




320120447

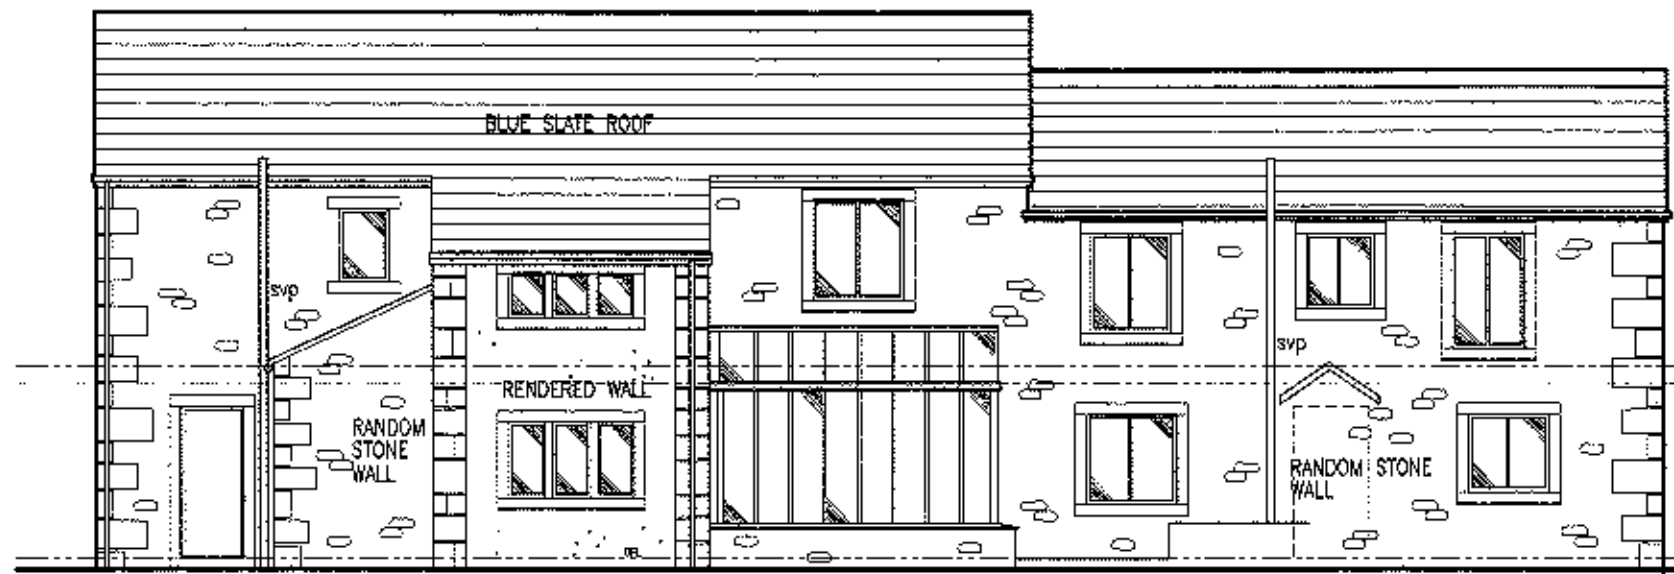

REAR ELEVATION

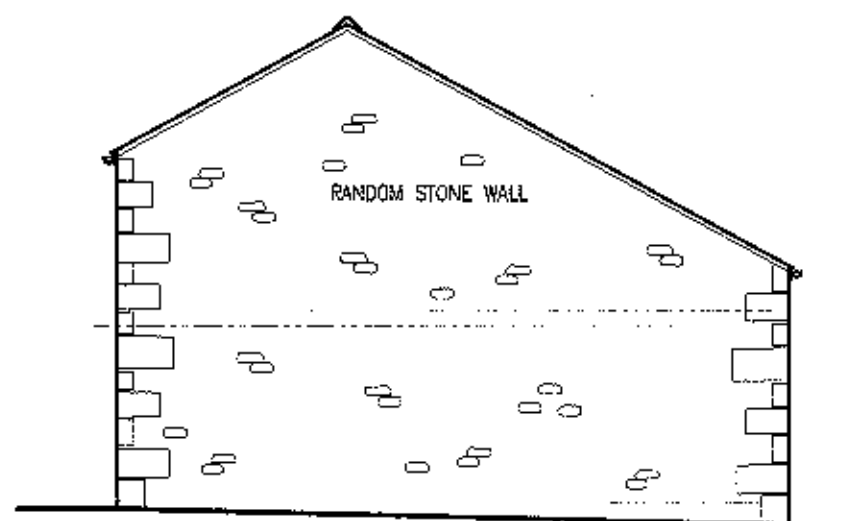

END ELEVATION

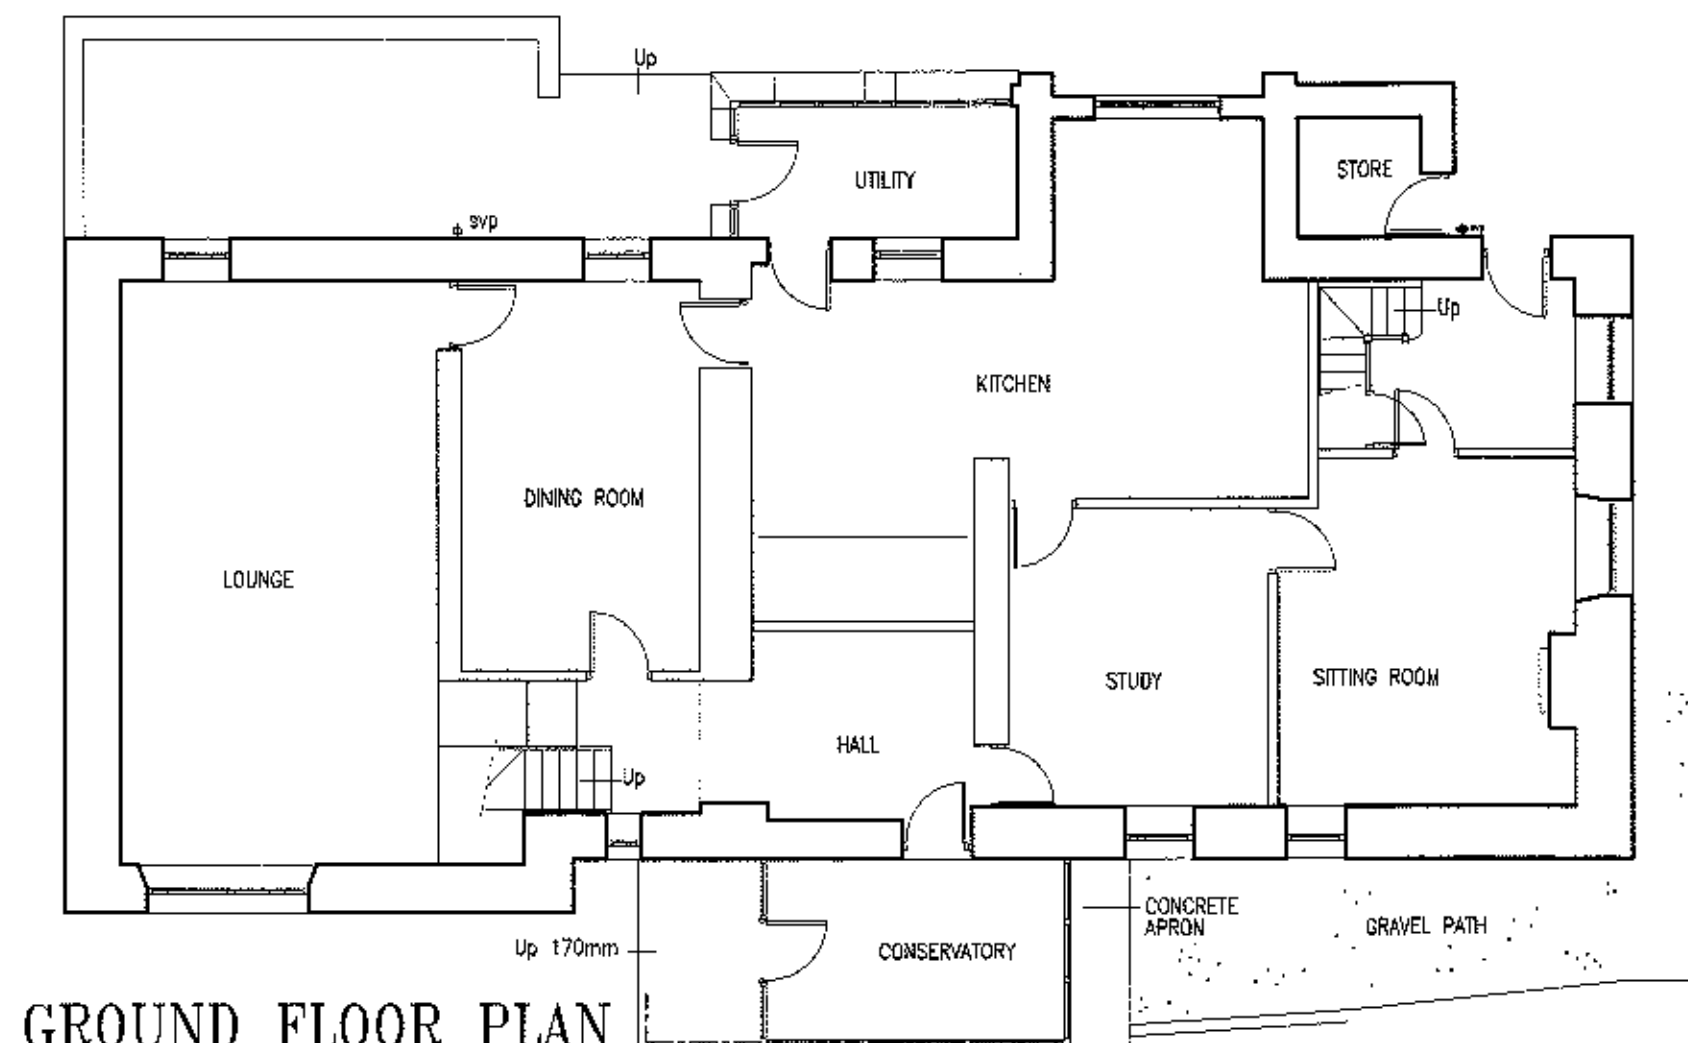


GROUND FLOOR PLAN


EXISTING PLANS



REAR ELEVATION

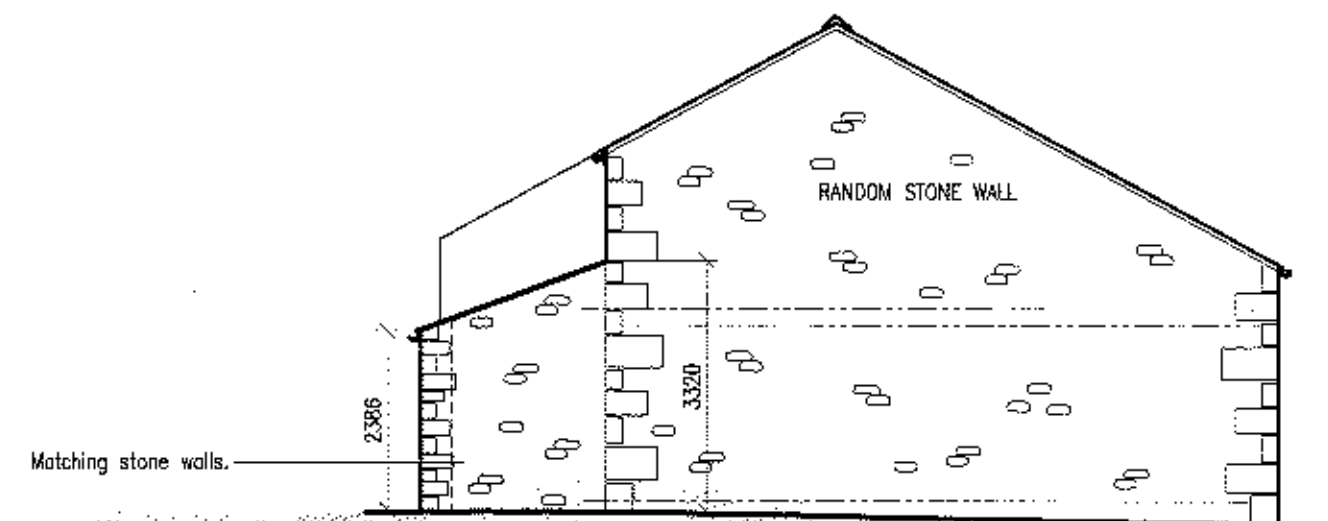

END ELEVATION

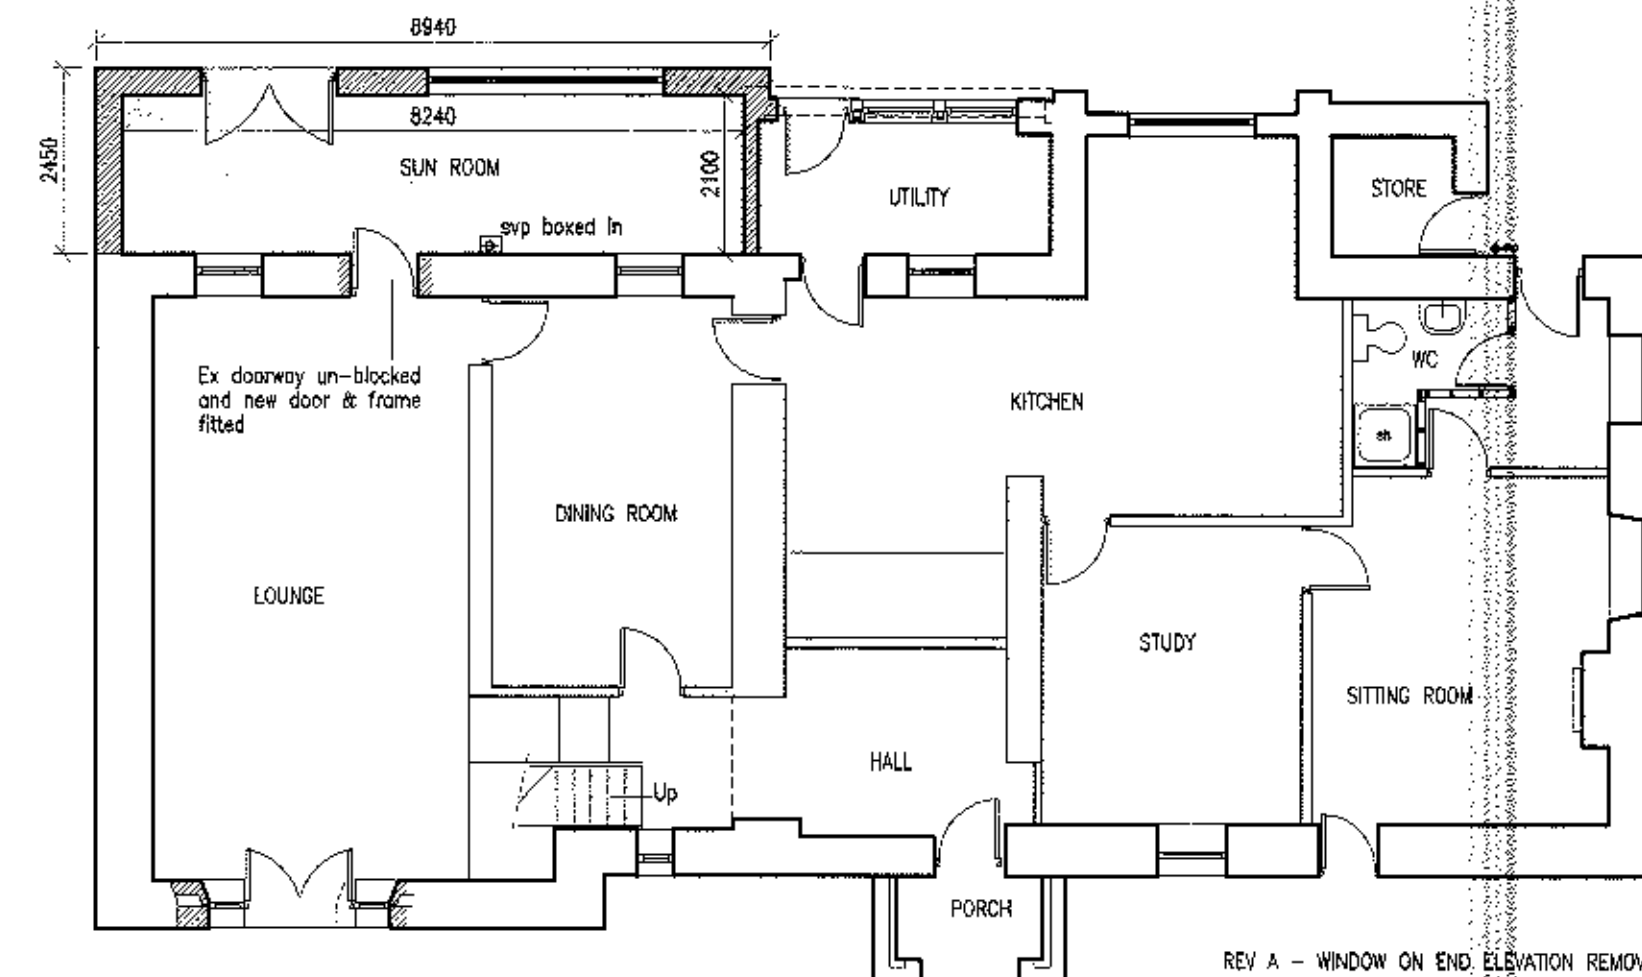

GROUND FLOOR PLAN

PROPOSED PLANS

AMENDED PLANS RECEIVED

DATE 18.6.12

Lead lined recesses formed in roof, in front of existing windows, as shown.

New timber framed windows and doors with stone sills.

Matching stone walls.

Ground level reduced to below floor level.

Planning approval already received for Utility extension. Proposed Sun Room extension to abut Utility extension and door formed in front Utility wall.

REV A - WINDOW ON END ELEVATION REMOVED.

15/6/12

RMV

Project: Proposed extension to rear of Stephen Moor Lodge, Fosse.		For Mr S Pope	
Title: EXISTING AND PROPOSED PLANS AND ELEVATIONS.		Ron Valovin, Architectural Services, 9 Green Drive, Clitheroe, Lancs. BB7 2BB. Tel. 01200 427167.	
Scale: 1-100	Date: 17/4/12	Drawn: RLV	File Name: 378-2A