




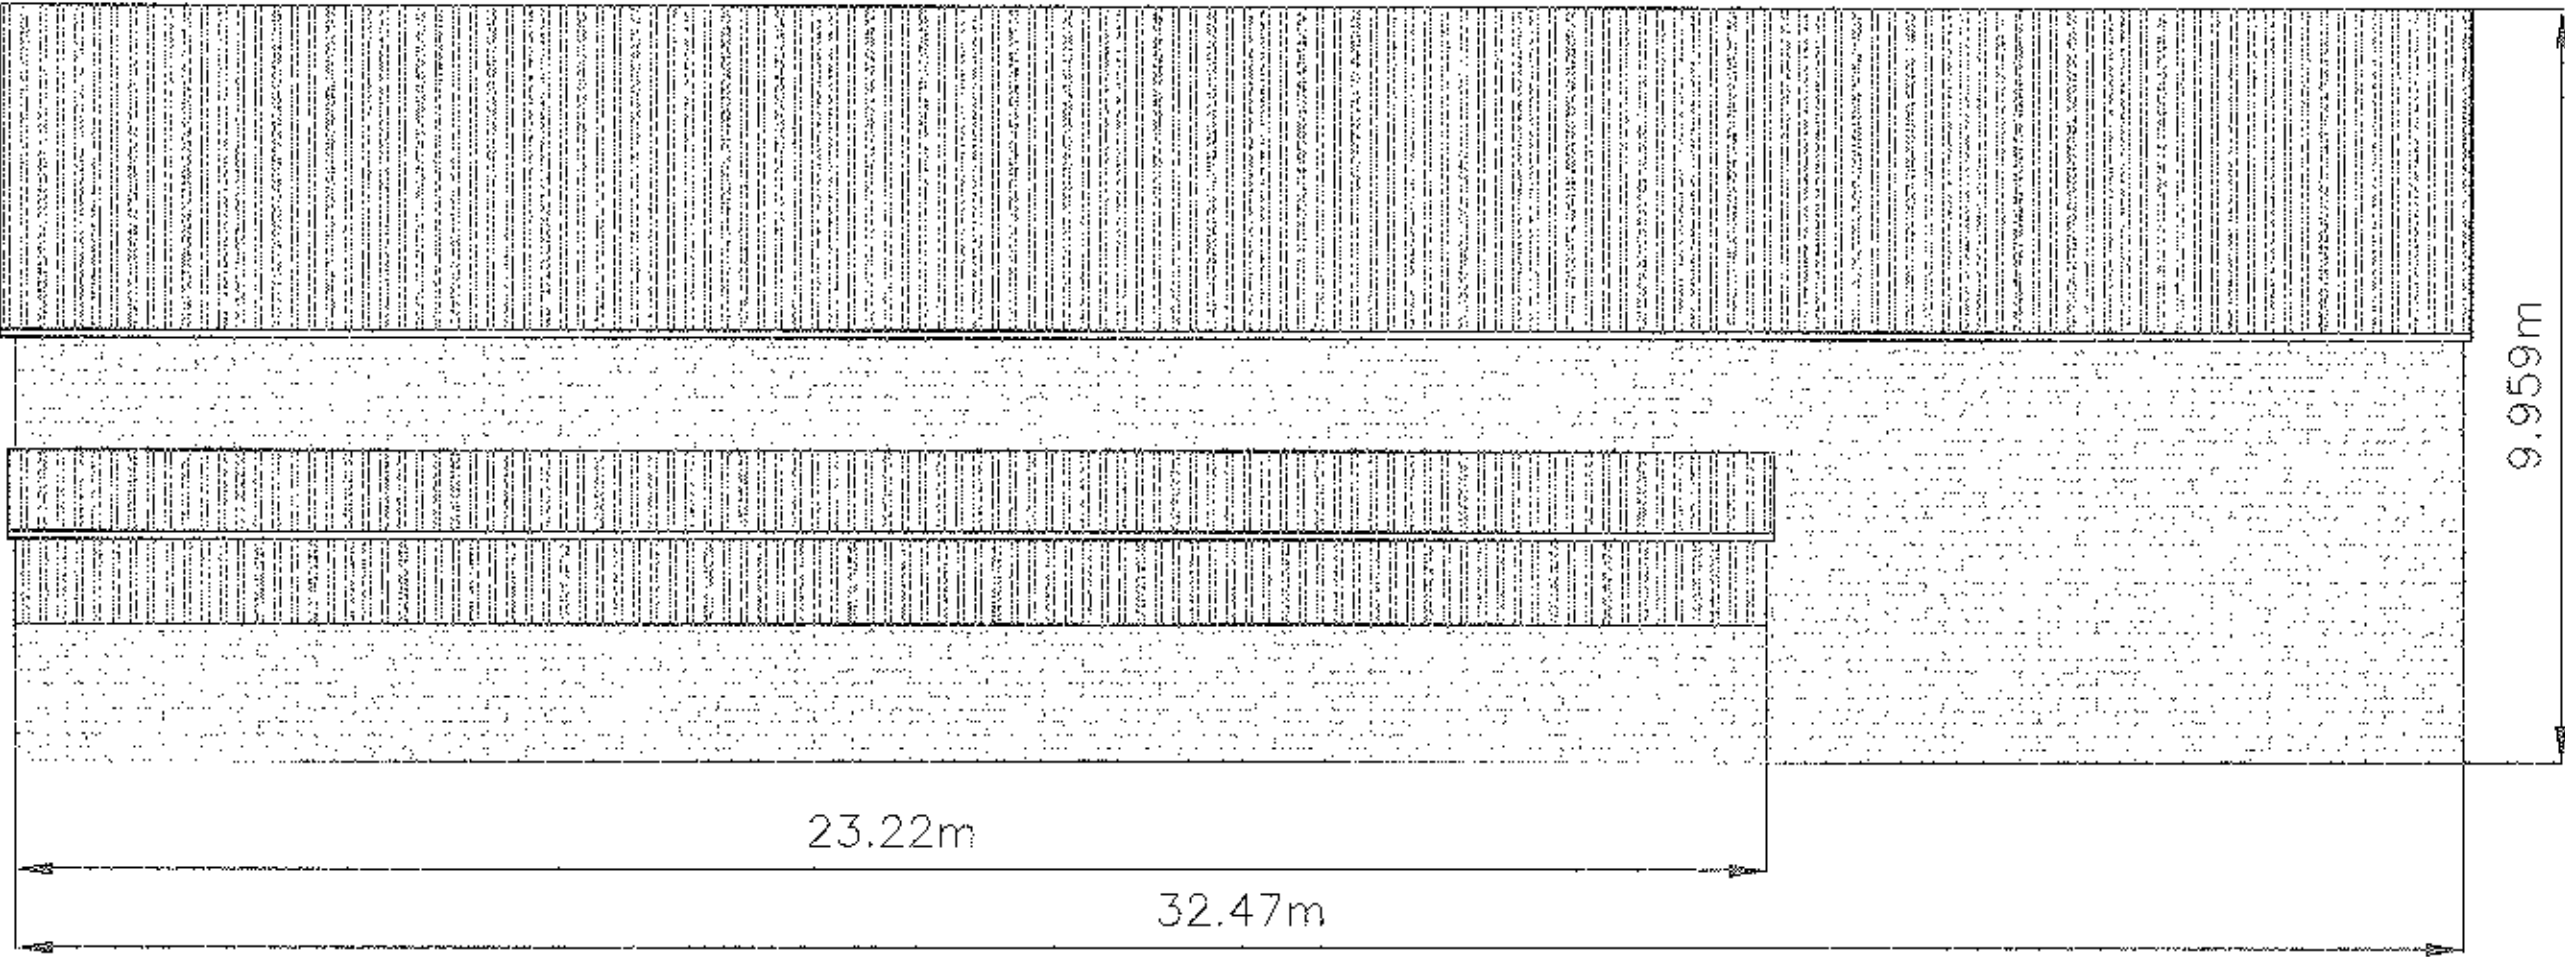

Existing East Elevation

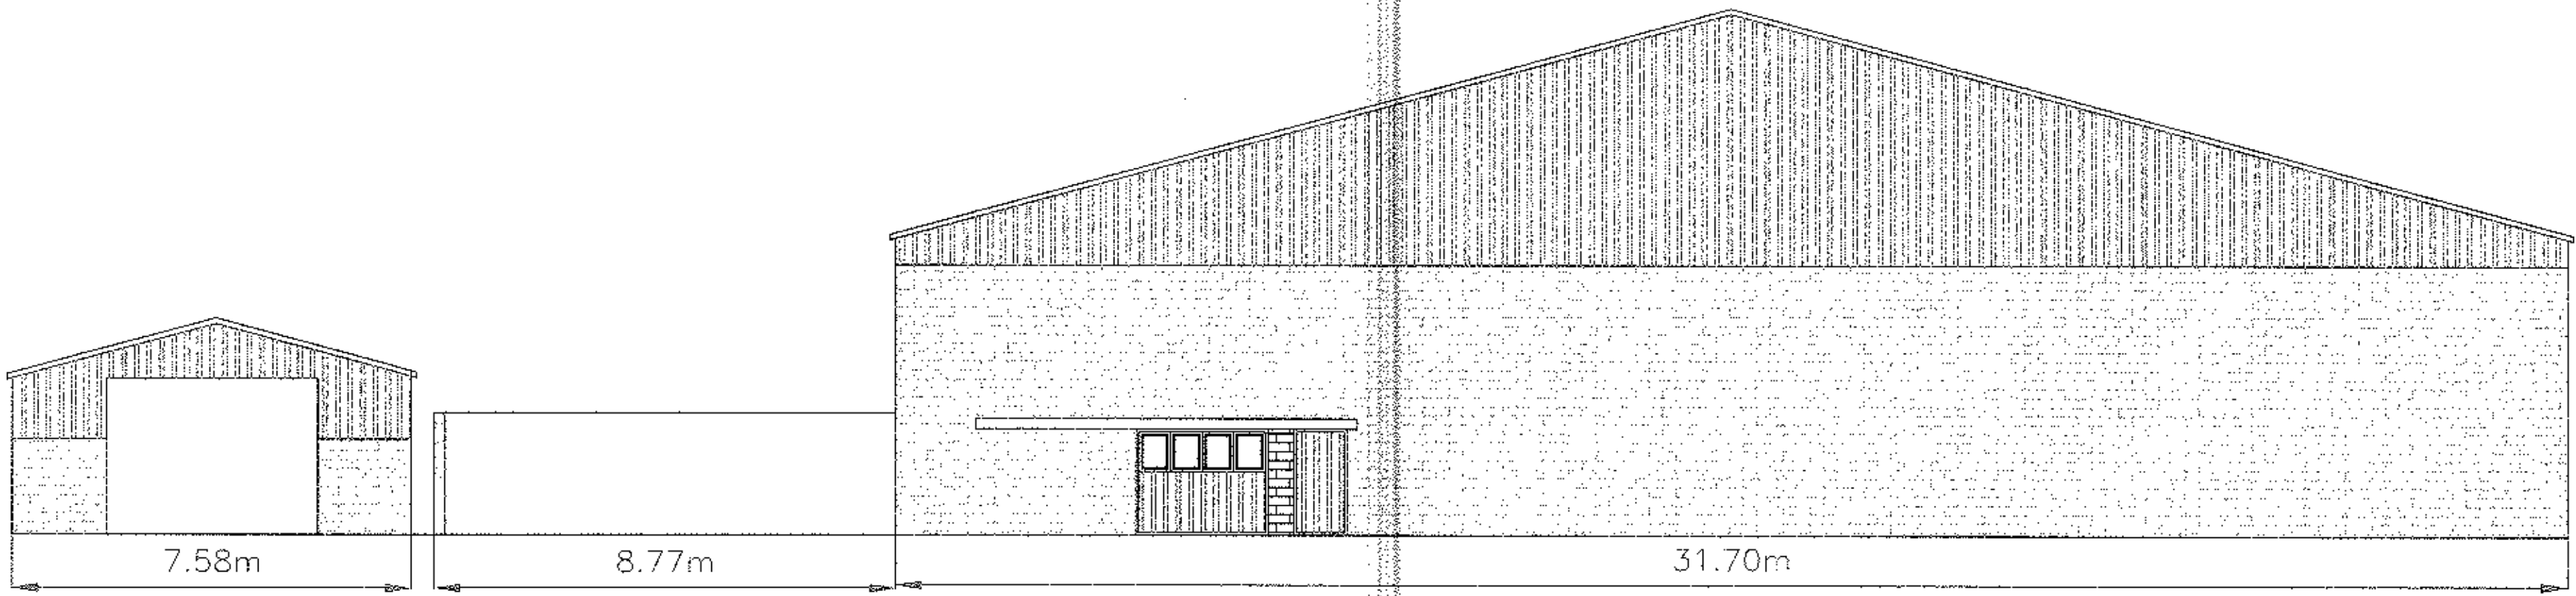

Existing North Elevation

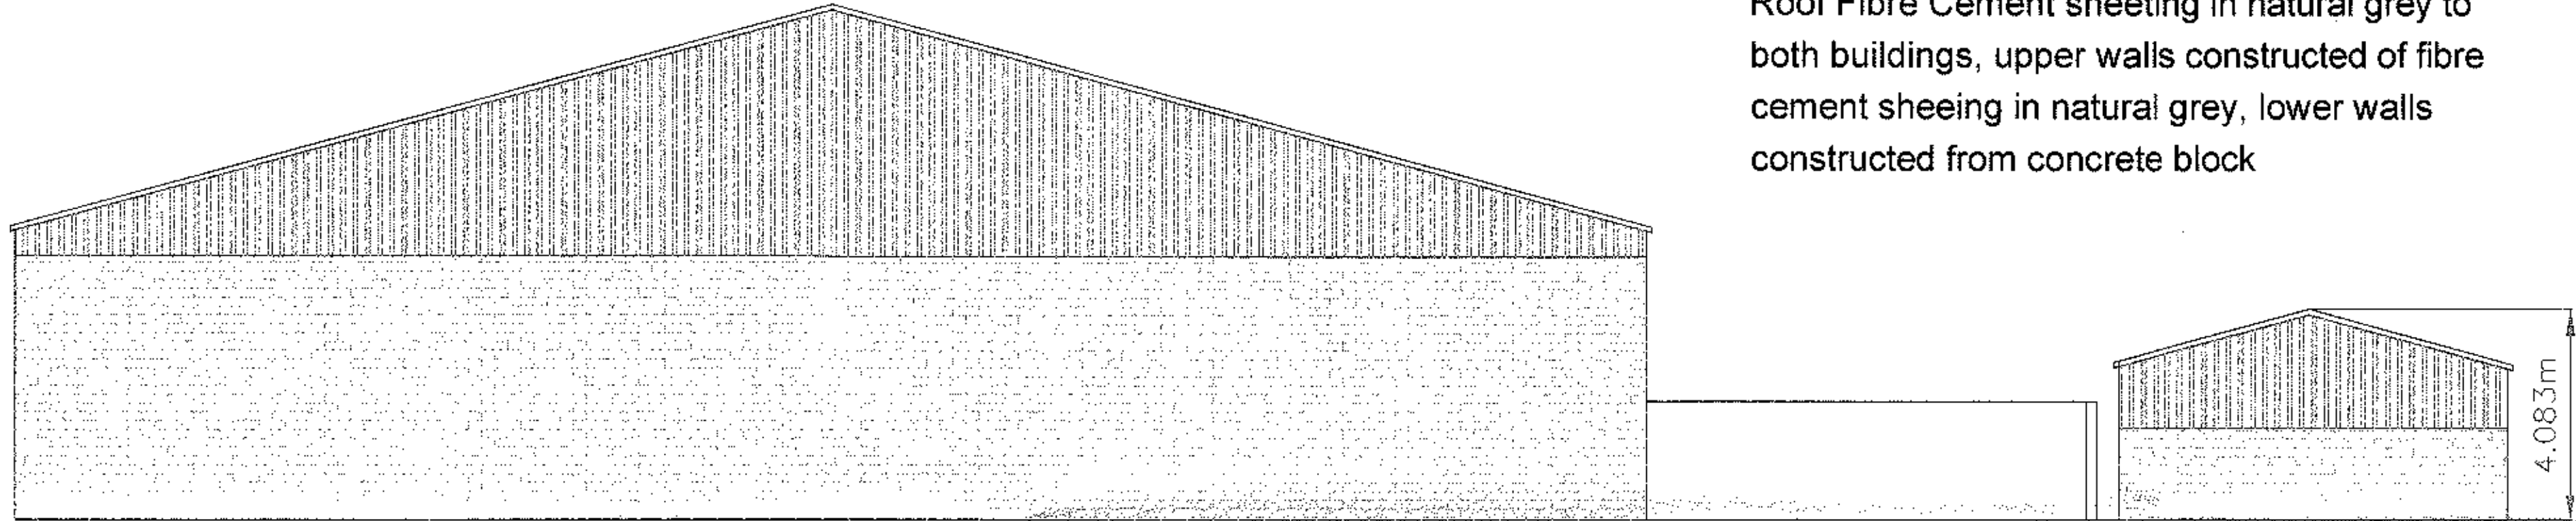


Existing South Elevation




Existing West Elevation

Existing Materials
Roof Fibre Cement sheeting in natural grey to both buildings, upper walls constructed of fibre cement sheeing in natural grey, lower walls constructed from concrete block

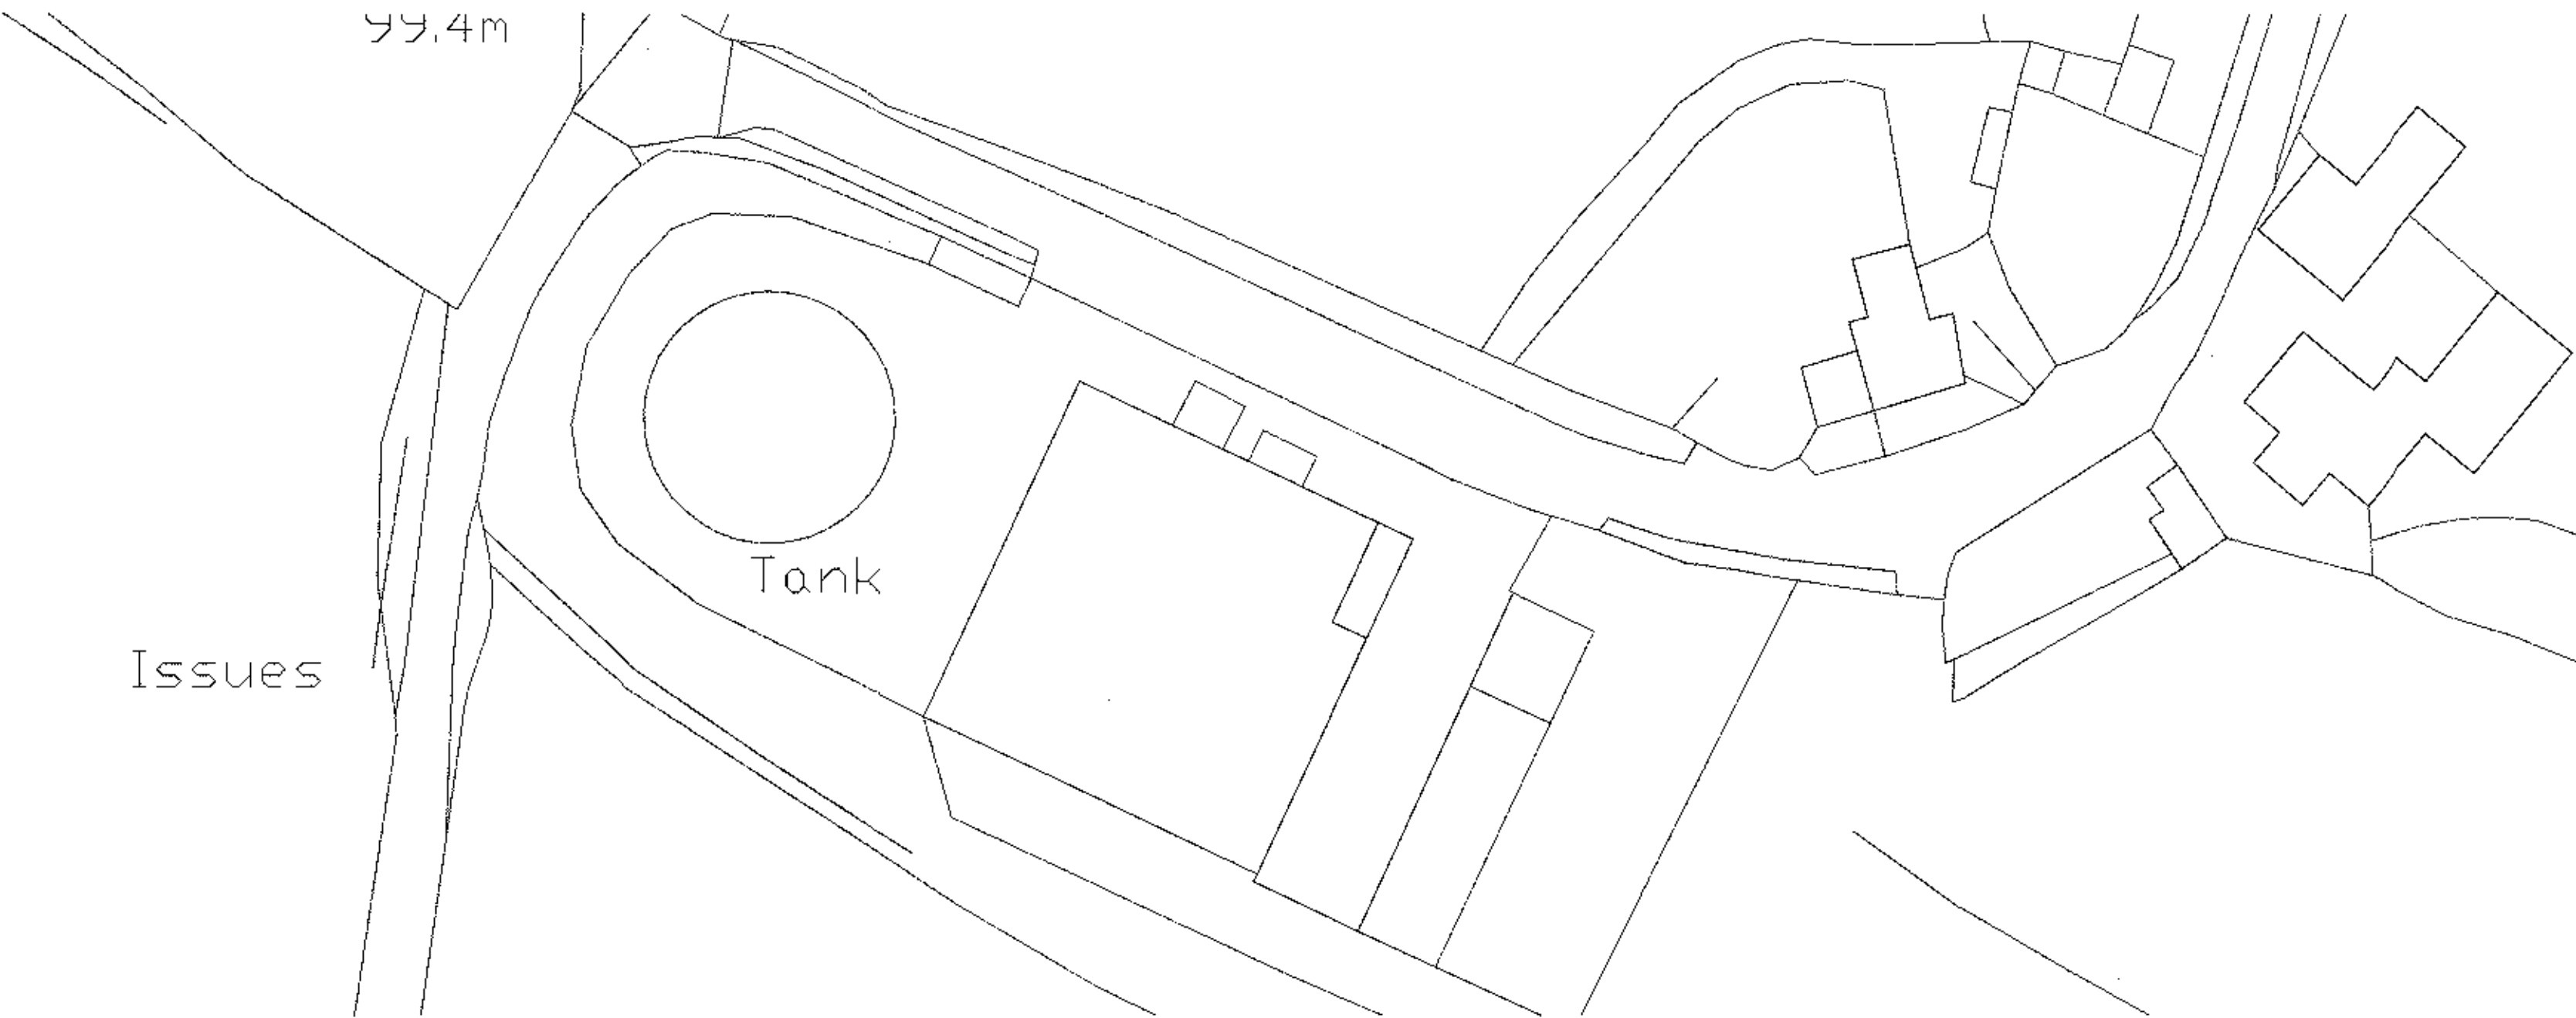


Scale 1:500

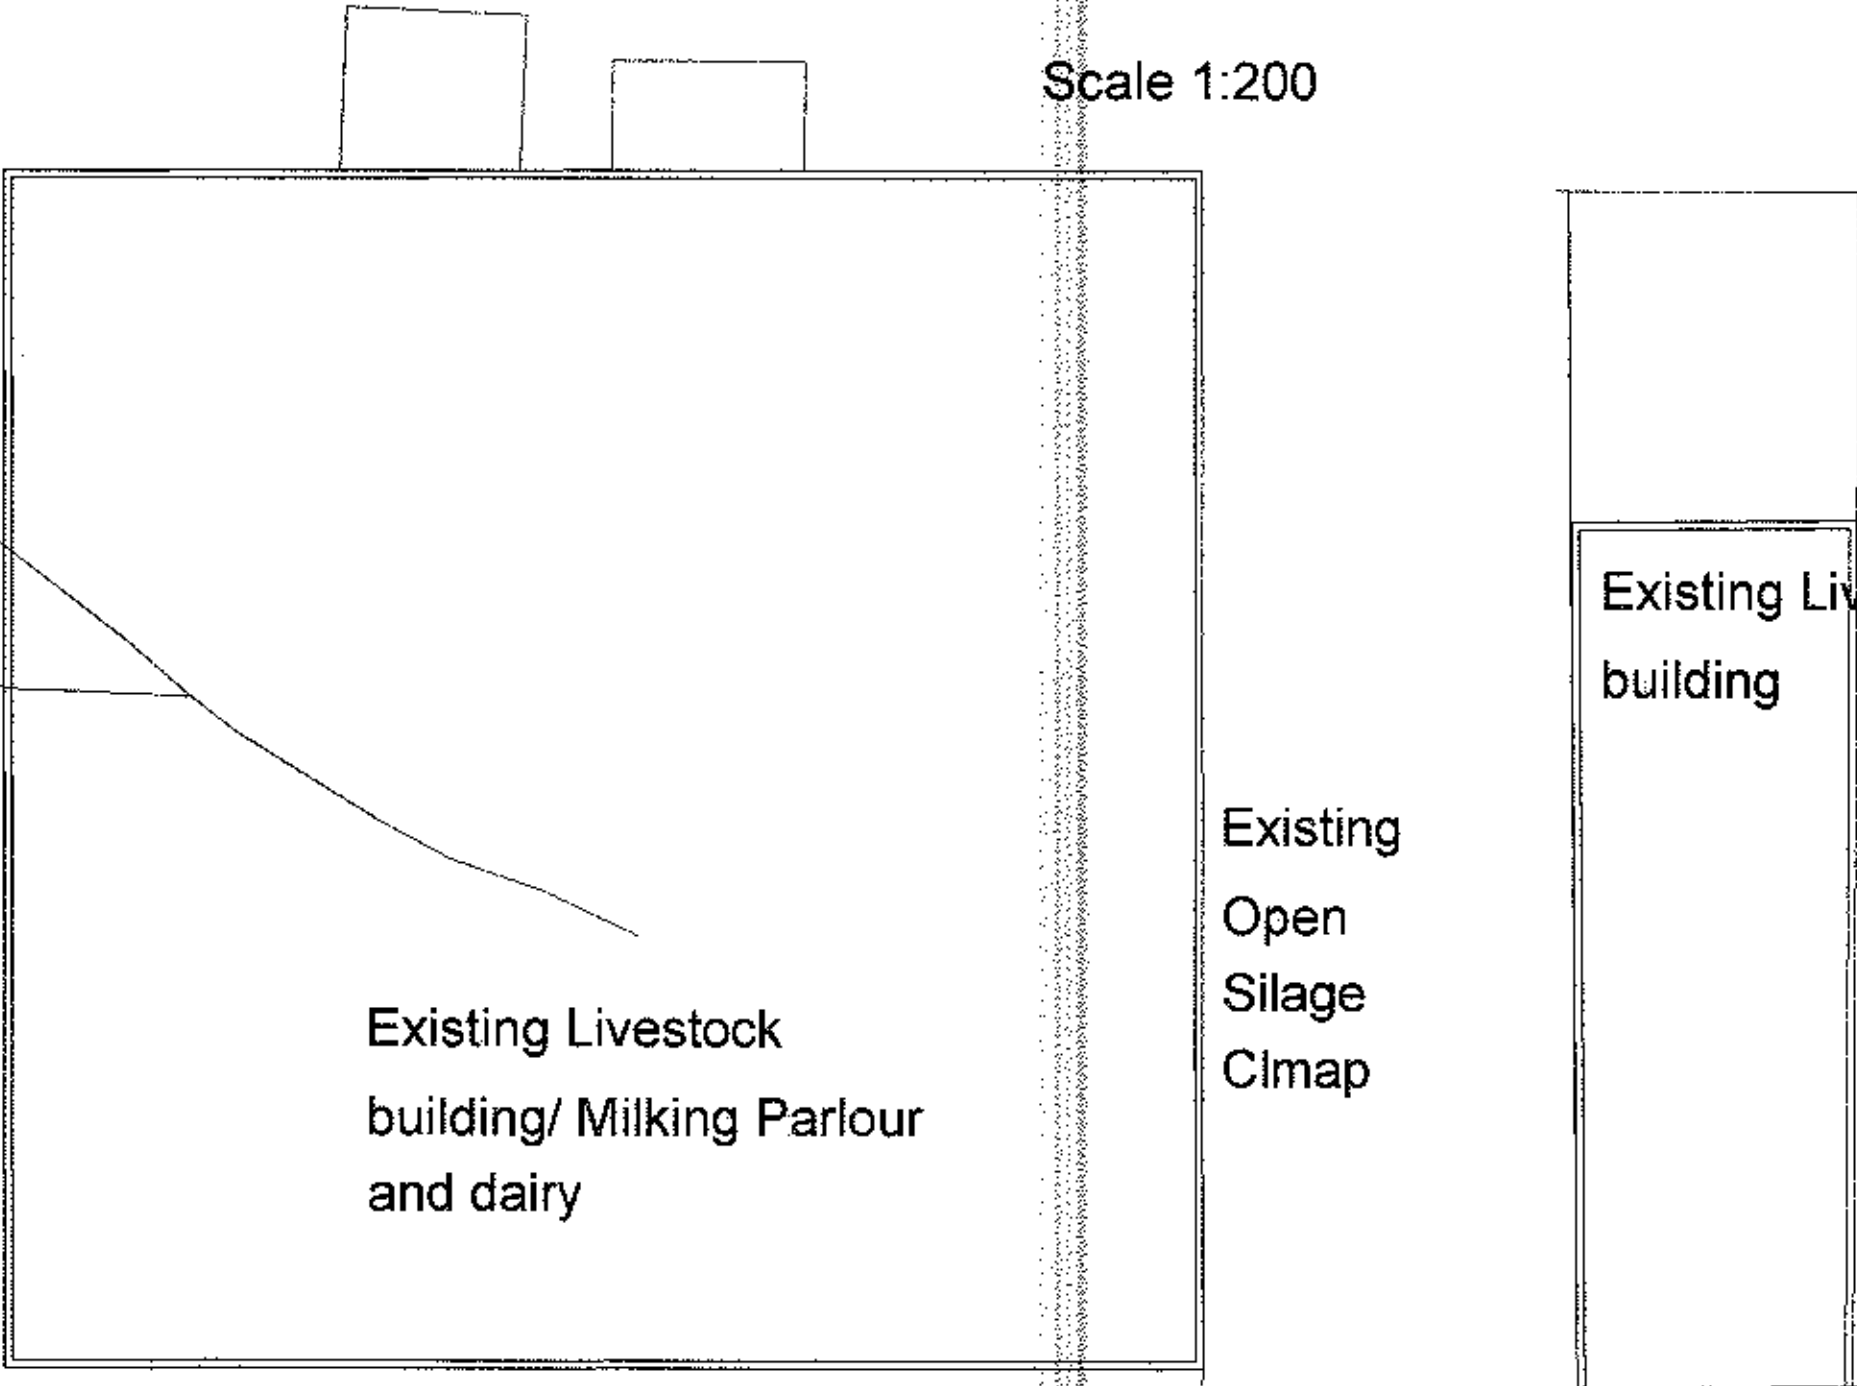

Scale 1:200

Existing Ground Plan

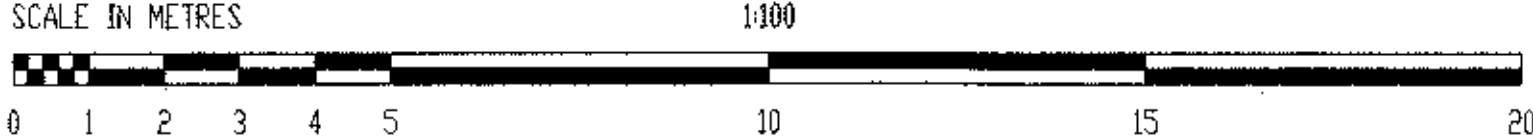

Plot Sheet @ A1 1:100

320120451P

Julia Pye			
Hill Crest Farm, 5, 6, 7,100			
Clients Details, Messrs Hayhurst Project Details, Proposed building to cover existing silage clamp Existing Elevations Project Address, Wheatley Farm, Four Acre Lane, Thornley with Wheatley.			
Project No. JP/MDH/3034	Date April 2012	Scale 1:500	Drawn By Julia Pye
DO NOT SCALE THIS DRAWING. CHECK ALL DIMENSIONS ON SITE			
THIS DRAWING IS PROVIDED BY CONTRACT. IT MAY NOT BE REPRODUCED IN ANY MANNER OR BY ANY MEANS FOR ANY PURPOSE, WITHOUT WRITTEN PERMISSION FROM JULIA PYE			