



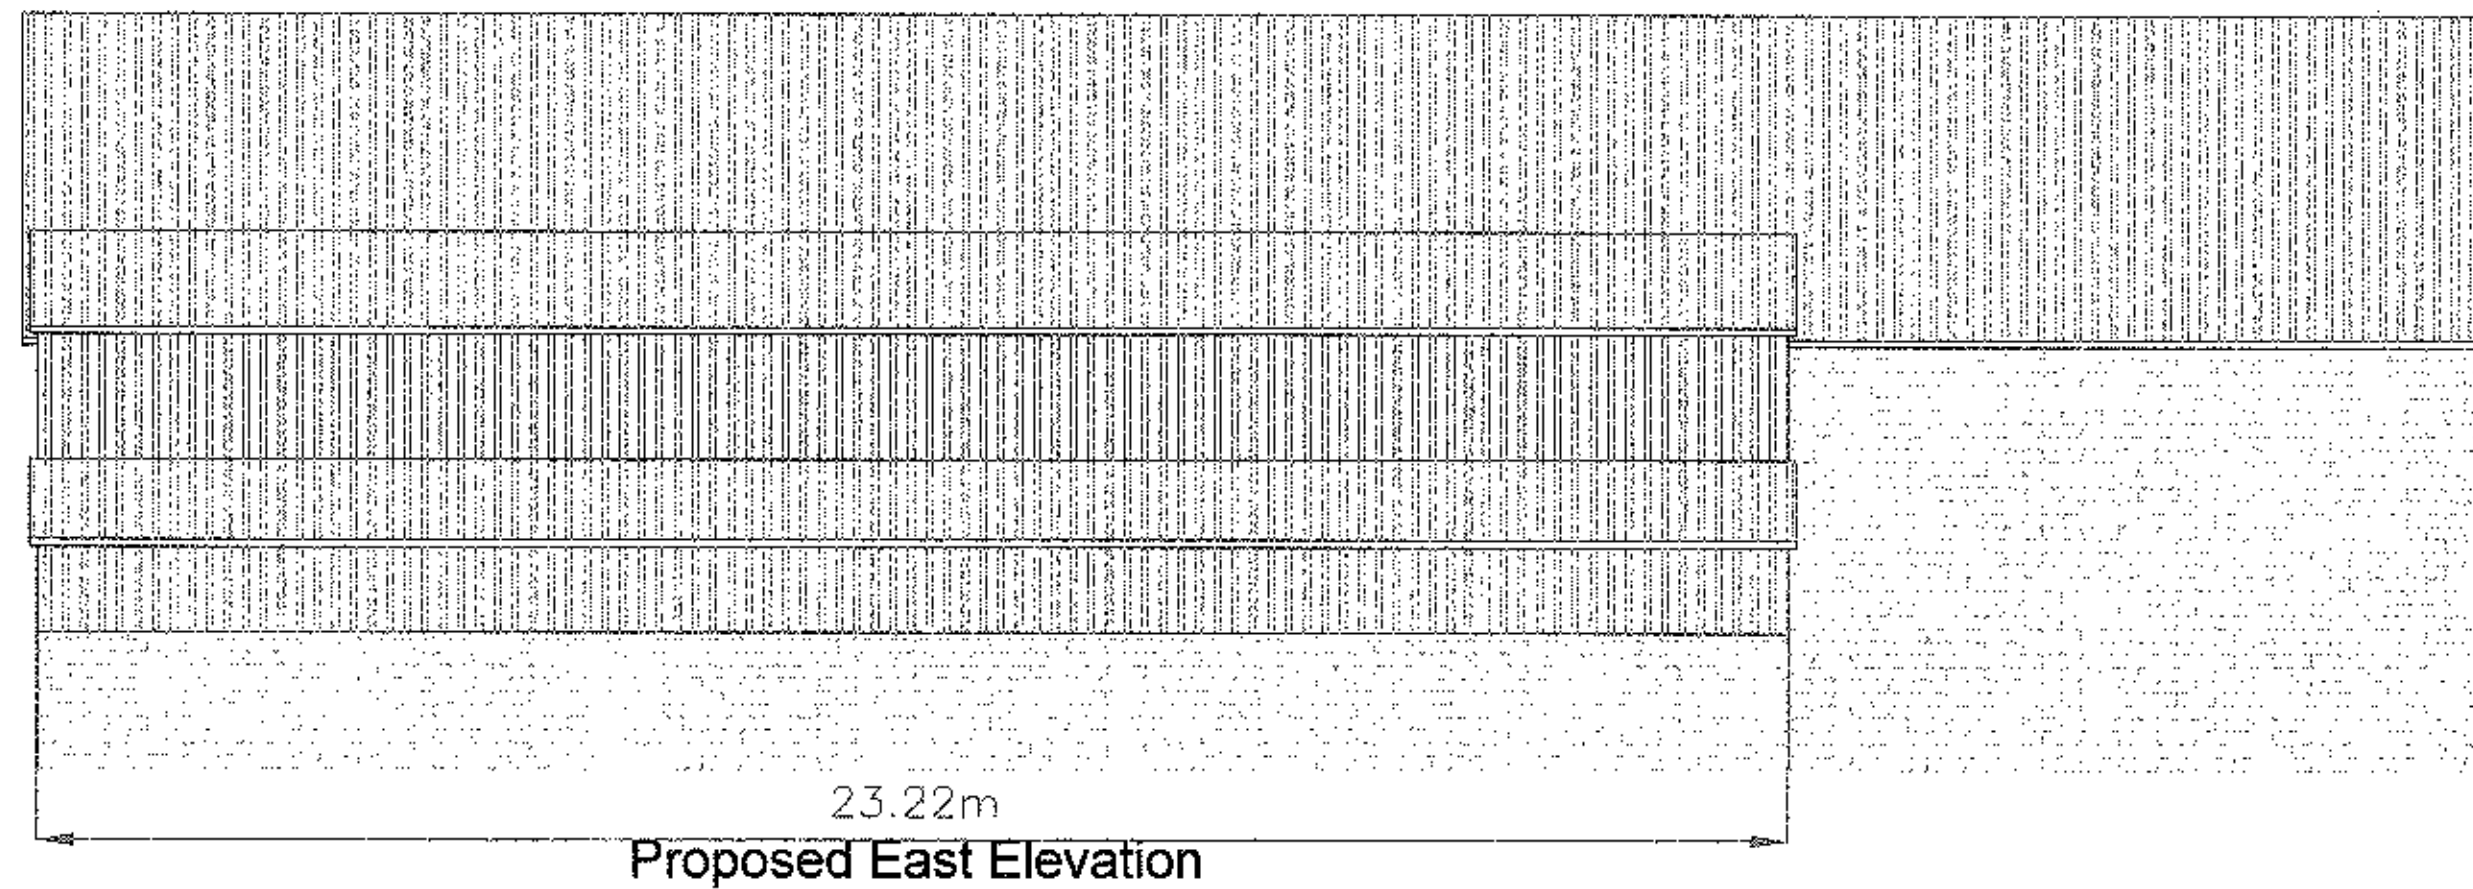


Proposed East Elevation

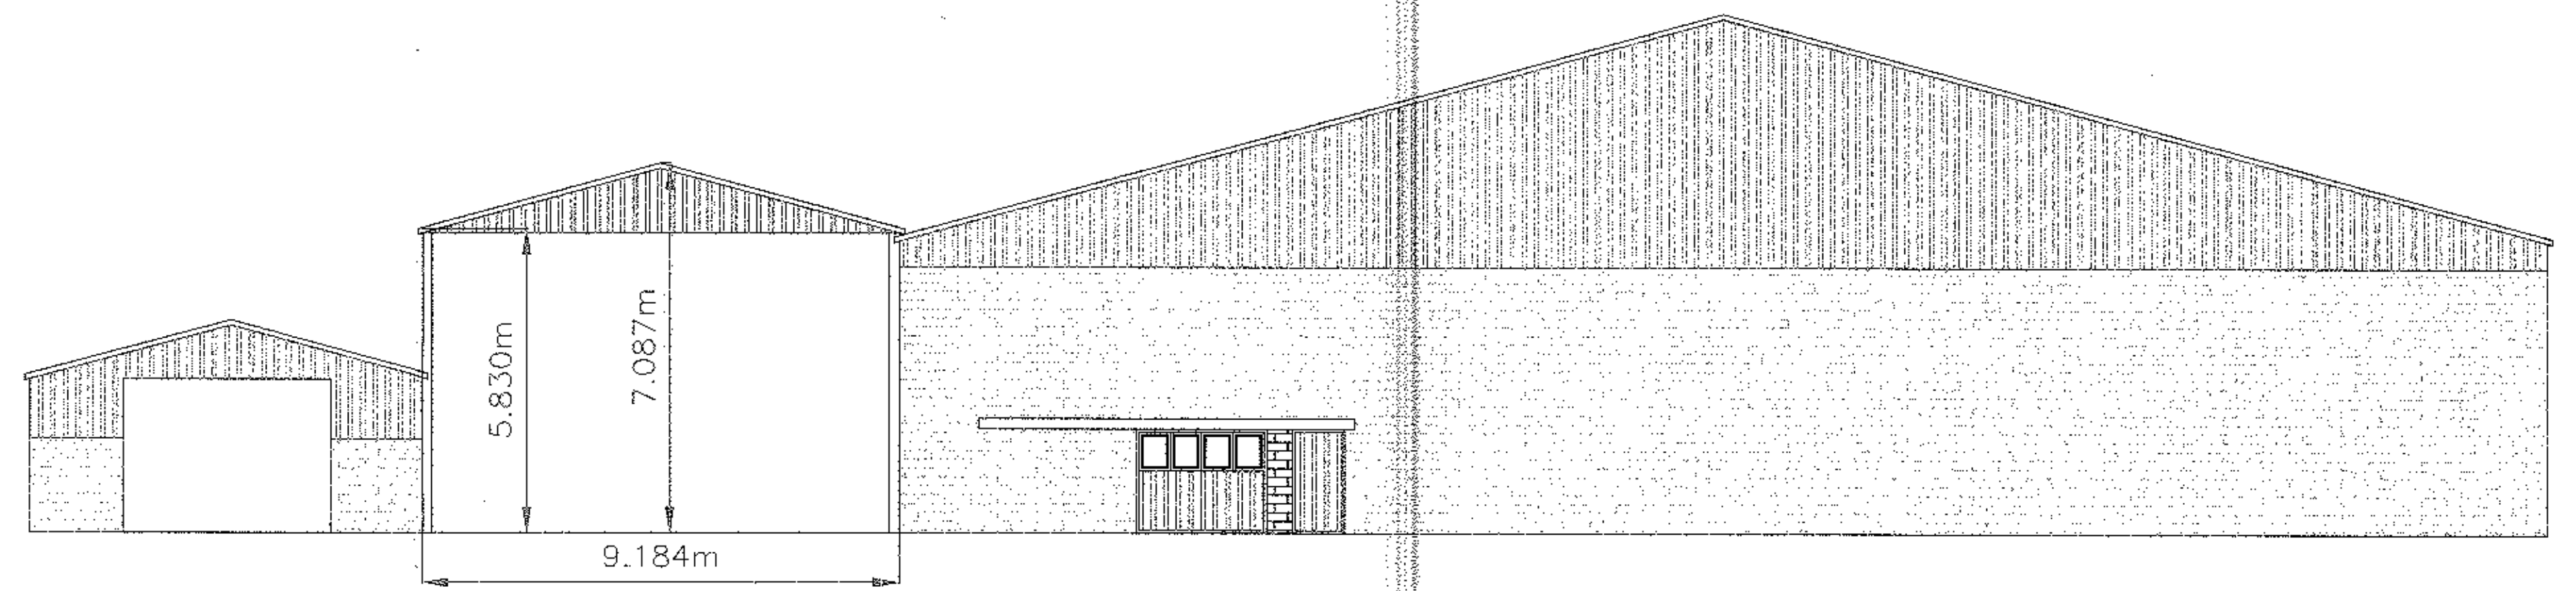


Proposed North Elevation

Proposed Materials:-


Roof Cement Fibre sheets in natural grey to match existing, upper walls and gables to be clad with tanalized timber yorkshire boarding, and lower walls to be concrete Panels

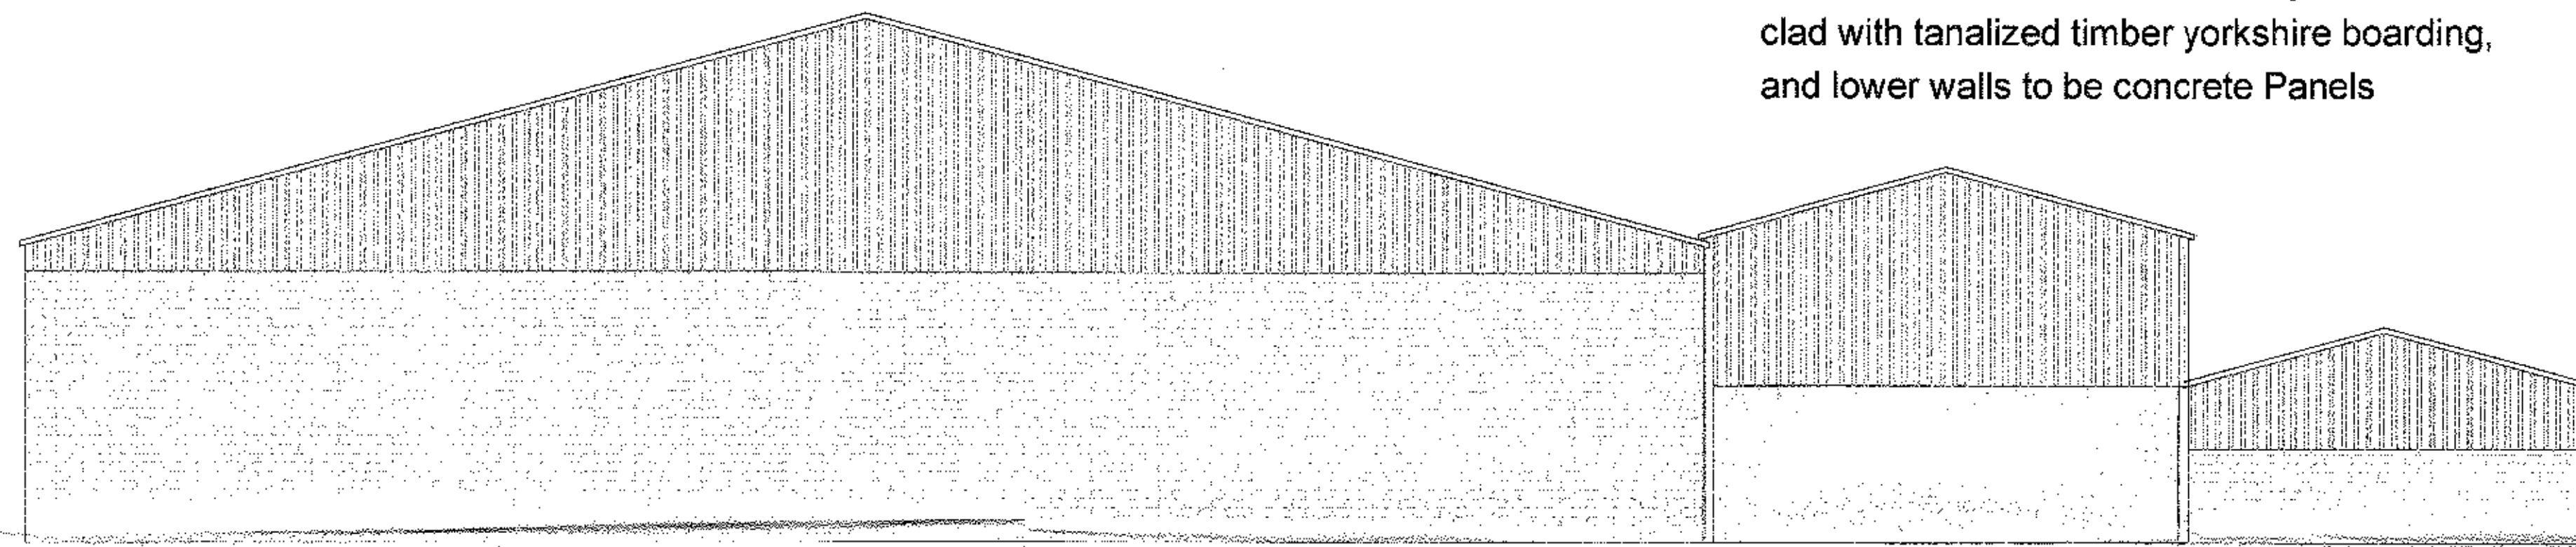



Proposed South Elevation

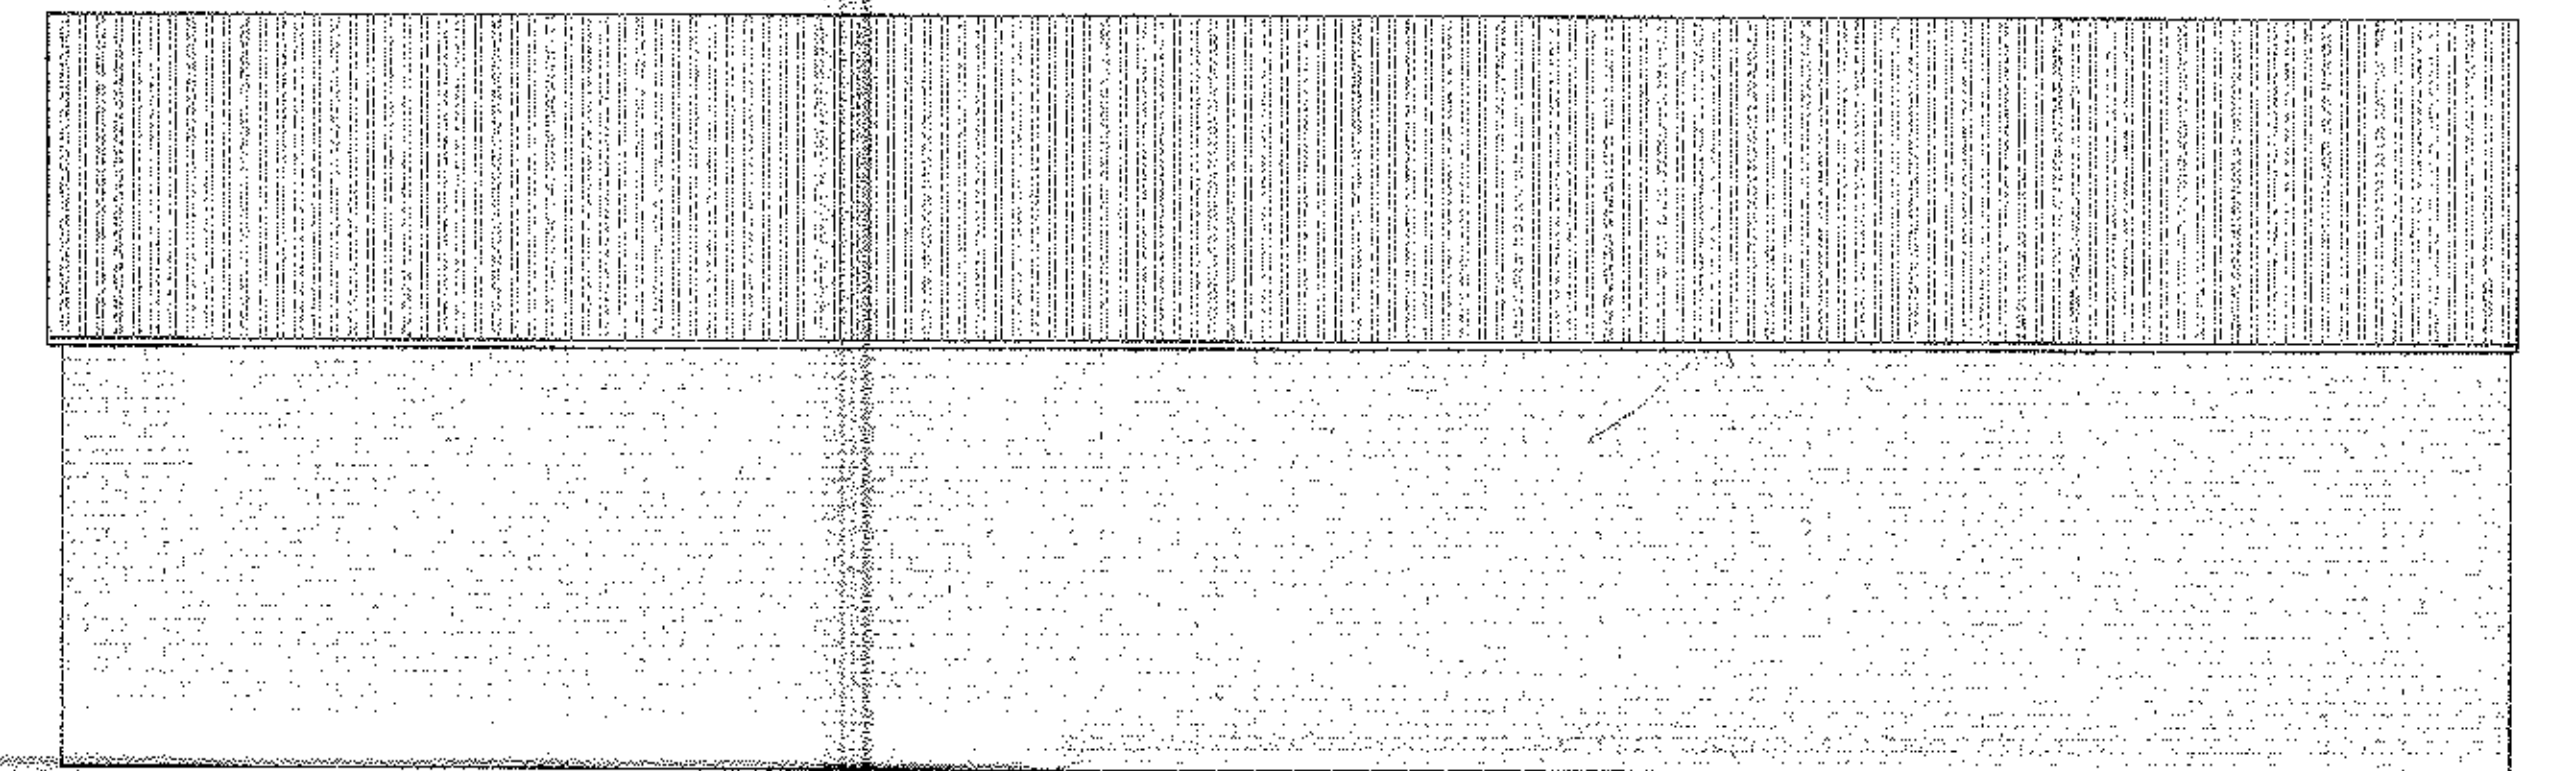



Proposed West Elevation

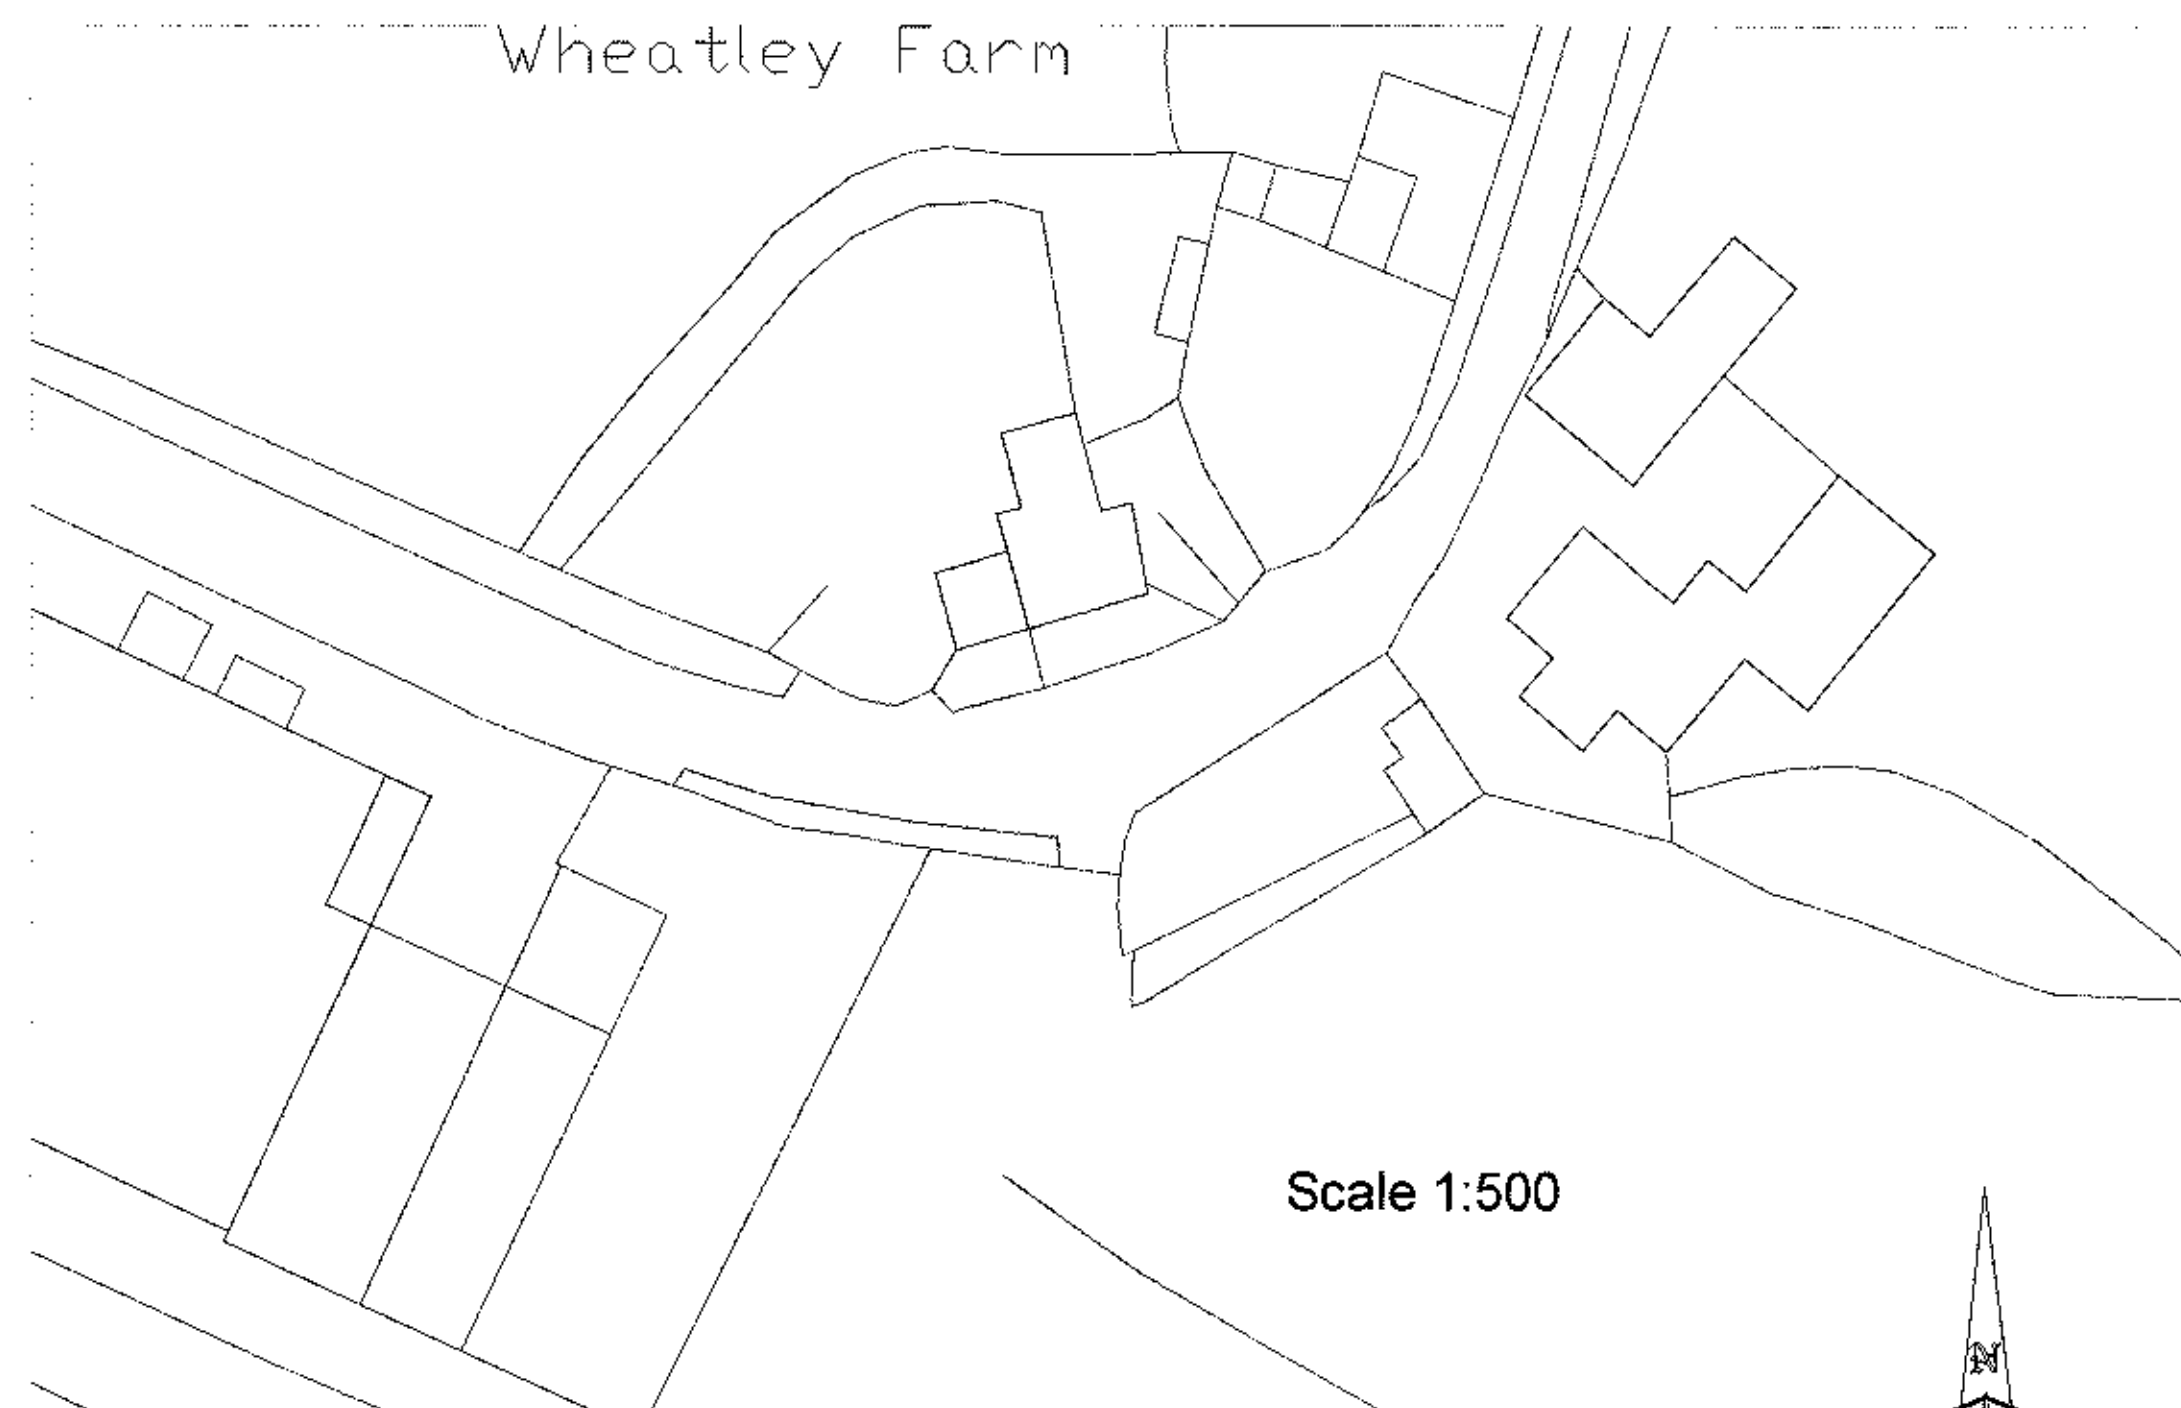

Scale 1:500

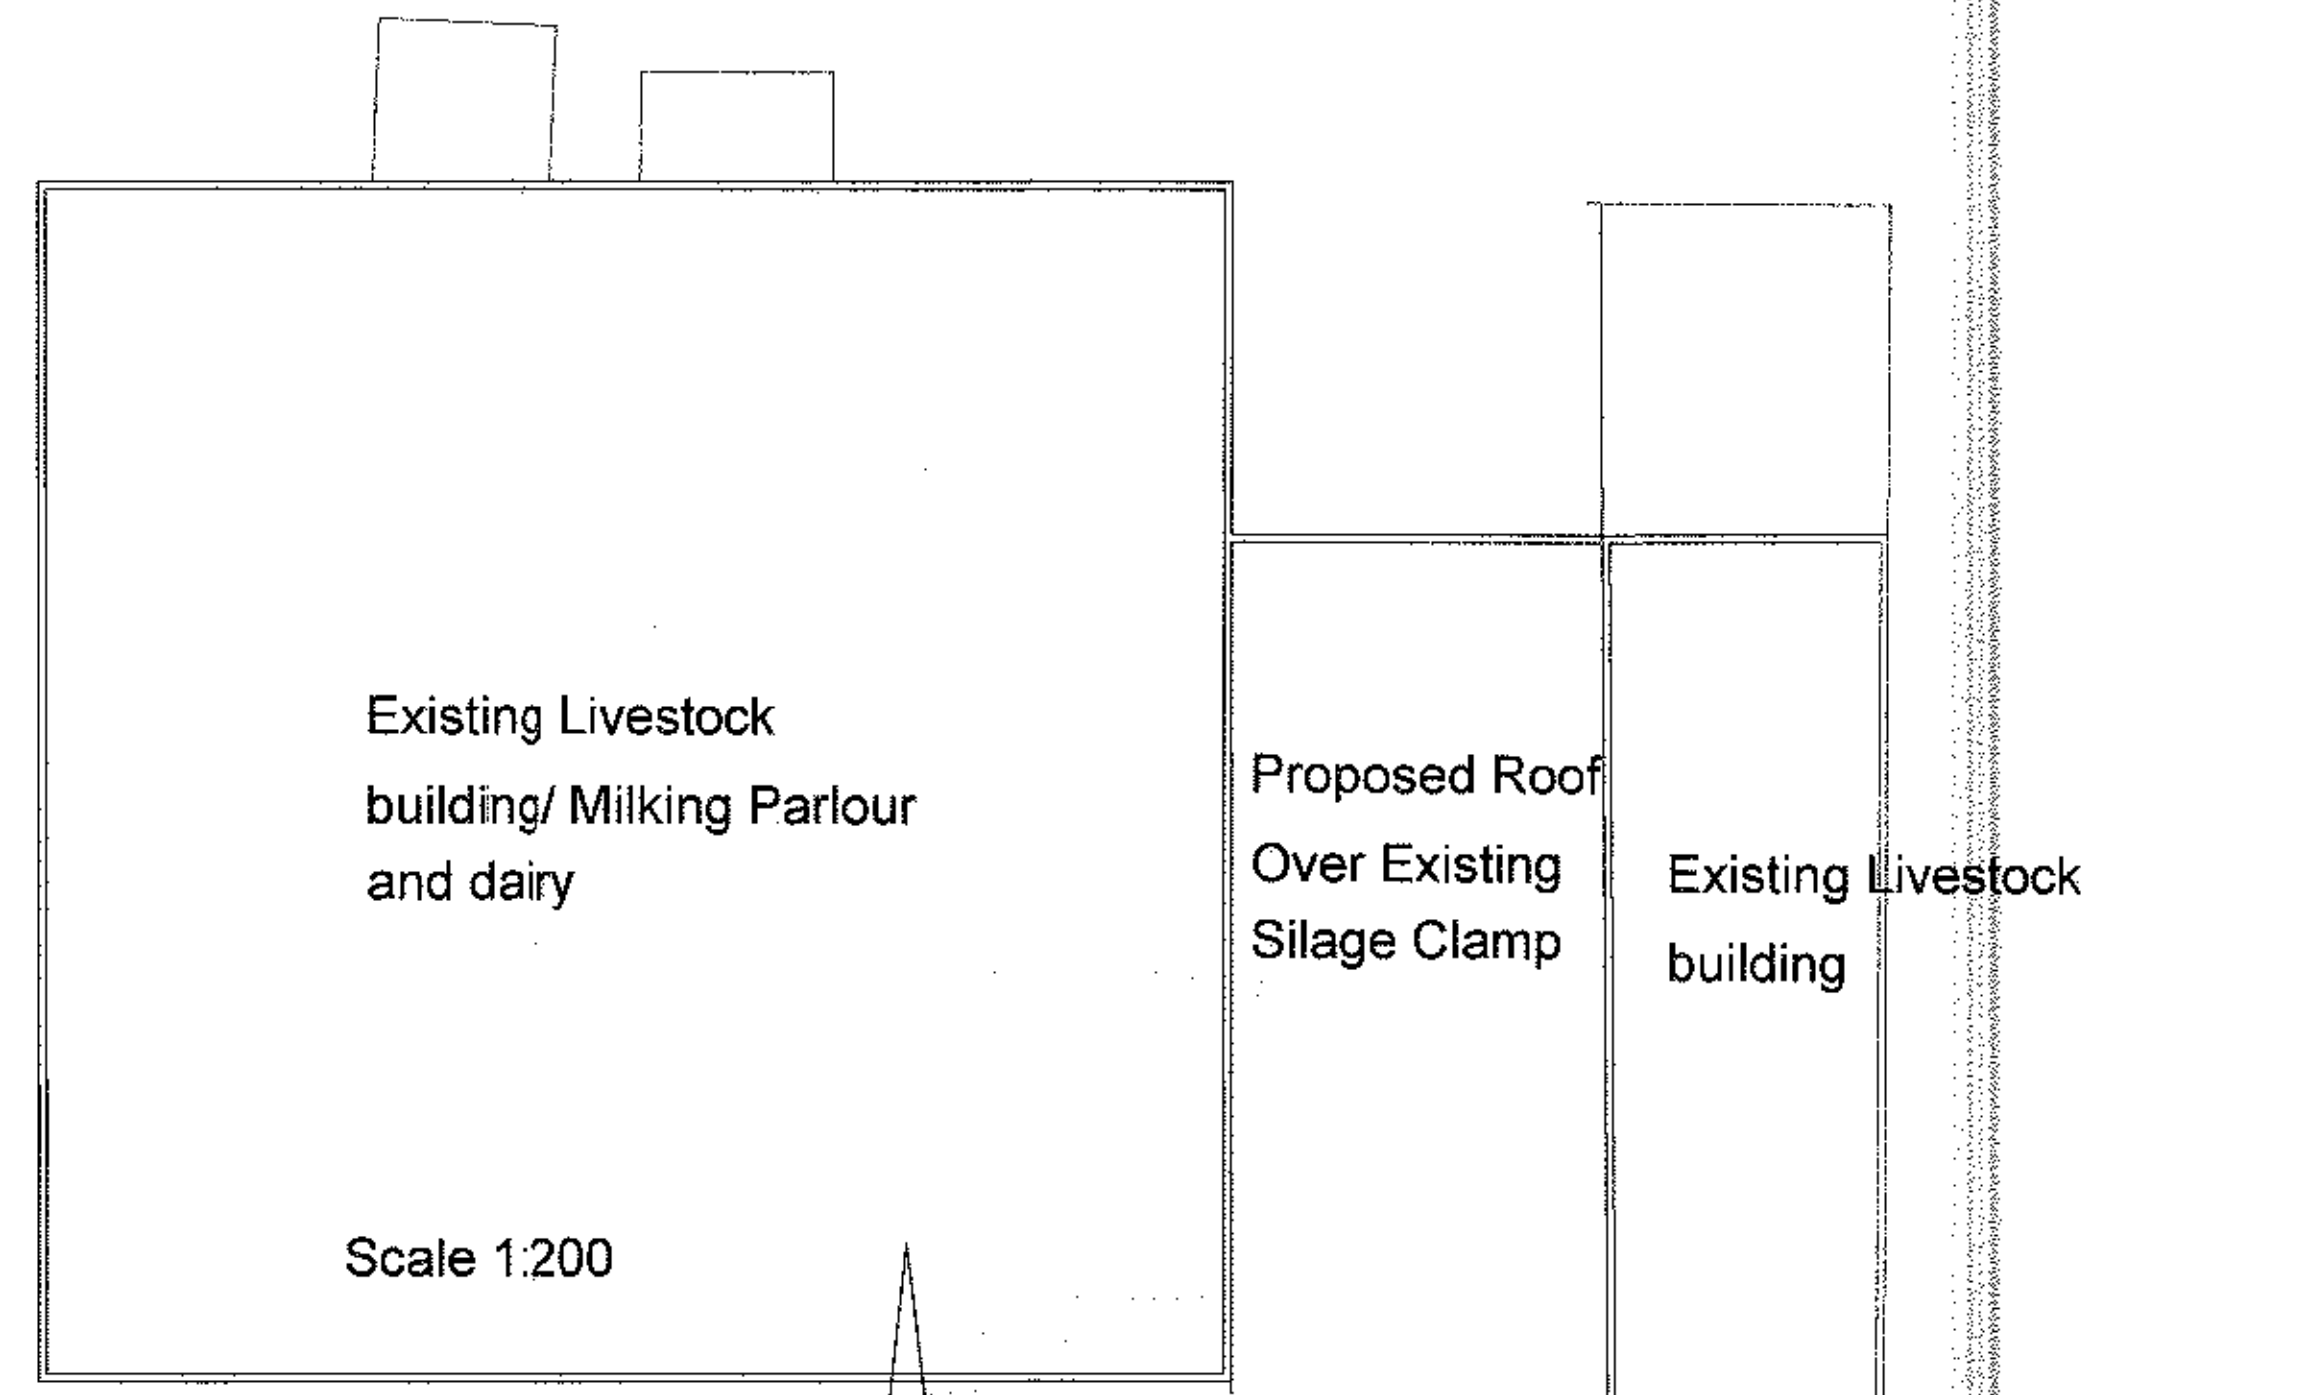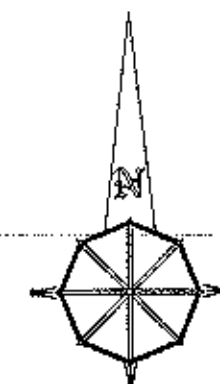

Scale 1:200

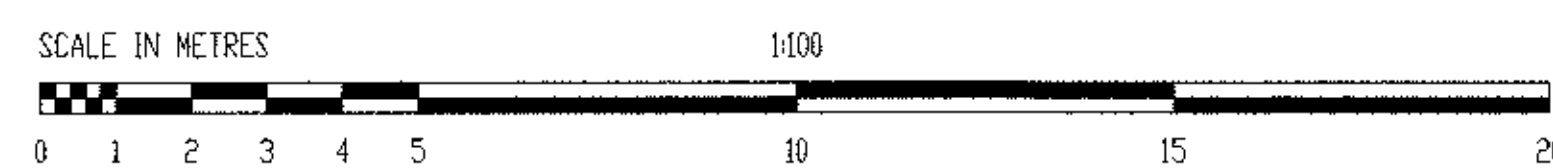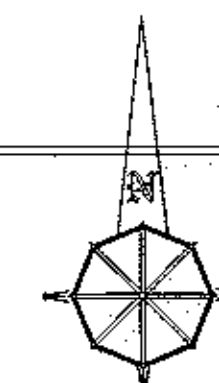

Plot Sheet @ A1 1:100

320120451P

Julia Pye Architectural Services - Landscaping & Planning Ltd 100-100 6th Ave London: pye@pye-landscaping.co.uk			
Clients Details: Messrs Hayhurst Project Details: Proposed building to cover existing silage clamp Proposed Elevations Project Address: Wheatley Farm, Four Acre Lane, Thornley with Wheatley.			
Project No.	Date	Scale	Drawn By
JP/MDH/3034	April 2012	1:100	Julia Pye
DO NOT SCALE THESE DRAWINGS. CHECK ALL DIMENSIONS ON SITE. THIS DRAWING IS THE PROPERTY OF THE CLIENT. IT IS NOT TO BE REPRODUCED OR USED FOR ANY OTHER PURPOSE WITHOUT THE WRITTEN PERMISSION FROM JULIA PYE.			