




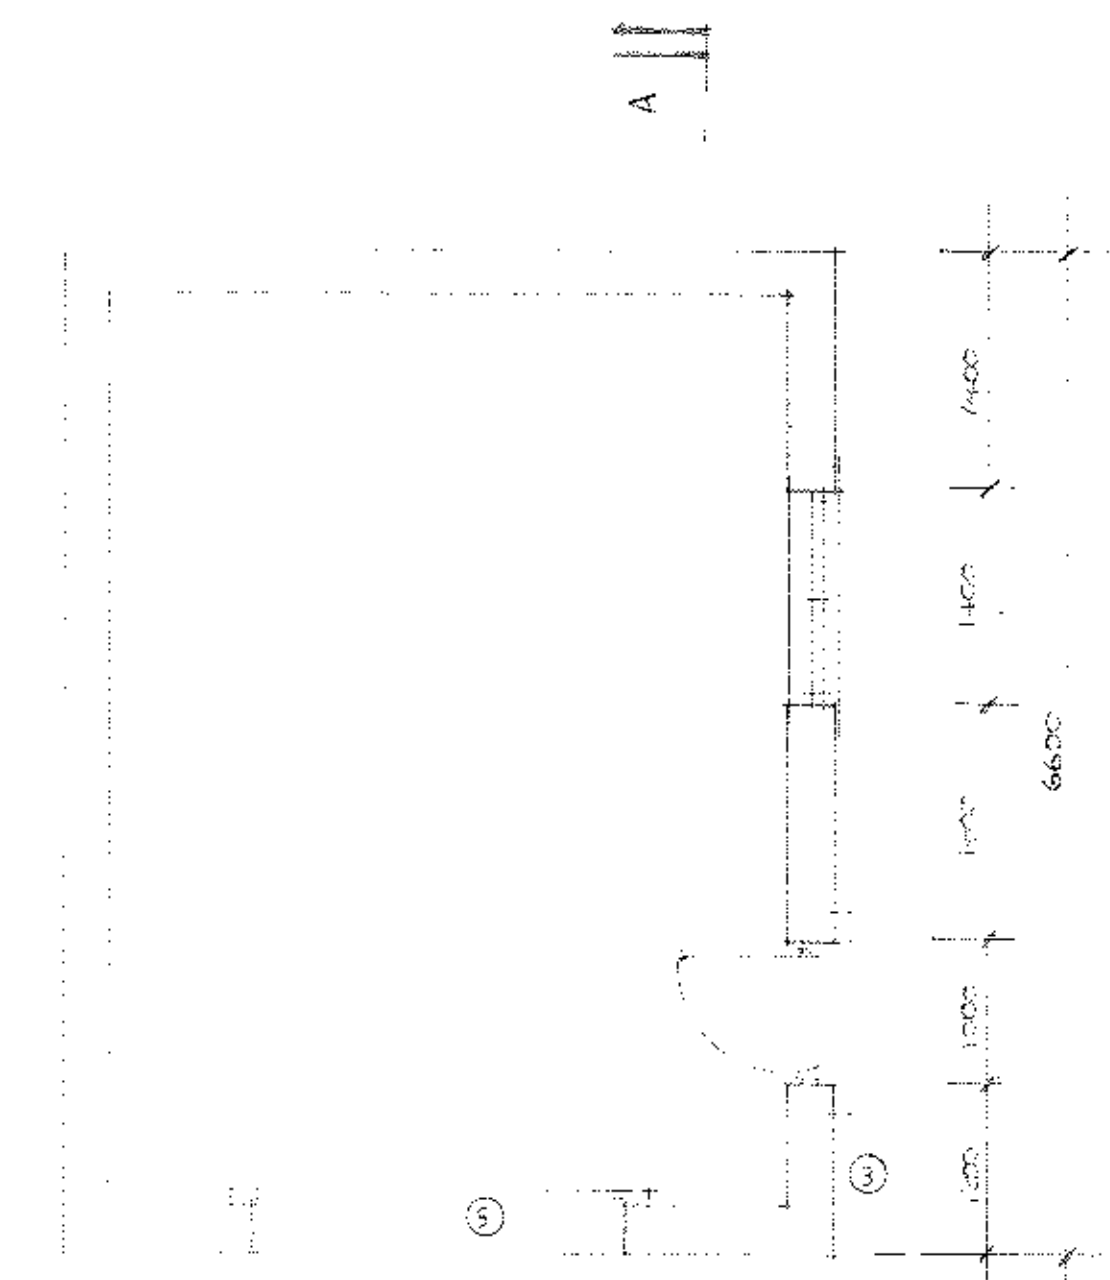


North West

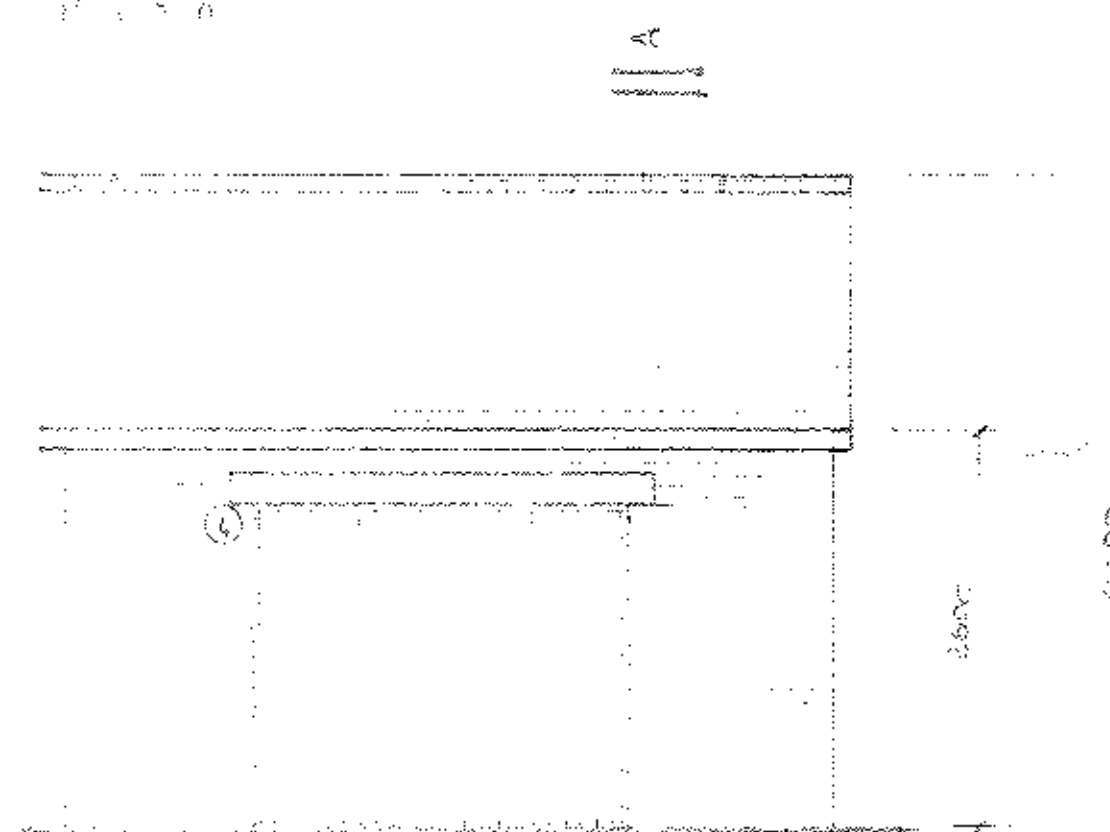


North East

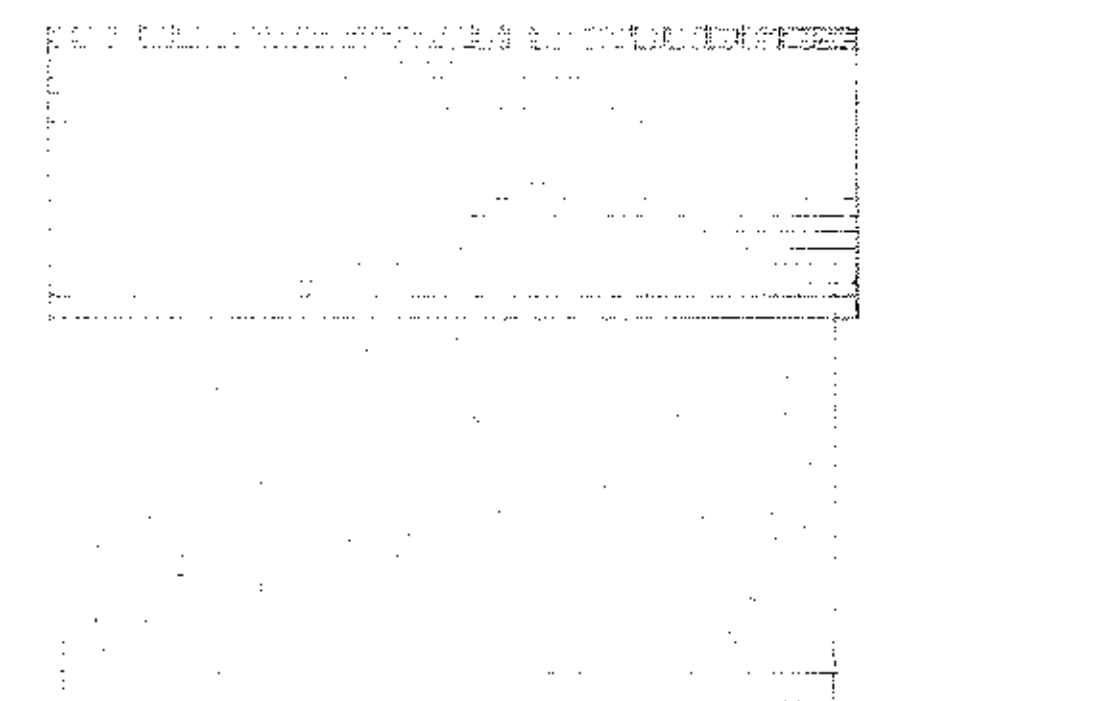


South West

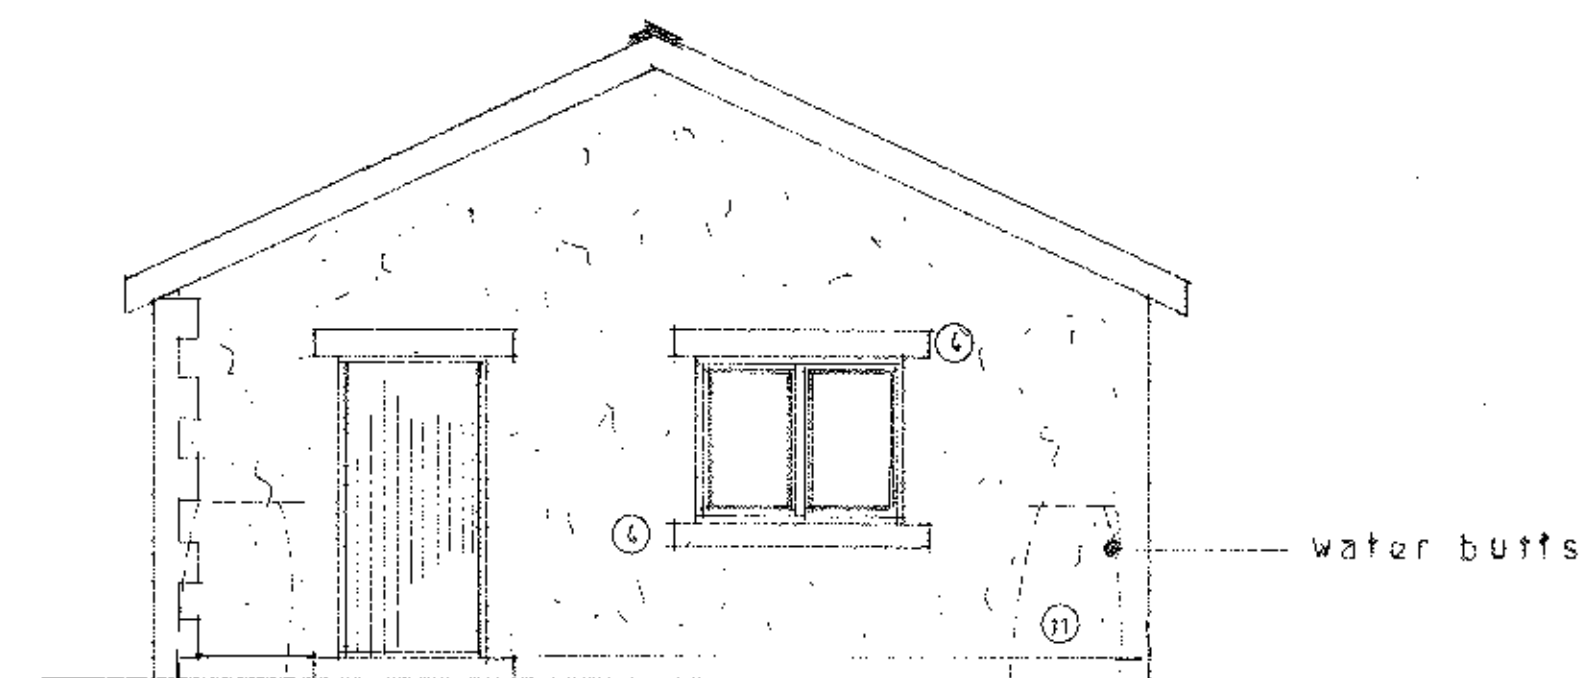


North West

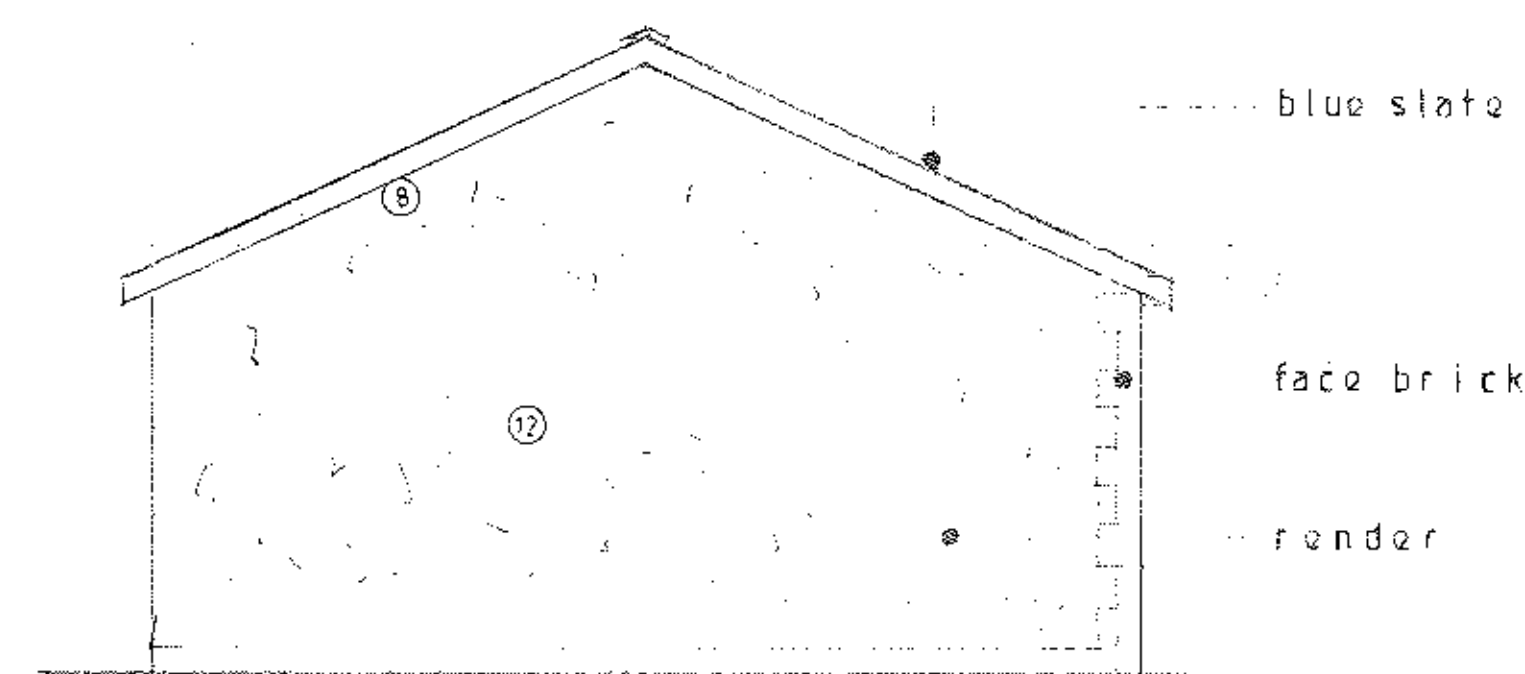

South East

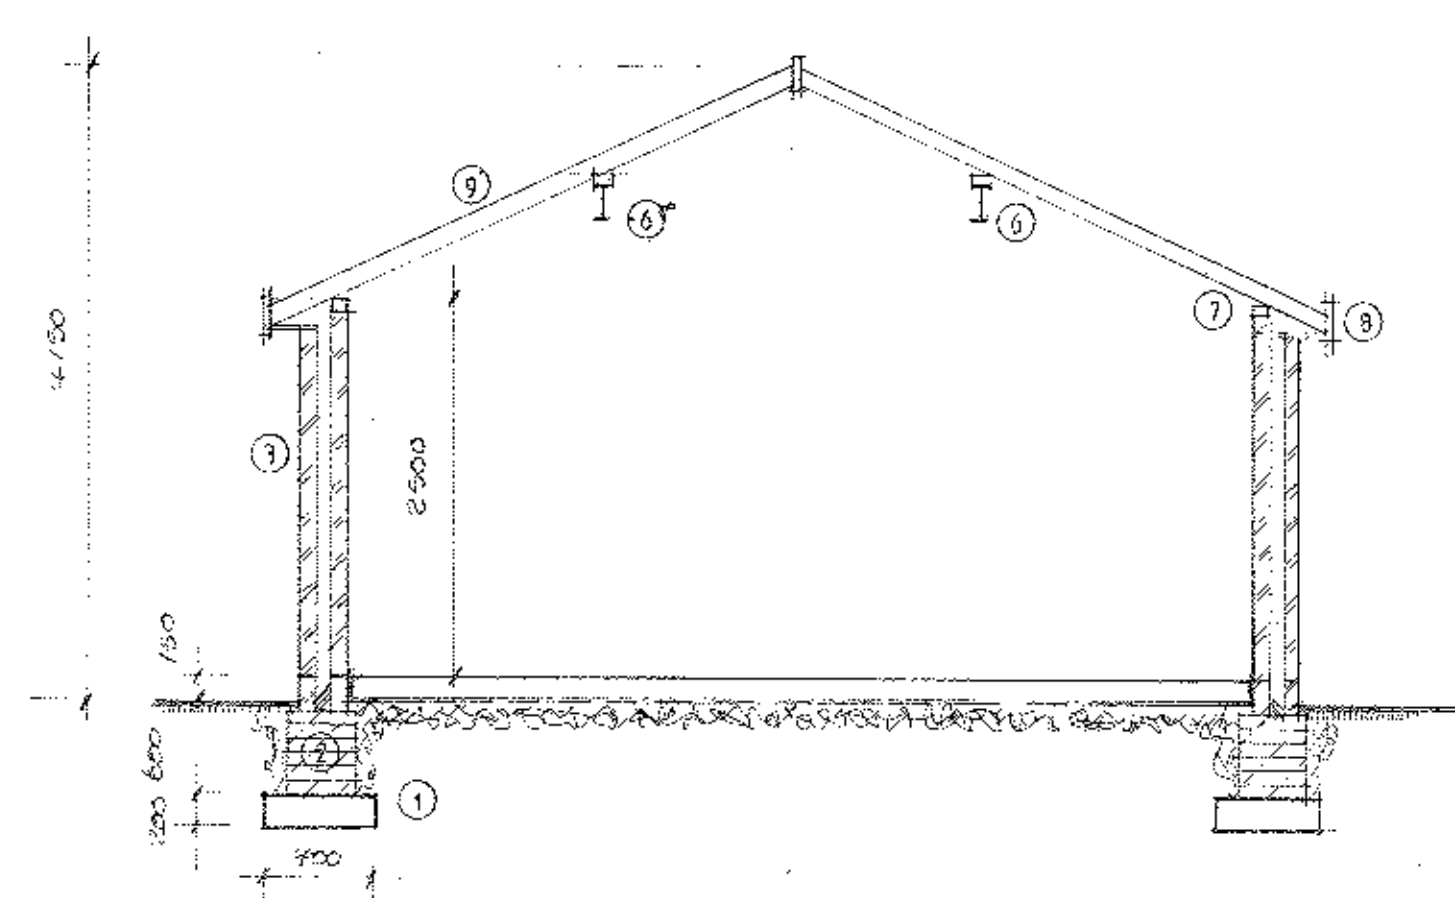

Section A-A

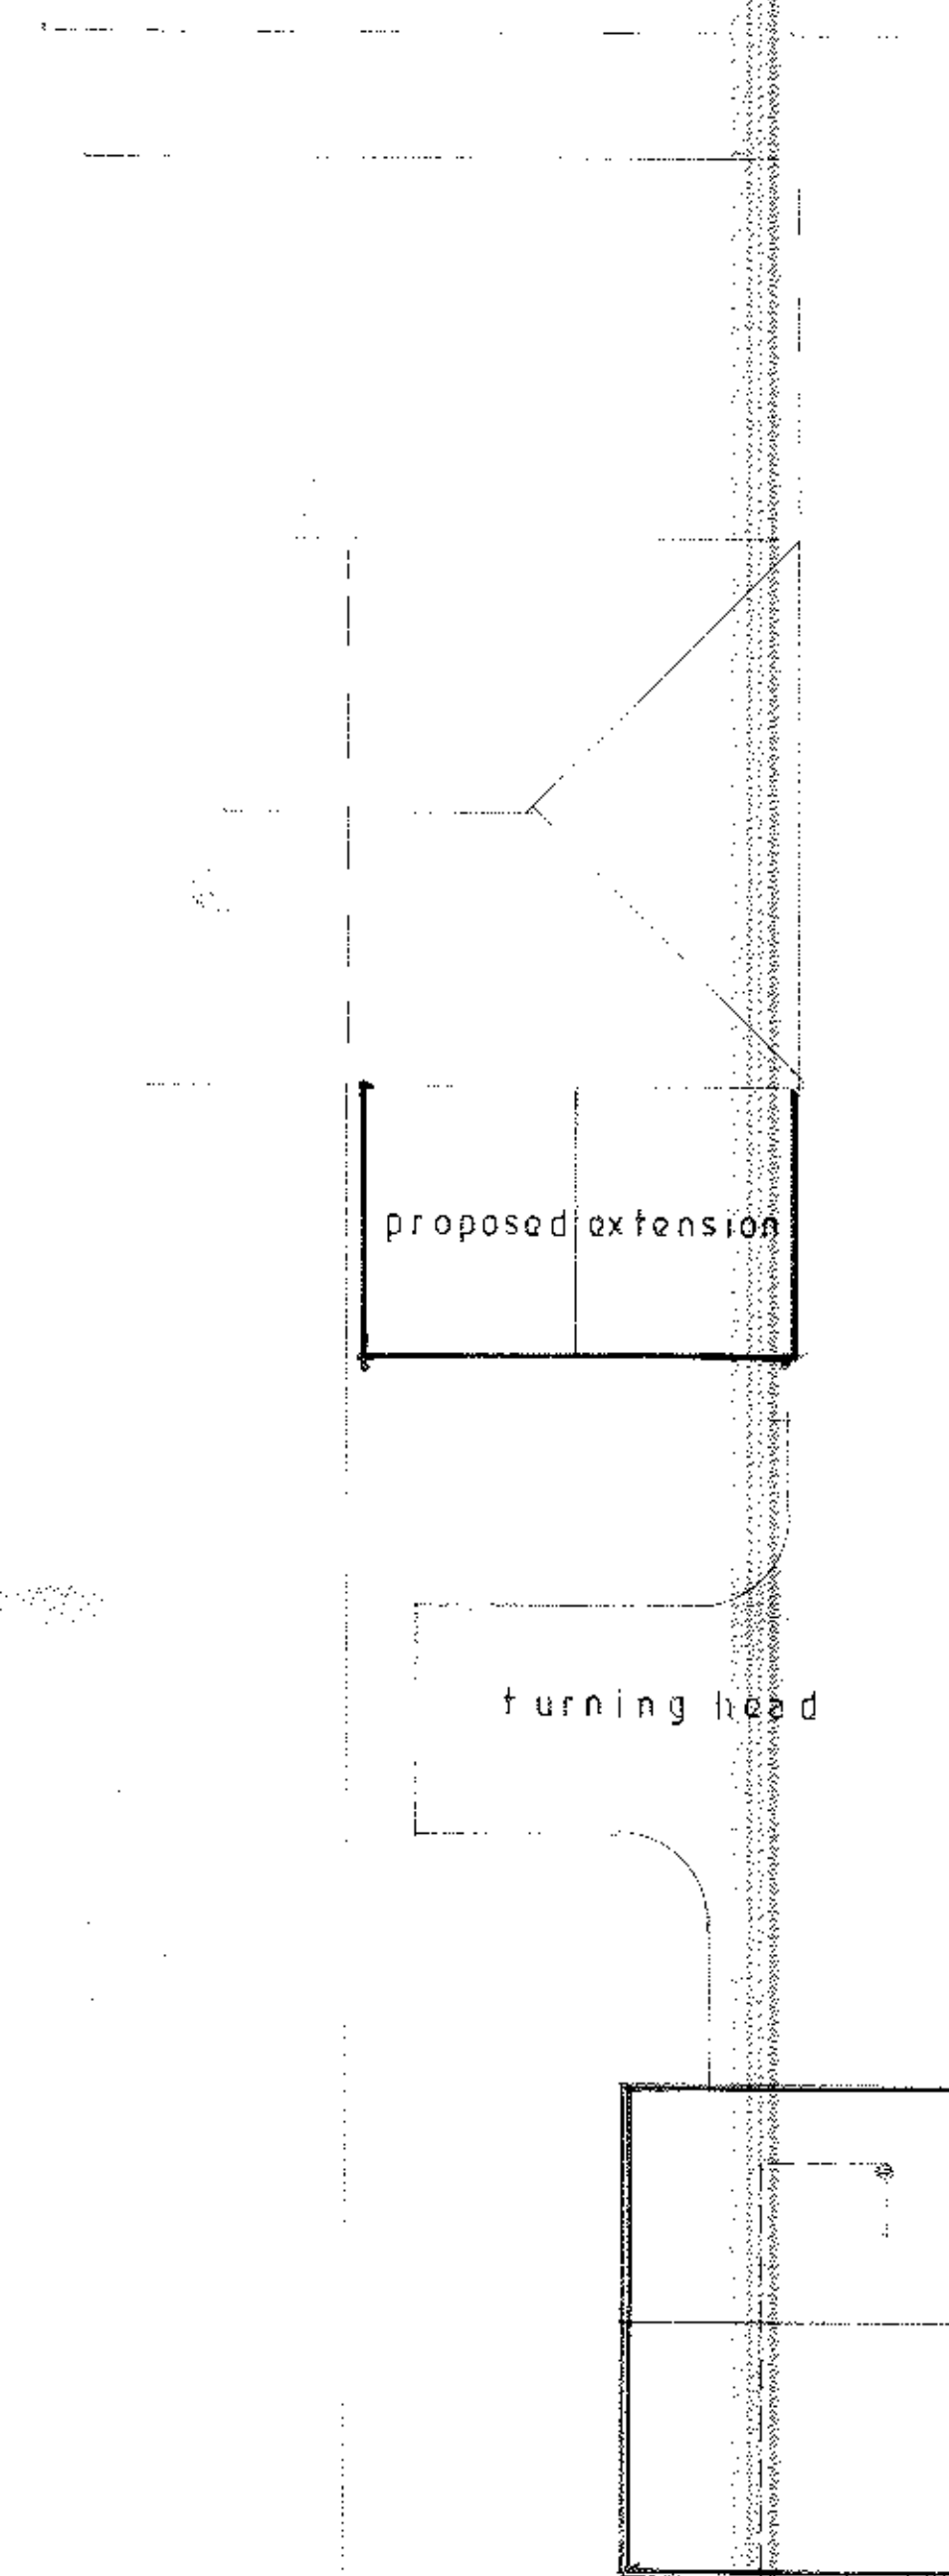

Proposed Site Plan

proposed garage
existing garage

320120452P

SJB North Limited
Building Surveyors
Drawing no 7007
Scale 1:50
Proposed
Replacement Garage
At
82 Mylton Road
Bathorn