



PROPOSED REAR EXTENSIONS
 45 WHALLEY RD. BARNEN
 837 90Z
 SCALE 1:50 / 1:100
 A2 29/06/2012

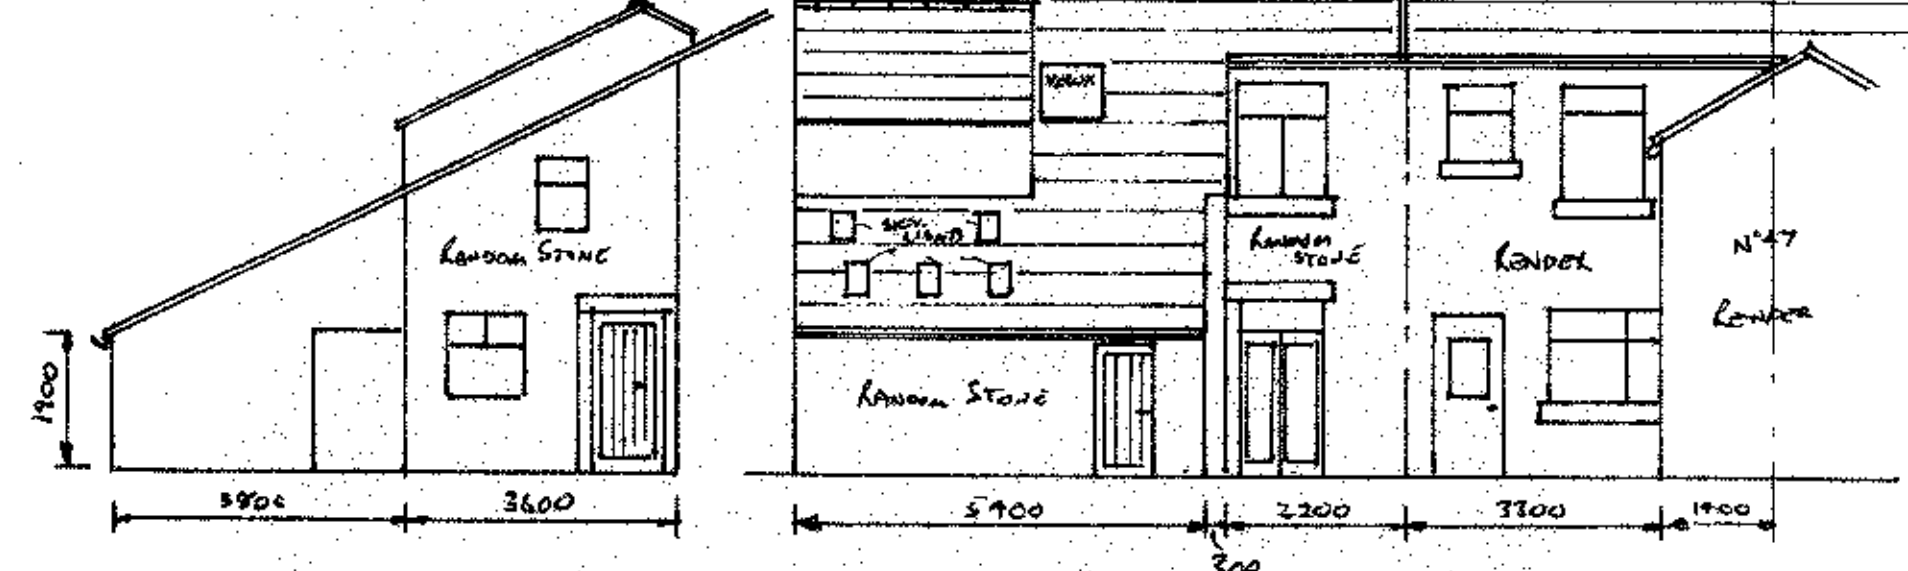


EXISTING REAR ELEVATIONS OF N°S 43/45
 SHOWING ALL OPENINGS

32 0120473P


AMENDED PLANS RECEIVED
 DATE 13 JULY 2012

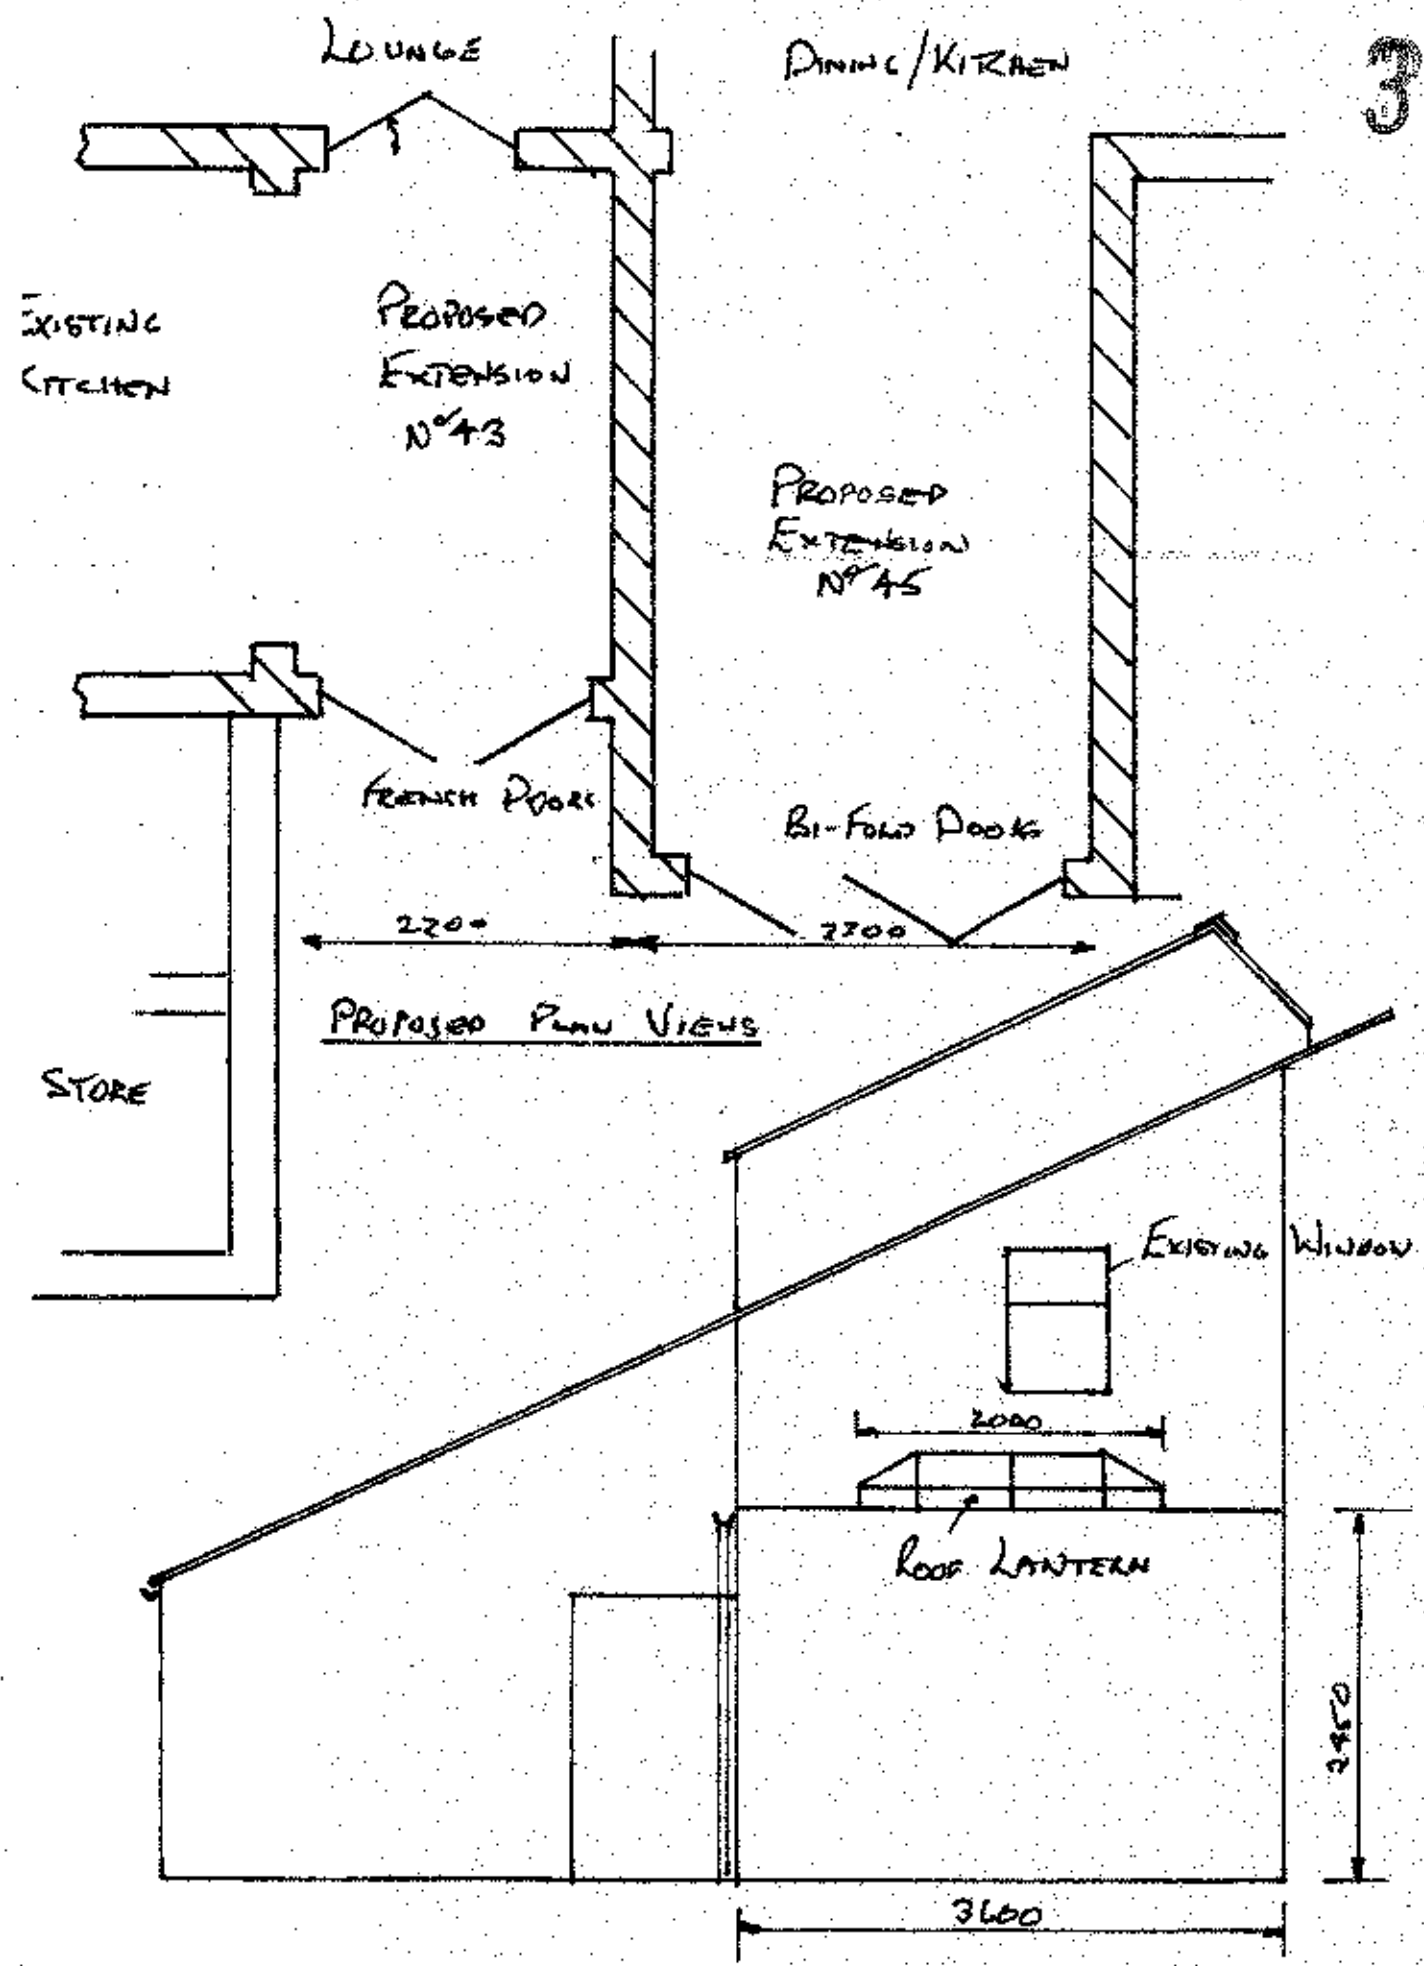

PROPOSED SIDE VIEW TO N°43

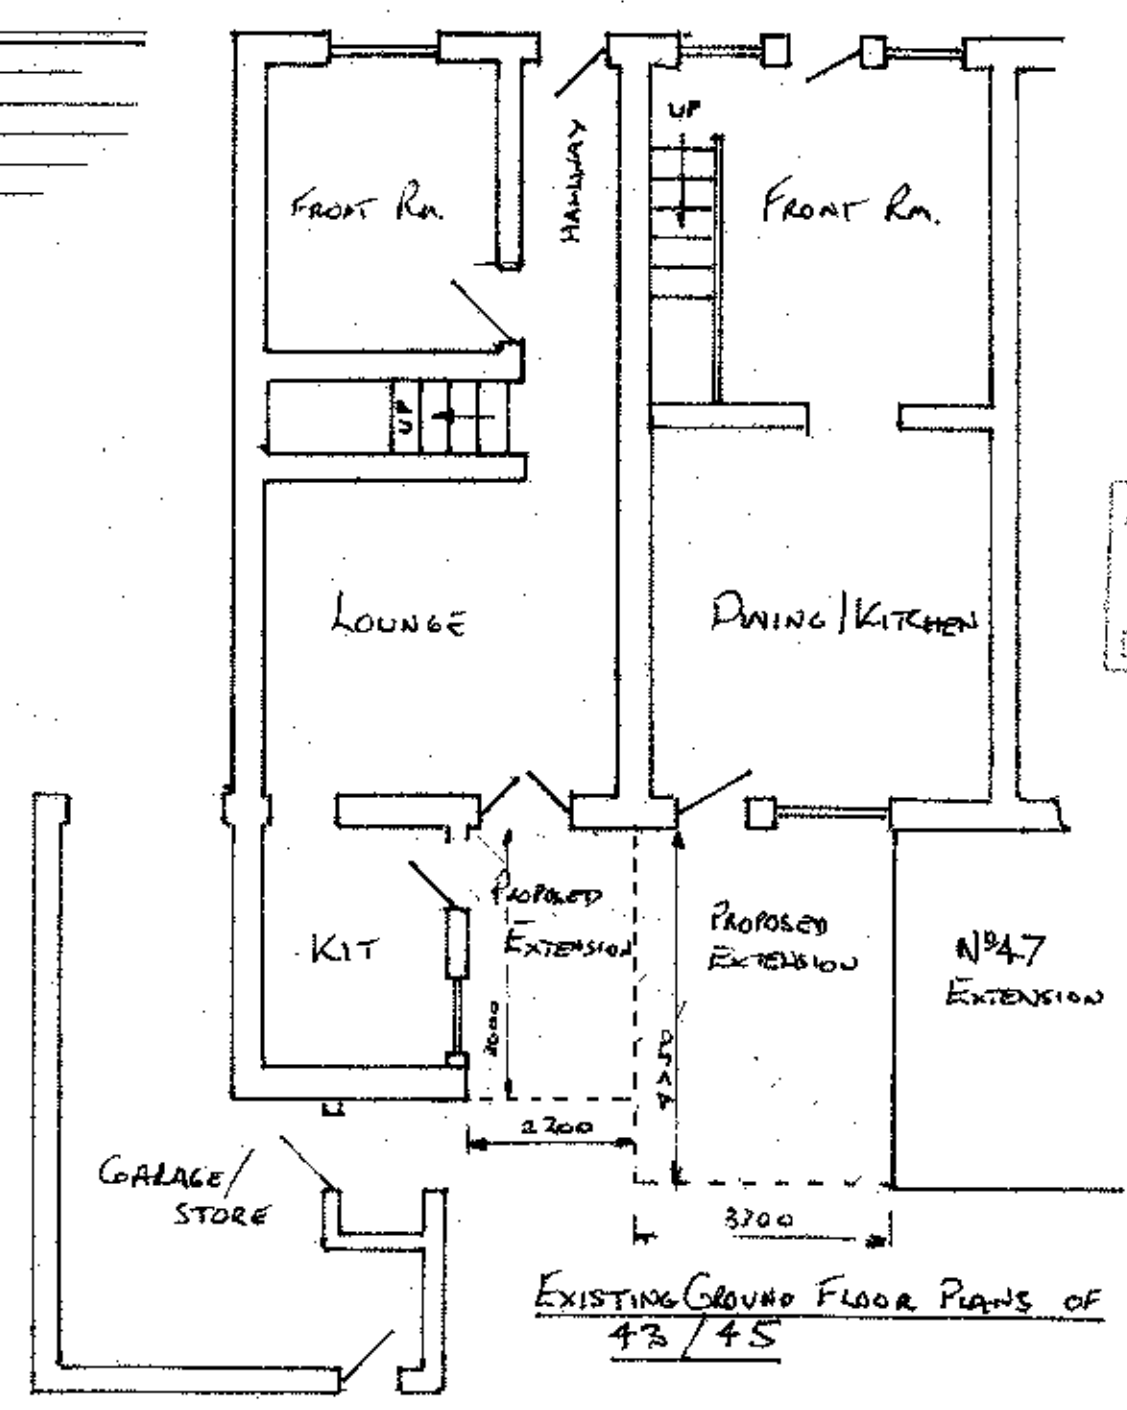

EXISTING GROUND FLOOR PLANS OF
 43/45

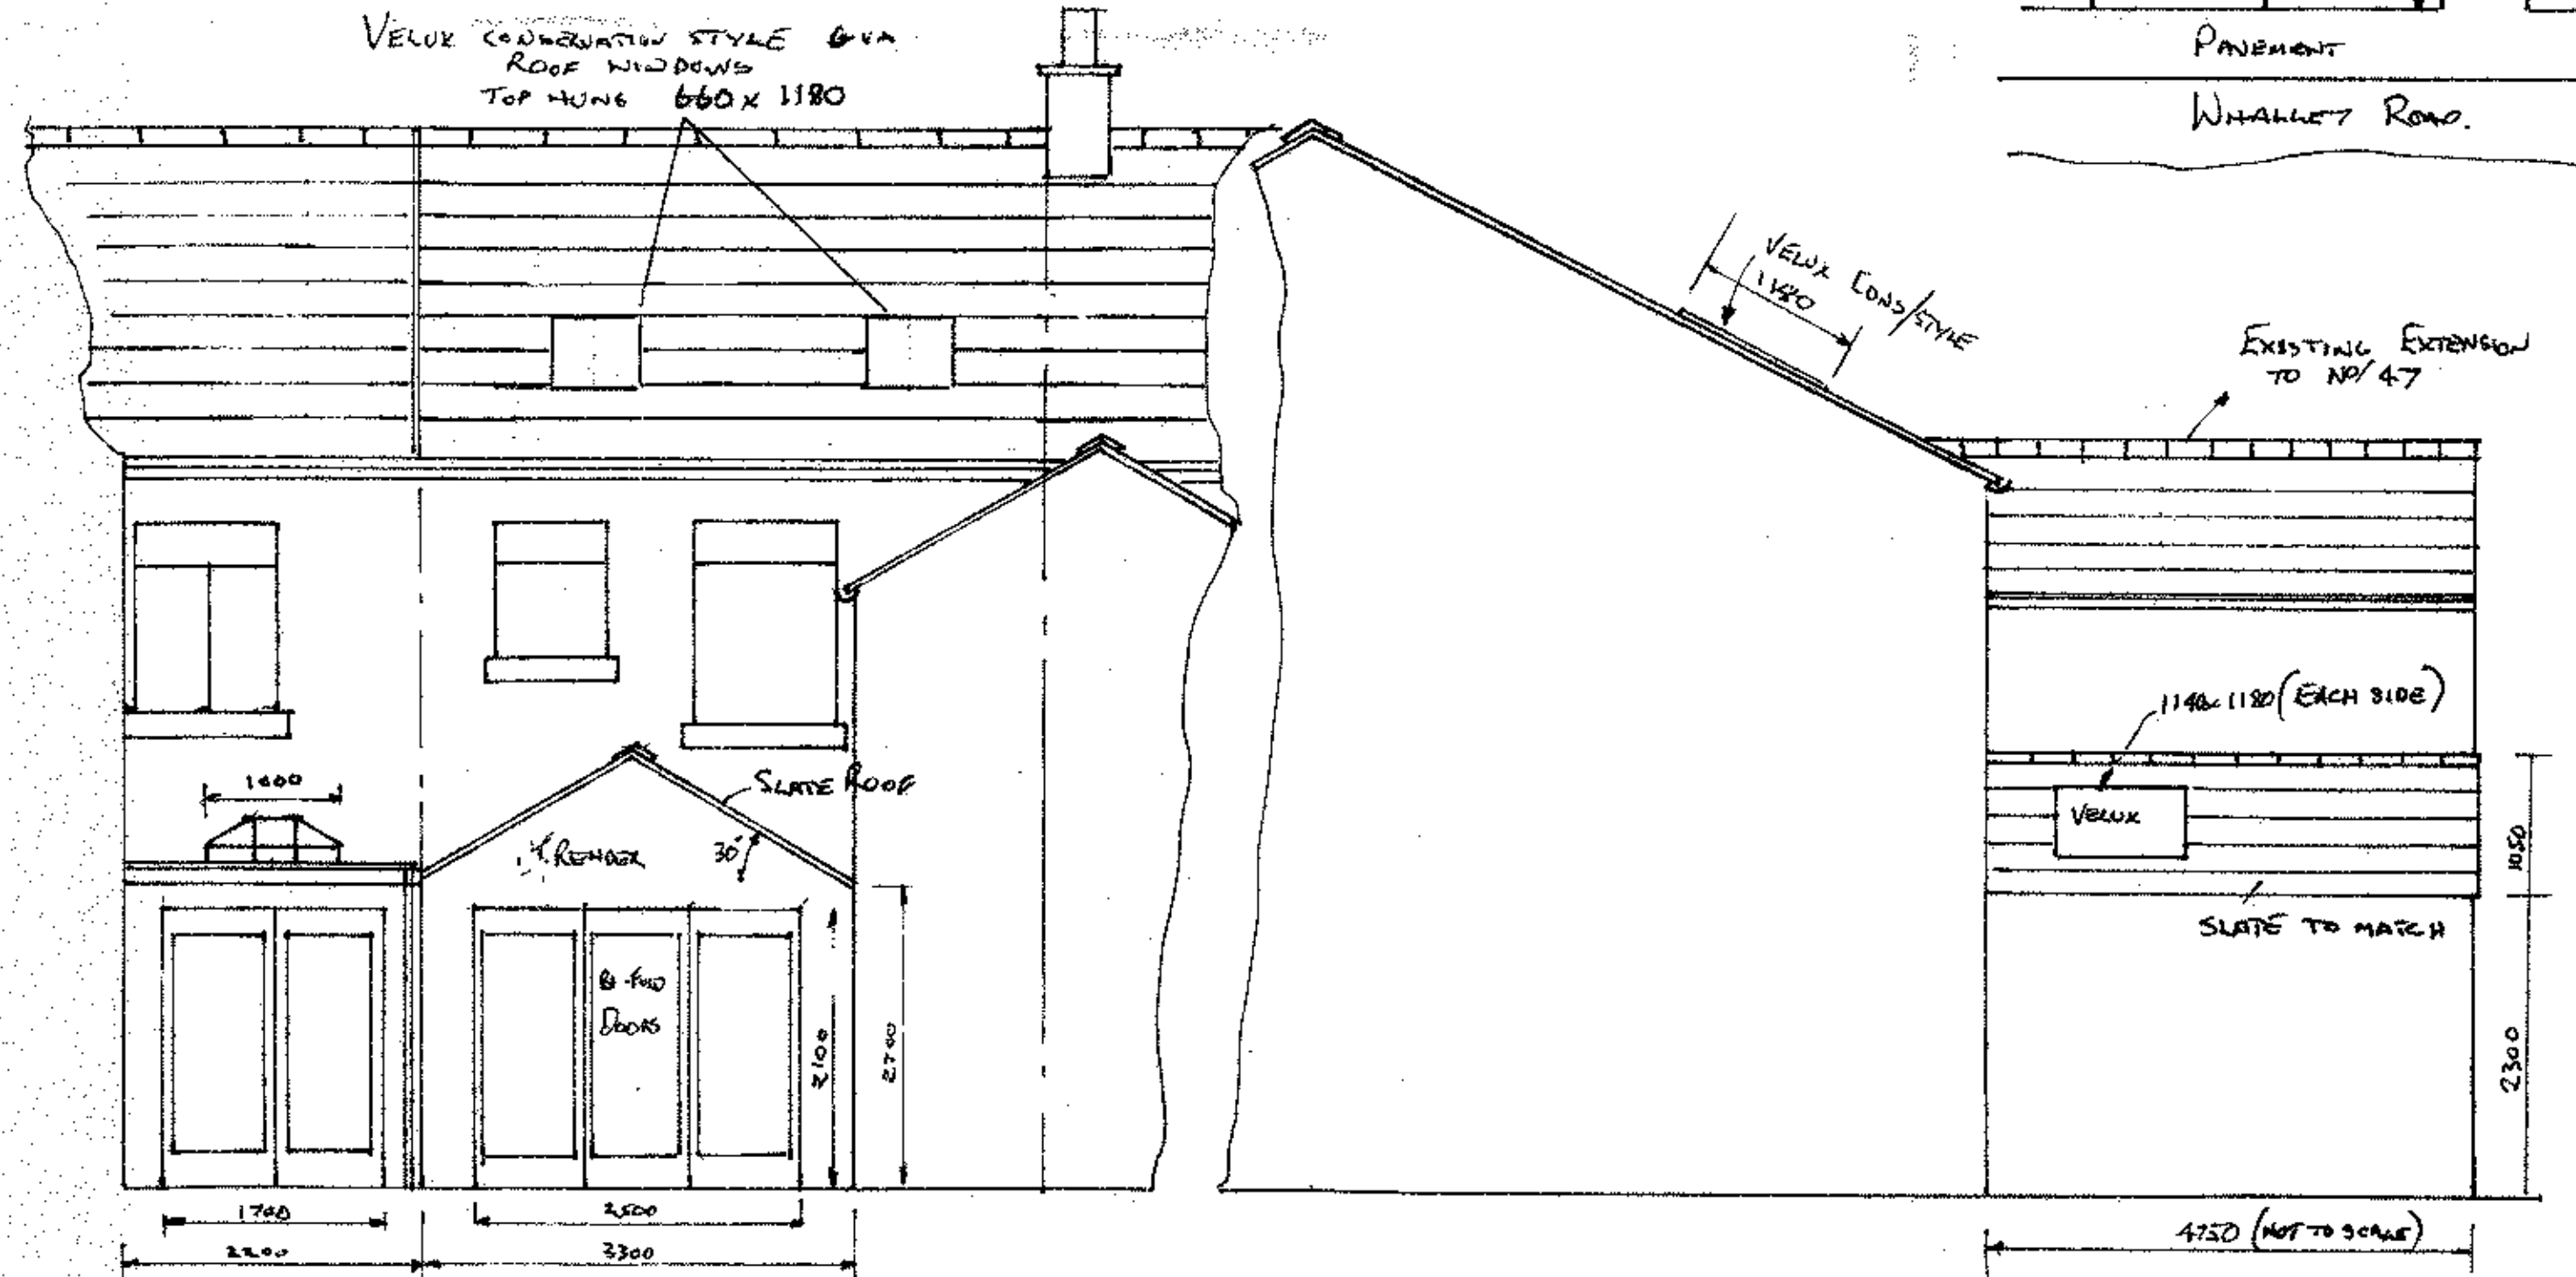

PROPOSED REAR ELEVATION

PROPOSED SIDE VIEW TO N°45

DRAWING No: SHIPMAN/2012/C

AMENDED PLANS RECEIVED
 DATE 13 JULY 2012

SITE PLAN
 1:200

