




PROPOSED REAR EXTENSIONS
 2 43/45 WHALLEY RD. SARDEN
 B157 9DZ
 SCALE 1:50 / 1:140
 A2 09/05/2012 CW

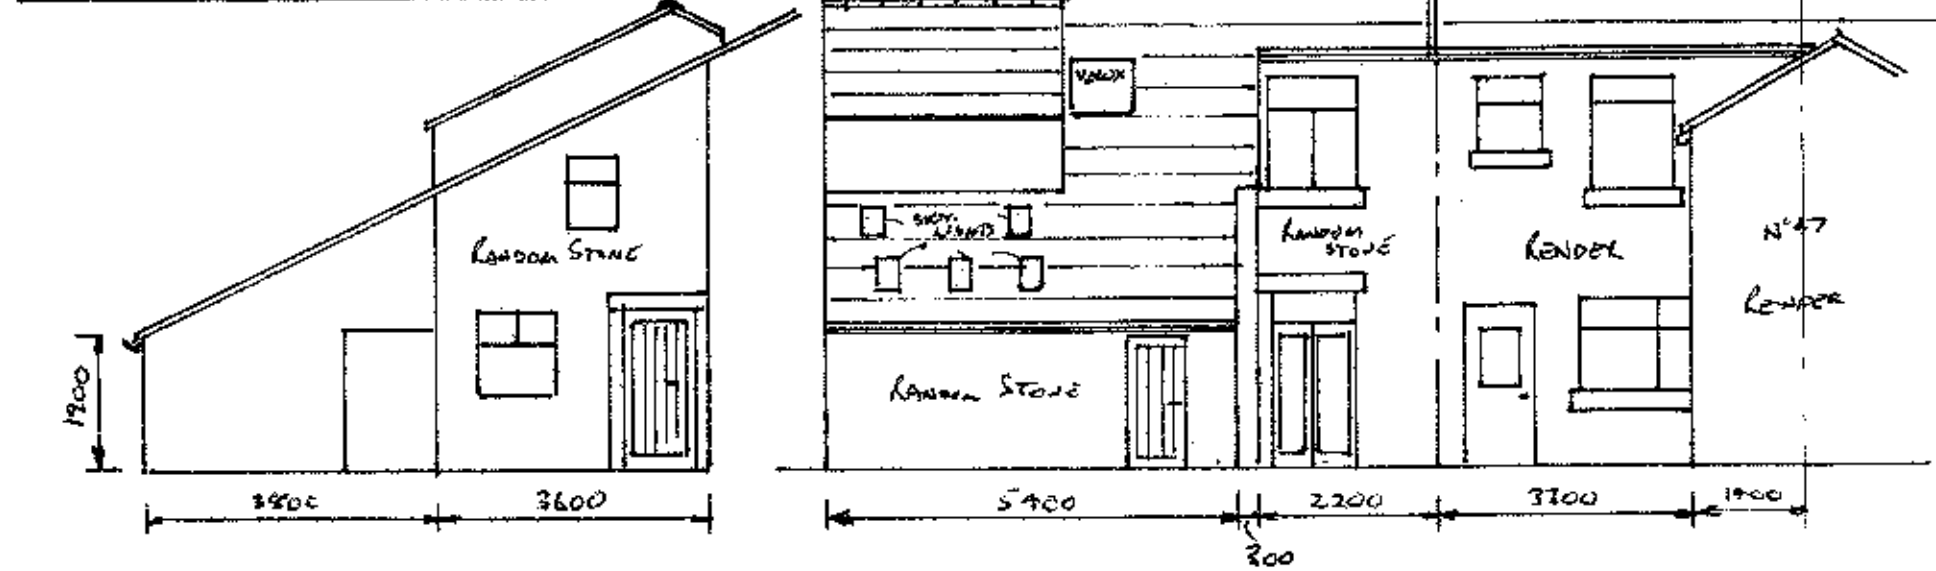


EXISTING REAR ELEVATIONS OF N°s 43/45
 SHOWING ALL OPENINGS

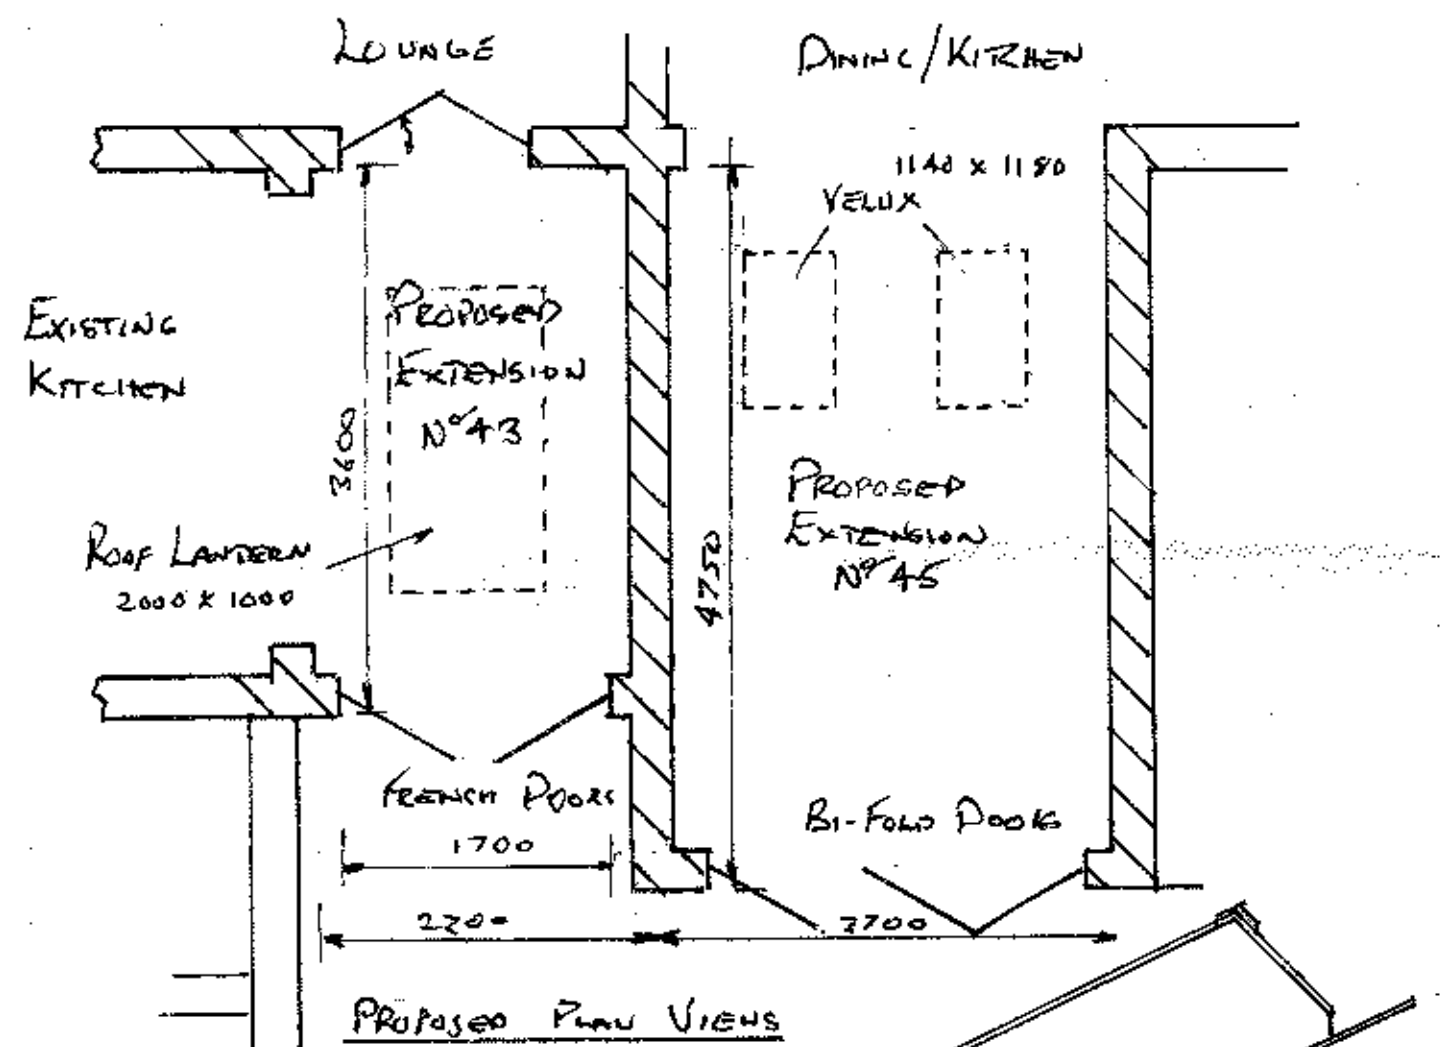


PROPOSED PLAN VIEWS

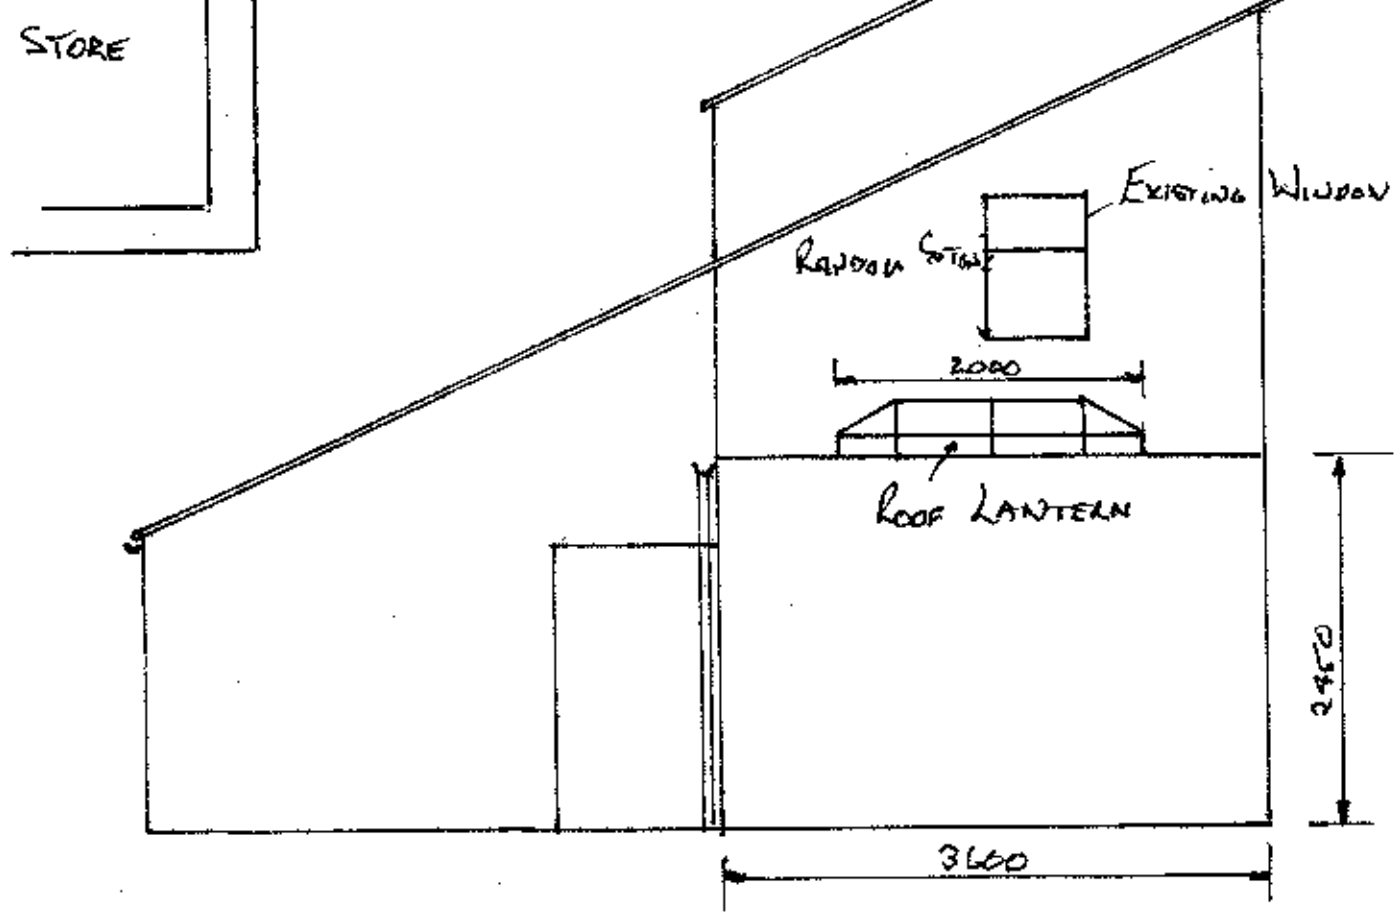


PROPOSED SIDE VIEW TO N°43

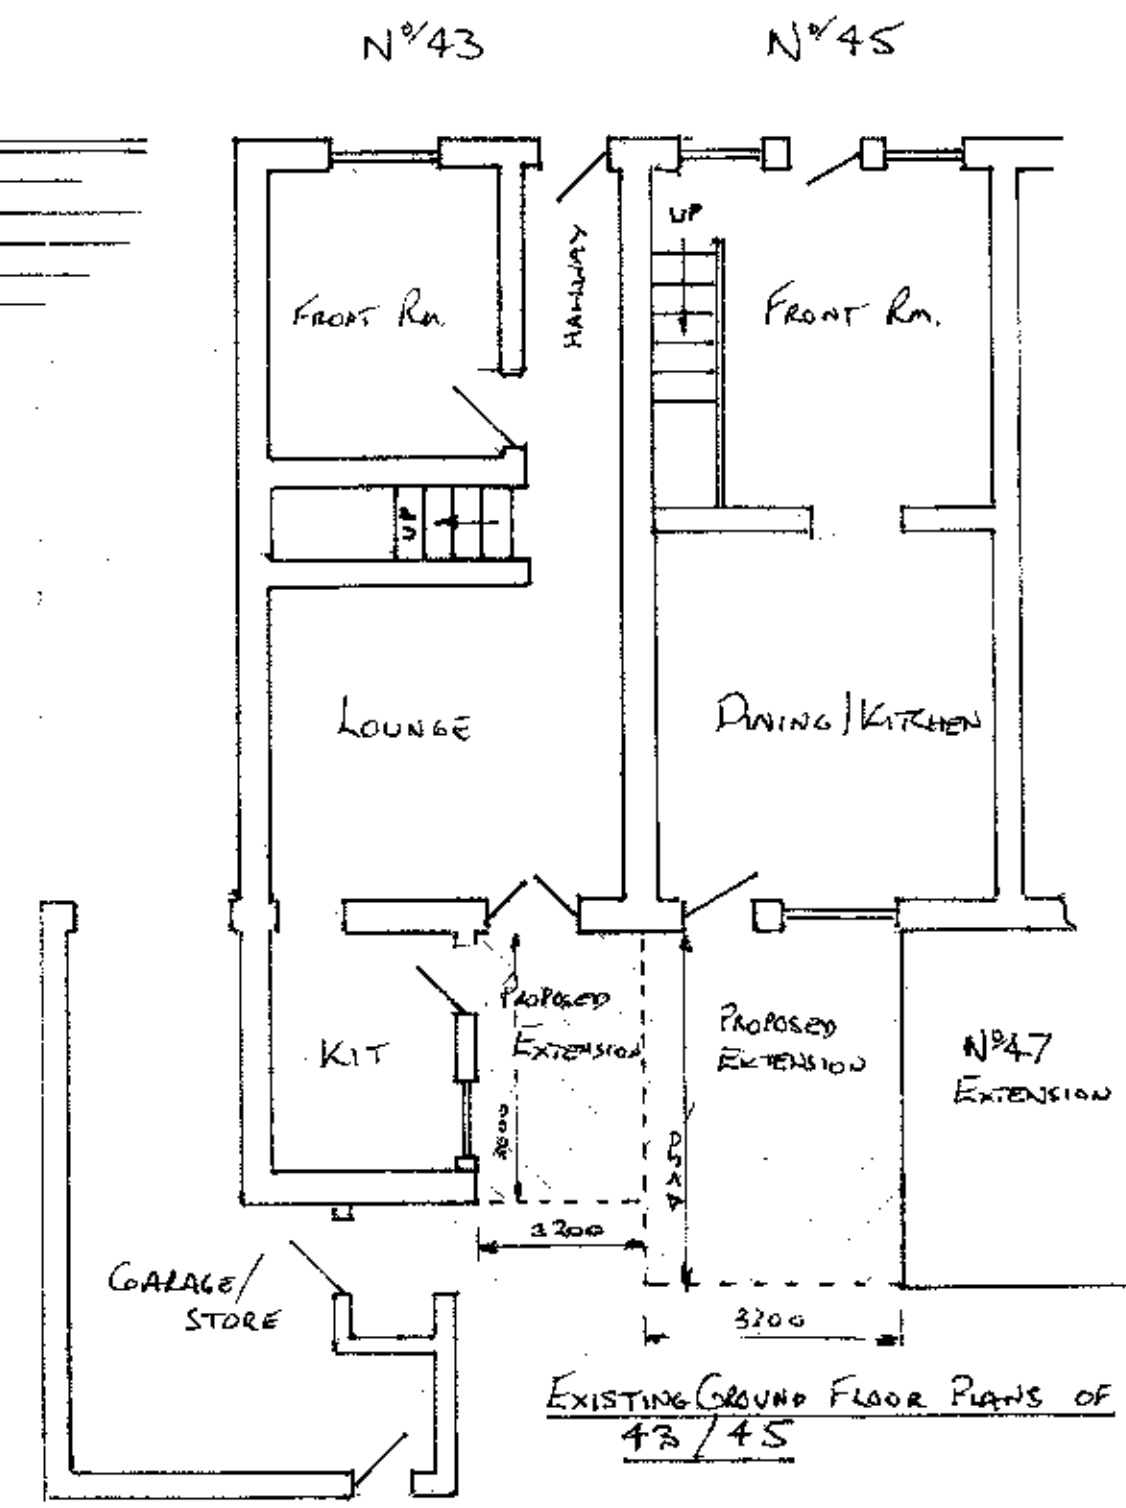


EXISTING GROUND FLOOR PLANS OF
 43/45

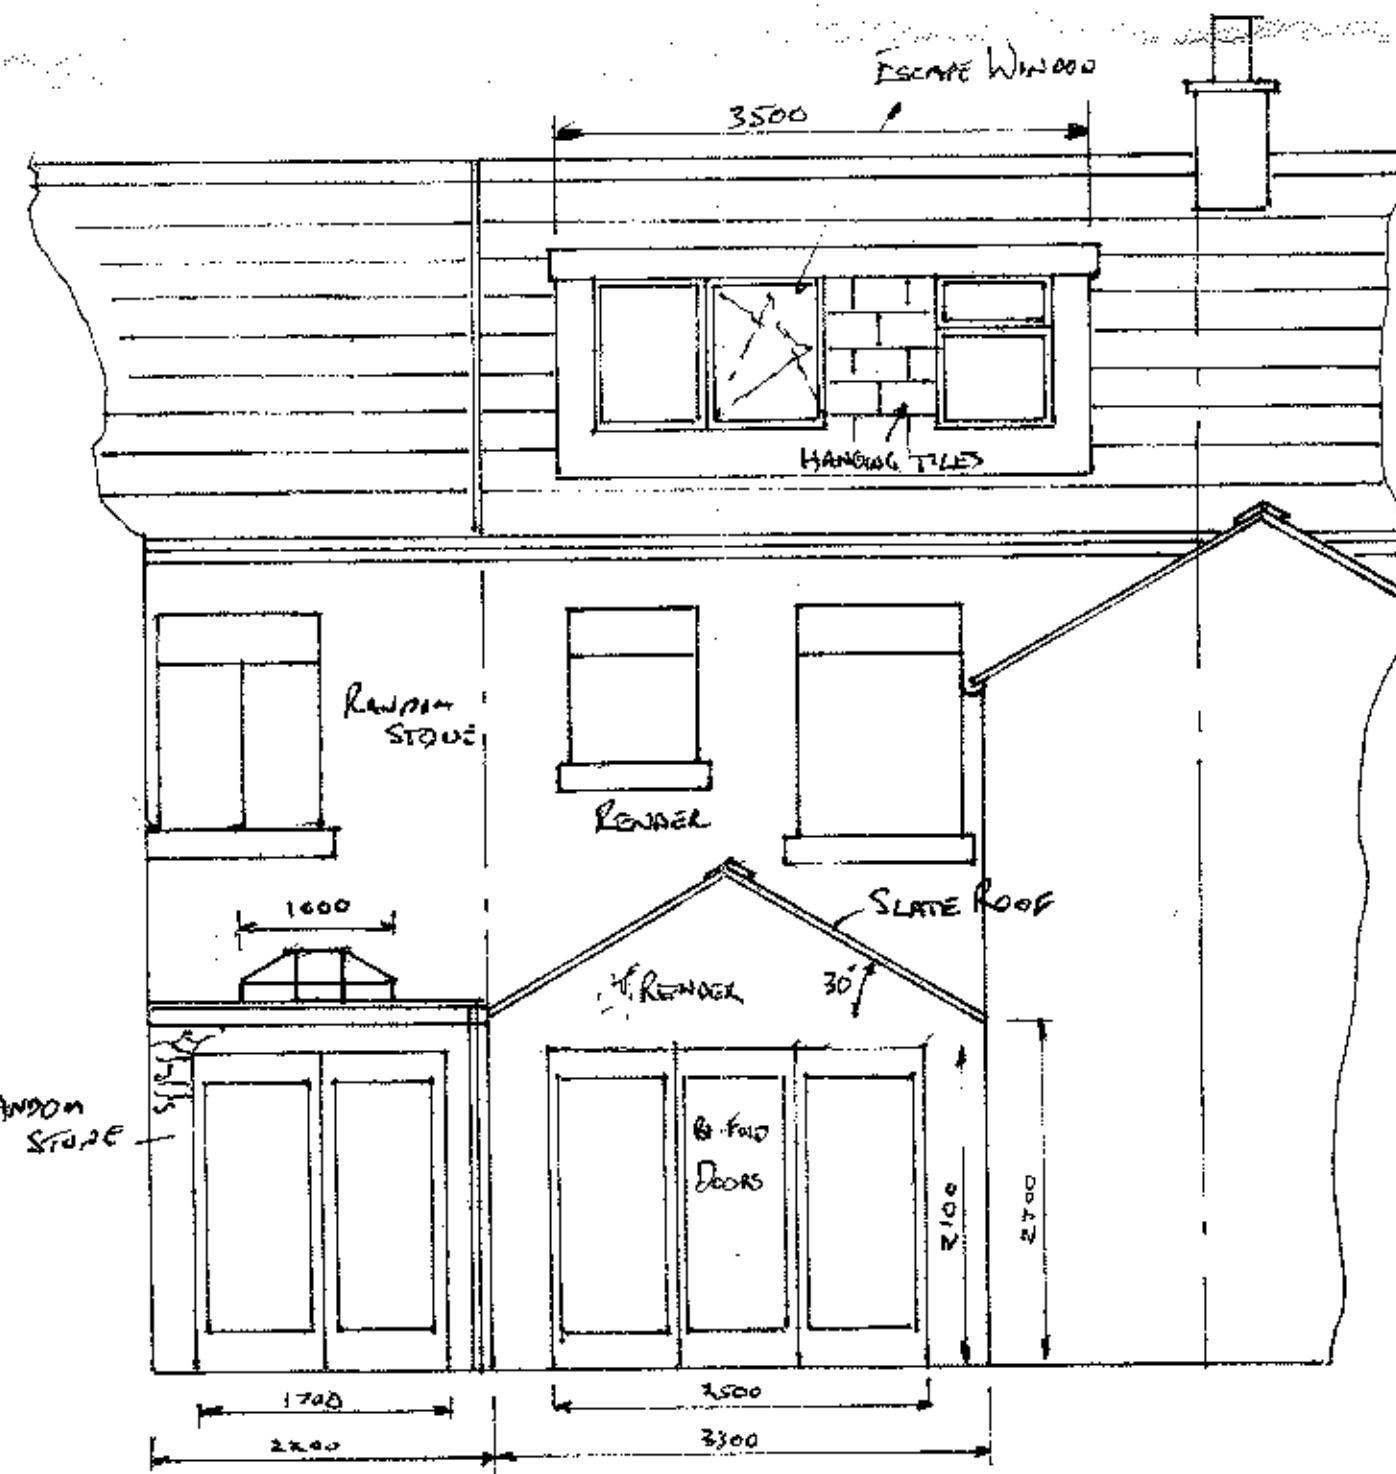

PROPOSED REAR ELEVATION

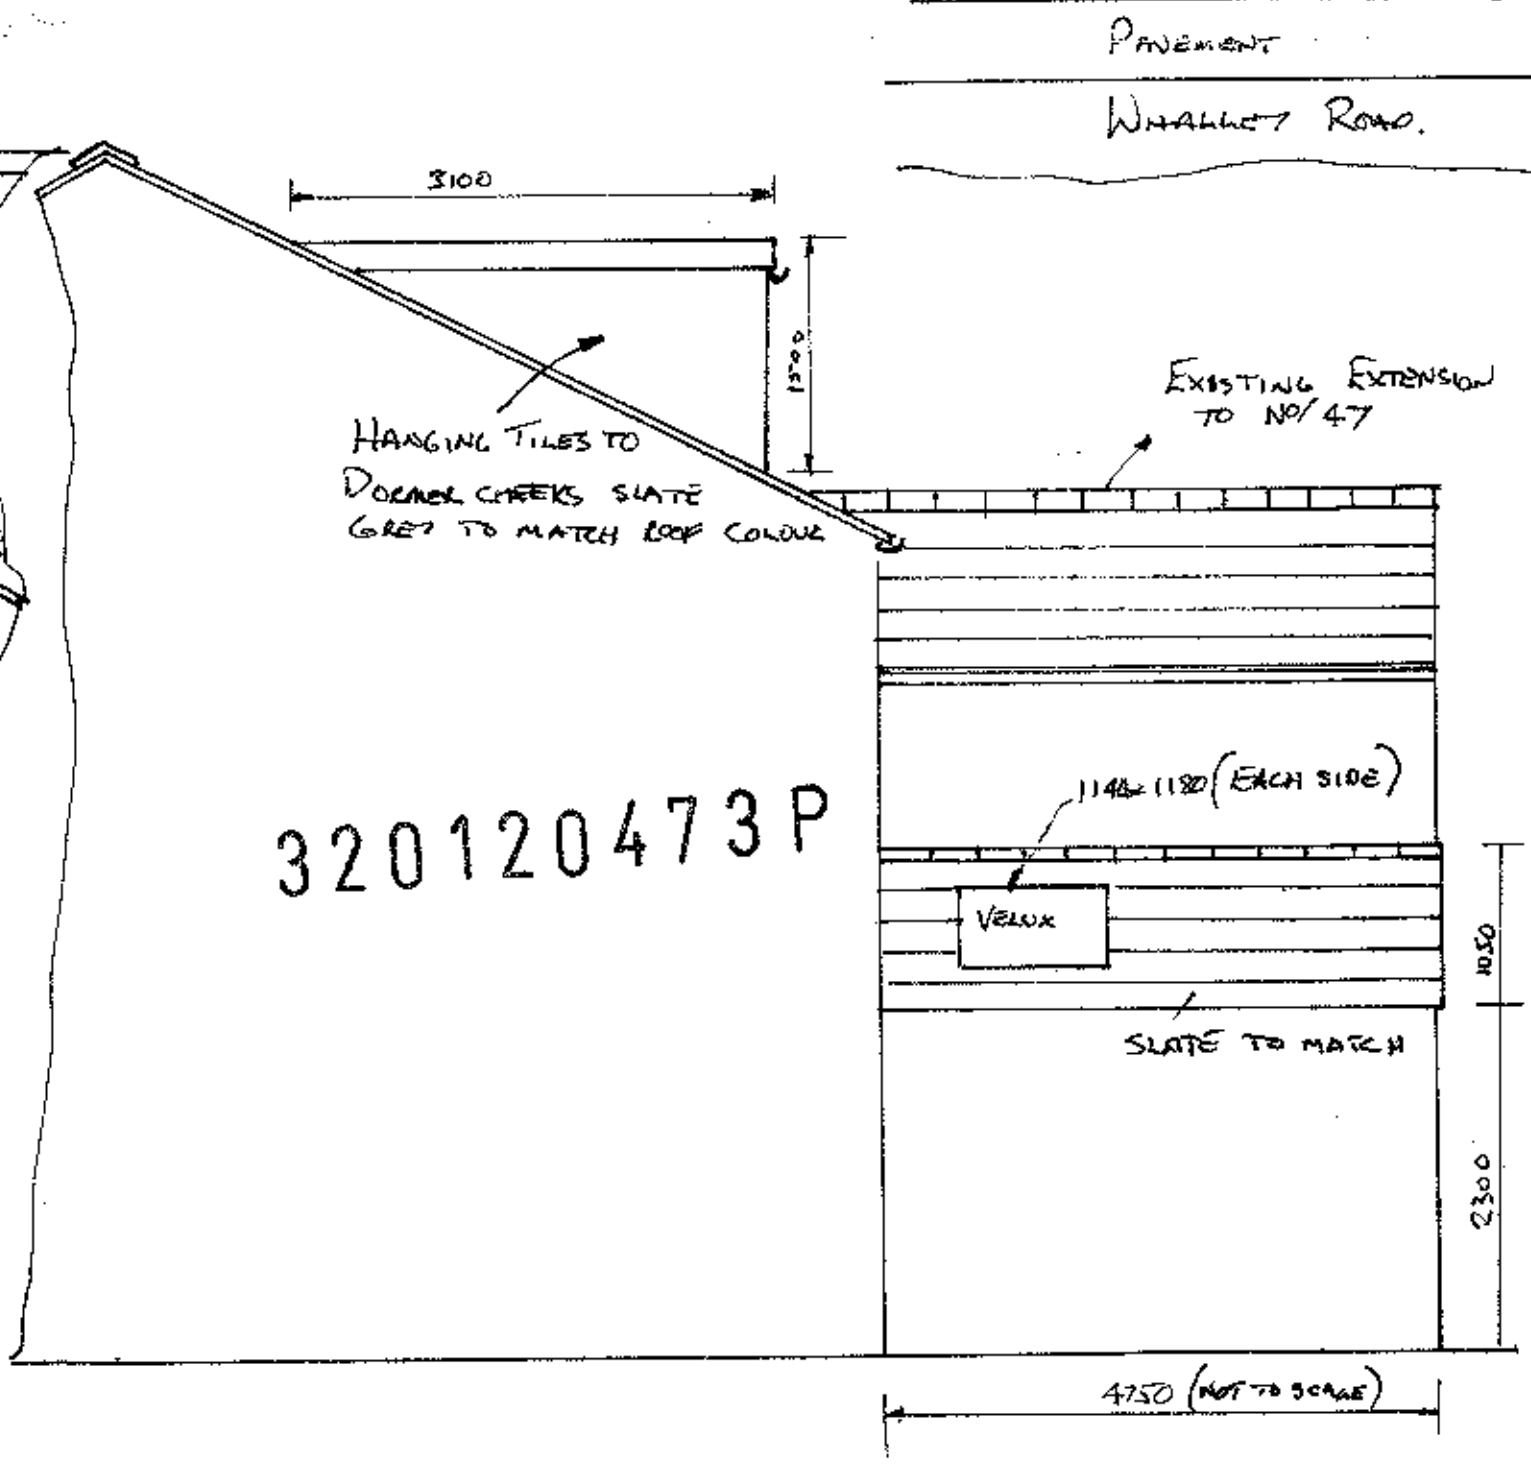

PROPOSED SIDE VIEW TO N°45

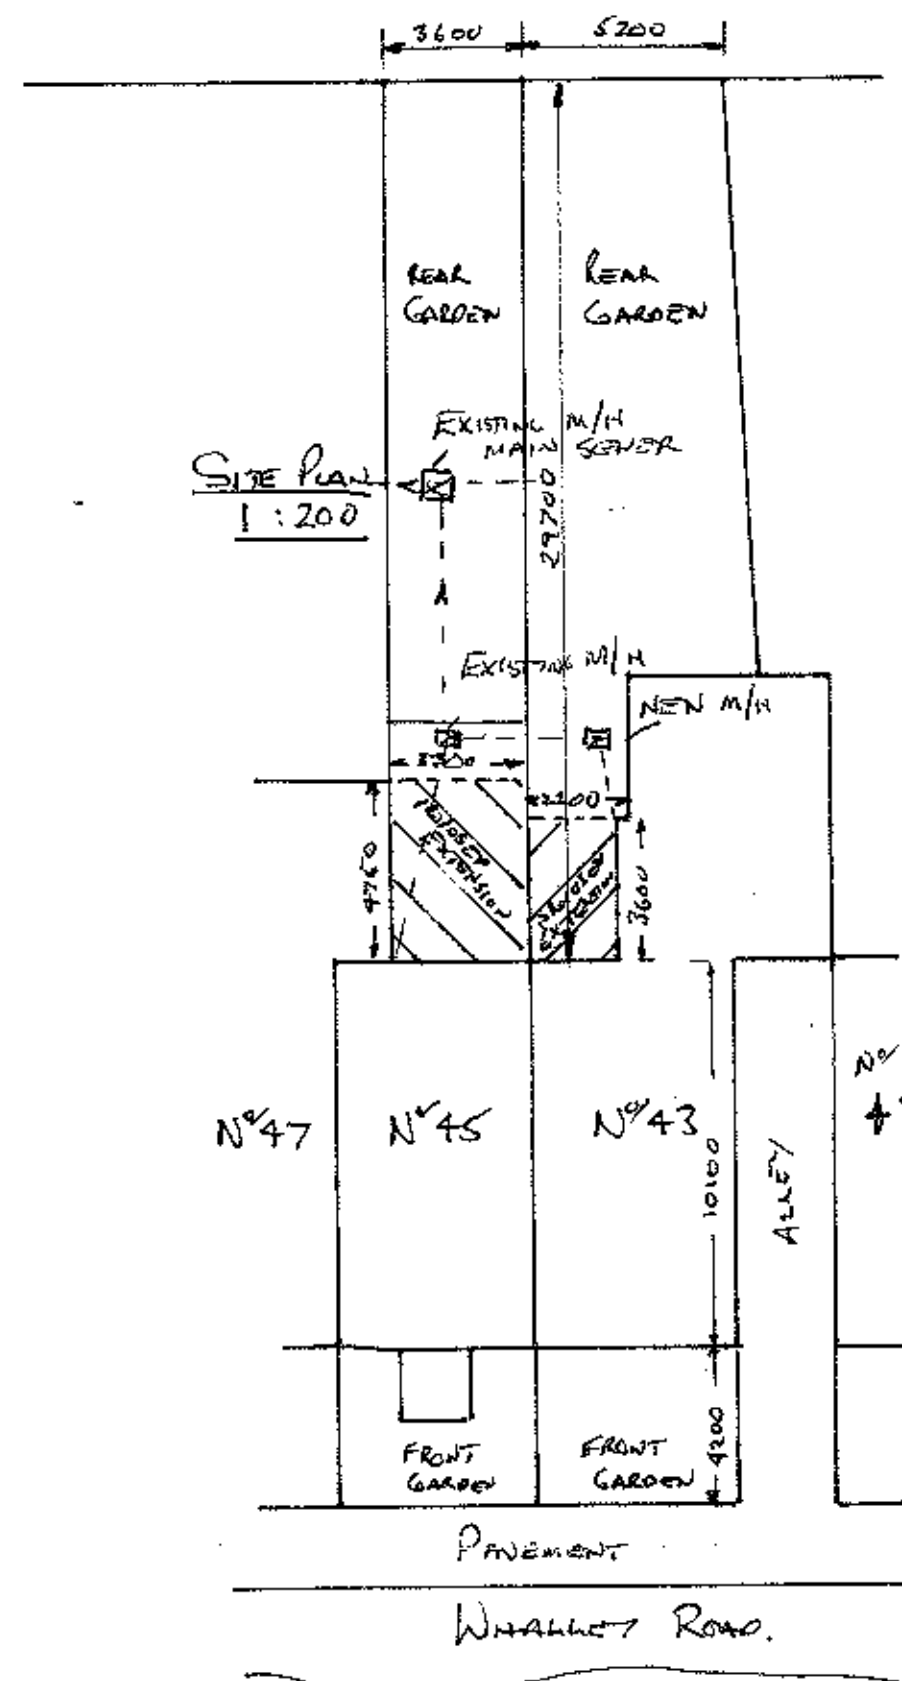

SIDE PLAN
 1:200