



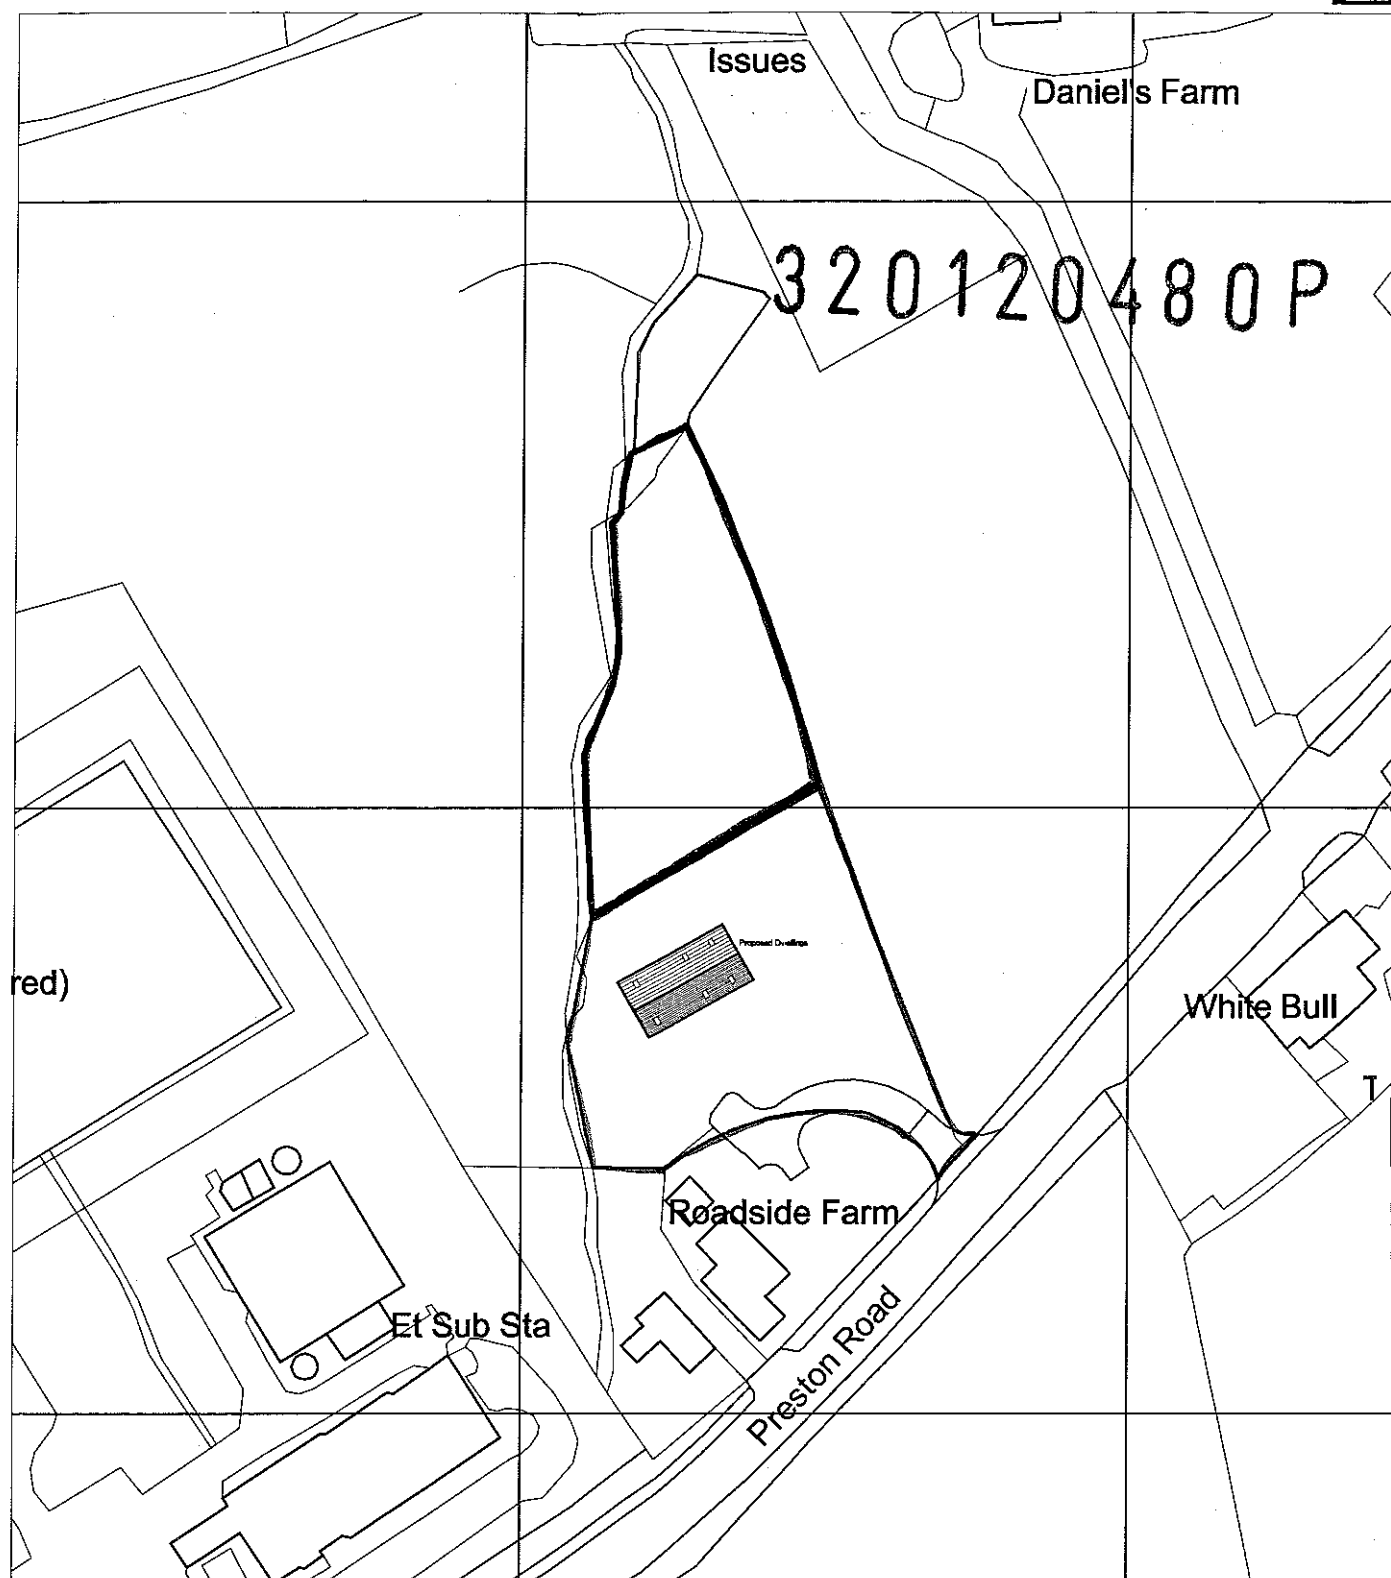

LOCATION PLAN

1136/11/A
 Roadside Farm
 Preston Road
 Alston
 Nr Longridge
 Scale: 1/1250

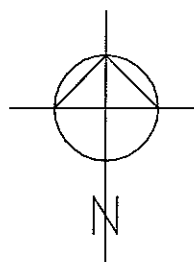

HUGHES TREACHER

ARCHITECTS
 The Old Police Station
 Golden Hill
 Leyland
 Preston
 PR25 3NN
 Tel: 01772 452321
 Fax: 01772 622588
 Email: hughestreach@aol.com
www.hughestreacharchitects.com

RIBA 
 Chartered Practice



435300

359400

LINE OF EX
ABLE MAINS

435200

359400


REV 0	Description	AA DATE
A2		
HUGHES TREACHER ARCHITECTS The Old Poles Station Preston, Lancashire Tel: 01772 433321 Fax: 01772 823596 www.hughes-tracher.co.uk		
RIBA # Chartered Practice		

**Conversion of Rural
Workshop to Dwellings
Roadside Farm, Aiston
Nr Longridge, PR5 5BL**


Proposed Site Layout

Date	Drawn by	Drawing No
Jan 2012	JPT	1196/12
Scale		1:500
Rev		A

DO NOT SCALE OFF THIS DRAWING.
ALL DIMENSIONS TO BE CHECKED ON SITE.

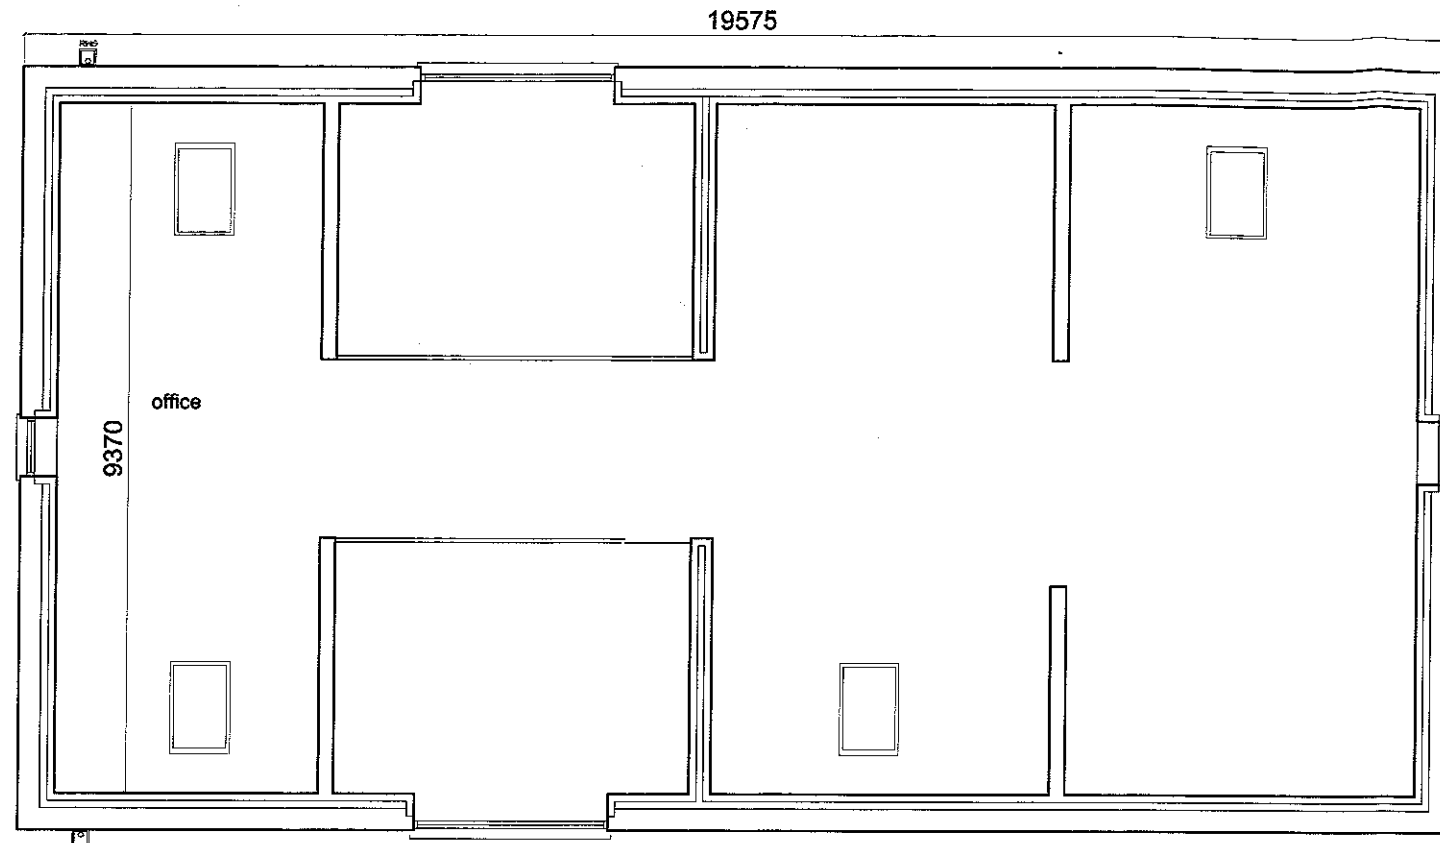


First floor plan

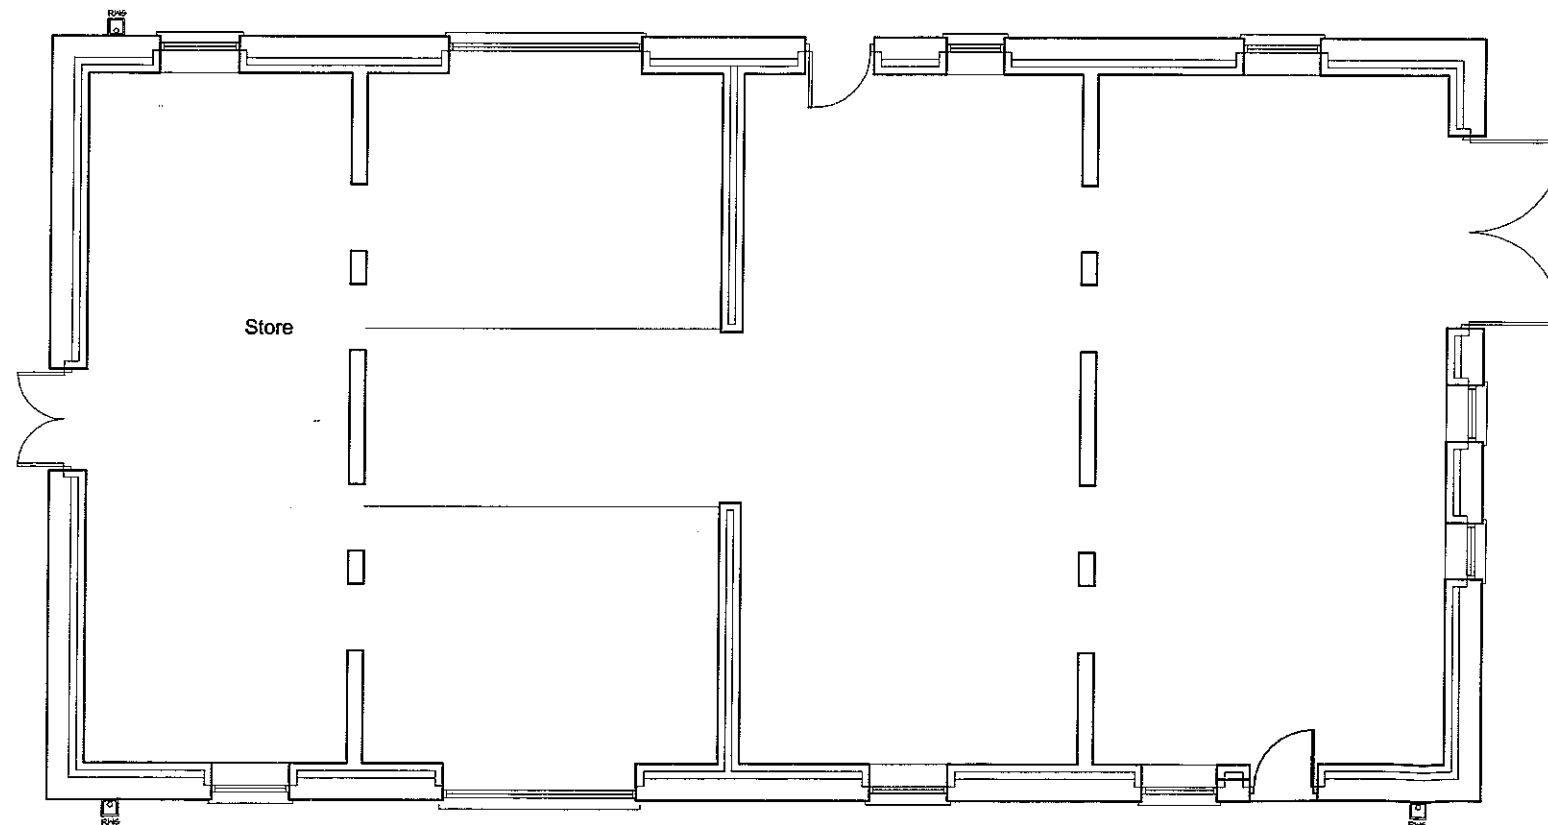

Ground floor plan

320120480P

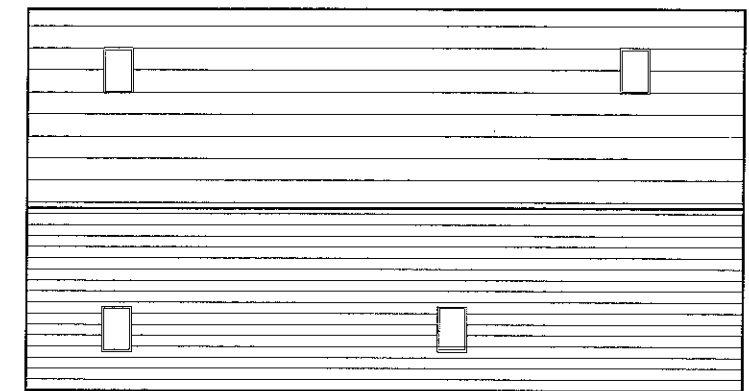

Roof Plan @1/200

CONVERSION OF EXISTING RURAL WORKSHOPTO DWELLINGS


Existing Plans

Scale 1:100


Apr 2012

Dwg no 1136/13


Road Side Farm, Alston, Preston PR3 3BL

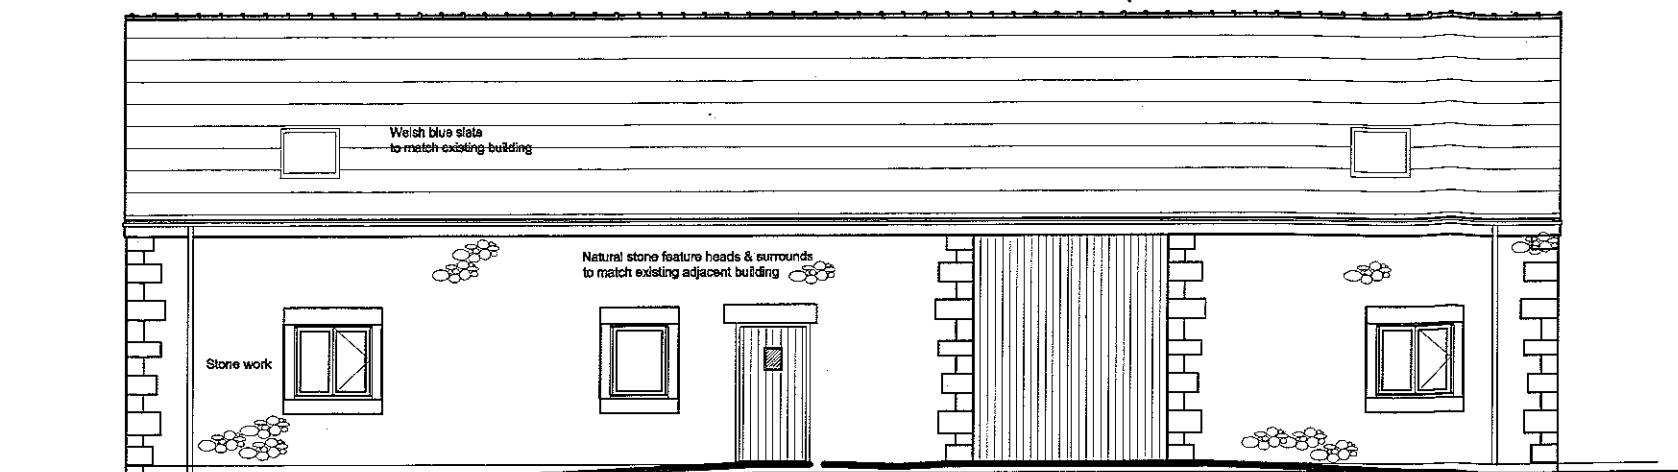


Rear Elevation

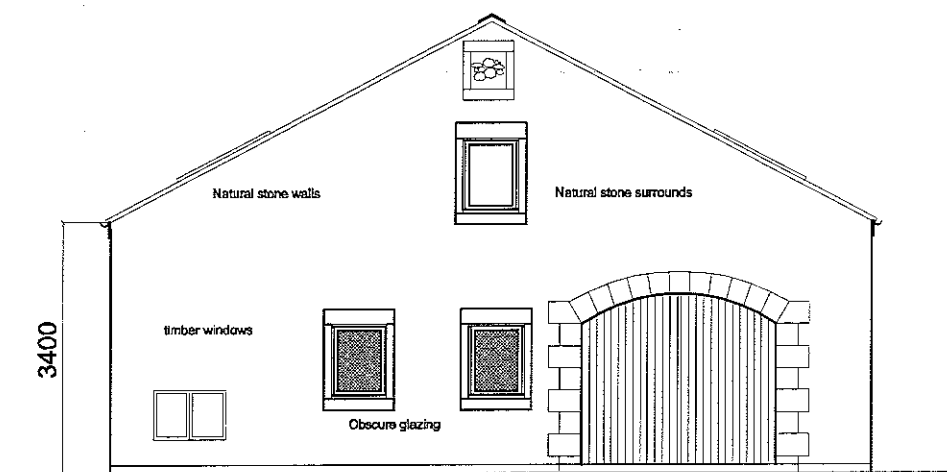


Side Elevation

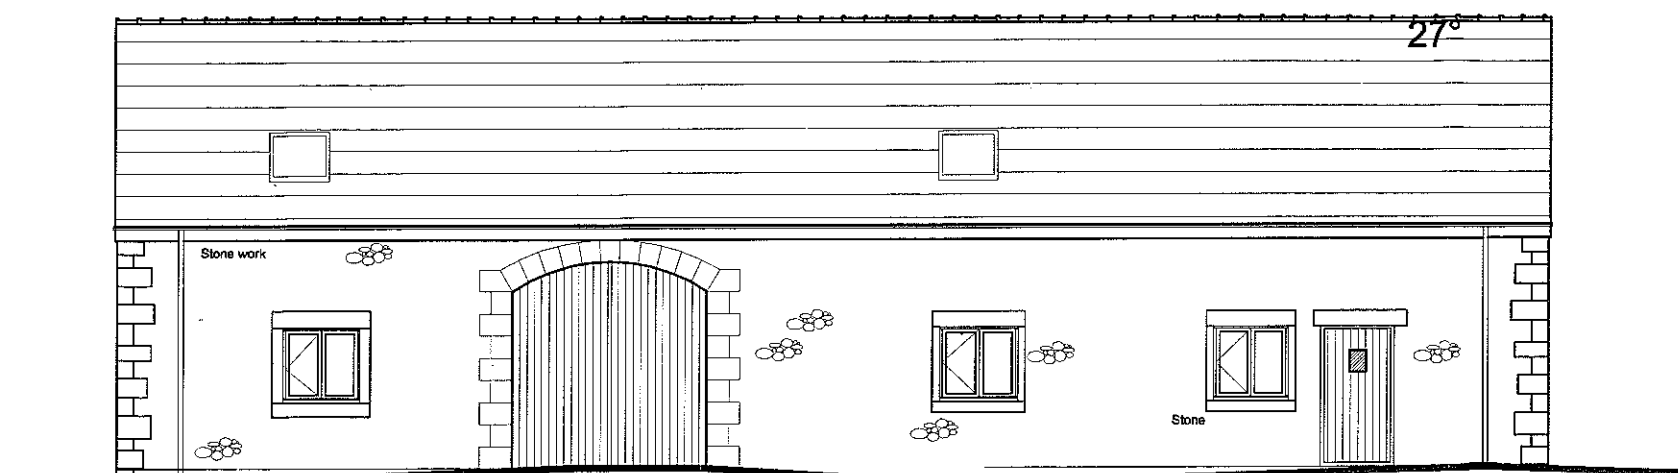

Front Elevation

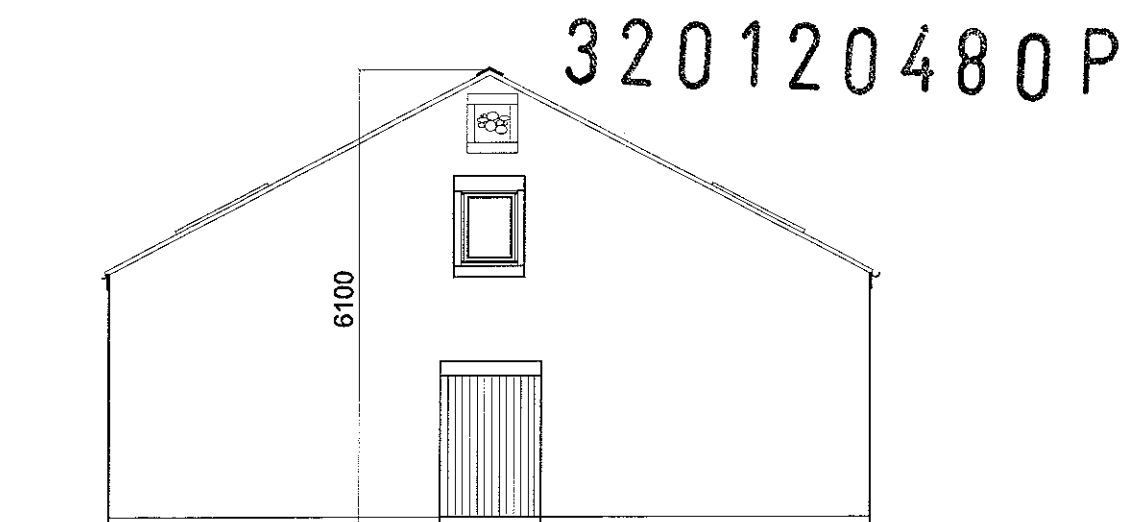

Side Elevation

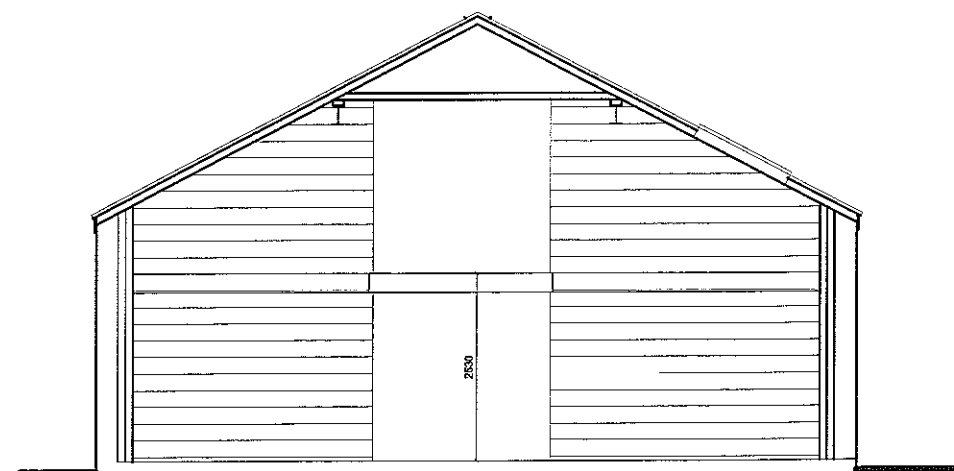

Section A-A

CONVERSION OF EXISTING RURAL
WORKSHOP TO DWELLINGS
Existing Elevations

Scale 1:100

Apr 2012

Dwg no 1136/14

Road Side Farm, Alston, Preston PR3 3BL

**HUGHES
TREACHER**

ARCHITECTS

The Old Police Station

Golden Hill

Leyland

Preston



PR25 3NN

Tel: 01772 452321


Fax: 01772 622599

Email: hughestreachera@aol.com

www.hughestreacheraarchitects.com

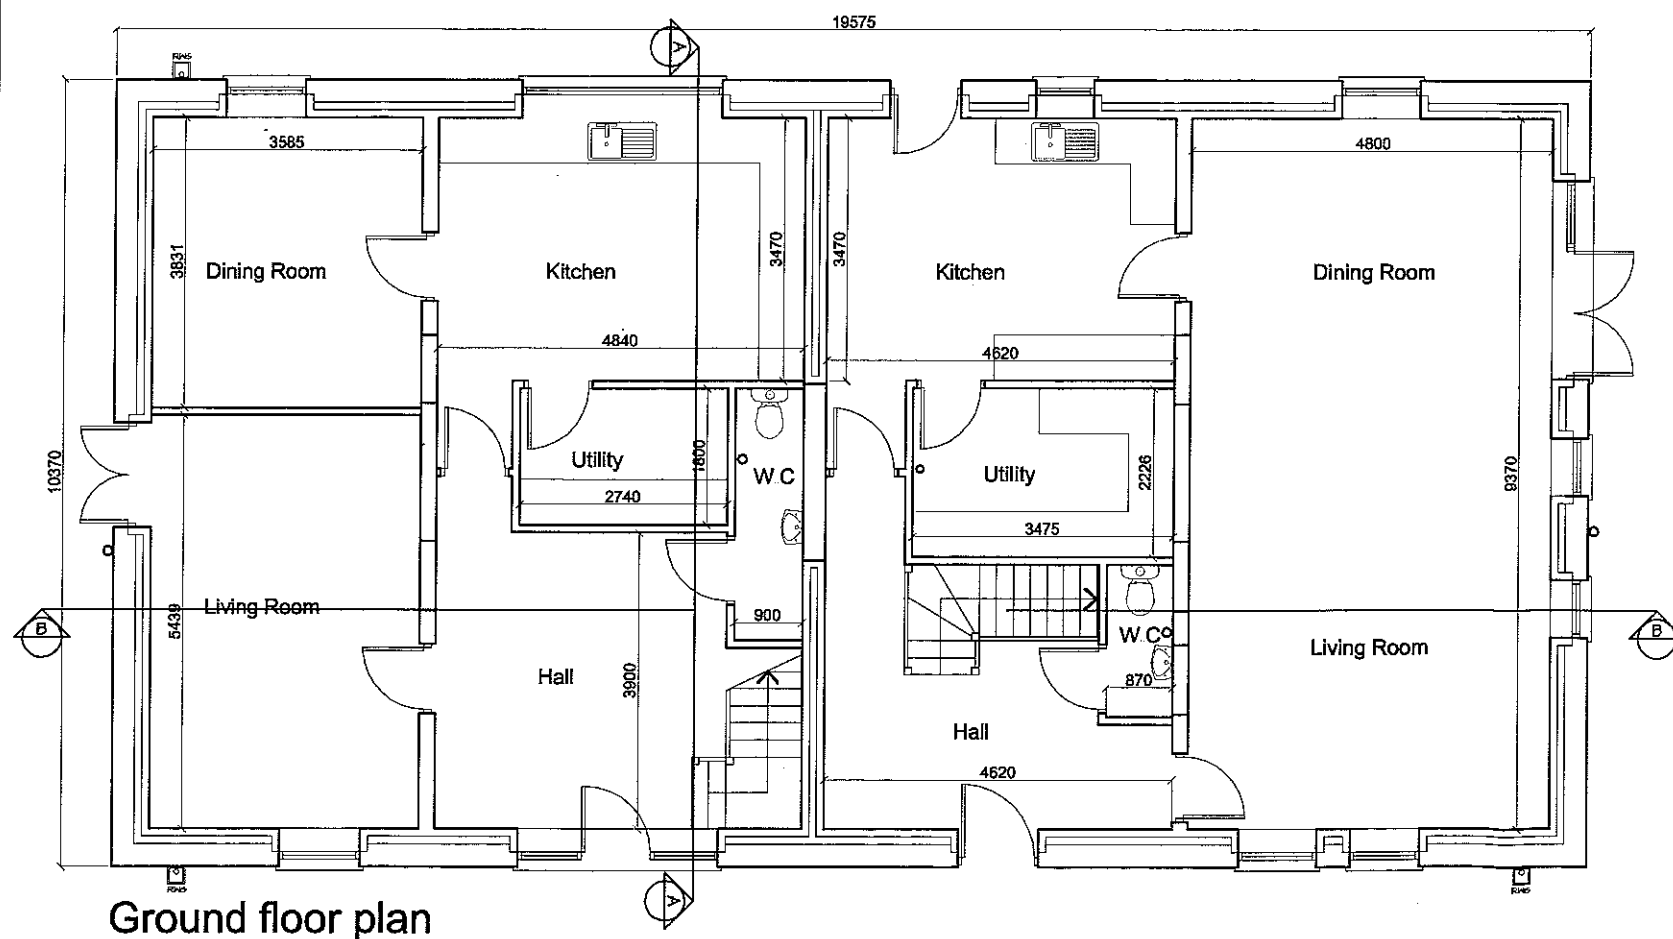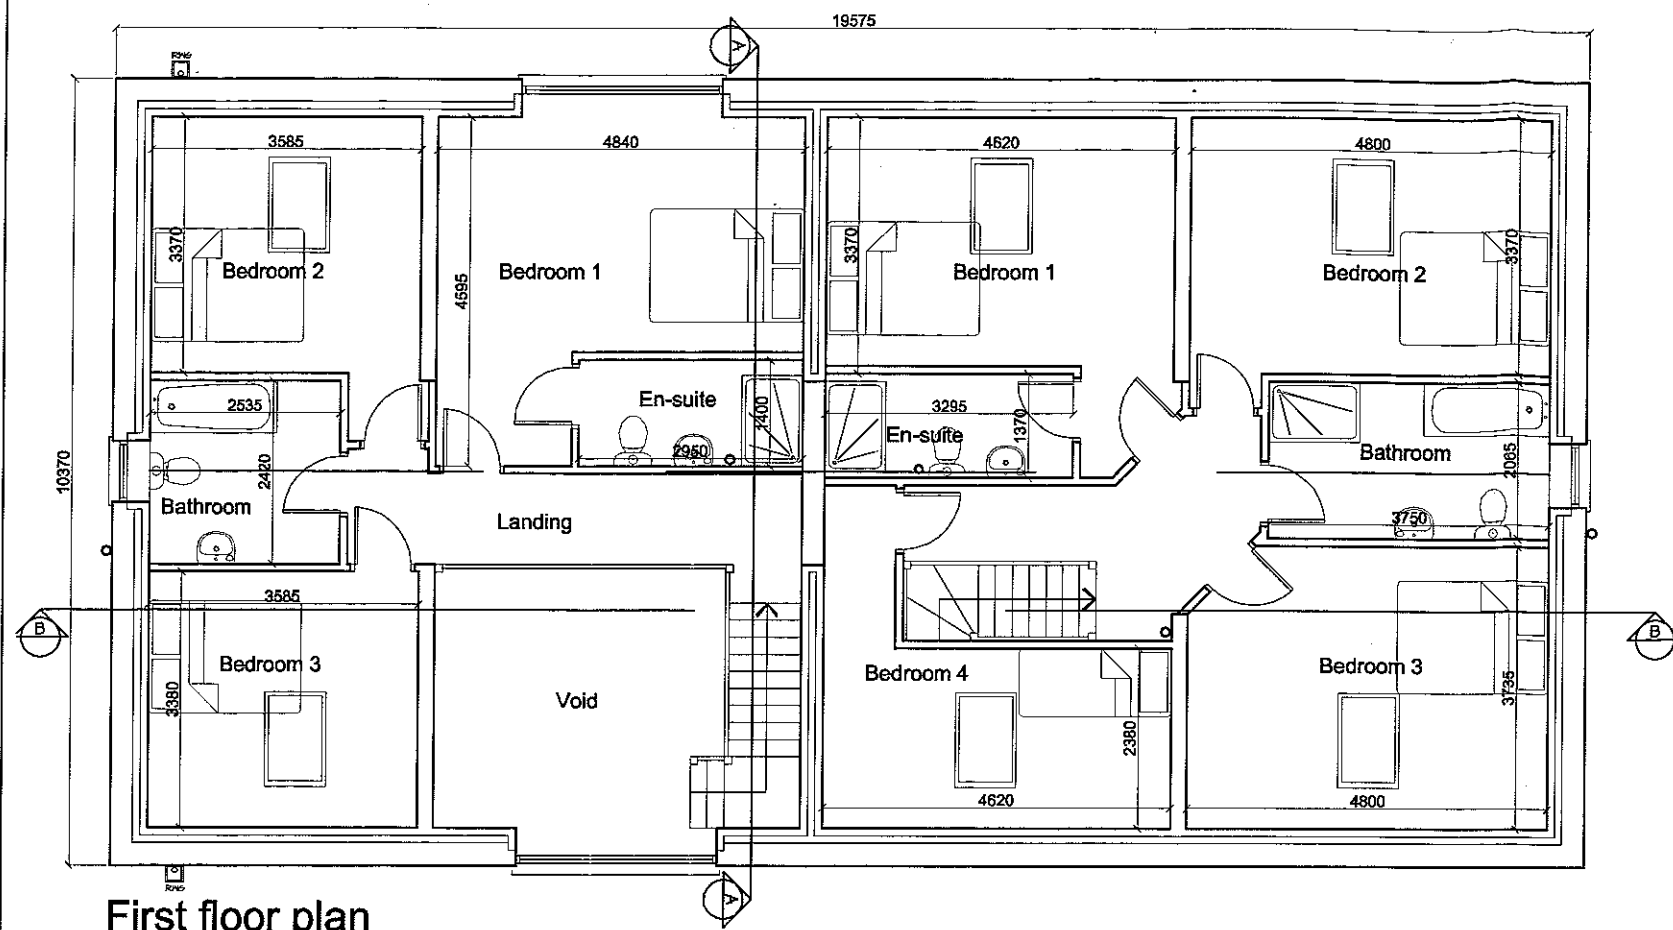

320120480P

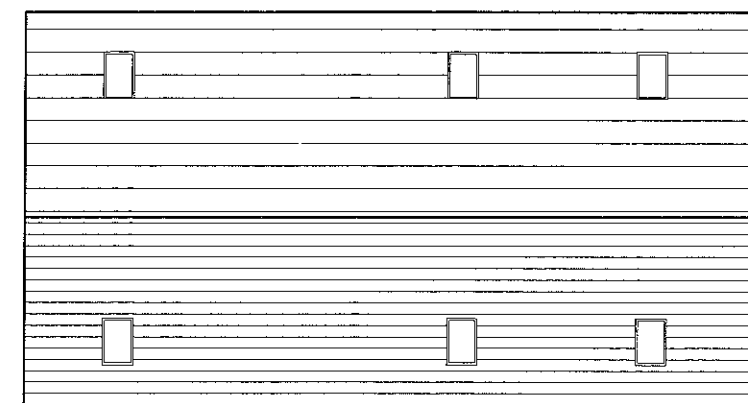

Roof Plan @1/200

CONVERSION OF EXISTING RURAL
WORKSHOP TO DWELLINGS
Proposed Plans

Scale 1:100

Apr 2012

Dwg no 1136/15

Road Side Farm, Alston, Preston PR3 3BL

**HUGHES
TREACHER**

ARCHITECTS

The Old Police Station
Golden Hill

Leyland

Preston

PR25 3NN

Tel: 01772 452321


Fax: 01772 622599

Email: hughestreachearchitects@aol.com


www.hughestreachearchitects.com




Rear Elevation

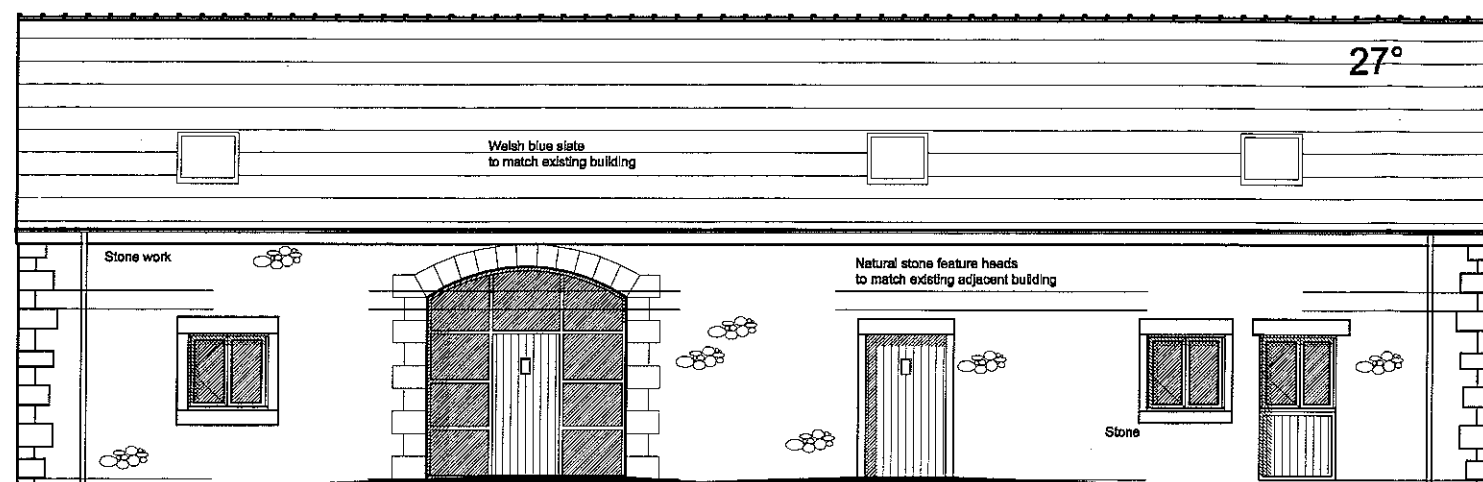


Front Elevation

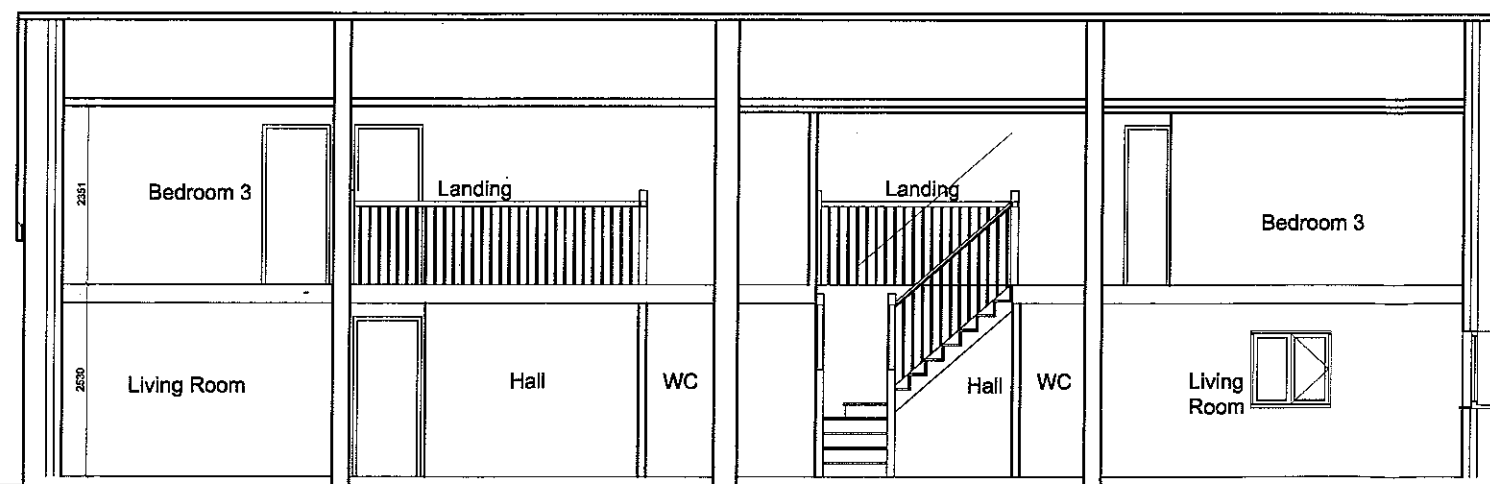


Section B-B

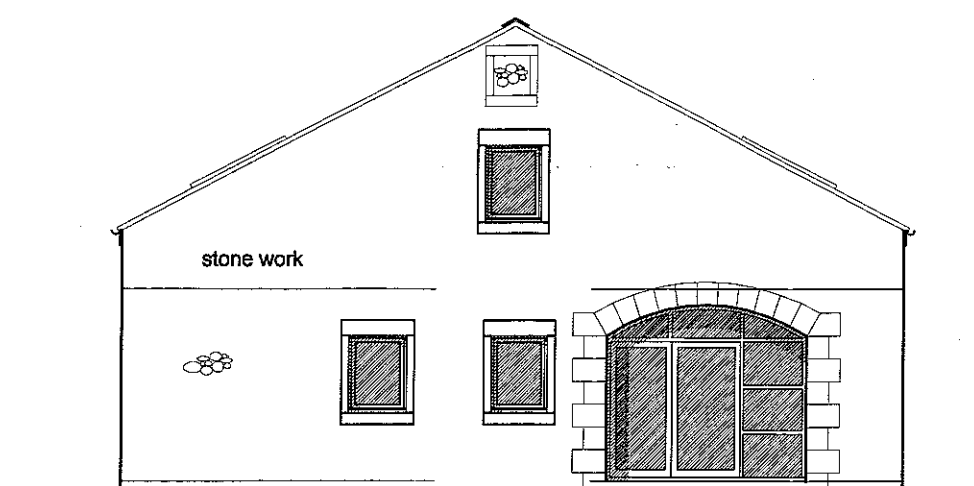

Side Elevation

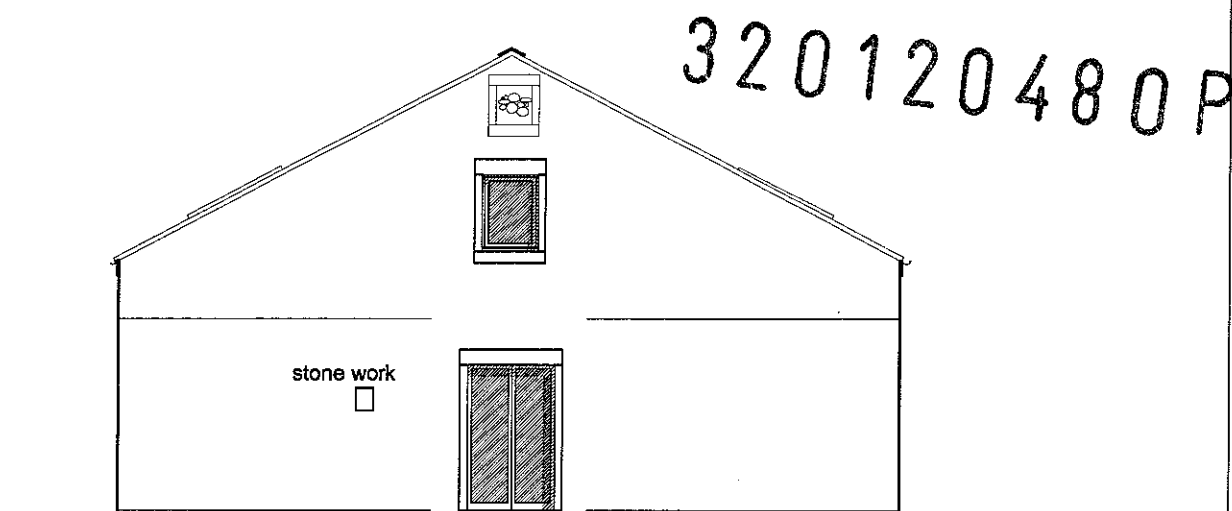

Side Elevation

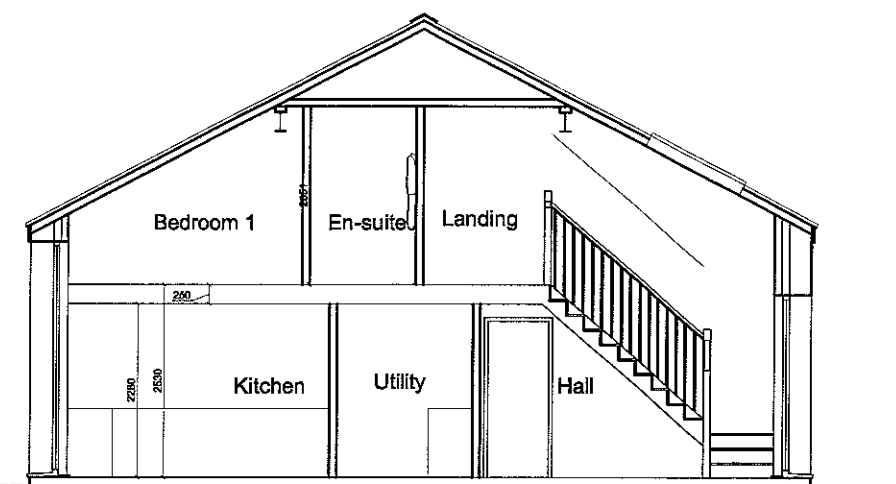

Section A-A

CONVERSION OF EXISTING RURAL WORKSHOP TO DWELLINGS Proposed Elevations

Scale 1:100

Apr 2012

Dwg no 1136/16

Road Side Farm, Alston, Preston PR3 3BL

