




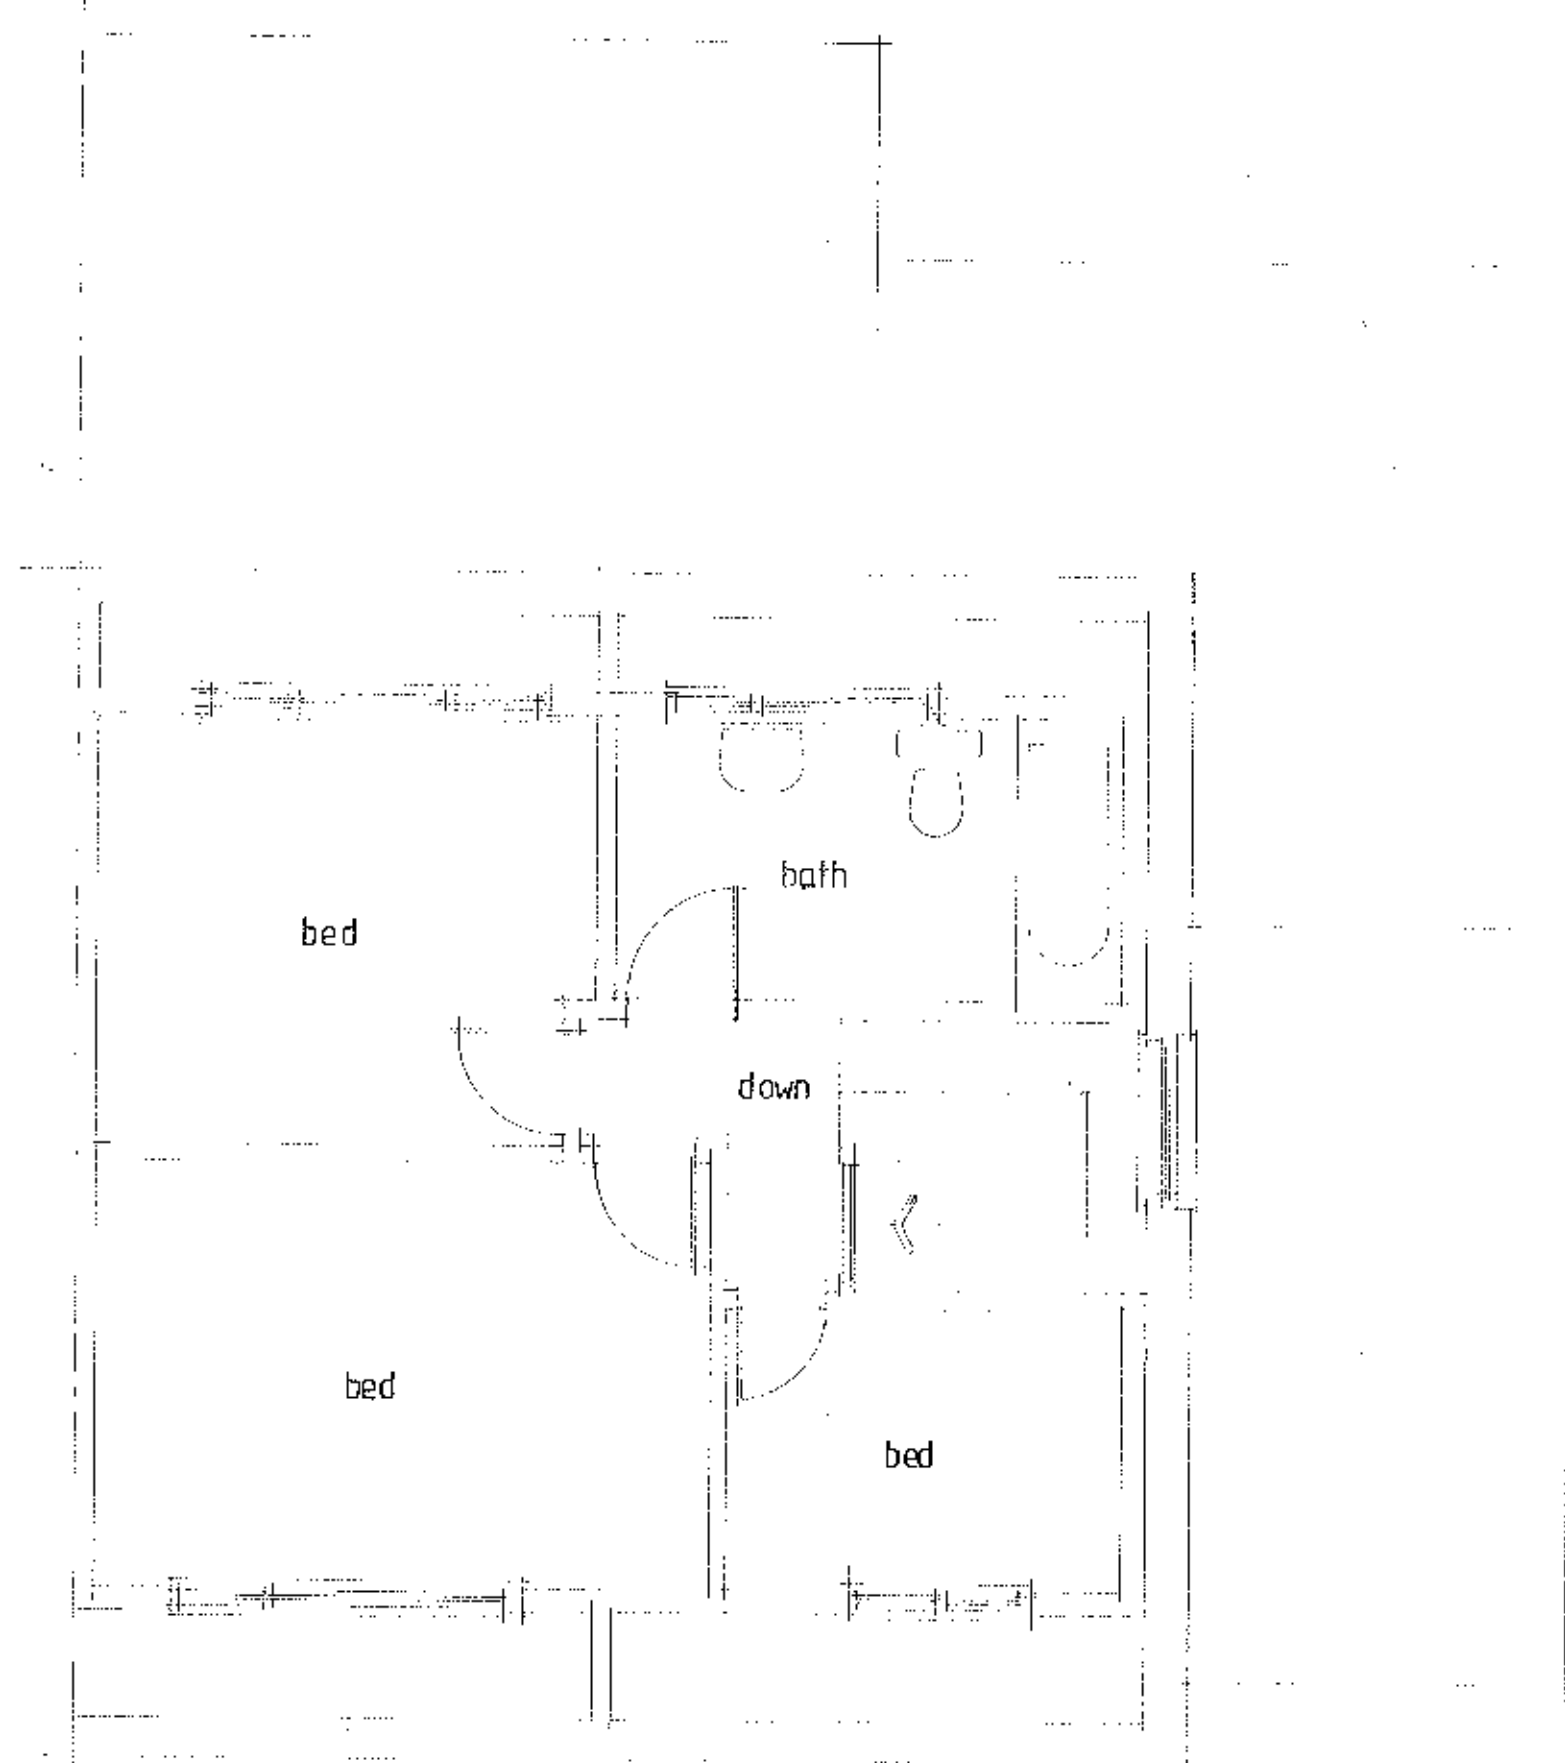


first floor existing

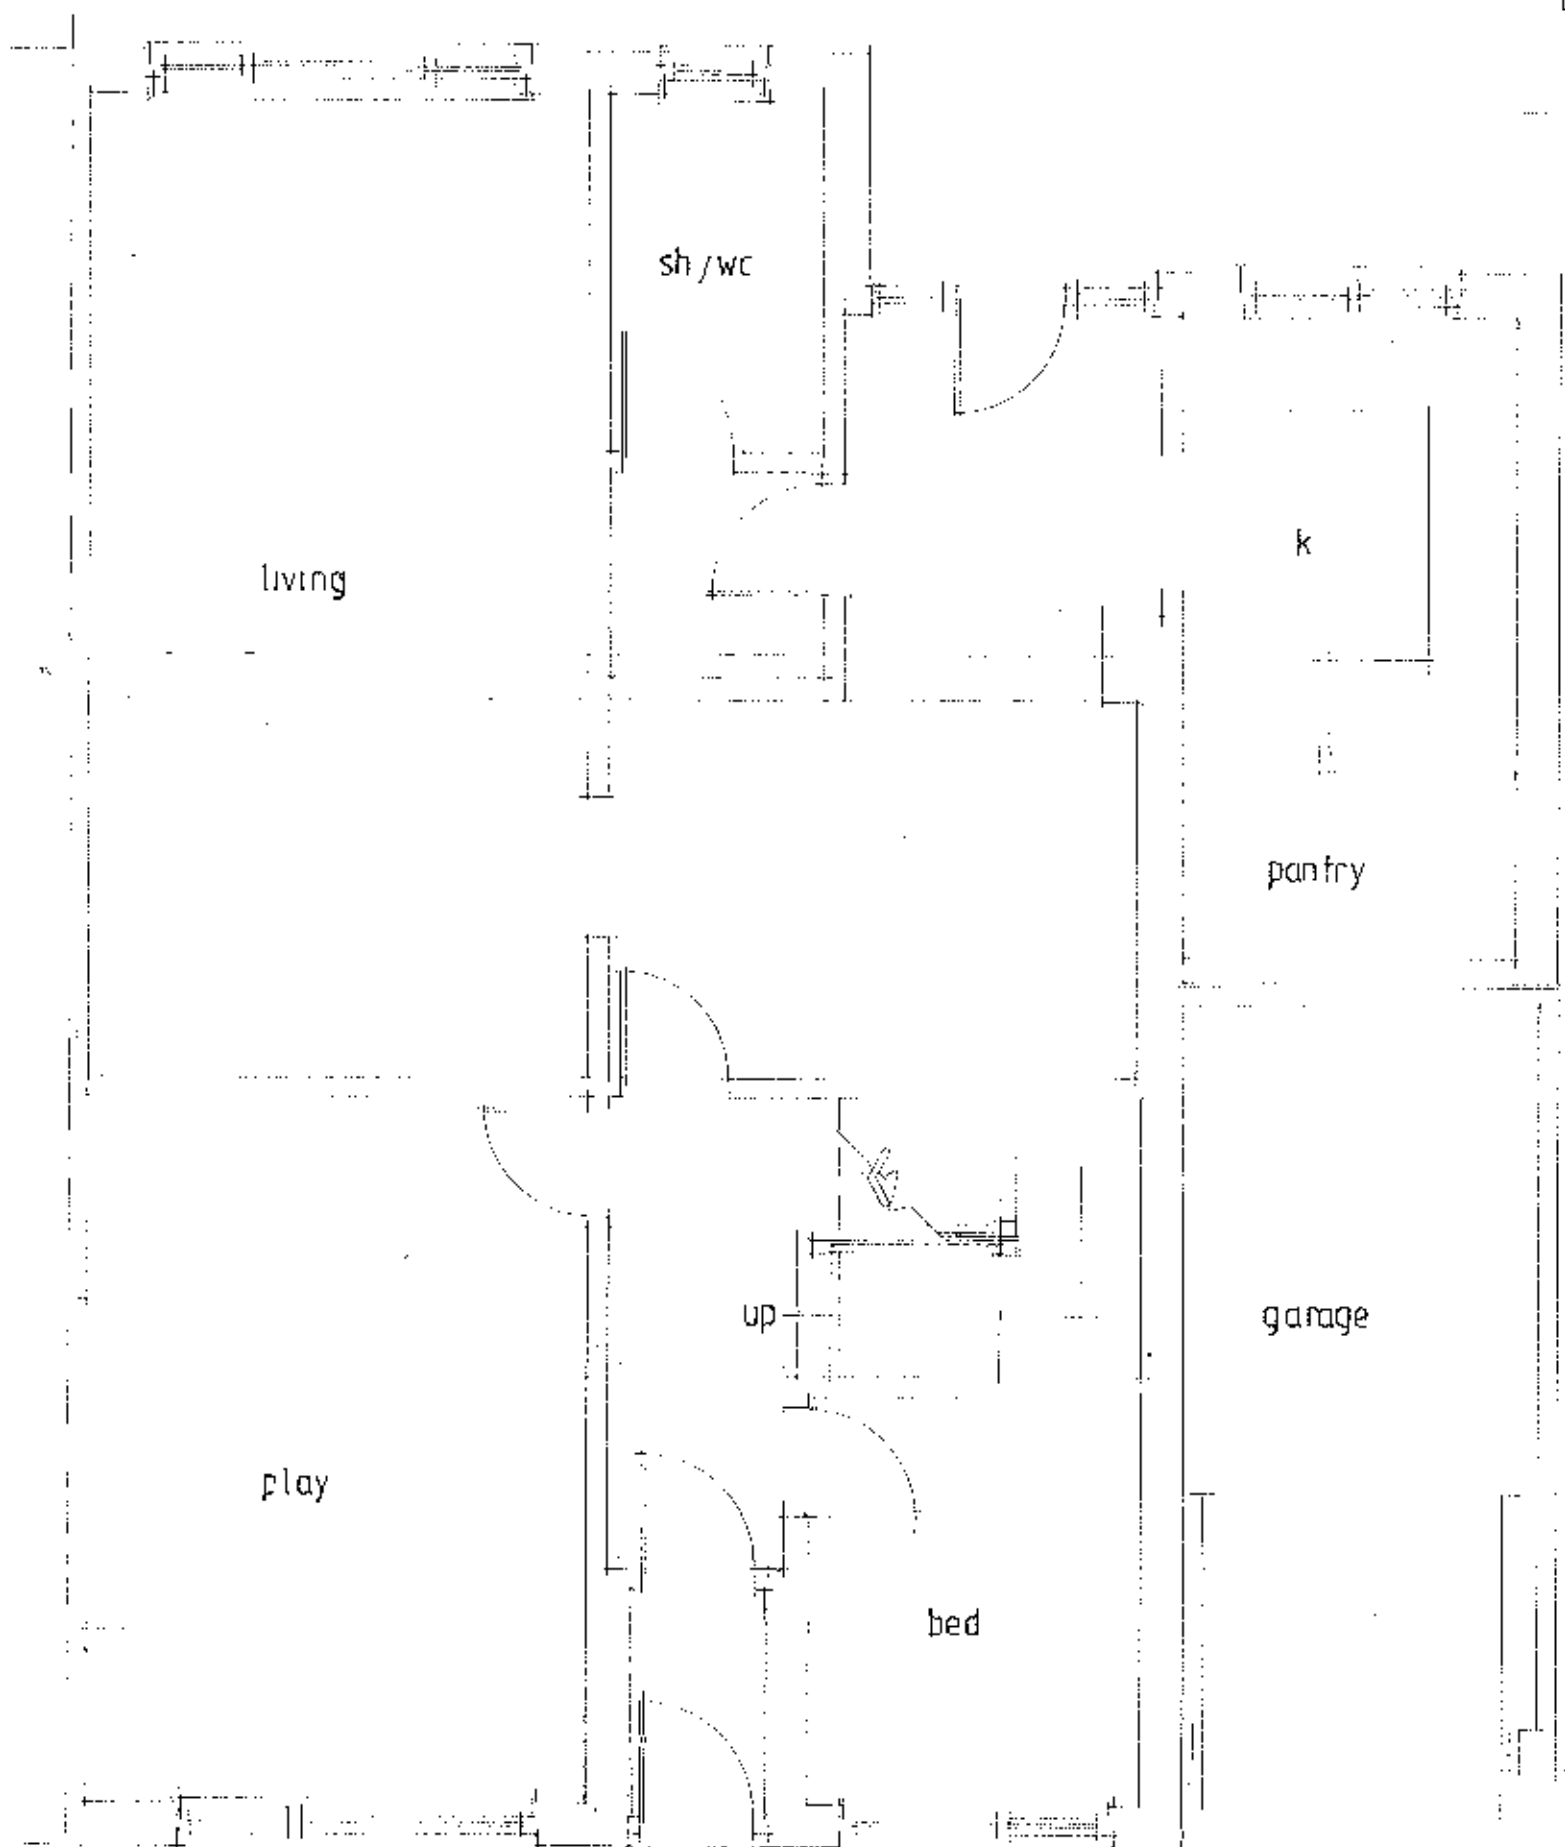


ground floor existing

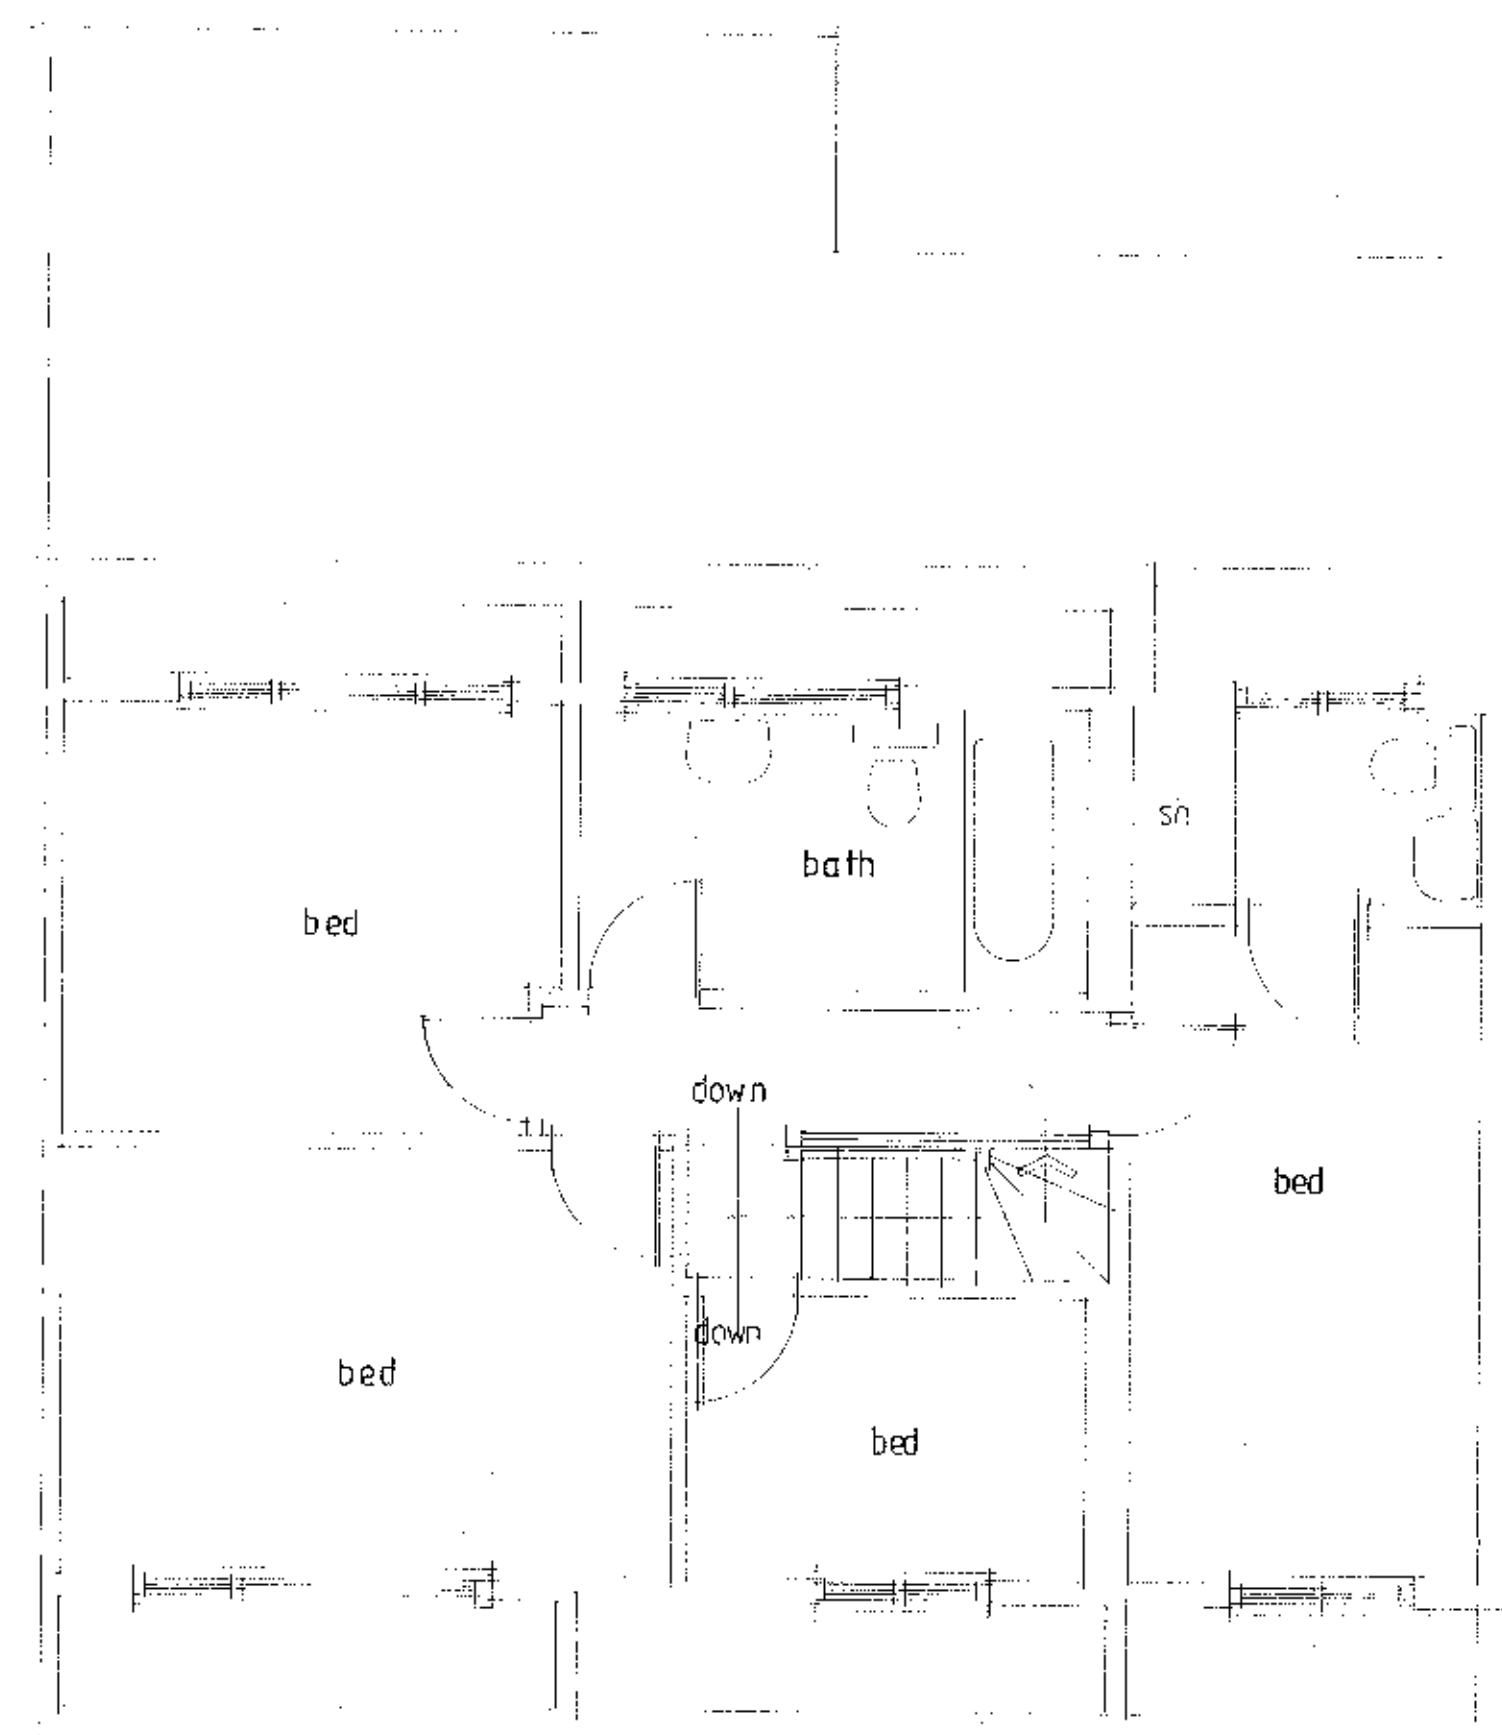


first floor proposed

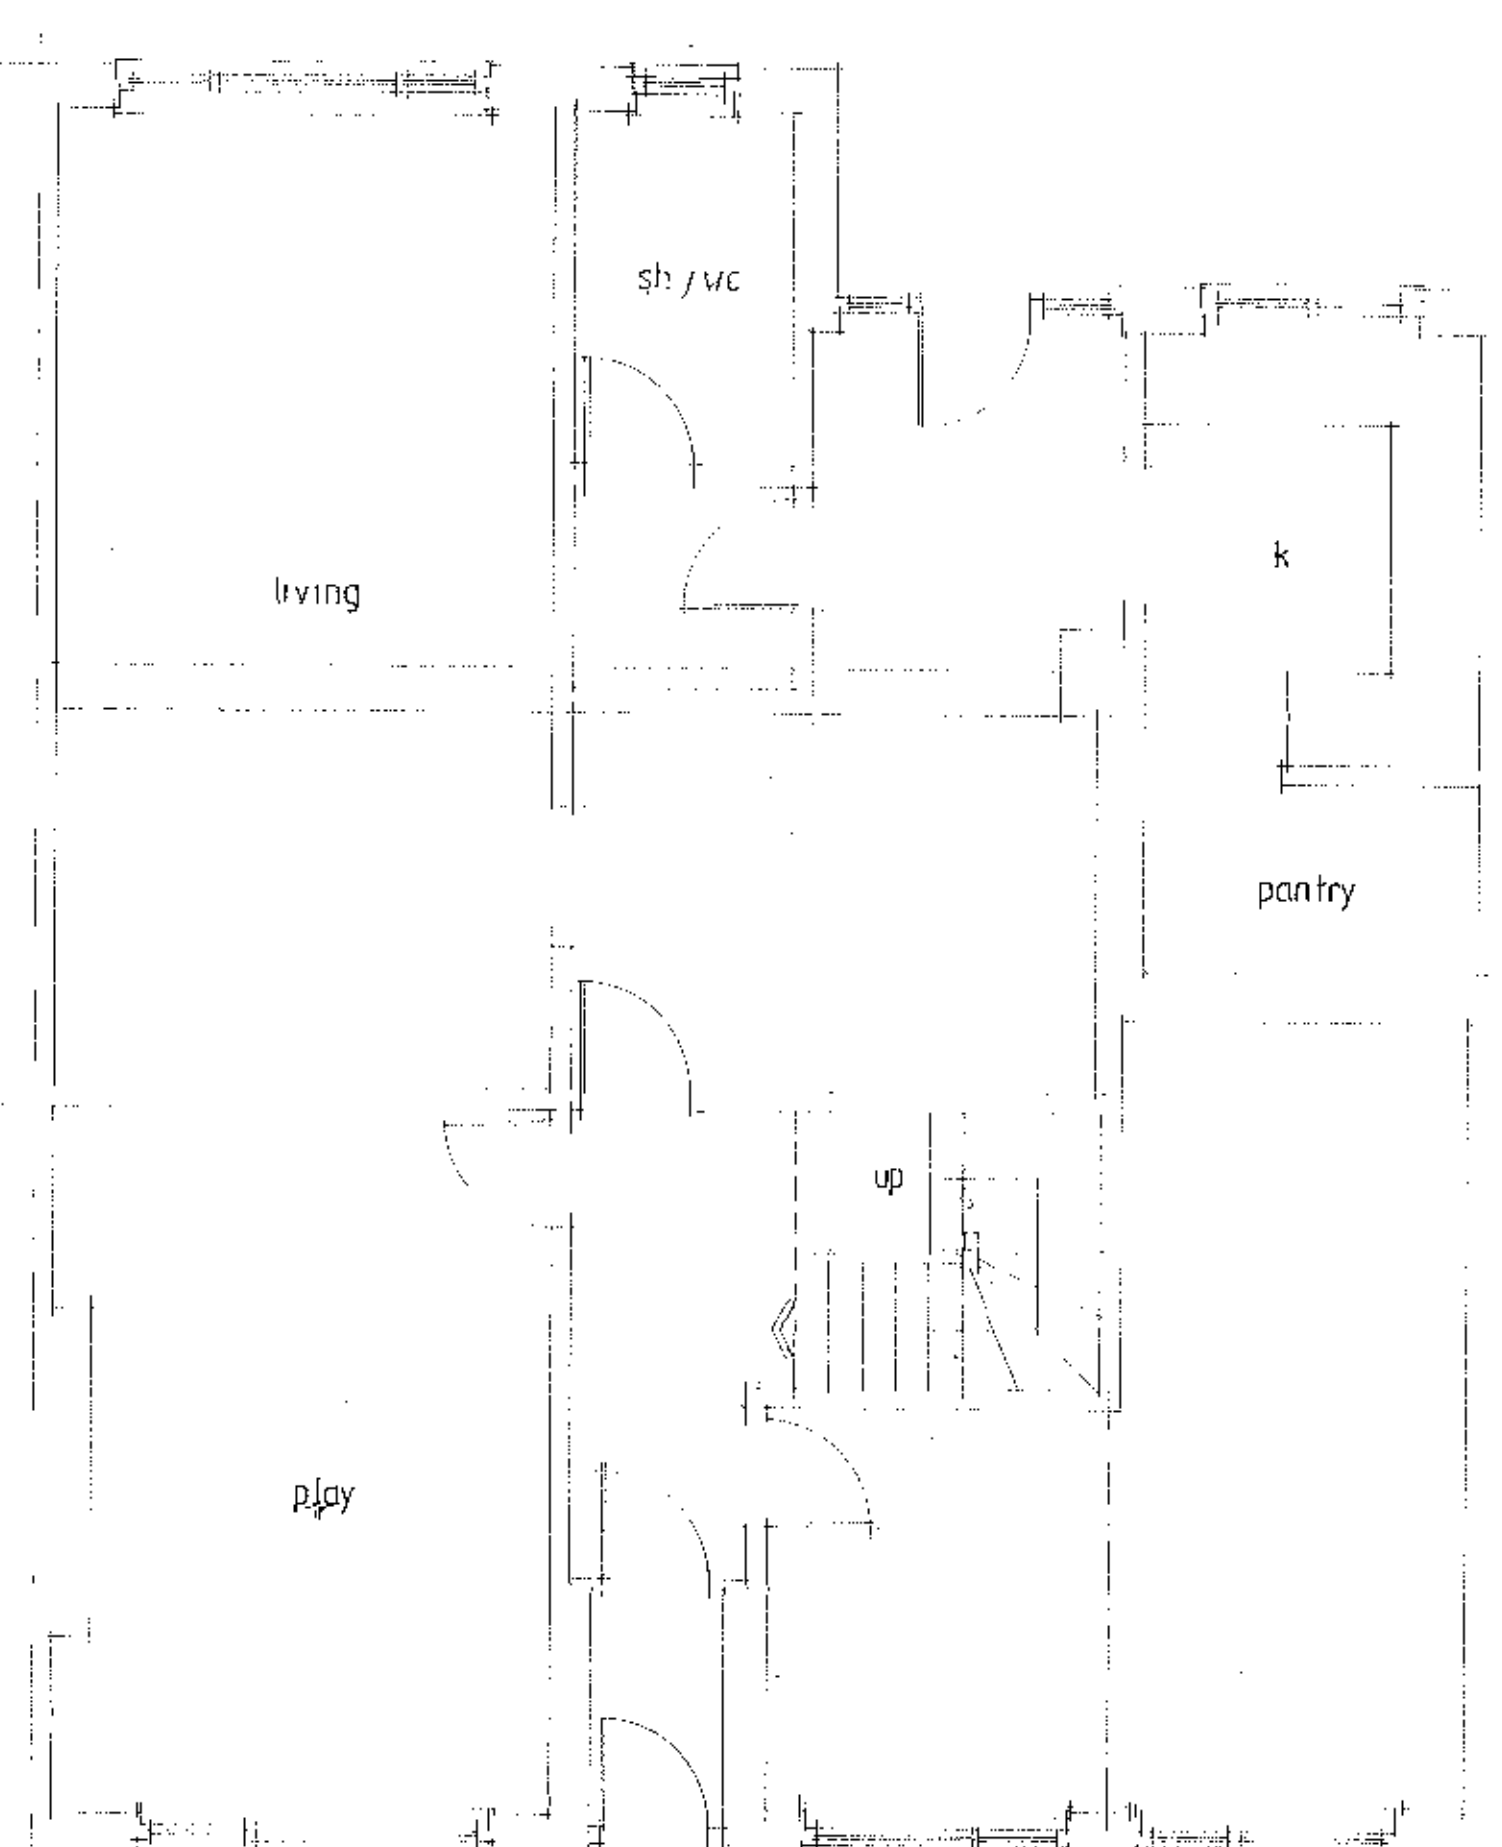


ground floor proposed

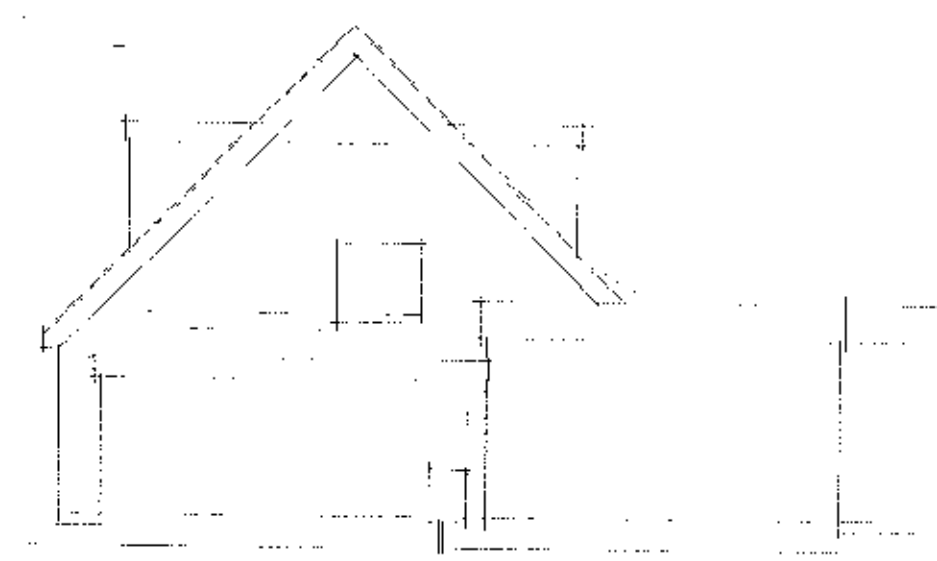

sw elevation existing

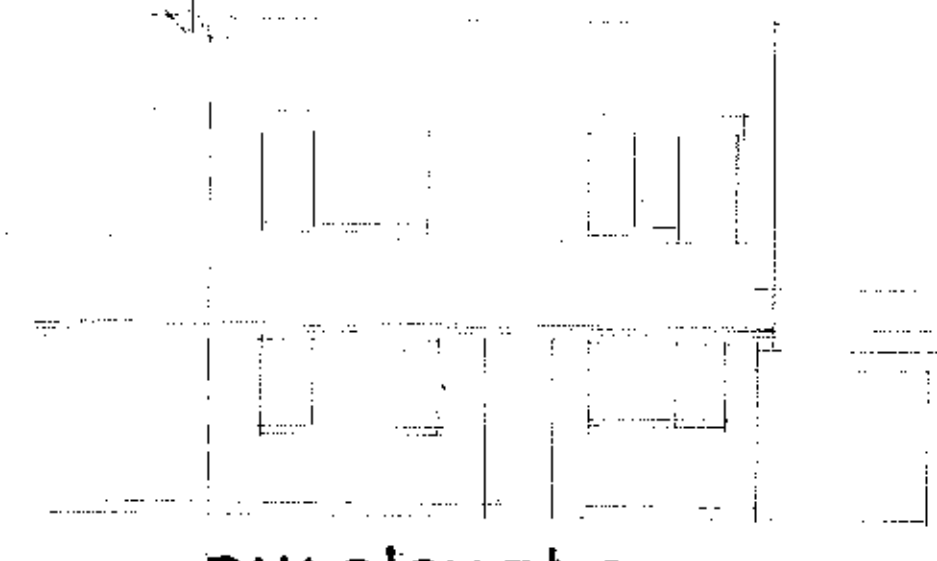


nw elevation existing

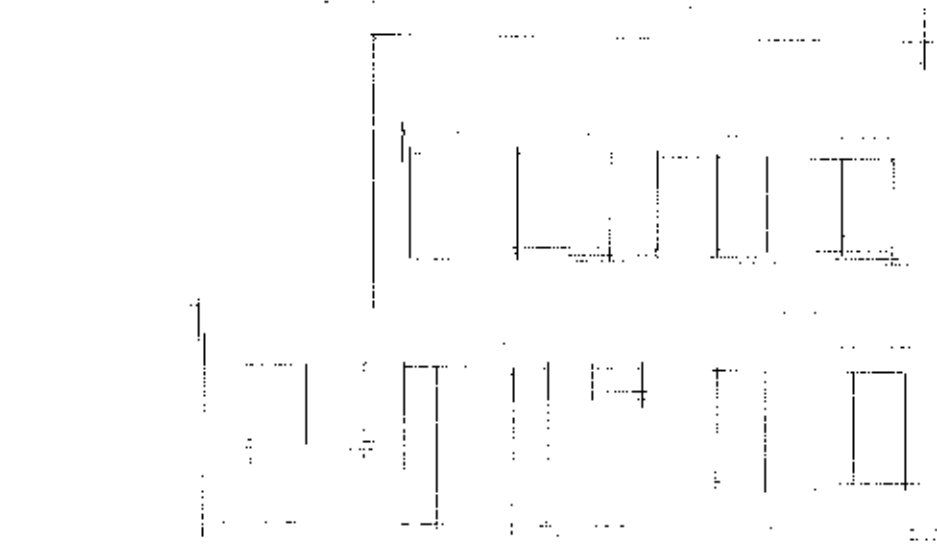


se elevation existing


facing brk roof tiles dormer cladding
white upvc window frames rainwater goods
external joinery all to match existing

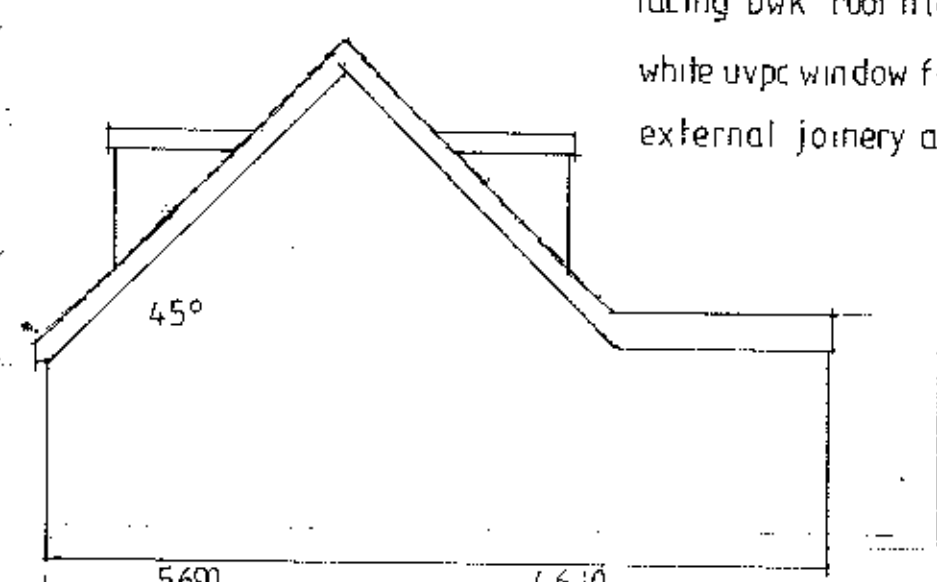

swelevation proposed

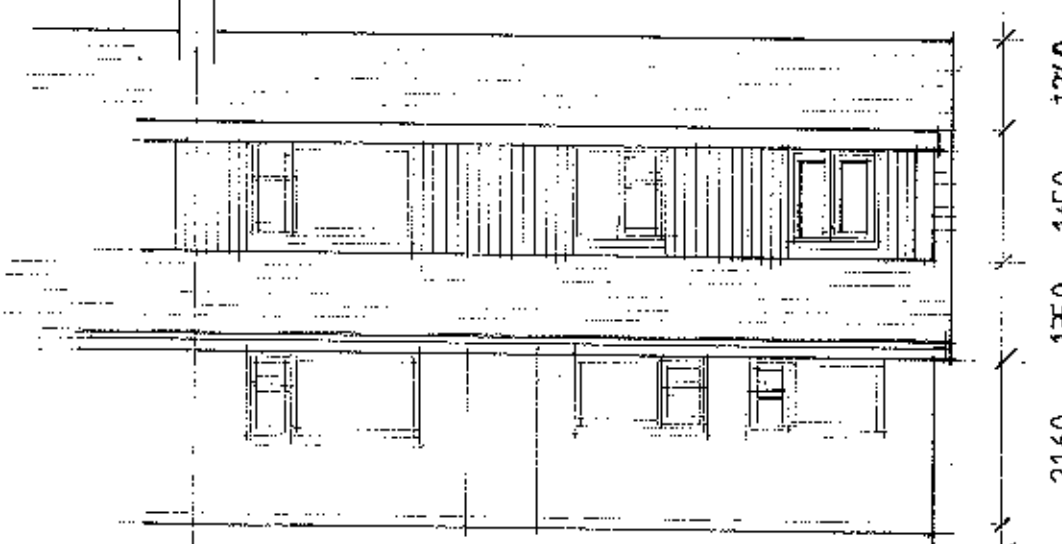

nw elevation proposed

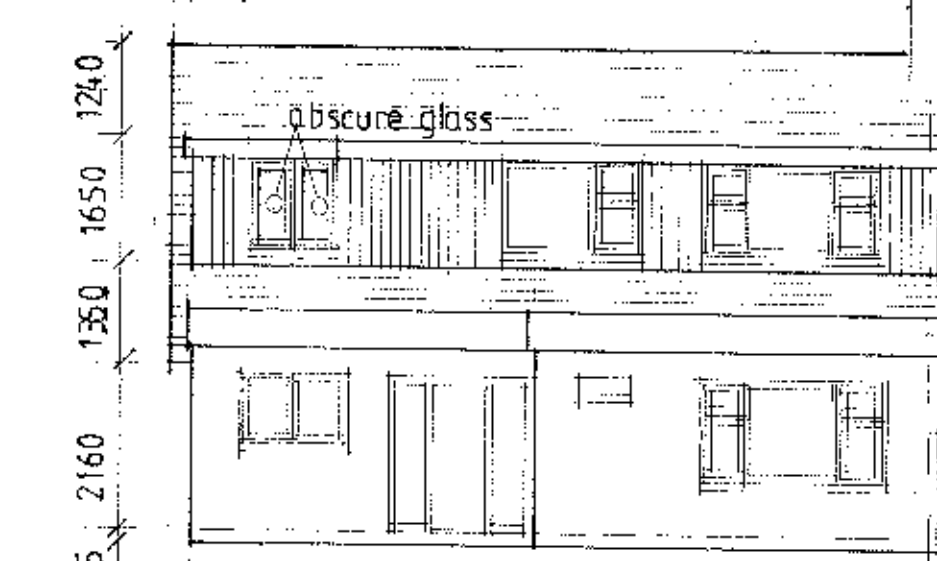

se elevation proposed

Notes

Copyright in all documents and drawings prepared by the Architect and any work executed from these documents and drawings shall, unless otherwise agreed, remain the property of the Architect.

Do not Scale off this drawing.

All dimensions to be checked on site and any discrepancies to be referred to the Architect before proceeding.

All levels to be checked on site.

All discrepancies between information shown on the drawing and information in the specification to be referred to the Architect prior to proceeding.

All omissions to be referred to the Architect prior to proceeding.


All component sizes and references to be checked prior to ordering of materials.

Positions of existing drainage runs to be confirmed prior to proceeding and drains checked as necessary.

All relevant boundary positions to be checked prior to proceeding.

Planning permission is beyond the Architect's control and no guarantee that it will be granted can be given.

Amendments

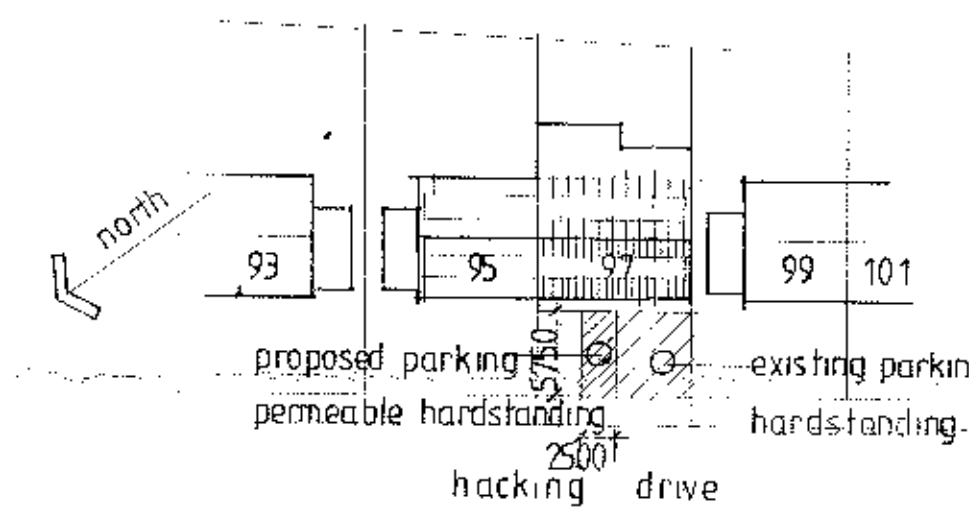

SITE PLAN scale 1:500

Client
mr and mrs g singh
320120485P

Job Title
proposed two storey side extension after
demolition of attached garage internal
alterations
97 hacking drive longridge preston

Drawing Title
plans elevations
as existing/proposed

Michael Jackson CHARTERED ARCHITECTS
Holly Cottage
223 Preston Road
Grimstargh
Preston
Lancs
PR2 5JR
Tel: 01772 701777

Scale
1:100, 1:50
Date
aug 11
Drawn
mmj

Drg. No. 1777/1
Rev. A