




North Elevation

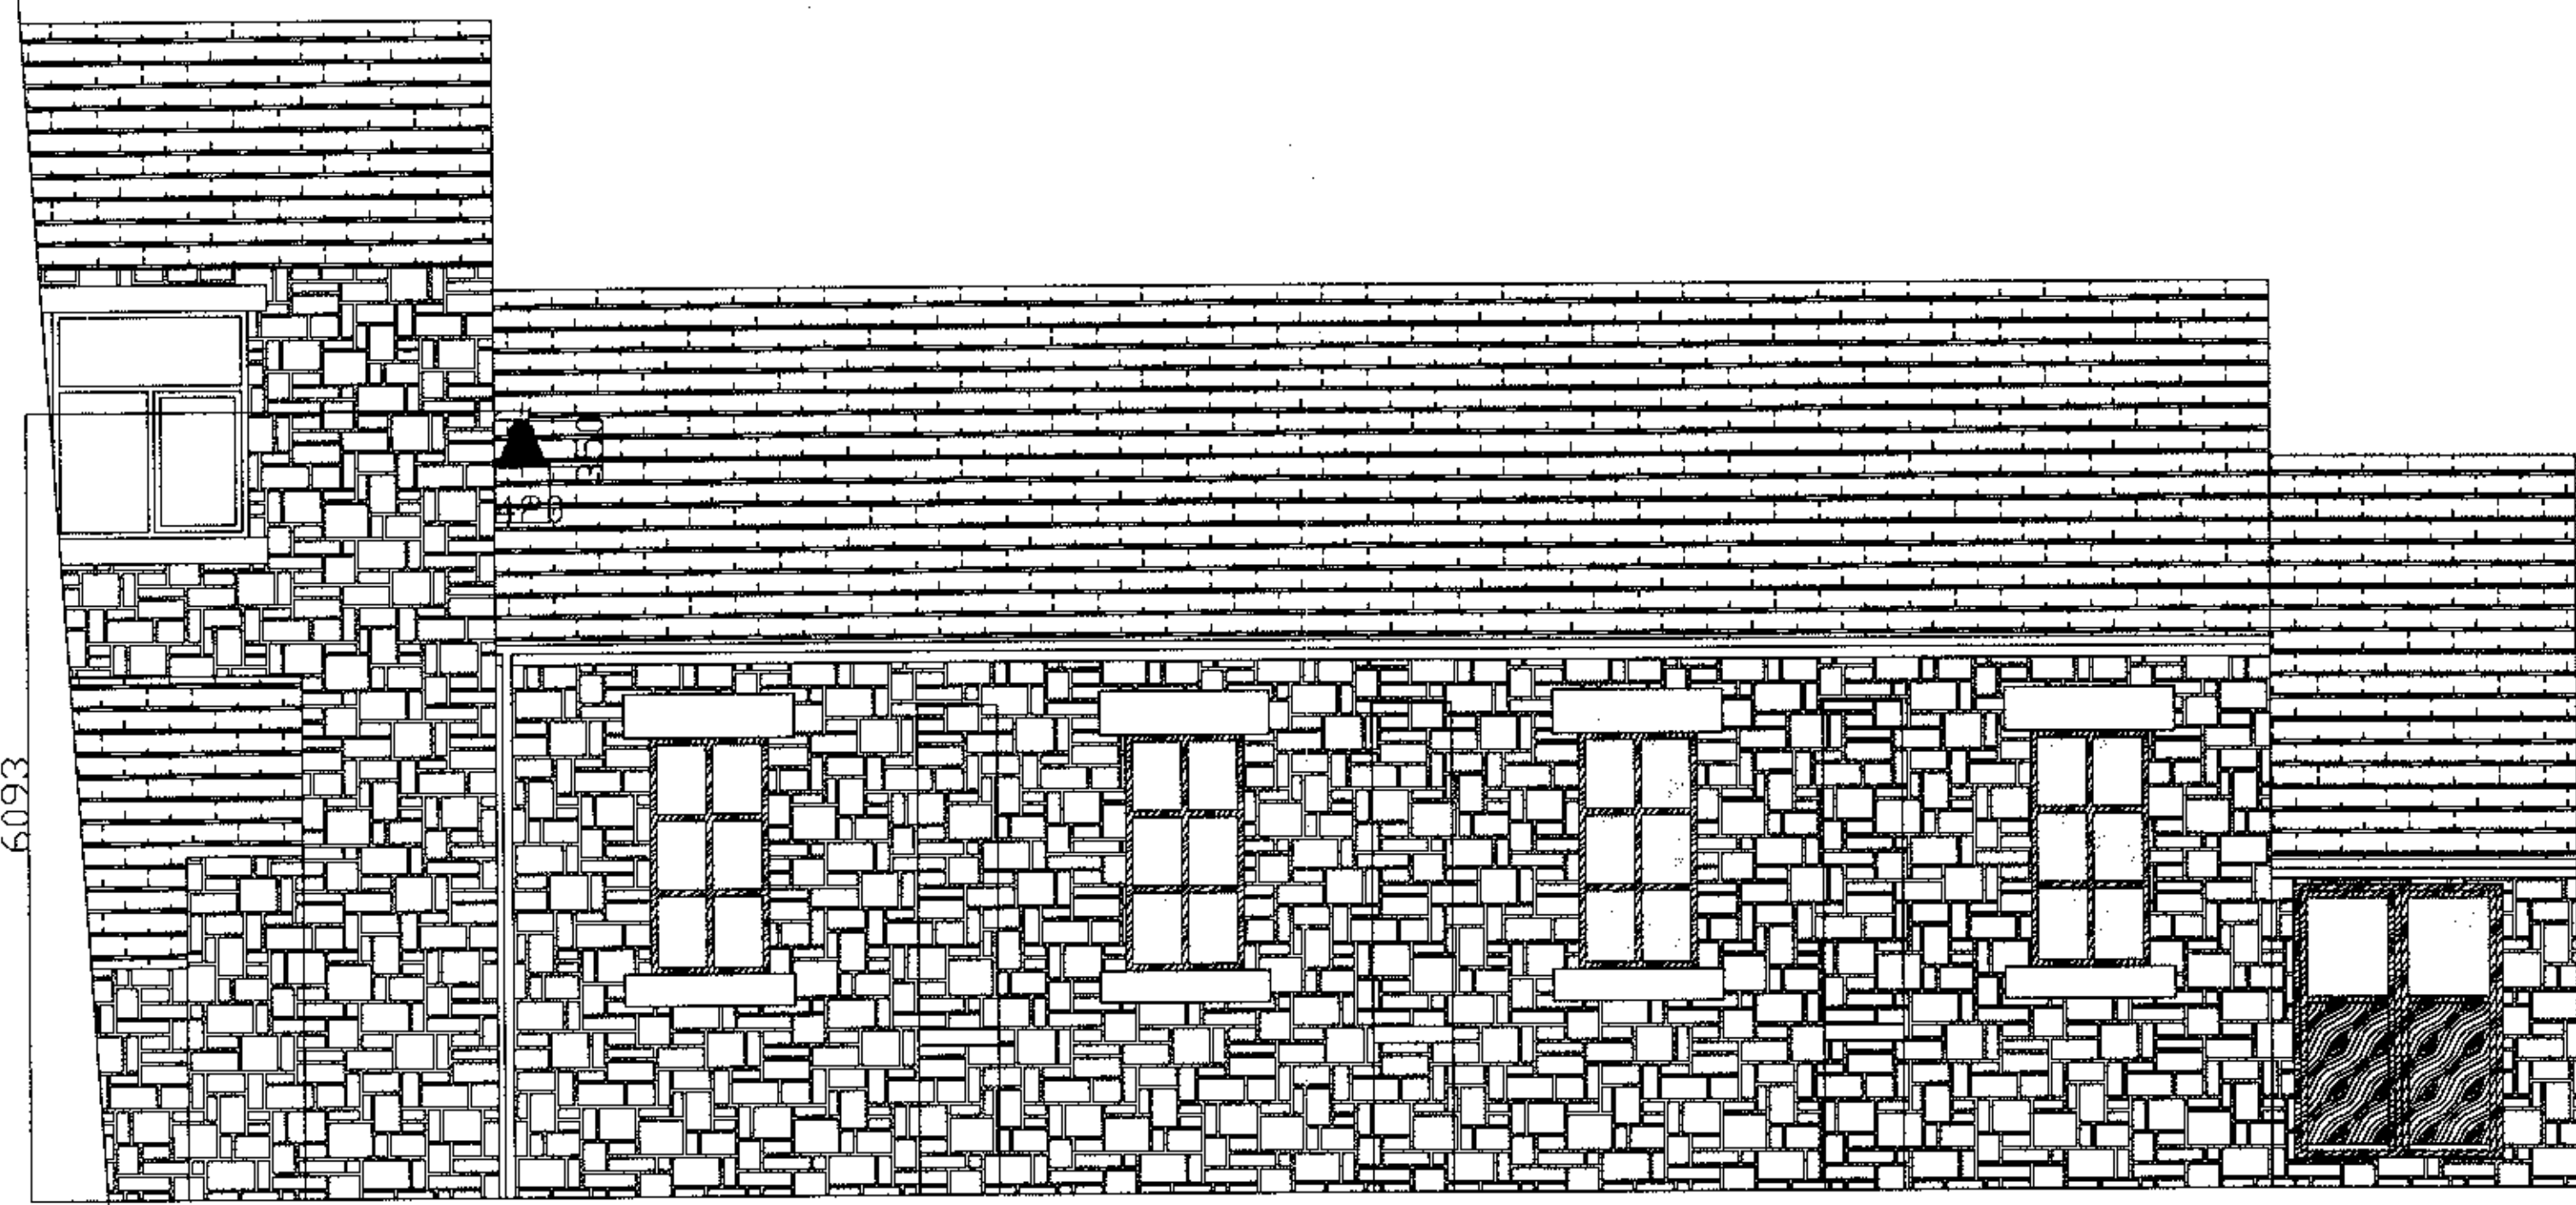

West Elevation

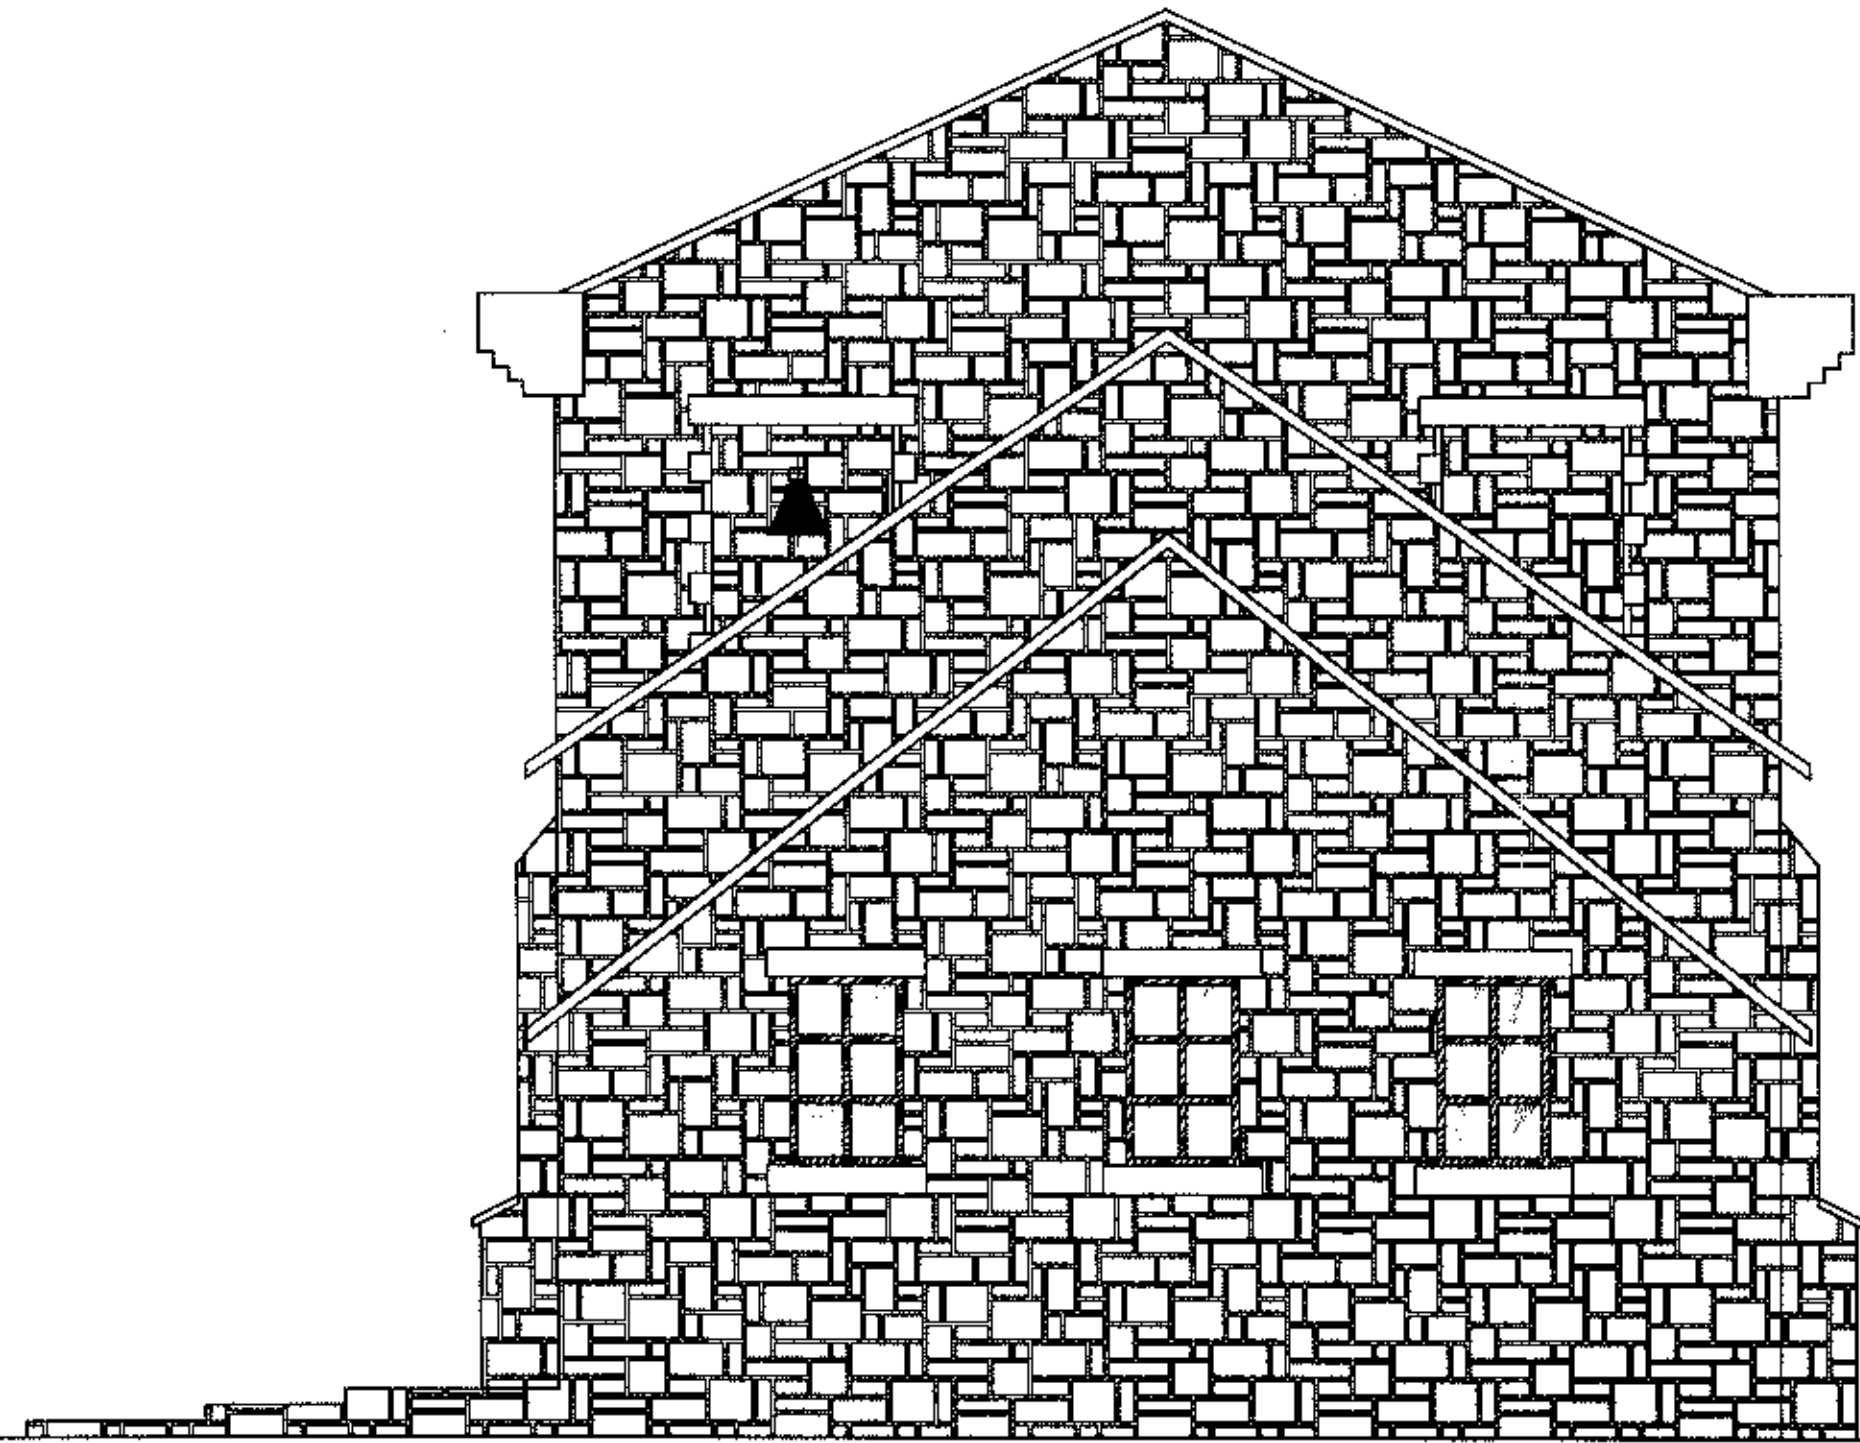

South Elevation

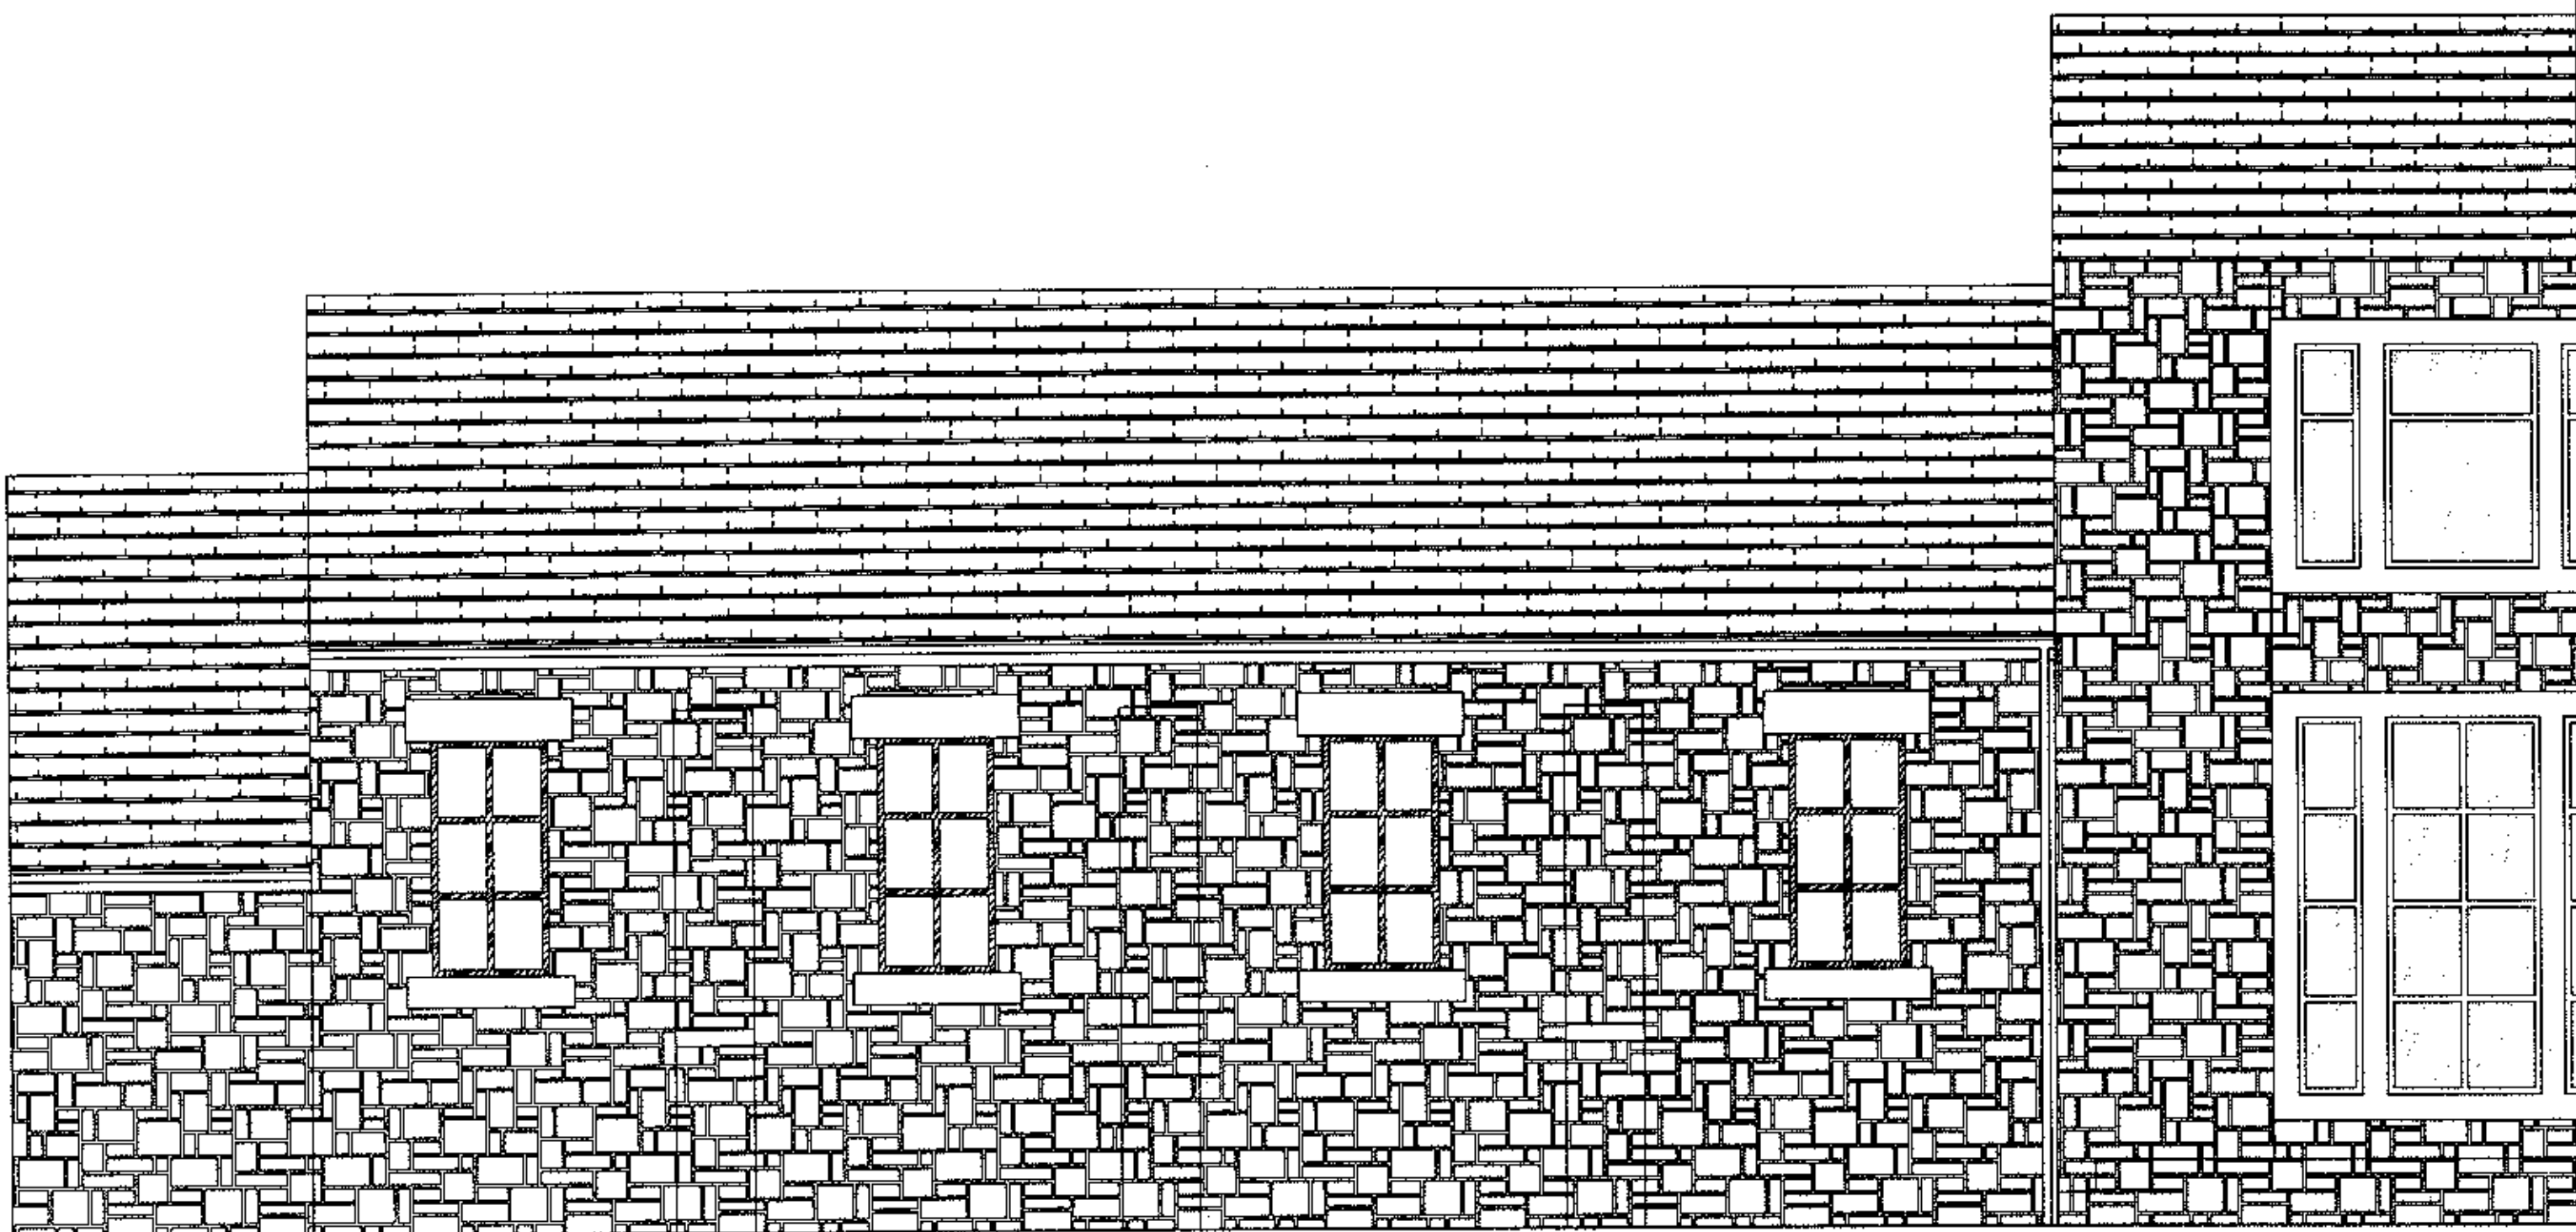

320120487P

Description	Rev	Date	By
AJH ASSOCIATES Chartered Building Surveyors			
21 Deanfield Court Pimlico Link Road Clitheroe Lancs BB7 1QS Tel: 01200 429967 Fax: 01200 429368 e-mail: info@ajh-associates.co.uk www.ajh-associates.co.uk			
Client	ST MARY'S CHURCH		Scale 1:50
Project	PROPOSED ELEVATIONS		Date 24/05/2012
Description	PROPOSED ELEVATIONS TO SHOW NEW EXTERNAL BELL		By JT
DO NOT SCALE THIS DRAWING. CHECK ALL DIMENSIONS ON SITE			Checked TH
			No. 2880/201
THIS DRAWING IS PROTECTED BY COPYRIGHT. IT MAY NOT BE REPRODUCED IN ANY FORM OR BY ANY MEANS FOR ANY PURPOSE, WITHOUT GAINING PRIOR WRITTEN PERMISSION FROM AJH ASSOCIATES			