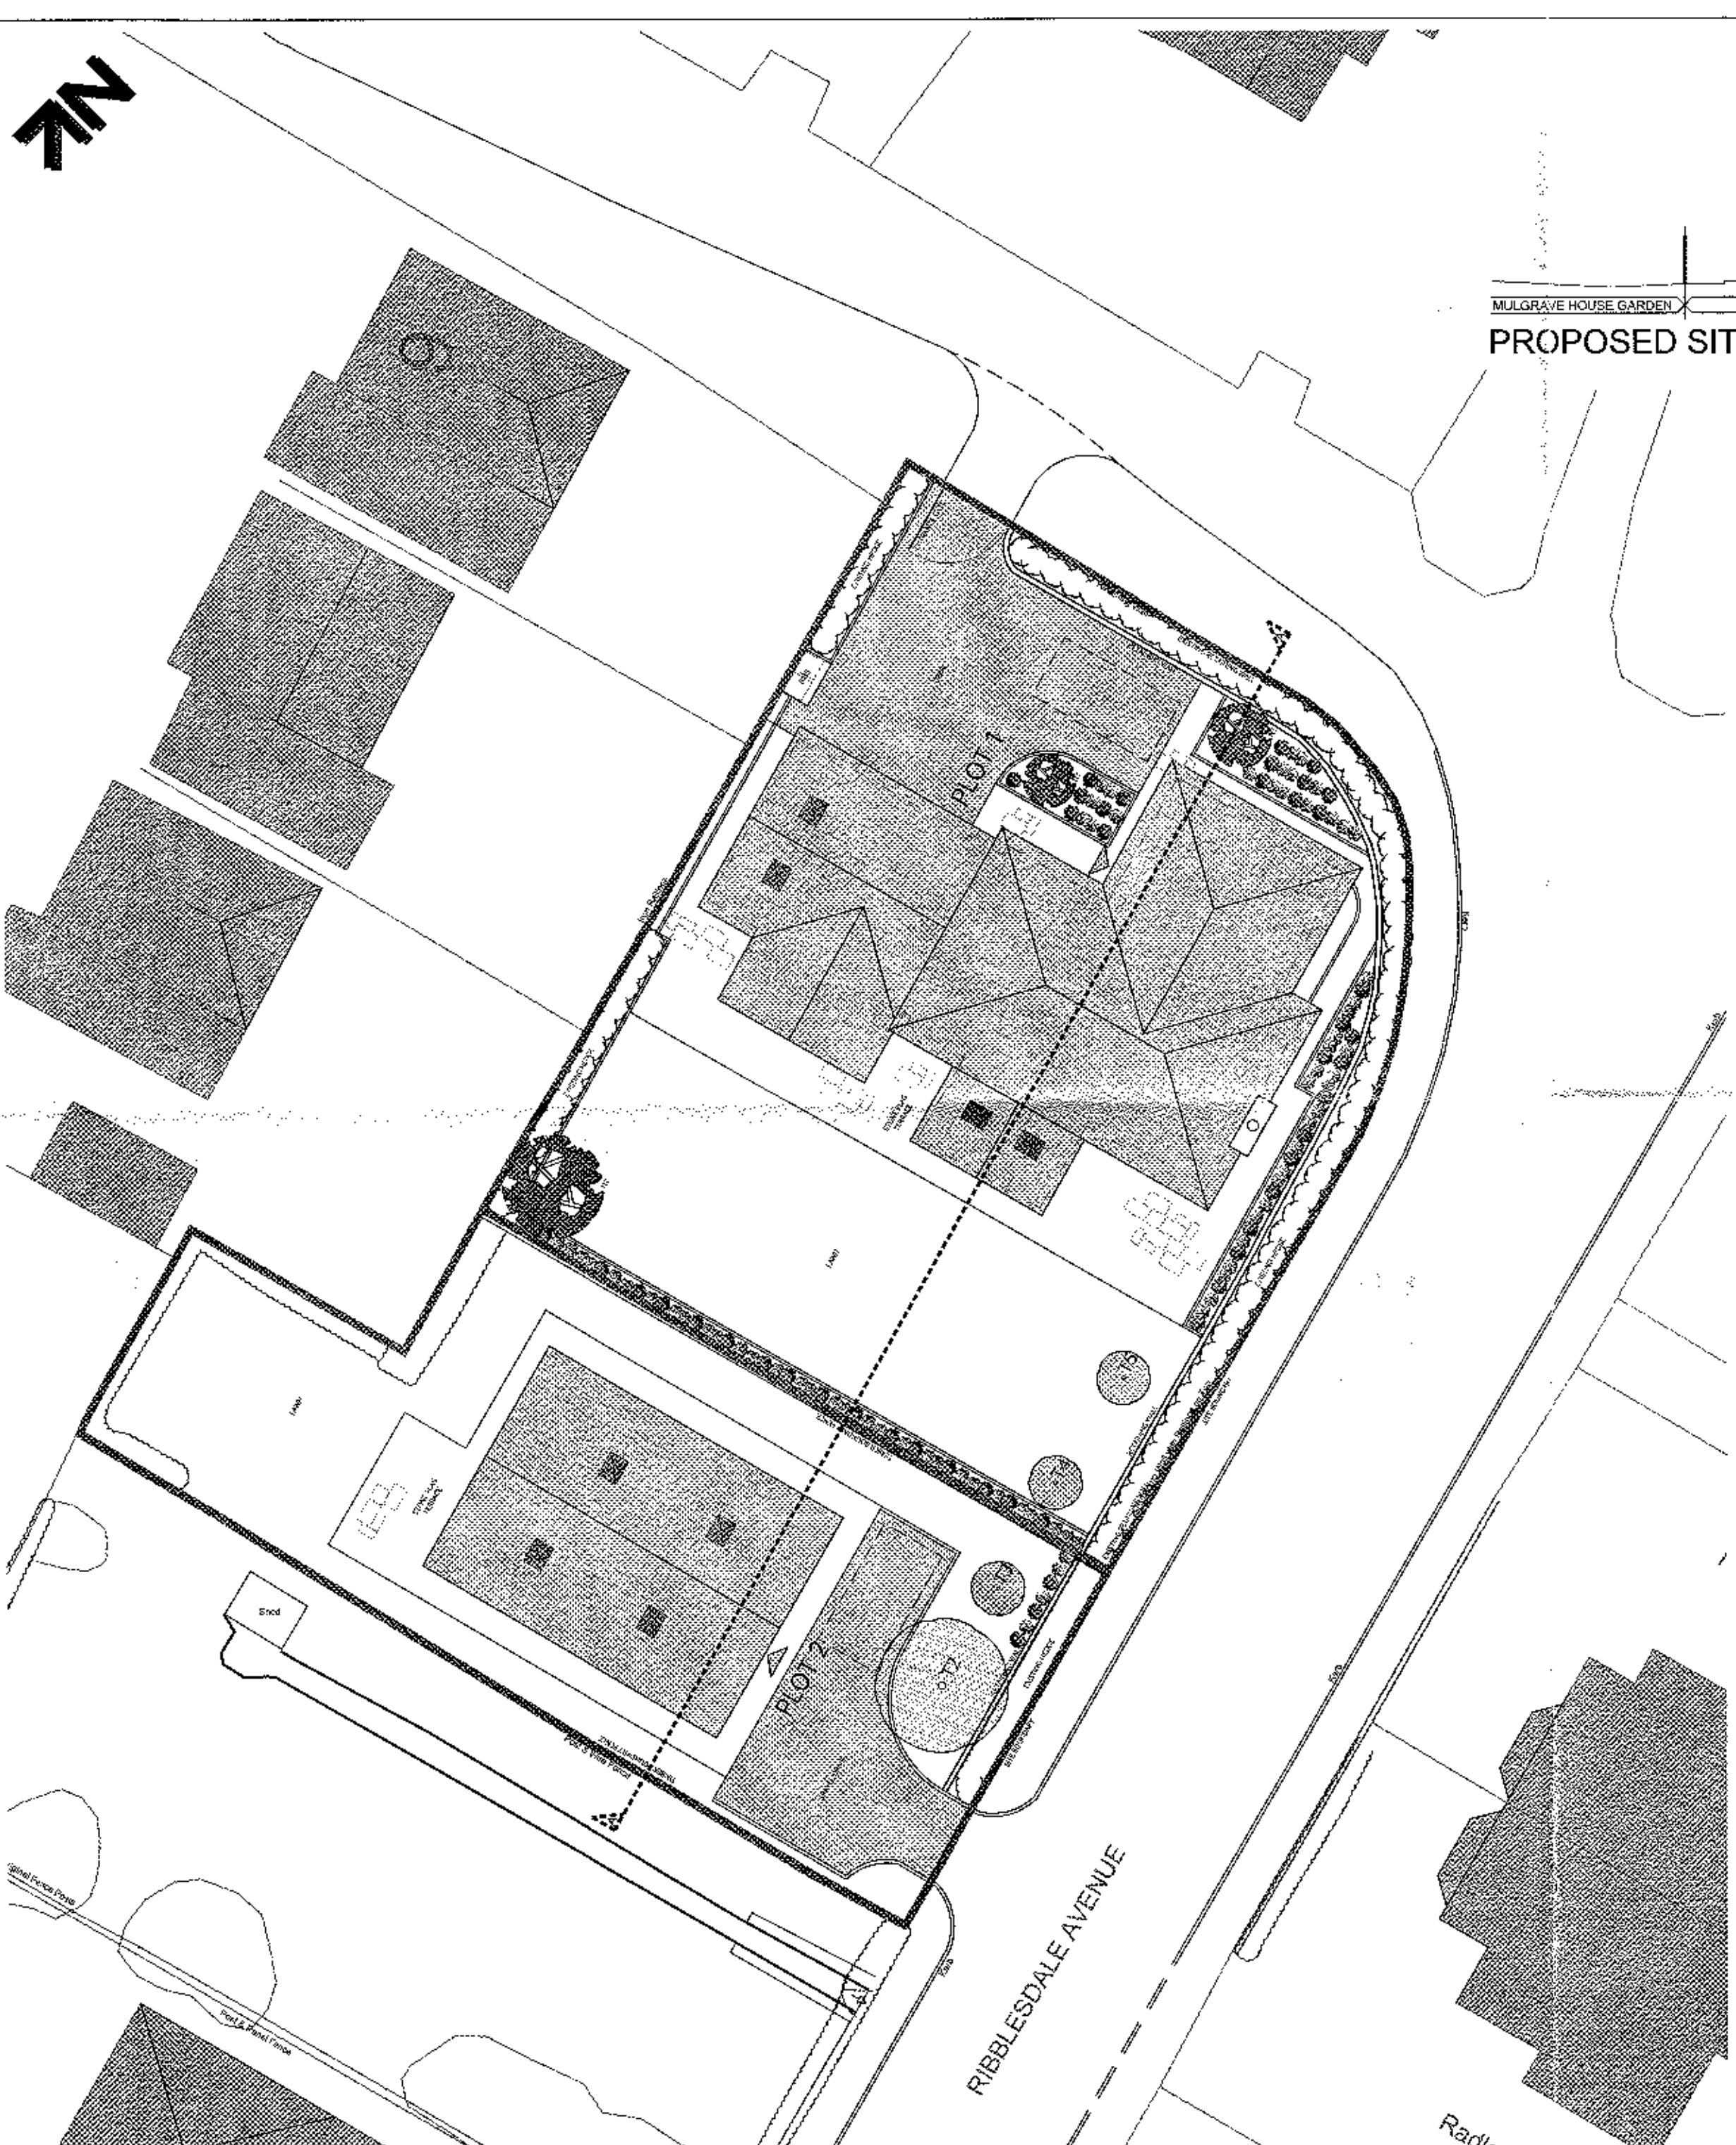


PROPOSED SITE SECTION A-A

SCALE 1:200

SITE PLAN OF PLOT 1 AND 2

SCALE 1:200

320120488P

no.	by	chk.	revision	date
-----	----	------	----------	------

Client
Mr and Mrs Hill

Job Title
Proposed New Dwelling at
Ribblesdale Avenue
Clitheroe

Drawing Title
Proposed Site Layout and Section
Plot 1 and 2

Scale 1:200 @A2	Date May 2012	Drawn RM
--------------------	------------------	-------------

spa
SUNDERLAND PEACOCK ARCHITECTS
SUNDERLAND PEACOCK & ASSOCIATES LTD.
44/21 HENRIE DRIVE, CLITHEROE
LANCASHIRE RS7 7AT
T 01200 423118 F 01200 423228
E info@sunderlandpeacock.com
www.sunderlandpeacock.com