



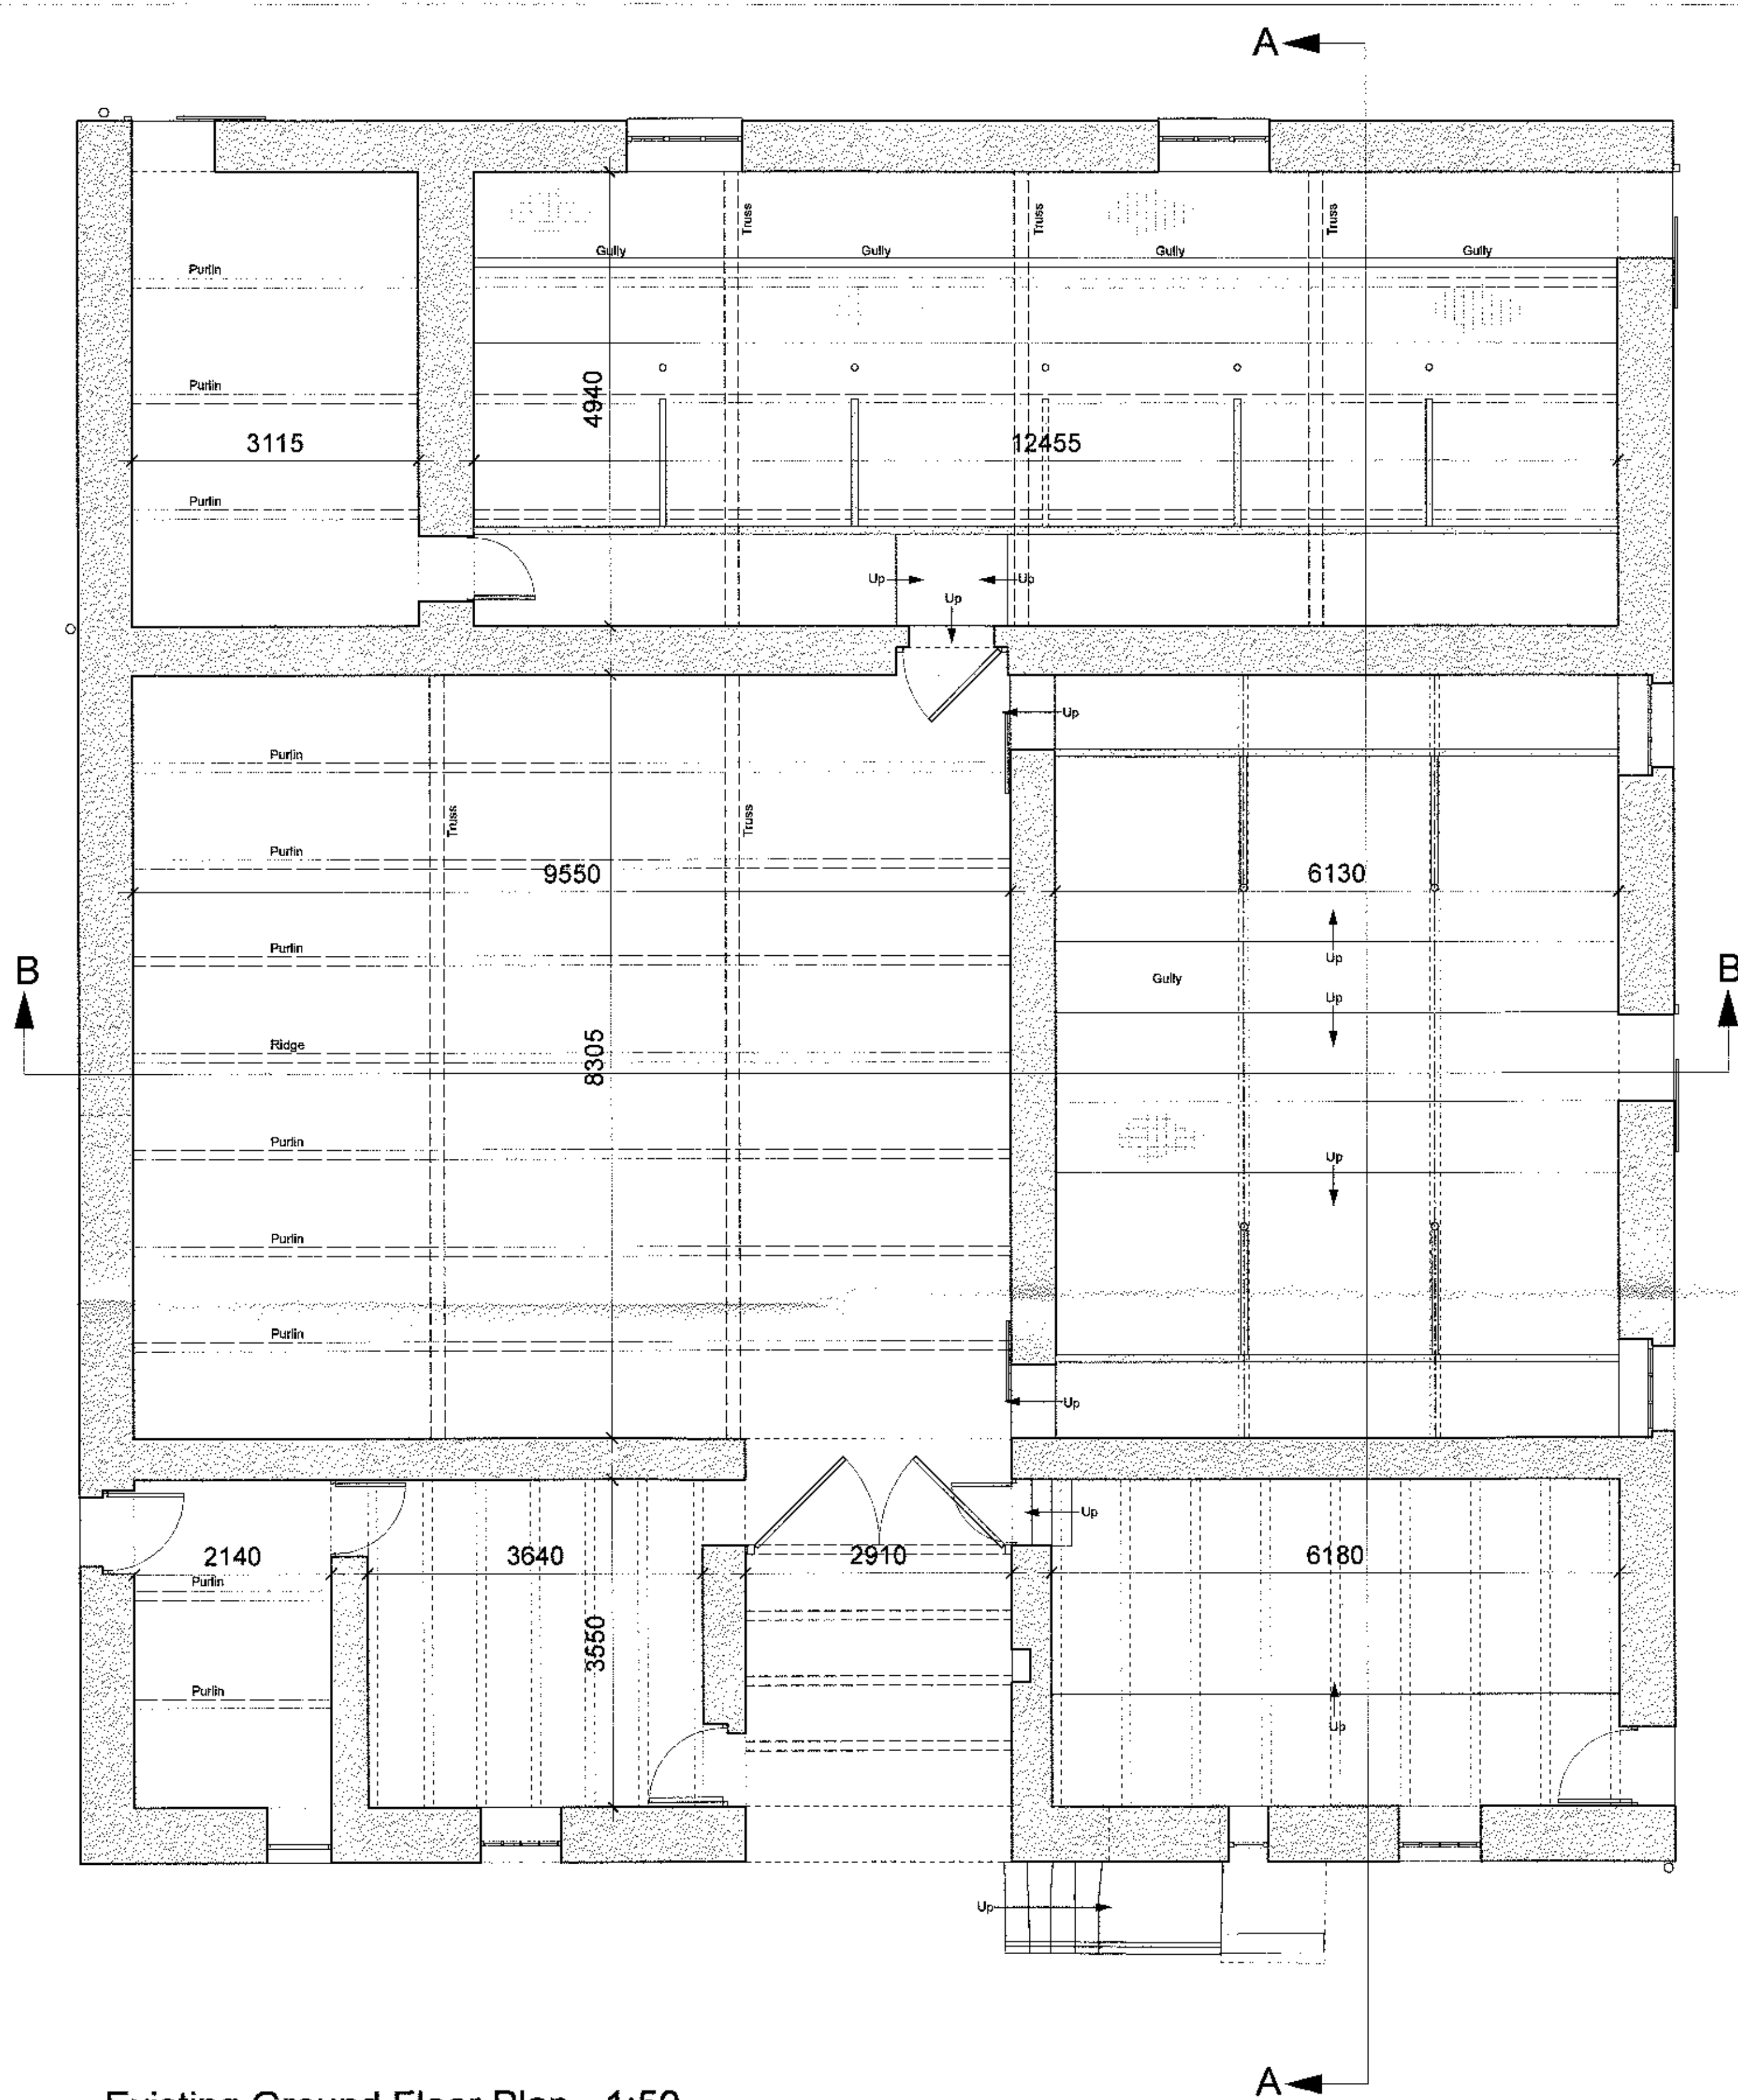

Existing Ground Floor Plan - 1:50

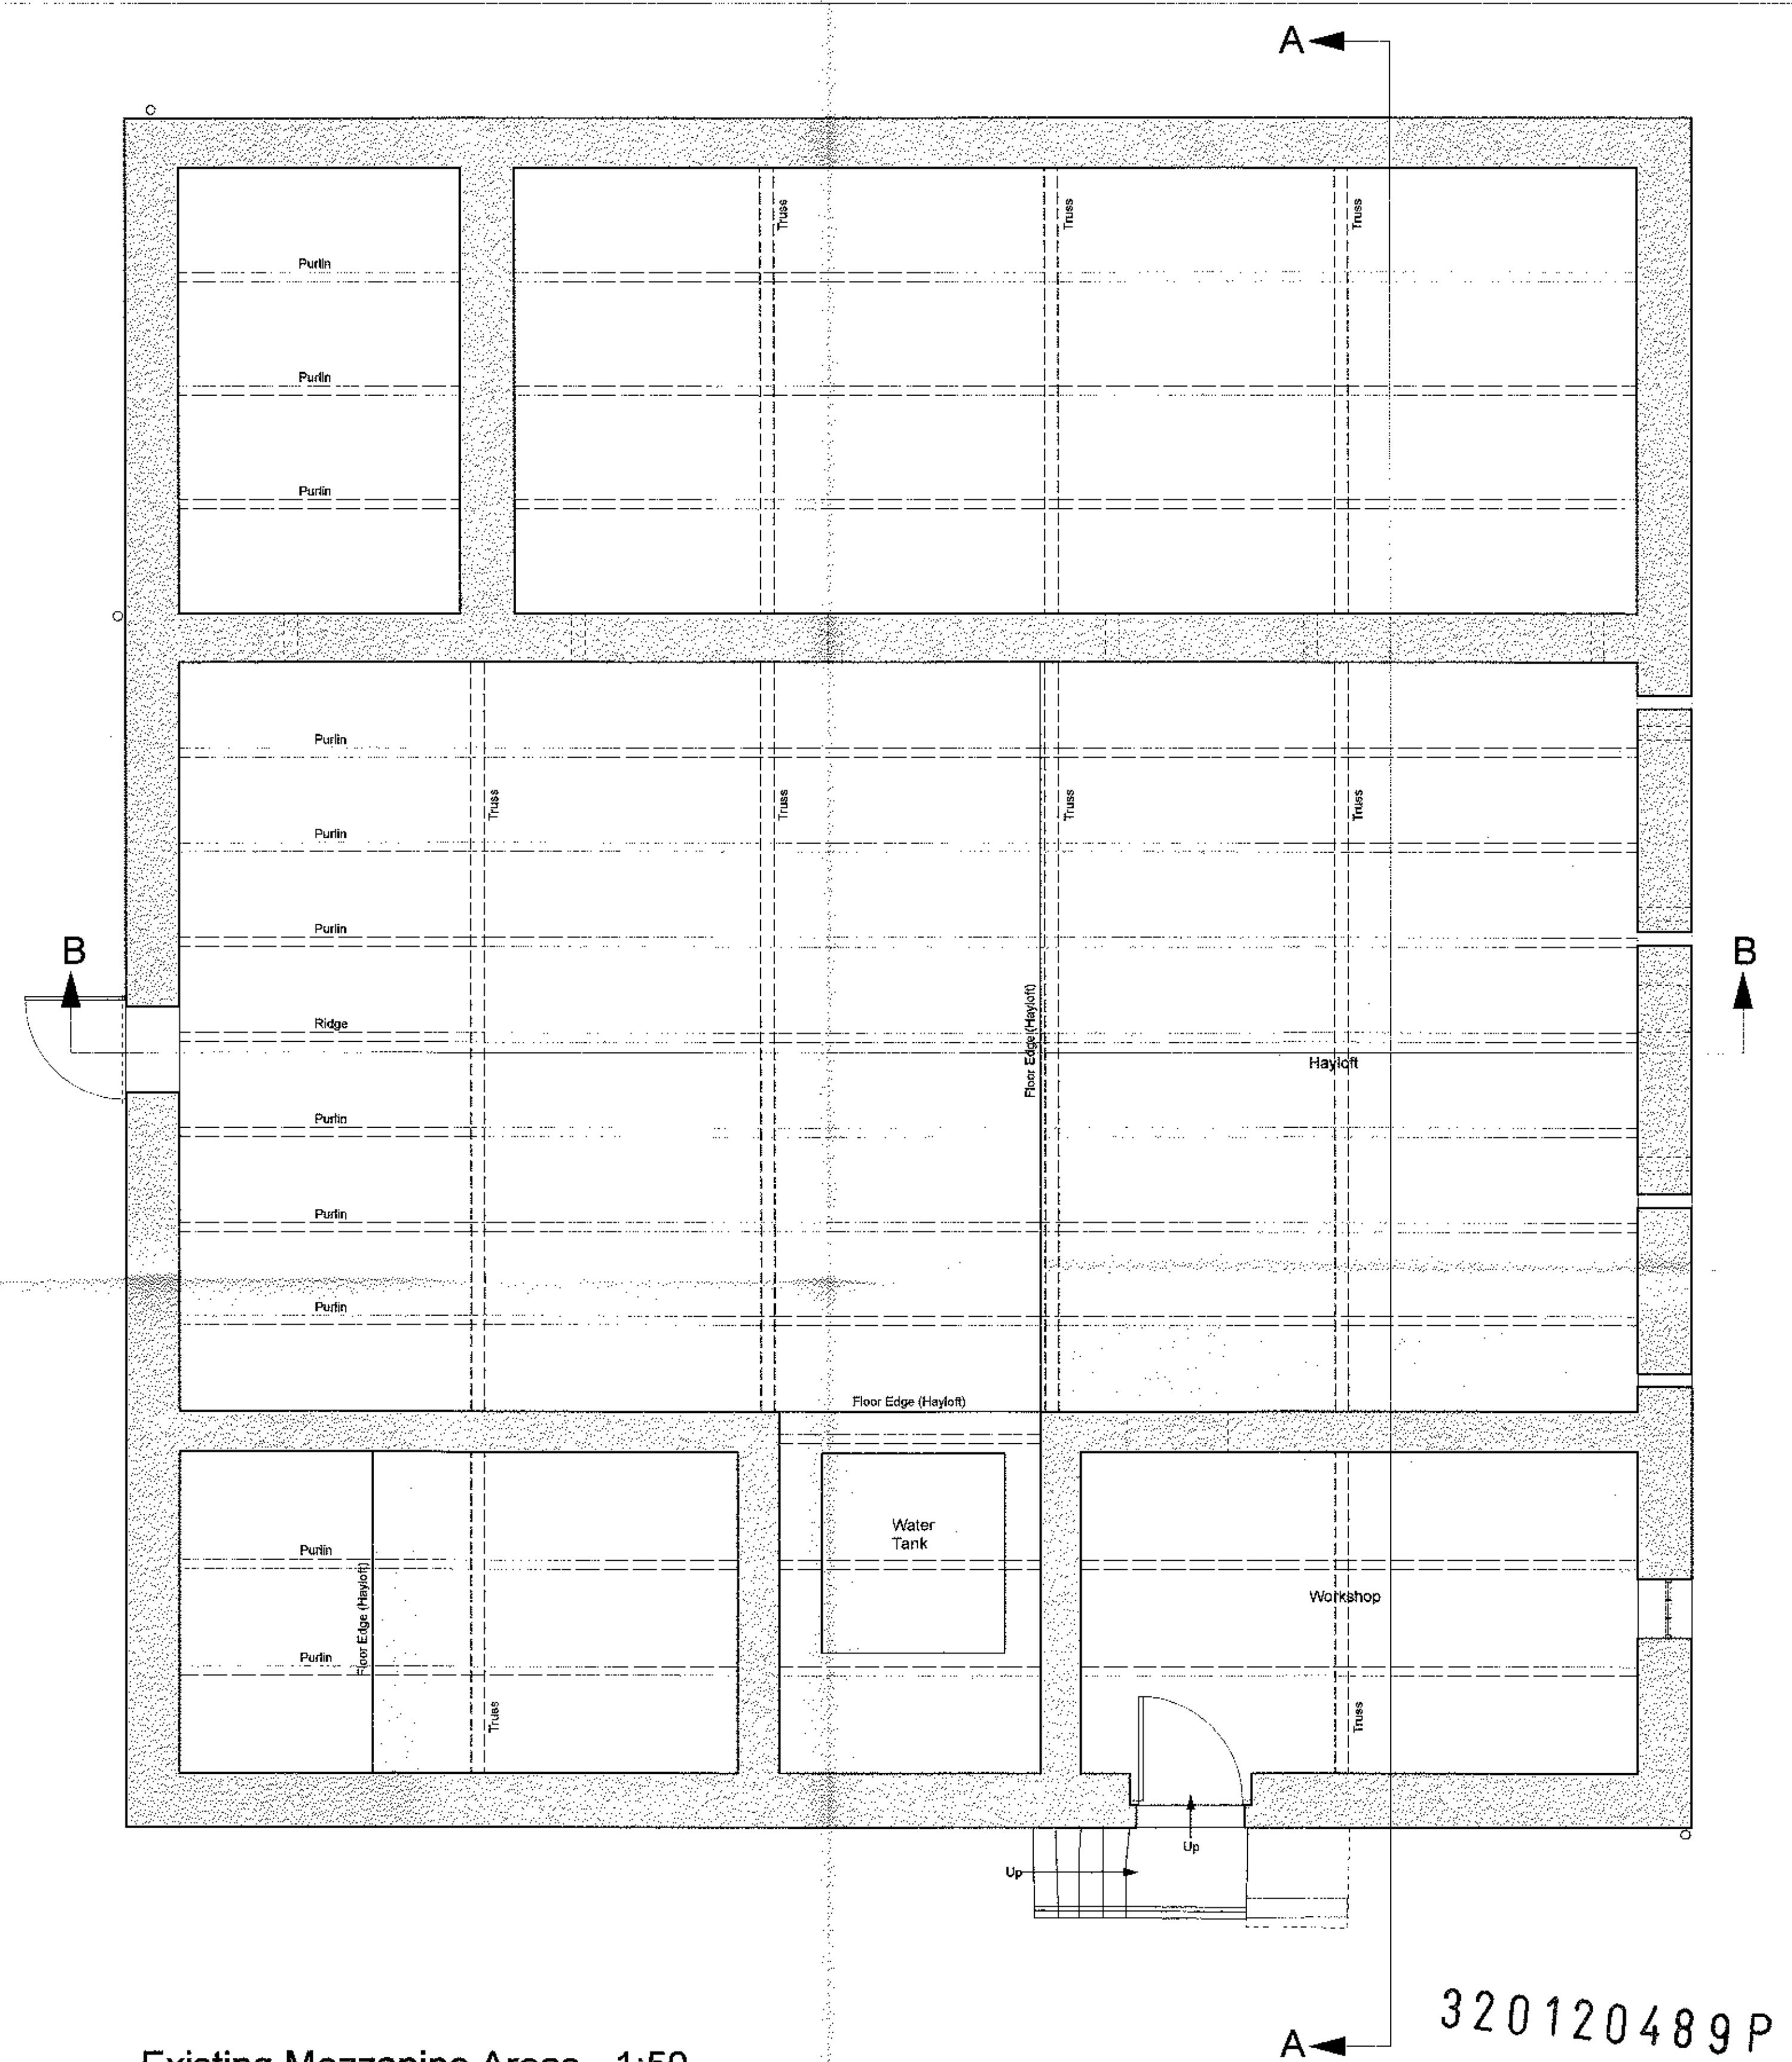

Existing Mezzanine Areas - 1:50

320120489P

Rev.	Date	Description
------	------	-------------

Wittons Farm
Forest Beck, Bolton-by-Bowland

Existing Plans

Drwg. No.: 1822.E.003 Rev.:

Date: Nov '11 Scale: 1:50@A1

IWA Architects

Waterloo Mill, Waterloo Road, Clithorpe, Lancashire, B87 1LR.

t +44 (0) 1200 423487
f +44 (0) 1200 456278
e iwa@iwaarchitects.co.uk
w www.iwaarchitects.co.uk

The drawing is the property of IWA Architects. Copyright is reserved for them and the drawing is issued on condition that it is not copied either wholly or in part without the consent in writing of IWA Architects.
Dimensions should not be scaled. All dimensions to be checked on site by the contractor before commencement of the relevant part of the work.

