



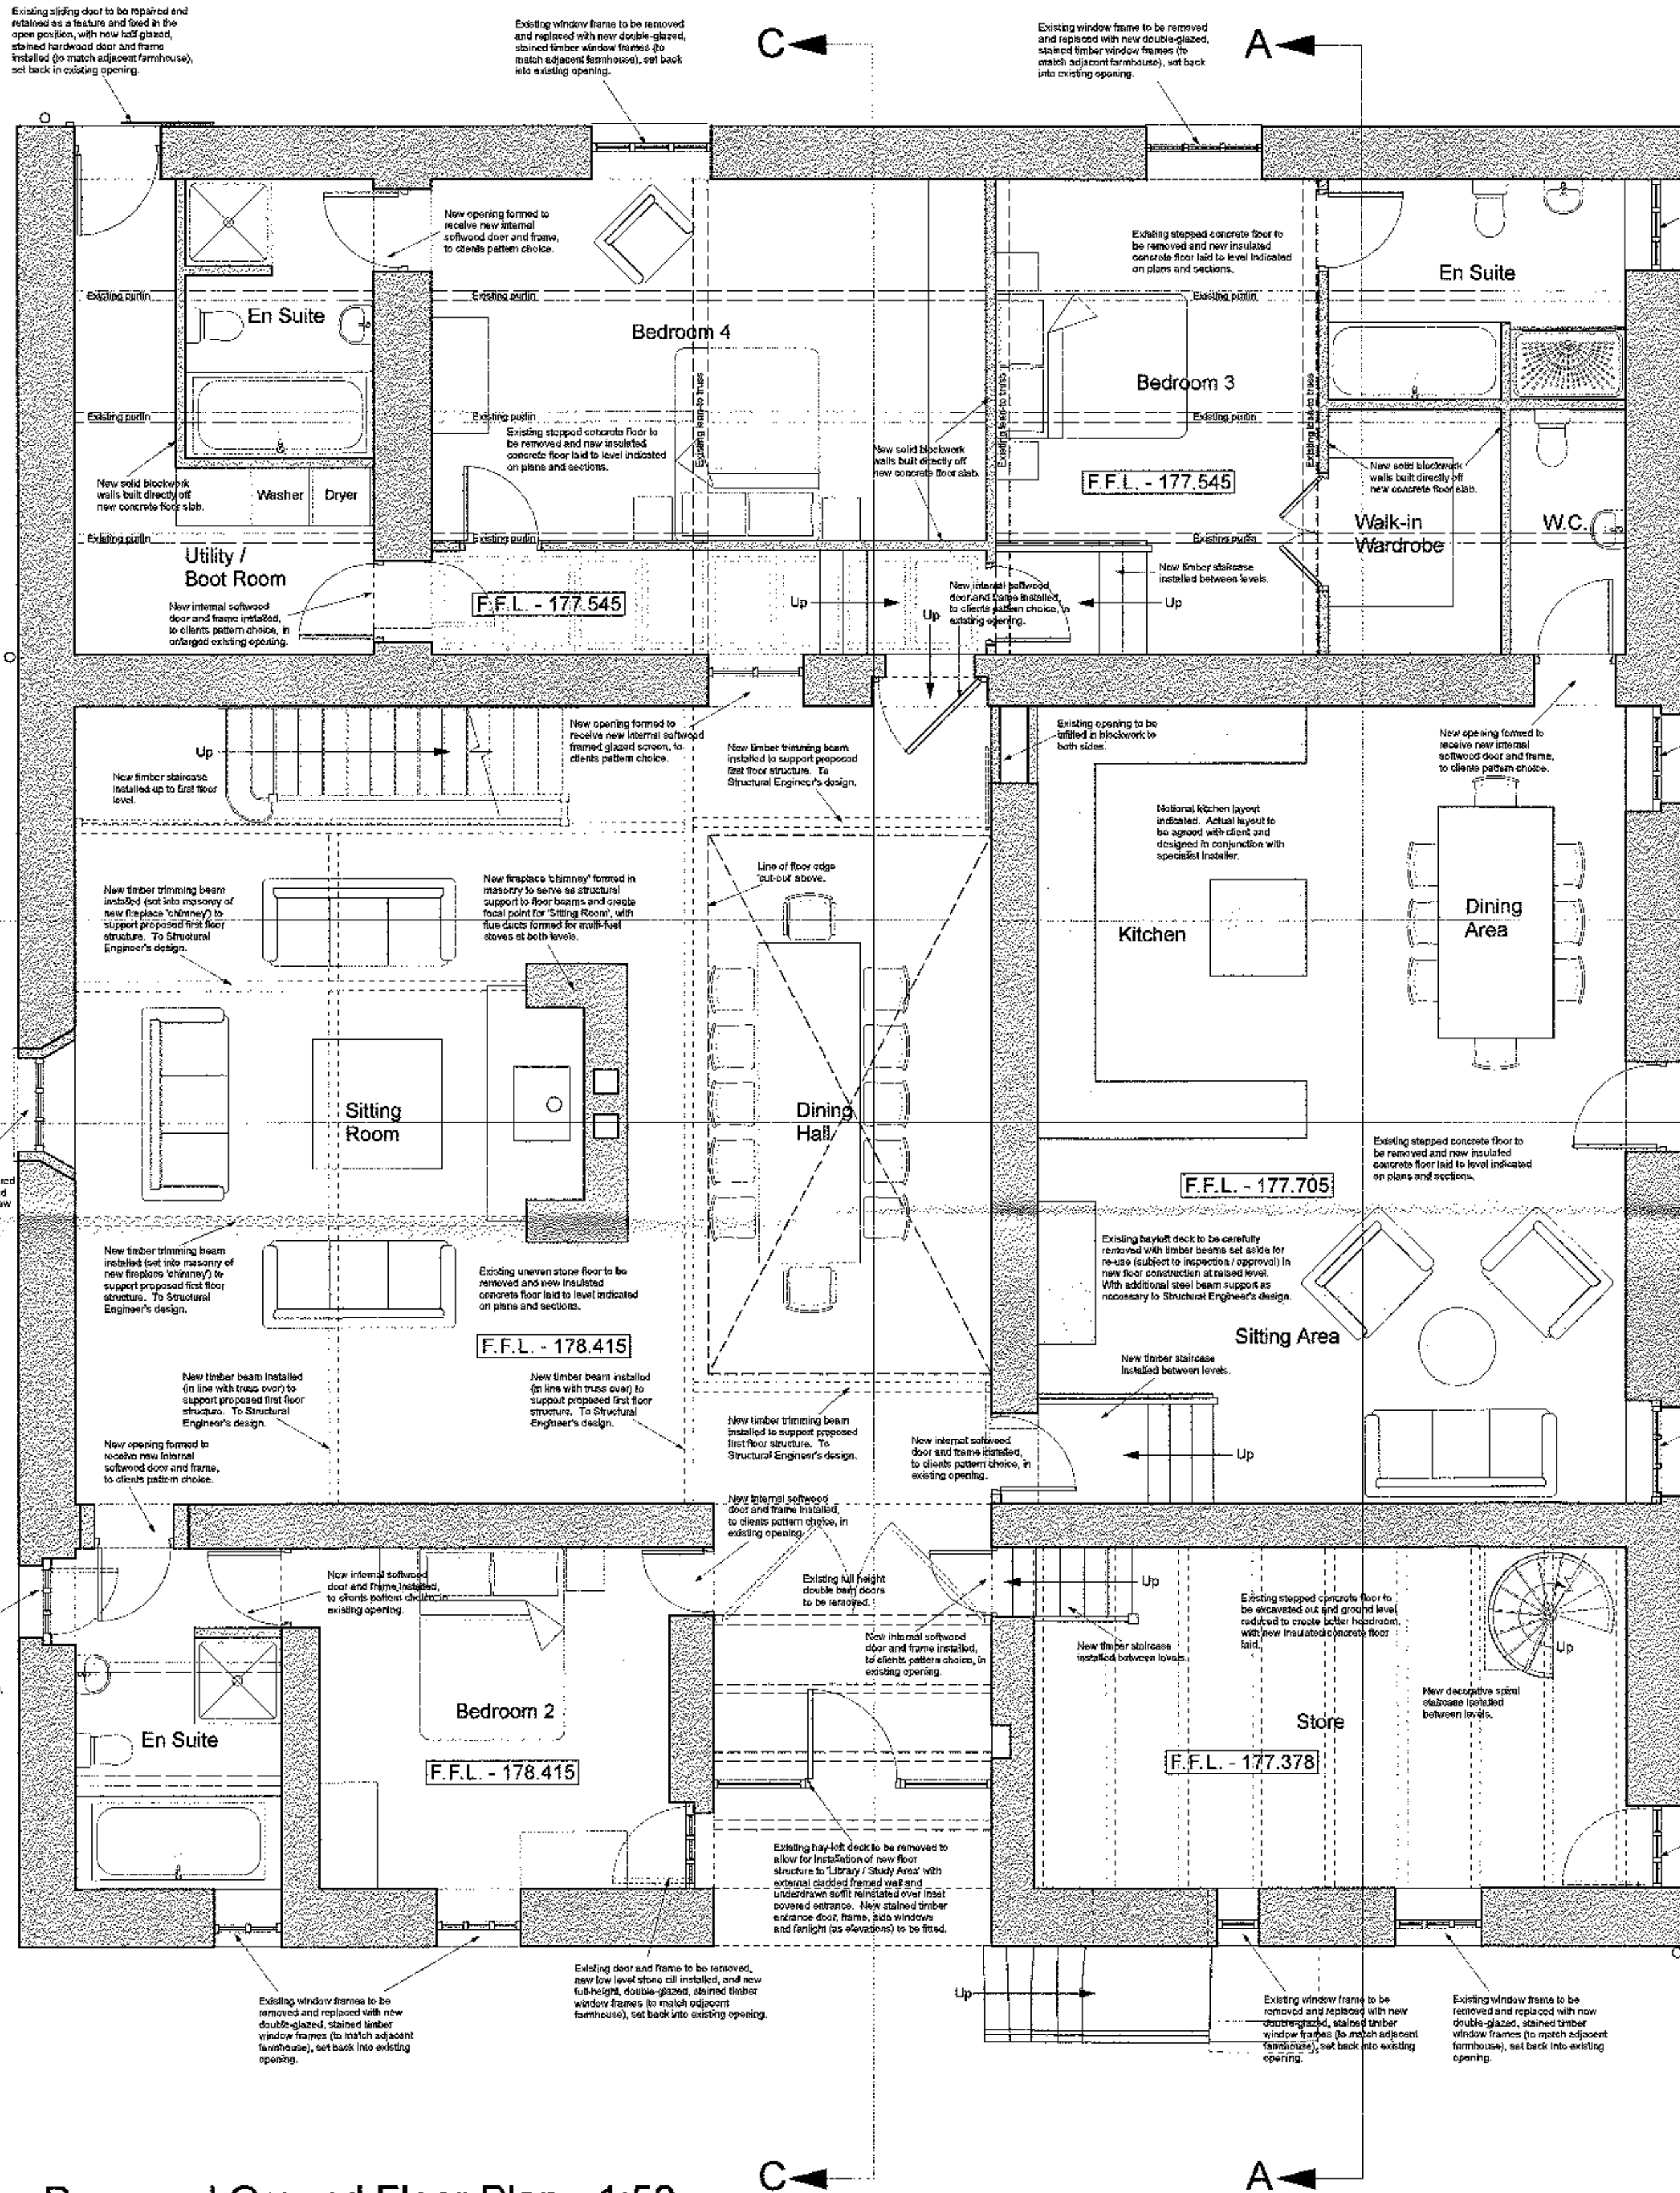

Proposed Ground Floor Plan - 1:50

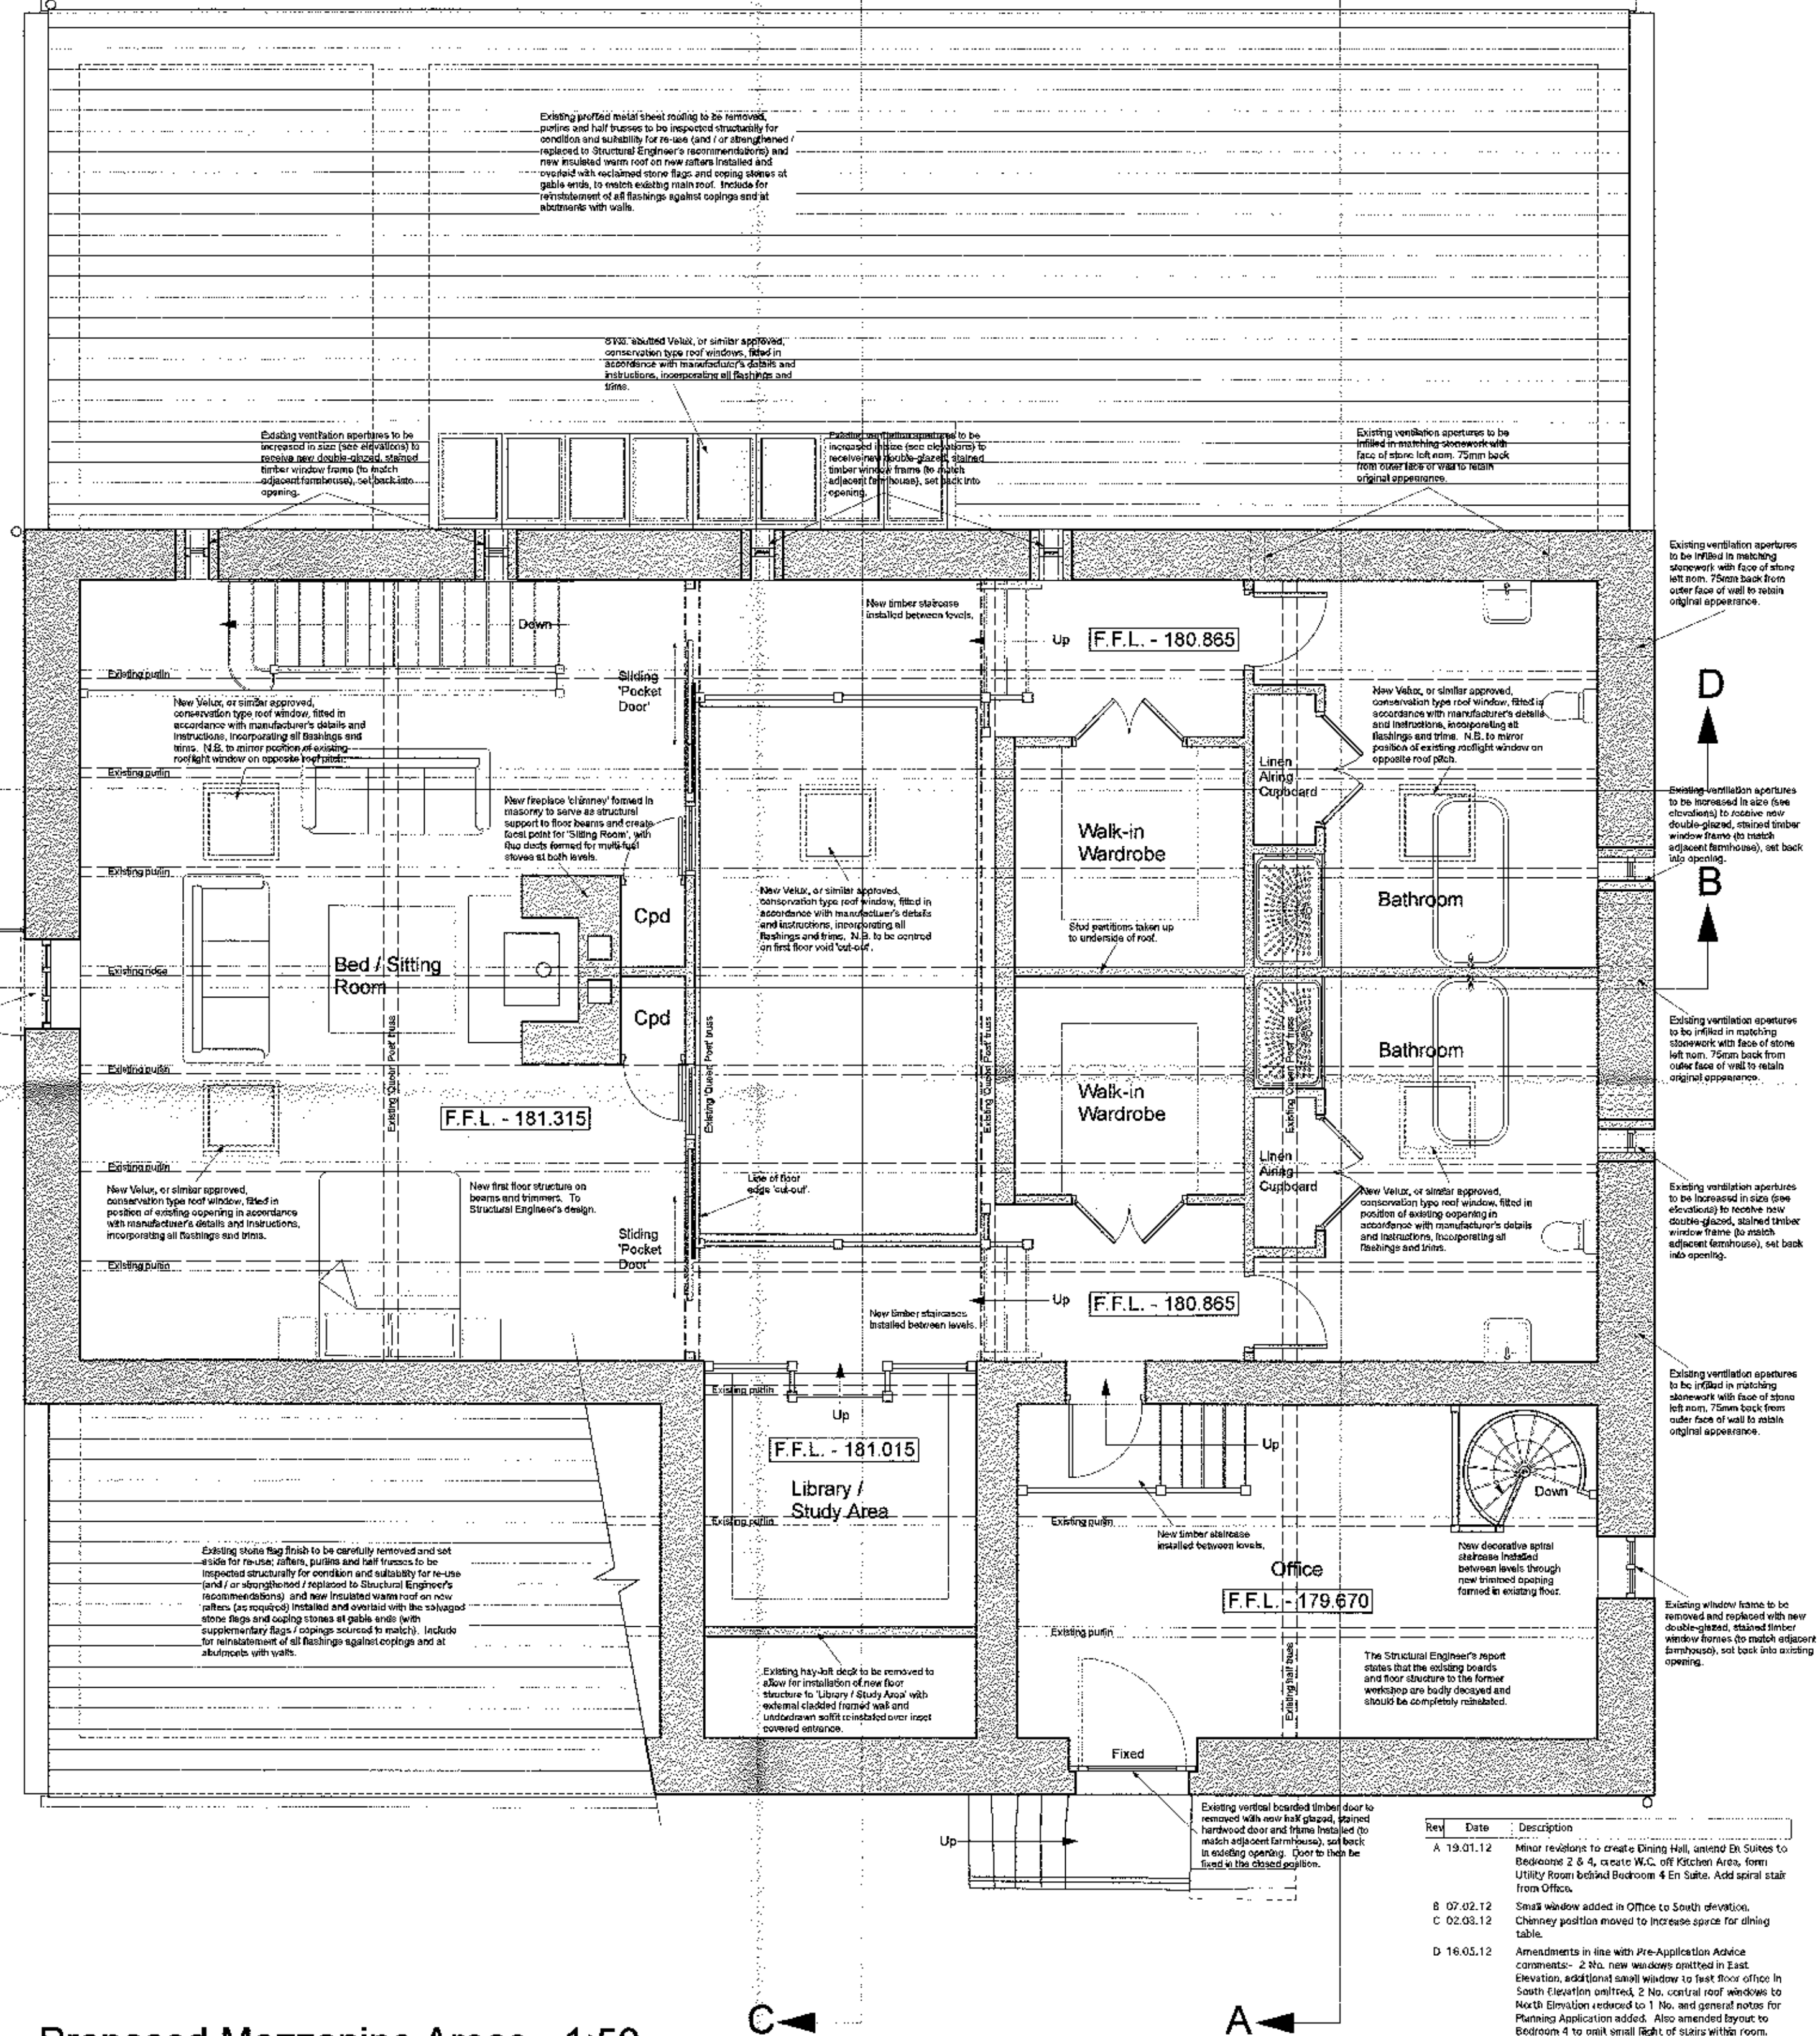

Proposed Mezzanine Areas - 1:50

Wittons Farm

Prest Beck, Bolton-by-Bowland

Proposed Plans

Dwg. No.: 1822.P.001

Rev.: D

Date: Dec '11

Scale: 1:50@A1

IWA Architects

Wittors Mill, Waterloo Road, Clitheroe, Lancashire, BB7 1LR.

t: +44 (0) 1200 423447

f: +44 (0) 1200 459278

e: admin@iwarchitects.co.uk

w: www.iwarchitects.co.uk

This drawing is the property of IWA Architects. Copyright is reserved by them and the drawing is based on condition that it is not copied, altered, or in part without the consent in writing of IWA Architects.

Dimensions should not be scaled. All dimensions to be checked on site by the contractor before commencement of the relevant part of the work.

