



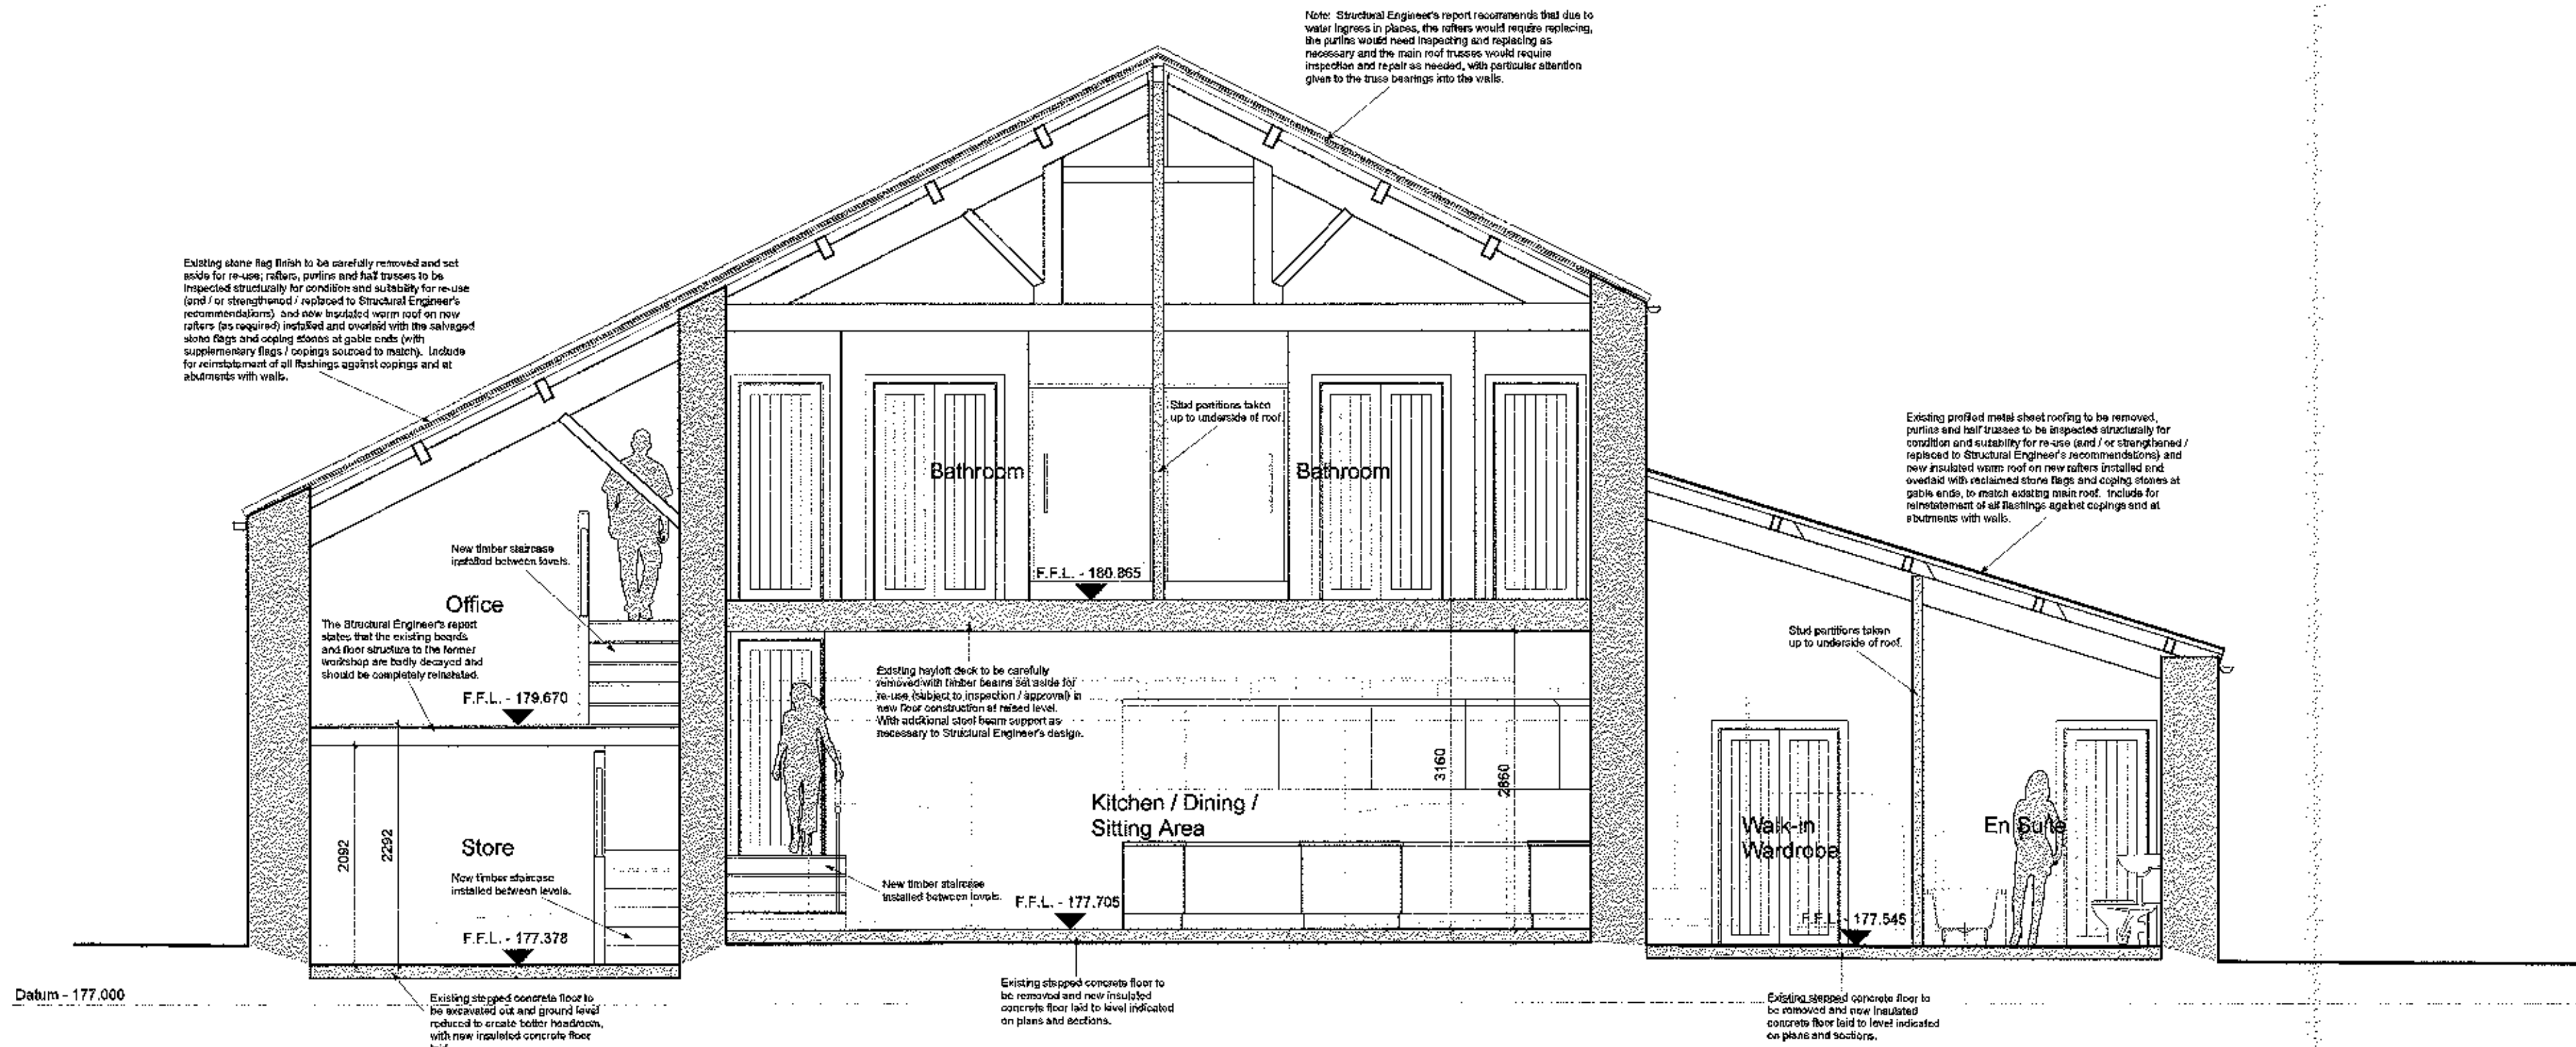

Proposed Section A-A - 1:50

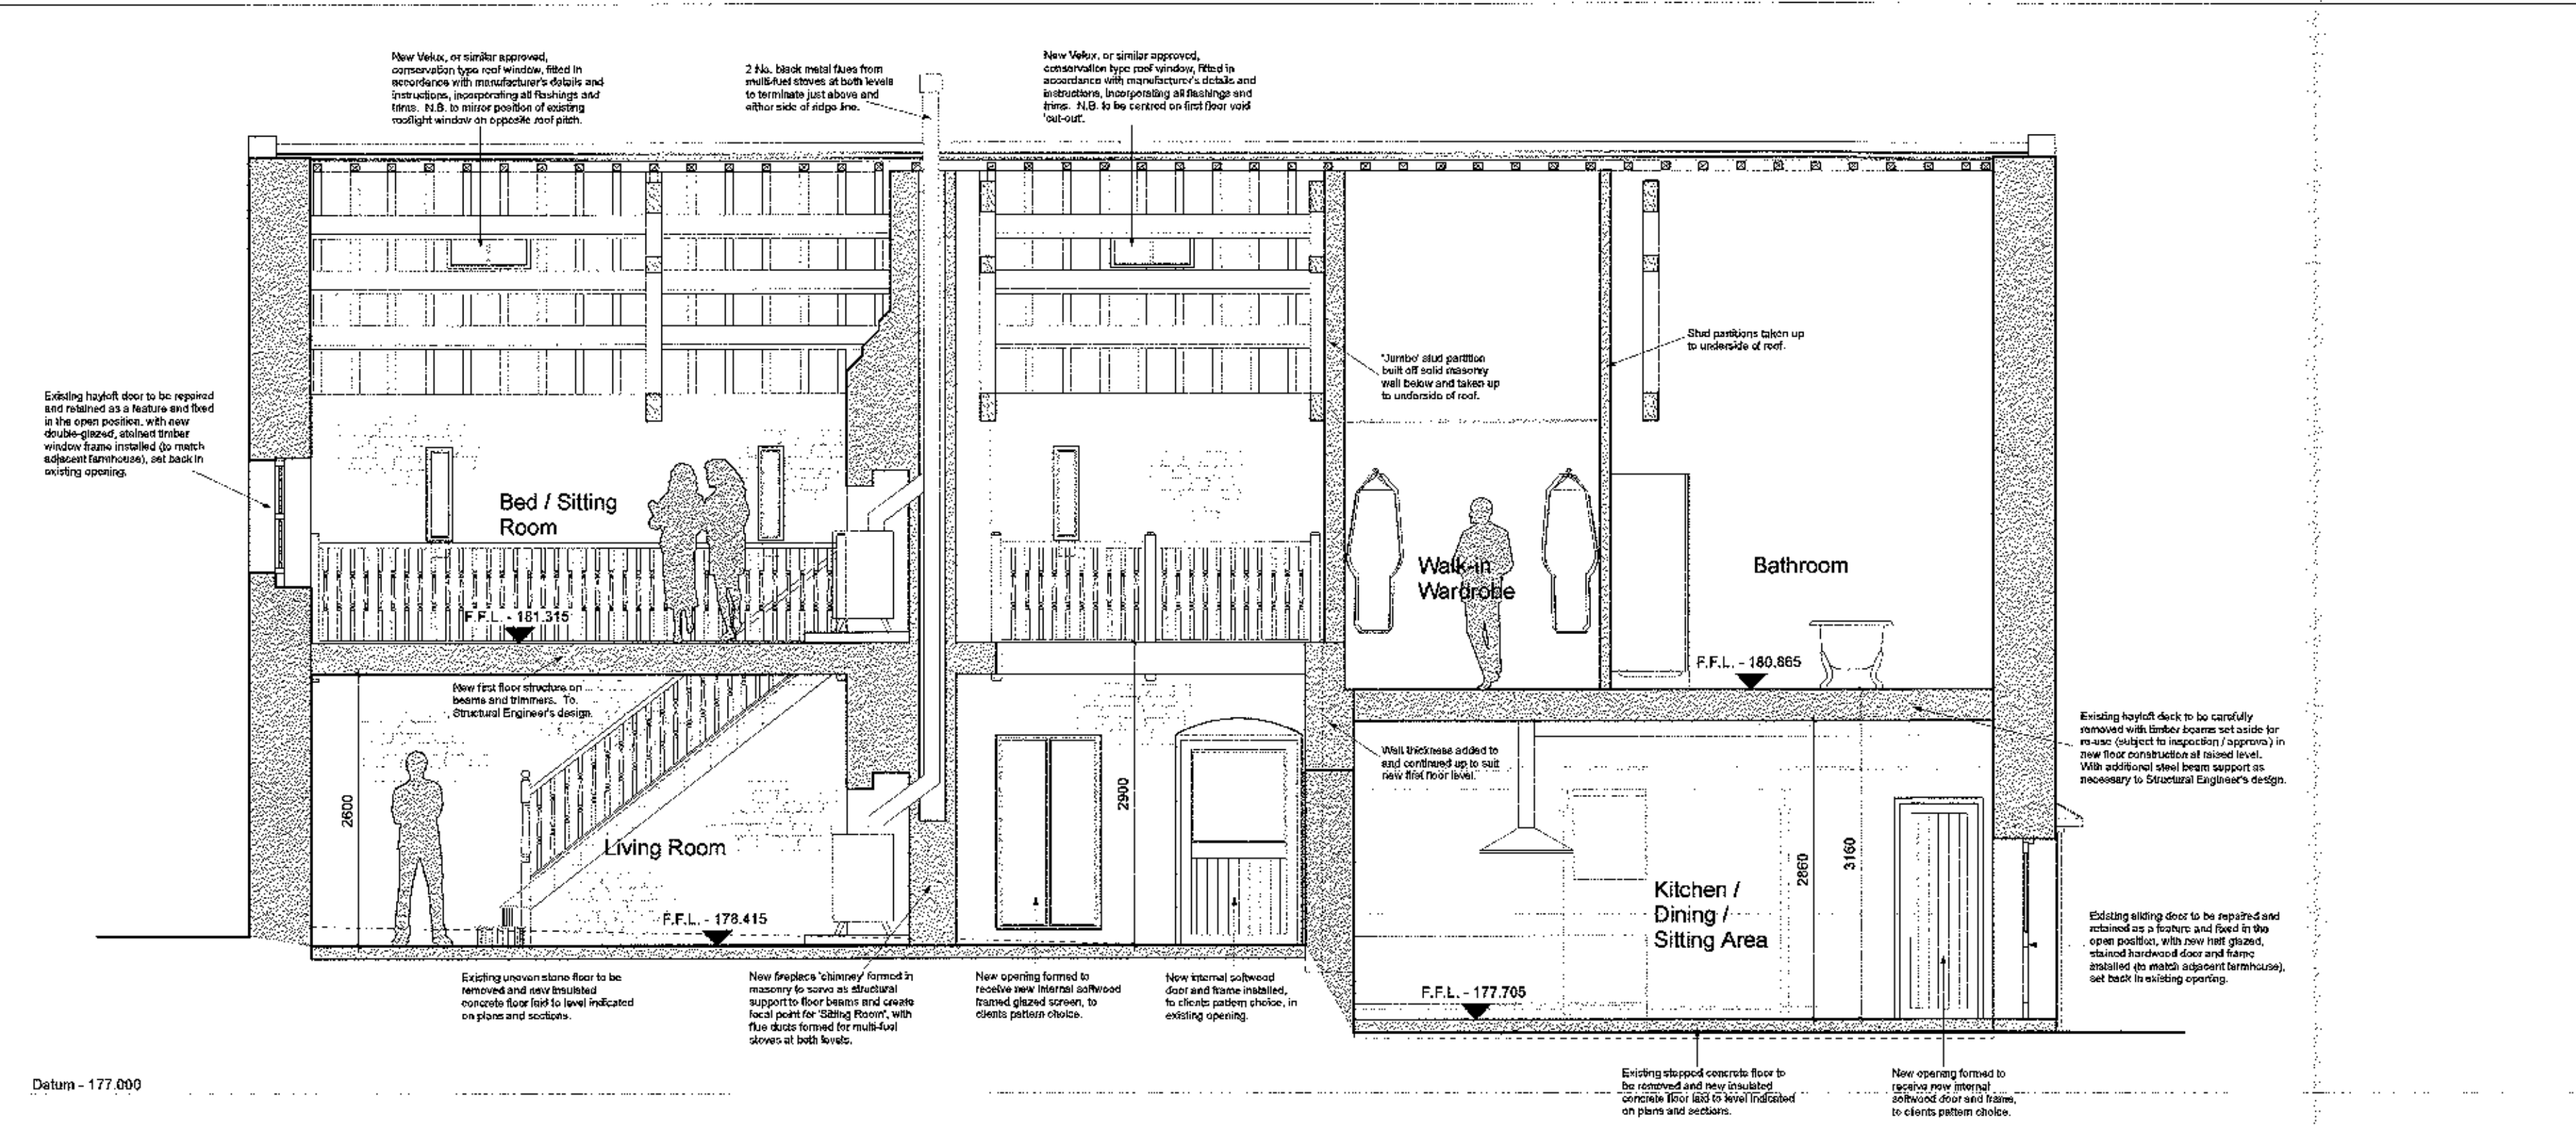

Proposed Section B-B - 1:50

320120489P	
Rev.	Description
A 19.01.12	Amended to reflect minor changes to plans.
B 16.05.12	Amendments in line with Pre-Application Advice comments: 2 No. new windows omitted in East Elevation, additional steel window to first floor office in South Elevation omitted, 2 No. central roof windows to North Elevation reduced to 1 No. and general notes for Planning Application added.

Wittens Farm
Forest Beck, Bolton-by-Bowland

Proposed Sections - Sheet 1

Dwg. No.: 1822.P.003 Rev.: B

Date: Dec '11 Scale: 1:50@A1

IWA Architects

Waterloo Mill, Waterloo Road, Clitheroe, Lancashire, B57 1LR.

t: +44 (0) 1200 429487
f: +44 (0) 1200 456278
e: admin@iwarchitects.co.uk
w: www.iwarchitects.co.uk