
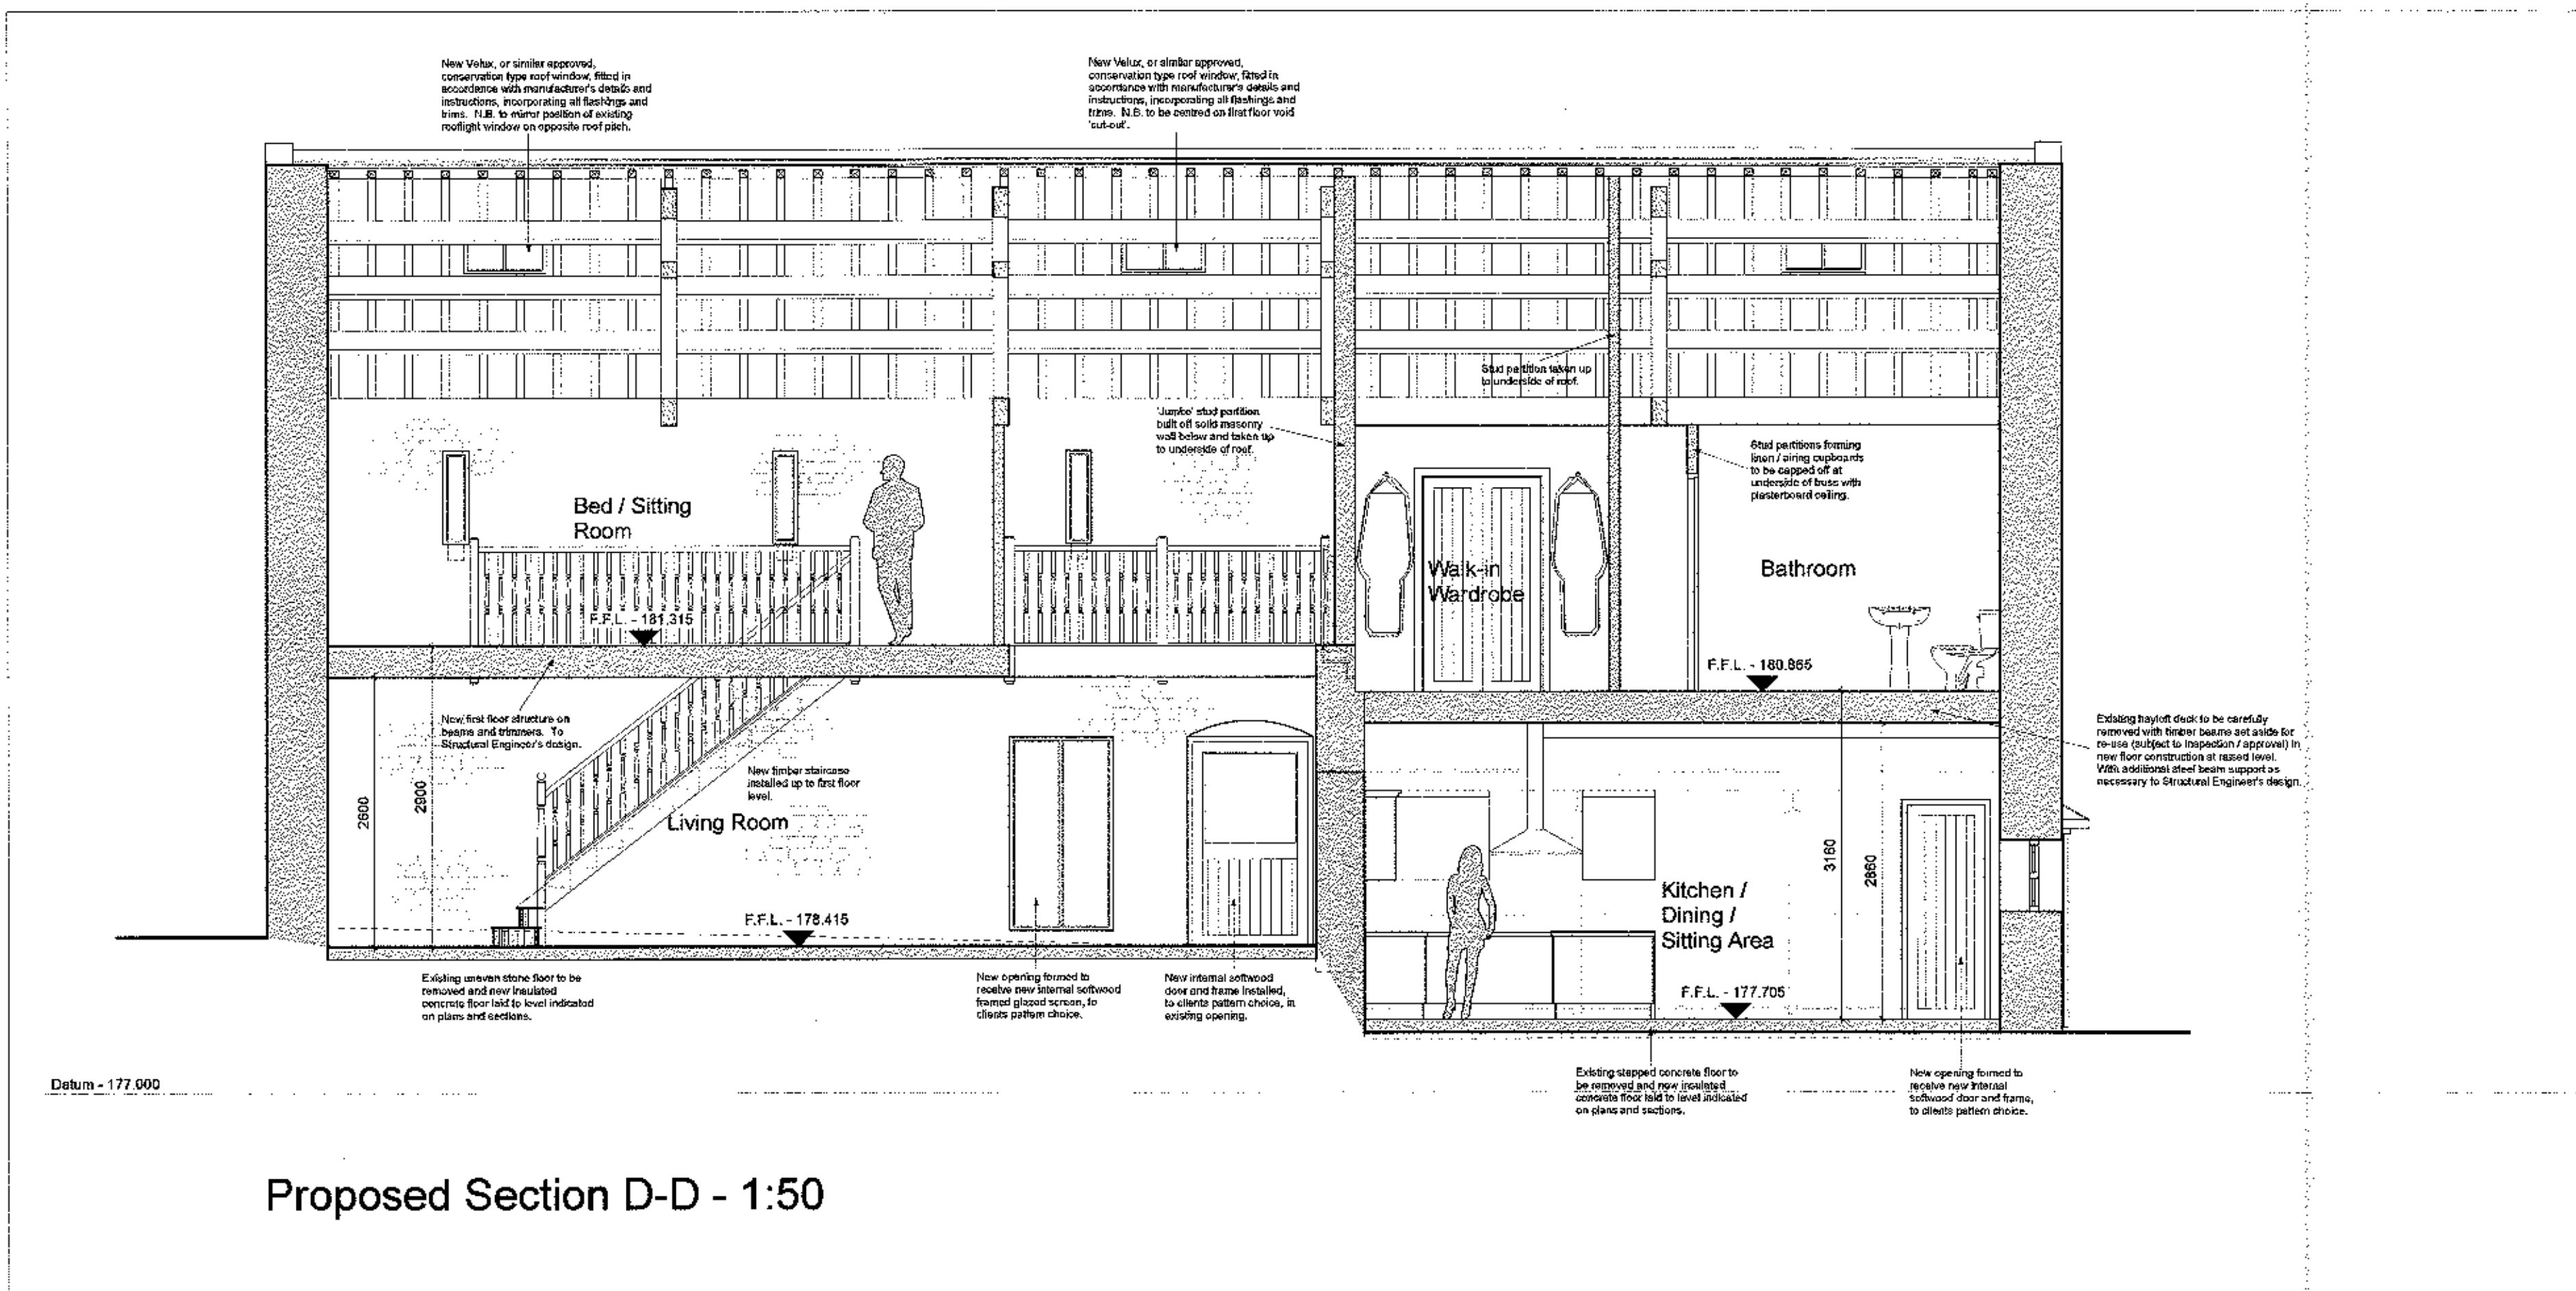
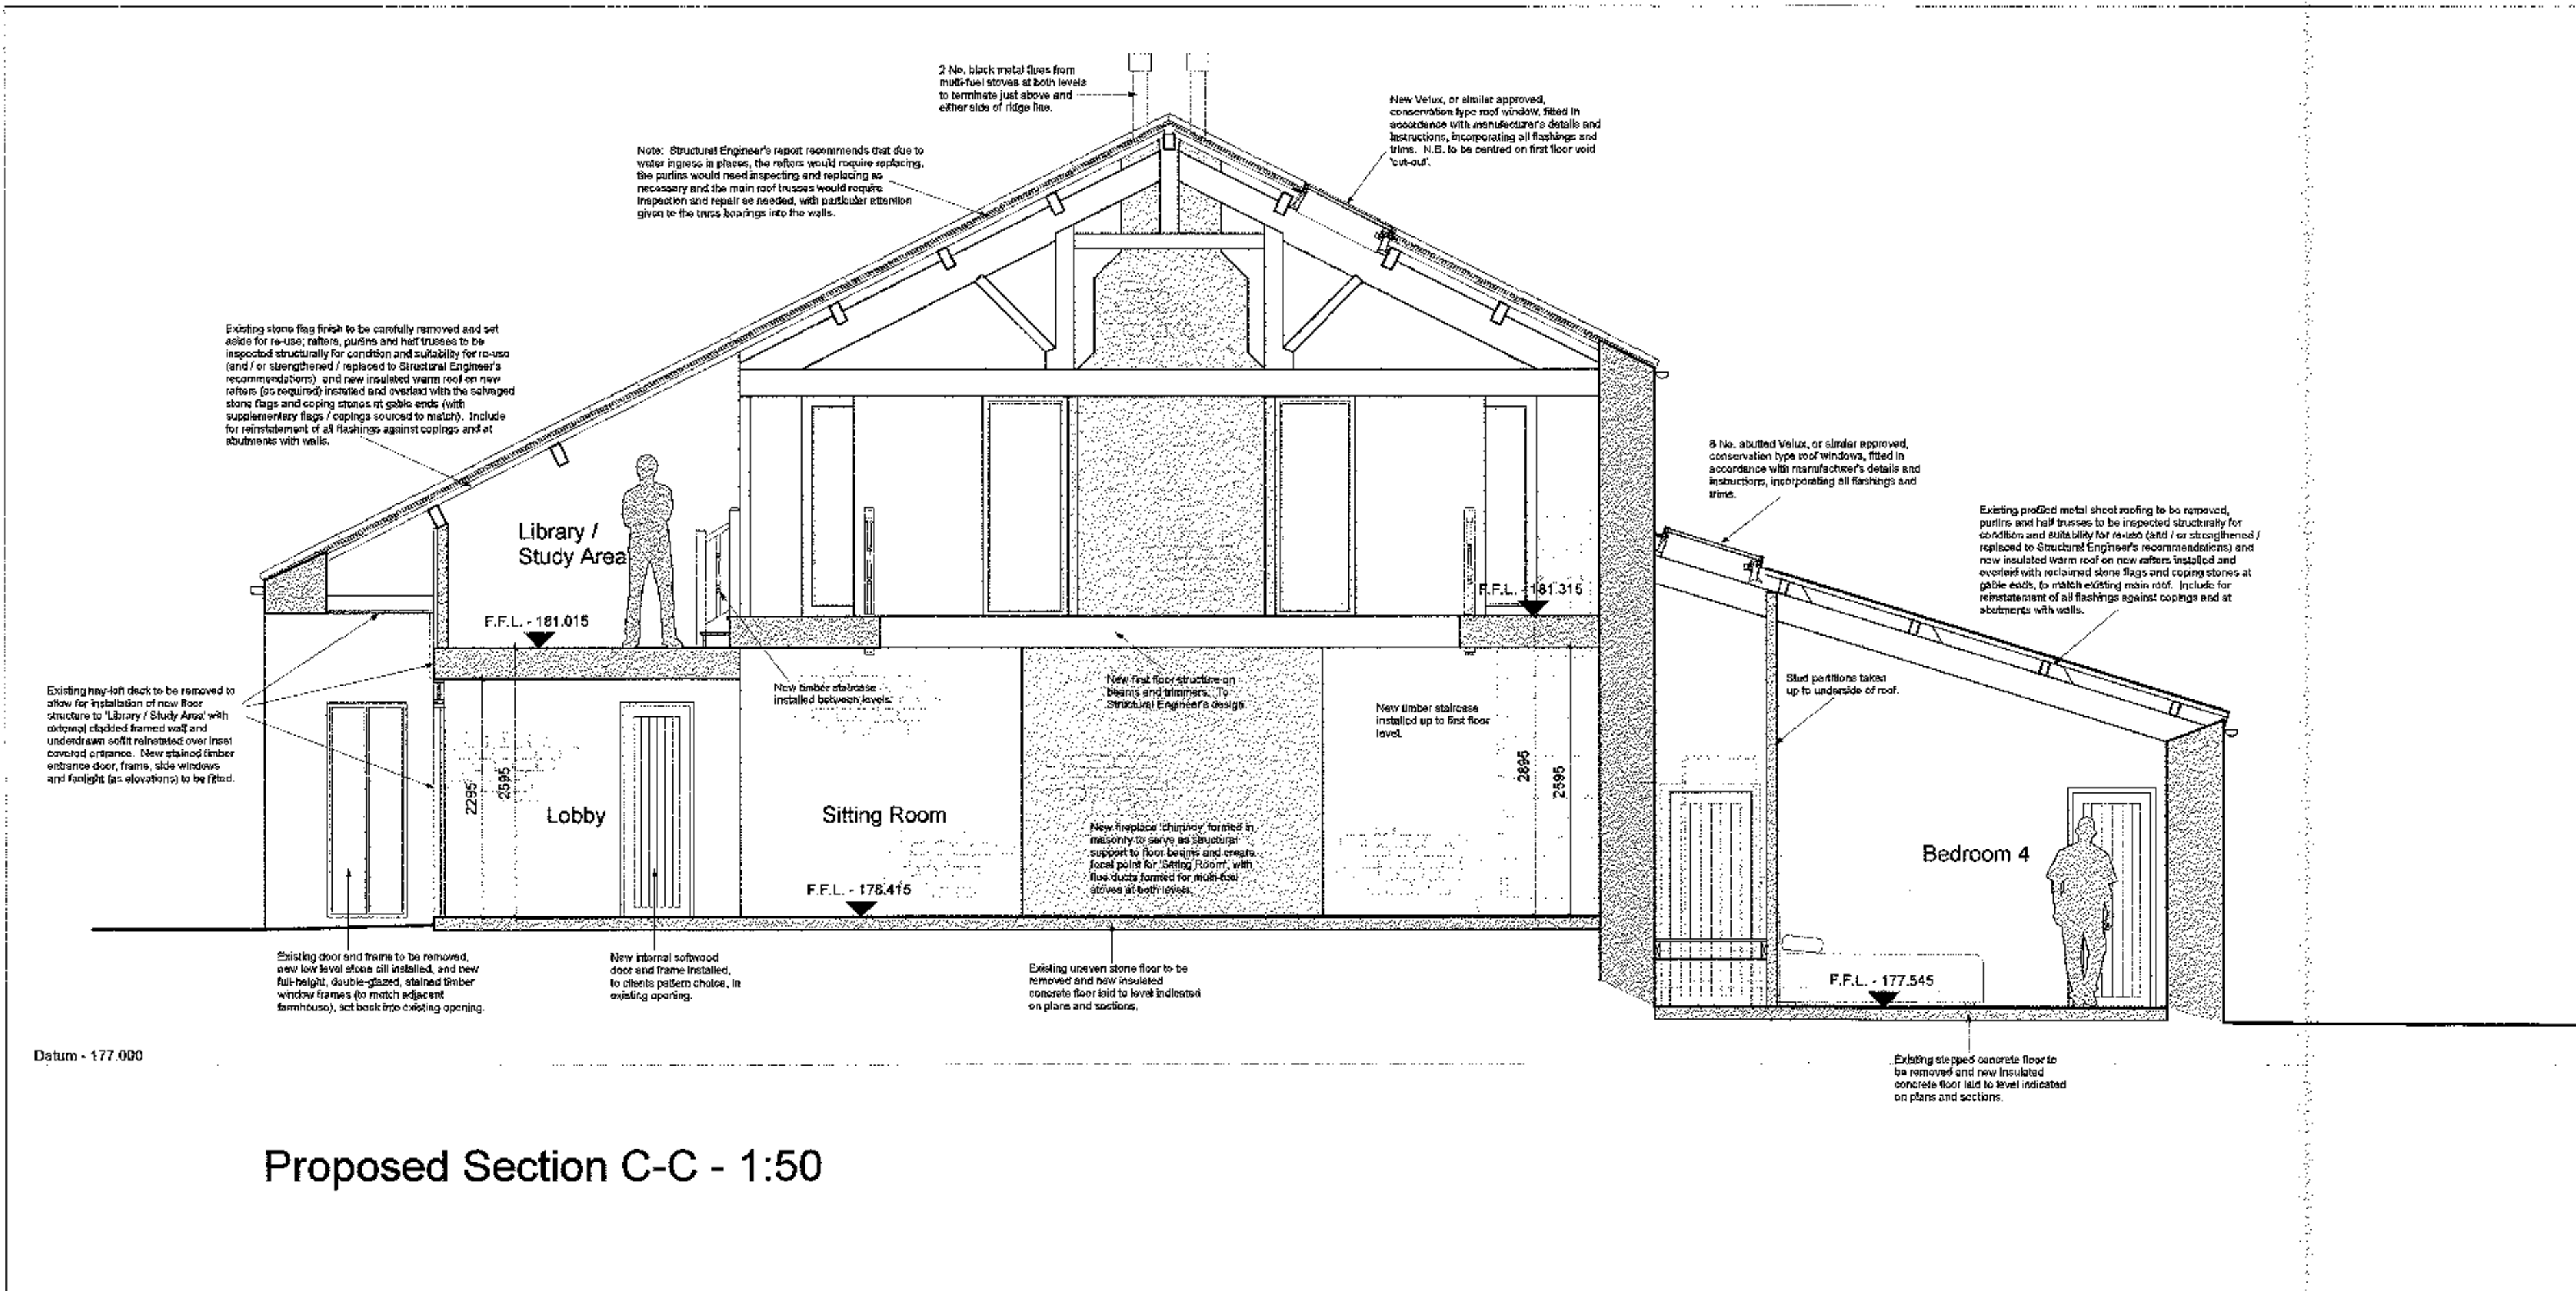


 

320120489P

Rev.	Date	Description
A	13.01.12	Amended to reflect minor changes to plans.
B	07.02.12	Small window added in Office to South elevation.
C	16.05.12	Amendments in line with Pre-Application Advice comments: 2 No. new windows omitted in East Elevation, a additional small window to first floor office in South Elevation omitted, 2 No. central roof windows to North Elevation reduced to 1 No. and general notes for Planning Application added. Also amended layout to Bedroom 4 to omit small flight of stairs within room.

Wittons Farm
Forest Beck, Bolton-by-Bowland

Proposed Sections - Sheet 2

Drwg. No.: 1822.P.004 Rev.: C

Date: Dec '11 Scale: 1:50@A1

IWA Architects

Waterloo Mill, Waterloo Road, Clitheroe, Lancashire, BB7 1LR.

t: +44 (0) 1200 420487
f: +44 (0) 1200 458278
e: admin@iwaarchitects.co.uk
w: www.iwaarchitects.co.uk