
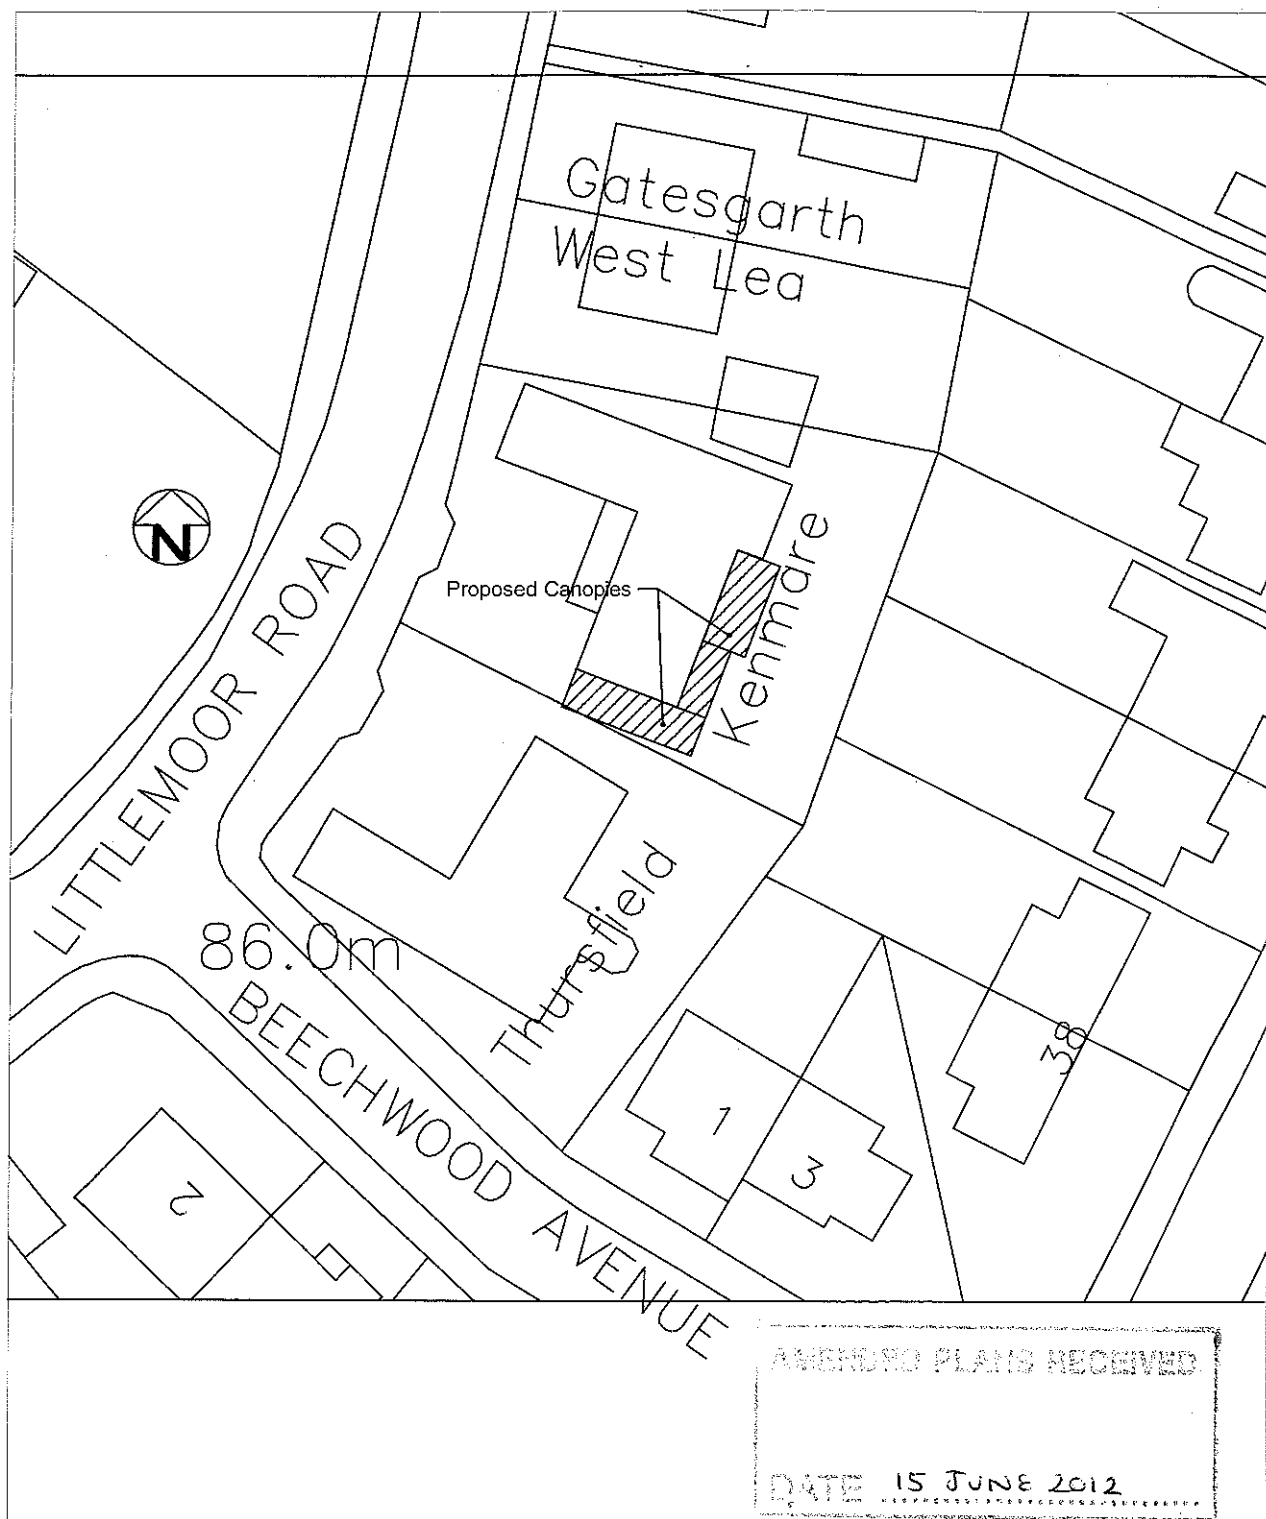


Client. GRP Conopies Ltd
 job. Singleton, 75 Littlemoor Road, Clitheroe
 Date. 27 May 2012
 Drawn. WJ

Drawing. Block Plan
 Scale. 1:500 @ A4

320120491P

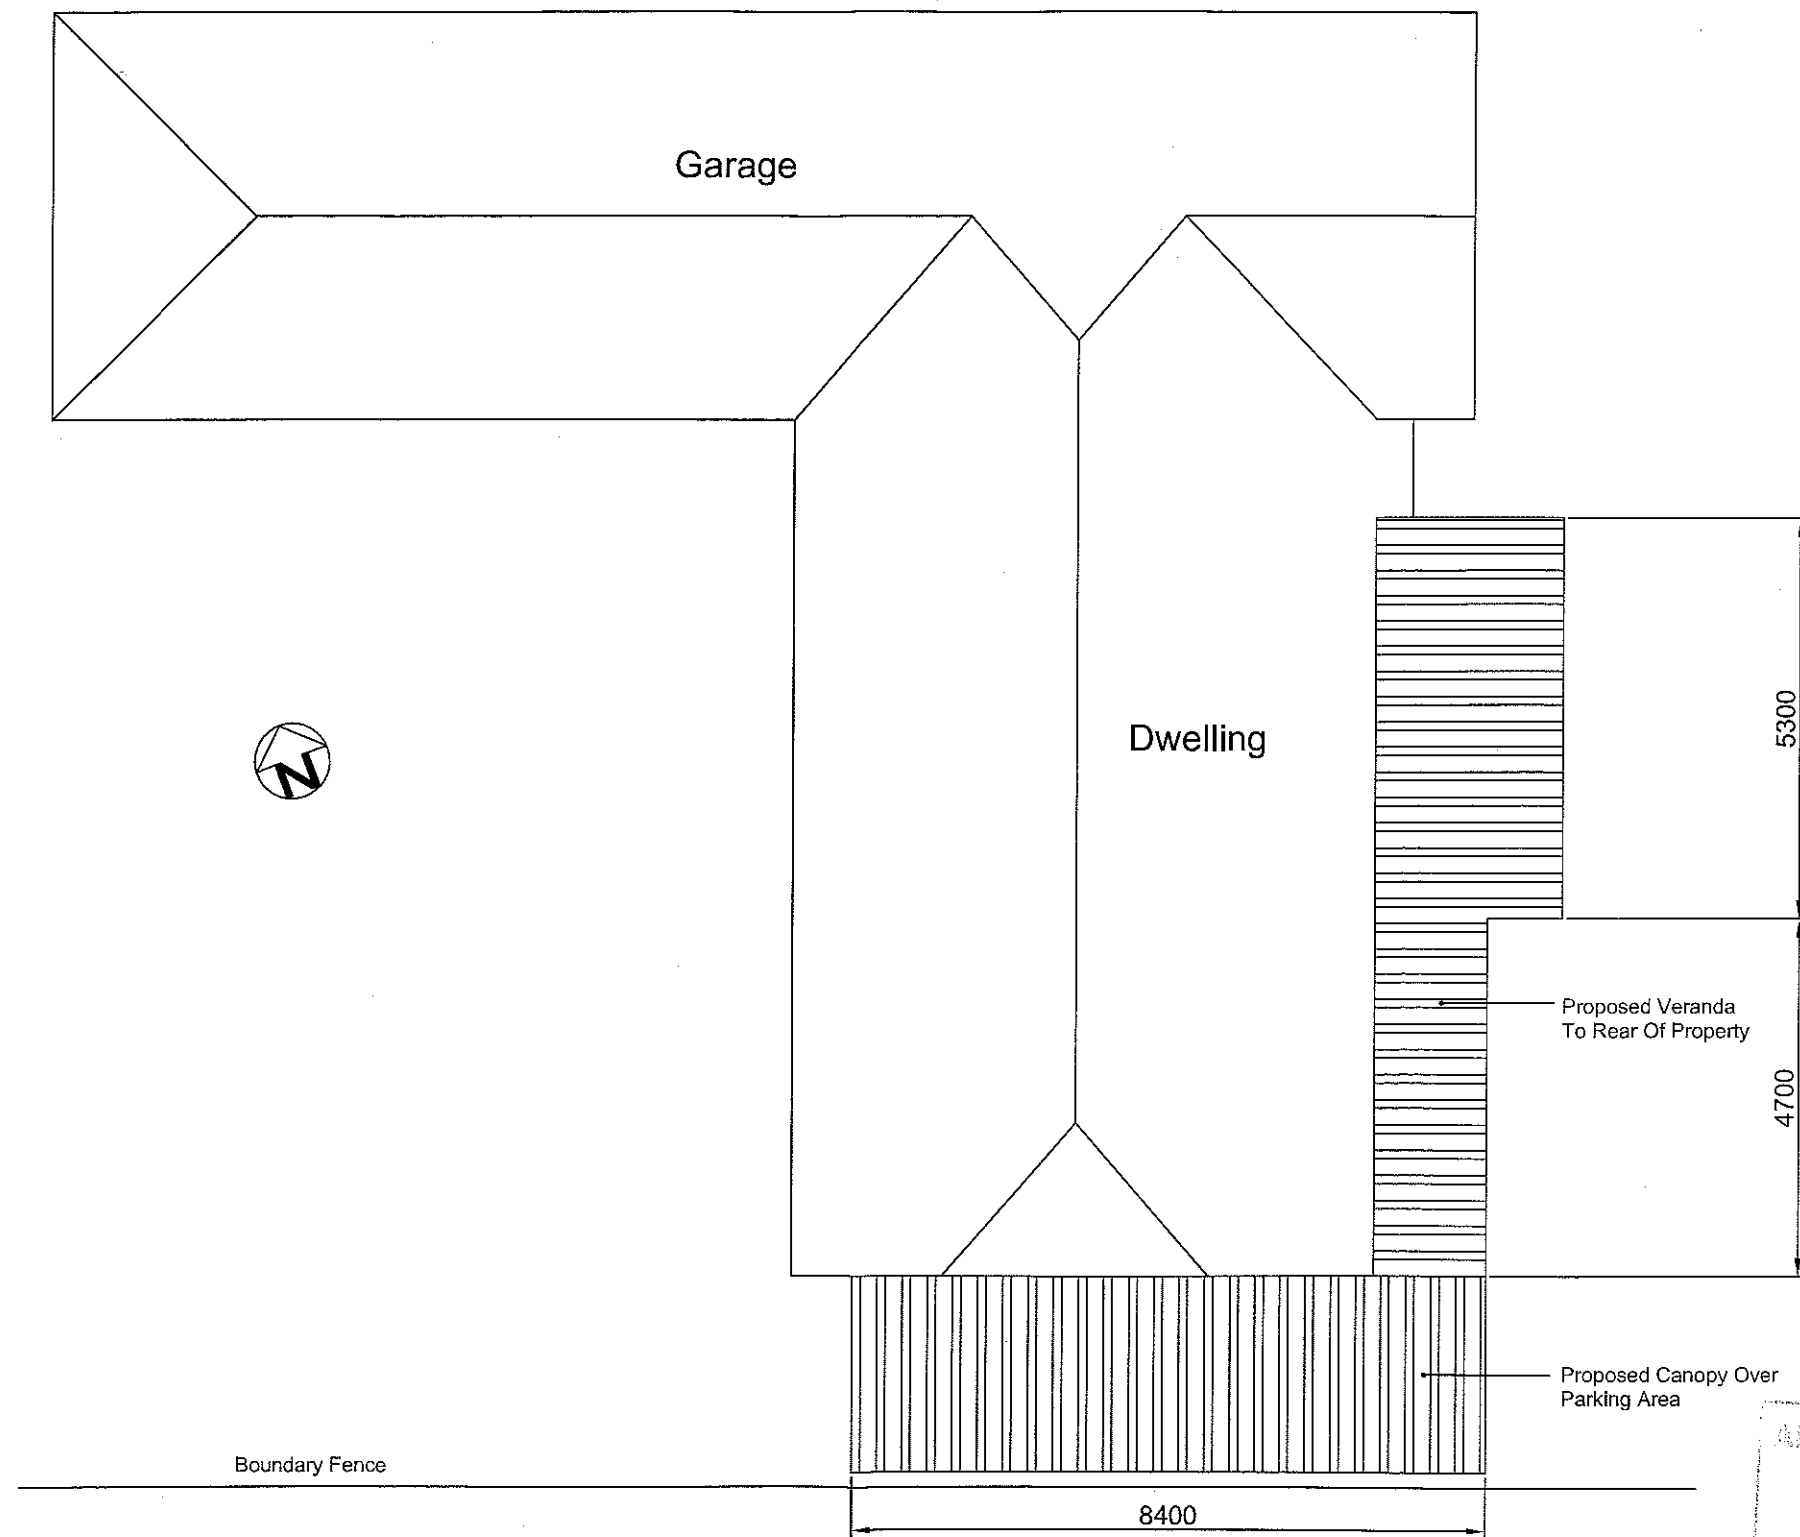

AMENDED PLANS RECEIVED
DATE 15 JUNE 2012

320120491P

DRAWING	Plan View				
DRAWN	WJ	DATE	27.05.2012	SCALE	1:100 @ A3



TRANSLUCENT GLASS REINFORCED POLYESTER SHEETING, FORMED IN OUR
OWN EXCLUSIVE PROFILE WITH ULTRA VIOLET FILTER (CLASS 3 FIRE RATING)
ROOF BEAMS (DESIGN REG. PROFILE) EXTRUDED IN STRUCTURAL GRADE ALLOY
6082T6 (BS1474), BLACK POWDER COATED


Front Elevation (North West) As Proposed

AMENDED PLANS RECEIVED
DATE 15 JUNE 2012

320120491P

DRAWING	Front Elevation as Proposed				
DRAWN	WJ	DATE	27.05.2012	SCALE	1:50 @ A3

TRANSLUCENT GLASS REINFORCED POLYESTER SHEETING, FORMED IN OUR
OWN EXCLUSIVE PROFILE, WITH ULTRA VIOLET FILTER (CLASS 3 FIRE RATING)
ROOF BEAMS (DESIGN REG. PROFILE) EXTRUDED IN STRUCTURAL GRADE ALLOY
6082T6 (BS1474), BLACK POWDER COATED

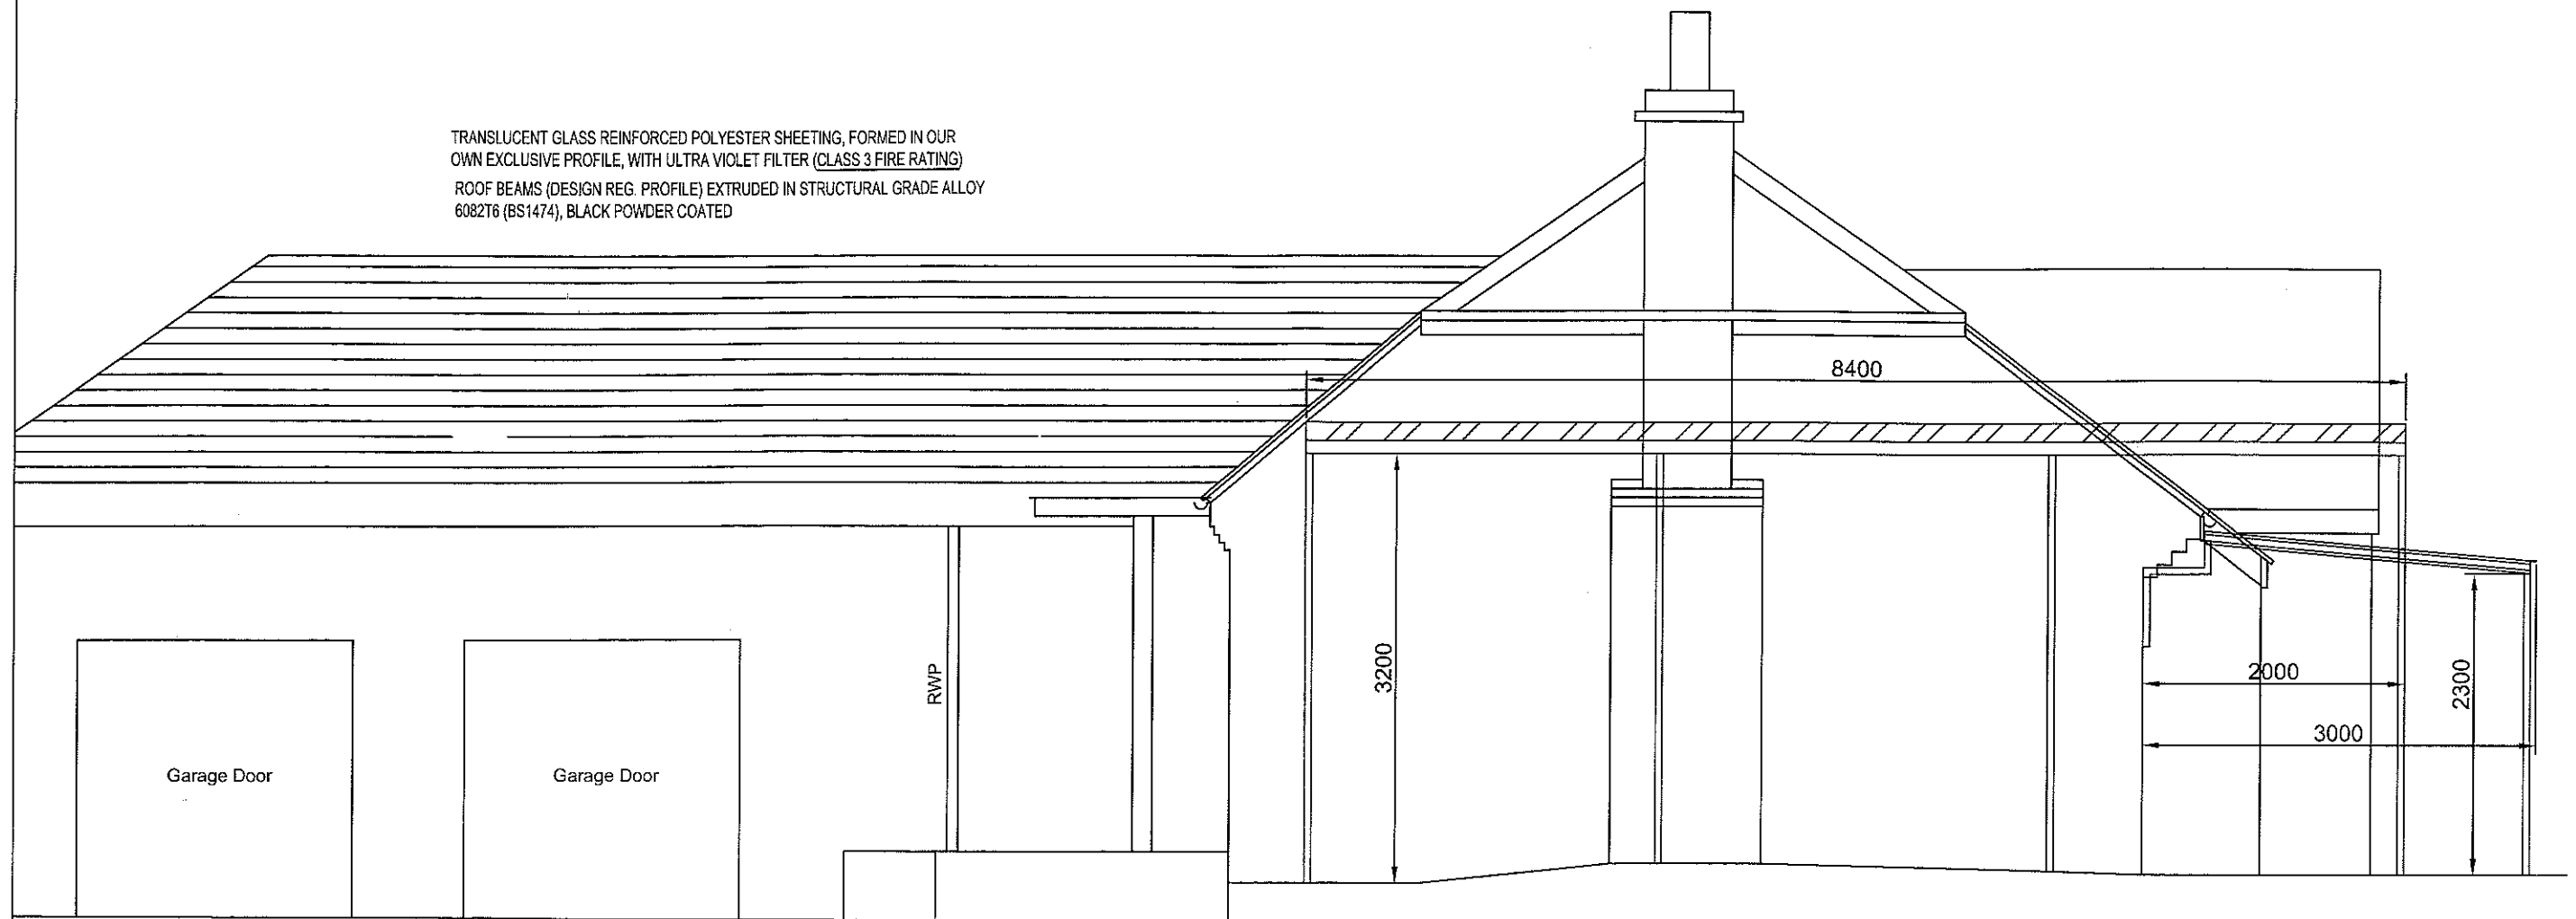

Side Elevation (South West) As Proposed

AMENDED PLANS RECEIVED
DATE 15 JUNE 2012

320120491P

DRAWING	Side Elevation as Proposed				
DRAWN	WJ	DATE	27.05.2012	SCALE	1:50 @ A3



Rear Elevation (South East) As Proposed


TRANSLUCENT GLASS REINFORCED POLYESTER SHEETING, FORMED IN OUR
OWN EXCLUSIVE PROFILE WITH ULTRA VIOLET FILTER (CLASS 3 FIRE RATING)
ROOF BEAMS (DESIGN REG. PROFILE) EXTRUDED IN STRUCTURAL GRADE ALLOY
6082T6 (BS1474) BLACK POWDER COATED

AMENDED PLANS RECEIVED
DATE 15 JUNE 2012

320120491P

DRAWING	Rear Elevation as Proposed				
DRAWN	WJ	DATE	27.05.2012	SCALE	1:50 @ A3

TRANSLUCENT GLASS REINFORCED POLYESTER SHEETING, FORMED IN OUR
OWN EXCLUSIVE PROFILE, WITH ULTRA VIOLET FILTER (CLASS 3 FIRE RATING)
ROOF BEAMS (DESIGN REG. PROFILE) EXTRUDED IN STRUCTURAL GRADE ALLOY
6082T6 (BS1474), BLACK POWDER COATED

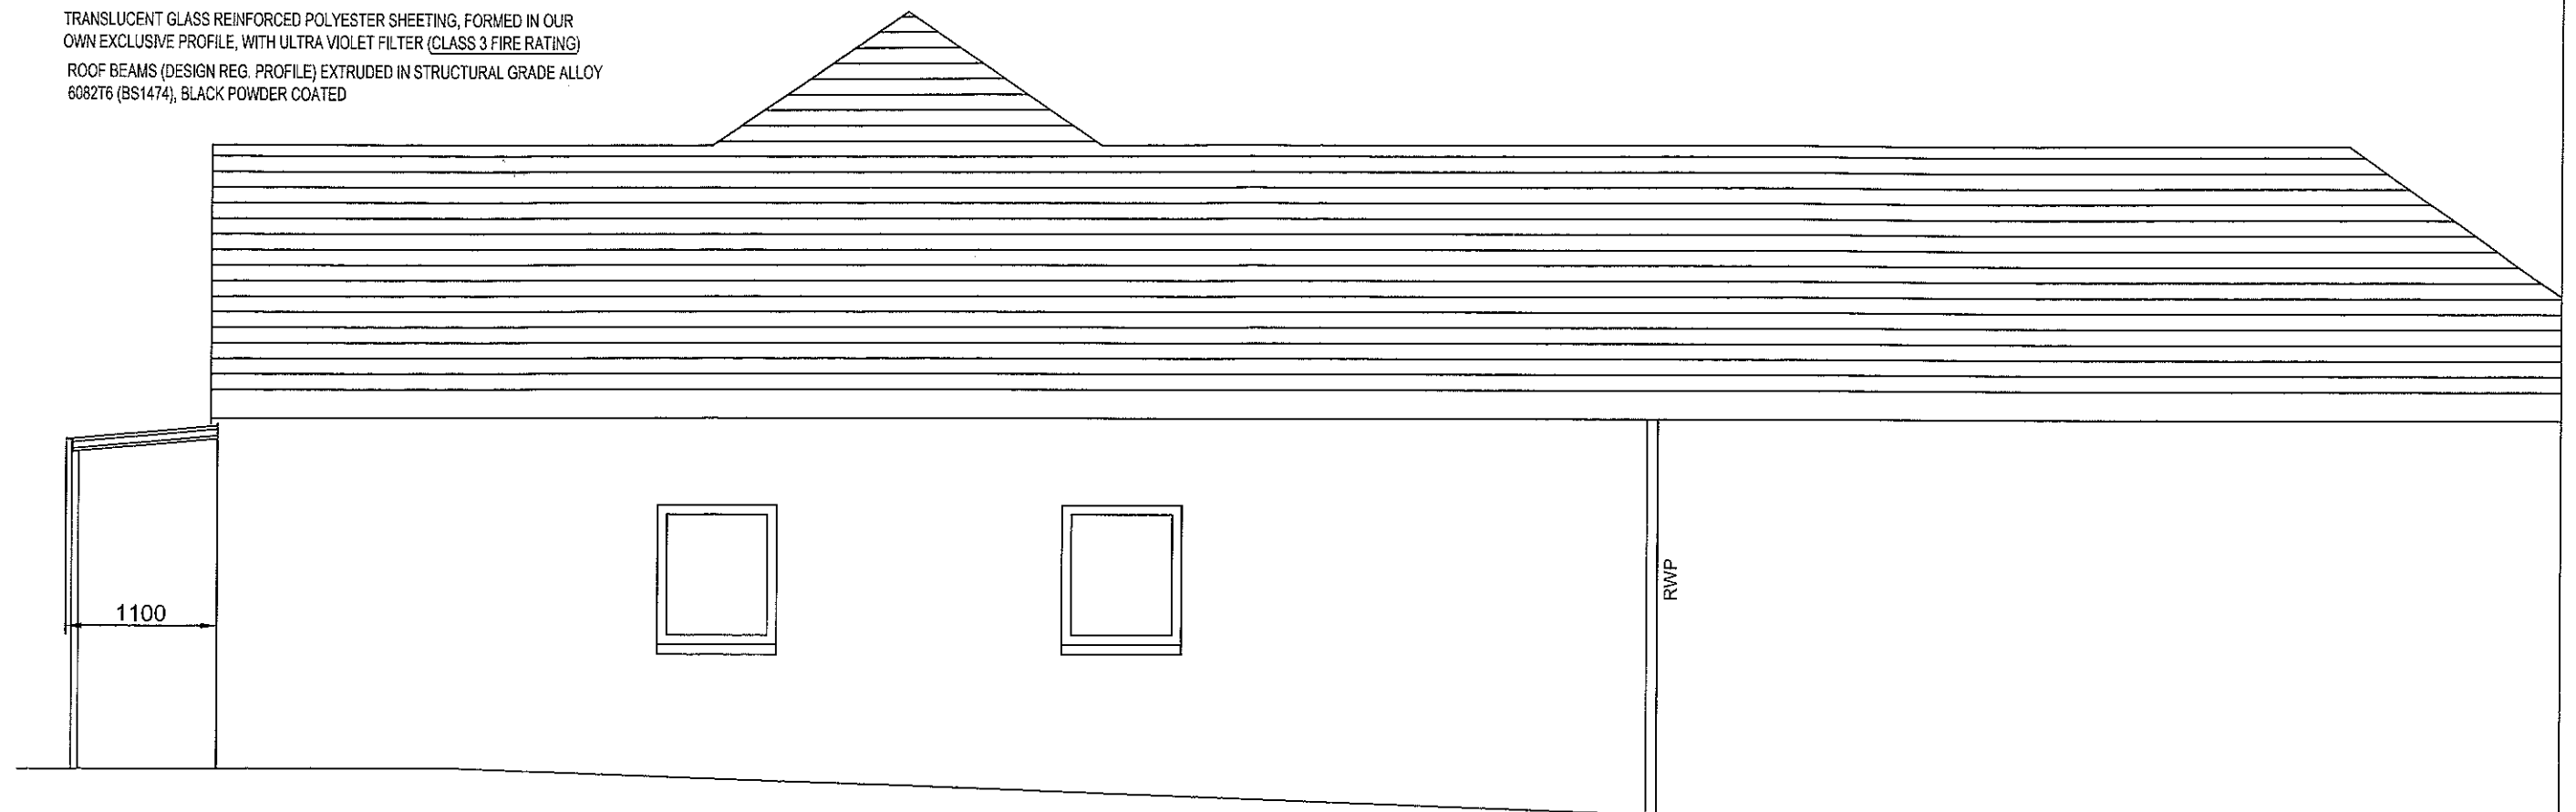

Side Elevation (North East) As Proposed

AMENDED PLANS RECEIVED
DATE 18 JUNE 2012

320120491P

DRAWING	Side Elevation as Proposed (garage)				
DRAWN	WJ	DATE	27.05.2012	SCALE	1:50 @ A3