


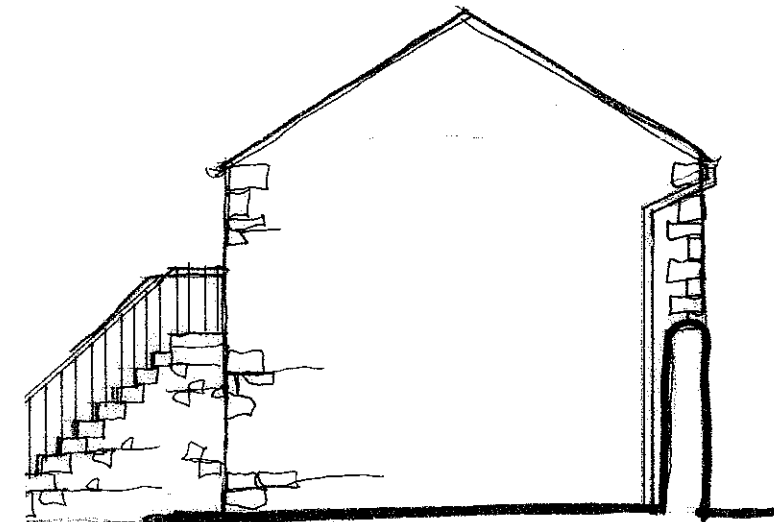
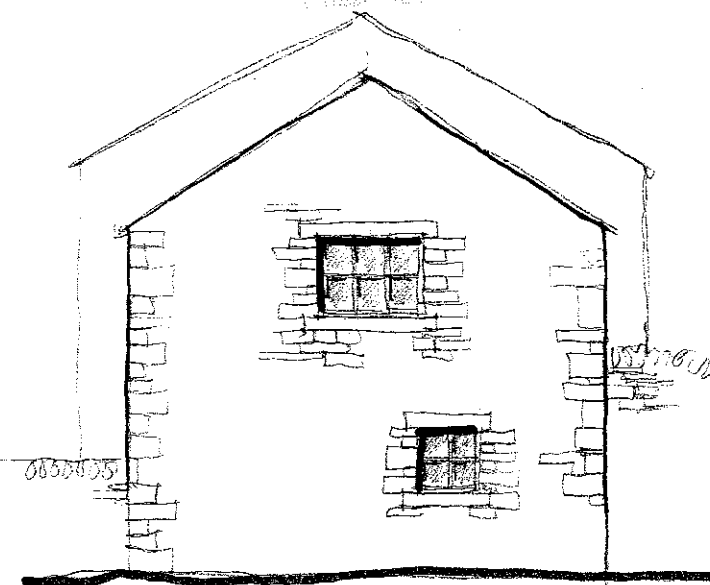
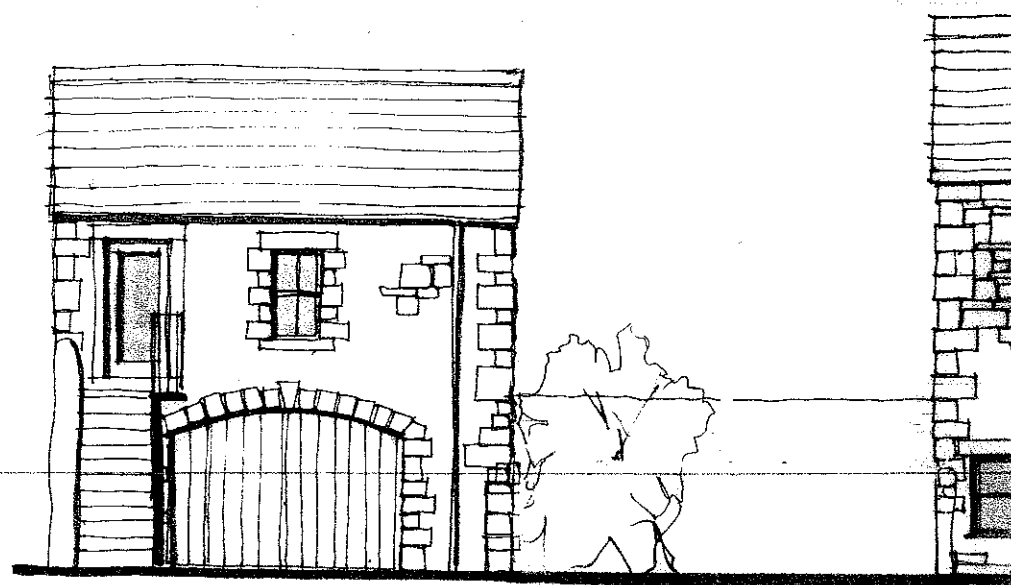


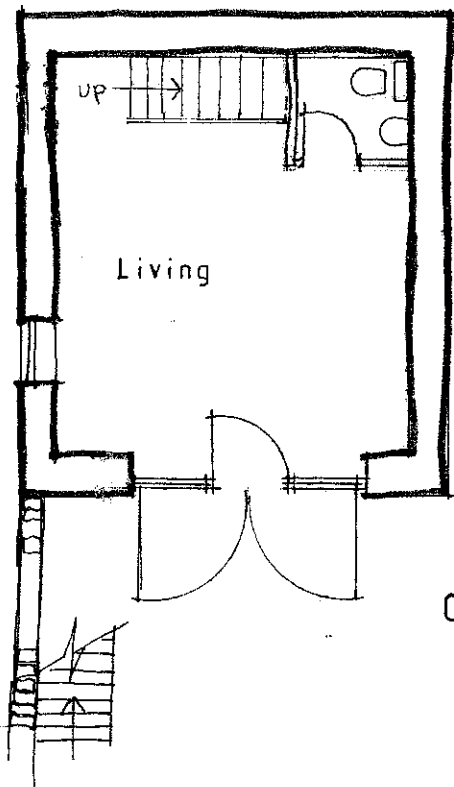

2 P

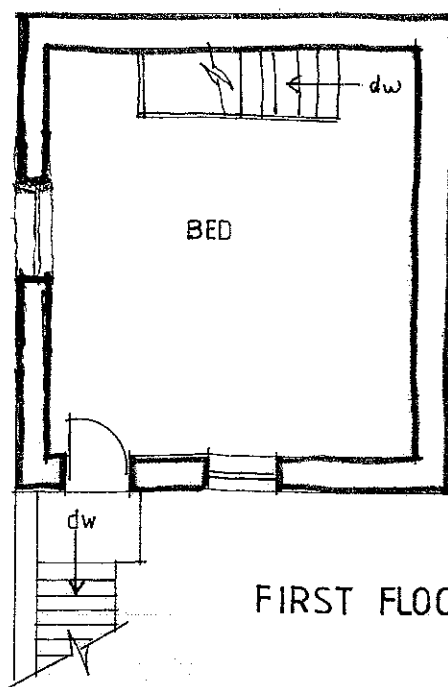

GROUND FLOOR PLAN

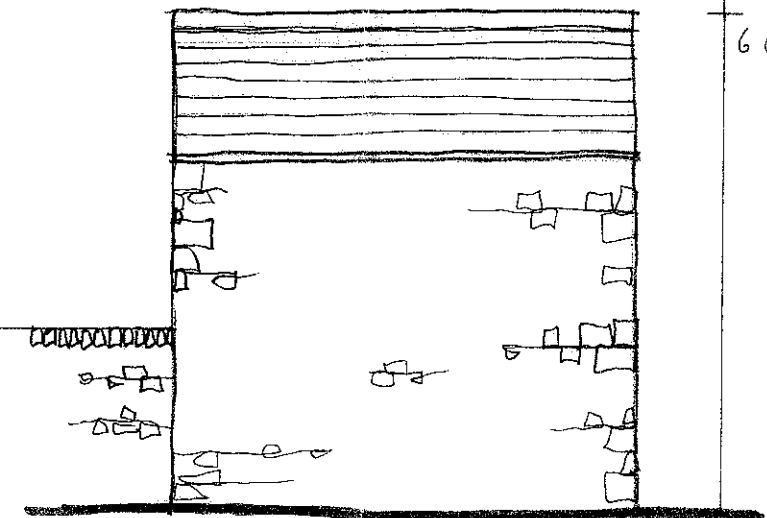

FIRST FLOOR PLAN

EXISTING PLANS RECEIVED
DATE 27 June 2012

FOR A SHI EDITION or updated

Client

J. FARTHING

Job Title

PROPOSED EXTENSION TO
THE GRANARY
BULCOCK BARN
PENDLETON

Drawing Title

EXISTING PLANS & ELEVATIONS

Scale

1:100

Date

NOV11

Drawn

LKR

spa


SUNDERLAND PEACOCK

ARCHITECTS

SUNDERLAND PEACOCK & ASSOCIATES LTD.
HAZELMERE, PINLICO ROAD, CLITHEROE
LANCASHIRE, BB7 2AG
T 01200 423178 F 01200 427328
E info@sunderlandpeacock.com
www.sunderlandpeacock.com



4209 - 1 A

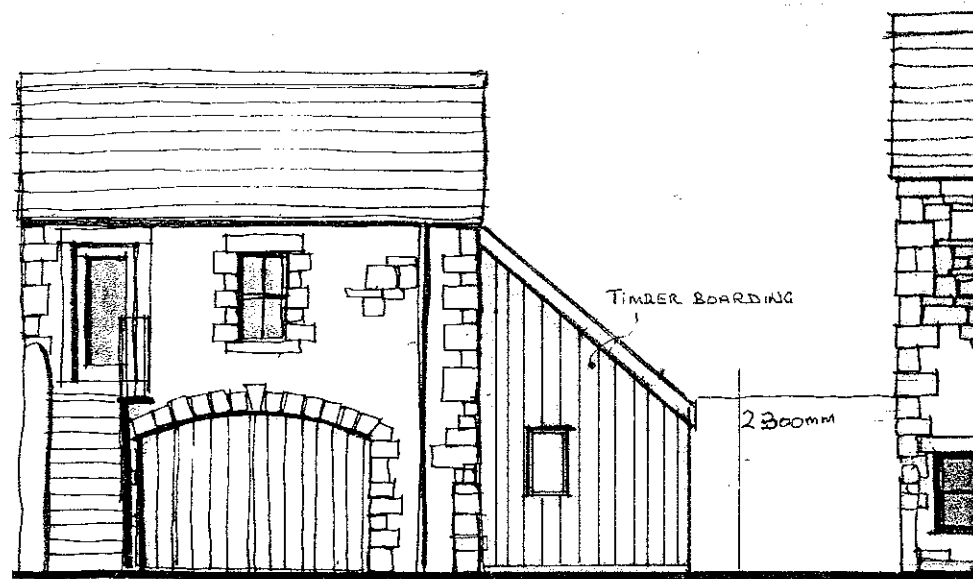


SOUTH EAST ELEVATION




SOUTH WEST


NORTH EAST

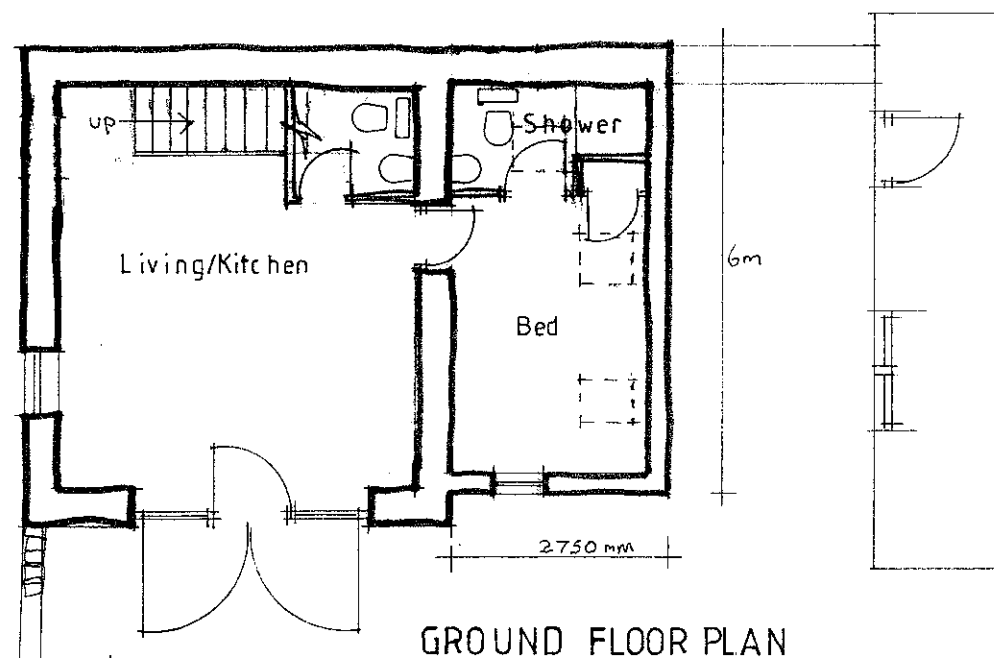

GROUND FLOOR PLAN

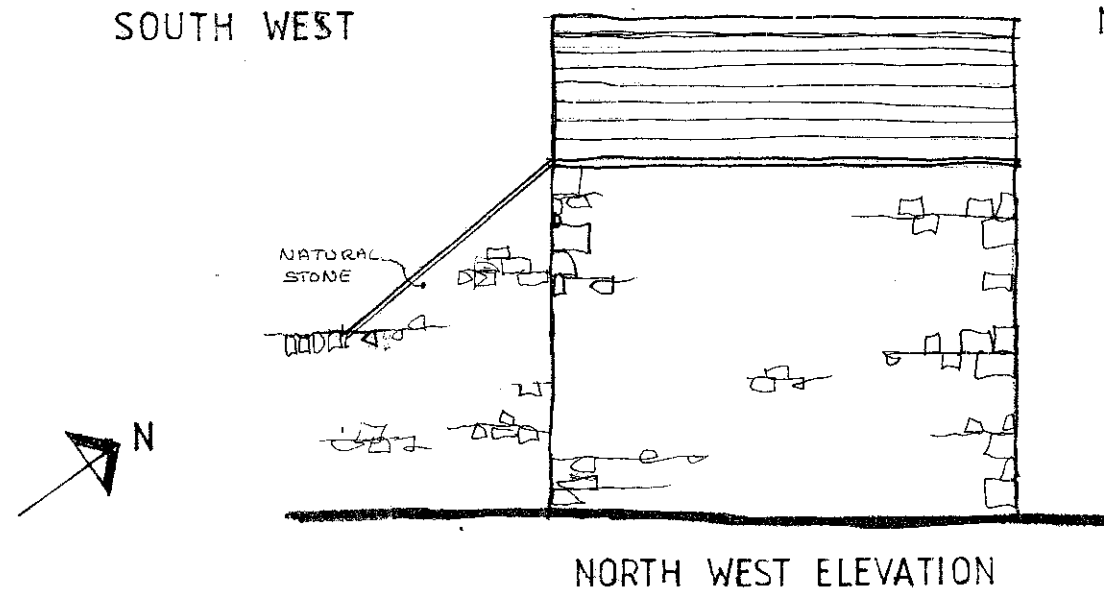

NORTH WEST ELEVATION

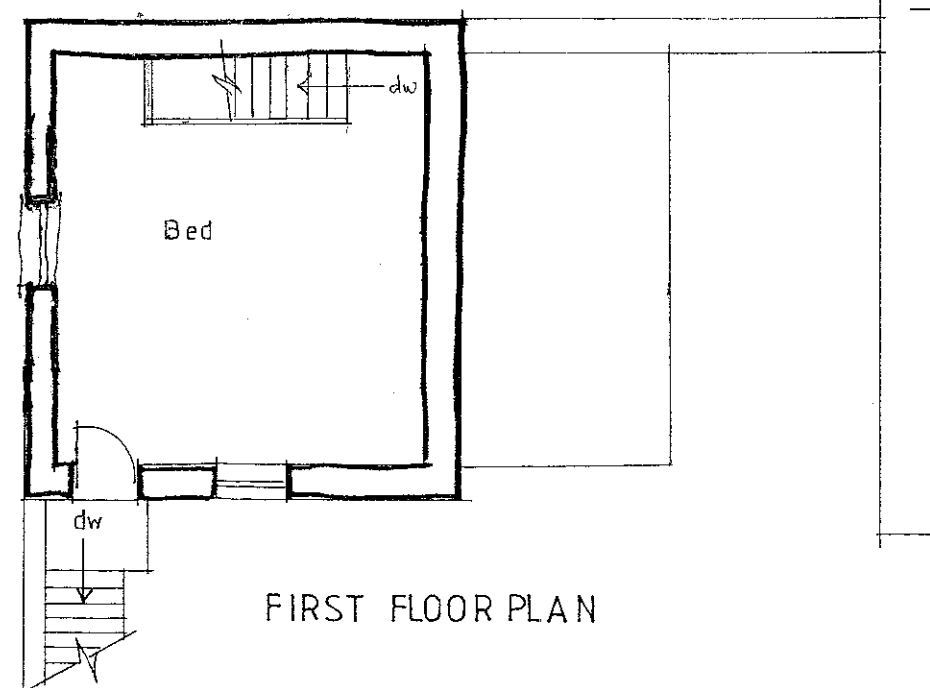

FIRST FLOOR PLAN

A S.W. Elevation updated

Client

J. FARTHING

Job Title

PROPOSED EXTENSION TO
THE GRANARY
BULCOCK BARN
PENDLETON

Drawing Title

PROPOSED PLANS & ELEVATIONS

Scale 1:100

Date NOV 11

Drawn LKR

spa
ARCHITECTS

SUNDERLAND PEACOCK
SUNDERLAND PEACOCK & ASSOCIATES LTD.
HAZELMERE, PIMLICO ROAD, CLITHEROE
LANCASHIRE, BB7 2AG
T 01200 423178 F 01200 427328
E info@sunderlandpeacock.com
www.sunderlandpeacock.com



AMENDED PLANS RECEIVED

DATE 27 June 2012

4209 - 2A