




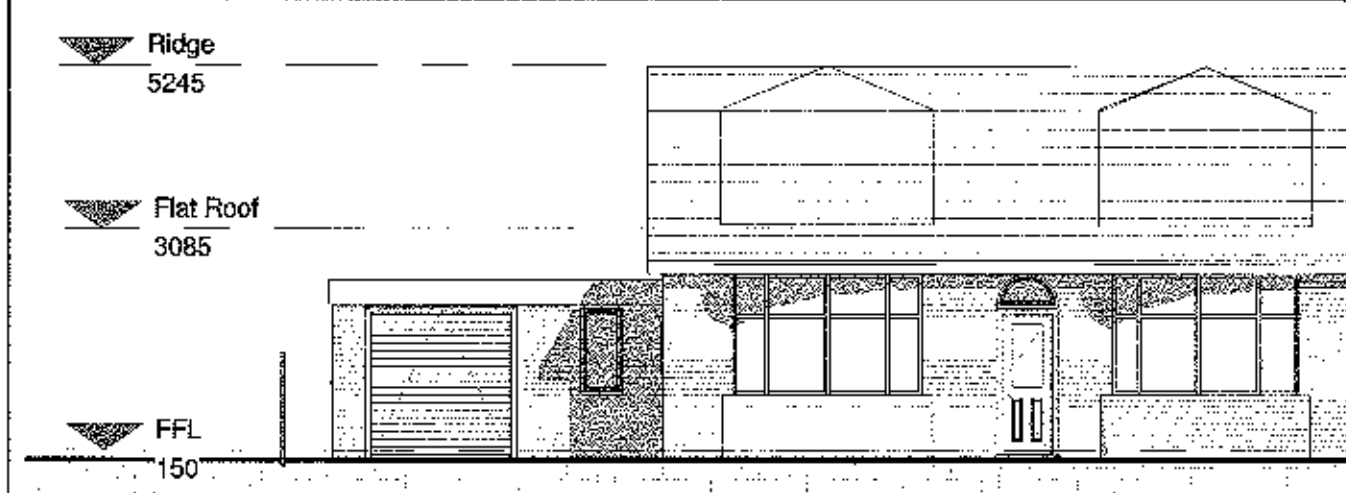


E1 Existing Front (NW) Elevation
1 : 100

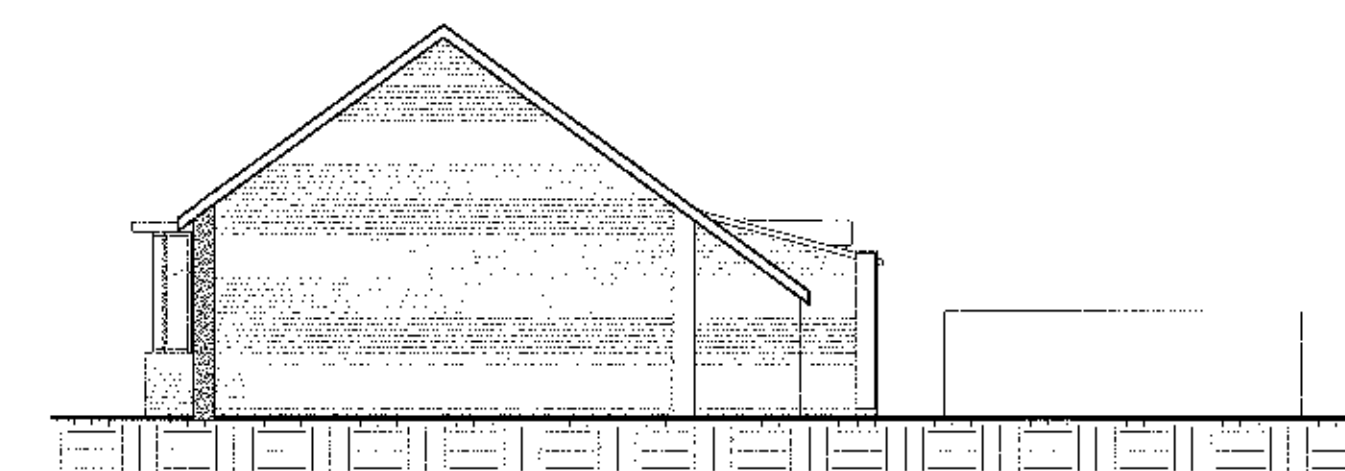


E2 Existing Side (SW) Elevation
1 : 100

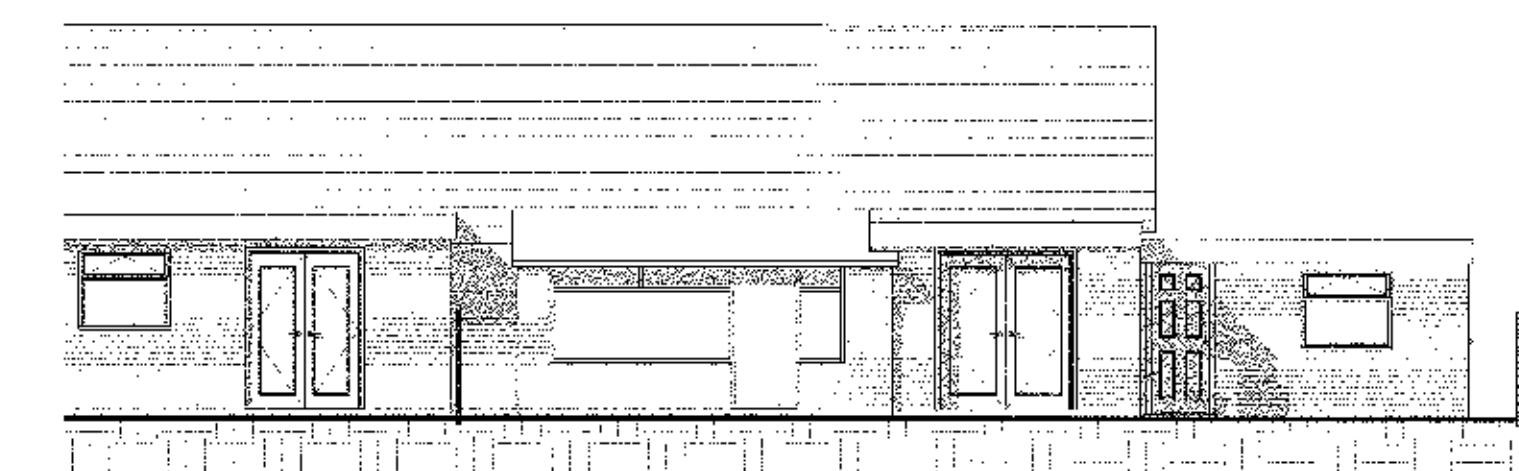


E3 Existing Rear (SE) Elevation
1 : 100

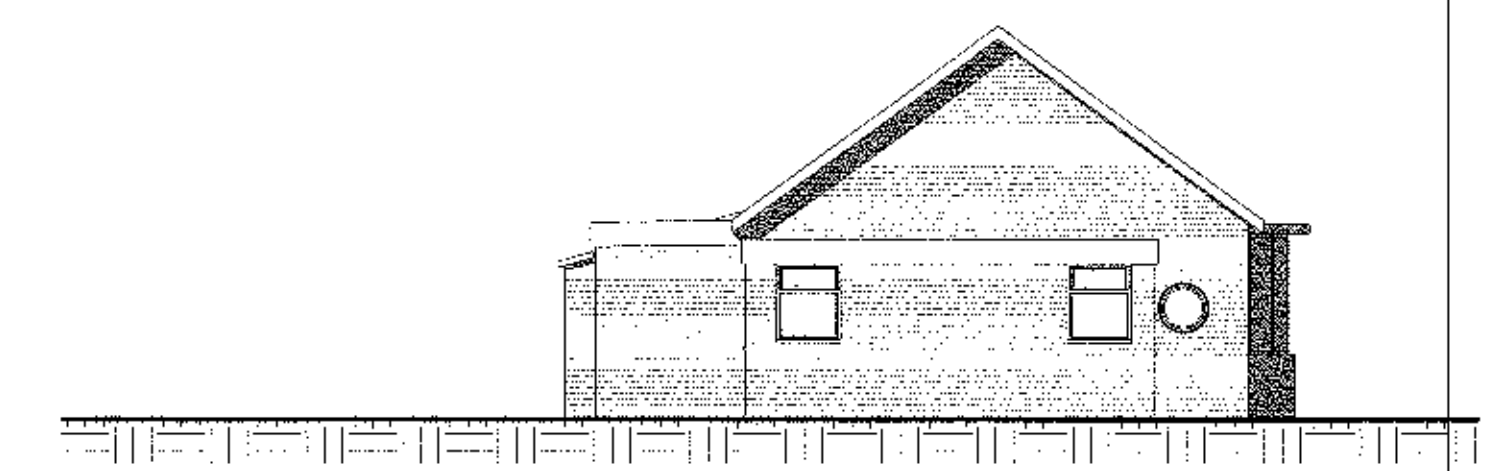


E4 Existing Side (NE) Elevation
1 : 100

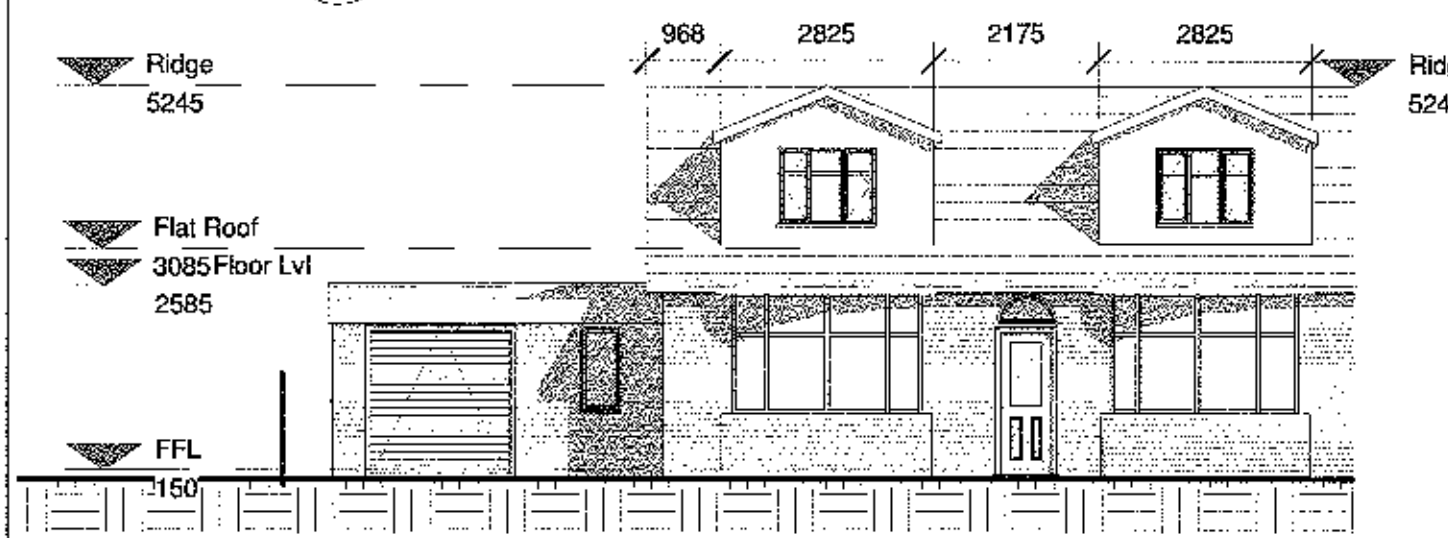


P1 Proposed Front (NW) Elevation
1 : 100

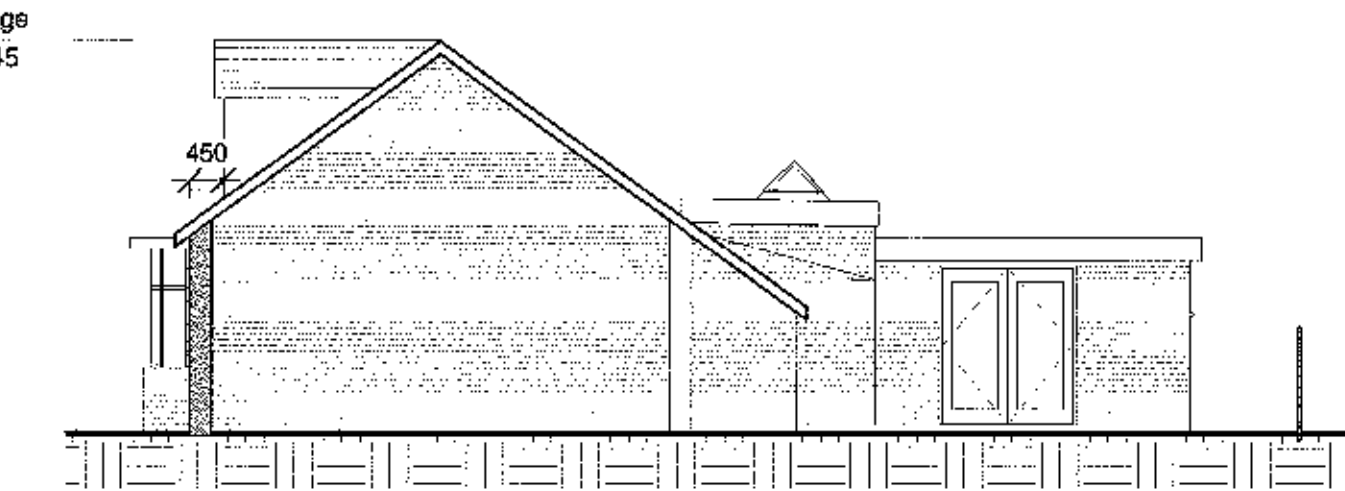


P2 Proposed Side (SW) Elevation
1 : 100

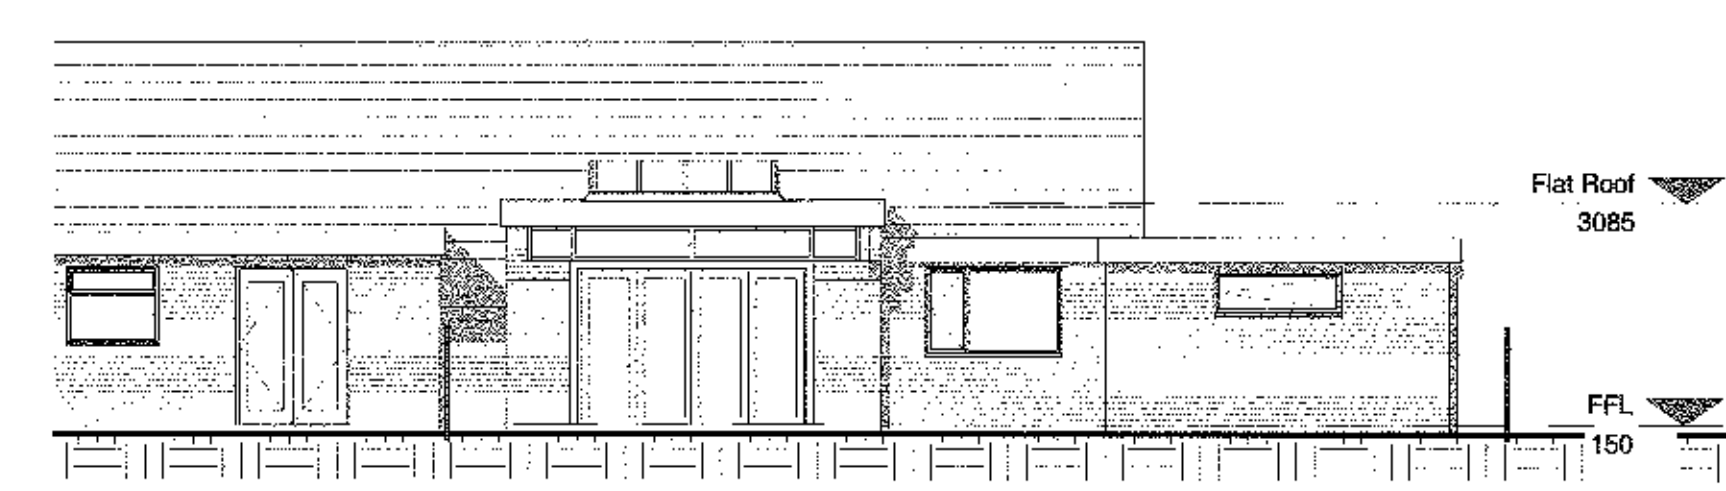


P3 Proposed Rear (SE) Elevation
1 : 100

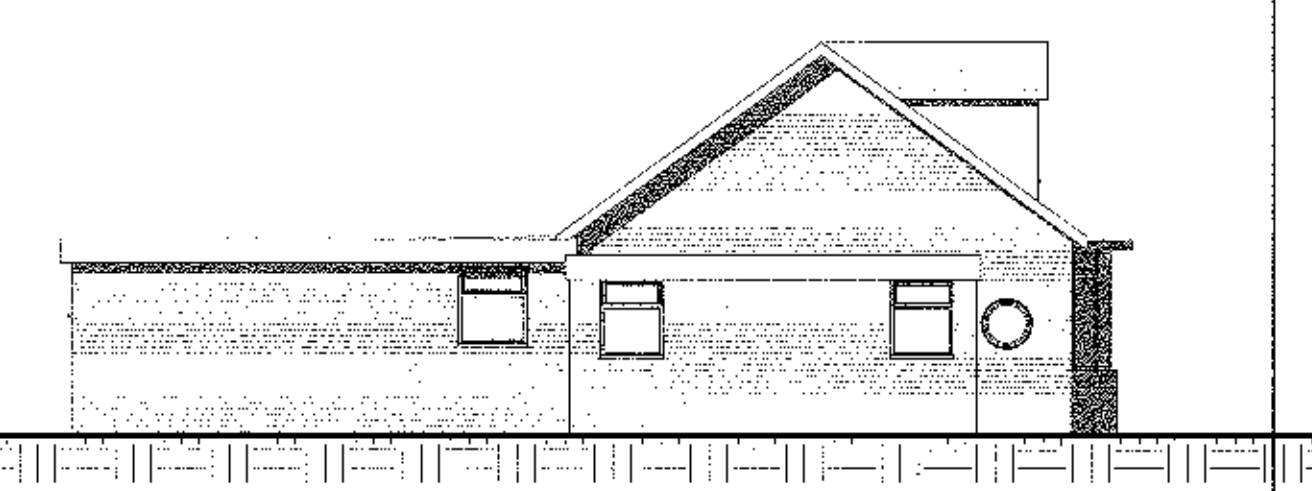


P4 Proposed Side (NE) Elevation
1 : 100

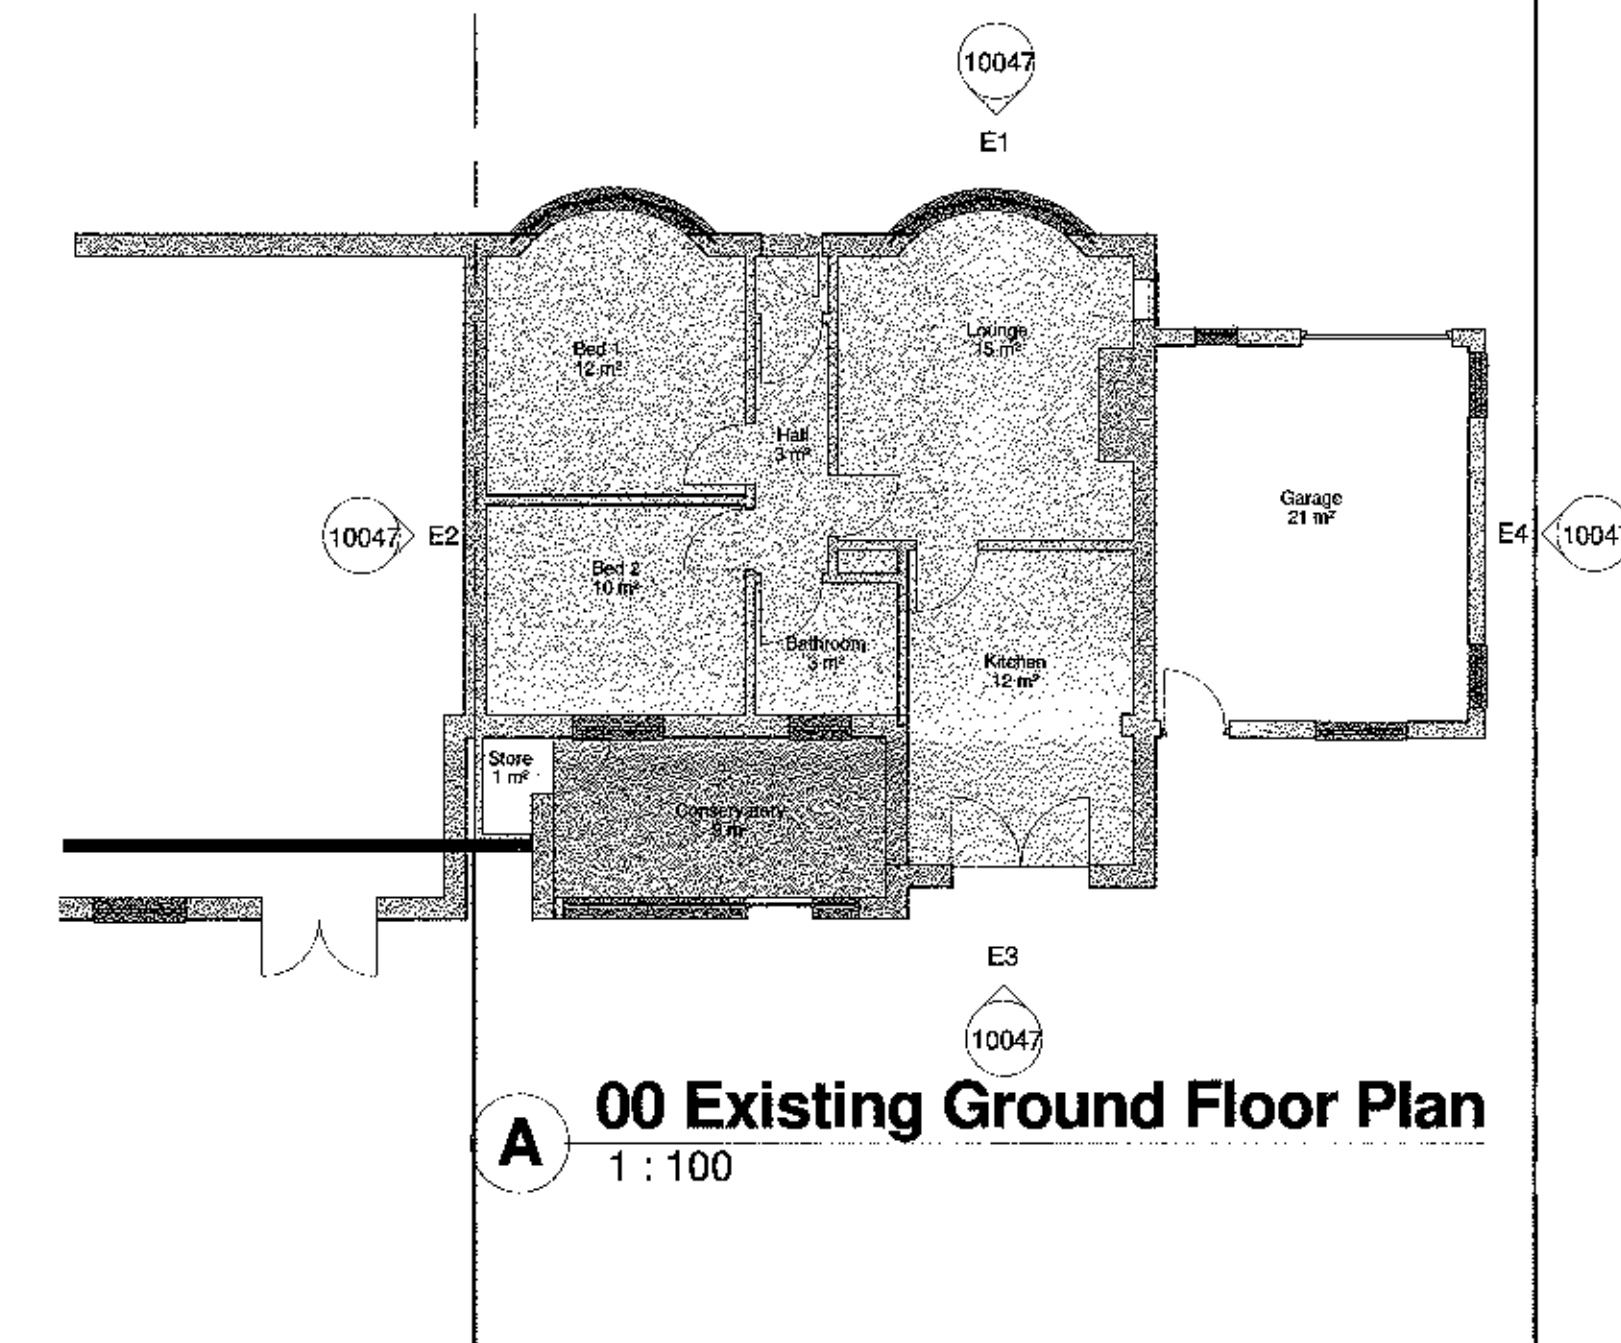


A 00 Existing Ground Floor Plan
1 : 100

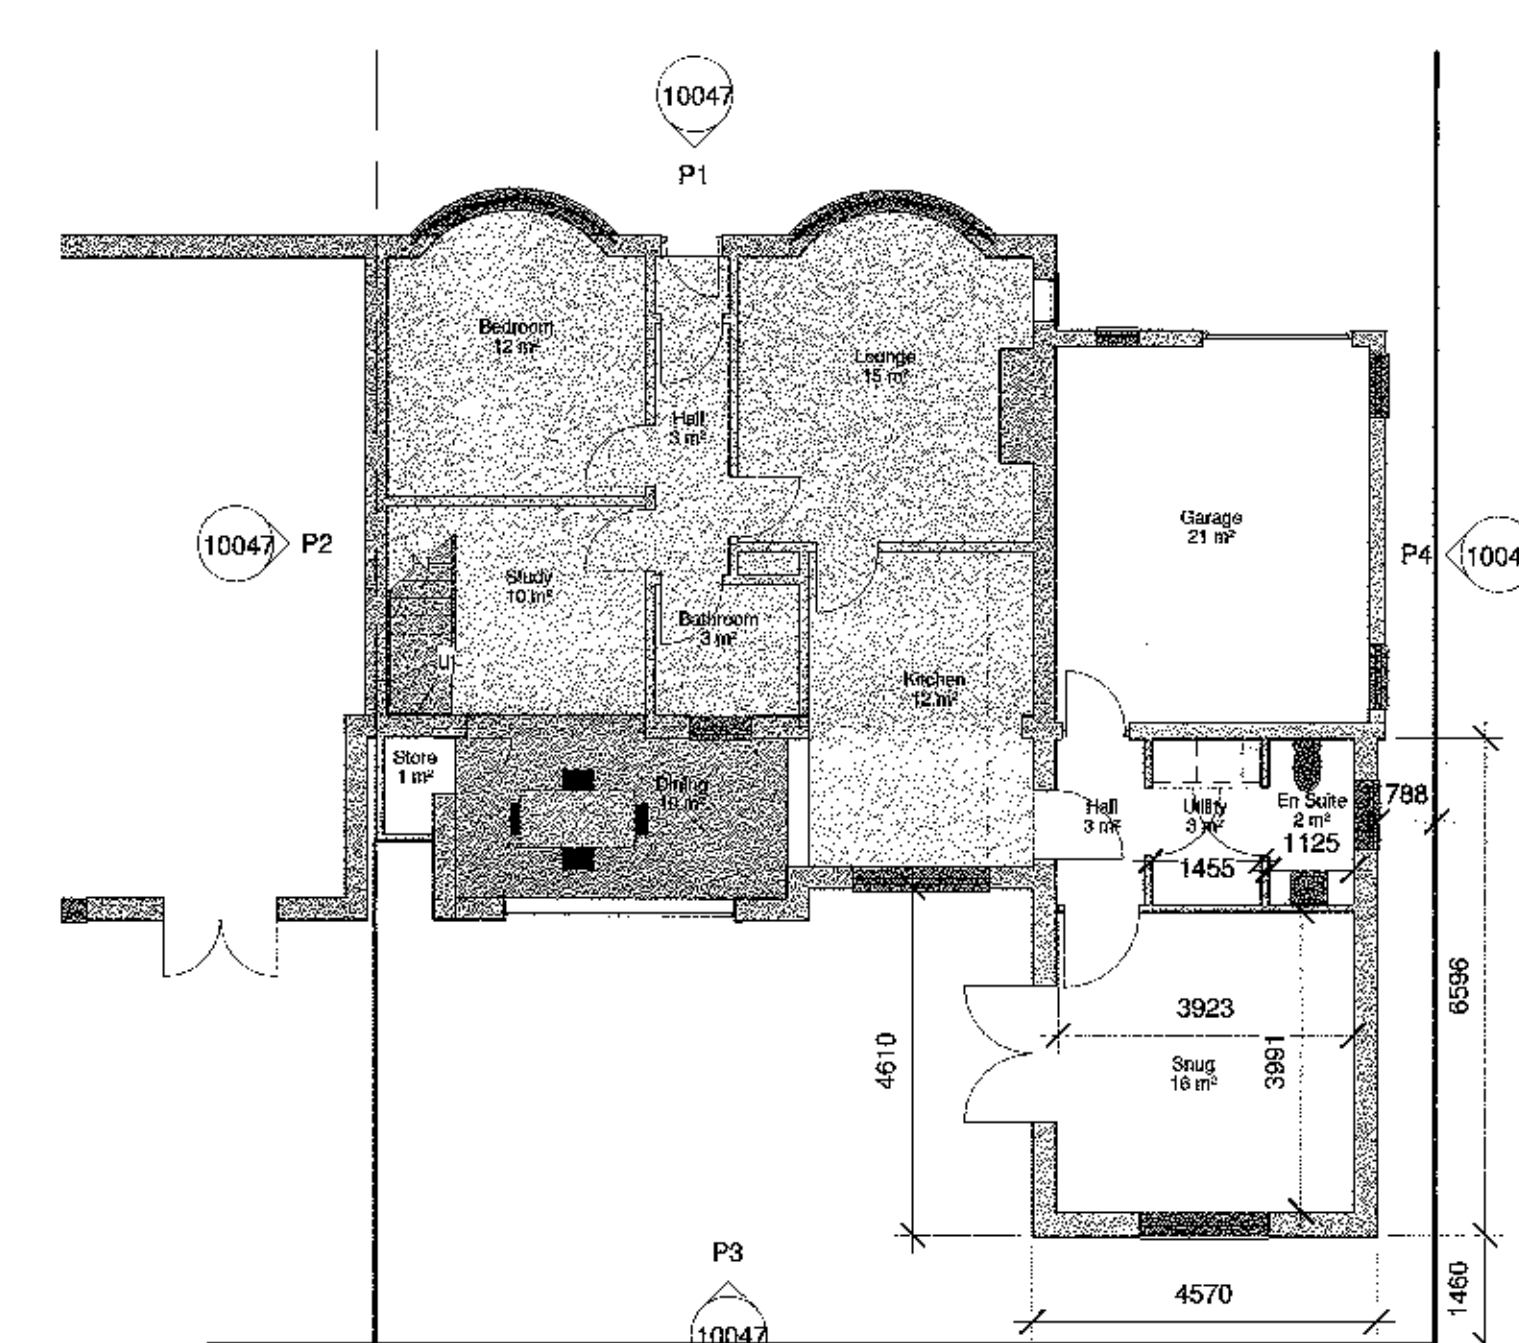

C 00 Proposed Ground Floor Plan
1 : 100

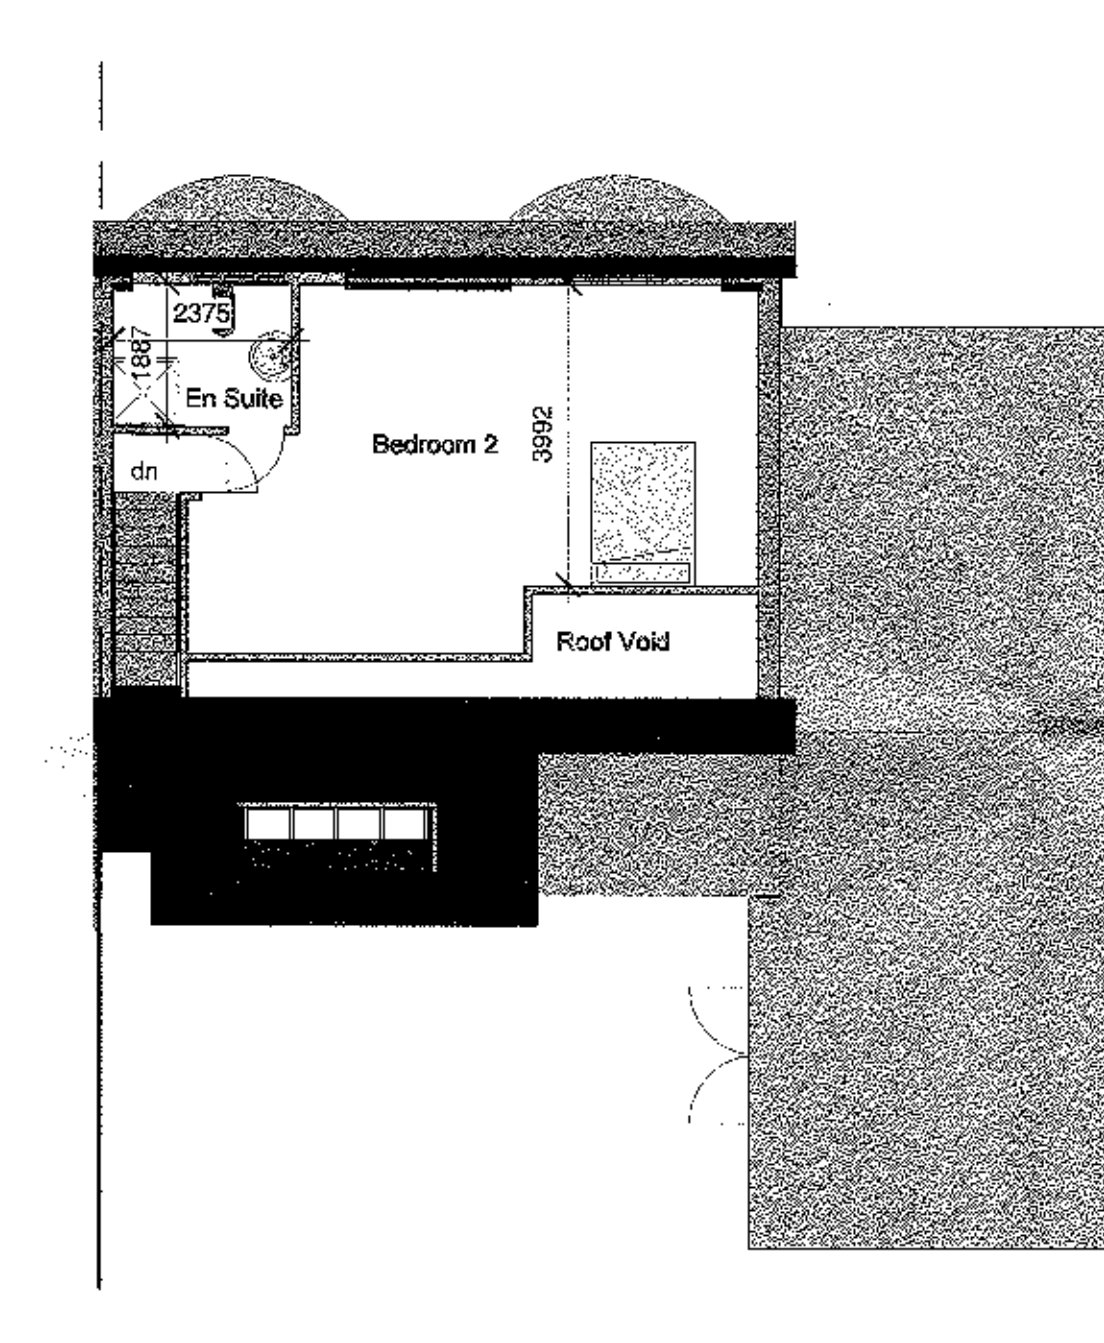

D 01 Proposed First Floor Plan
1 : 100

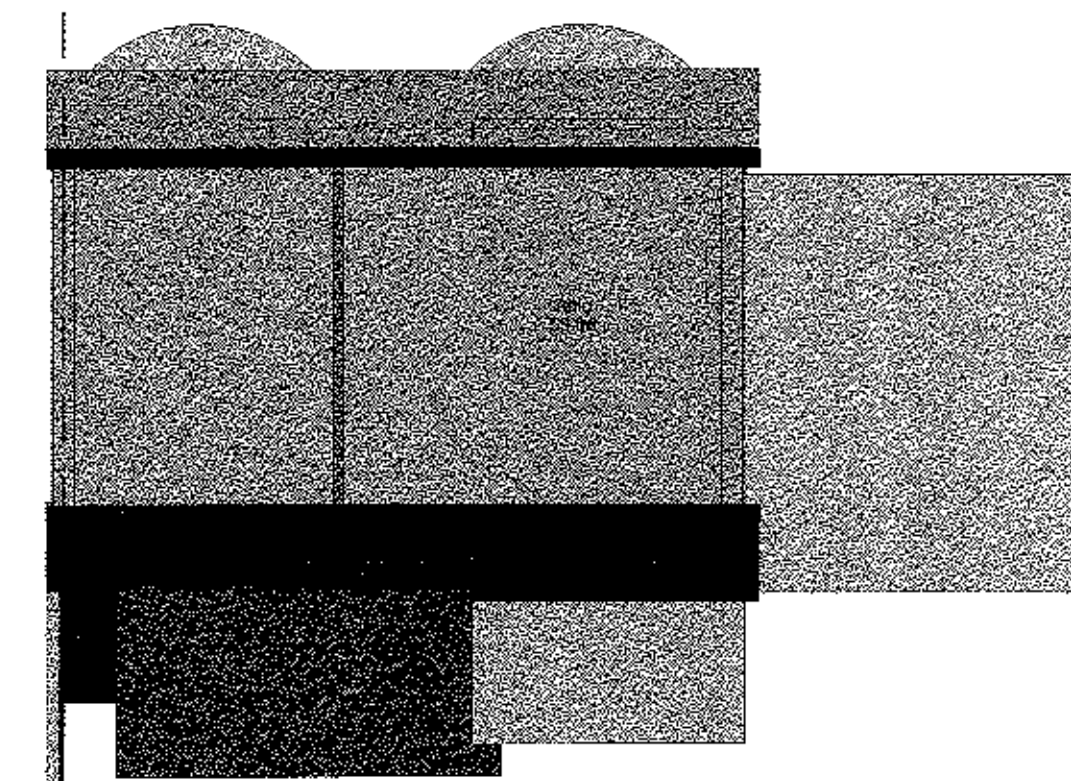


B 01 Existing First Floor Plan
1 : 100



F Iso Proposed Front



G Iso Proposed Rear

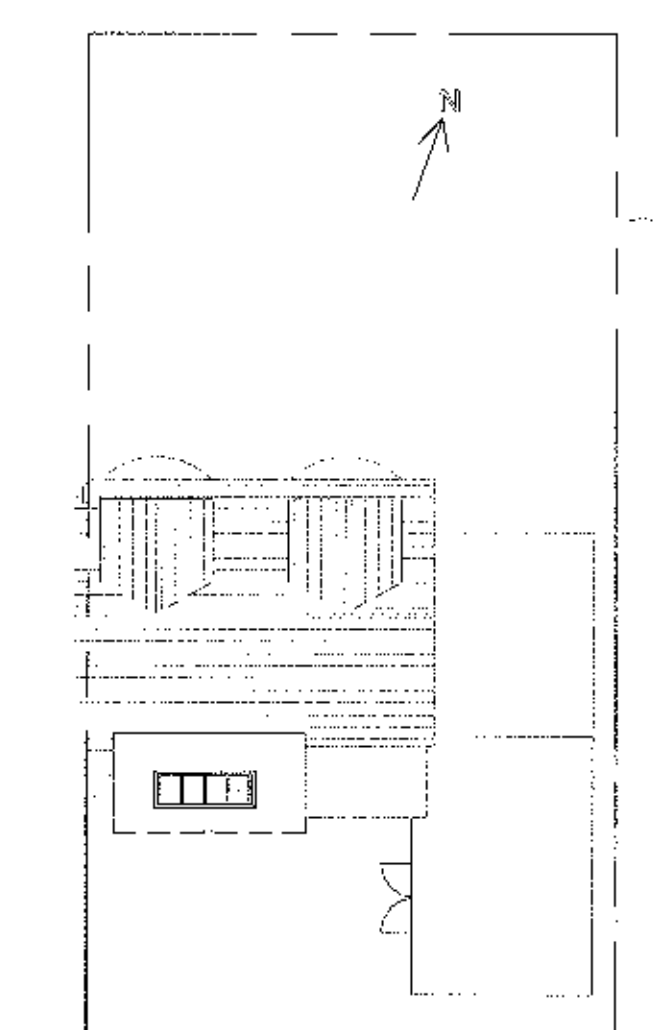

E Site Plan
1 : 200



10 WHALLEY ROAD, LANCING

Title PROPOSED LOFT CONVERSION EXISTING AND PROPOSED PLANS	Drawing No P -10047 1	Rev D
	AMENDED PLANS RECEIVED DATE 22/6/12 320120505P	
novensus creative thinking		