


320120521P


revisions:
revision B 13.08.12 on garage position amended and reduced to single storey

AMENDED PLANS RECEIVED
DATE 14 AUGUST 2012

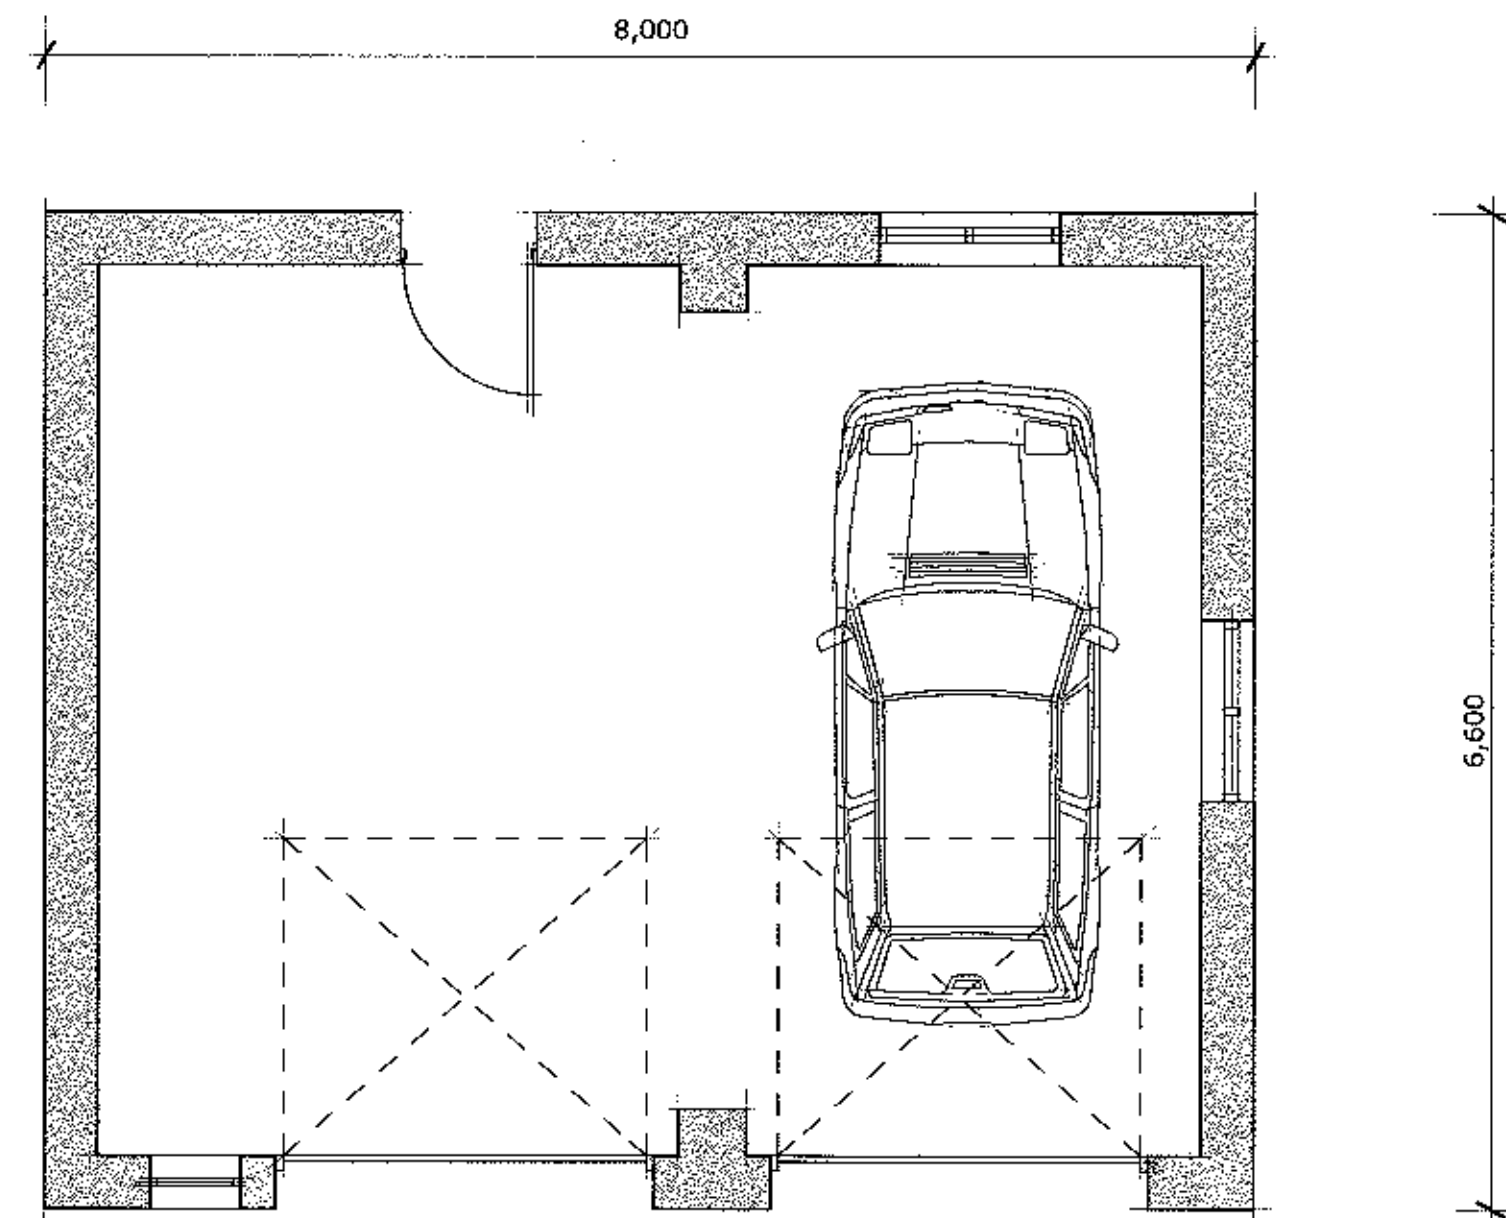


ground floor plan

floor plan

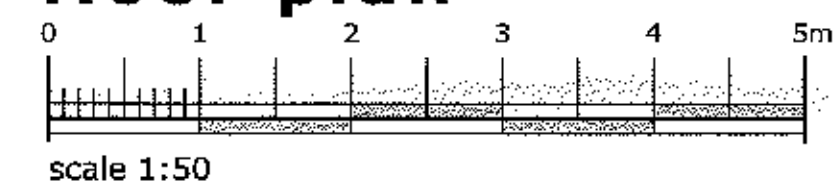


scale 1:50


AMENDED PLANS RECEIVED
DATE 14 AUGUST 2012

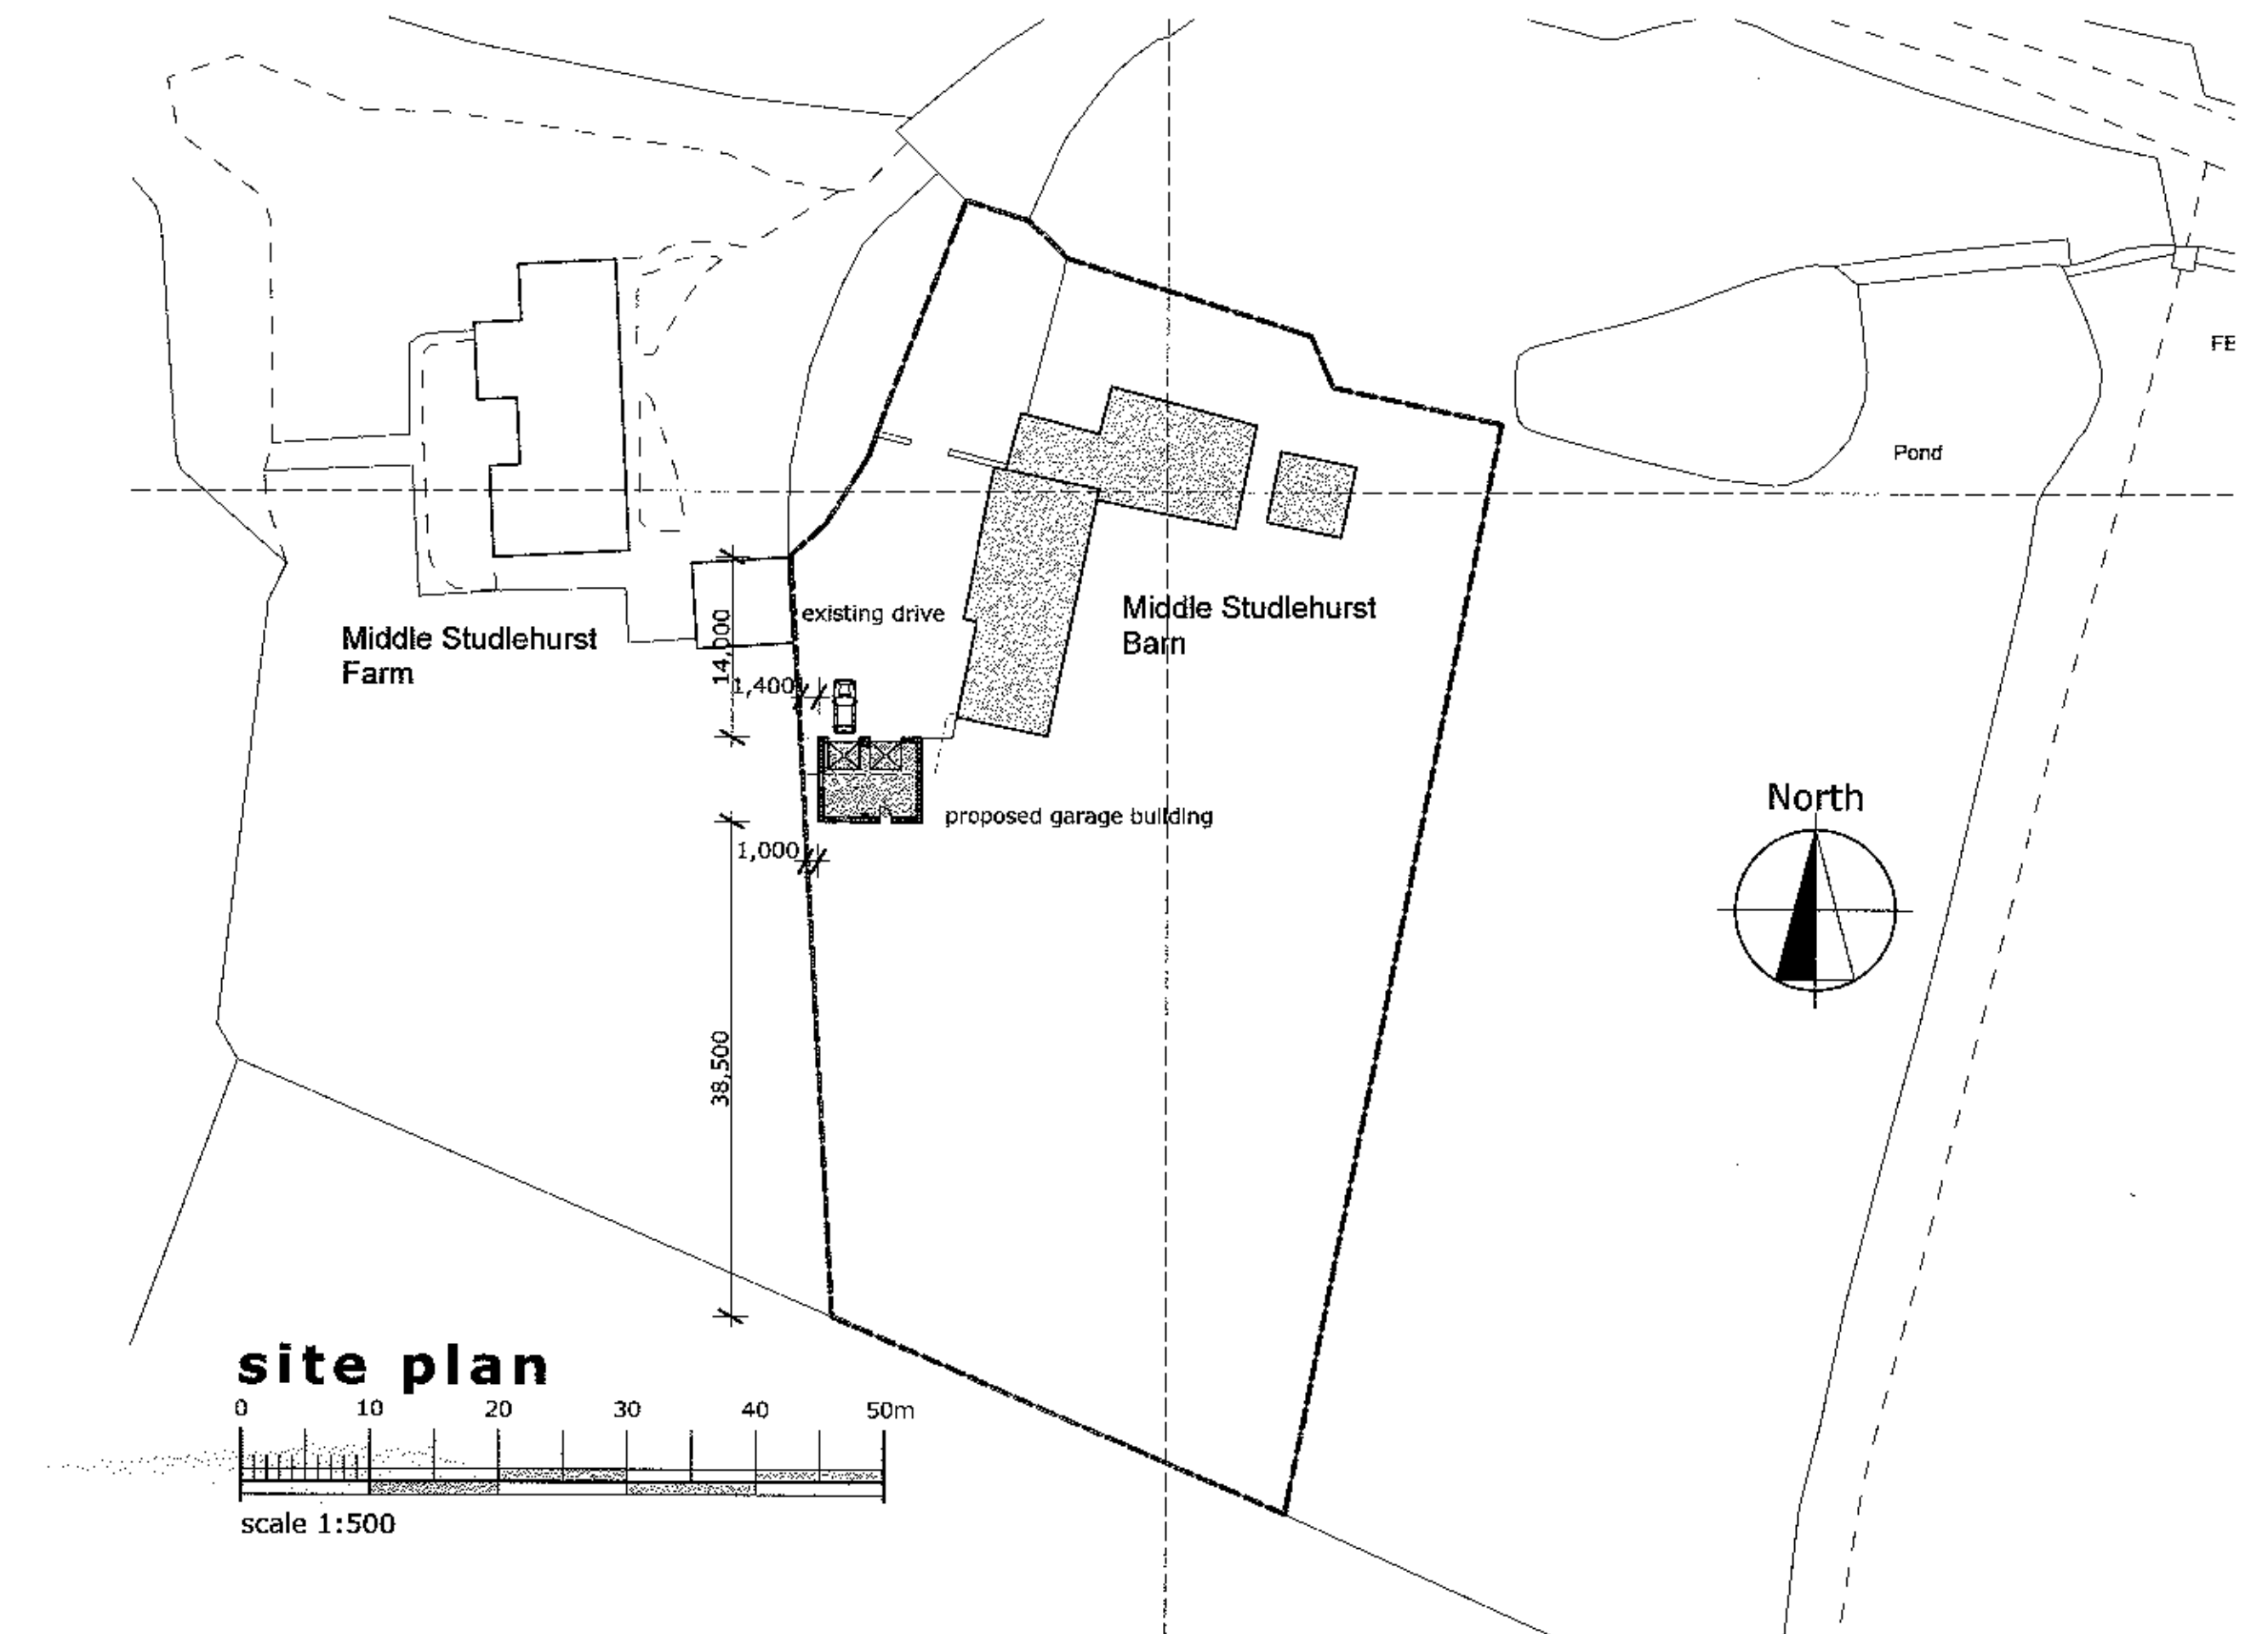

site plan

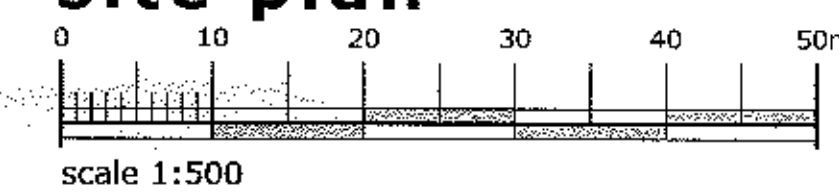

scale 1:500

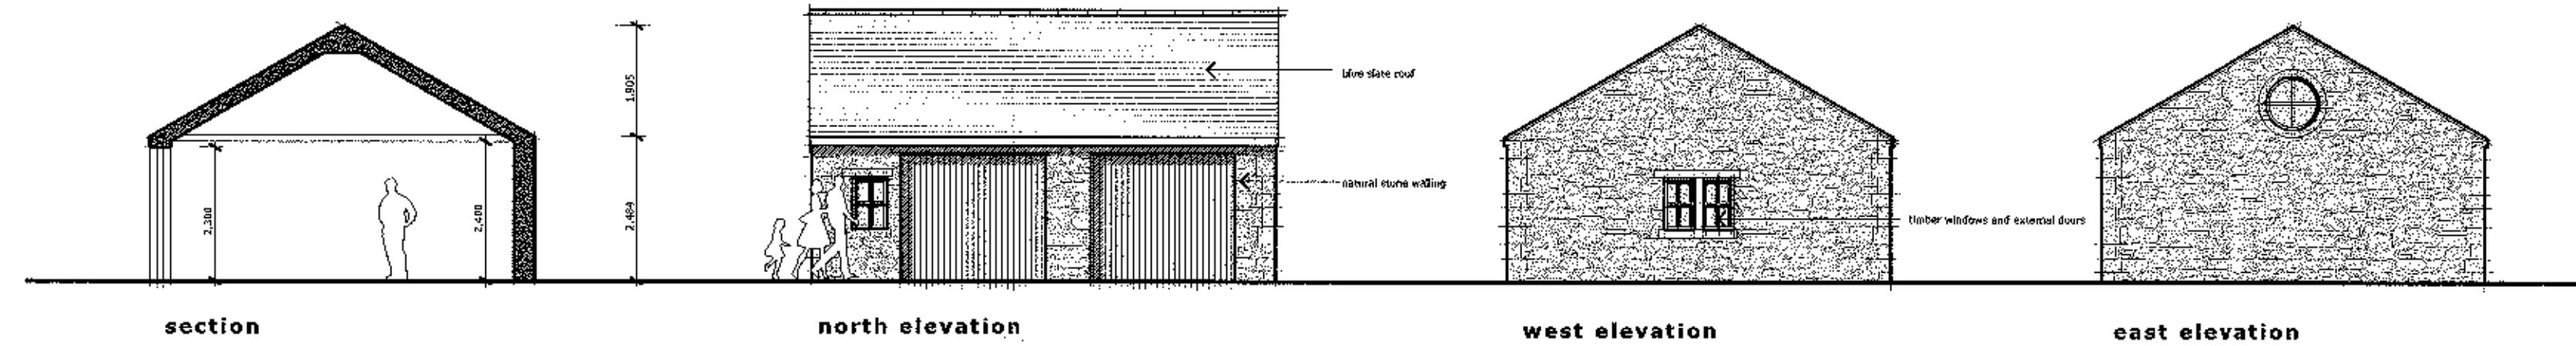


section

north elevation

west elevation

east elevation

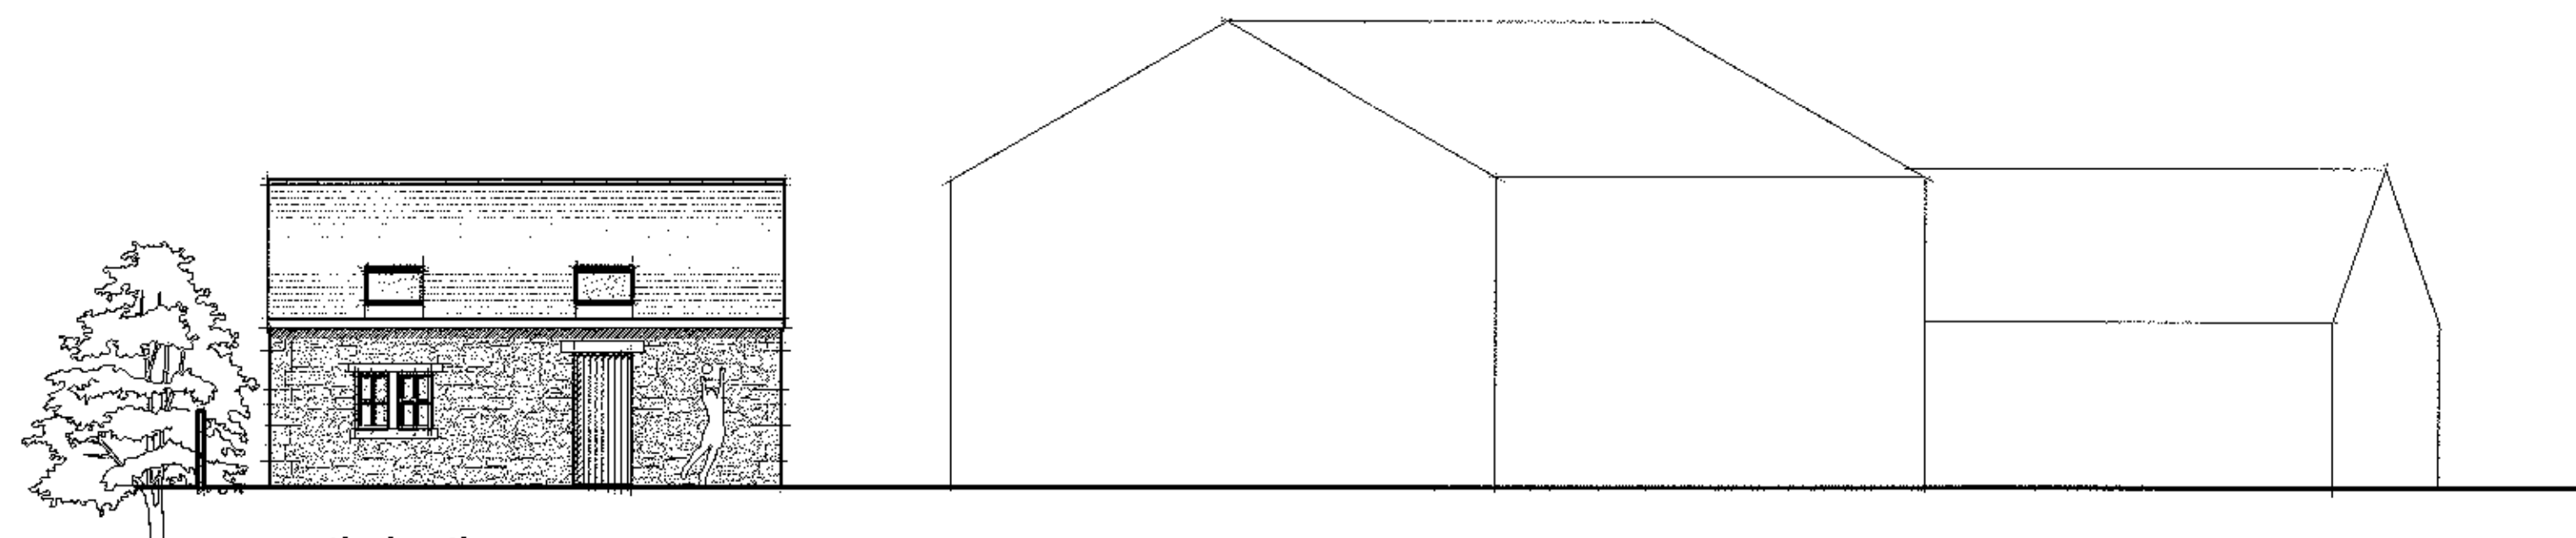

south elevation

elevations



scale 1:100

320120521P

AMENDED PLANS RECEIVED
DATE 14 AUGUST 2012

campbelldriverpartnership
architects designers surveyors

client: mr p pickup

project: middle studlehurst barn
osbaldeston lane

sheet: proposed garage building

dwg no: 12.118	03	B
----------------	----	---

scale: 1:500, 1:100, 1:50 @ A1
date: 28.05.12
drawn: ch
email: design@cdpartnership.co.uk
capricorn park
blackwater road
blackburn bb1 5qr
t: 01254 297700
f: 01254 297701

copyright in this drawing is vested in campbell driver partnership limited