


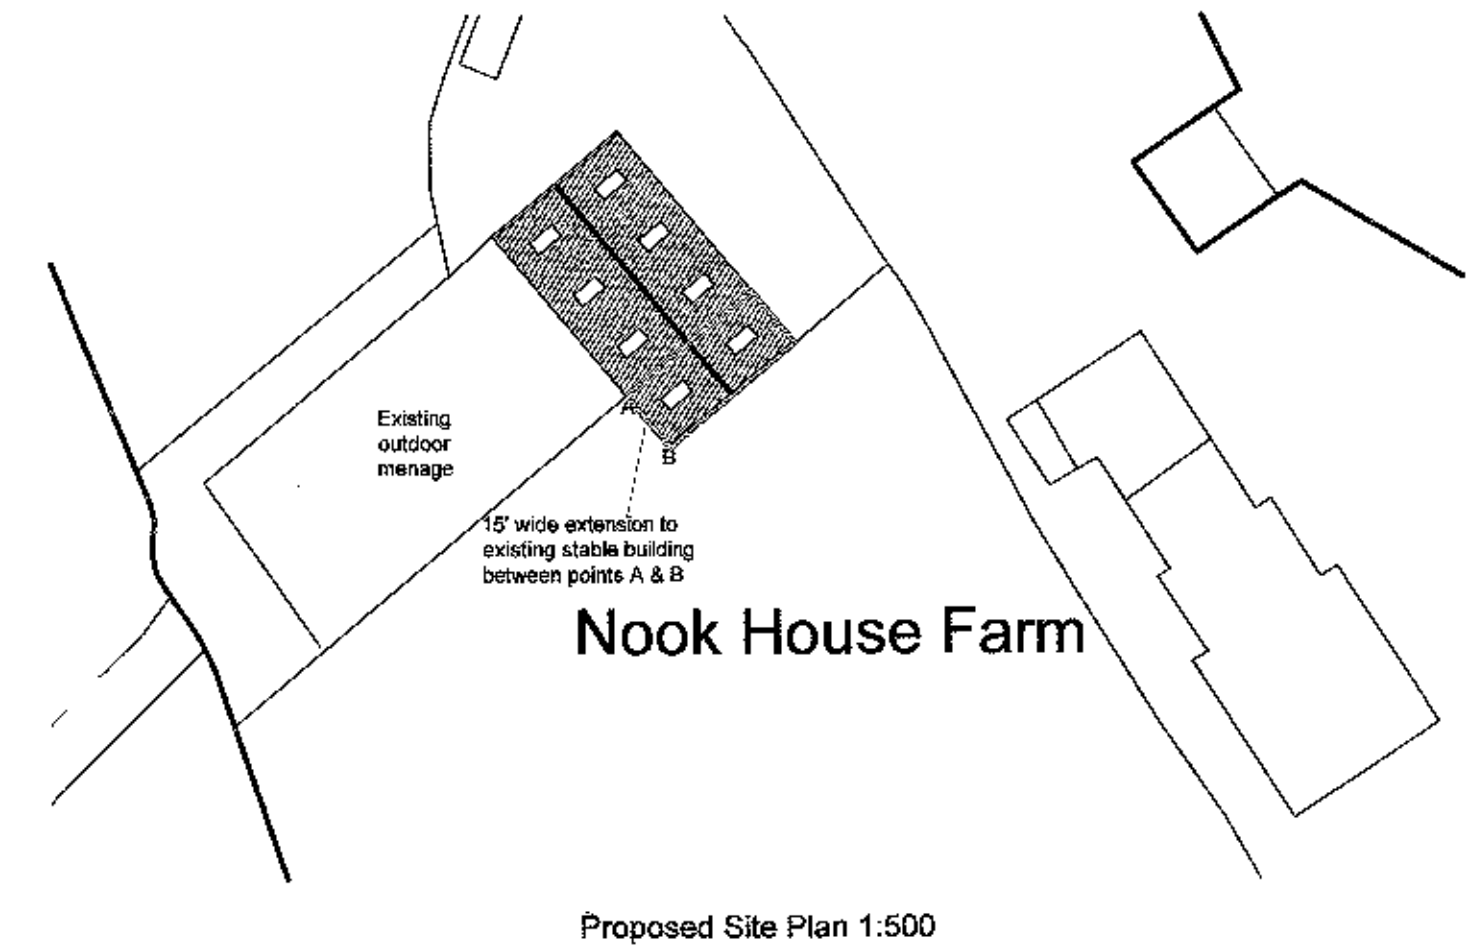
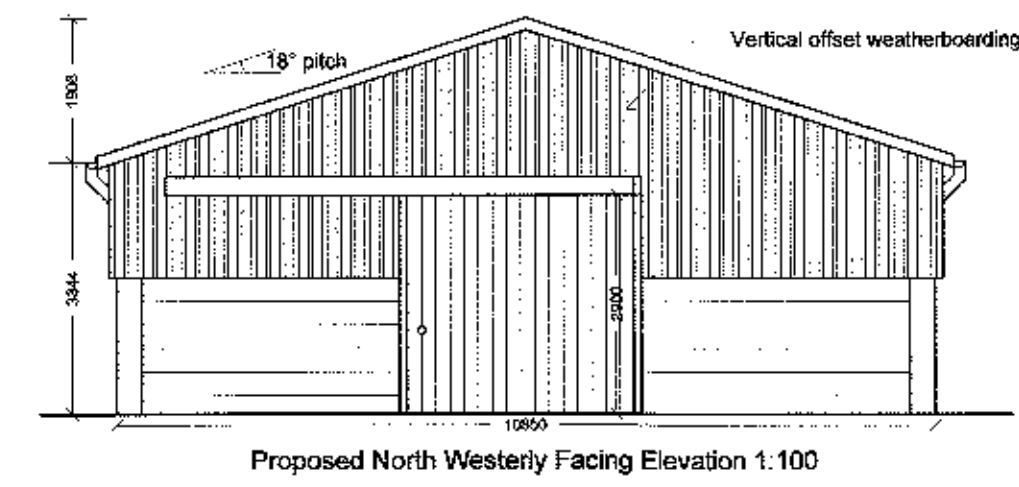
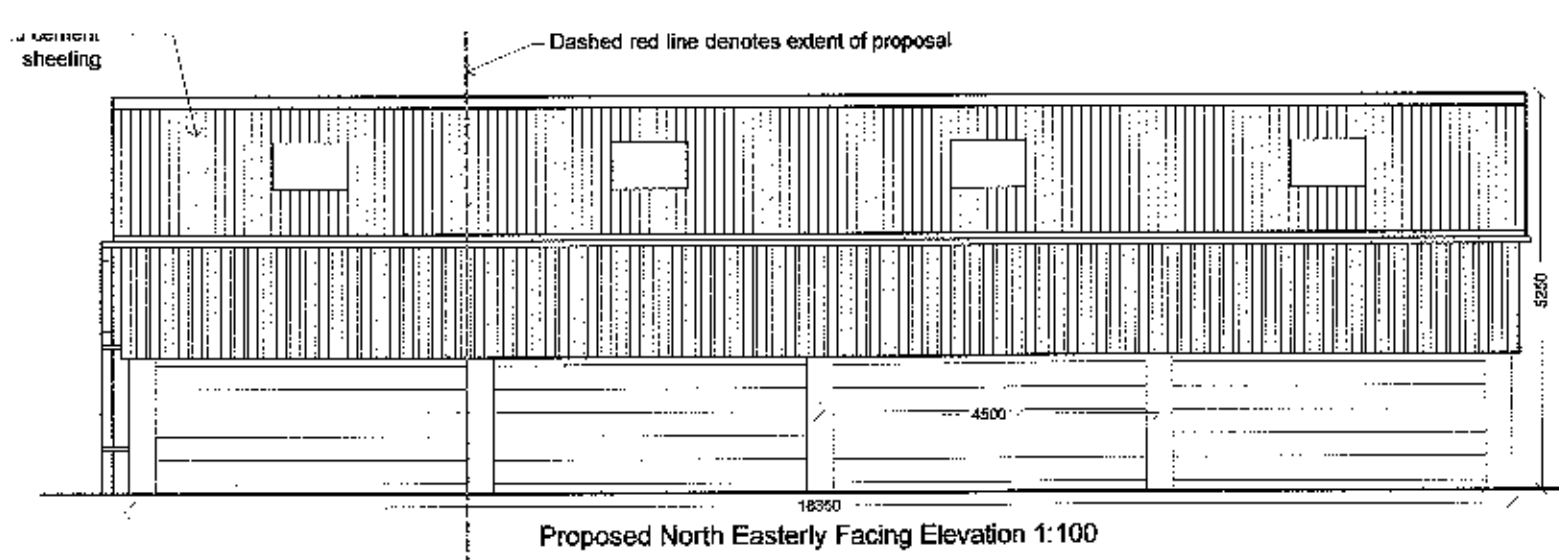
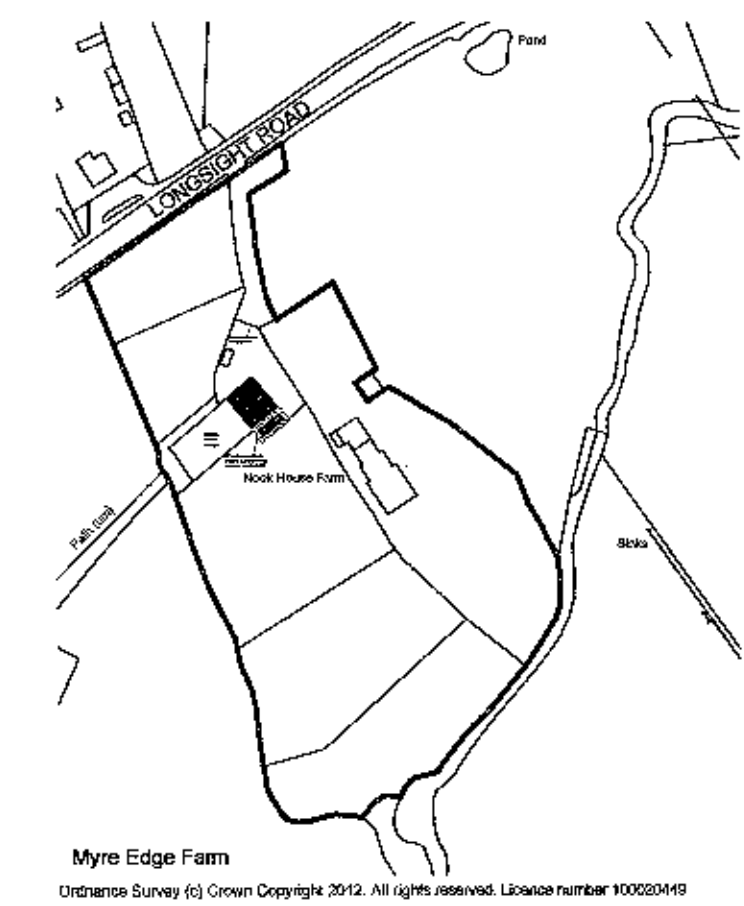
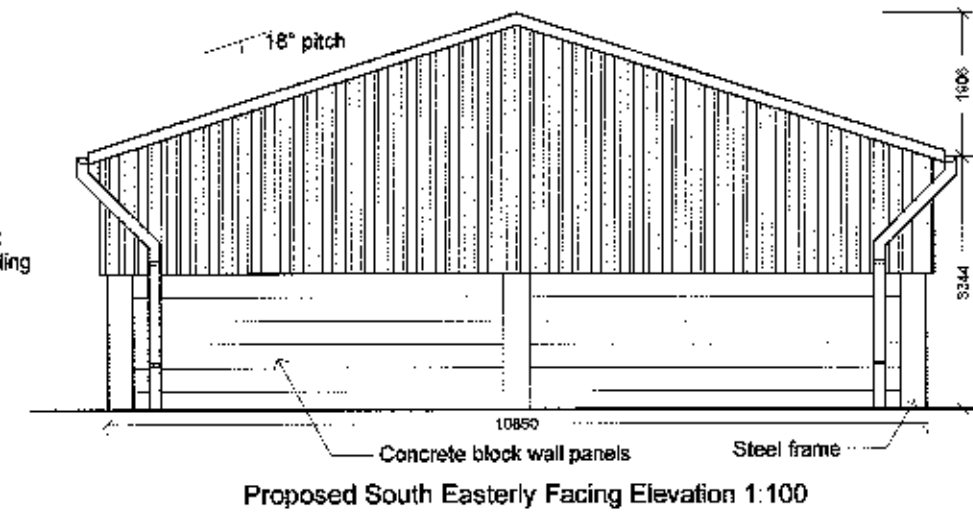
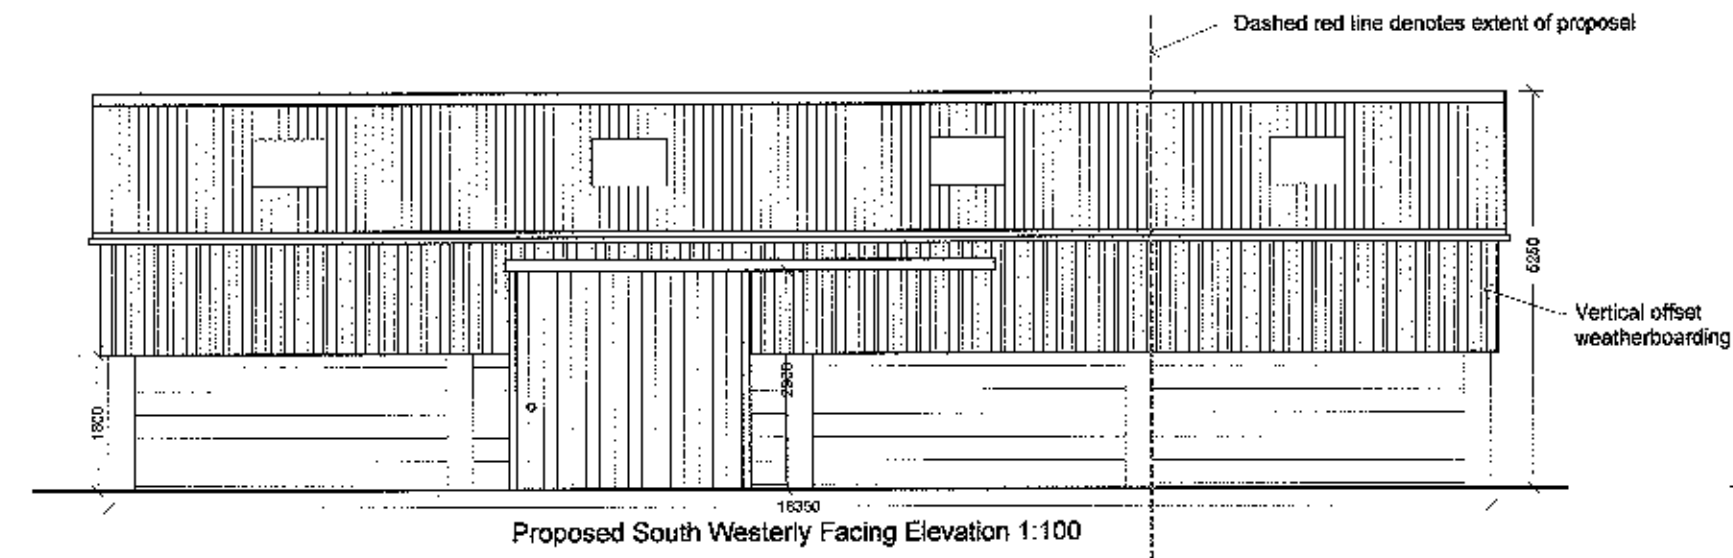
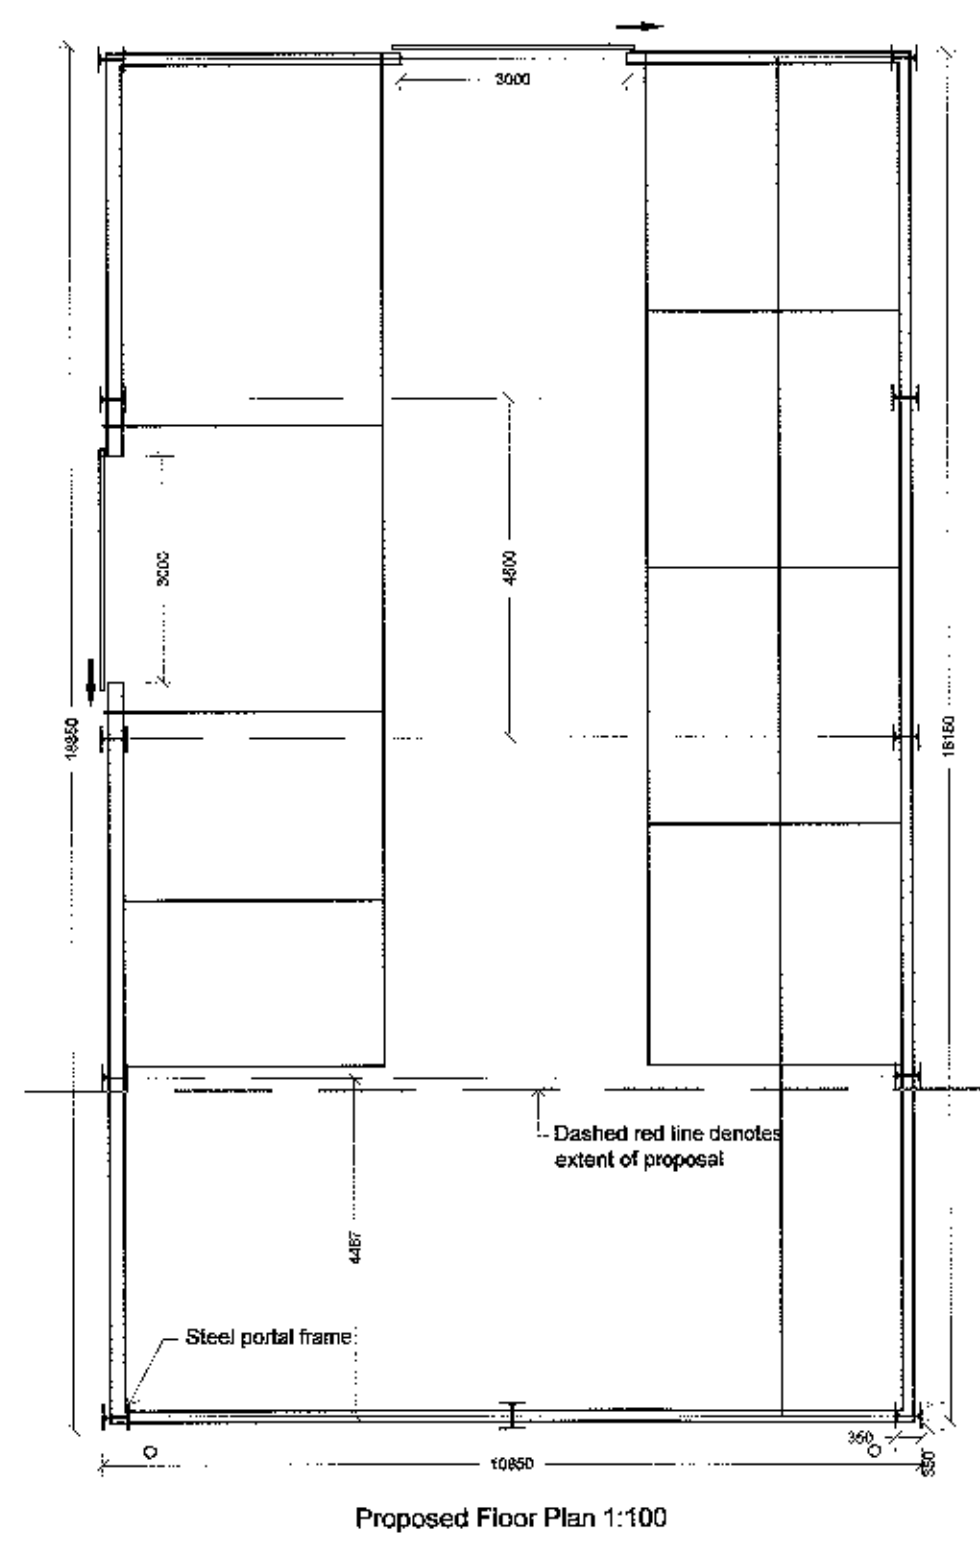
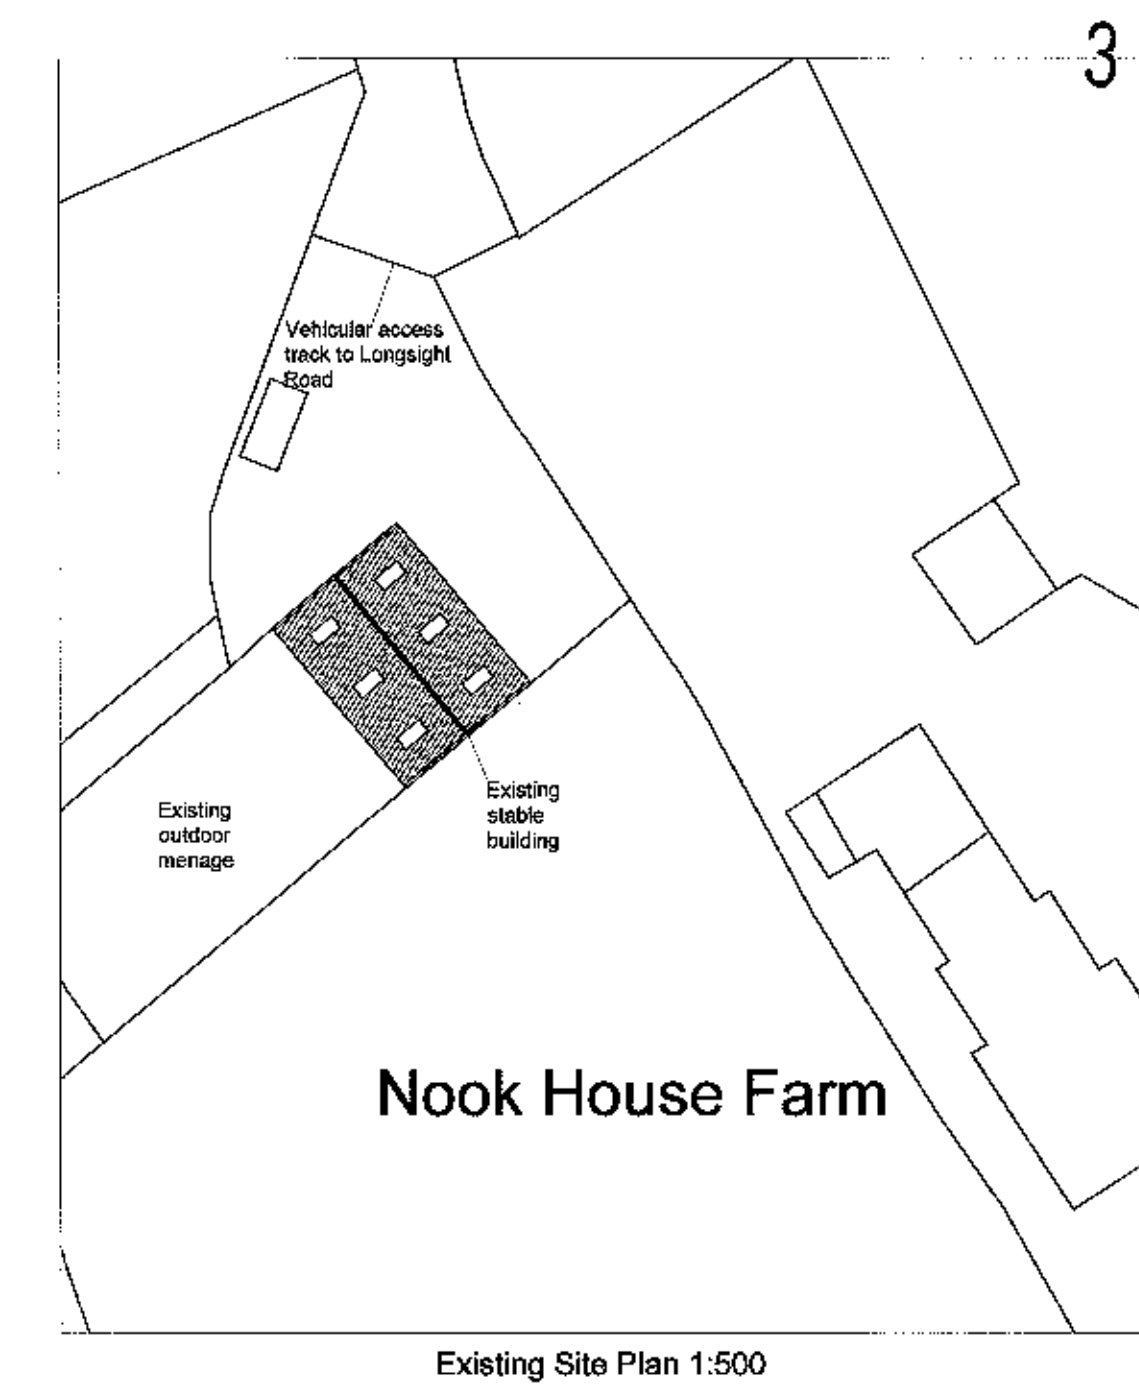
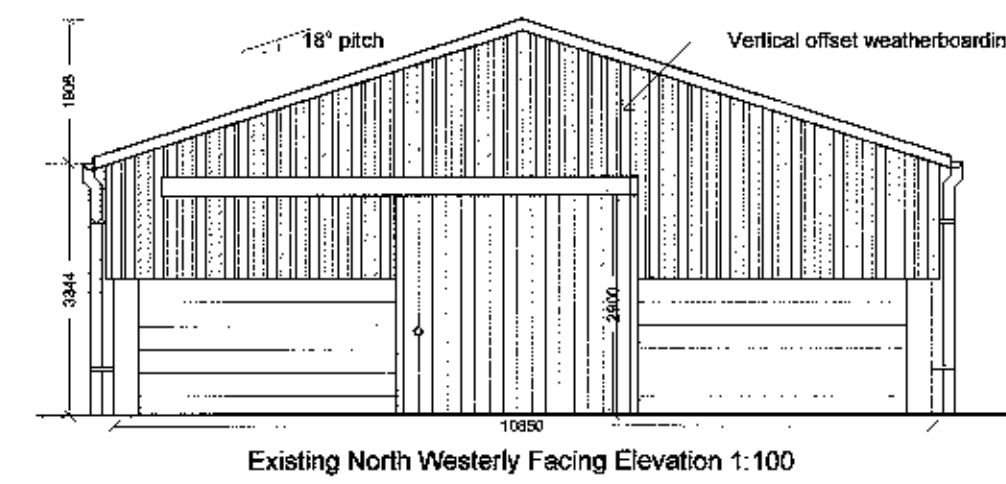
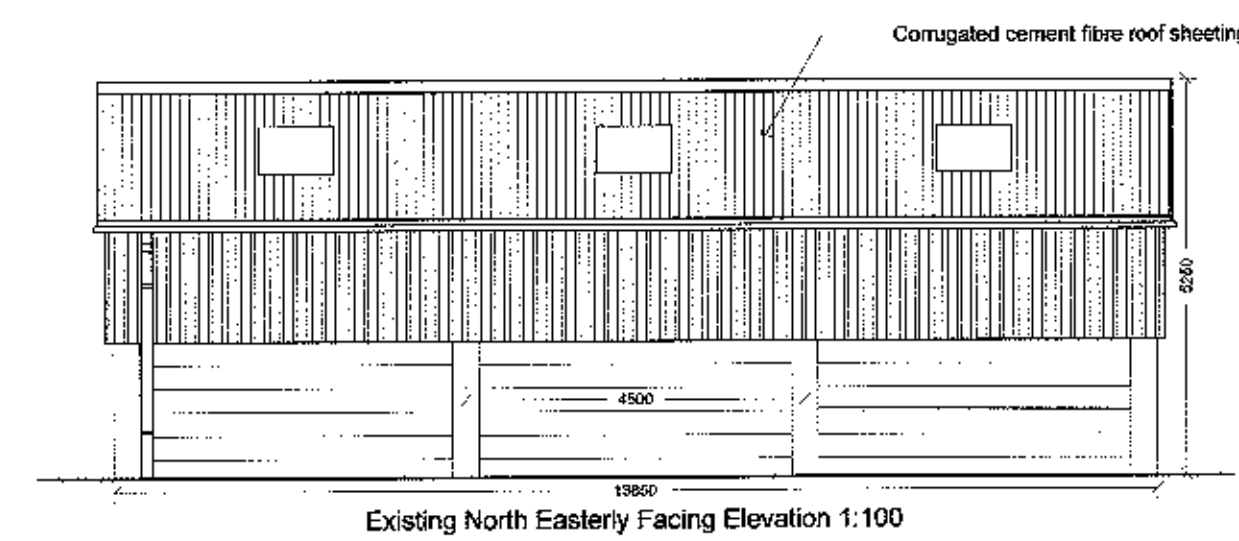


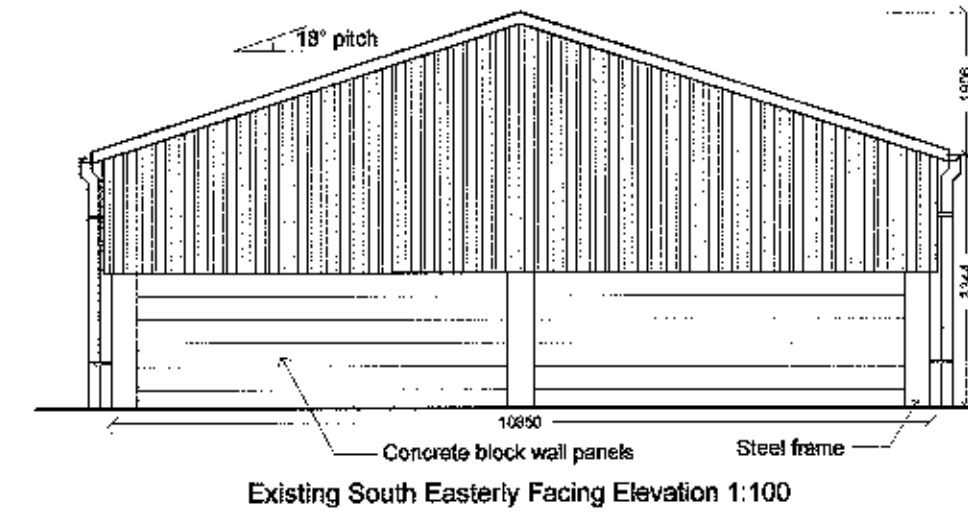

EXISTING DETAILS

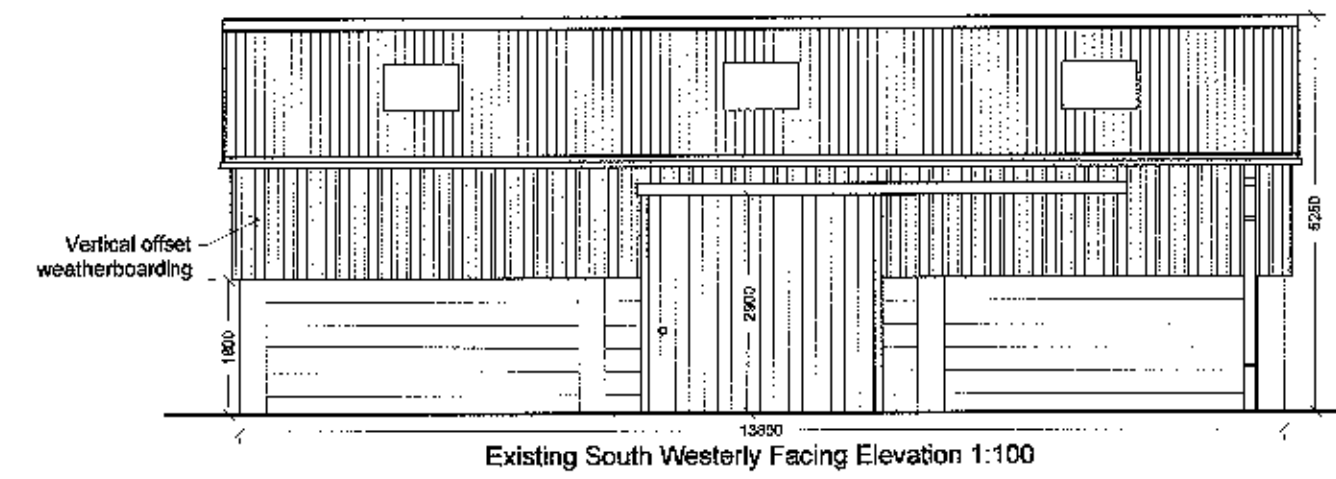

320120529P

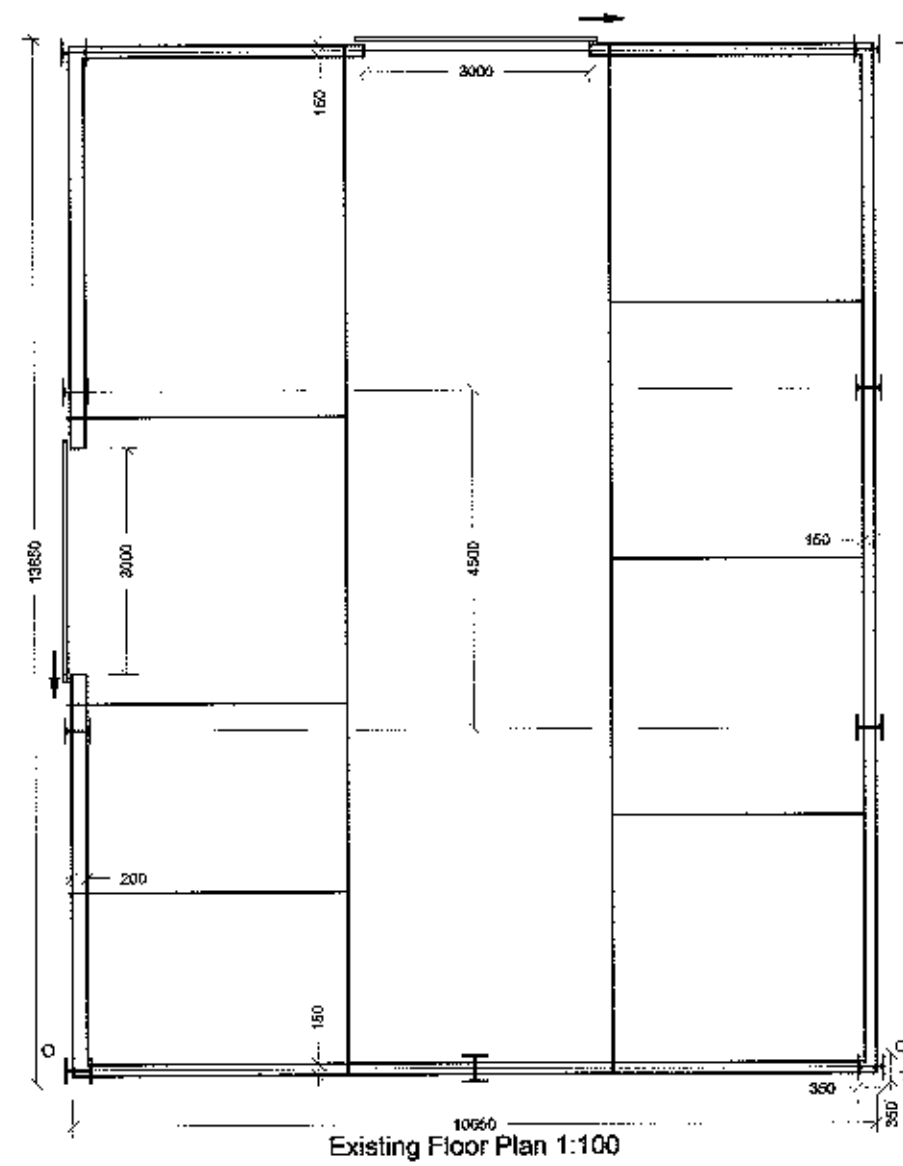

Notes:

All work is to be carried out to the latest current British standards Codes of Practice and recognised working practices.

All work and materials should comply with Health and Safety legislation.

All dimensions are in millimetres where explicitly shown otherwise.

The contractor should check and certify all dimensions as work proceeds and notify CMA of any discrepancies.

Do not scale off the drawings, & in doubt ask.



Chartered Surveyors
6-8 Church Street
Clitheroe
Lancashire BB7 2DG
T: 01200 442301
F: 01200 442976
Email: info@ghaonline.co.uk

Project:
Proposed Extension to Stable Building at
Nook House Farm
Longsight Road
Clayton-Le-Dale
Blackburn
BB1 9EX

Title: Planning drawings - existing & proposed floor plans, elevations, site & location plans

Drawing No: Buc/480/1218/01

Client: Mr M. Buckley

Date: 11.06.12

Scale: 1:100/500/
2500@ A1

Amendments

--	--	--	--