




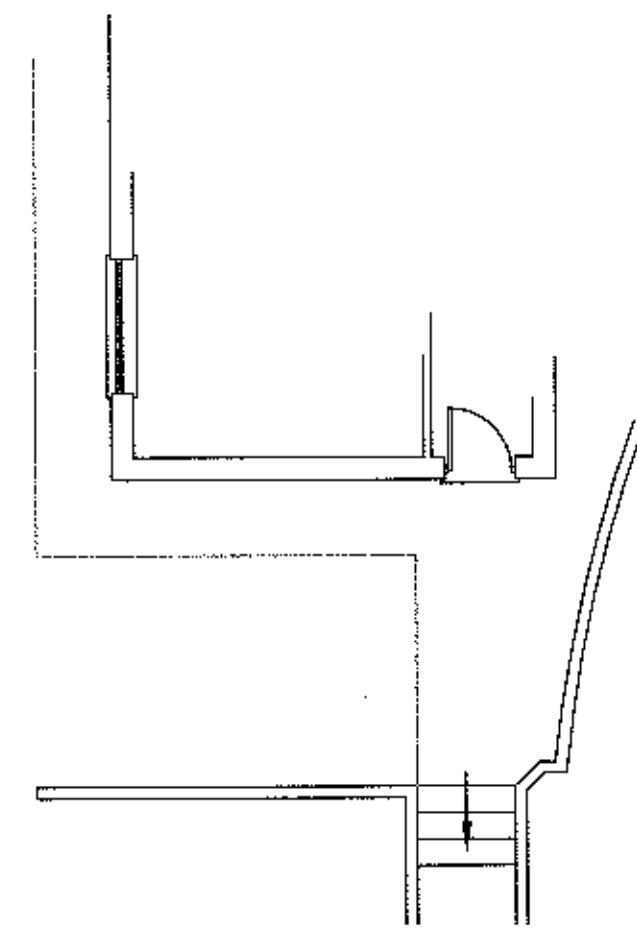


Existing Floor Plan

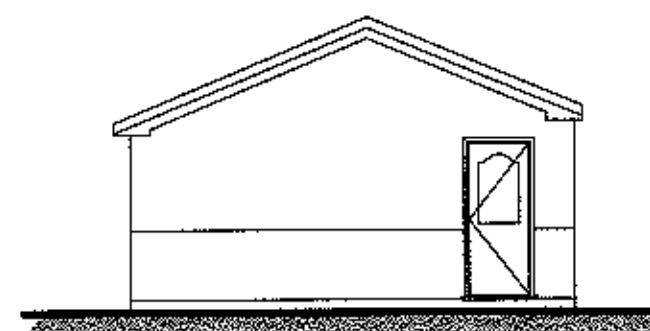


Existing Rear Elevation

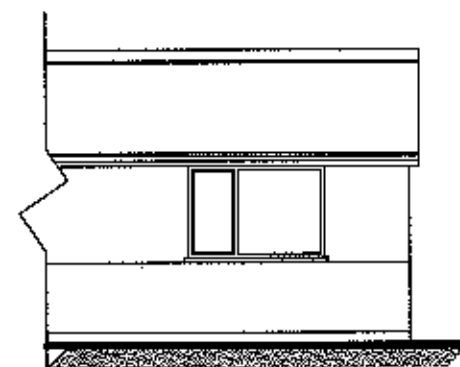


Existing Side Elevation

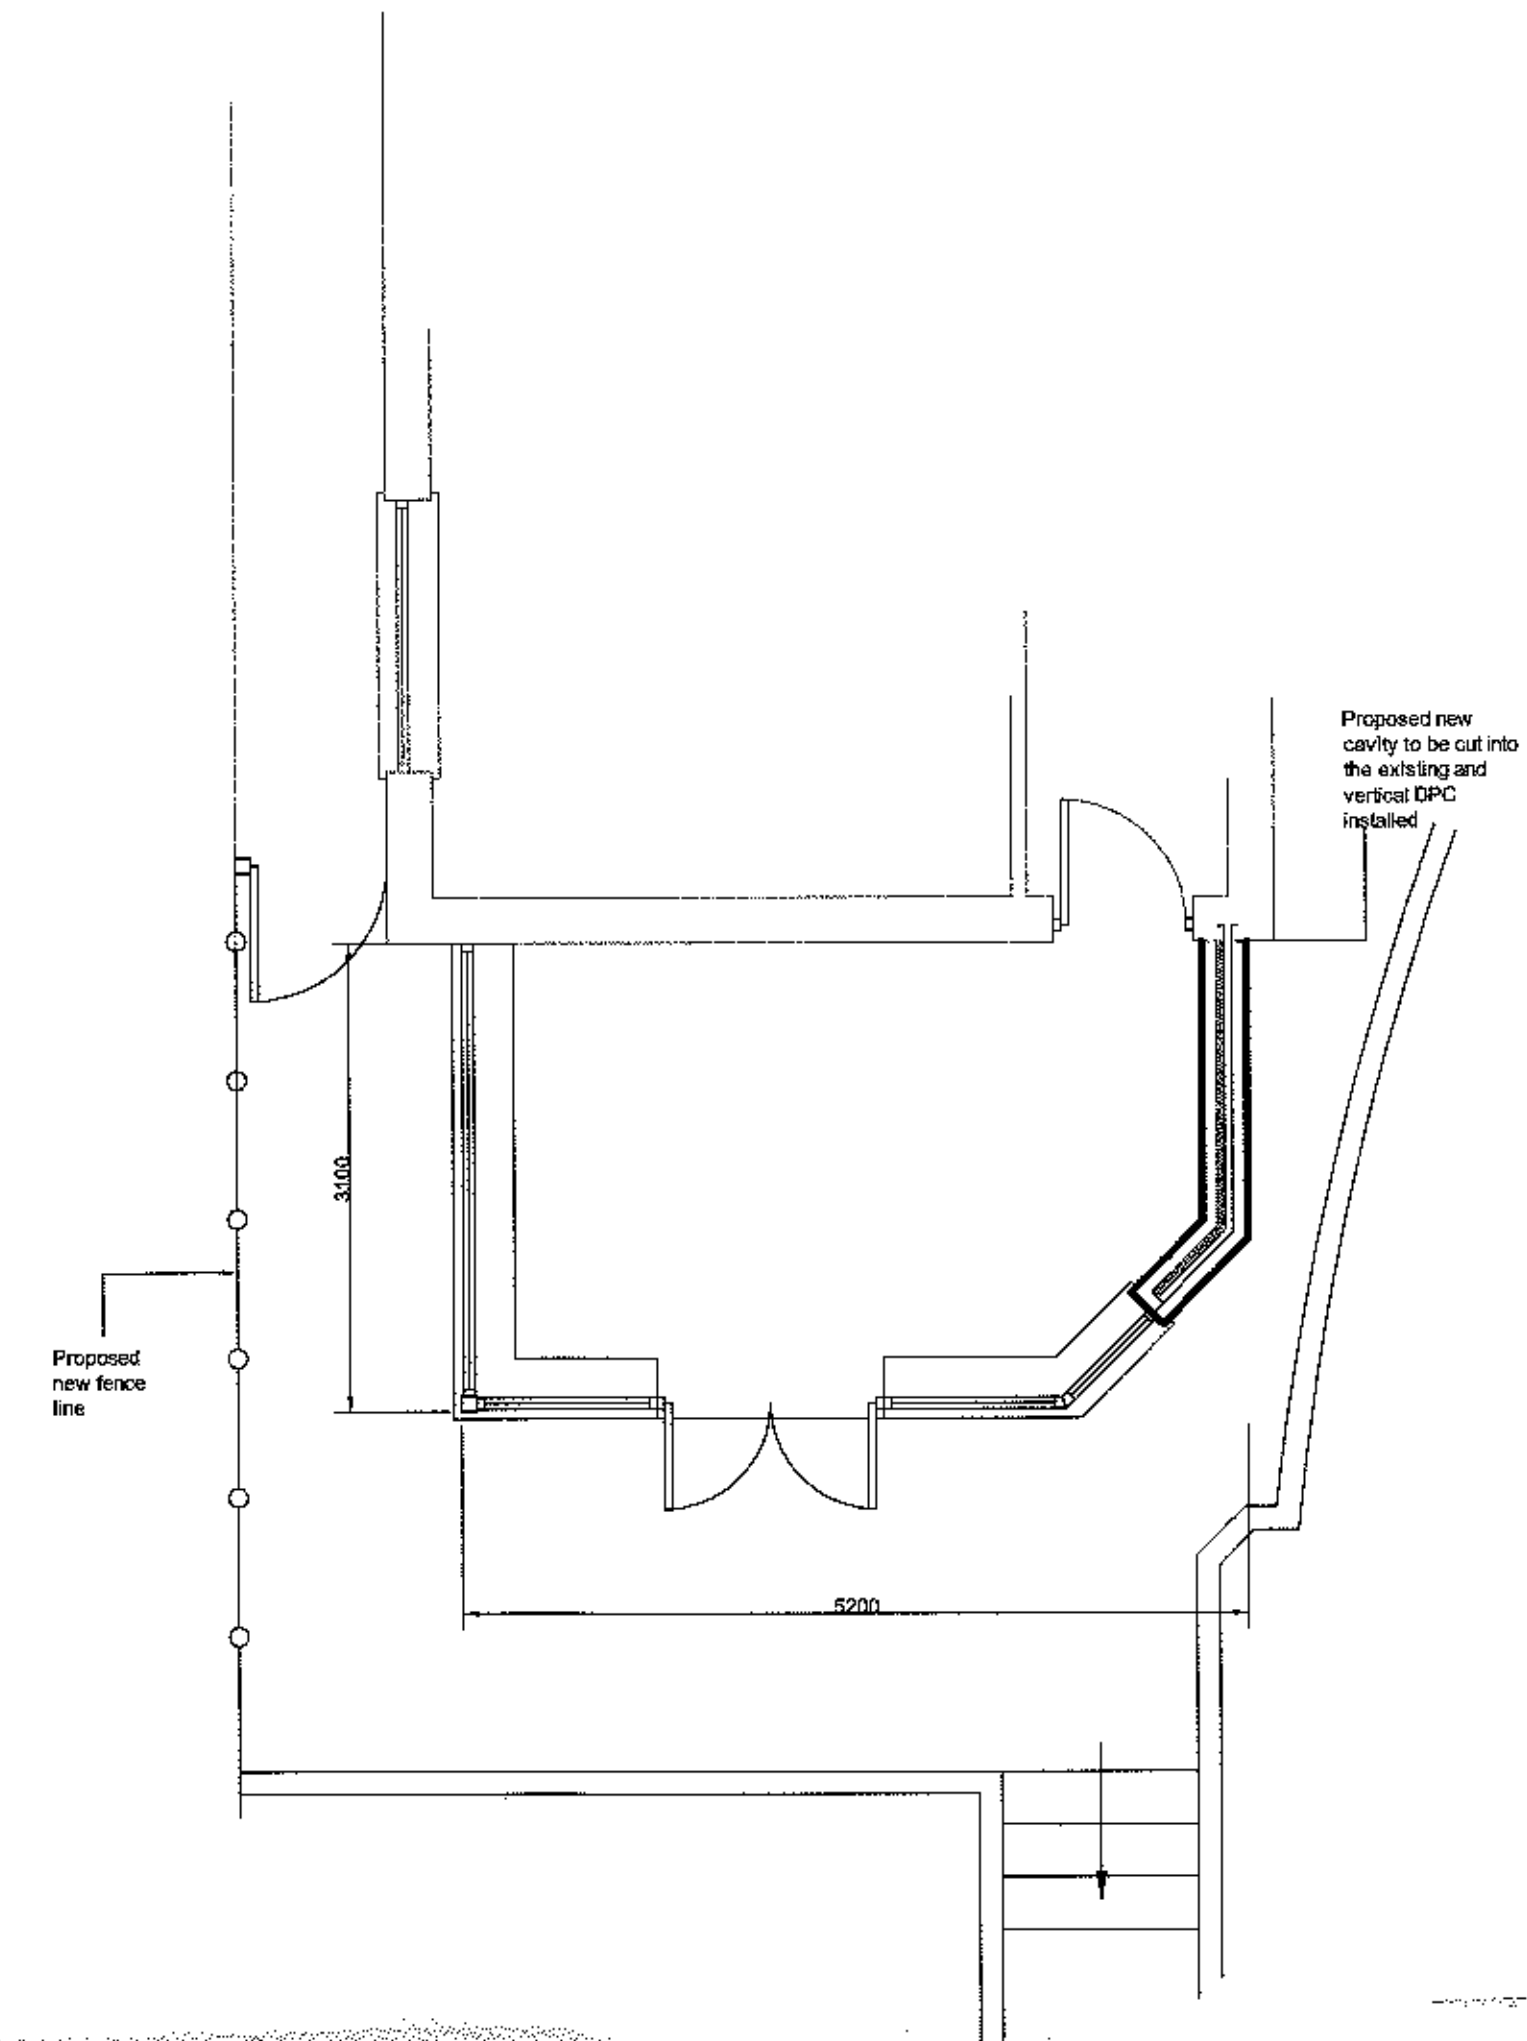


Proposed Floor Plan

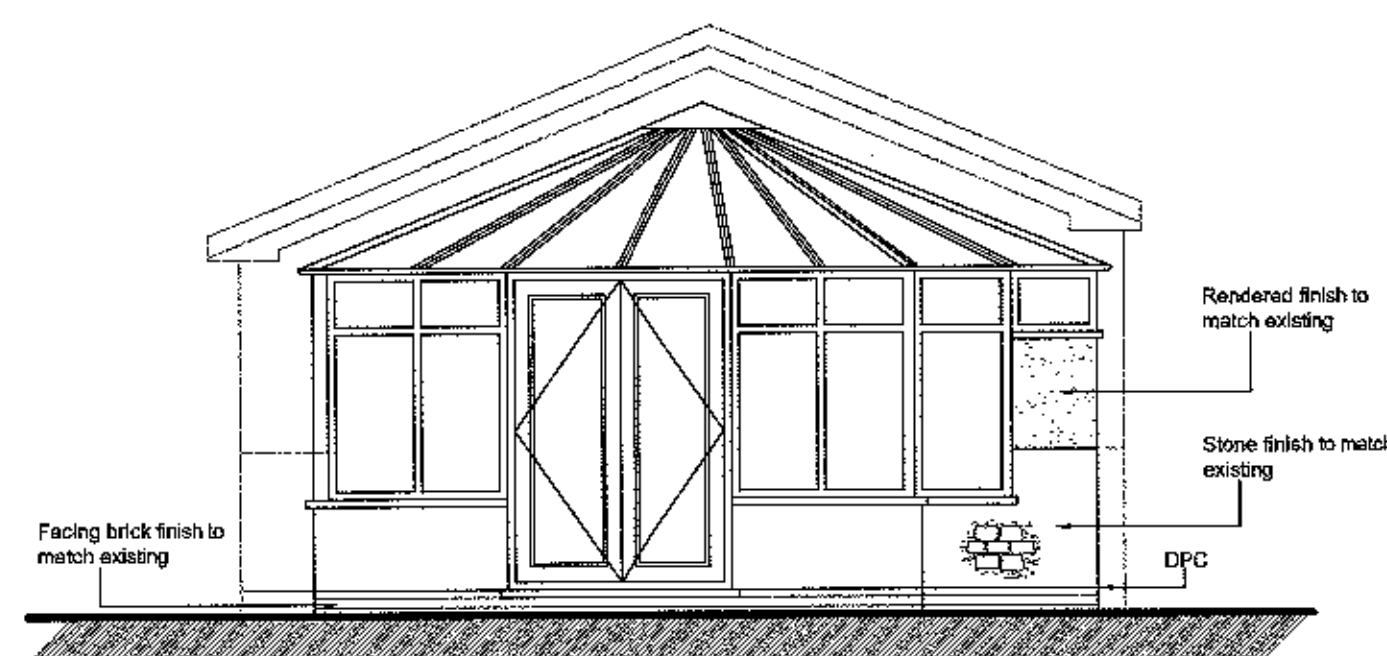

Proposed Rear Elevation

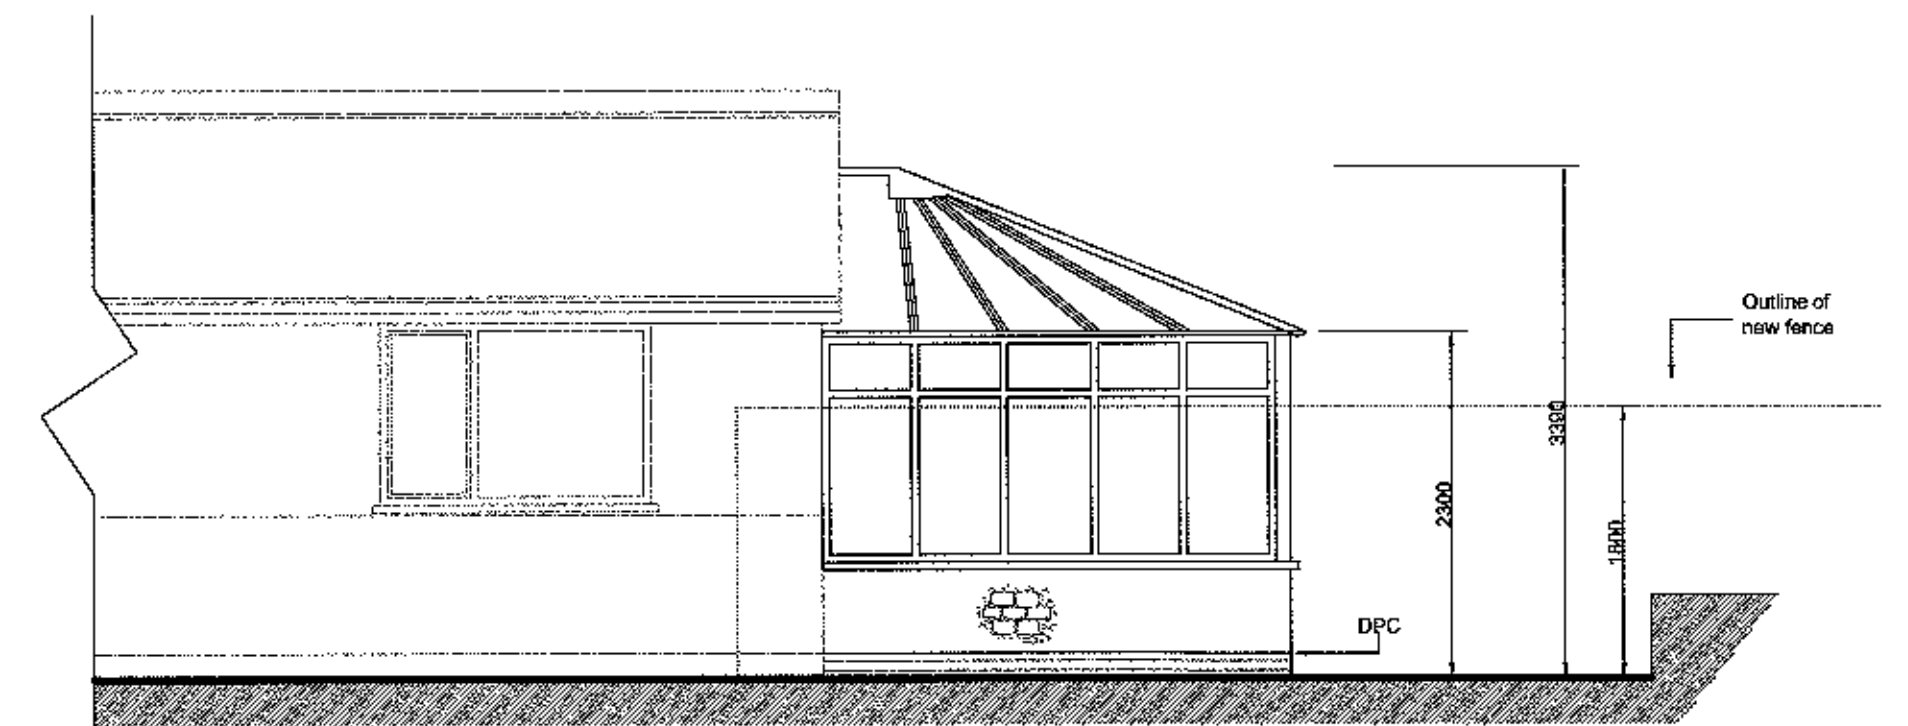

Proposed Side Elevation

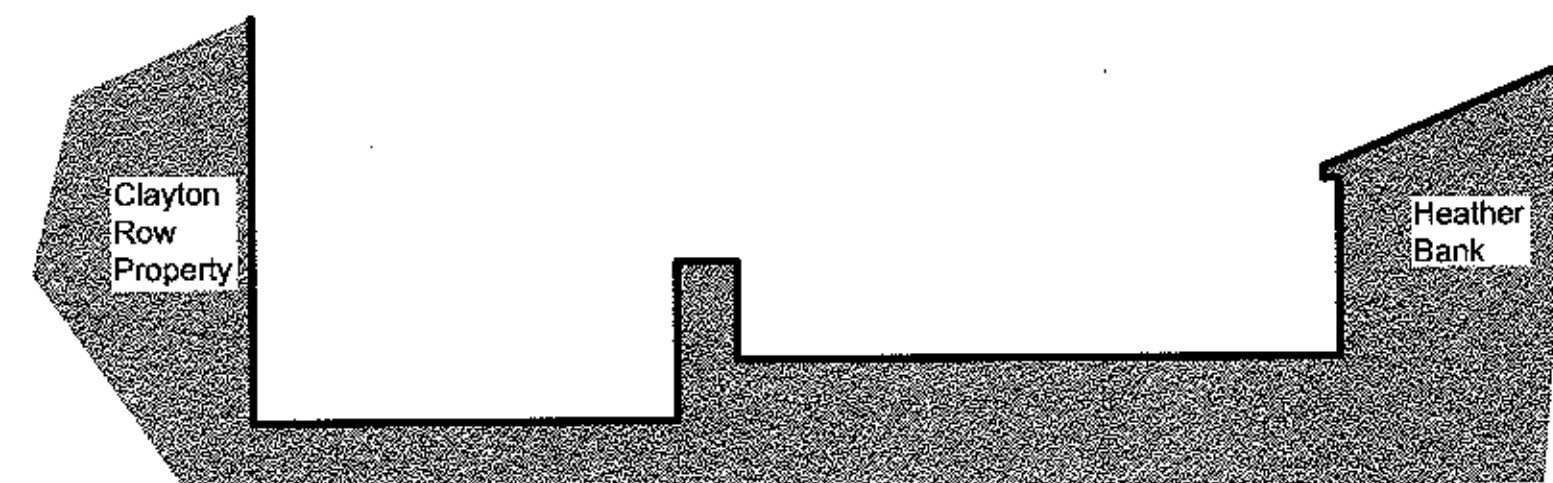

Section of Site (1:100)

320120553 P

Proposed Conservatory to Rear			
AT			
Heather Bank, Whinney Lane, Lango			
PROPOSED PLAN			
Scale: 1:100 1:50 @ A1	Drawn By: JH	Drawing Number: 01	Date: 15/06/12