
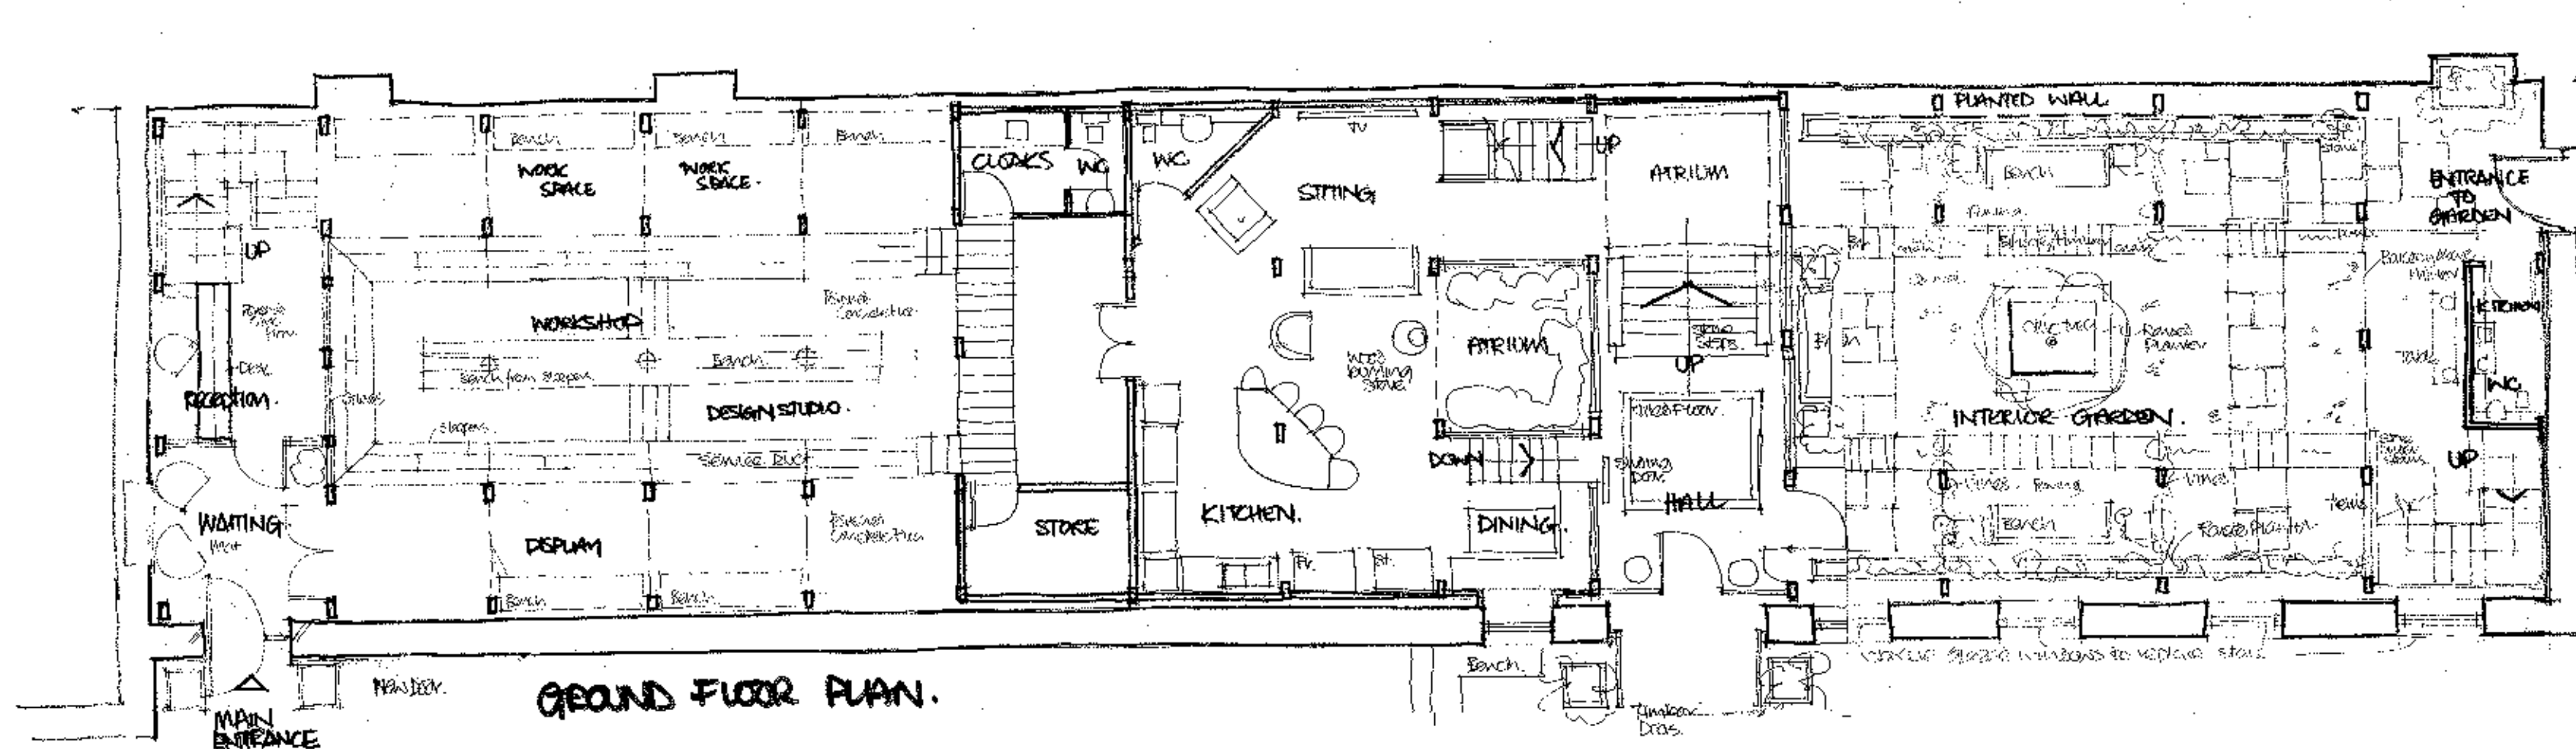


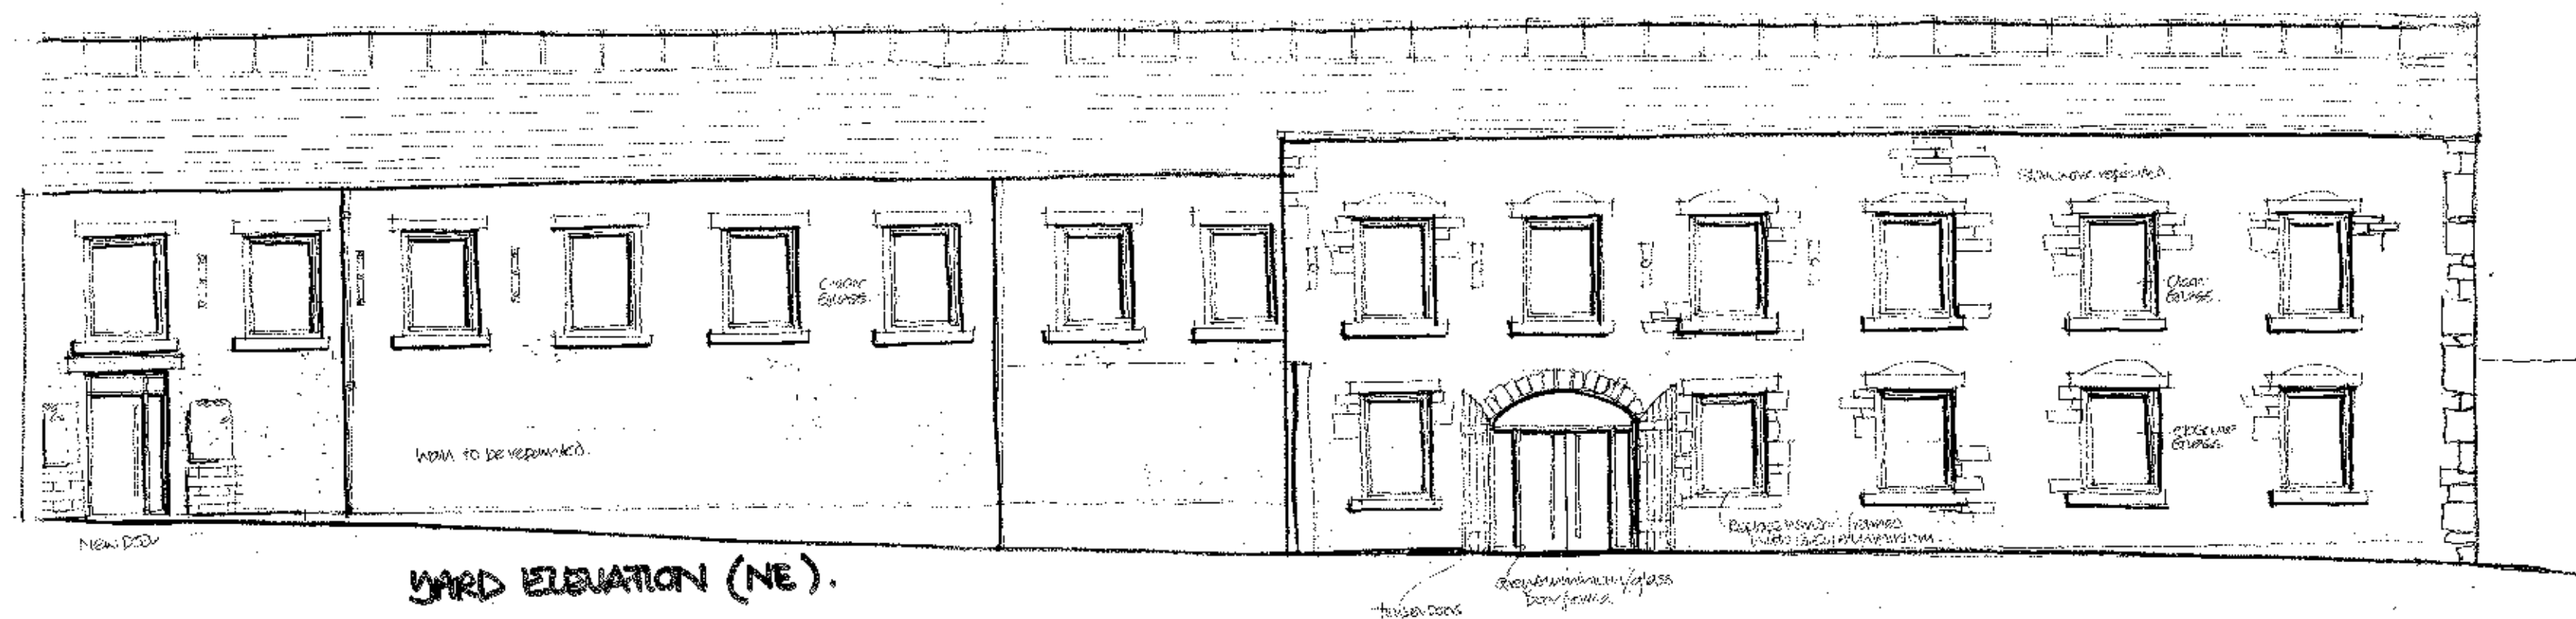

Client

Client **MR. STEPHENSON**

Job Title	
-----------	--

PROPOSED ALTERATIONS
FORMER TEXTILE MILL
PRIMROSE HOUSE
CLITERGE.

Drawing Title

PROPOSED GROUND
FLOOR PLAN +
YARD ELEVATION

Scale	1:100	Date	JUNE 12	Drawn	W1
-------	-------	------	---------	-------	----

3 2012 0558 P



spa
EACOCK ARCHITECTS

SUNDERLAND PEACOCK
SUNDERLAND PEACOCK & ASSOCIATES LTD.
HAZELMERE, PIMLICO ROAD, CLITHEROE.
LANCASHIRE, BB7 2AG
T 01200 423178 F 01200 427328
E info@sunderlandpeacock.com
www.sunderlandpeacock.com



