

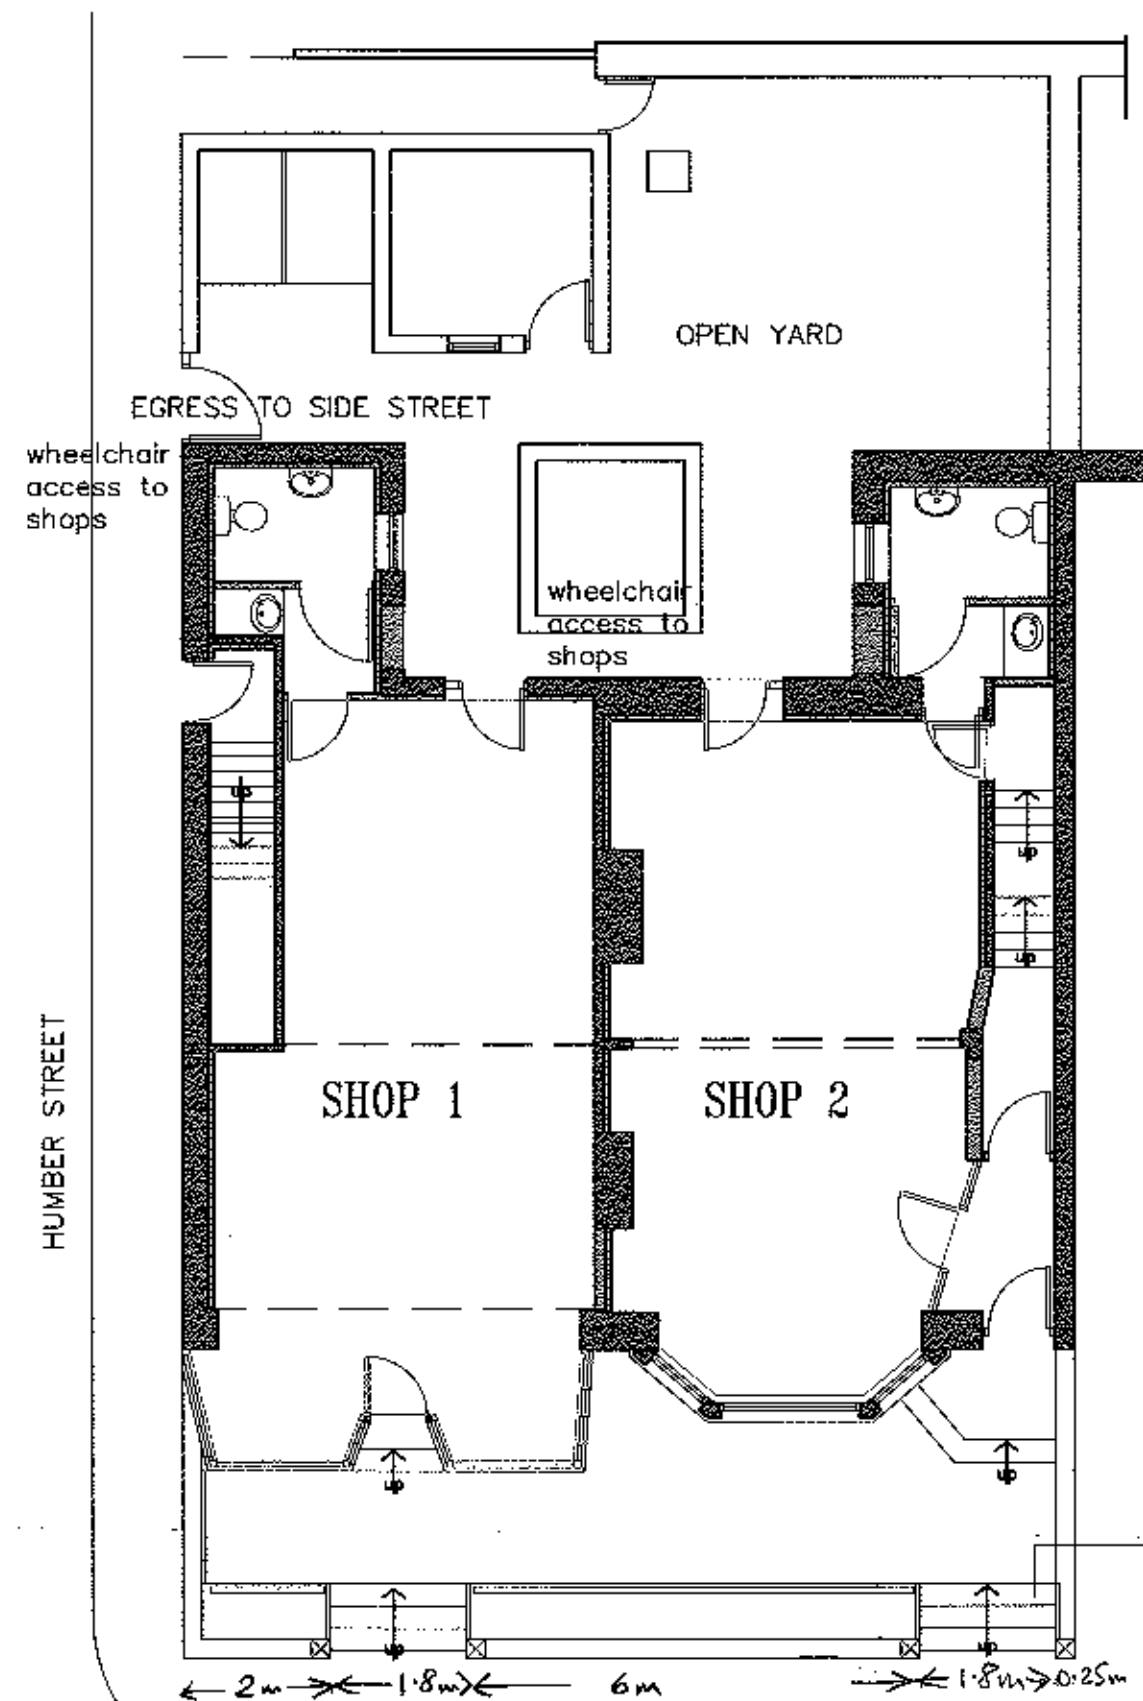


 

GROUND FLOOR PLAN

BERRY LANE

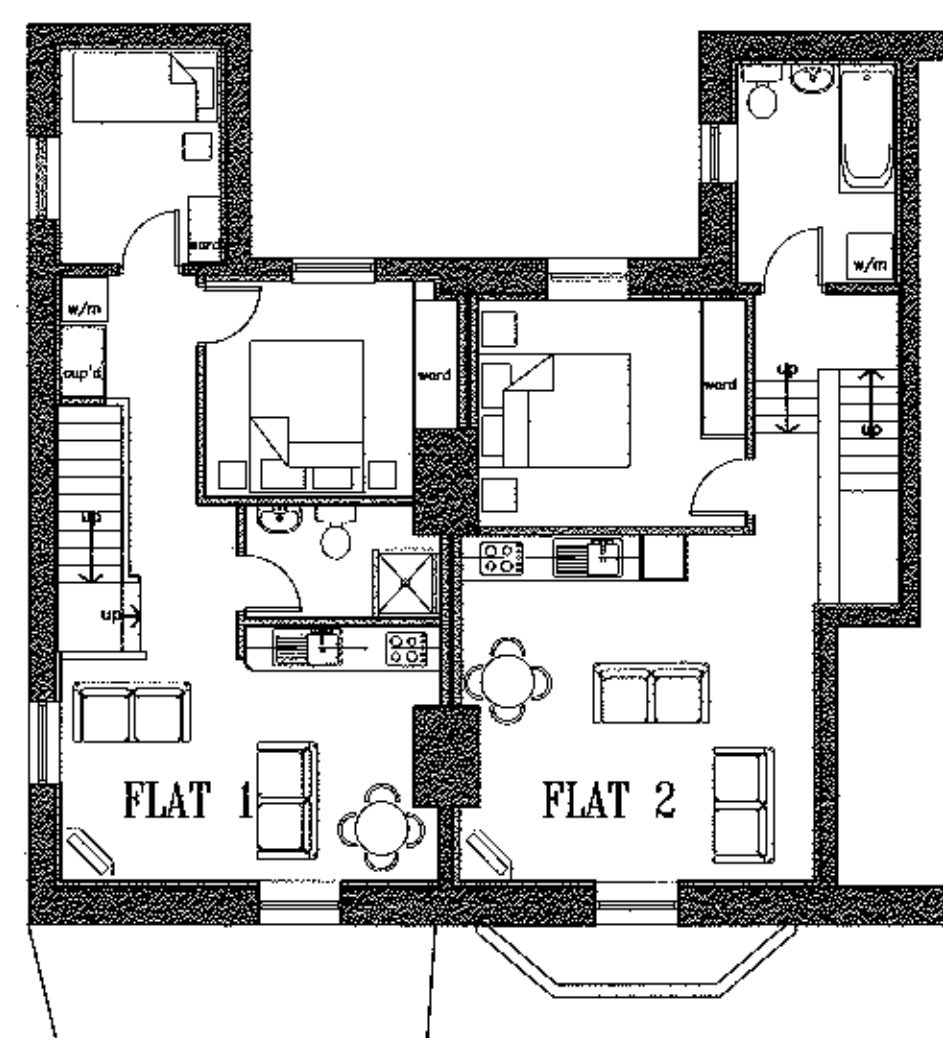

FIRST FLOOR PLAN

- EXISTING BAYS
- NEW POWDER COATED ALUMINIUM DOOR
- NEW RAILINGS
- EXISTING GATE POSTS RELOCATED
- NEW STONE STEPS
- EXISTING STONE WALL AND COPINGS ALTERED TO NEW LAYOUT
- STONE GATE POSTS



SOUTH WEST ELEVATION

- ACCESS TO FLAT
- DISABLED ACCESS GATE
- STONE PAVINGS
- 300X170 STEPS



NORTH WEST ELEVATION

- NEW METAL RAILINGS PAINTED BLACK

- AIR-AIR HEAT PUMPS, 900mm high, 600mm wide, 330mm deep
- Beige coloured metal casing

- WINDOWS ALTERED TO DOORS TO PROVIDE DISABLED ACCESS



NORTH EAST ELEVATION

MICHAEL RAYNER
B.Arch RIBA
ARCHITECT
NEW PIGOT HOUSE, BRABINER LANE
WHITTINGHAM, PRESTON PR3 2JD
t:07957 870108 e:mike@rrayner.co.uk

project
44-46 BERRY LANE
LONGRIDGE

drawing
PROPOSED PLANS
+ ELEVATIONS

scale 1:100 @ A2	date 06/12	drawn mr
---------------------	---------------	-------------

number 108	rev 05
----------------------	------------------

320120577P