


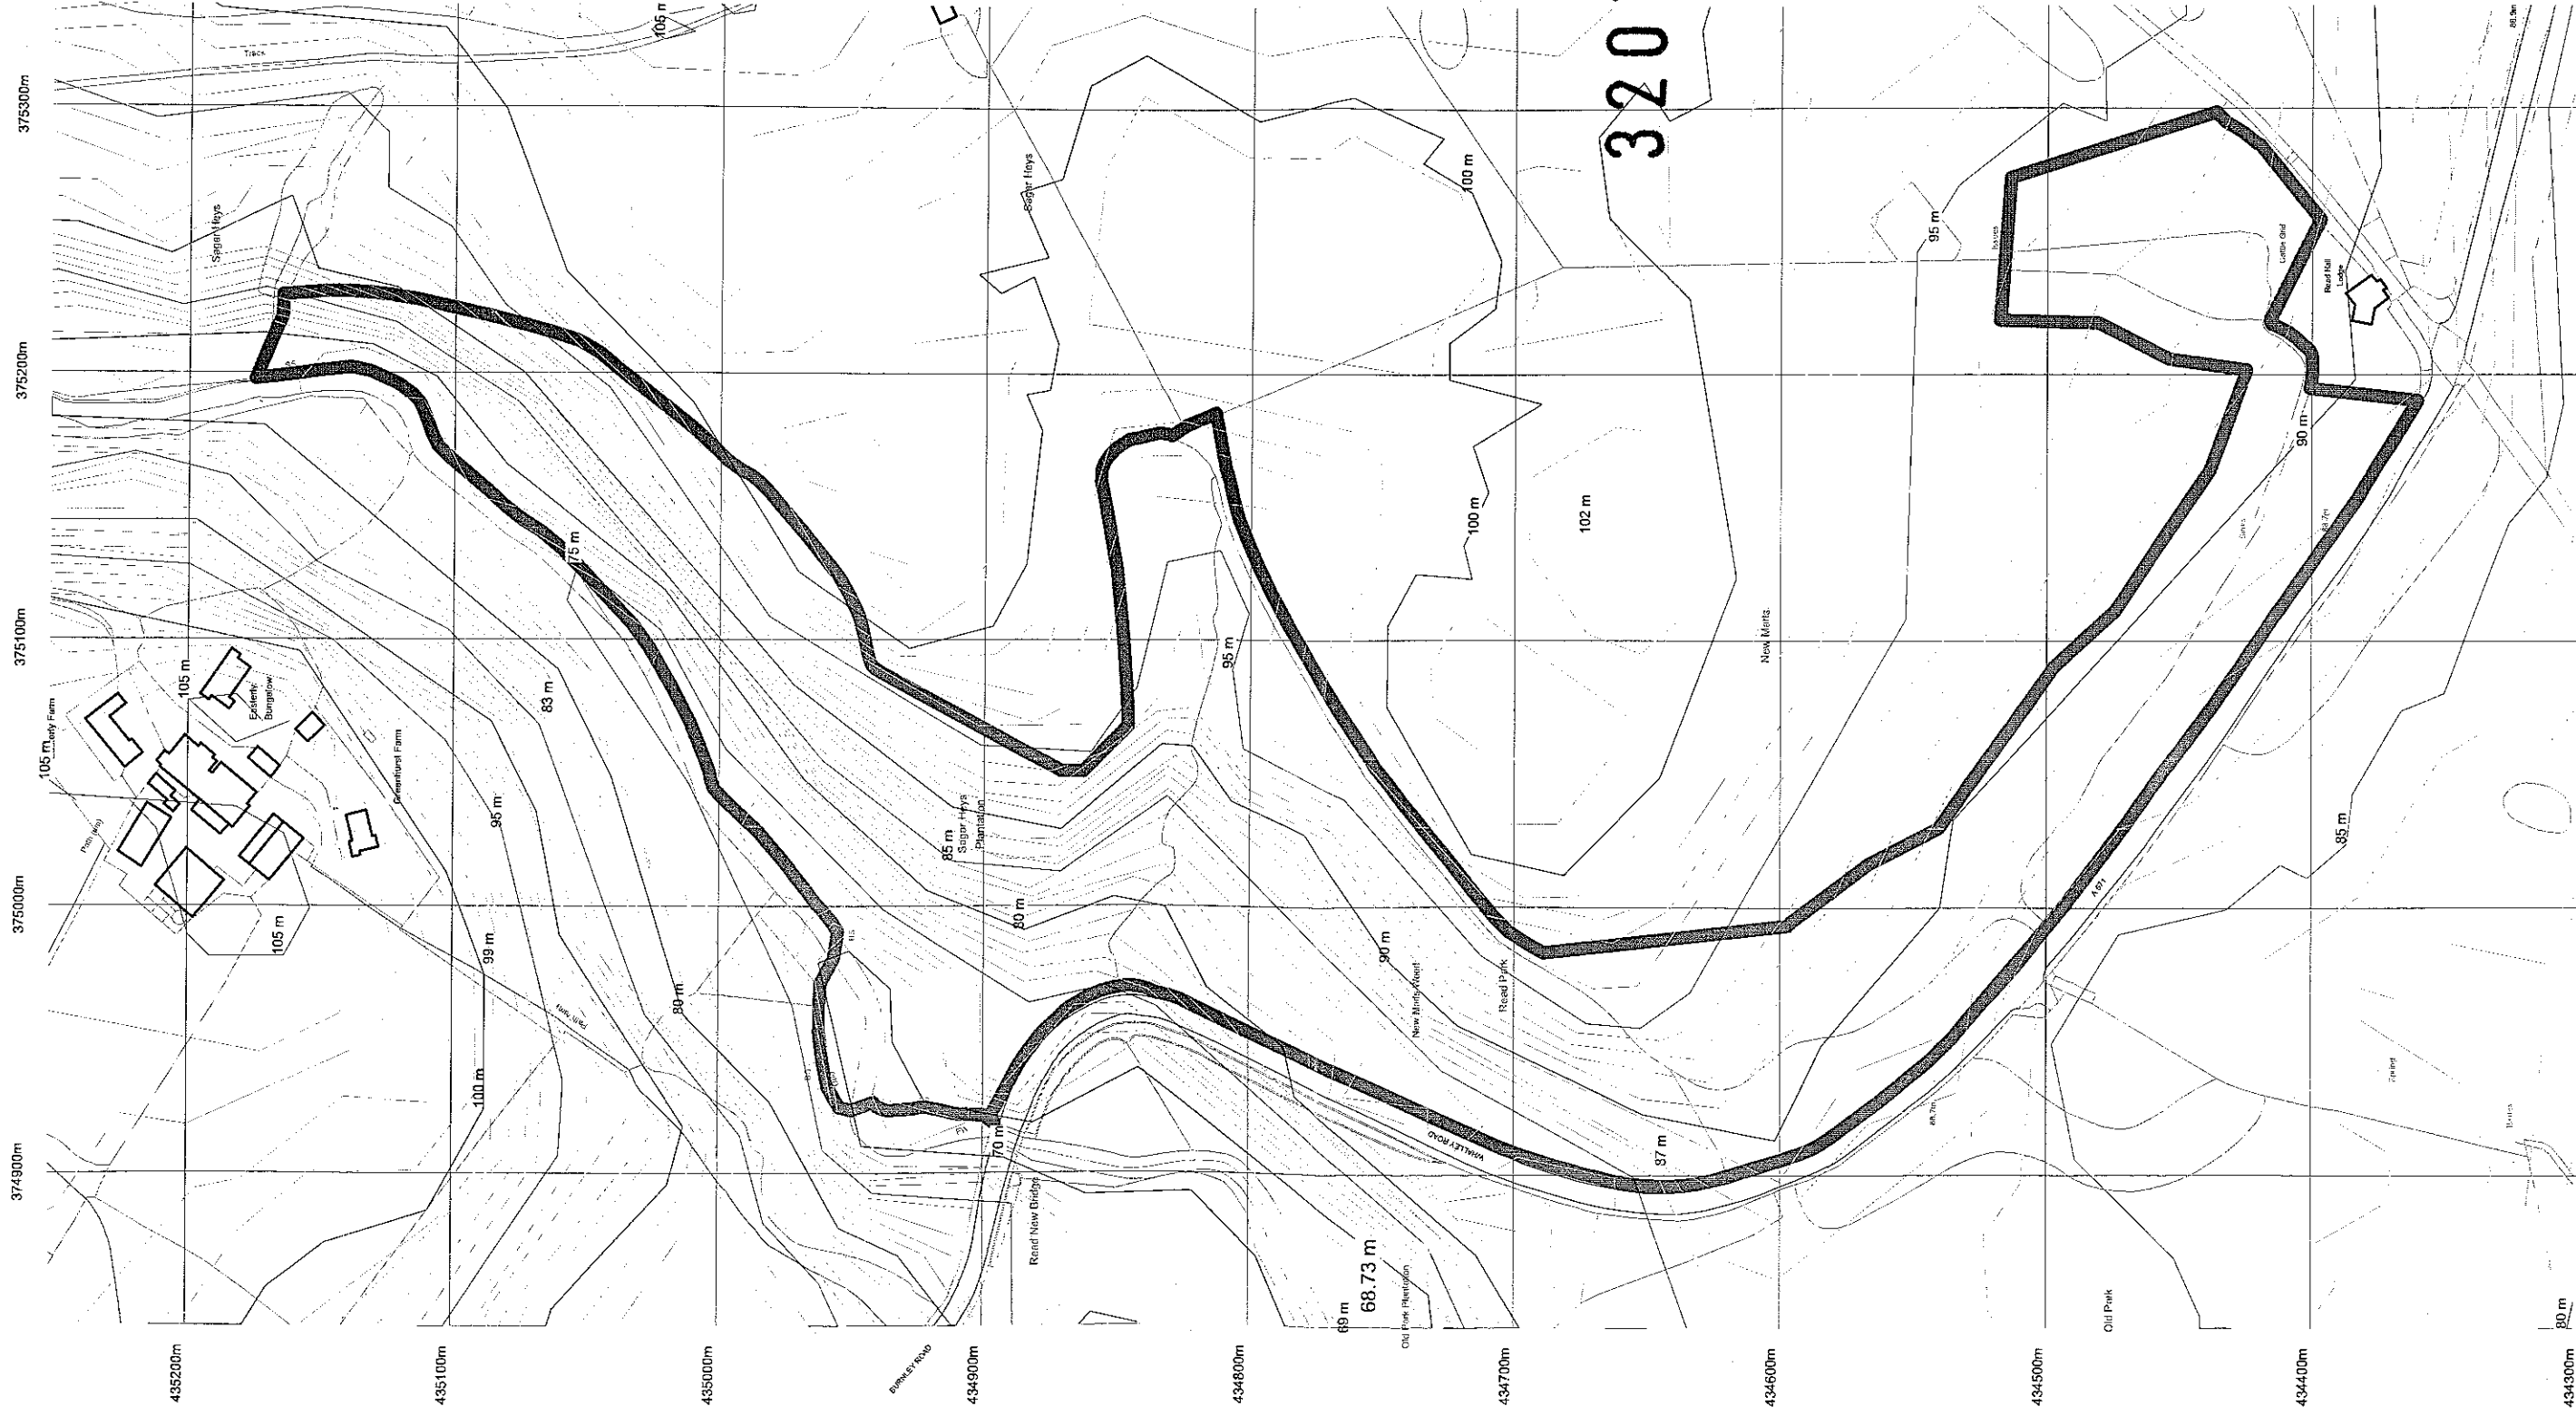

320120578P

A Issued for Planning June 2012
Issued for information June 2012

stanton andrews
architects


44 York street
clitheroe
BB7 2DL

t 01200 444490
f 01200 444491
e mail@stantonandrews.co.uk
w stantonandrews.co.uk

**Ribble Valley Leisure
Devils Elbow
Outdoor Adventure Centre**

Site Location Plan

drg.no. 11/26 PL 0 rev. A

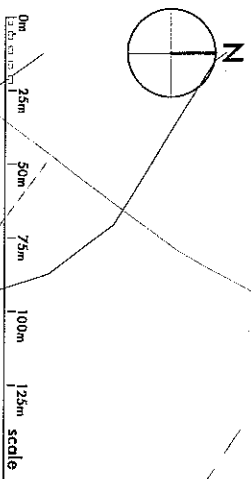

Woodland of moderate-low ecological value, to be restored by removal of conifers and balsam poplars

Education/interpretation trails

Woodland of high ecological value (semi-natural ancient woodland and wetland)


Woodland of relatively low ecological value, suitable for recreational use

Woodland high wire adventure course with zip wires, rope swings, ladders, walkways, bridges and tunnels


Beginner and advanced woodland segway courses

Barefoot/adventure play

320120578P

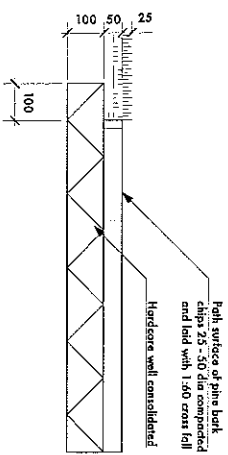

1 Pedestrian Path - pine bark
Scale: 1:10

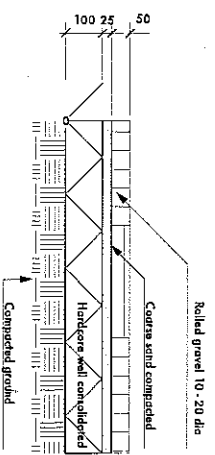

2 Pedestrian Path - loose gravel
Scale: 1:10



stanton andrews
architects

44 york street
clitheroe
BB7 2DL
t 01200 444490
f 01200 444491
e mail@stantonandrews.co.uk
w stantonandrews.co.uk

Ribble Valley Leisure

Site Layout

Issued for information June 2012

des. no. 11/26 PL 01 rev. -
drawn. CS date. mcr 2012 scale. 1 to 1250@A1

This drawing is to be read in conjunction with all relevant
consultations and specialist drawings.
The attention is to be notified of any discrepancies, before
proceeding.
Do not scale from this drawing.
All dimensions are to be checked on site.
This drawing is subject to copyright.

320120578P

A Issued for Planning June 2012
- Issued for information June 2012

stanton andrews
architects

44 york street
clitheroe
BB7 2DL


t 01200 444490
f 01200 444491
e mail@stantonandrews.co.uk
w stantonandrews.co.uk

Ribble Valley Leisure
Devils Elbow
Outdoor Adventure Centre

site layout


drw. no. 11 26 PL 02 rev. A

drawn. na date. feb 2012 scale. 1 to 500 @ A1

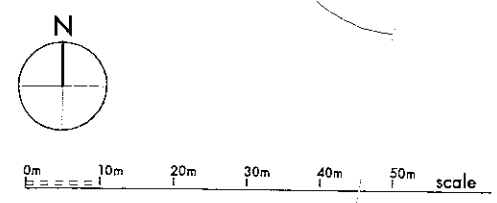


It is the client's responsibility to ensure that all relevant planning and building regulations are followed. The architect is not responsible for any errors or omissions. 


north east elevation

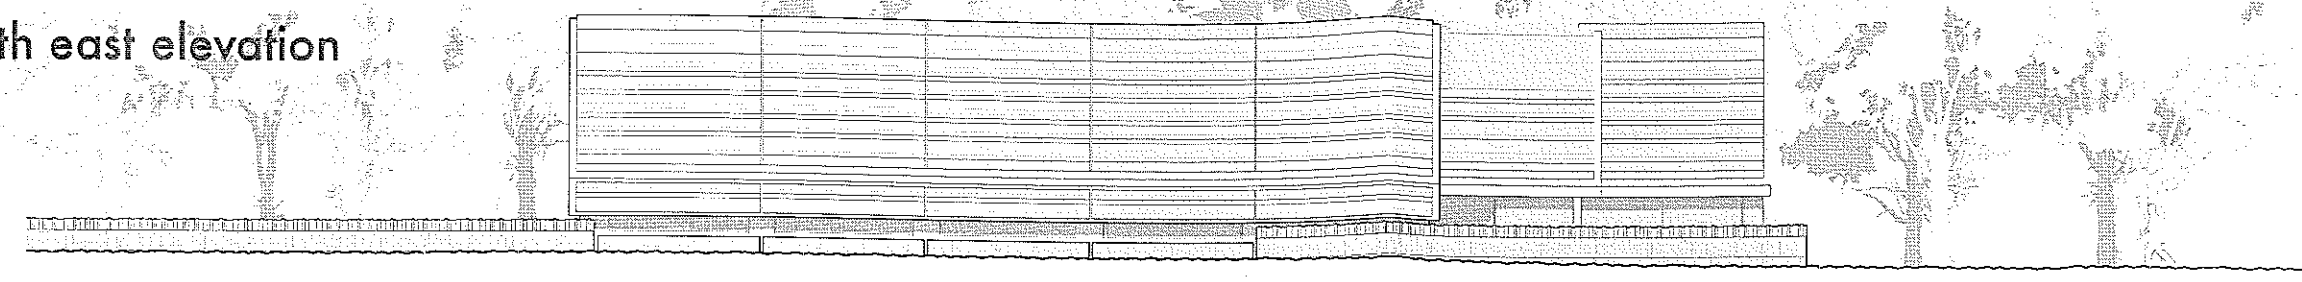


south east elevation

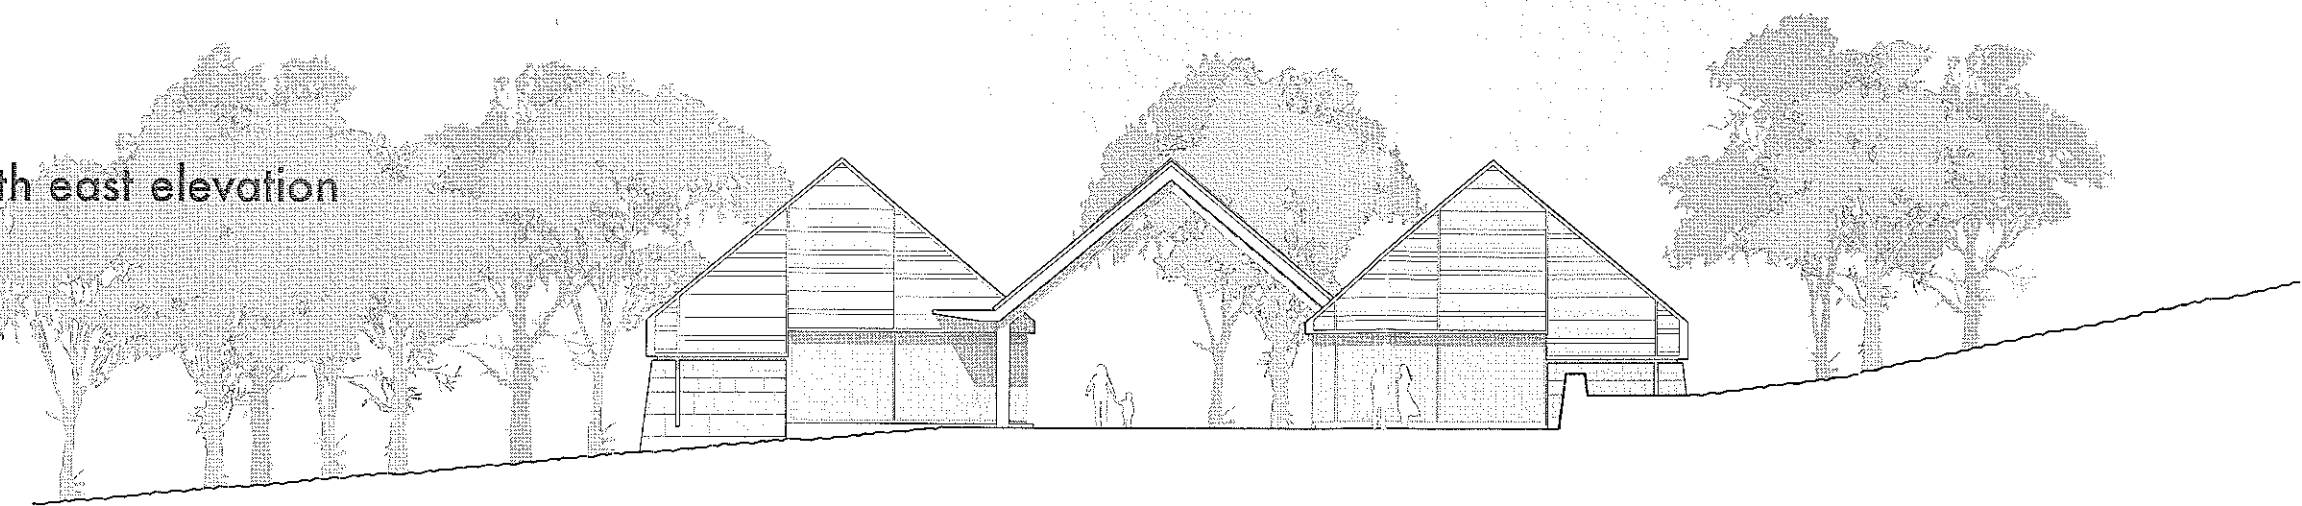

south west elevation

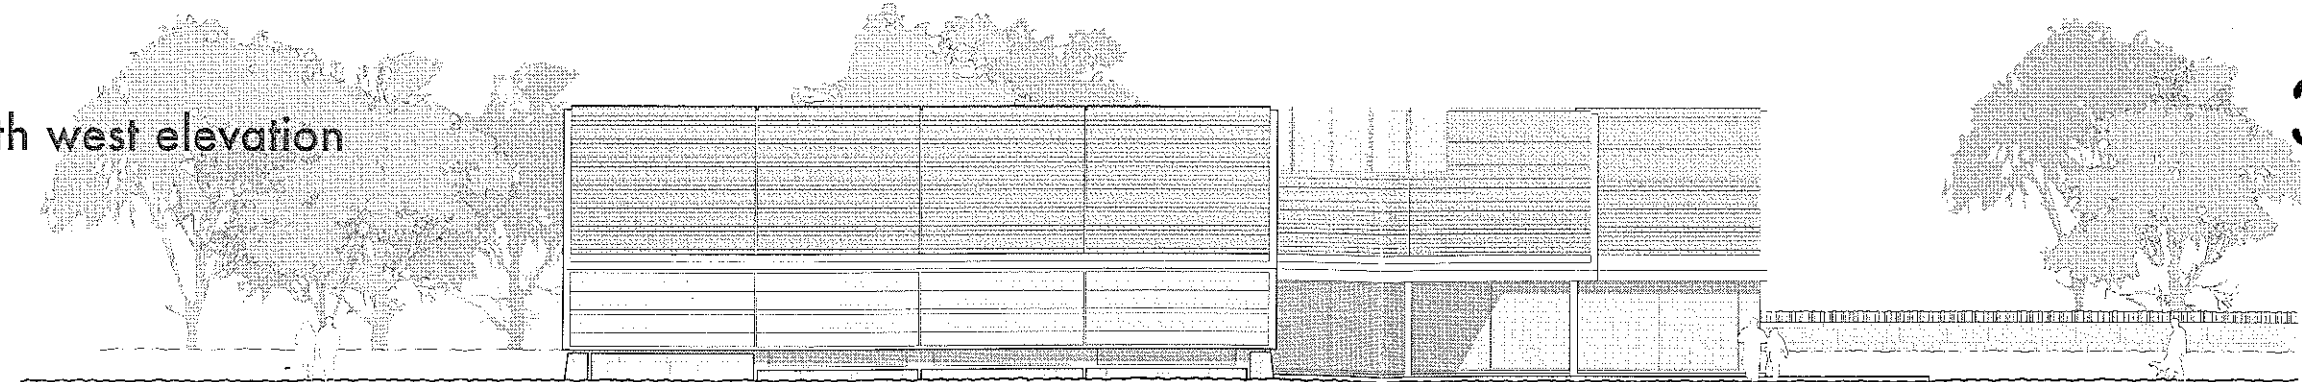

north west elevation

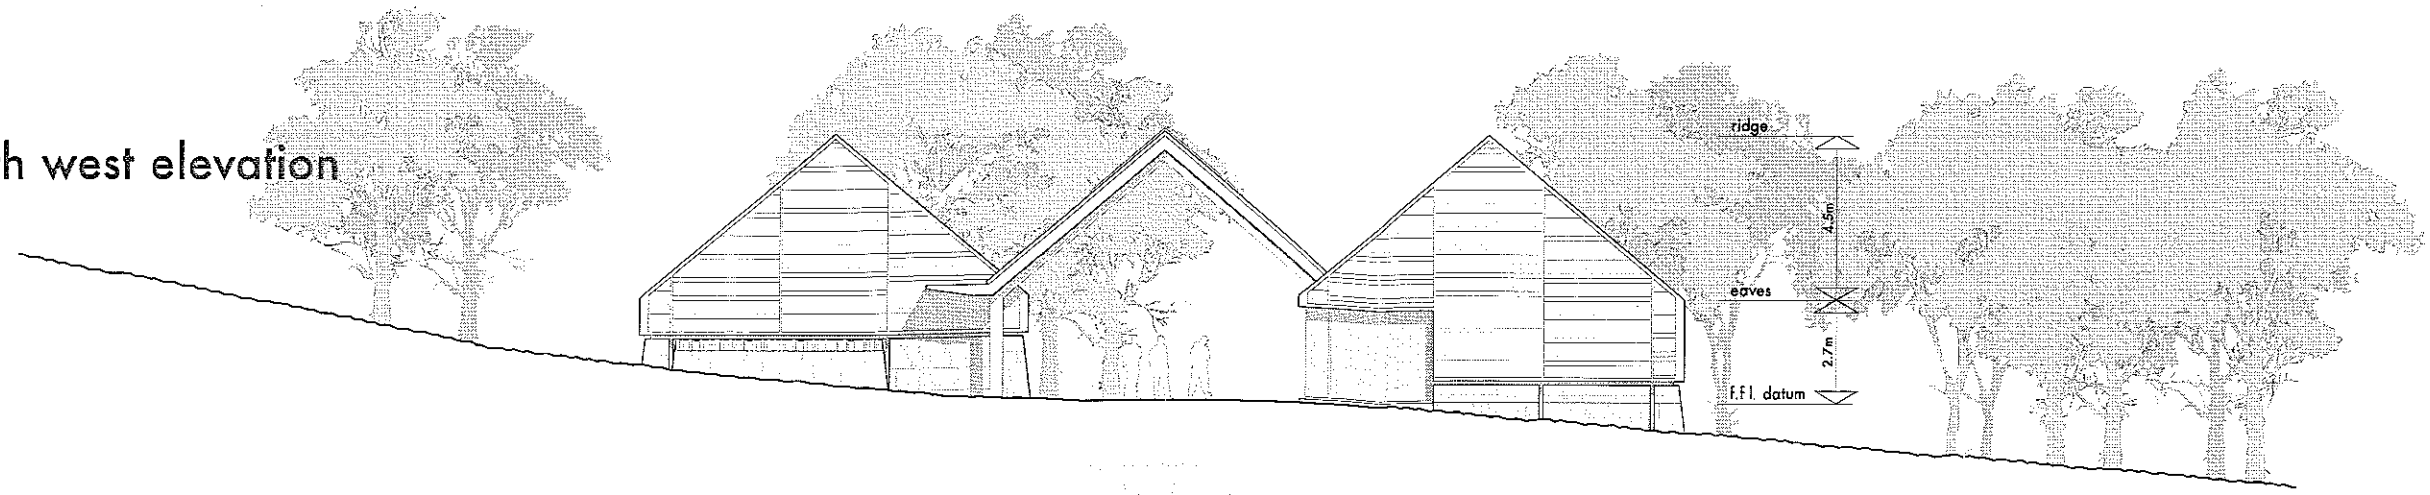

materials schedule

samples of materials to be submitted to the local authority for approval prior to work commencing on site

walls
random stonework to plinth
'yorkshire' style timber boarding above

roof
profile metal sheeting - colour to be agreed

structure
exposed steelwork - colour to be agreed

windows and doors
aluminium frame - colour to be agreed

320120578 P

A Issued for Planning June 2012
- Issued for information June 2012

stanton andrews
architects

44 yark street
clitheroe
BB7 2DL

t 01200 444490
f 01200 444491
e mail@stantonandrews.co.uk
w stantonandrews.co.uk


Ribble Valley Leisure
Devils Elbow
Outdoor Adventure Centre

Proposed Elevations

0m 10m 20m scale

arg.no. 11.26 PL 04 rev. A
na feb 2012 date scale 1 to 100 @ A1
drawn

This drawing is to be read in conjunction with all relevant
 consultation and consultation drawings.
 The architect is not liable for any damage or loss
 proceeding
 do not scale from this drawing
 all dimensions are to be checked on site
 this drawing is subject to copyright

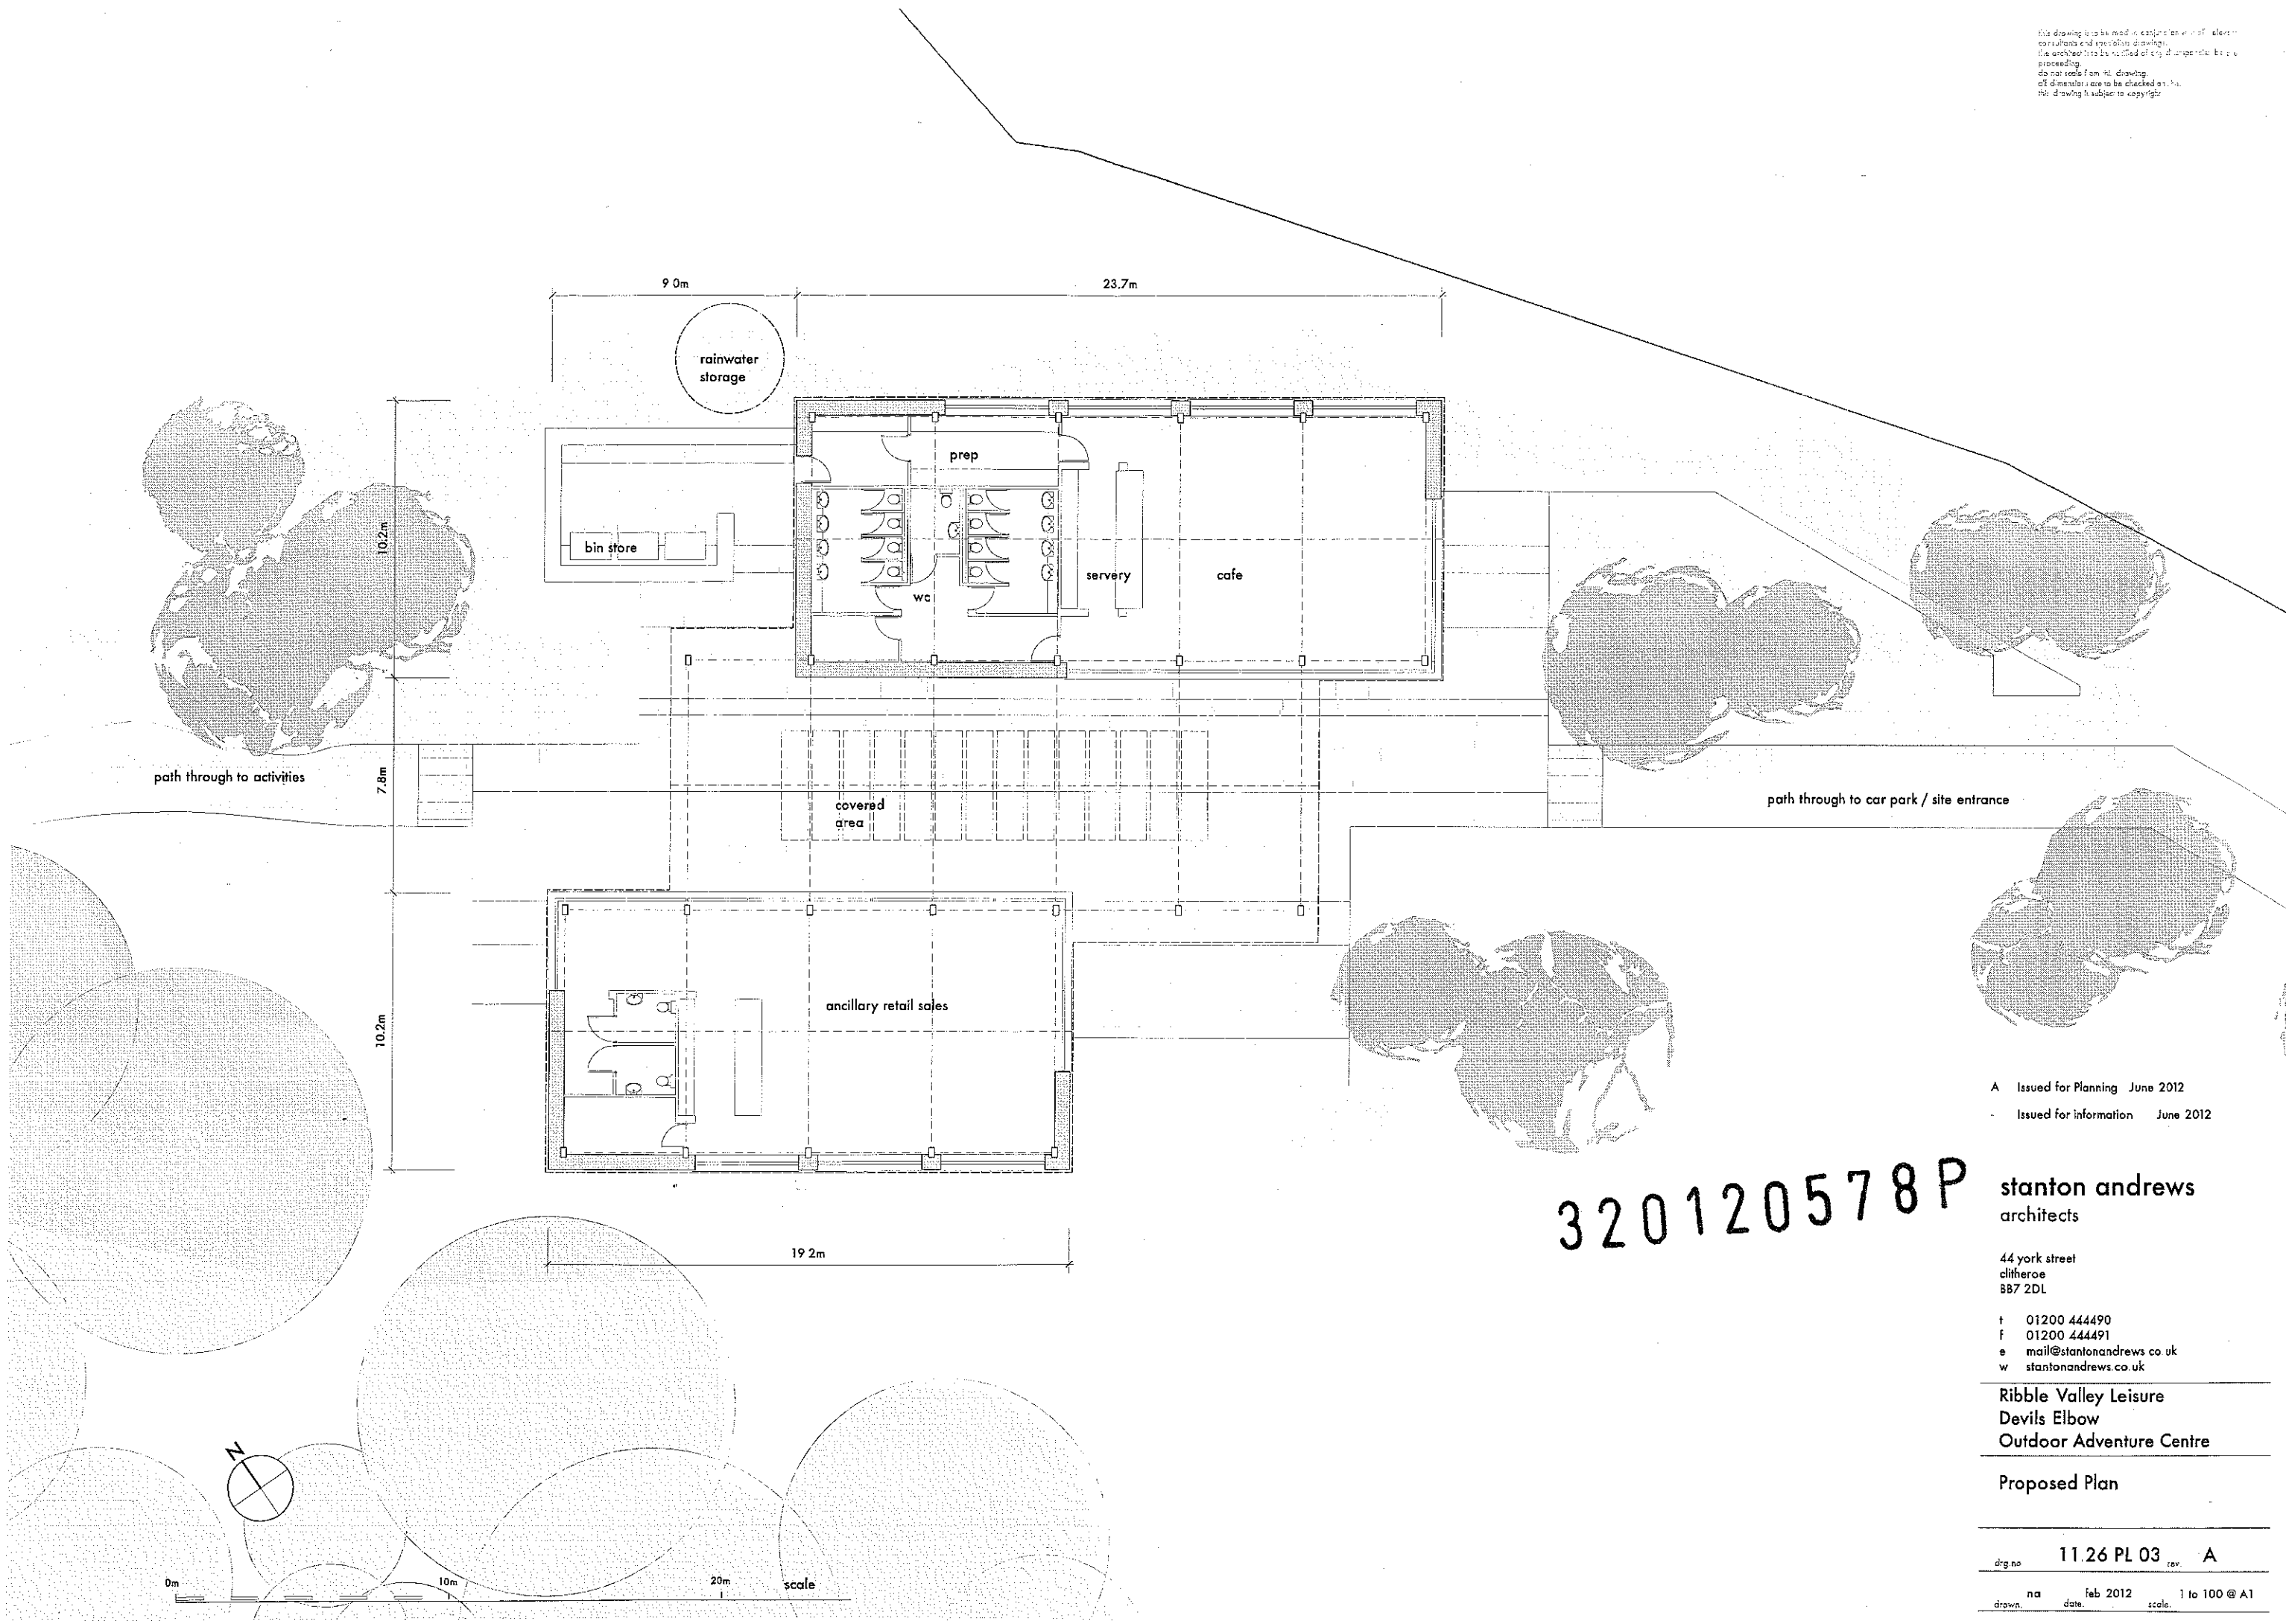

A Issued for Planning June 2012
 - Issued for information June 2012

320120578P

stanton andrews
 architects

44 york street
 clitheroe
 BB7 2DL

t 01200 444490
 f 01200 444491
 e mail@stantonandrews.co.uk
 w stantonandrews.co.uk

Ribble Valley Leisure
 Devils Elbow
 Outdoor Adventure Centre

Proposed Plan

arg.no	11.26 PL 03	rev	A
drawn	na	date	feb 2012
		scale	1 to 100 @ A1