




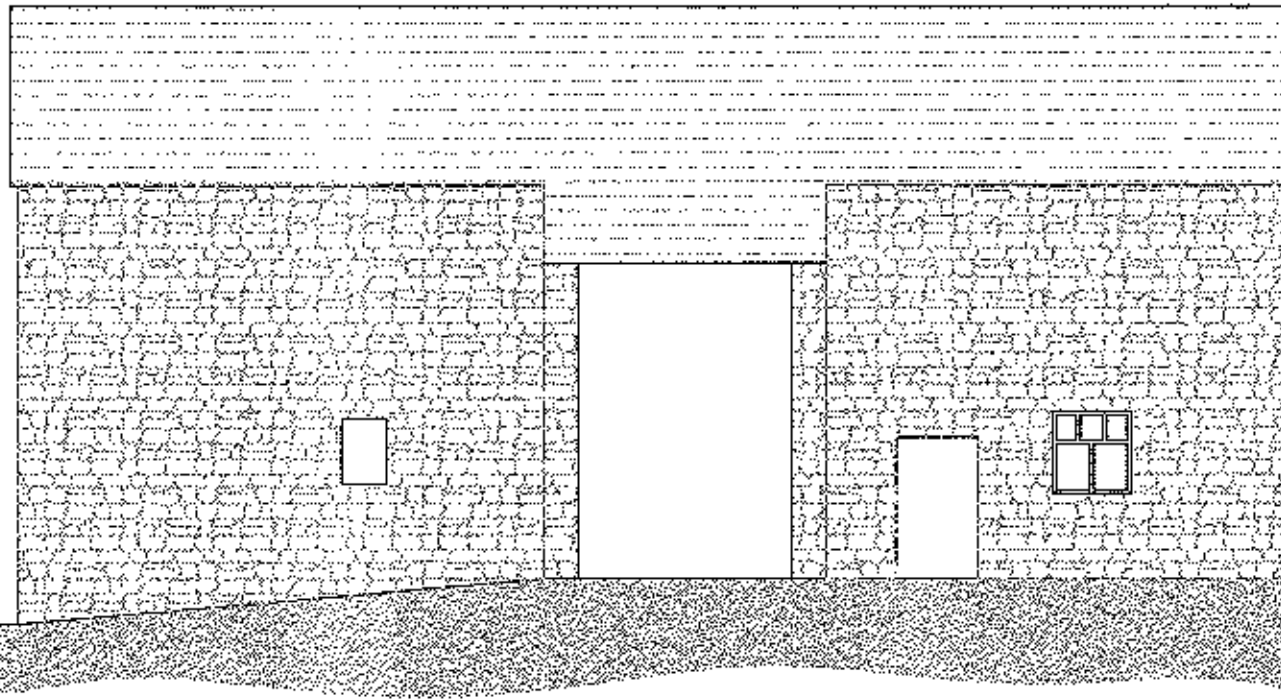


South Elevation
Scale 1:100

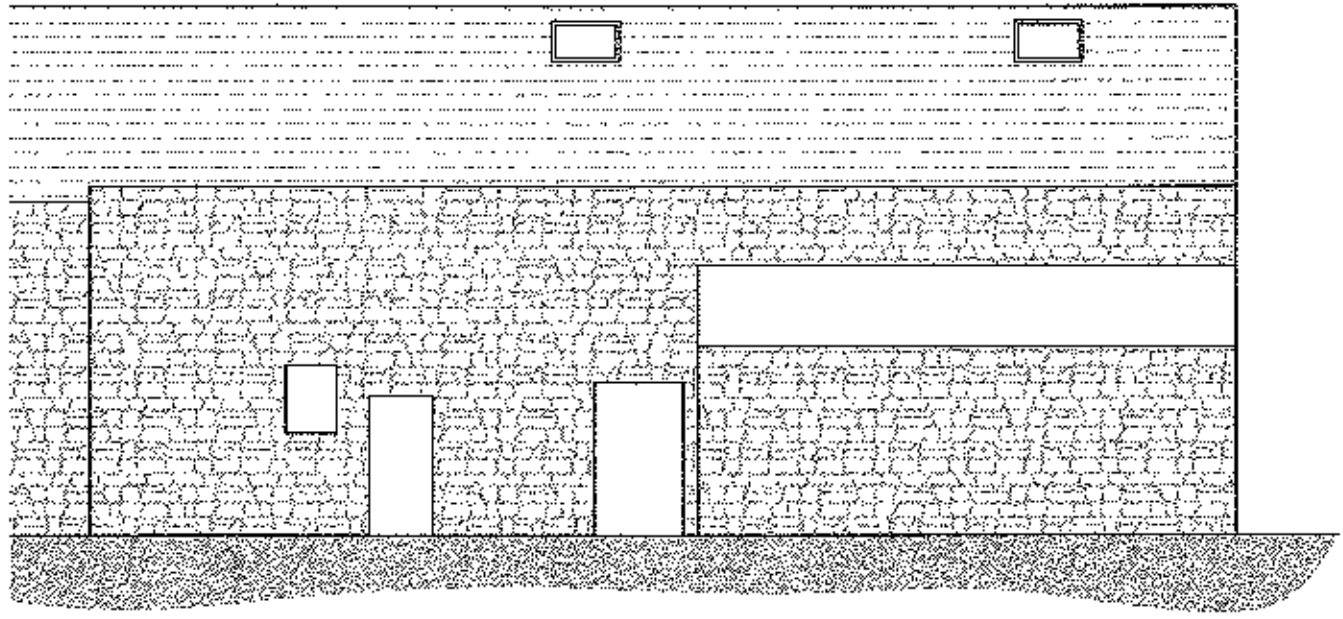


North Elevation
Scale 1:100

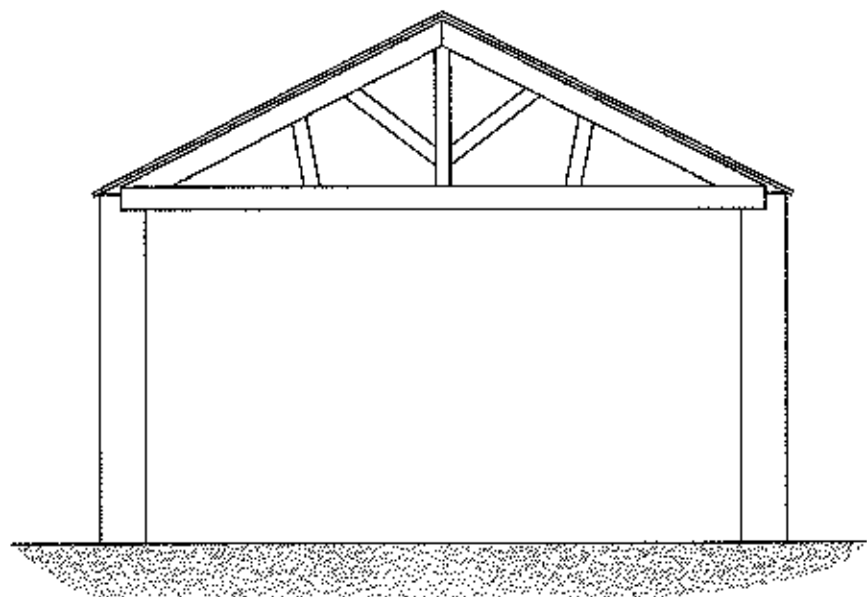


Typical Section
Scale 1:100

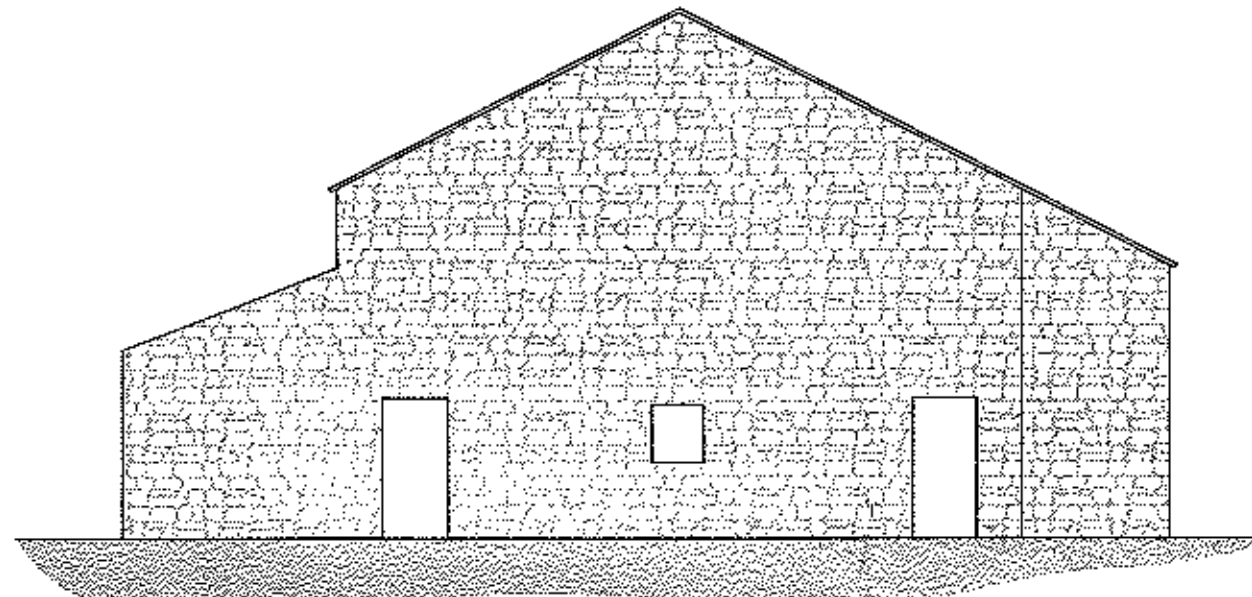

West Elevation
Scale 1:100

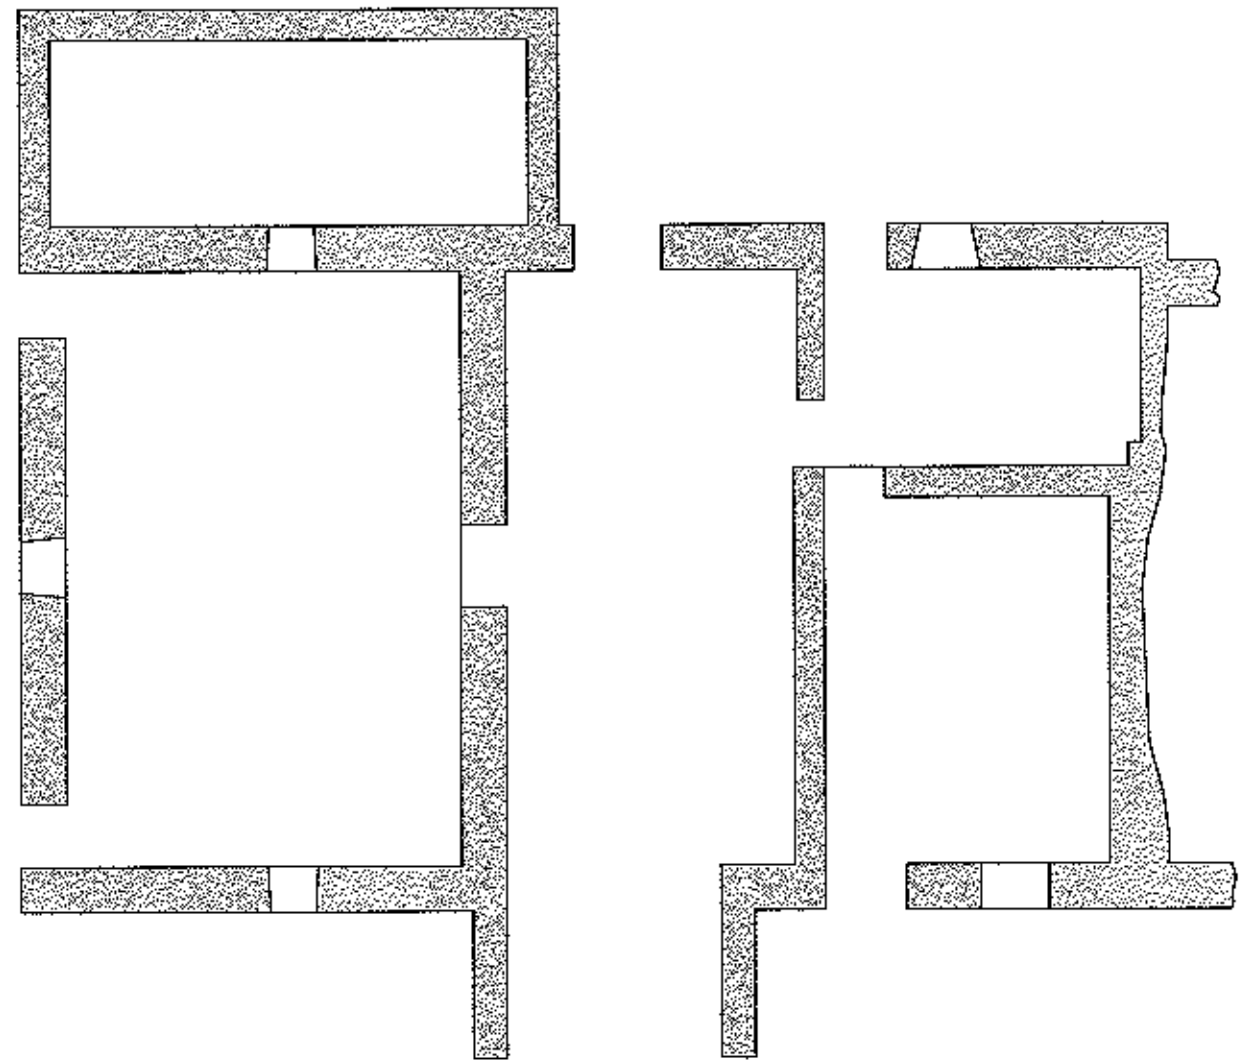

Ground Floor Plan
Scale 1:100

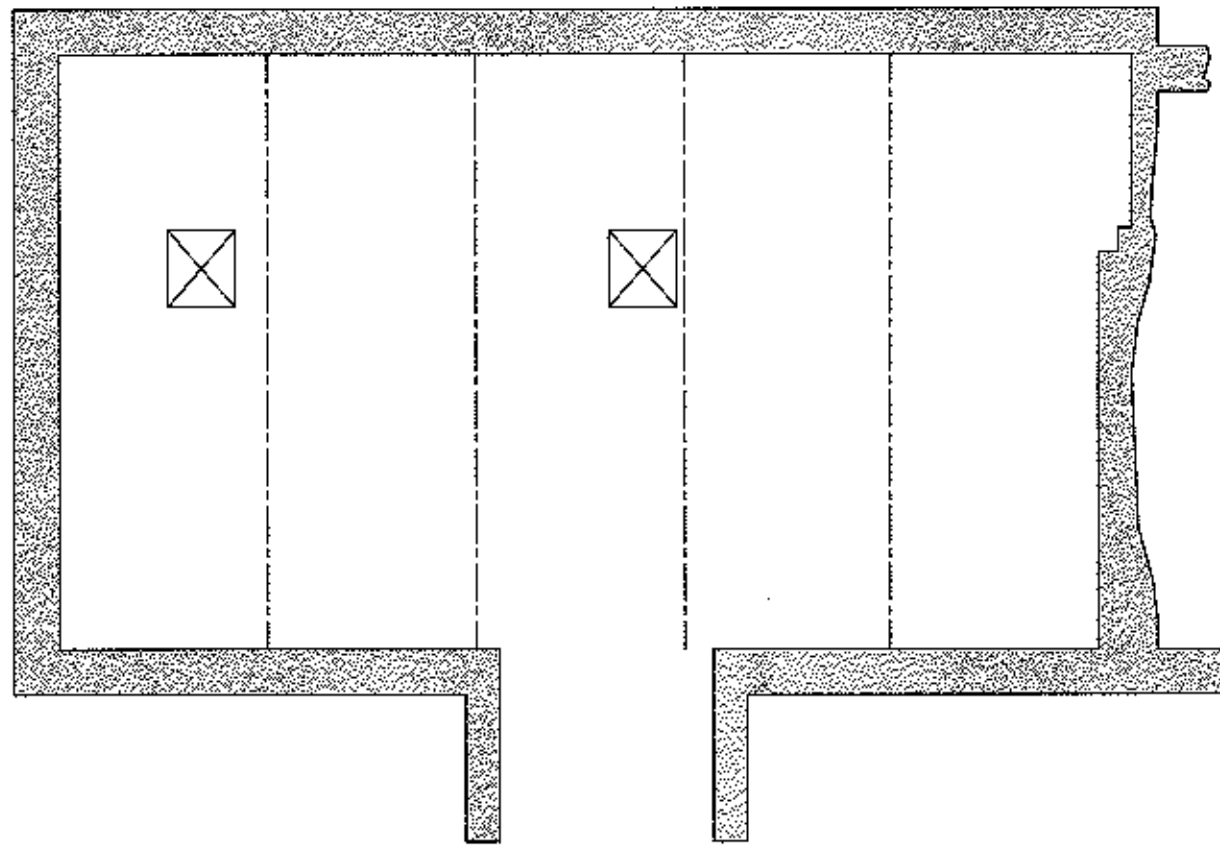

First Floor Plan
Scale 1:100

320120579P
0 1 2 4 6 8 10m
1:100 Scale

Mr & Mrs Weare			
Change of Use from Holiday Let To Residential Dwelling Huckle Ing Farm, Gisburn Existing Plans and Elevations		Scale 1:100	
		Drawn DME	Checked Approved
www.psa-design.co.uk mail@psa-design.co.uk PSA DESIGN engineering your environment CIVIL, STRUCTURAL, GEOTECHNICAL, TRANSPORT		Drawing Number A1323/PL01	
		Date June 2010	
		Rev.	a