




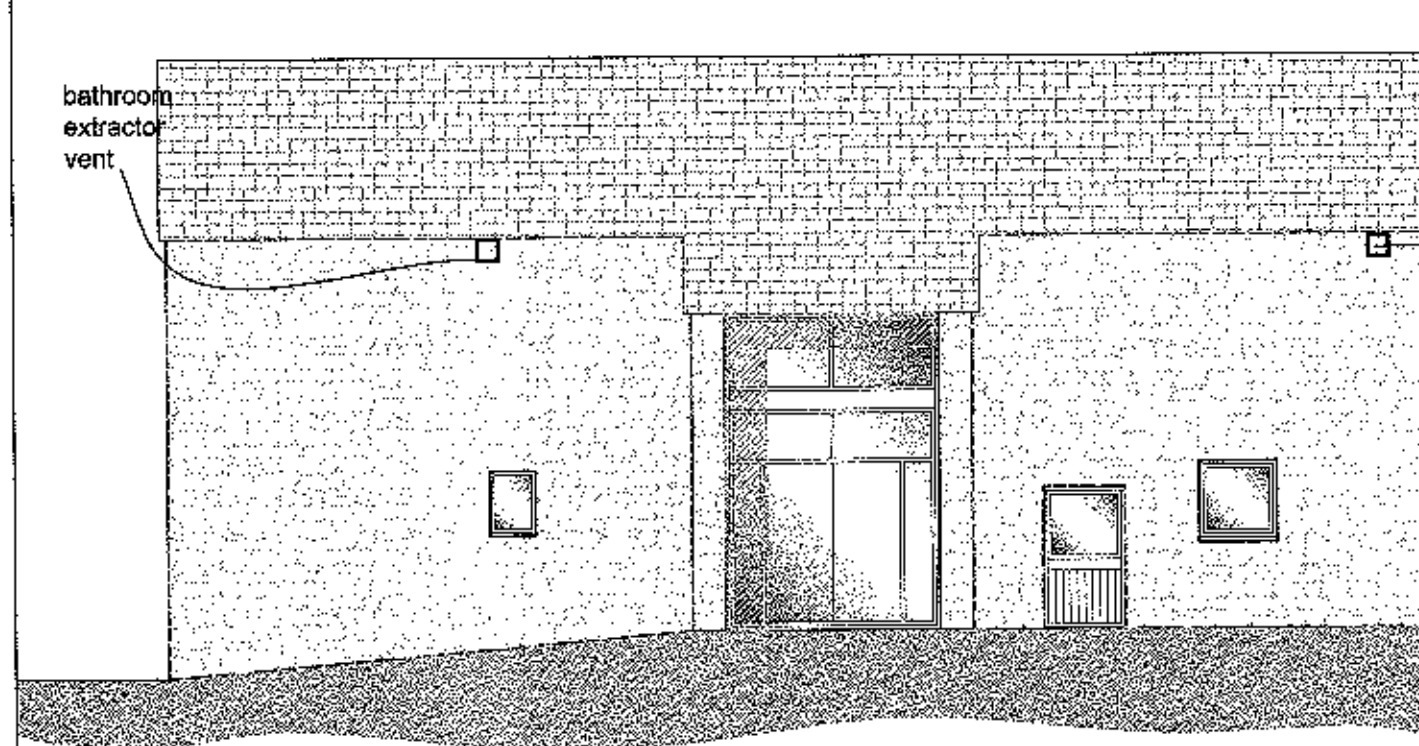


South Elevation
Scale 1:100

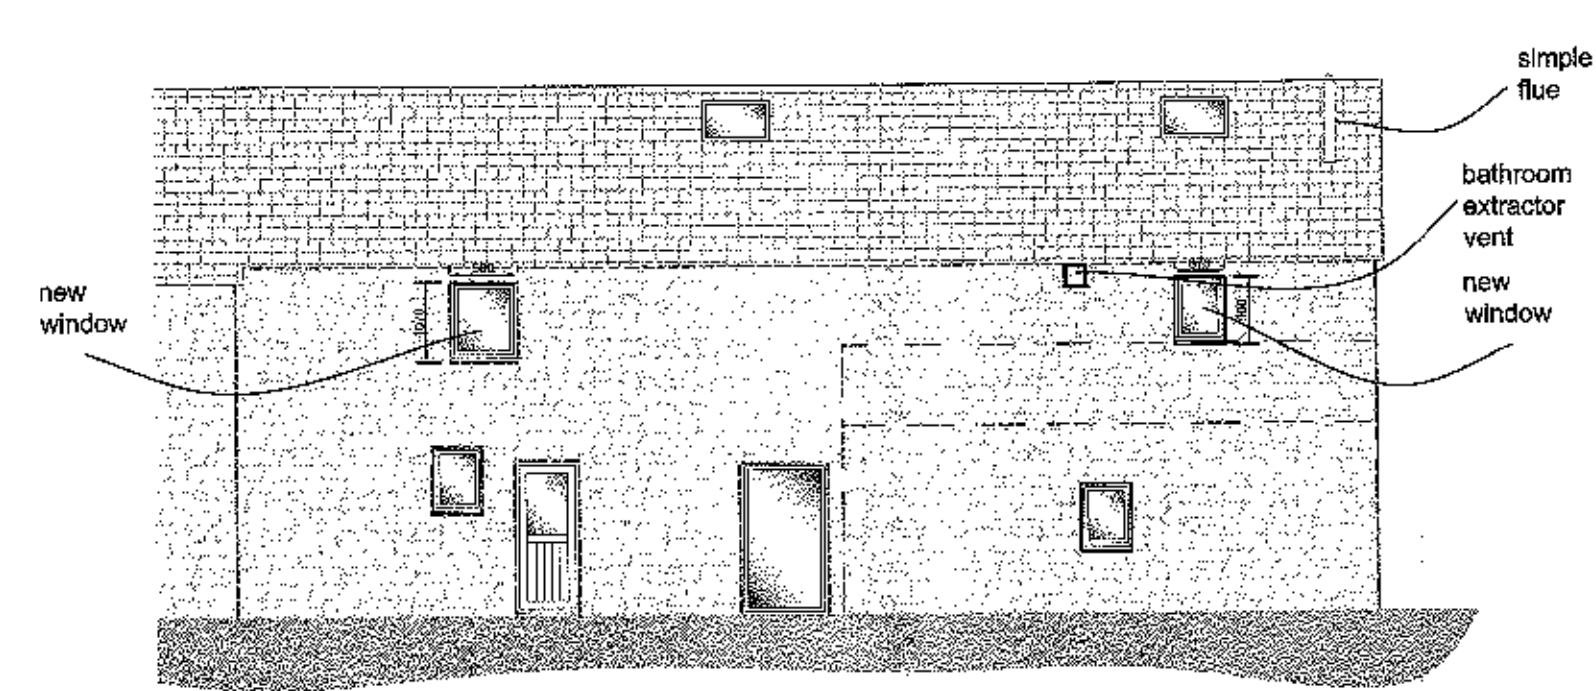


North Elevation
Scale 1:100

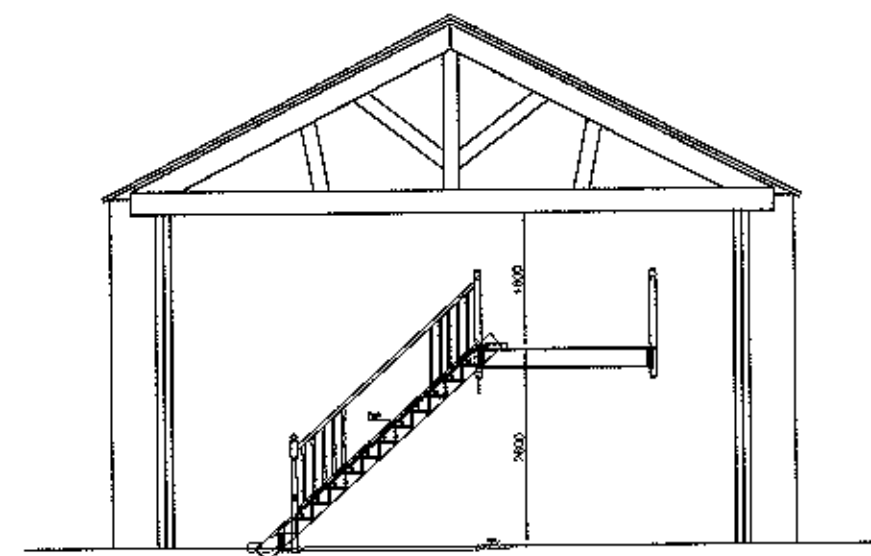


Typical Section
Scale 1:100

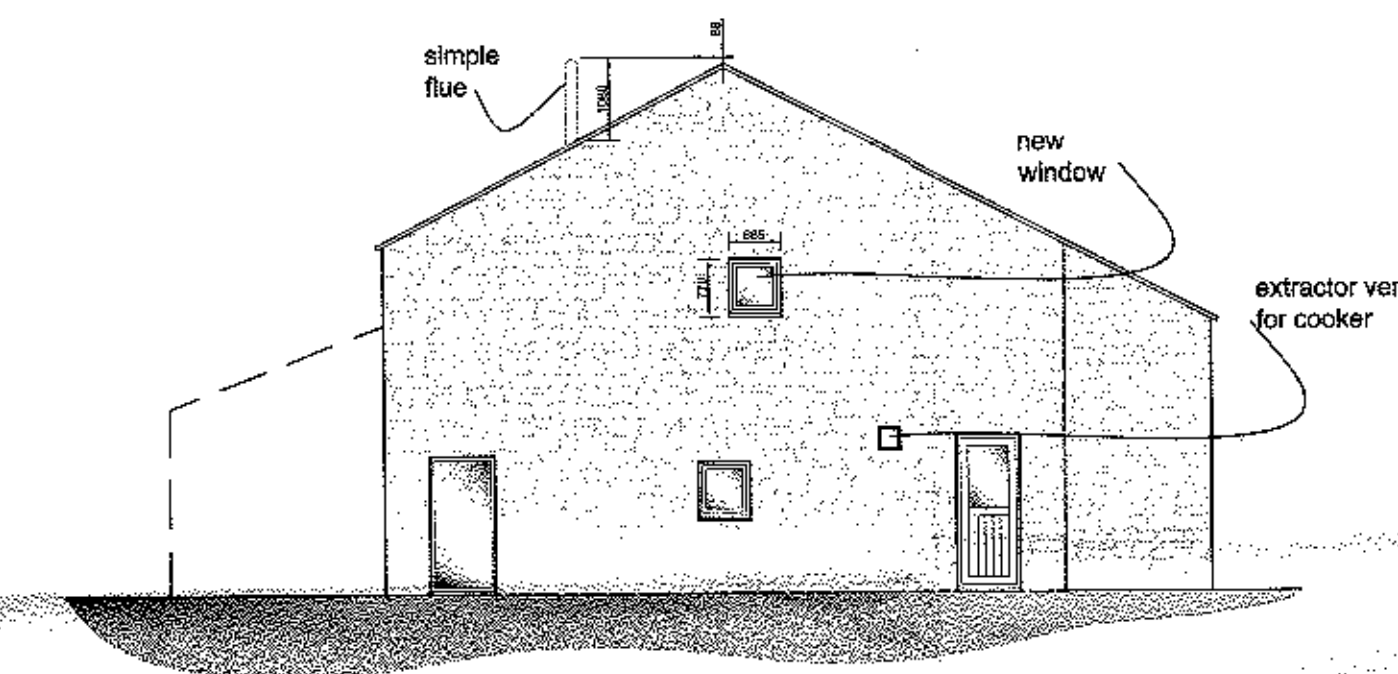


West Elevation
Scale 1:100

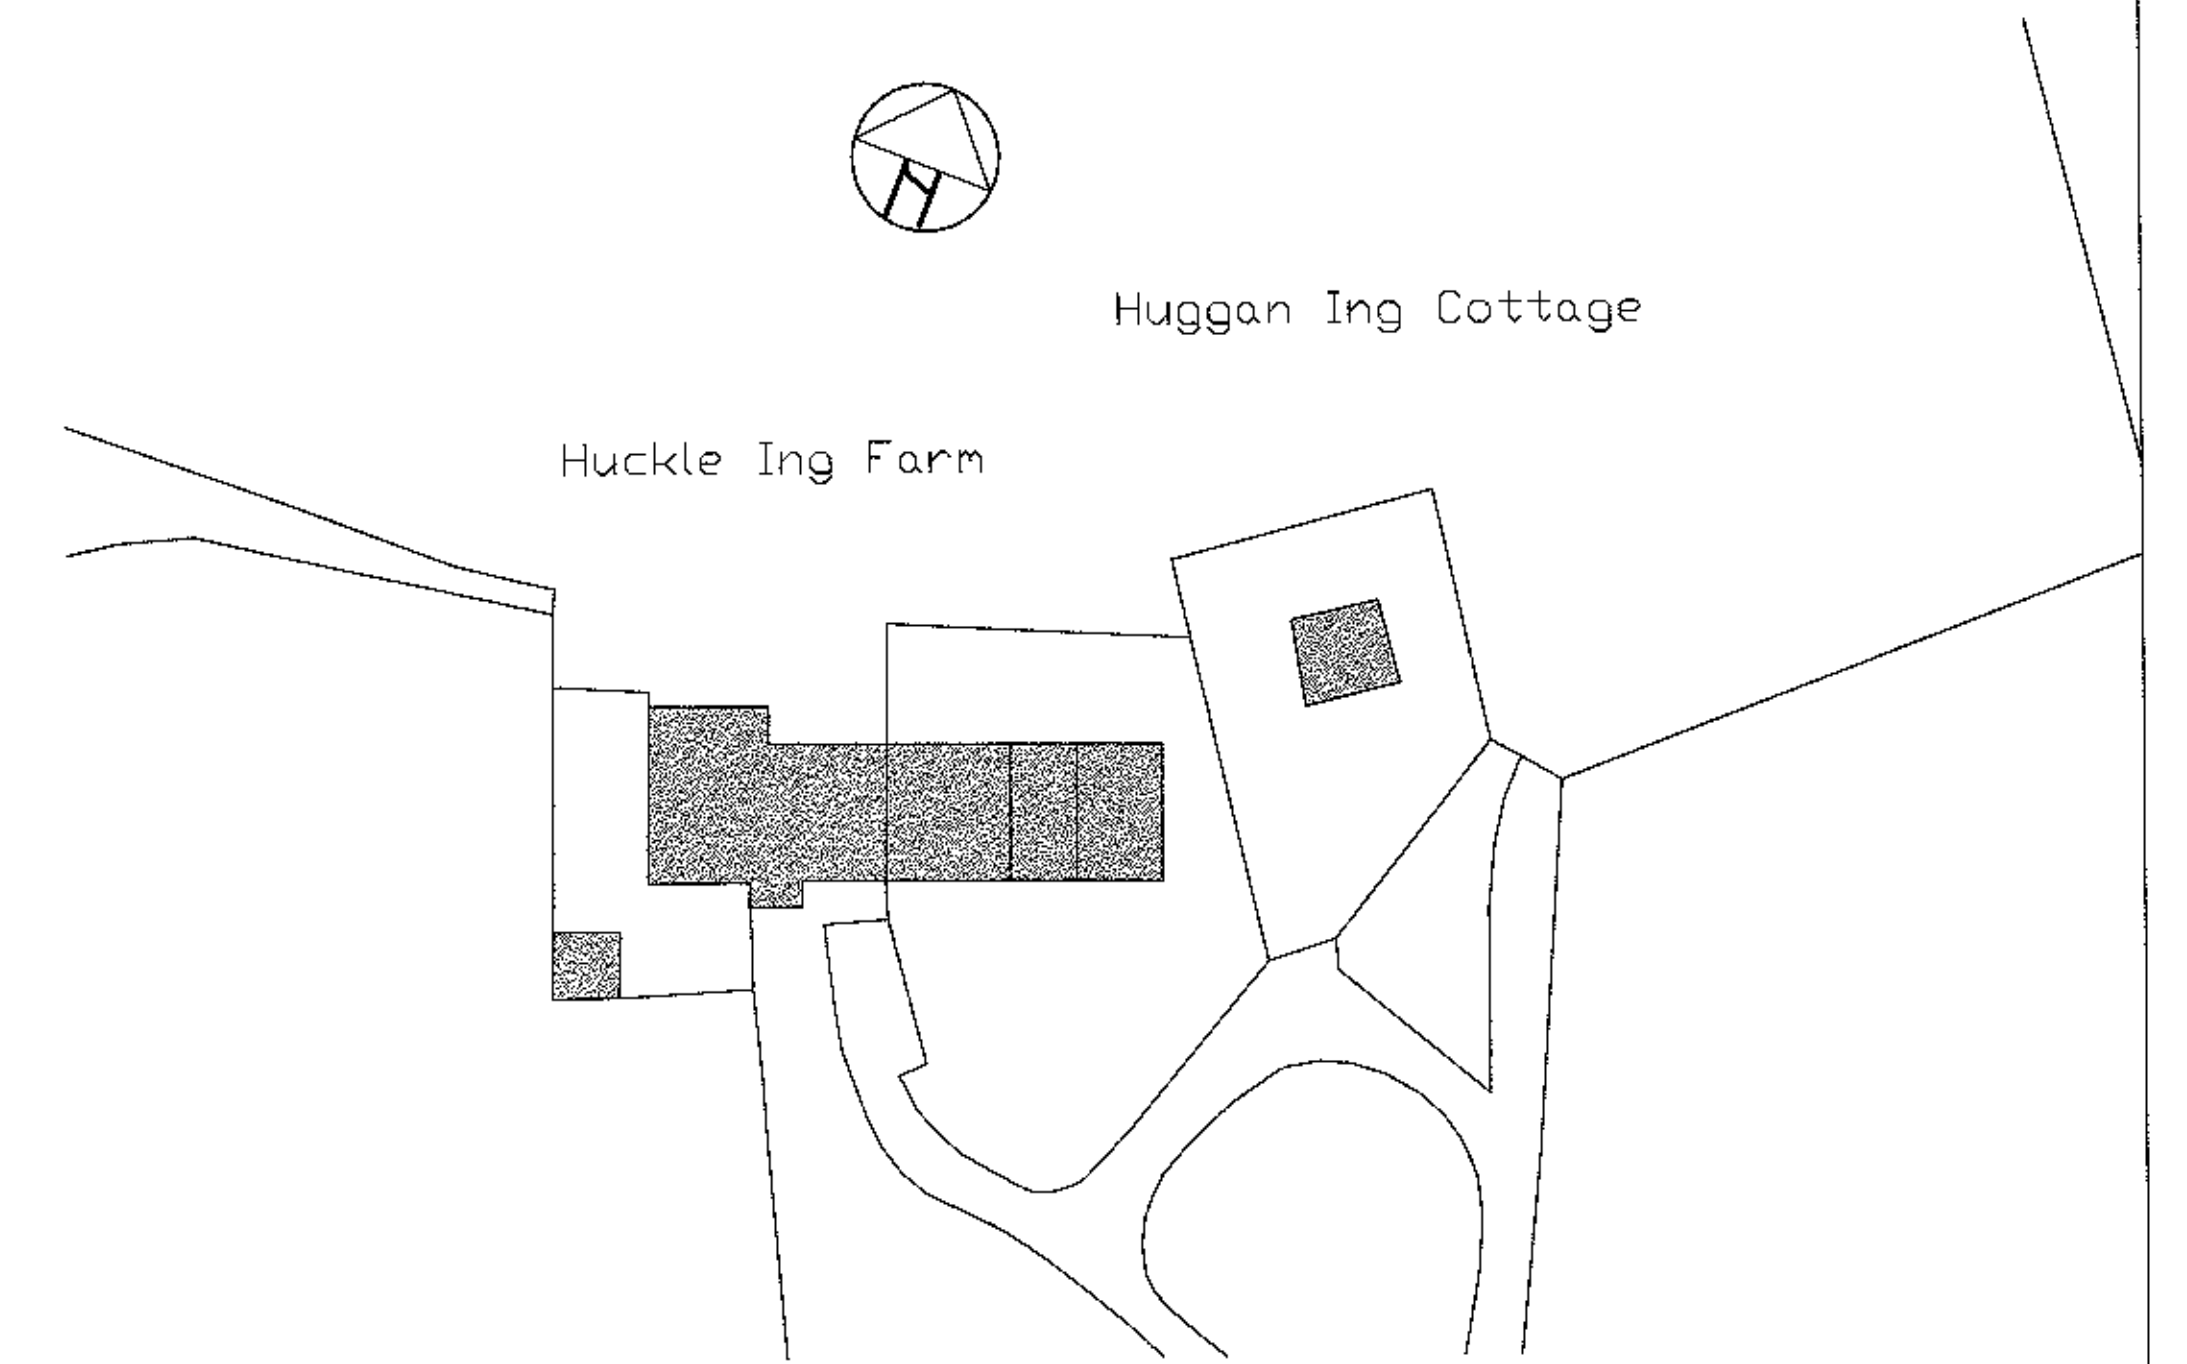



Site Layout Plan scale 1:500
0 5 10 20 30 40 50m
1:500 Scale

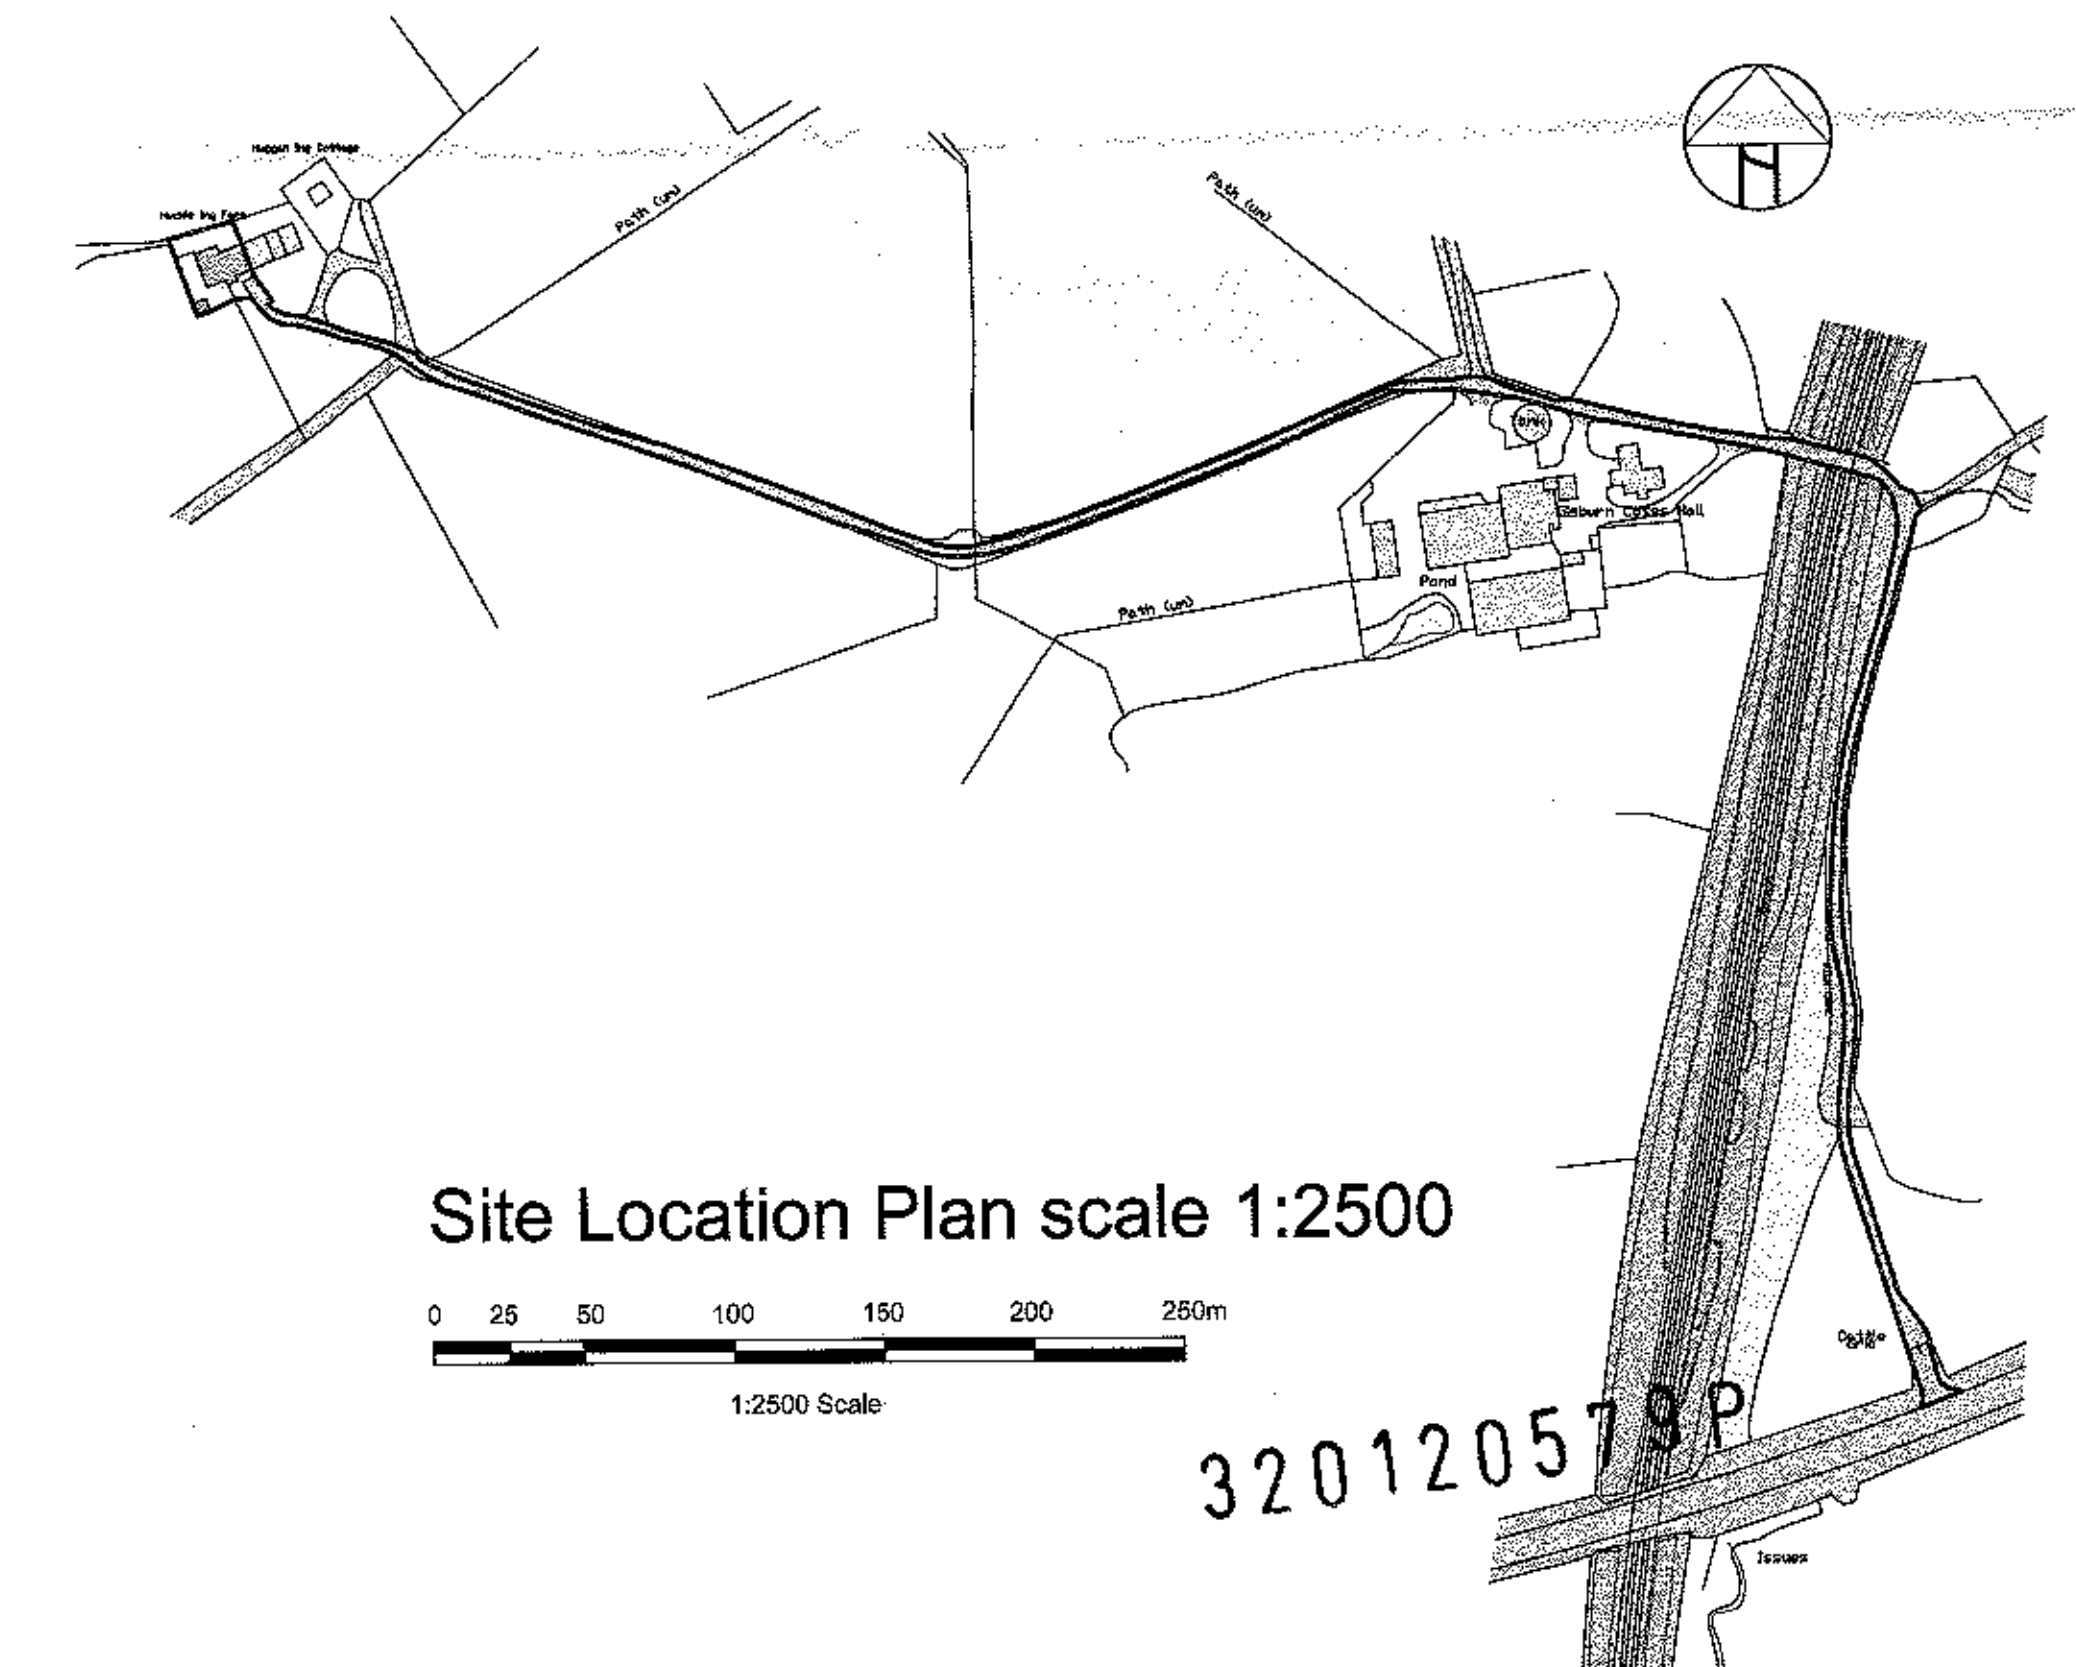

Site Location Plan scale 1:2500
0 25 50 100 150 200 250m
1:2500 Scale

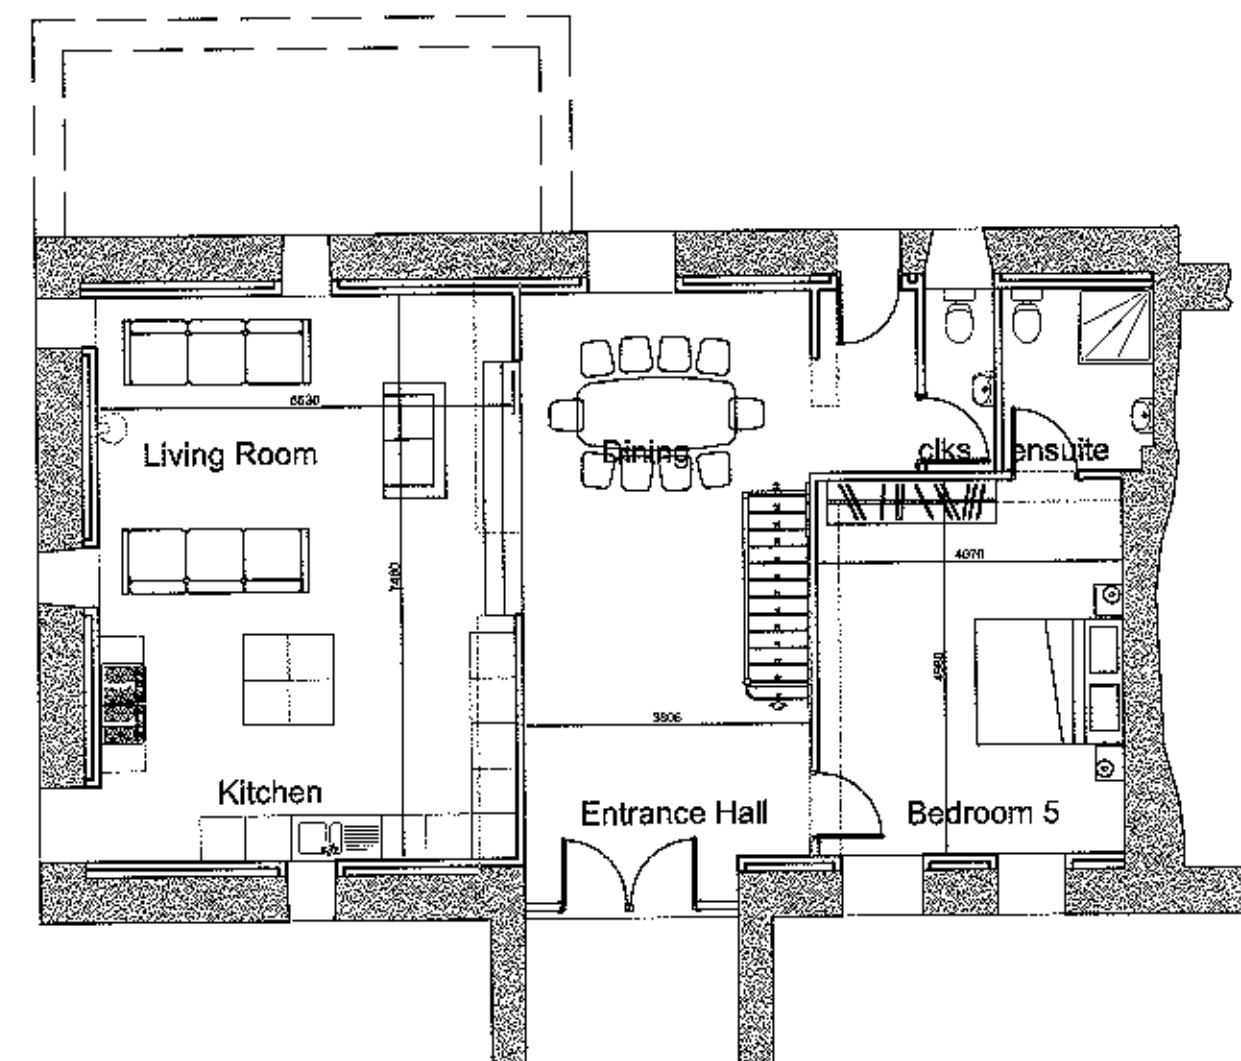

Ground Floor Plan
Scale 1:100

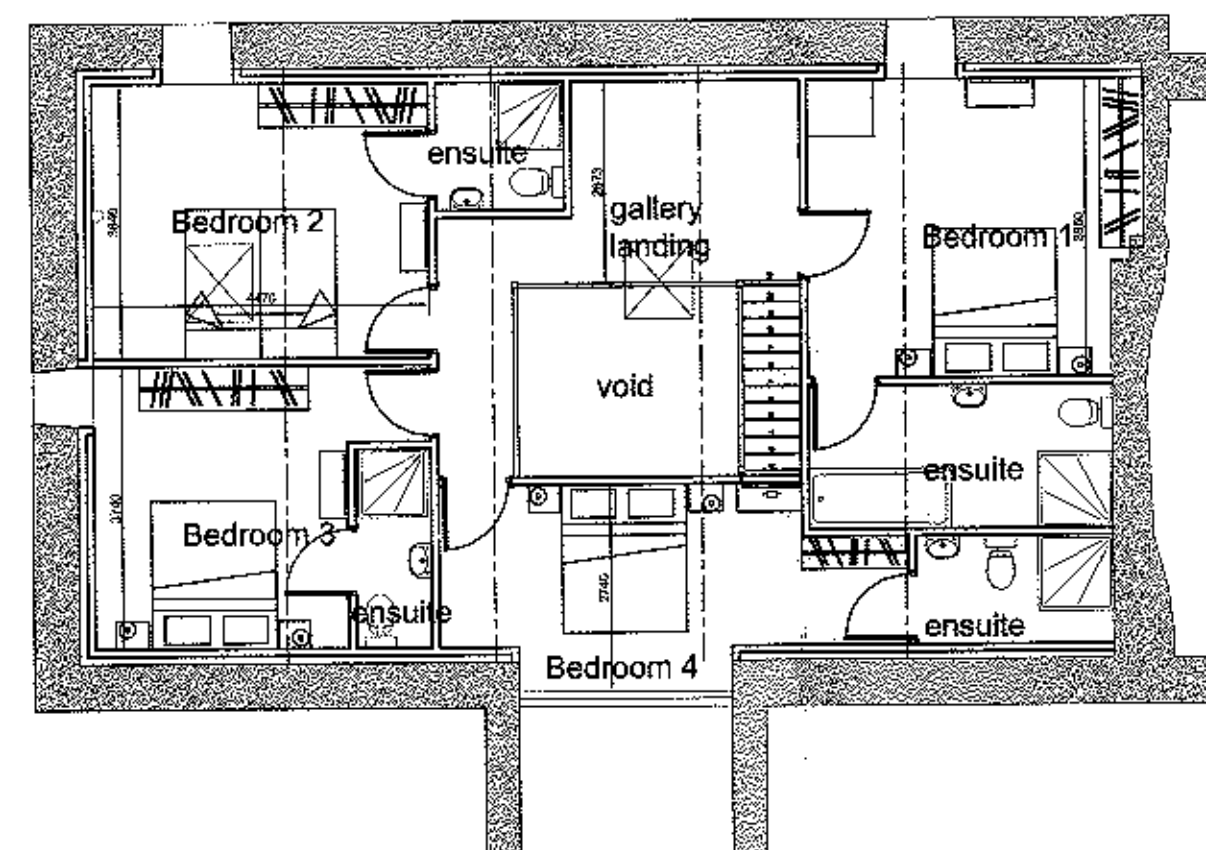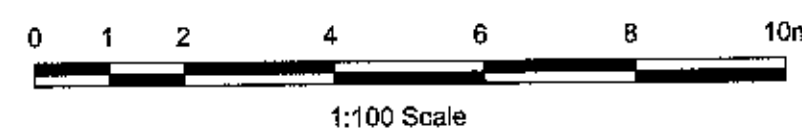

First Floor Plan
Scale 1:100

All dimensions are approximate

Mr & Mrs Weare			
Conversion of Barn to Holiday Let Huckle Ing Farm, Gisburn			Scale 1:100
Proposed Plans and Elevations			Drawn DME
			Checked f
			Approved g
Drawing Number A1323/PL02			Date June 2010
Rev. f			g

www.psa-design.co.uk
info@psa-design.co.uk

PSA
DESIGN

PSA Design
The Old Bank House
6 Berry Lane, Longridge
Preston, PR3 3JA
Tel: 01772 786005
Fax: 01772 786205

engineering your environment
CIVIL, STRUCTURAL, GEOTECHNICAL, TRANSPORT