

Notes:


All dimensions or levels shown on drawing subject to detailed setting out and checking on site. Any discrepancies should be notified to the designer or project surveyor

Only figured dimensions to be used subject to the above. No scaling off the drawing should be undertaken.

The information contained on the drawing must only be used at the named location.

The location of any services indicated on the drawing are approximate only and all must be checked on site by the main contractor before commencing works

320120589P

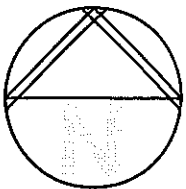

rev	date	description


ANDERTON GABLES
CHARTERED BUILDING SURVEYORS
& PROJECT CONSULTANTS
3 Wood Ave, St. Leonards, A.S. 204
T: 01772 560360
E: info@andertongables.co.uk
W: www.andertongables.co.uk

Client:
Mr and Mrs Kay


Project Location:
**Greengore Farm
Hurst Green
Clitheroe
BB7 9QT**

Drawing:
Site Location Plan

Drawn By: GL	CAD Ref:
Checked By: -	CON Ref:
Scale: 1:1250	Drawing No:
Drawing: A4	AG2000
Date: Dec 2011	

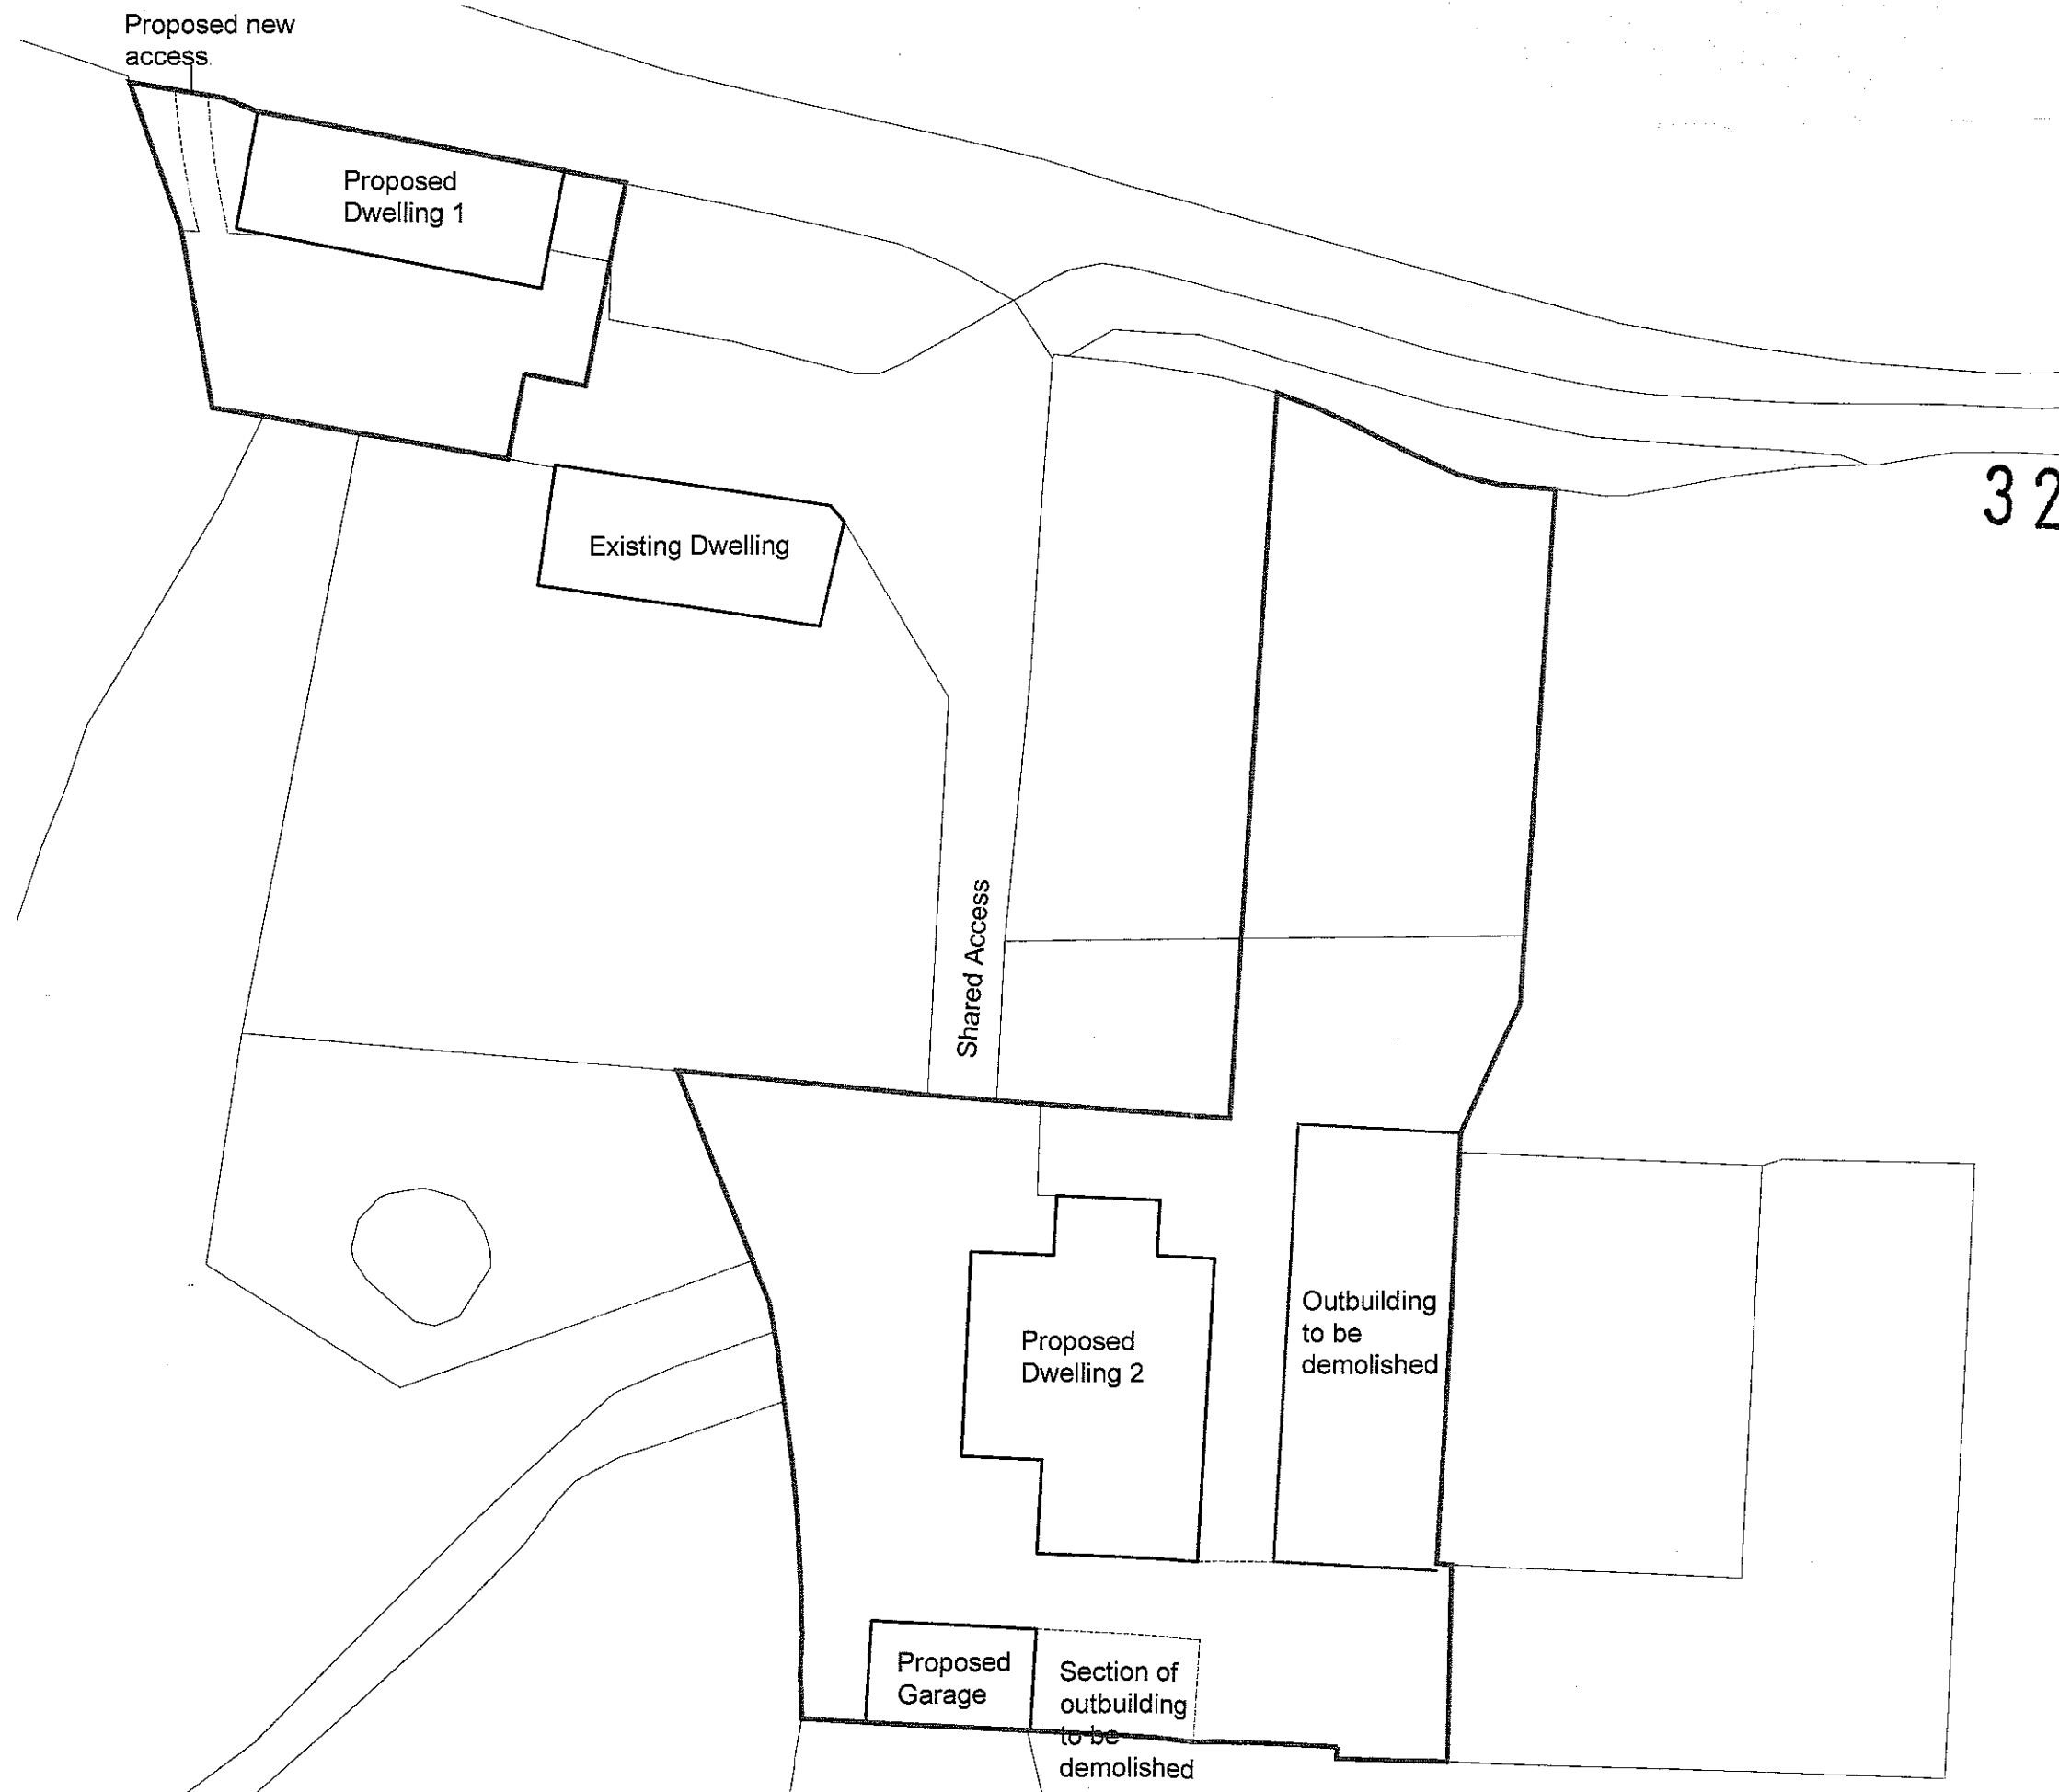

320120589P

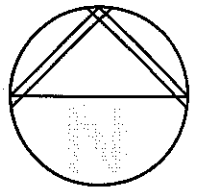

Notes:

All dimensions or levels shown on drawing subject to detailed setting out and checking on site. Any discrepancies should be notified to the designer or project surveyor.







Only figured dimensions to be used subject to the above. No scaling off the drawing should be undertaken.

The information contained on the drawing must only be used at the named location.

The location of any services indicated on this drawing are approximate only and all must be checked on site by the main contractor before commencing works.

rev	date	description

ANDERTON GABLES
 CHARTERED BUILDING SURVEYORS
 & PROJECT CONSULTANTS
 31, 33, 35,40

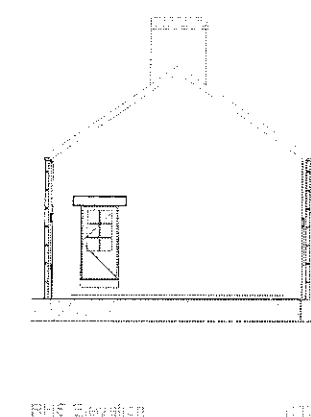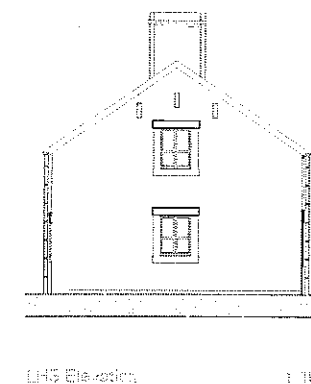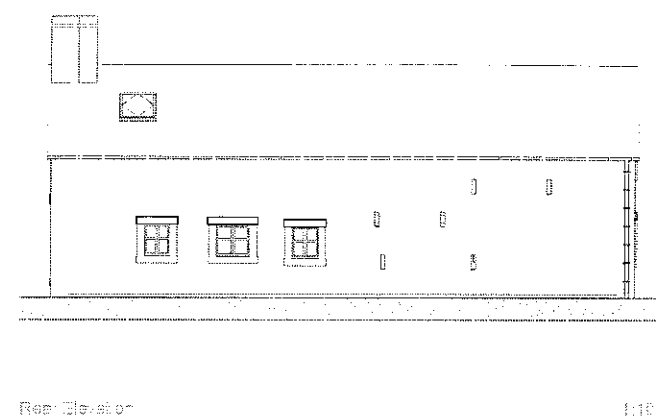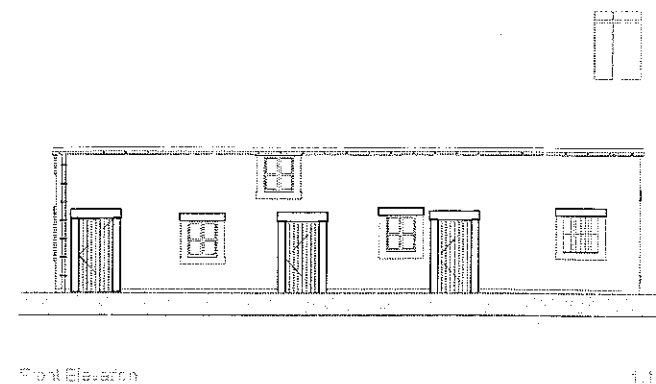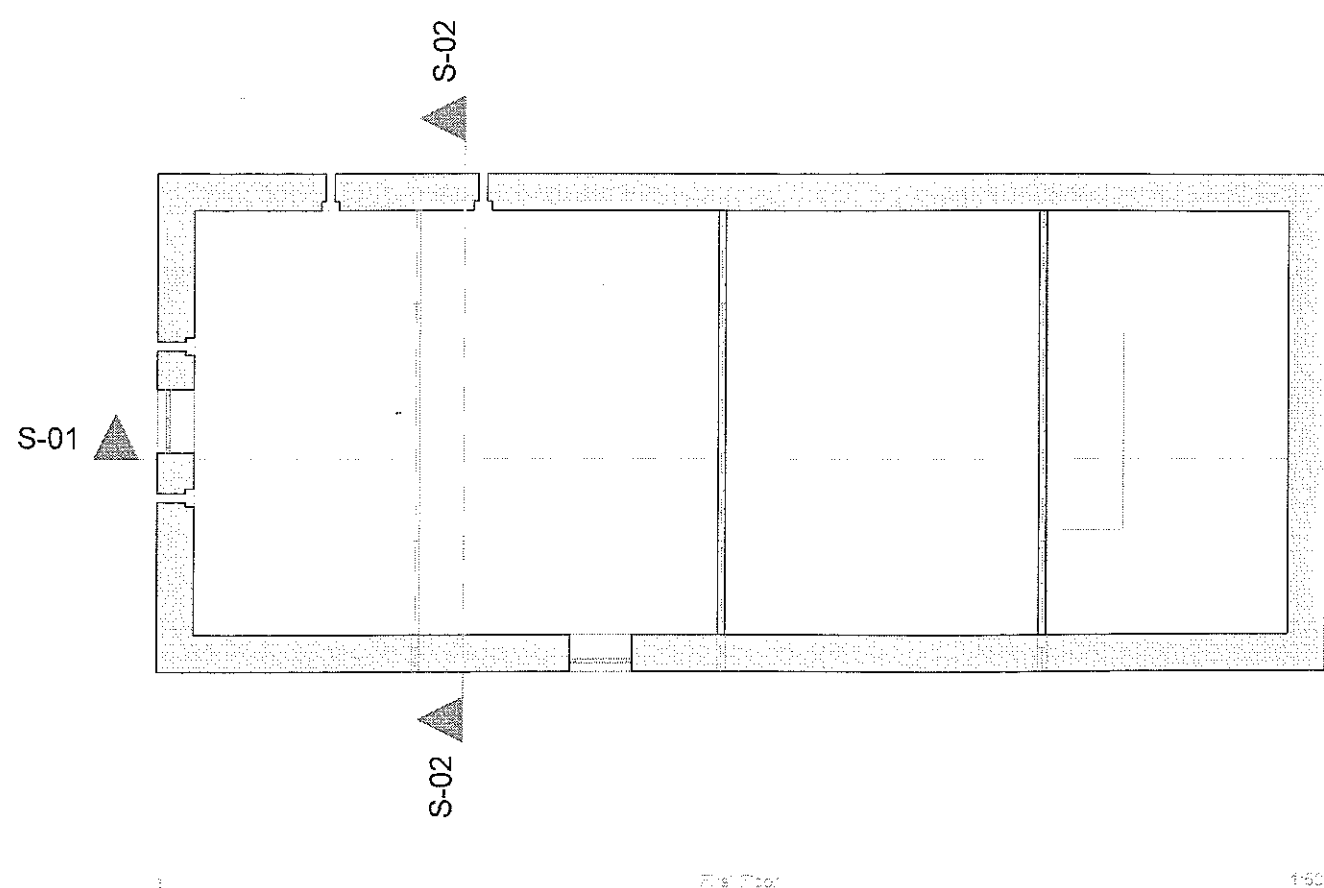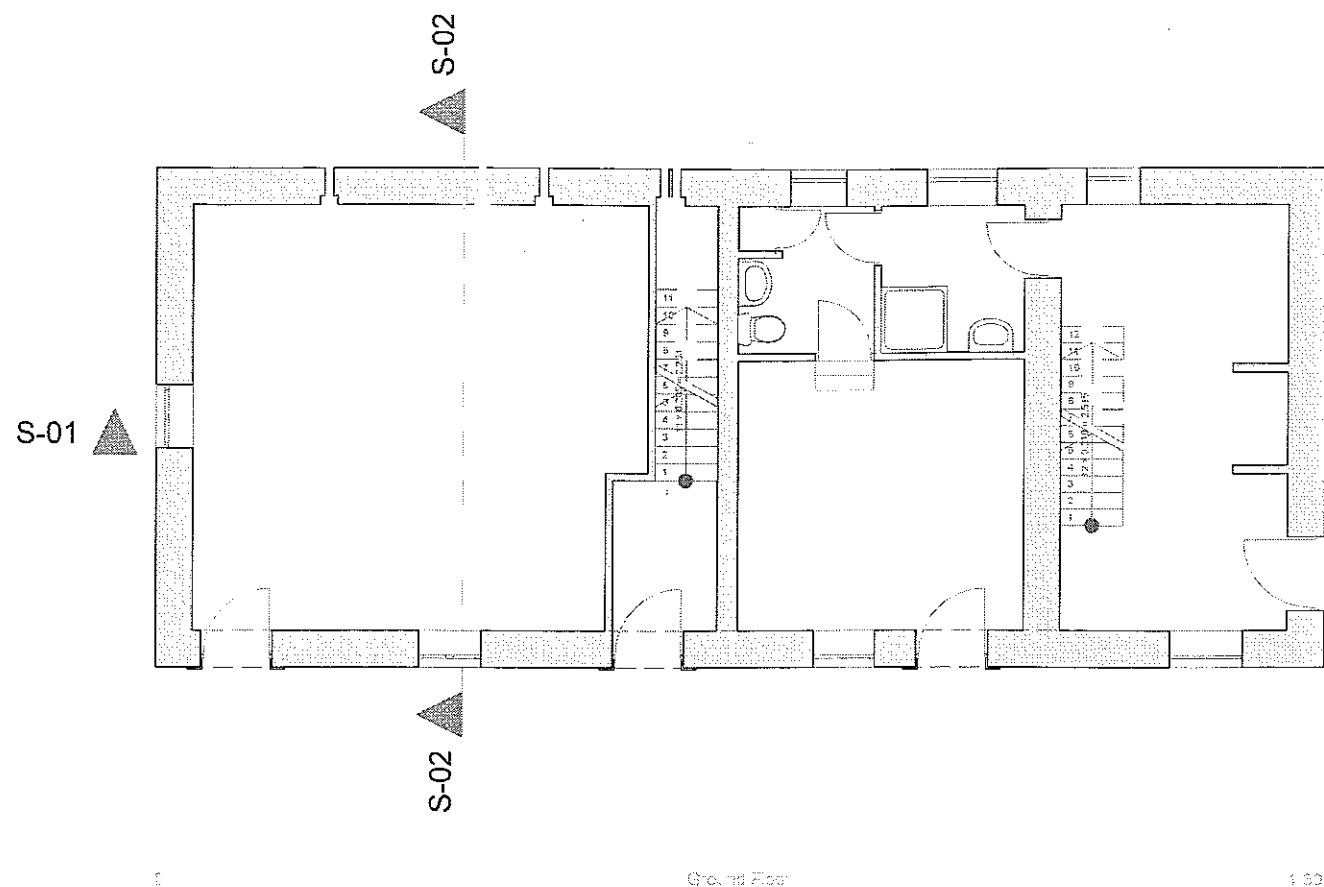

Notes:

All dimensions or levels shown on drawing are subject to detailed setting out and checking on site. Any discrepancies should be notified to the designer or project surveyor.

Only figured dimensions to be used subject to the above. No scaling off the drawing should be undertaken.

The information contained on the drawing must only be used at the named location.

The location of any services indicated on this drawing are approximate only and all must be checked on site by the main contractor before commencing works.

320120589 P

THIS DRAWING HAS BEEN
PREPARED FOR PLANNING
APPLICATION PURPOSES
ONLY

REV	DATE	DESCRIPTION
A	16/05/12	planning amendments

ANDERTON GABLES
CHARTERED BUILDING SURVEYORS
& PROJECT CONSULTANTS

5 Windley Street, Pritchard PR1 2AA
Tel: 01773 542800
Email: info@andertongables.co.uk

Client:

Mr & Mrs Kay

Project Location:

Greenway Farm
Rural Road
Opton







Drawing:

Existed
Existing Floor
New Floor

Drawing Status:

PLANNING APPLICATION

Drawn By:	DN	CAD Ref:	
Checked By:	AW	CON Ref:	
Scale:	1:100	Drawing No:	ACS 01
Drawing:		Rev:	A
Date:			

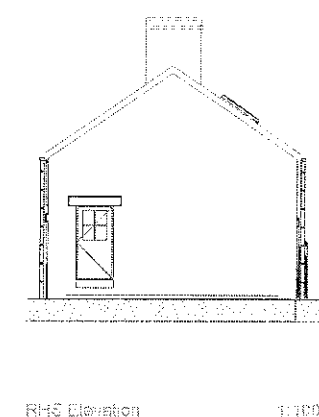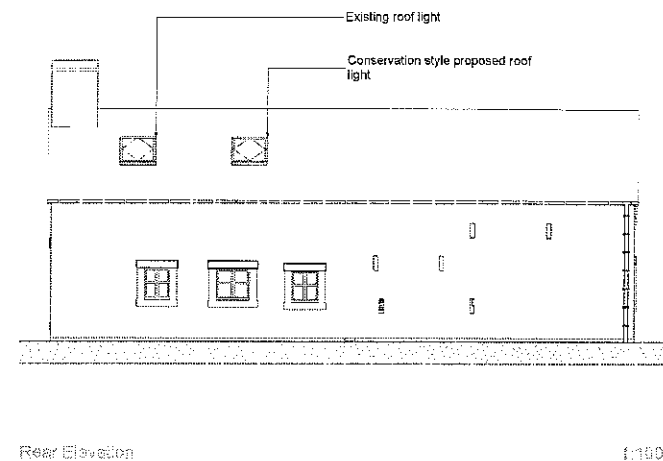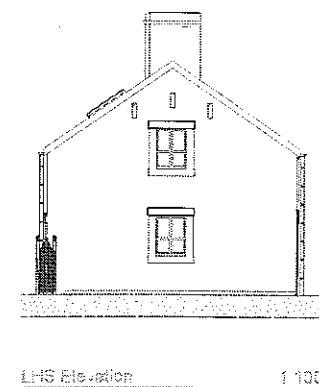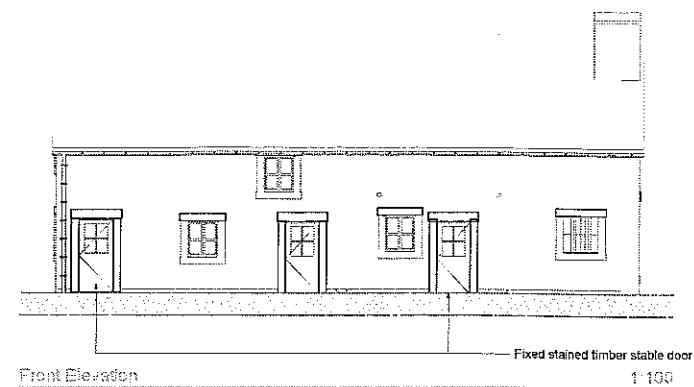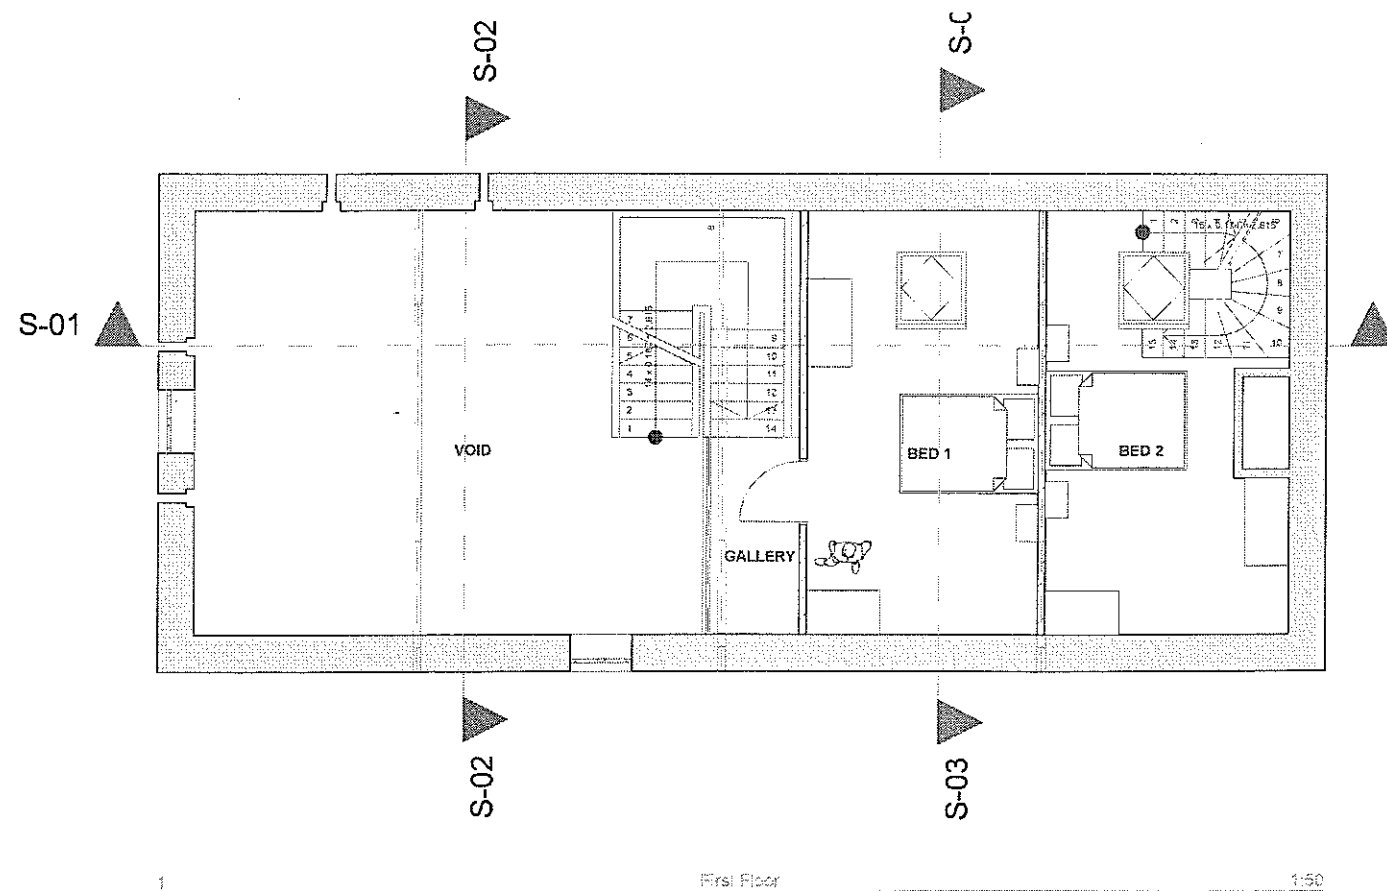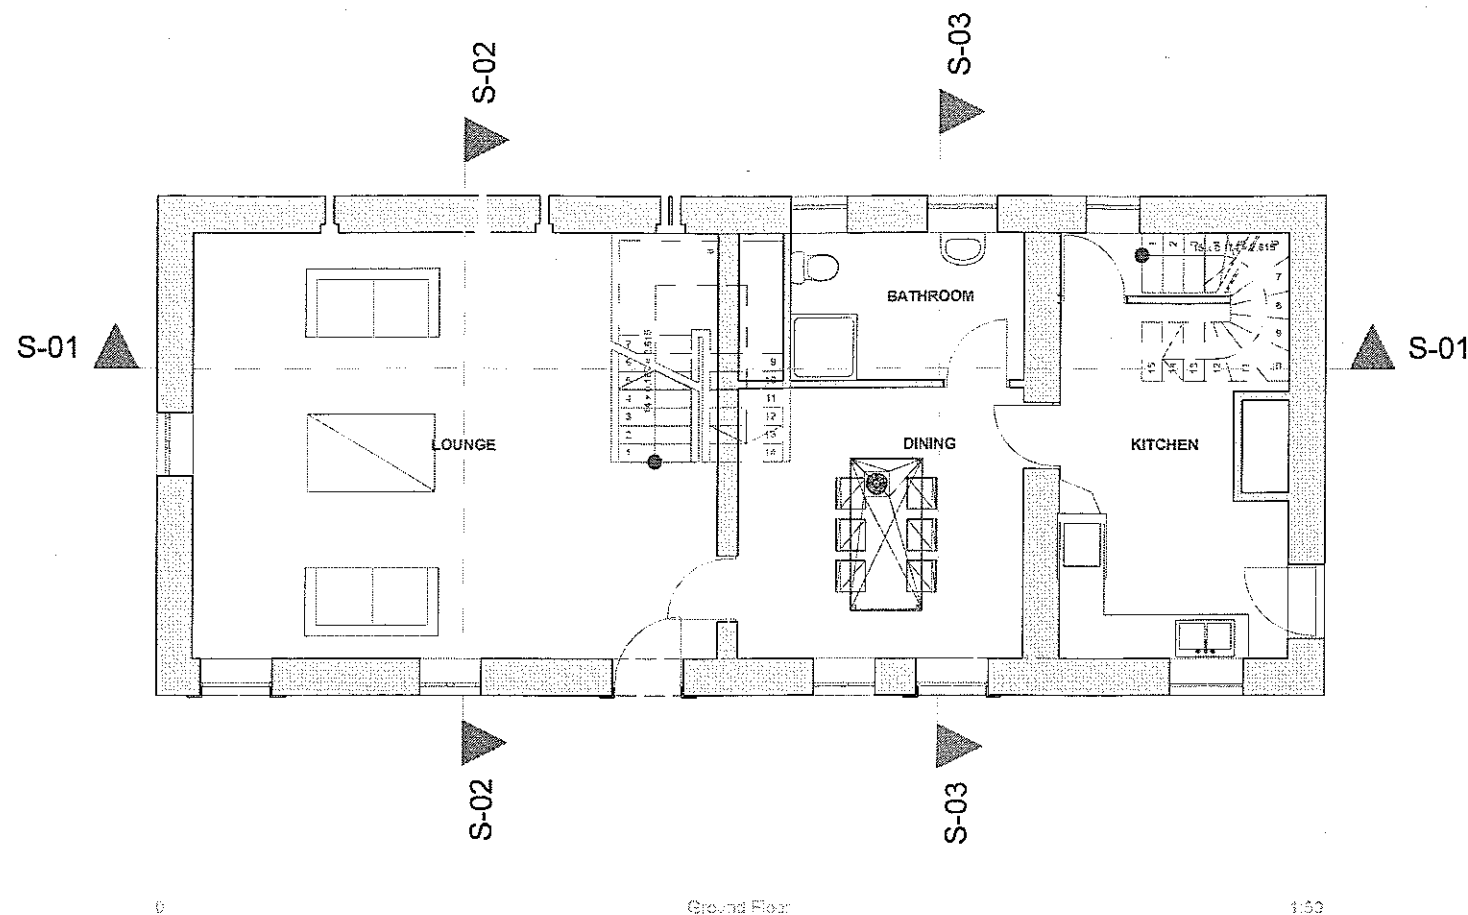

320120589P

Notes:

All dimensions or levels shown on drawing are subject to detailed setting out and checking on site. Any discrepancies should be notified to the designer or project surveyor.

Only figured dimensions to be used subject to the above. No scaling off the drawing should be undertaken.

The information contained on the drawing must only be used at the named location.

The location of any services indicated on this drawing are approximate only and all must be checked on site by the main contractor before commencing works.

THIS DRAWING HAS BEEN PREPARED FOR PLANNING APPLICATION PURPOSES ONLY

rev	date	description
A	16/05/12	planning amendments

ANDERTON GABLES
 CHARTERED BUILDING SURVEYORS
 & PROJECT CONSULTANTS

5 Winsley Street, Preston PR1 2NA
 Tel: 01772 862800
 Email: info@andertongables.co.uk


Client:
 Mr & Mrs Kay

Project Location:
 Greenacre Farm
 Hurst Green
 Cheshire


Drawing:
 Part 1
 Proposed Plans & Elevations

Drawing Status:
 PLANNING APPLICATION


Drawn By: DM	CAD Plot:
Checked By: AM	COR Plot:
Scale: As Shown	Drawing No: AGCSY-02
Drawn:	Rev:
Date:	

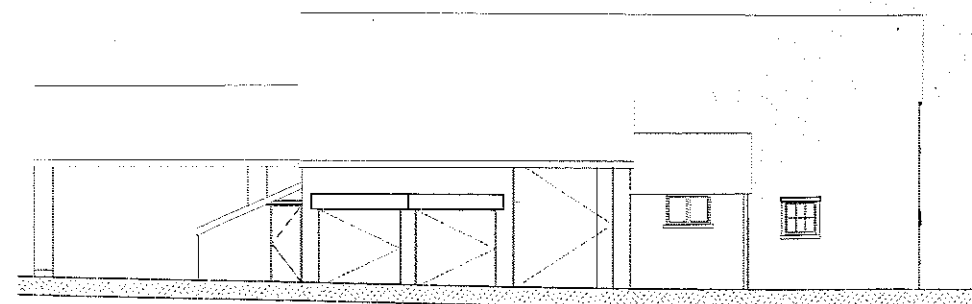

Right Hand Side Elevation South Elevation 1:100

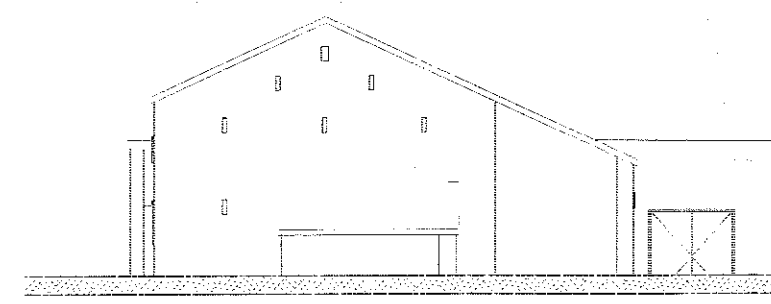


Rear Elevation West Elevation 1:100


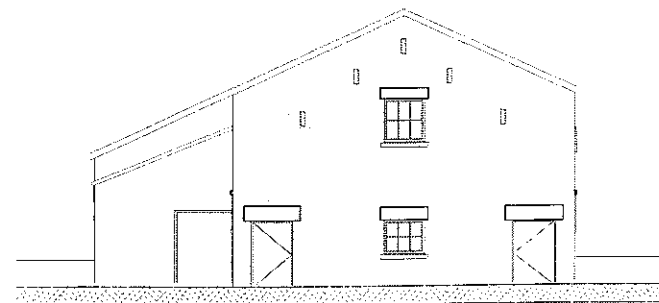


Left Hand Side Elevation East Elevation 1:100


320120589P

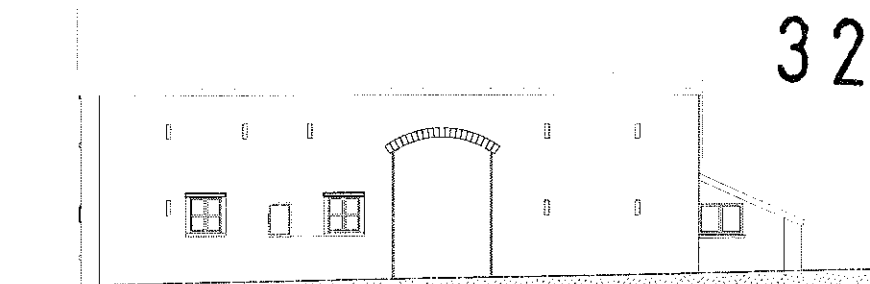


Front Elevation North Elevation 1:100

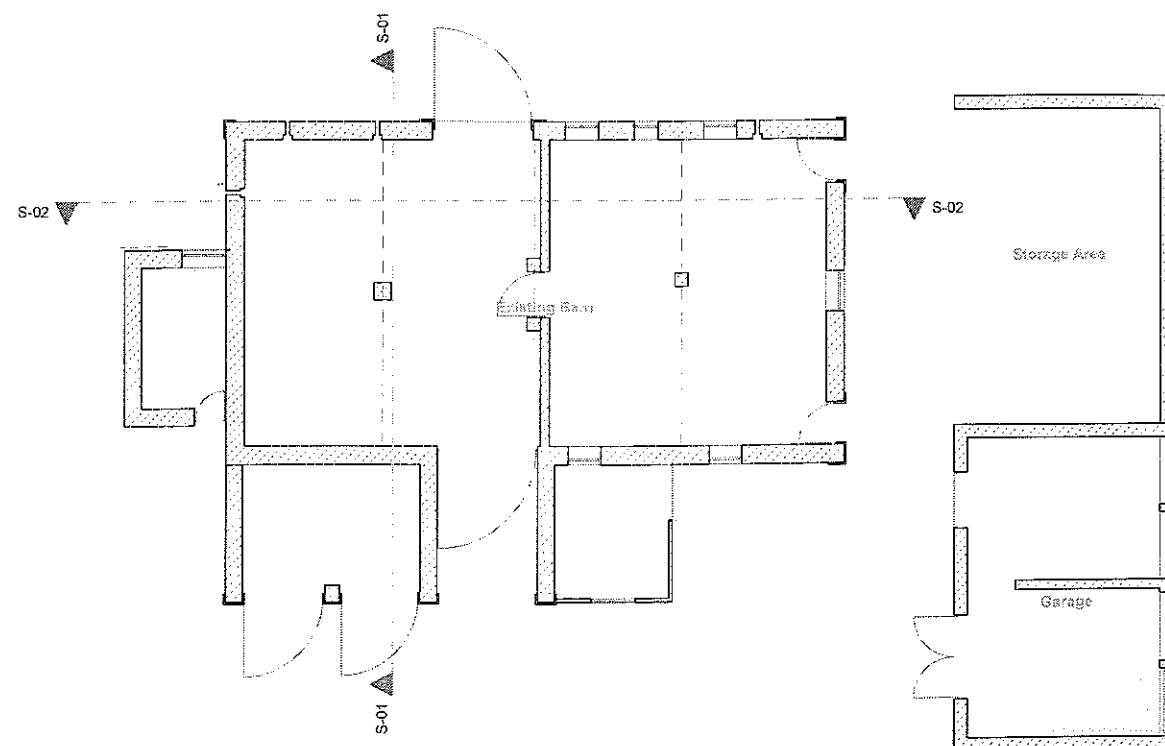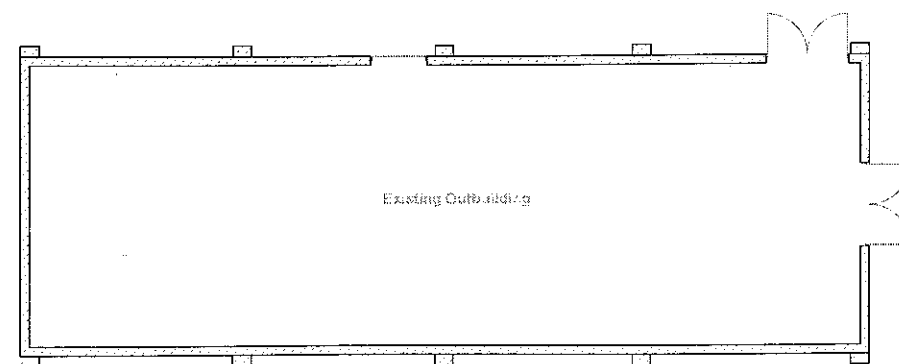

Ground Floor 1:100

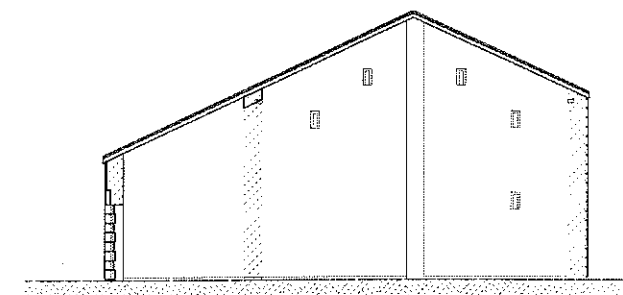

S-01 Building Section 1:100

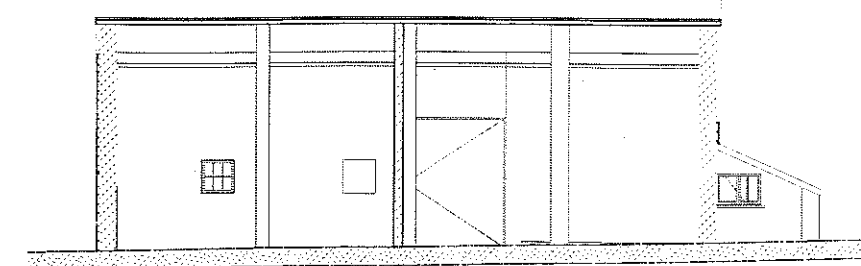

S-02 Building Section 1:100

Notes:

All dimensions or levels shown on drawing are subject to detailed setting out and checking on site. Any discrepancies should be notified to the designer or project surveyor.

Only figured dimensions to be used subject to the above. No scaling off the drawing should be undertaken.

The information contained on the drawing must only be used at the named location.

The location of any services indicated on this drawing are approximate only and all must be checked on site by the main contractor before commencing works.

THIS DRAWING HAS BEEN
PREPARED FOR PLANNING
APPLICATION PURPOSES
ONLY

rev	date	description
A	16/05/12	planning amendments

ANDERTON GABLES
CHARTERED BUILDING SURVEYORS
& PROJECT CONSULTANTS

5 Windley Street, Bristol - PR1 2AA
Tel: 01172 962800
Email: info@andertongables.co.uk

Client:

MR & MRS HAY

Project Location:

Greenway Farm
Hurst Green
CB11 4DE

Drawing:

Part 2
Existing Plans
Elevations & Section

Drawing Status:

PLANNING APPLICATION

Drawn By: DA	CAD Ref:
Checked By: AW	CON Ref:
Scale: 1/100	Drawing No: 1
Drawing: A060743	Rev:
Date:	

Notes:






All dimensions or levels shown on drawing are subject to detailed setting out and checking on site. Any discrepancies should be notified to the designer or project surveyor.

Only figured dimensions to be used subject to the above. No scaling off the drawing should be undertaken.

The information contained on the drawing must only be used at the named location.

The location of any services indicated on this drawing are approximate only and all must be checked on site by the main contractor before commencing works.

320120589P

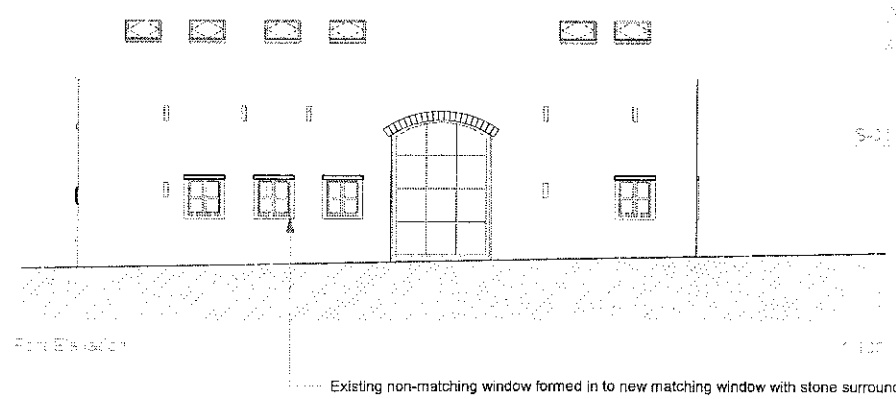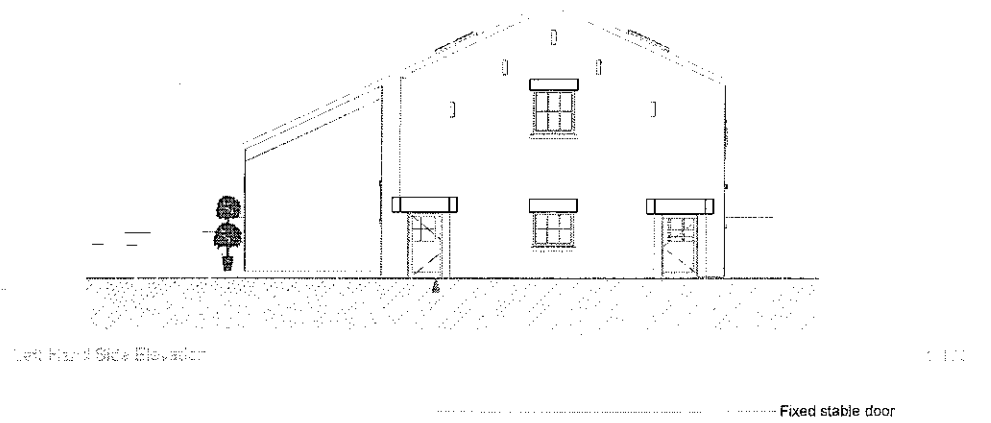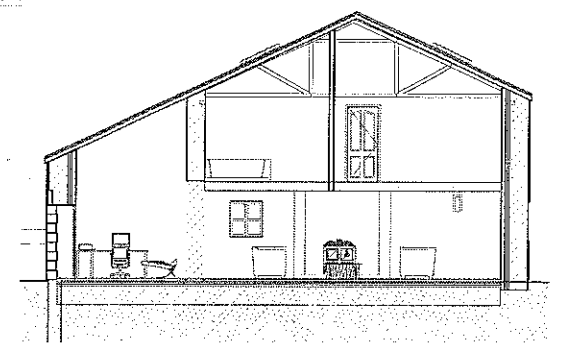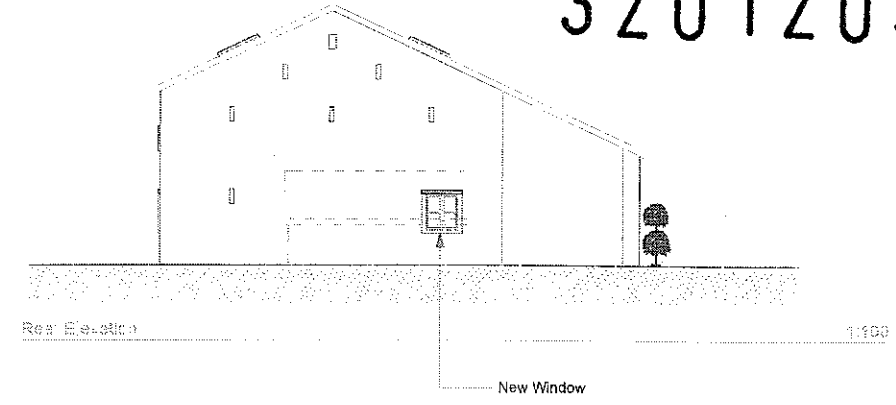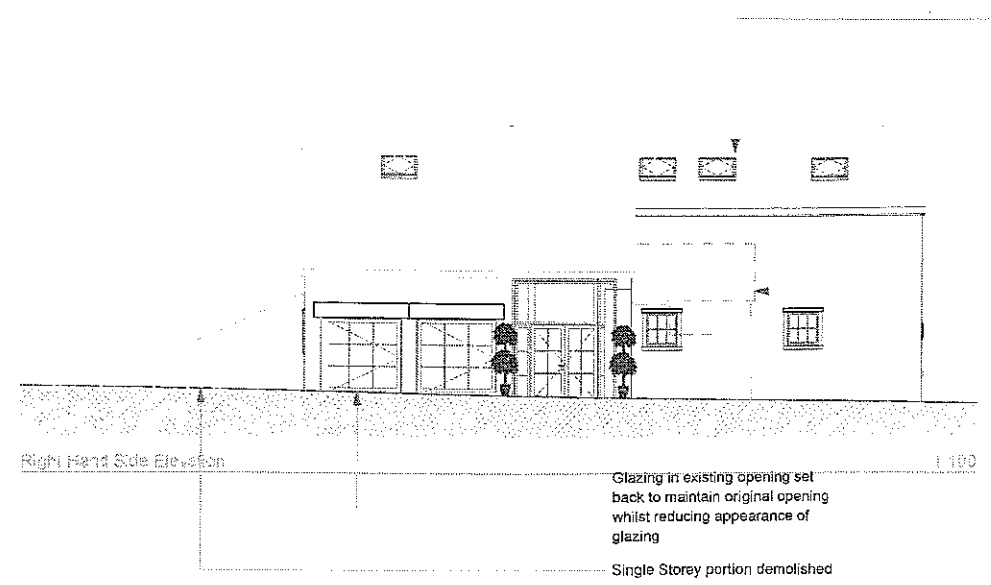

THIS DRAWING HAS BEEN PREPARED FOR PLANNING APPLICATION PURPOSES ONLY

Rev	Date	Description
B	16/05/12	planning amendments
A	16/01/12	client amendments

ANDERTON GABLES
CHARTERED BUILDING SURVEYORS
& PROJECT CONSULTANTS

5 Winkley Street, Preston PR1 2AA
Tel: 01773 529280
Email: info@andertongables.co.uk



Client: Mr & Mrs Kay


Project Location: Greenacre Farm
Hurst Green
Cheshire

Drawing: Set 2
Proposed Plans
Elevations & Sections


Drawing Status: PLANNING APPLICATION

Drawn By: DM	CAD Ref:
Checked By: AW	CON Ref:
Scale: 1/100	Drawing No: 320120589P
Drawing:	Rev: 1
Date:	

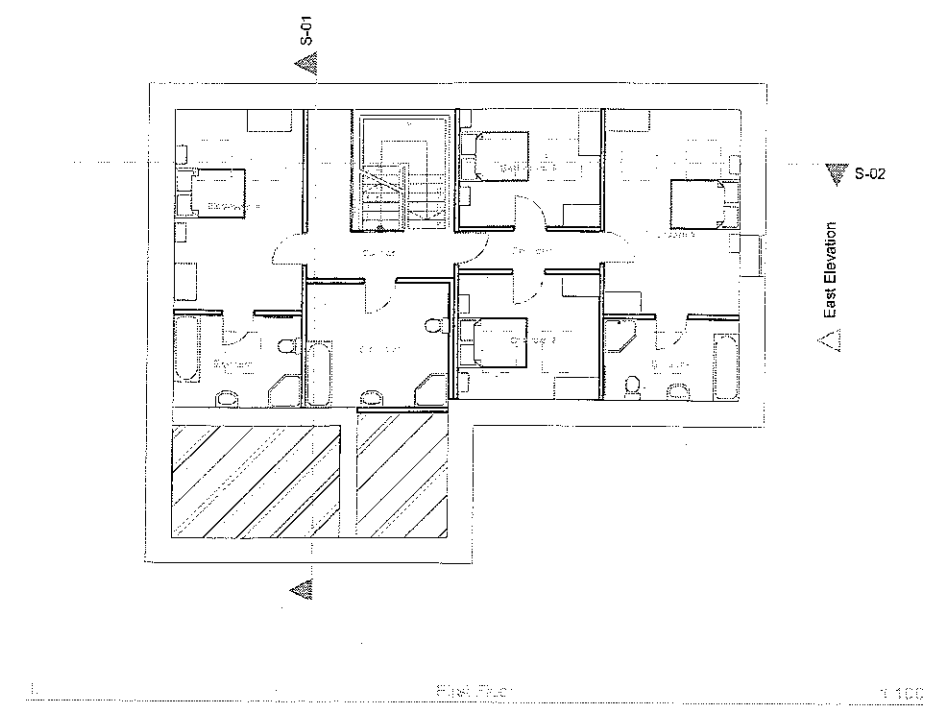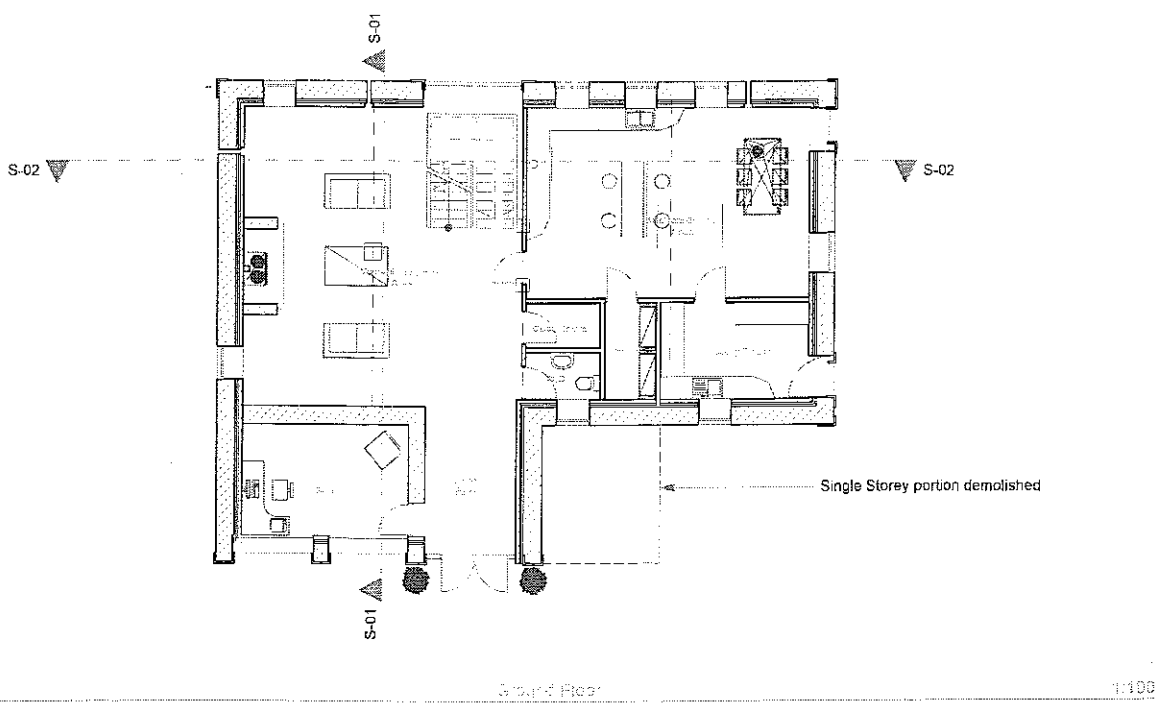


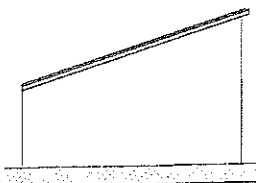


Proposed Left Elevation 1:100

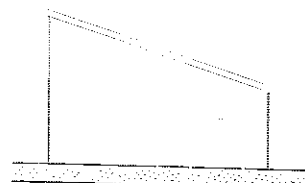


Existing Right Elevation 1:100

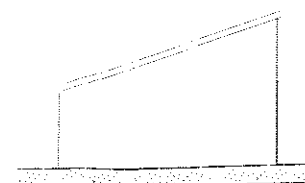


Existing Left Elevation 1:100

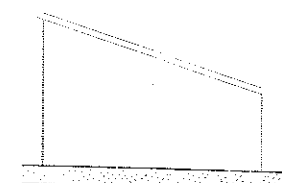

Proposed Right Elevation 1:100

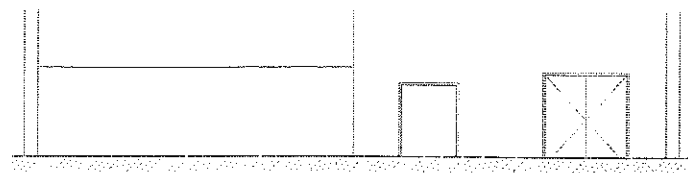


Existing Front Elevation 1:100

 

Existing Rear Elevation 1:100


Rendered brick infill
taken down and
rebuilt off new
foundation using
matching stone

Sections to be
demolished
shown dashed

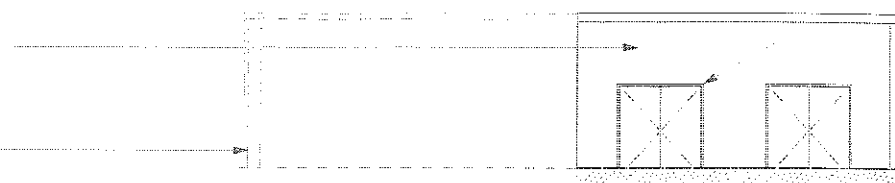

Proposed Front Elevation 1:100


Section of wall rebuilt
off new foundation and
openings blocked up

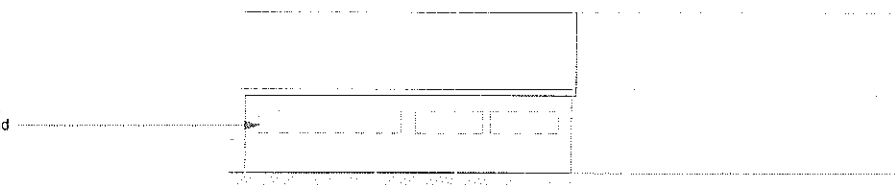


Proposed Rear Elevation 1:100

Timber barn style
garage door

320120589 P

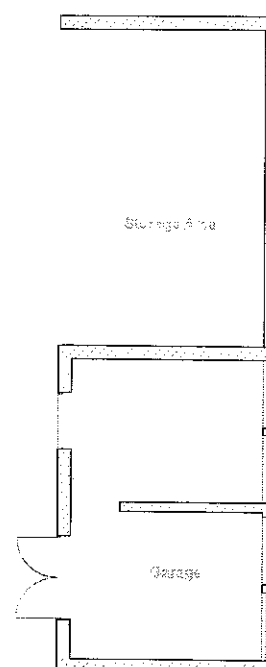

Existing Floor Plan 1:100

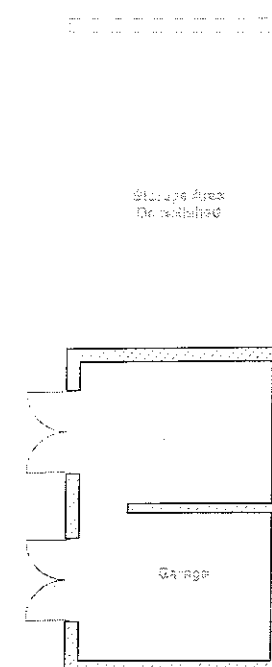

Proposed Ground Floor 1:100

Notes:

All dimensions or levels shown on drawing are subject to detailed setting out and checking on site. Any discrepancies should be notified to the designer or project surveyor.

Only figured dimensions to be used subject to the above. No scaling off the drawing should be undertaken.

The information contained on the drawing must only be used at the named location.

The location of any services indicated on this drawing are approximate only and all must be checked on site by the main contractor before commencing works.

THIS DRAWING HAS BEEN
PREPARED FOR PLANNING
APPLICATION PURPOSES
ONLY

Rev	Date	Description

ANDERTON GABLES
CHARTERED BUILDING SURVEYORS
& PROJECT CONSULTANTS

1 Walsley Street, Phoenix Park, 25A
Tel: 01753 540000
Email: info@andertongables.co.uk

Client:

Mr & Mrs Ray

Project Location:

Cherry Tree Farm
Hunt Green
Cheshire

Drawing:

Garage & Driveway

Drawing Status:

PLANNING APPLICATION

Drawn By:	GL	CAD Ref:	
Checked By:	-	CON Ref:	
Scale:	1:100	Drawing No:	AC02786
Drawing:		Rev:	
Date:			