




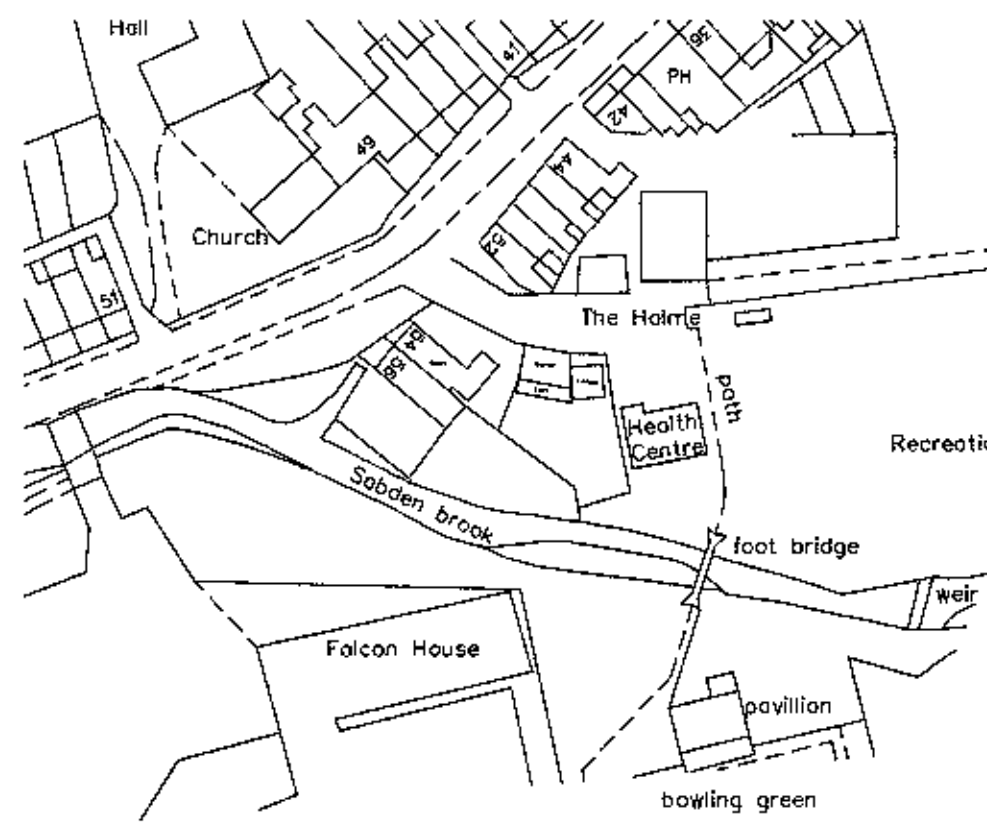


Location Plan 1:1250

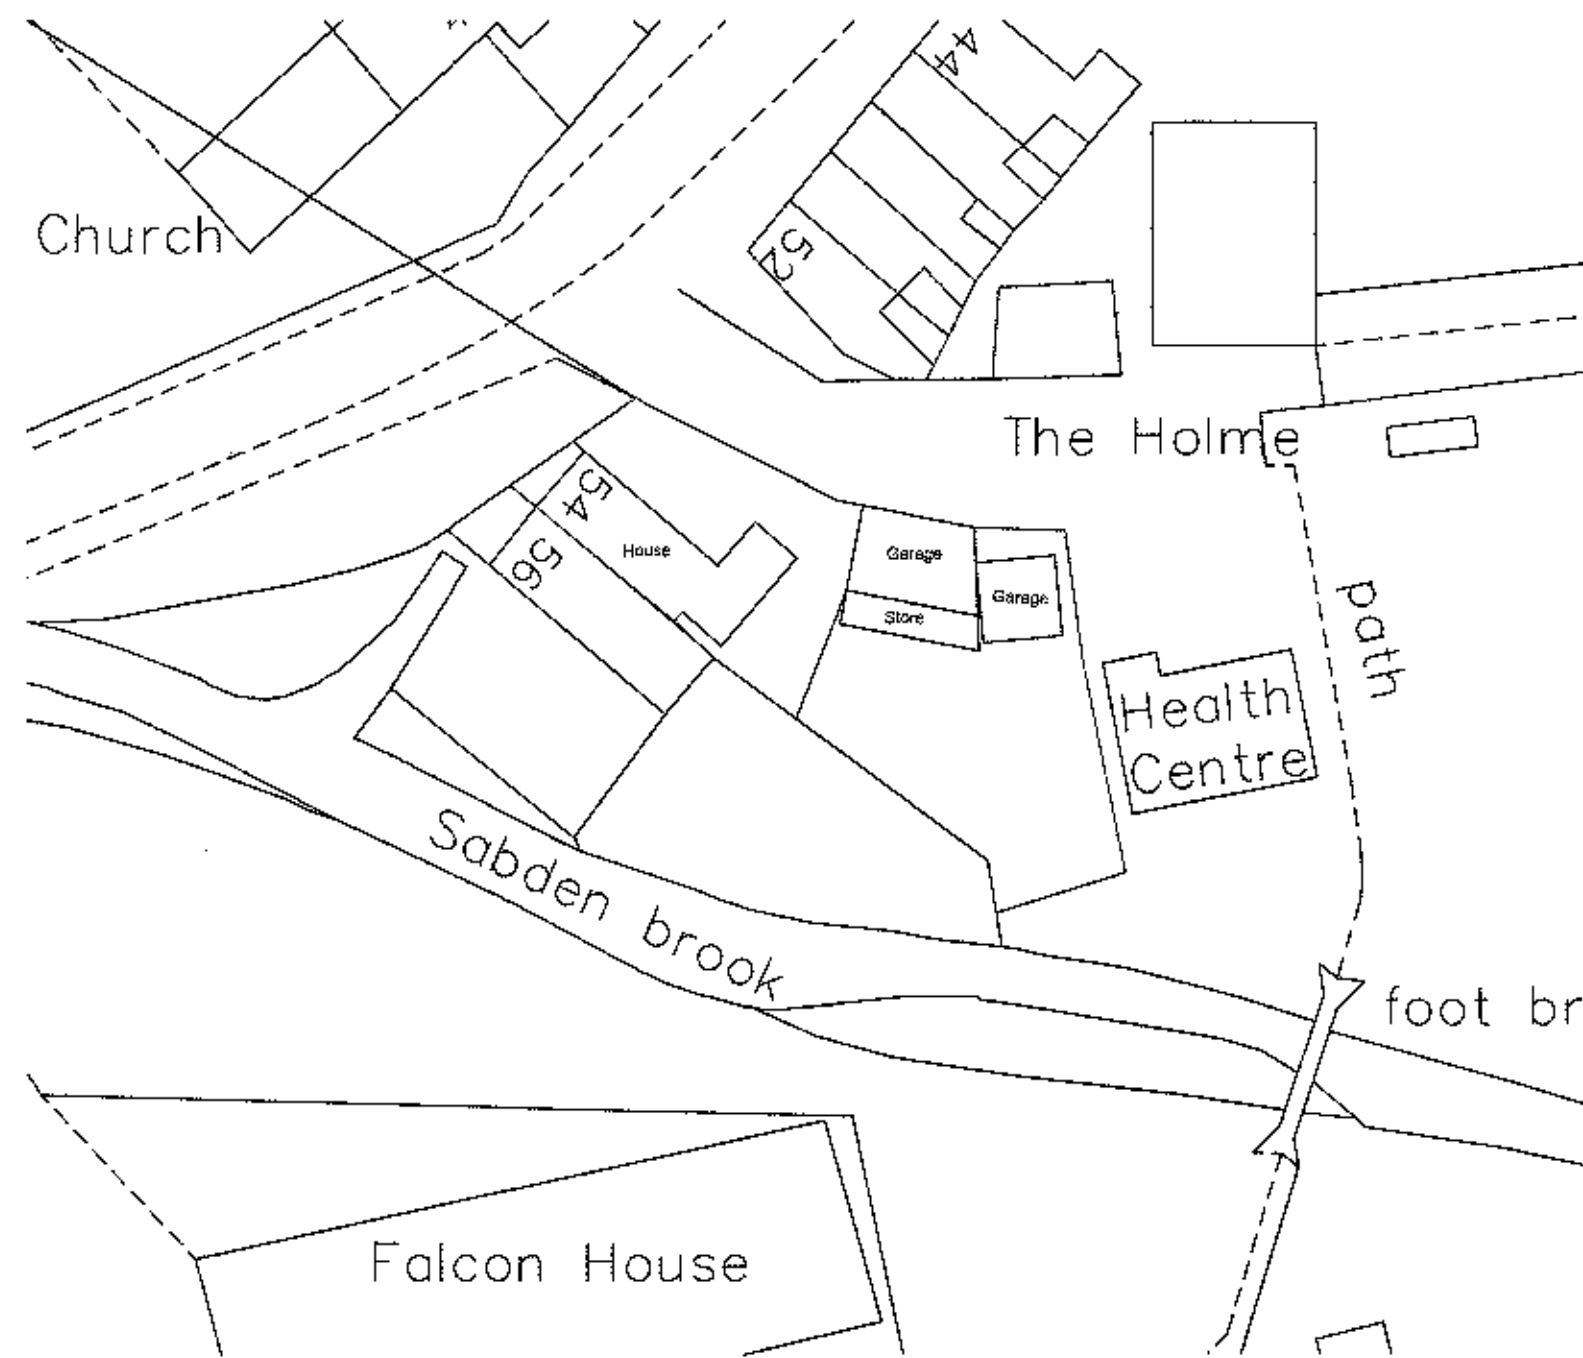


Existing Site Plan 1:500

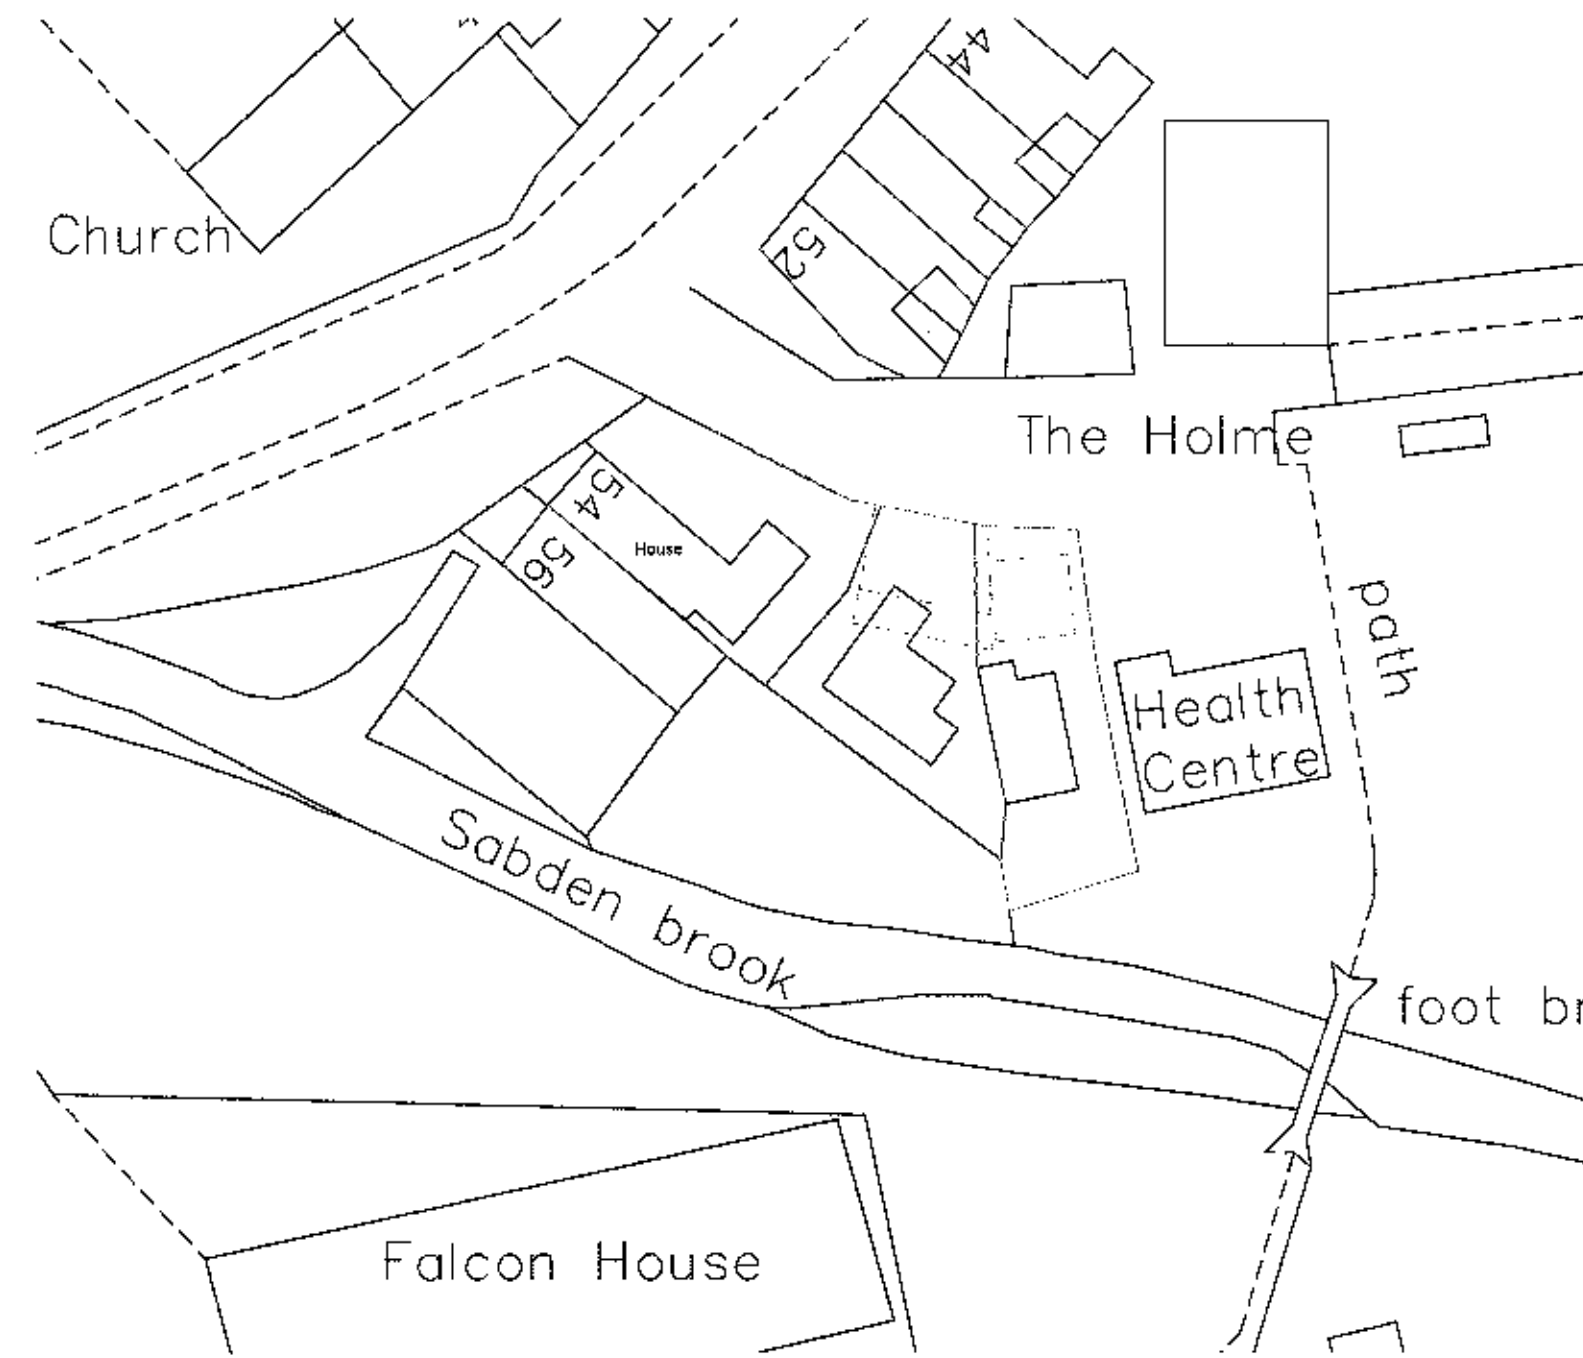


Proposed Site Plan 1:500

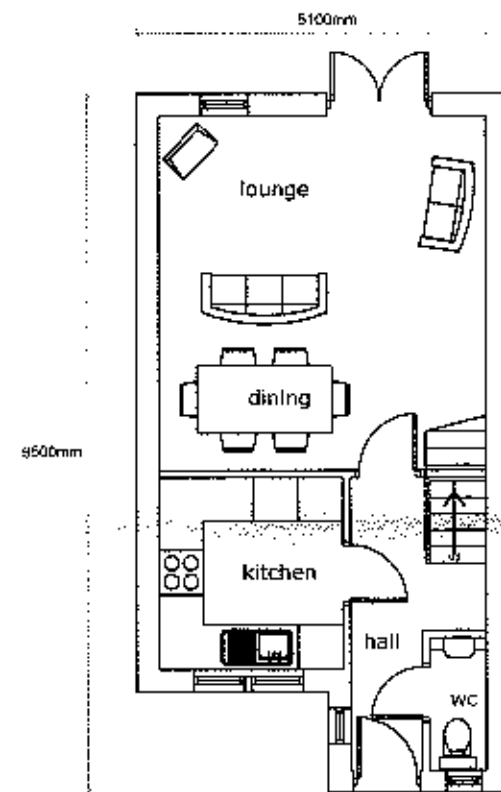


Proposed Ground Floor Plan

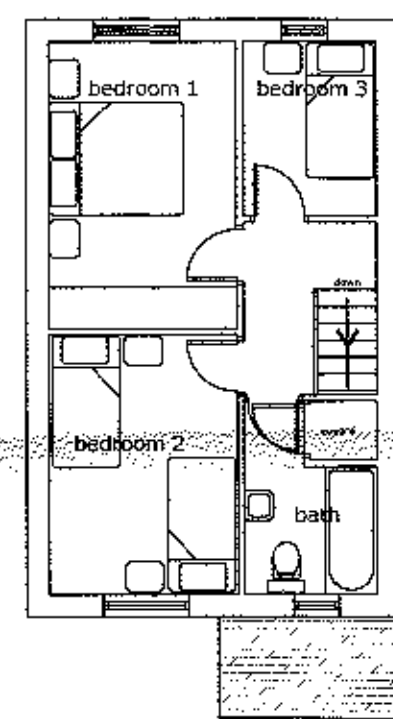


Proposed First Floor Plan

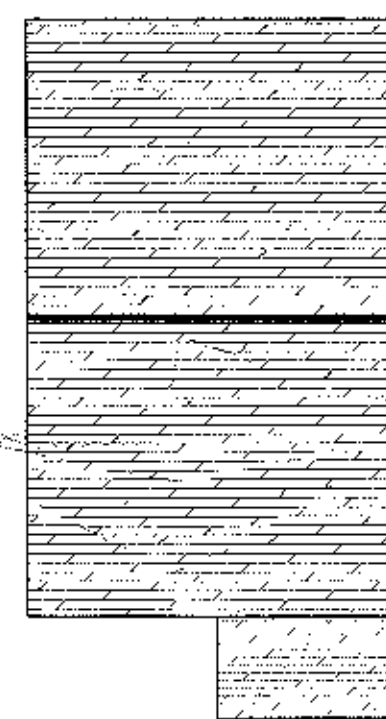


Proposed Roof Plan

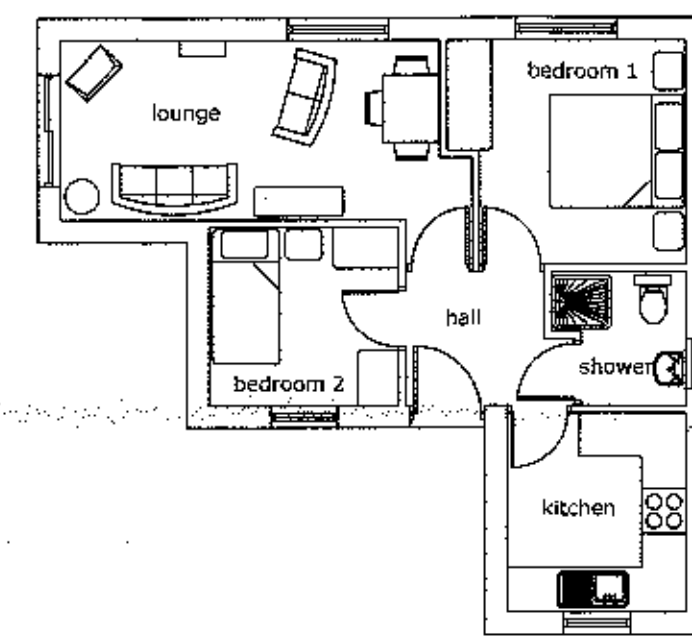

Proposed Floor Plan

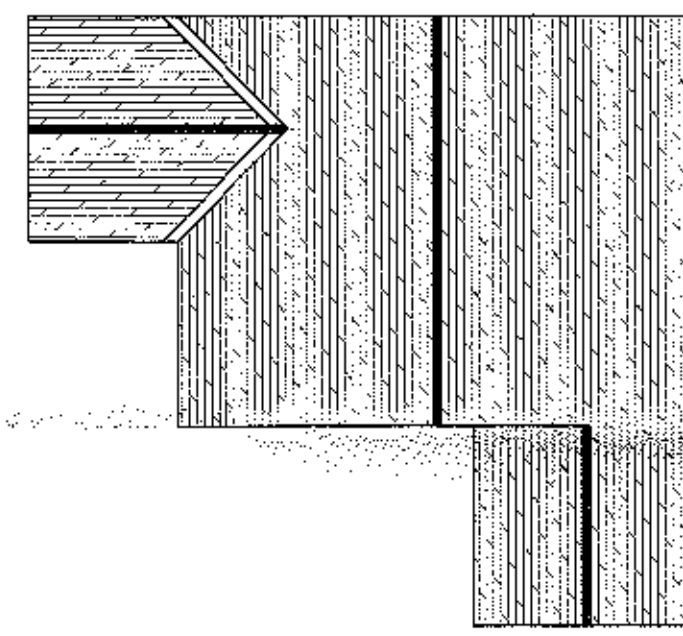


Proposed Roof Plan

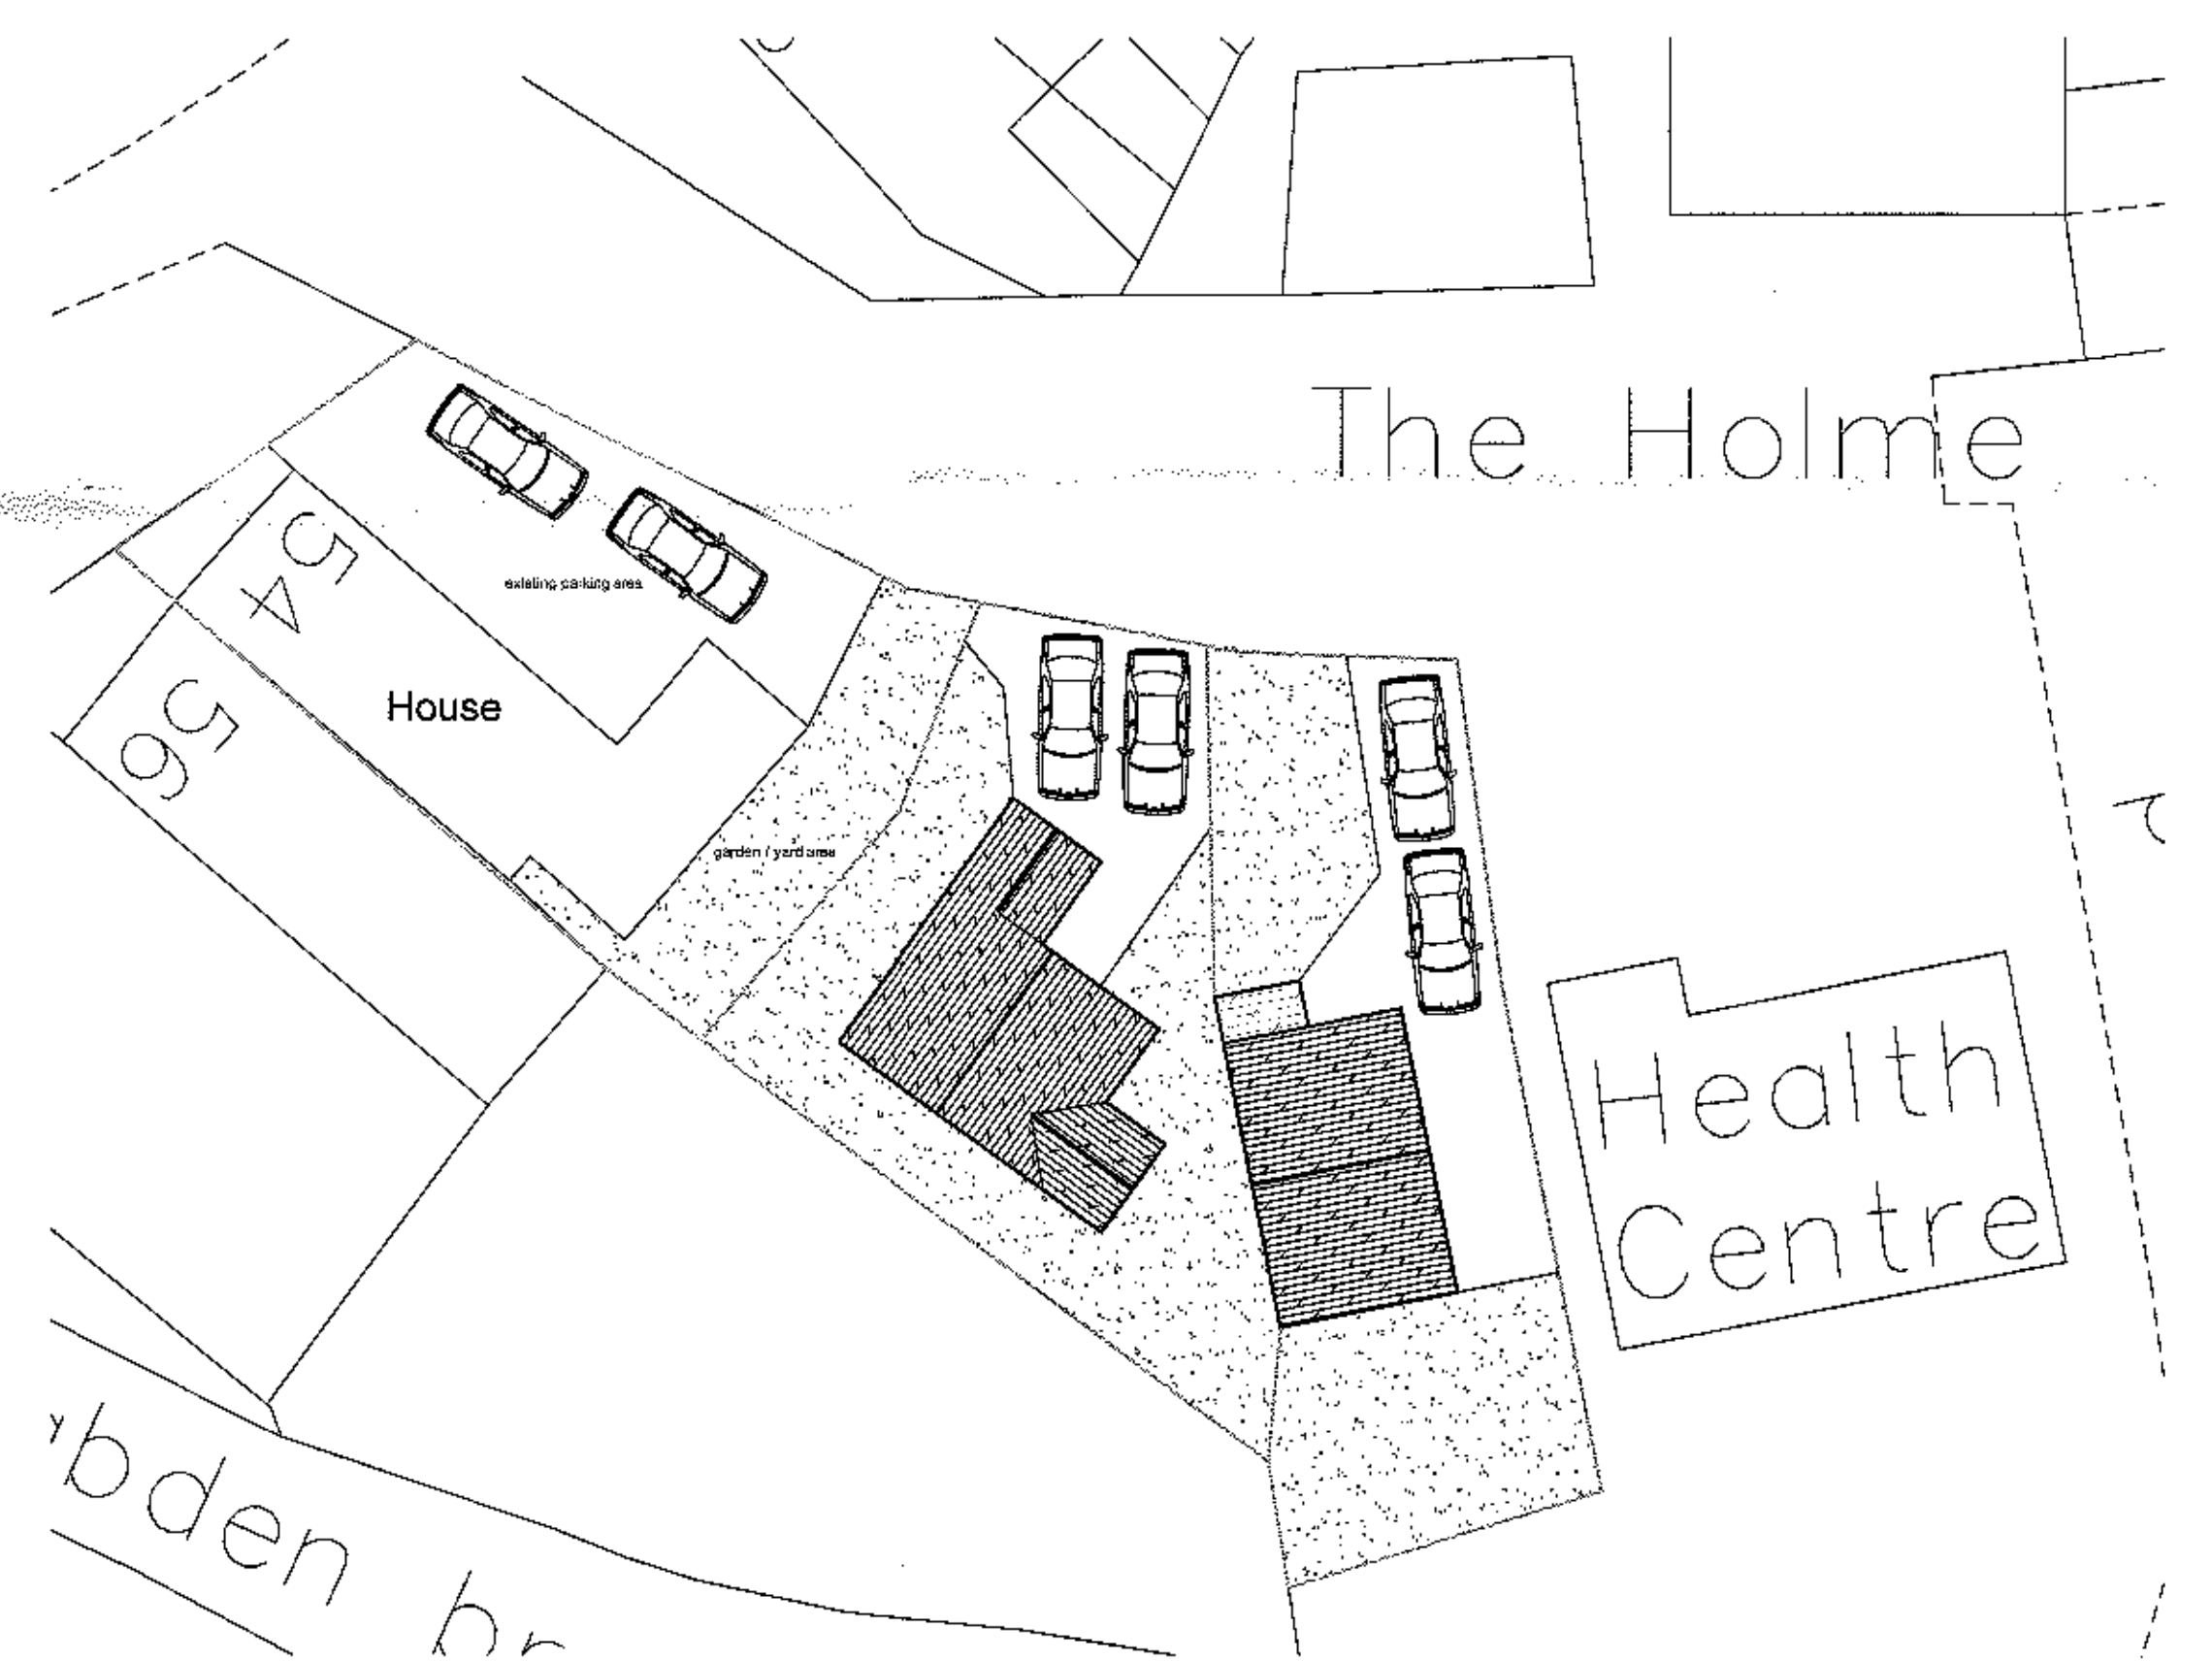


Proposed Site Plan 1:200




Proposed Front Elevation

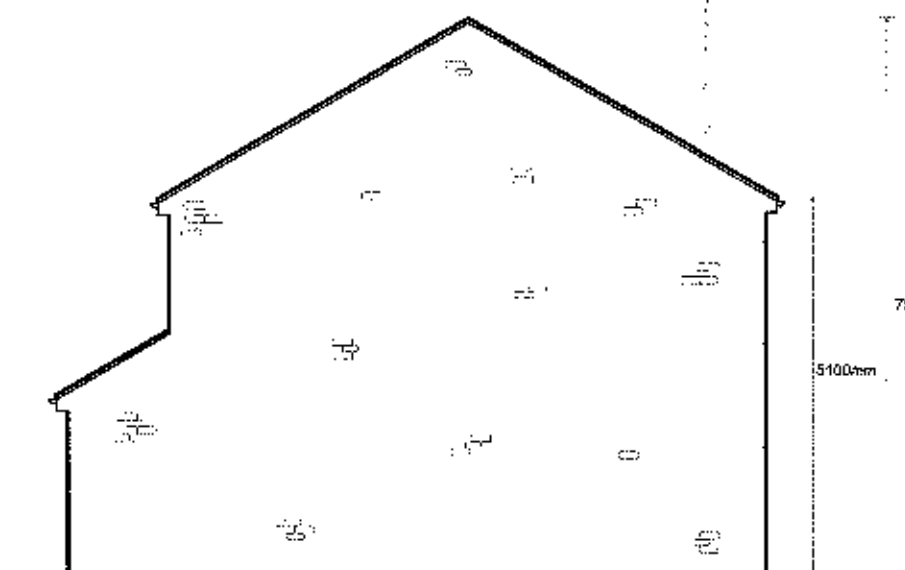


Proposed Gable Elevation

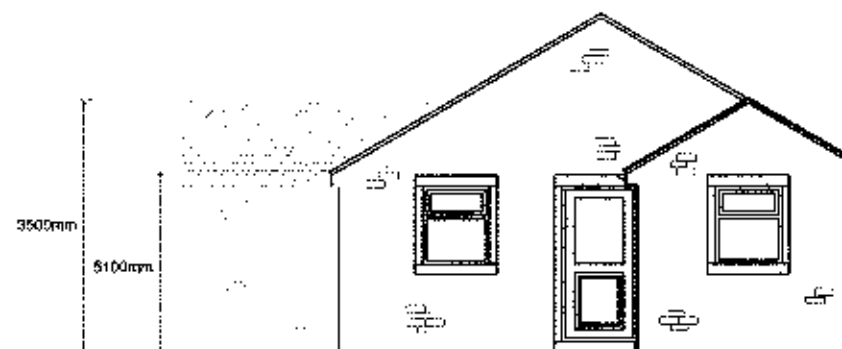


Proposed Front Elevation

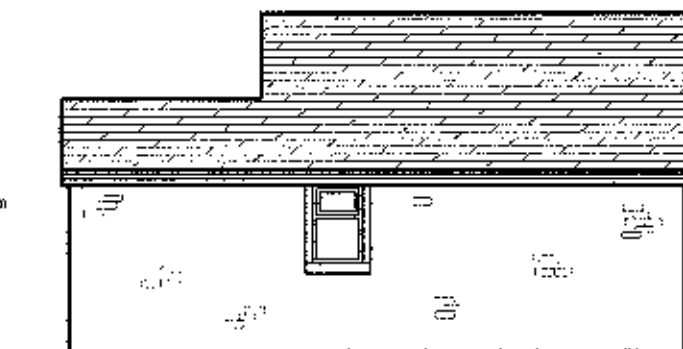


Proposed Gable Elevation

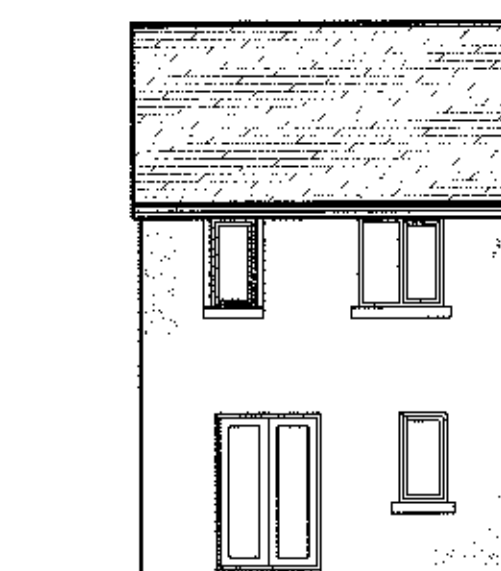


Proposed Rear Elevation

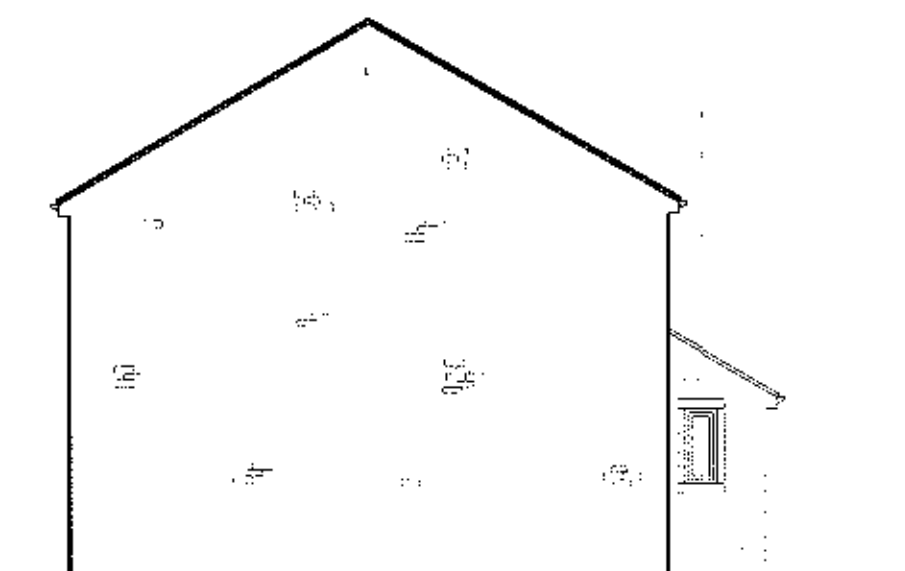

Proposed Gable Elevation

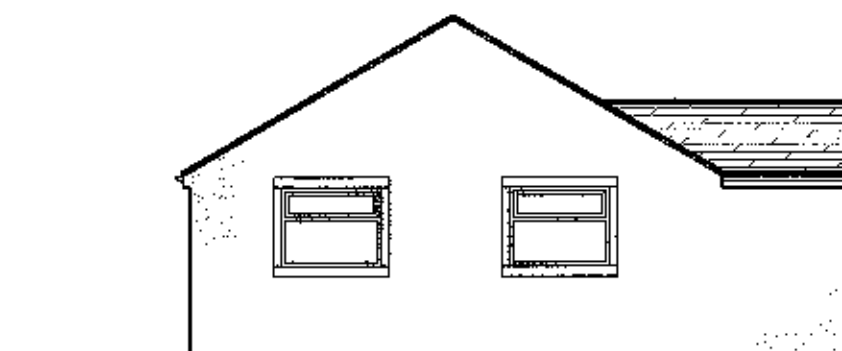

Proposed Rear Elevation

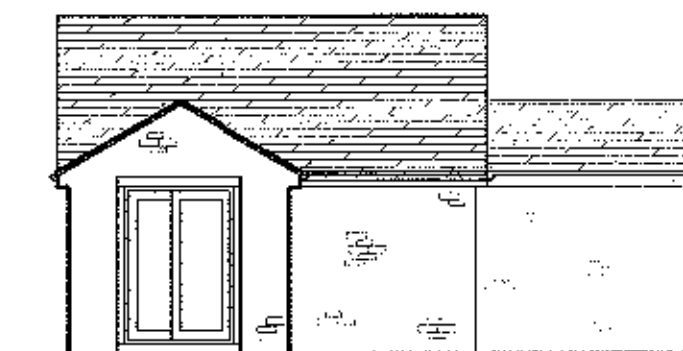

Proposed Gable Elevation



Proposed Site Section 1:200

320120593P

Project		
Planning Application:		
54 Whalley Road, Sabden, BB7 9DZ		
Description		
Existing and Proposed Site Plans		
Proposed Plans and Elevations		
Client		
Mr J Robinson		
Scale	Date	Drawn
1:1250 / 1:500	June 12 REV 01	
1:200 / 1:100		
Drawing Number		