

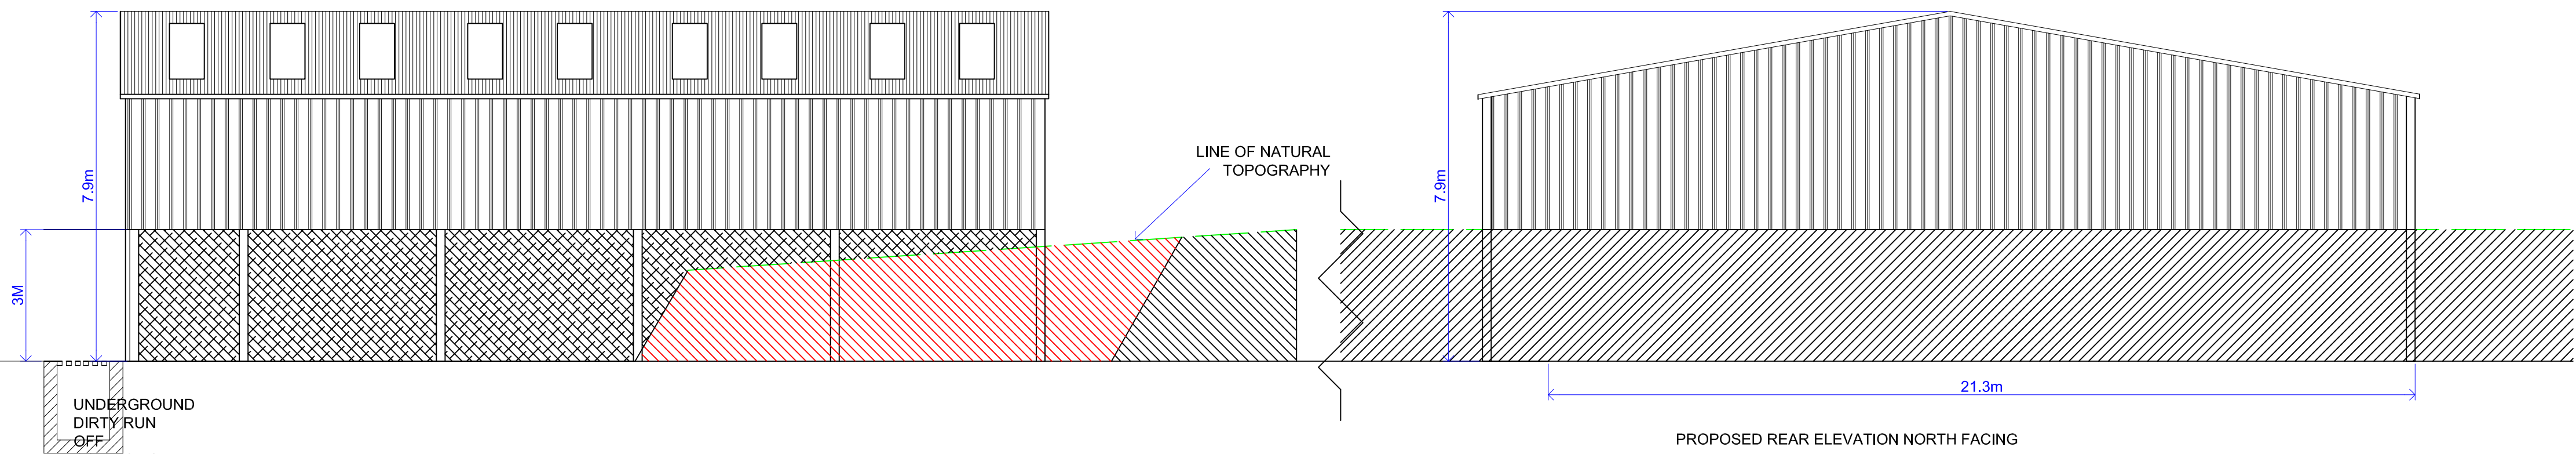
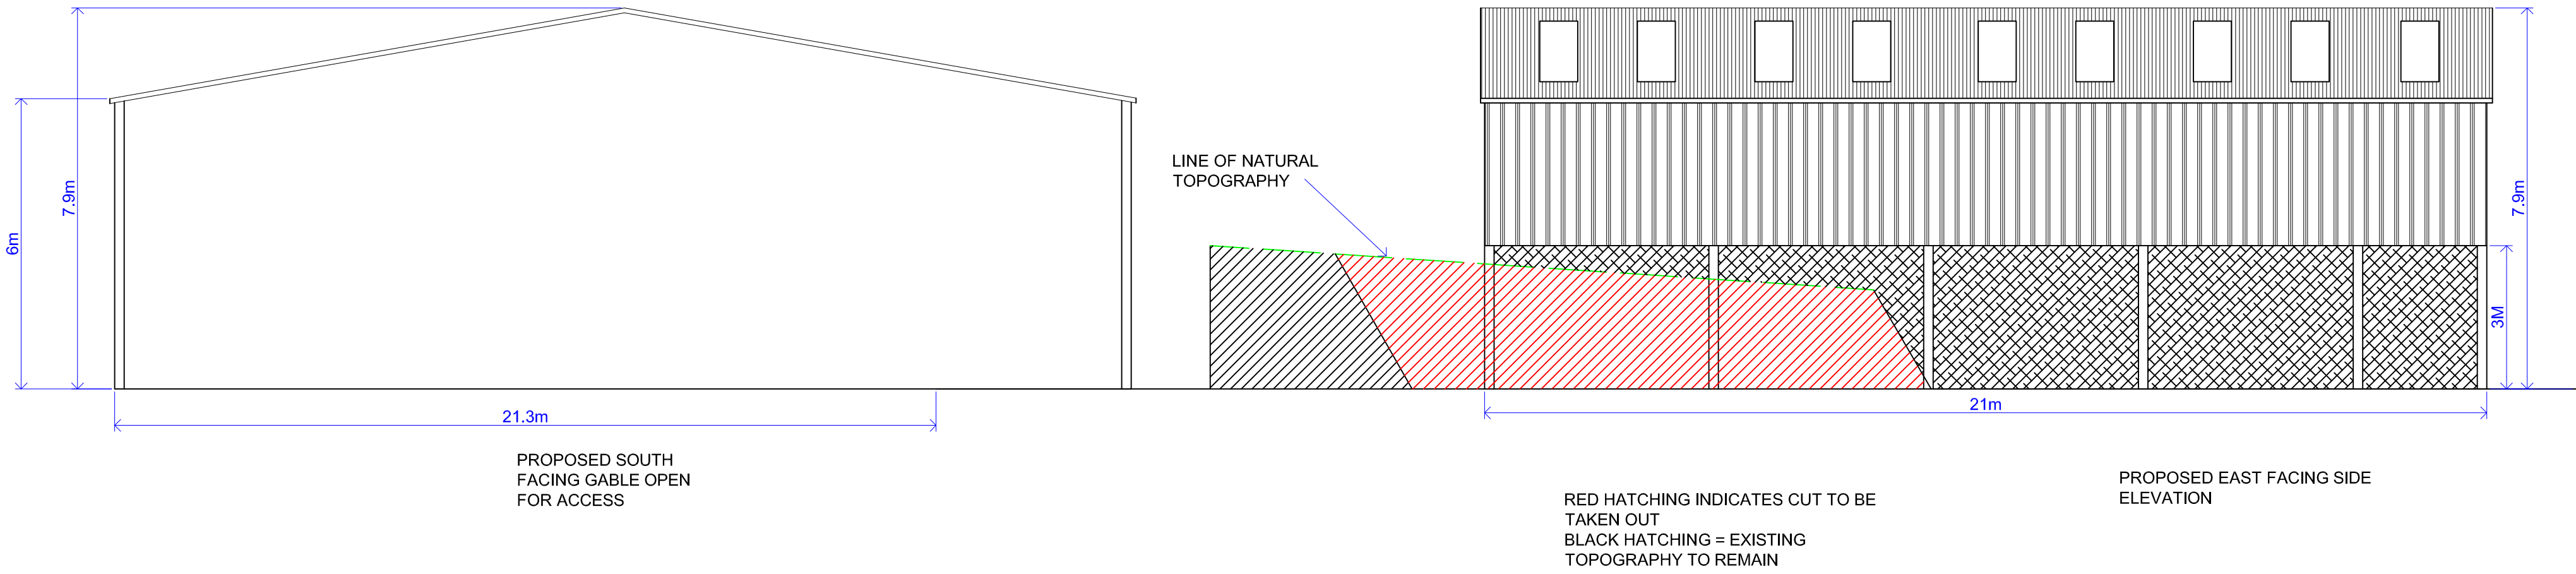


MATERIALS:- ROOF ETERNIT PROFILE SIX R CEMENT FIBRE SHEET
IN NATURAL GREY
WALLS:- TANALIZED TIMBER YORKSHIRE BOARDS AND CONCRETE
PRE CAST SILAGE WALL PANELS

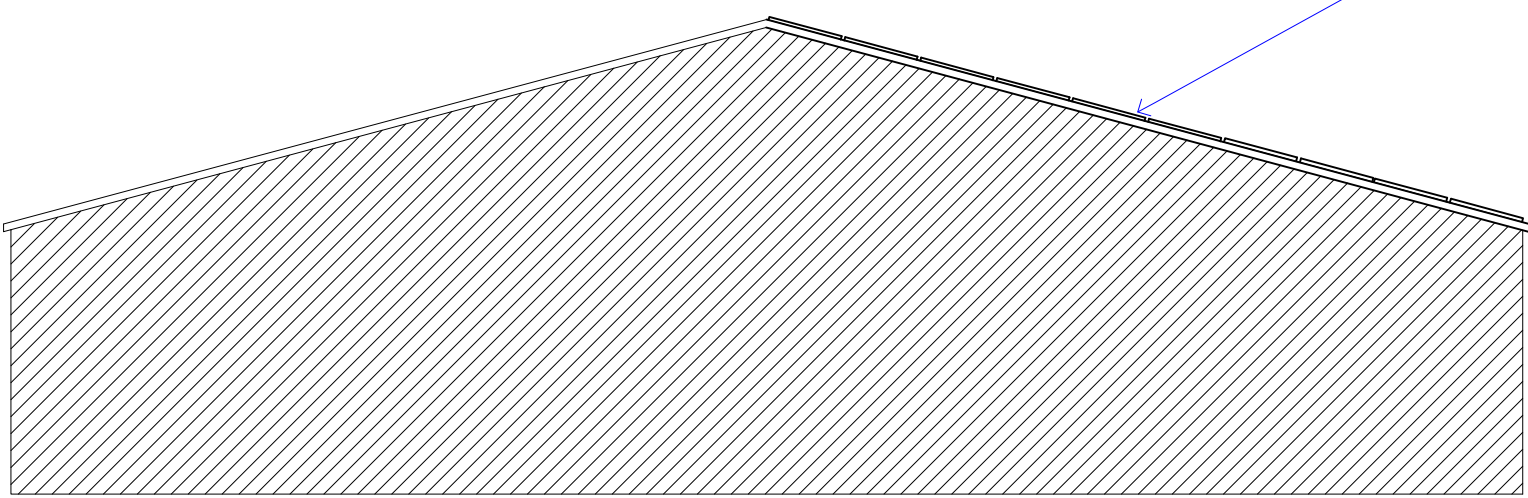


SOLAR PANEL
DIMENSIONS
SCALE 1:50

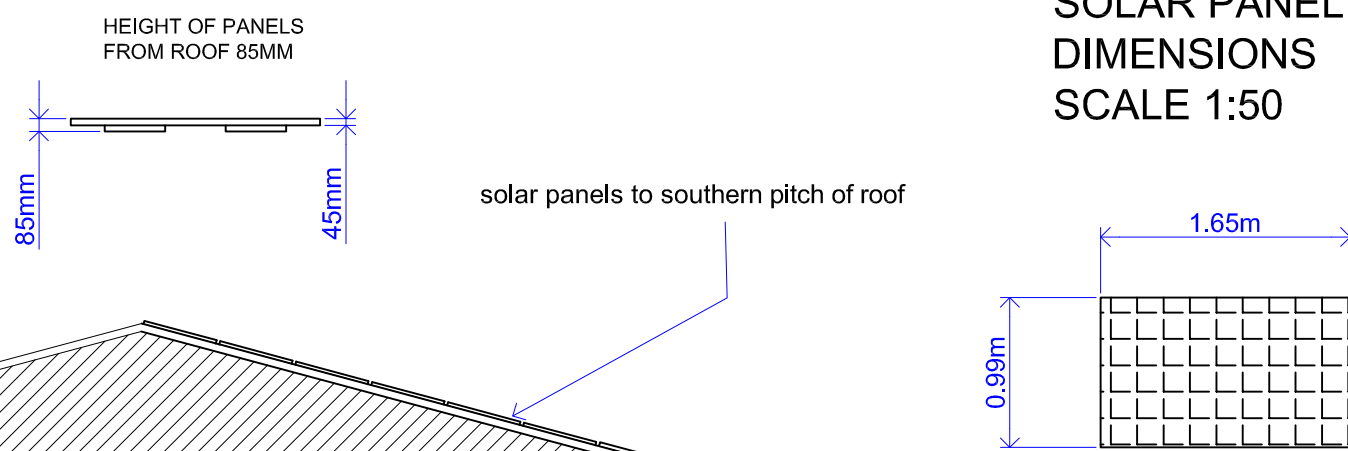


ROOF PLAN SCALE 1:200

PLAN VIEW OF BUILDING B1 WITH SOLAR PANELS TO ROOF WITH BLACK SURROUNDS.

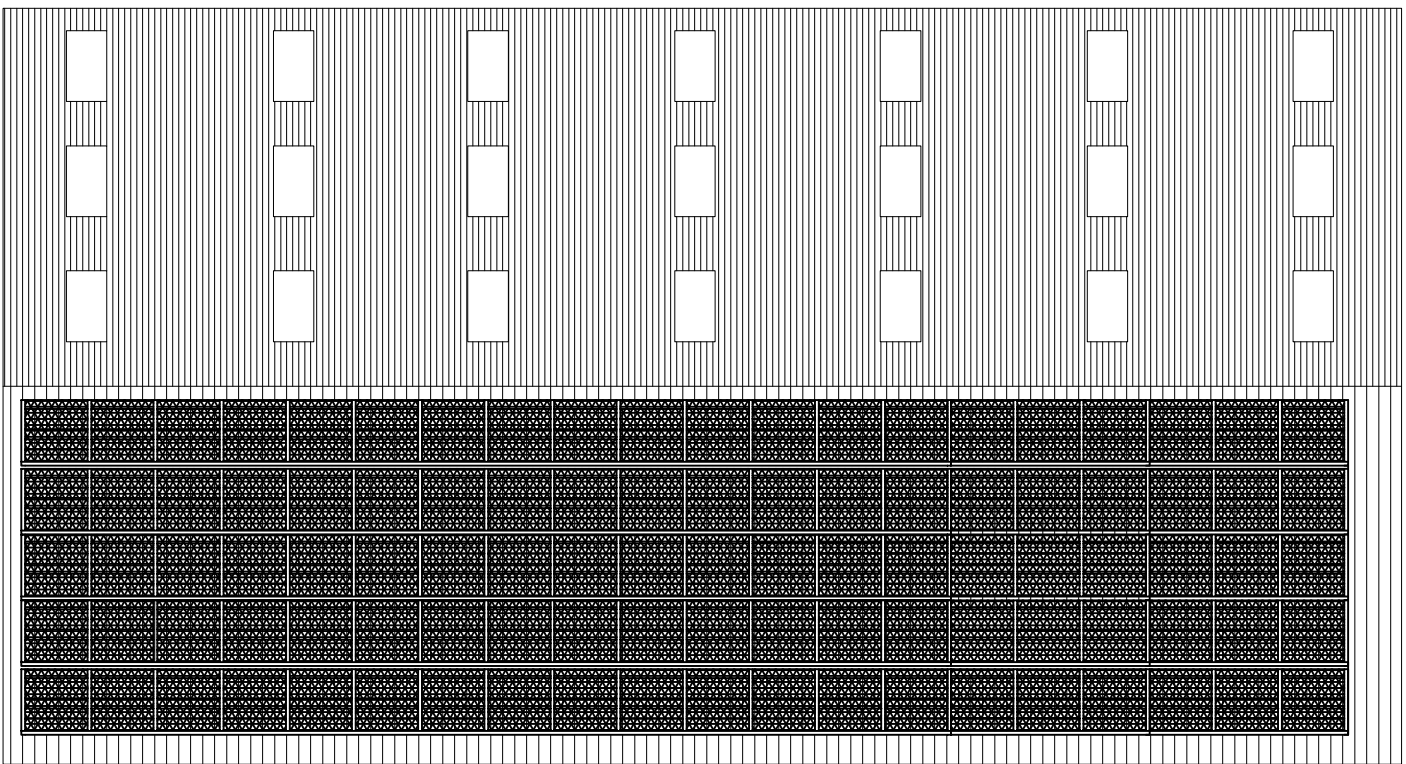

PLAN VIEW, OPEN PLAN STORAGE OF BULK SILAGE

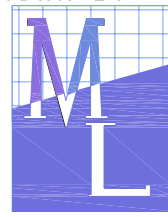DRAWN BY:  Planning Ltd 2 Nightingale Way, Catterall, Garstang, Preston, Lancs, PR3 1TQ Telephone 01995 600733. Mobile 07813 296 287 e-mail: mel@mlplanning.co.uk	CLIENT: MR MARSDEN PROJECT: NEW AGRICULTURAL STORAGE BUILDING (SILAGE) AND INSTALLATION OF SOLAR PANELS TO EXISTING BUILDING ROOF REVISED 24 AUGUST 12 LOCATION: HALSTEADS FARM, GRINDLETON ROAD, WEST BRADFORD, CLITHEROE	DATE: 24 JUNE 12 DWG NO: ML/RM/5126 SCALE: 1:100, & 1:200 A1
---	--	--

SLATTED UNDERGROUND TANK FOR COLLECTION OF DIRTY WATER RUN OFF