

S.J. Bialecki Limited
Building Surveyors


Drawing no 7008

Scale 1:100 & 1:50

Proposed Elevations
And Roof Plan


Proposed
Single Storey Extensions
At
6 Valley View
Grindleton

320120605P

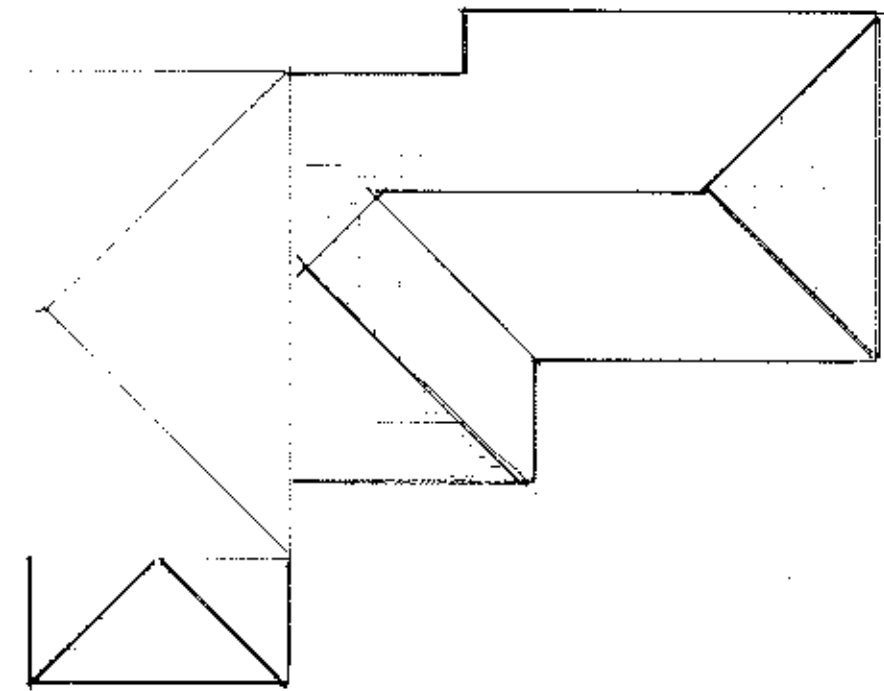


Proposed Roof Plan

Proposed
South West

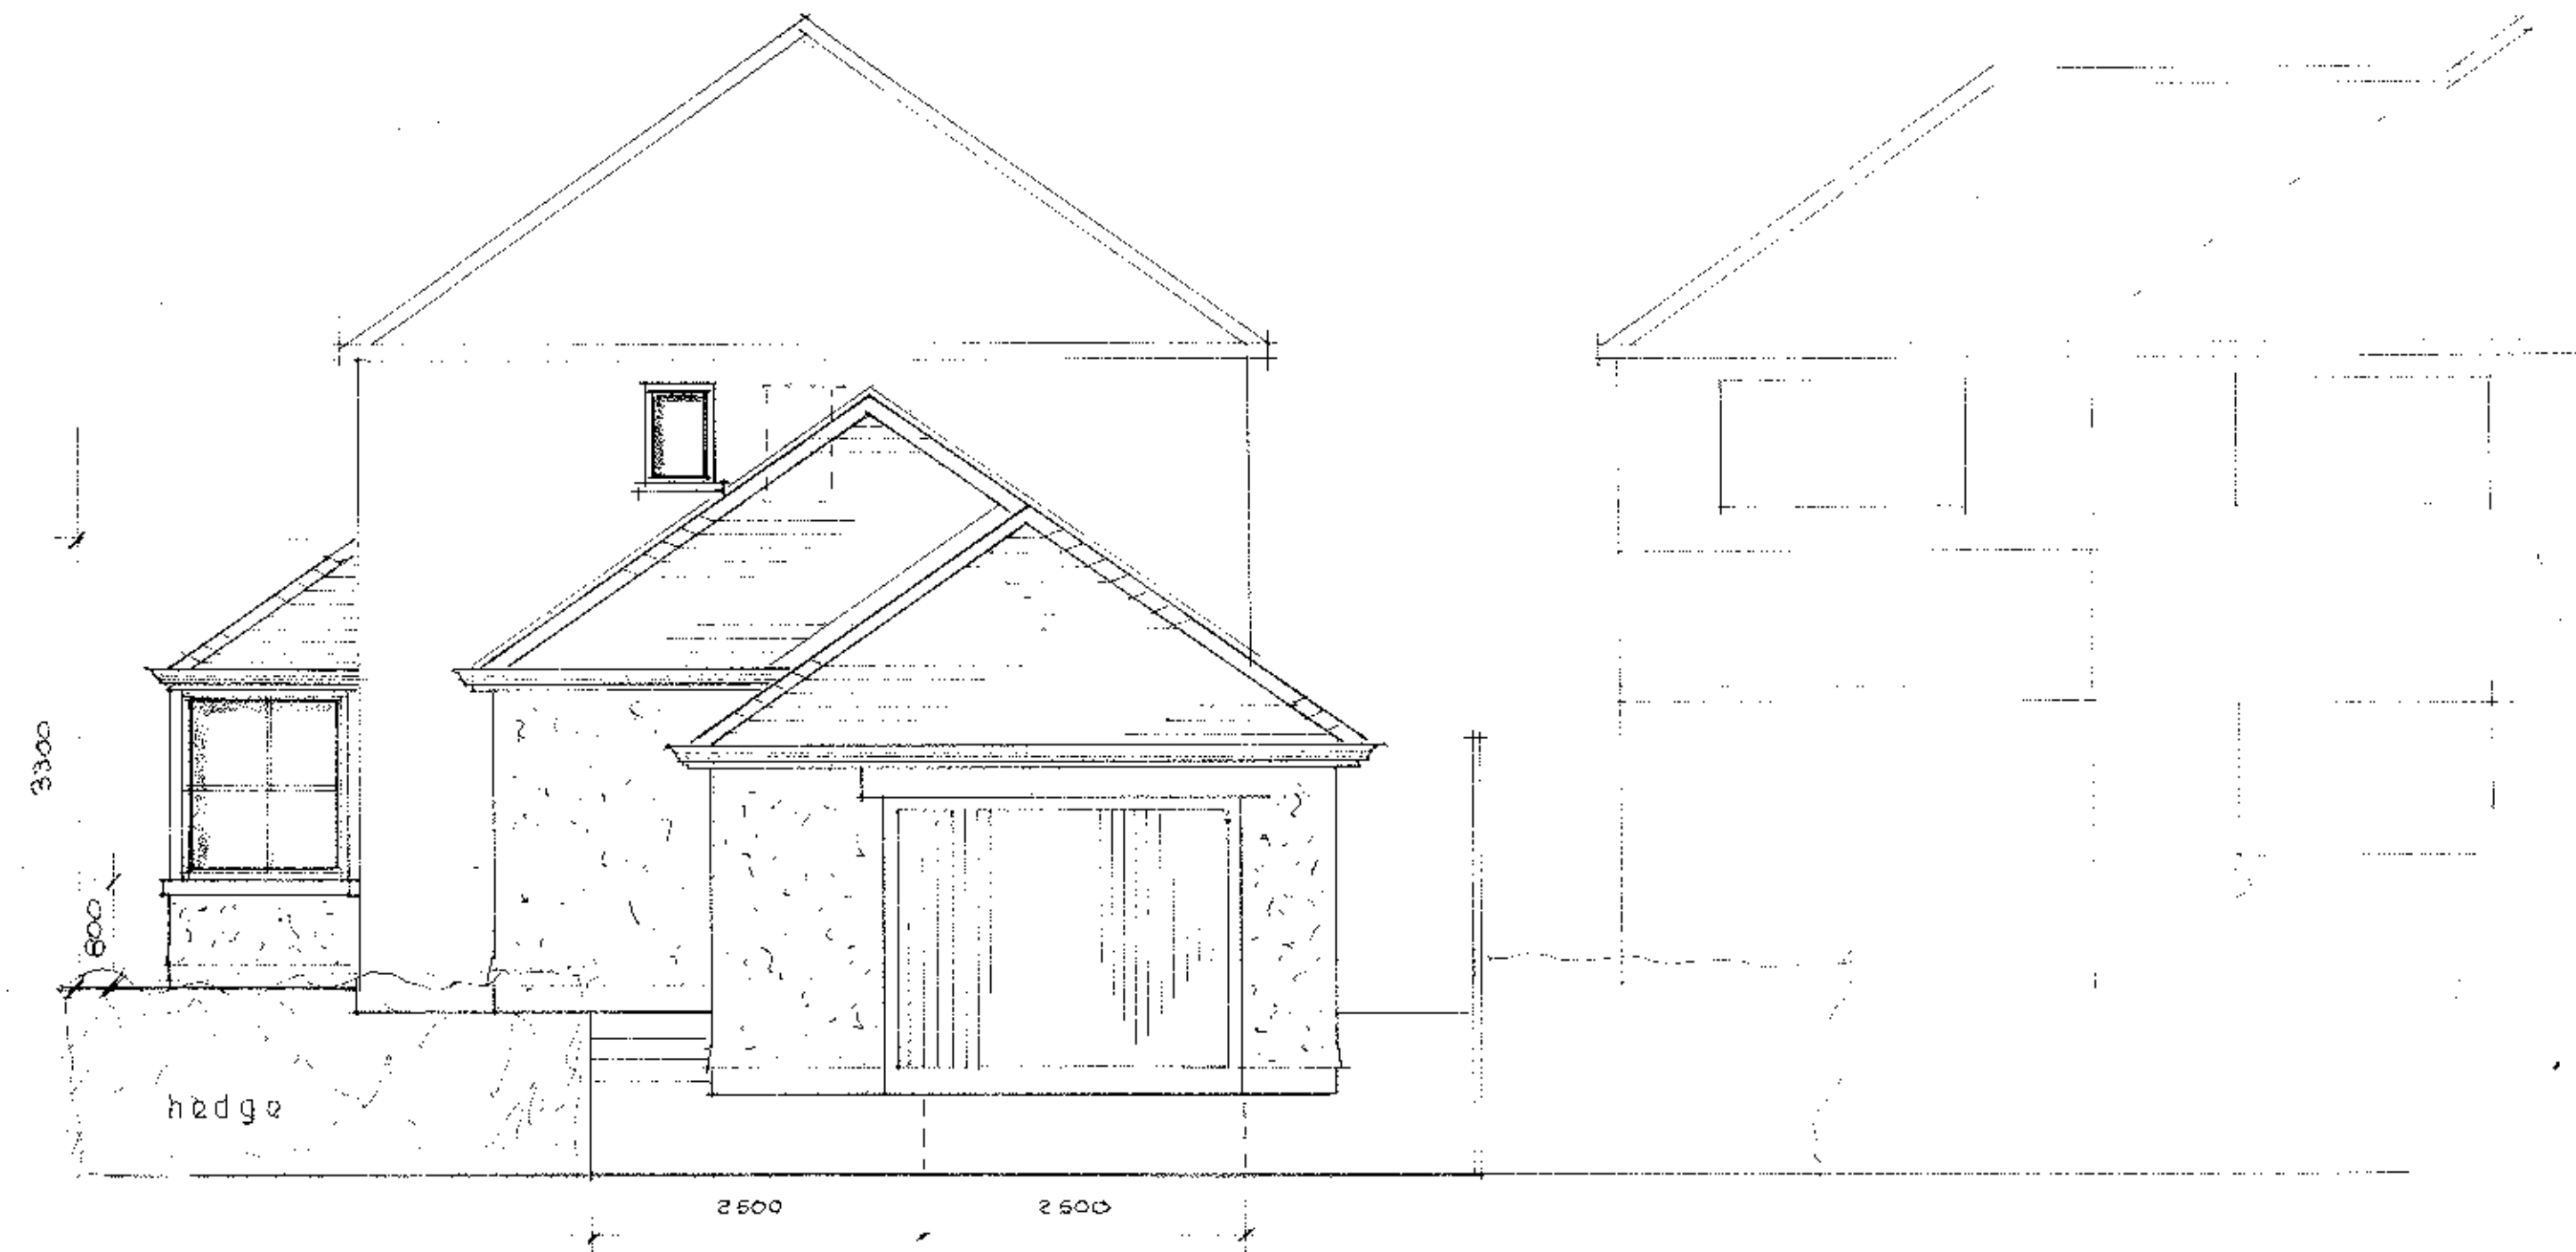

Proposed North East

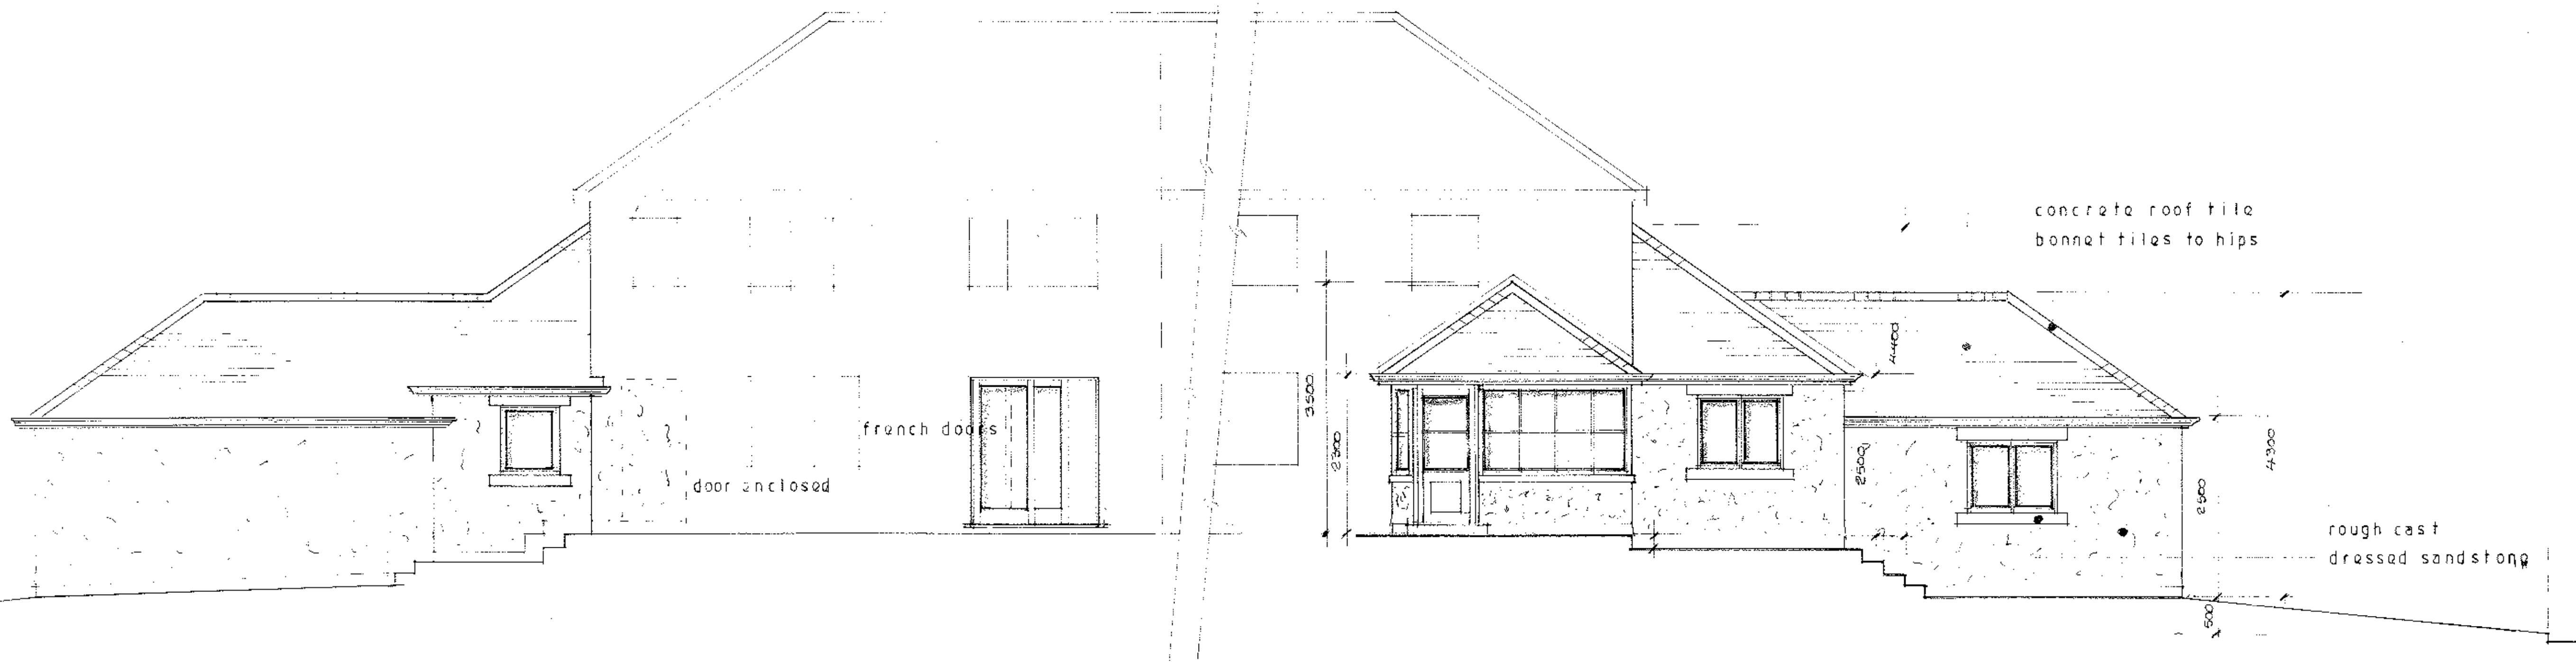

Proposed North West

Proposed South East