




NOTES
THIS DRAWING TO BE READ IN CONJUNCTION WITH DRAWING NO. 1.
CONTRACTOR TO CHECK ALL DIMENSIONS ON SITE. ALL
QUERIES TO BE REFERRED TO THE PROJECT MANAGER.

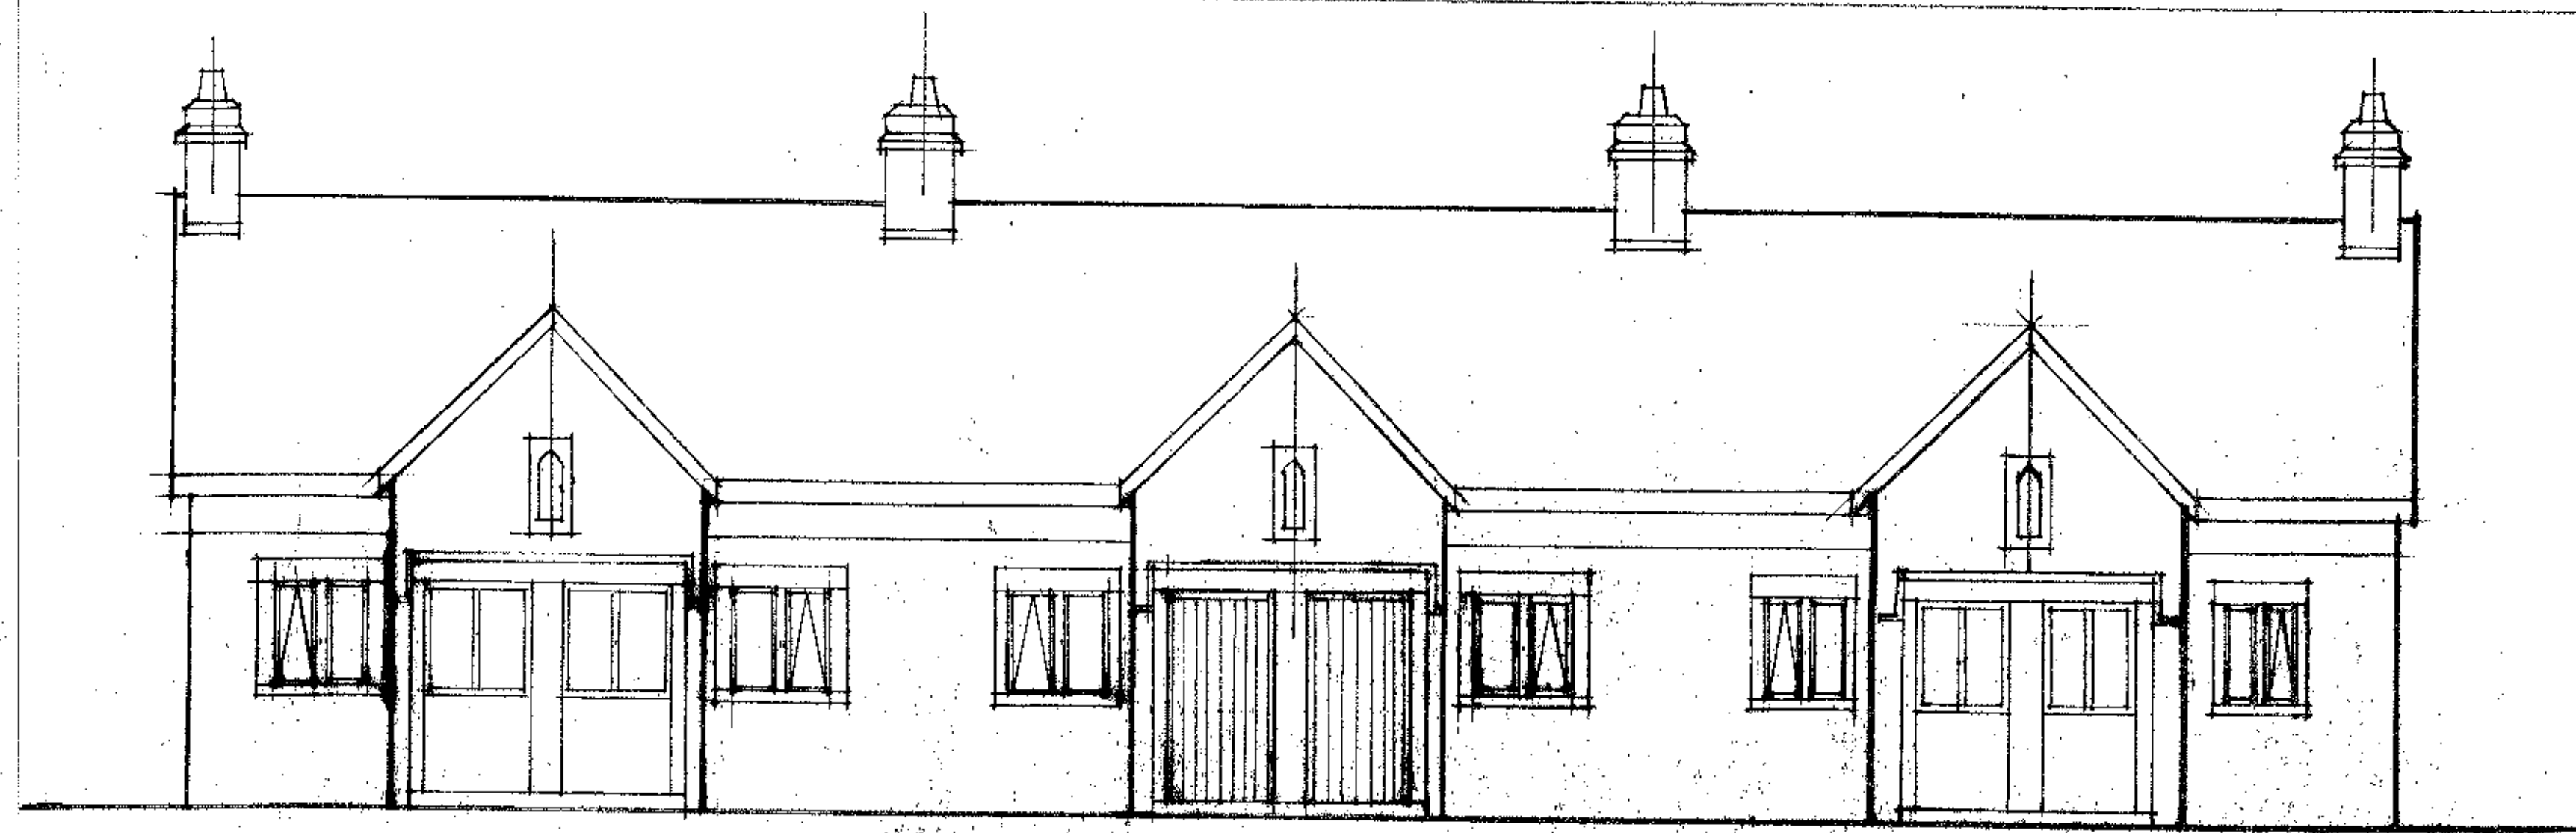


Proposed South Elevation

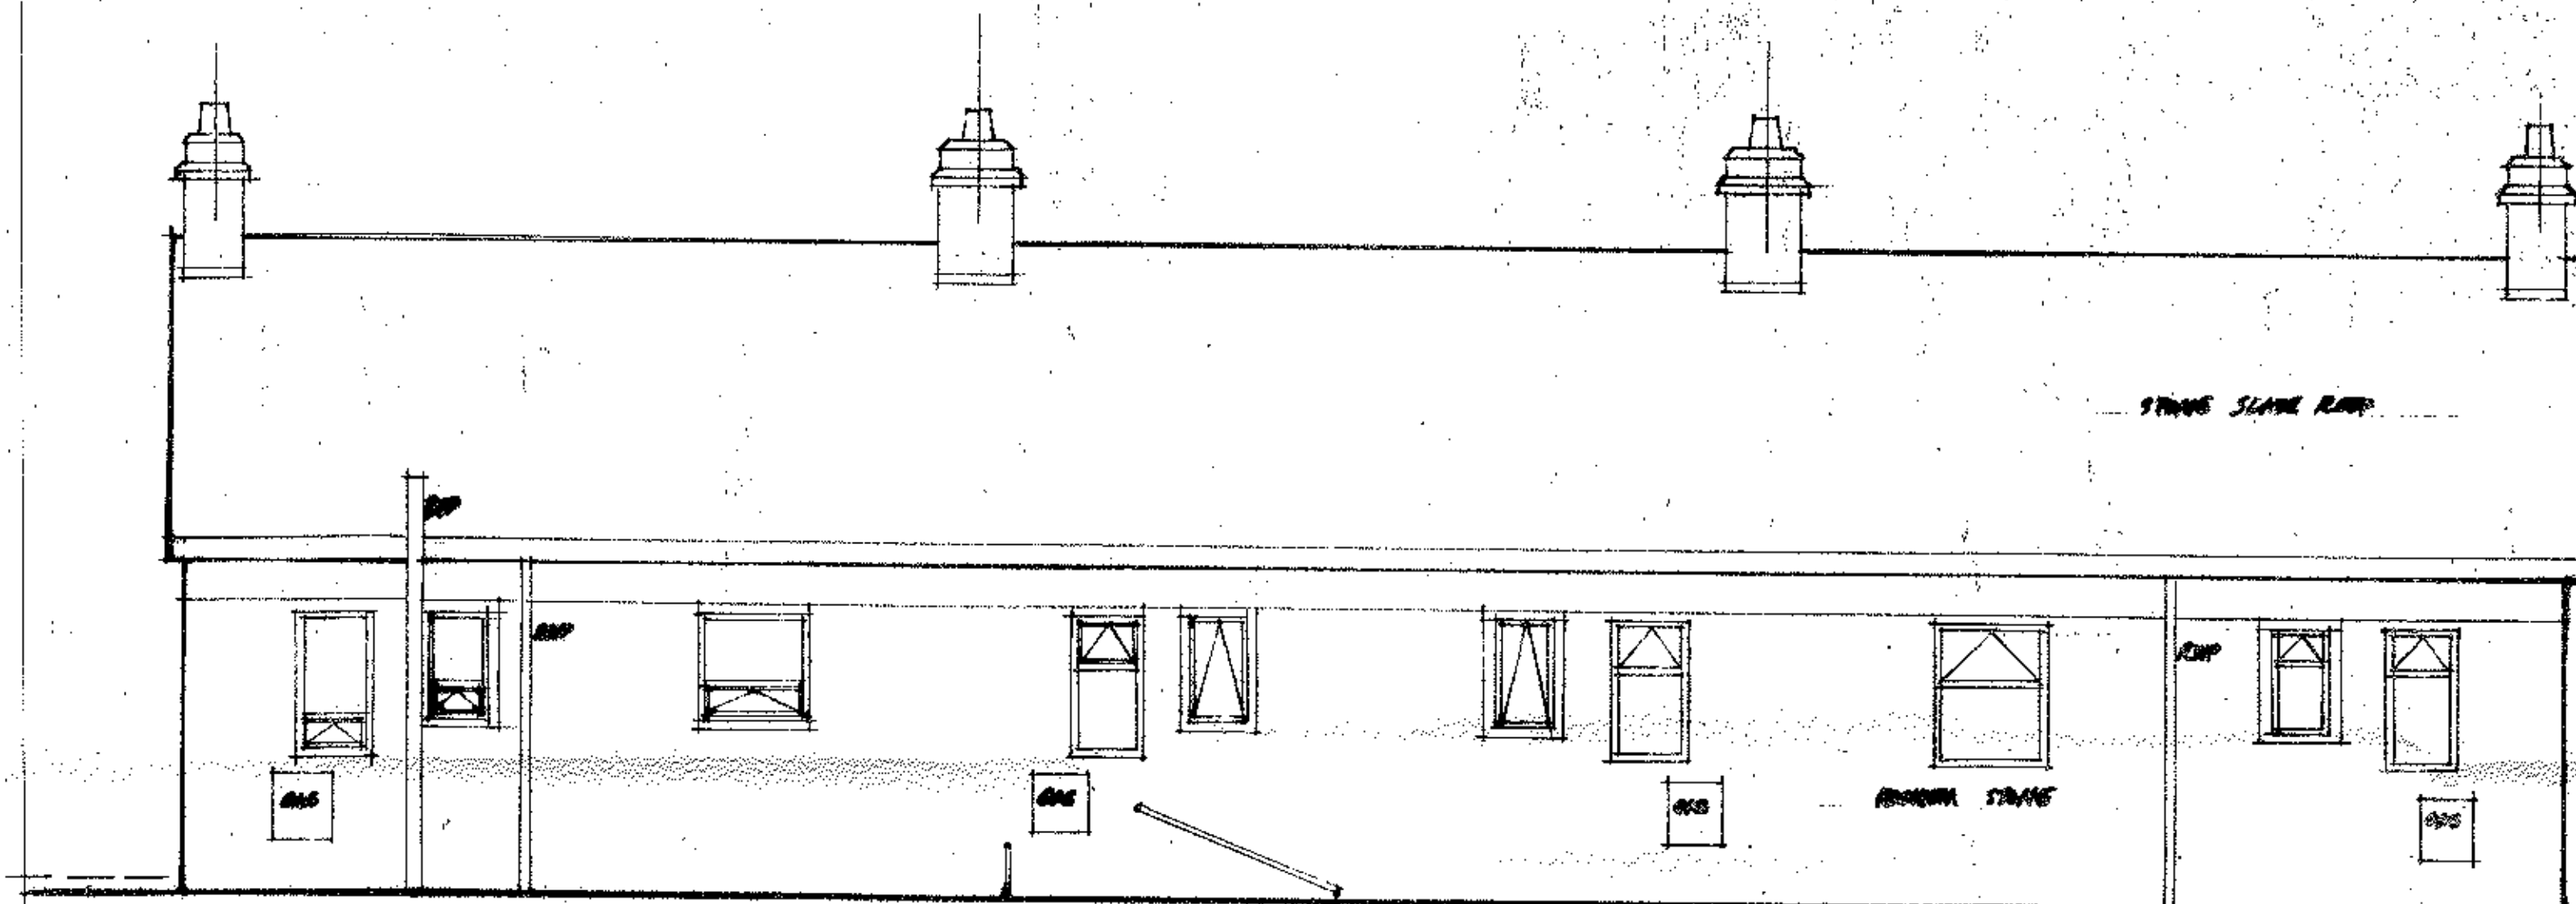


Existing North Elevation

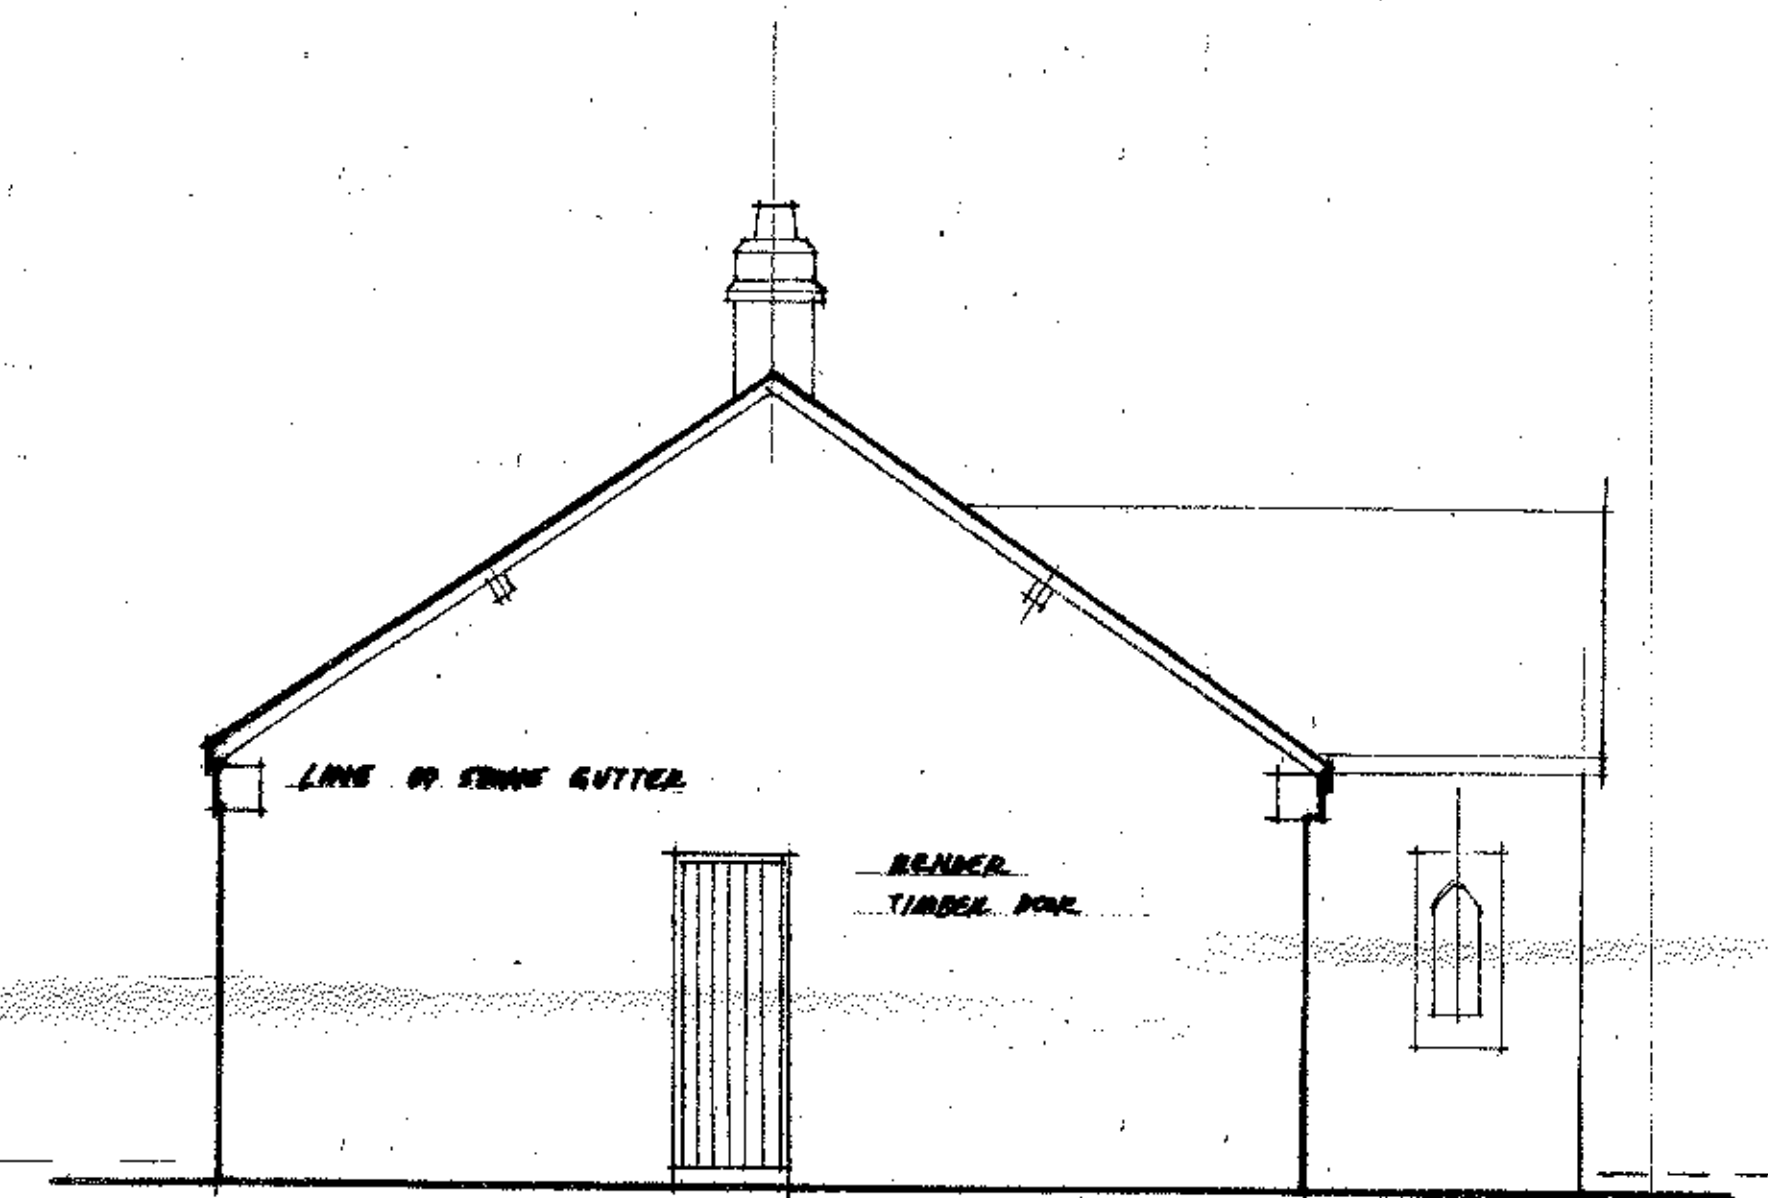

Existing West Elevation

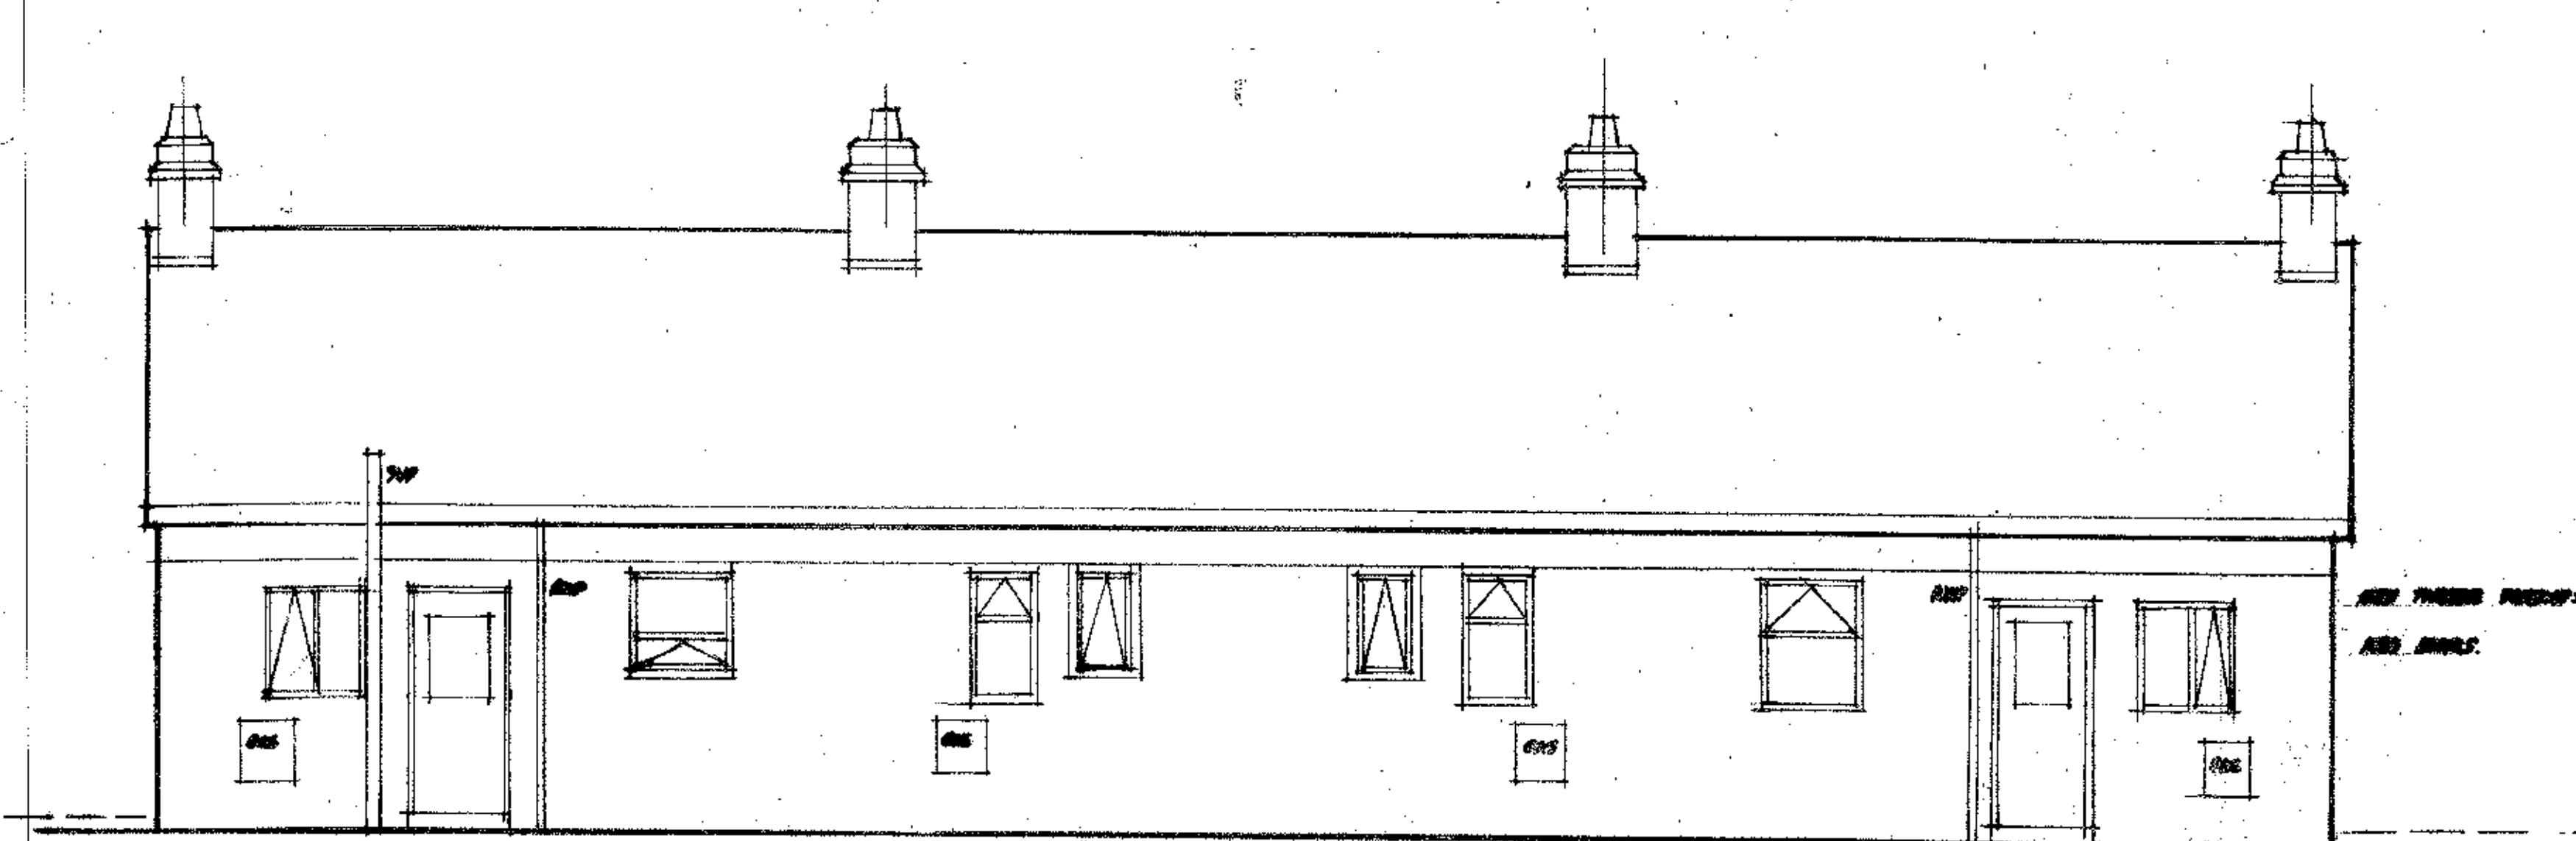

Proposed North Elevation

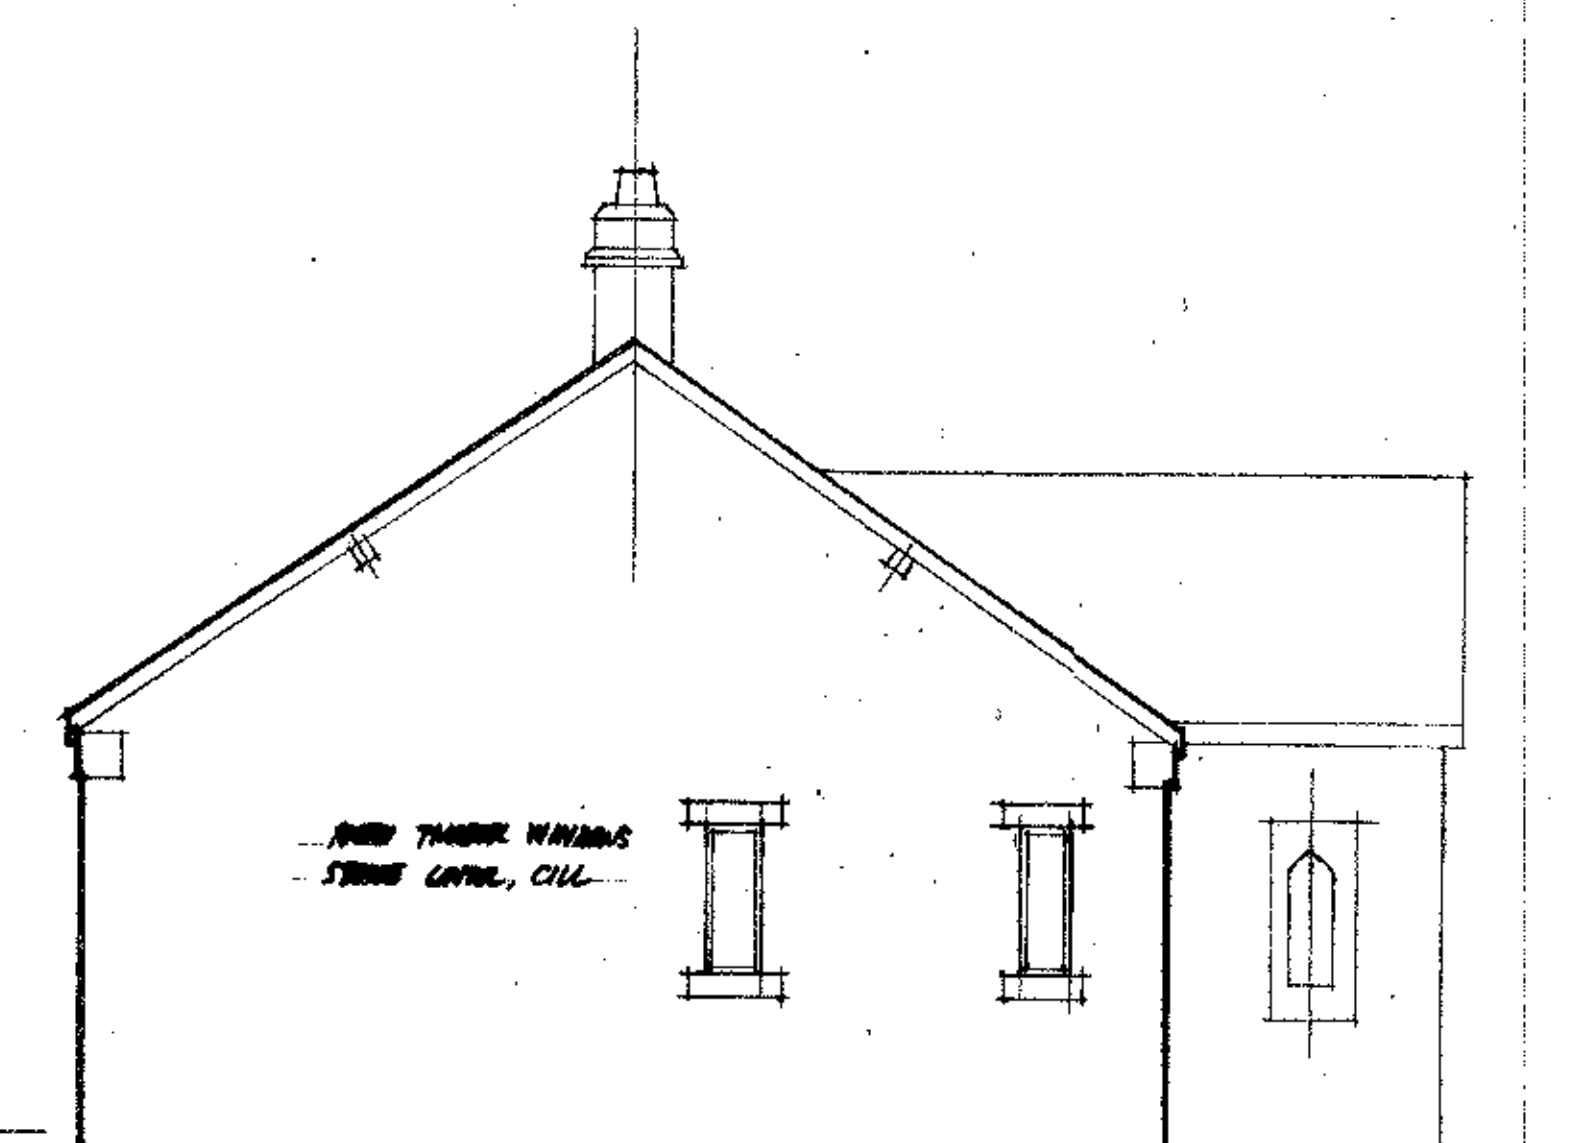

Proposed West Elevation

320120609P

Proposed Remodelling Almshouses
30-36 Station Road Whalley Clitheroe
for the Adam Cottam Trust

DRAWING NO. 2 OF 2 SCALE 1:50. MAY 2012. JD.