

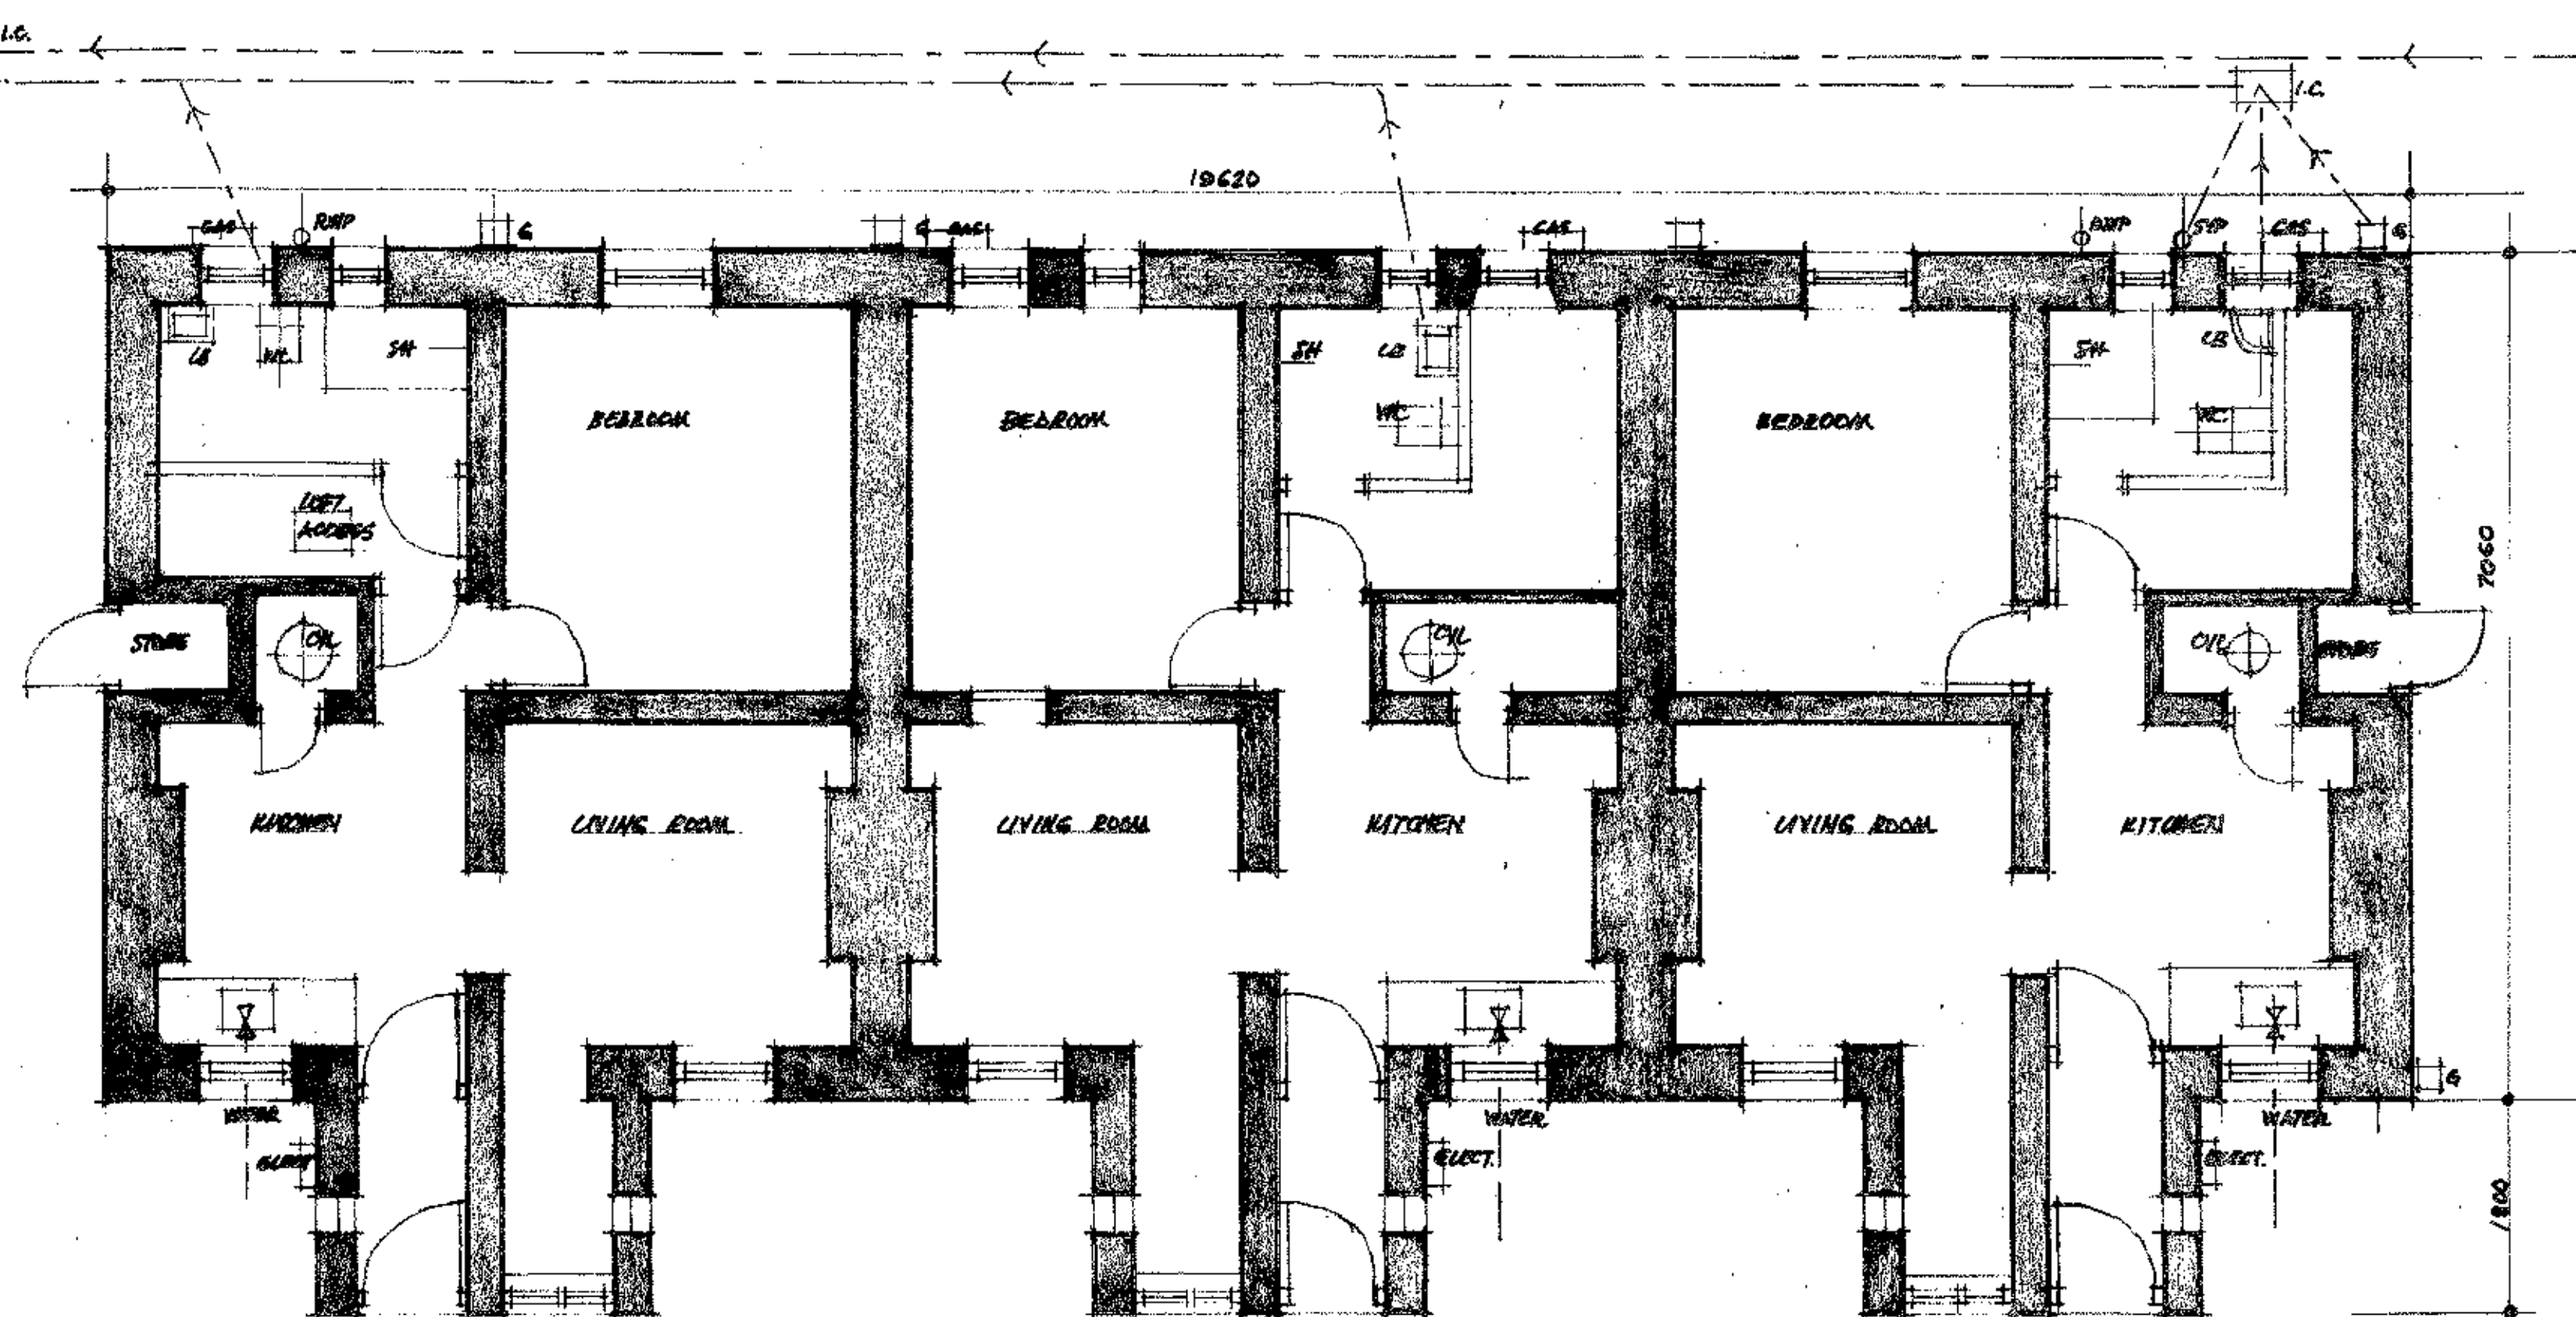
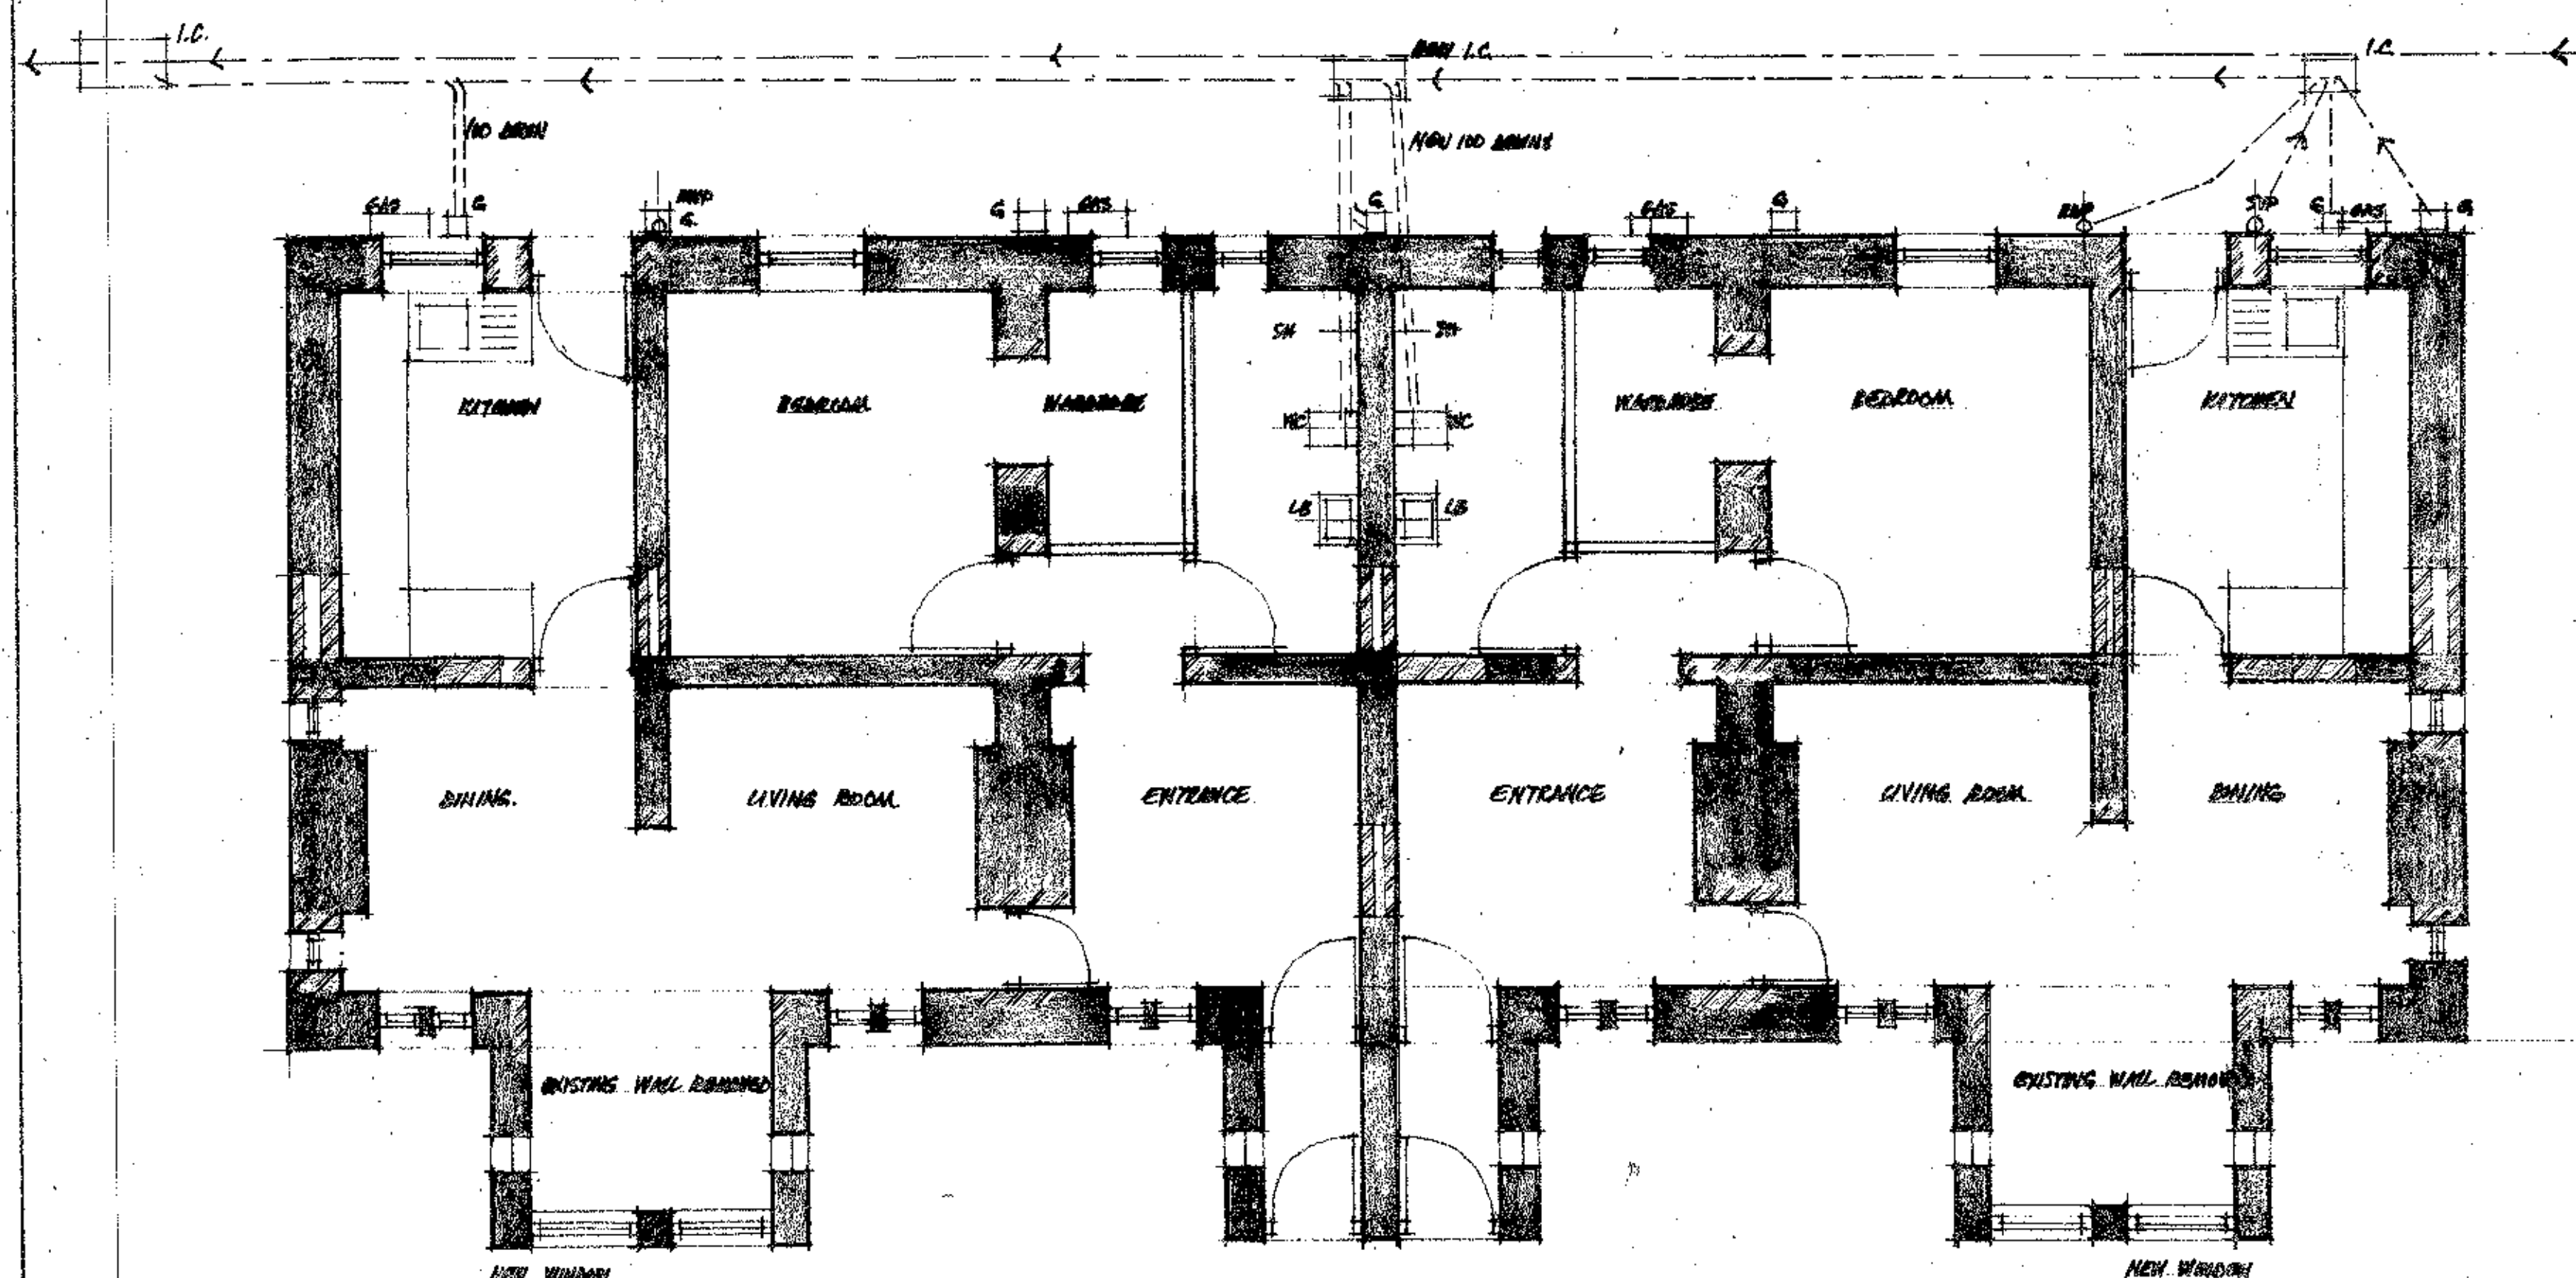



NOTES.
THIS DRAWING TO BE READ IN CONJUNCTION WITH DRAWINGS NO. 2.
CONTRACTOR TO CHECK ALL DIMENSIONS ON SITE, ALL
QUERIES TO BE REFERRED TO THE PROJECT MANAGER.

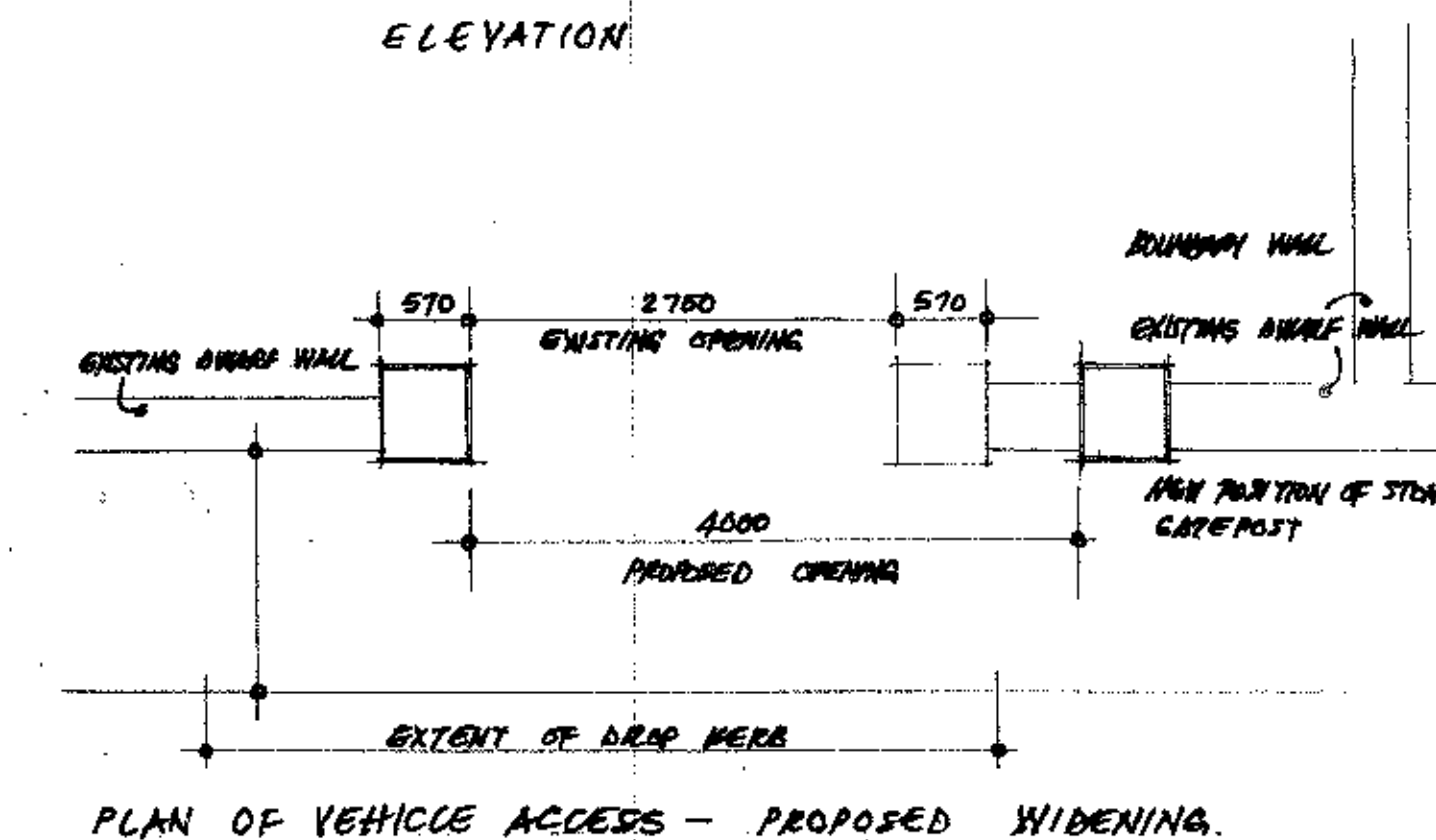

Existing Ground Floor Plan

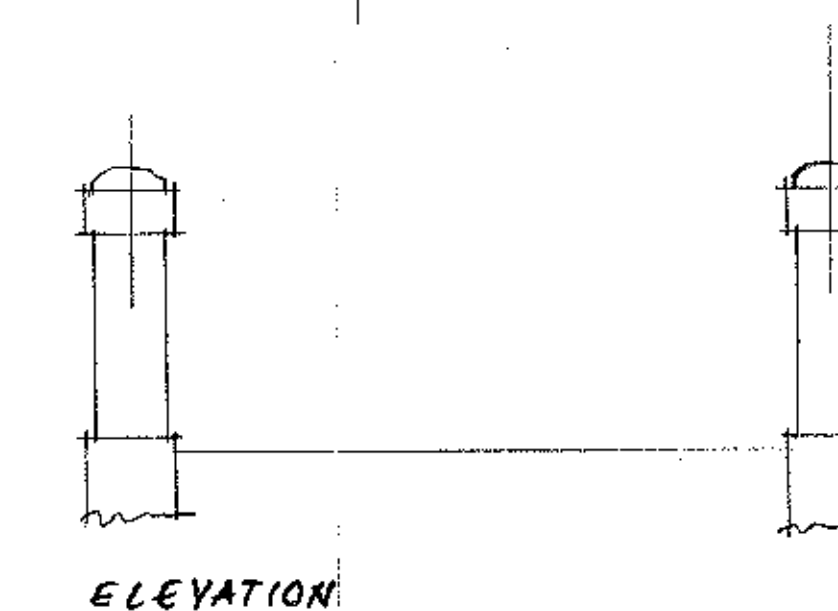

Proposed Ground Floor Plan

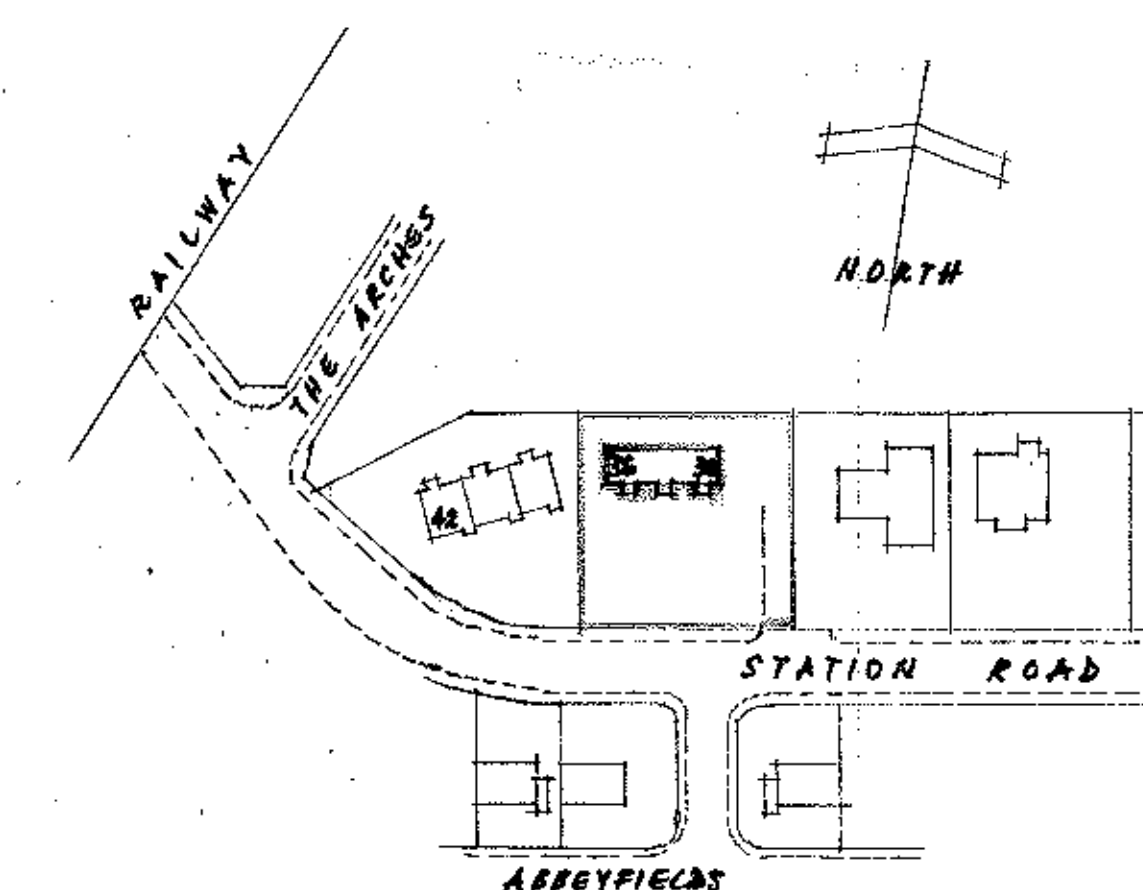

Location

SCALE 1:1250

320120609P

**Proposed Remodelling Almshouses
30-36 Station Road Whalley Clitheroe
for the Adam Cottam Trust**

DATE: MAY 2012. SCALE 1:50. JD.
DRAWING NO 1. OF 2.