


320120615 P

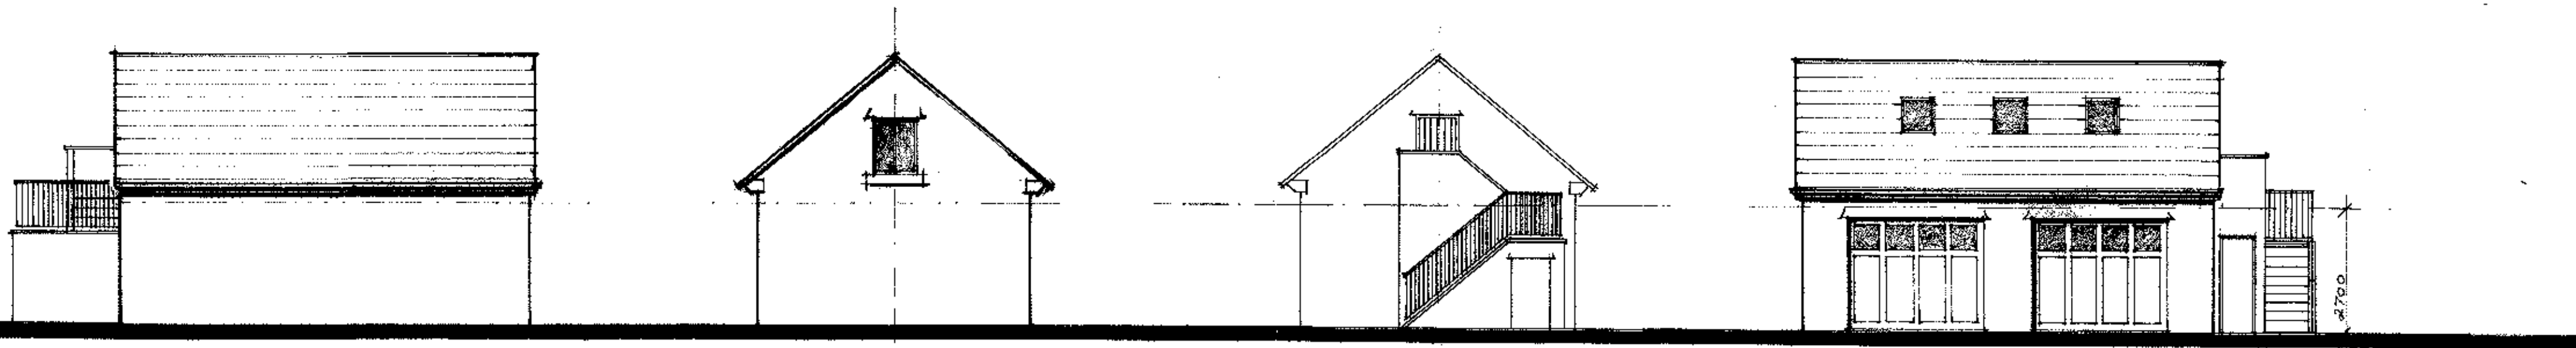


REAR ELEVATION


SIDE ELEVATION

SIDE ELEVATION


FRONT ELEVATION

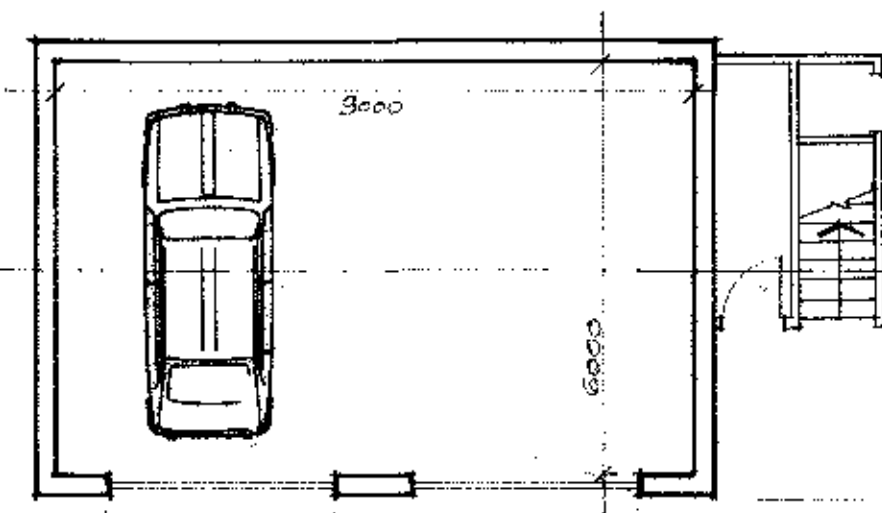

GROUND FLOOR

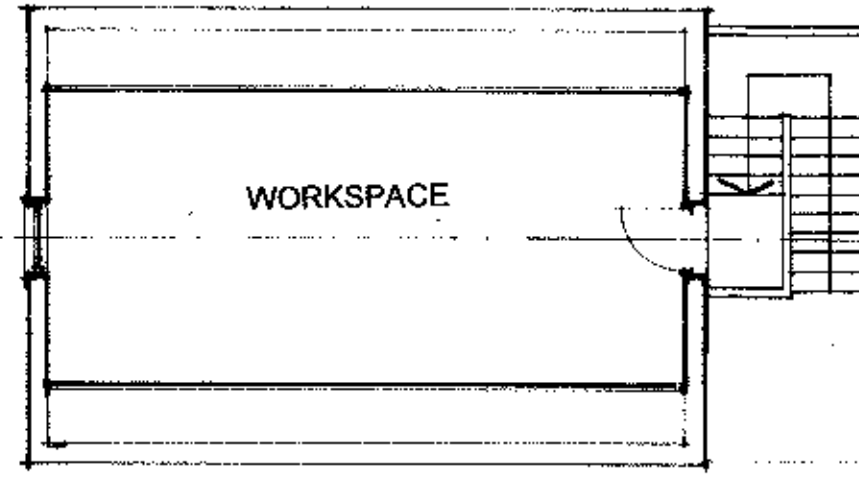

FIRST FLOOR

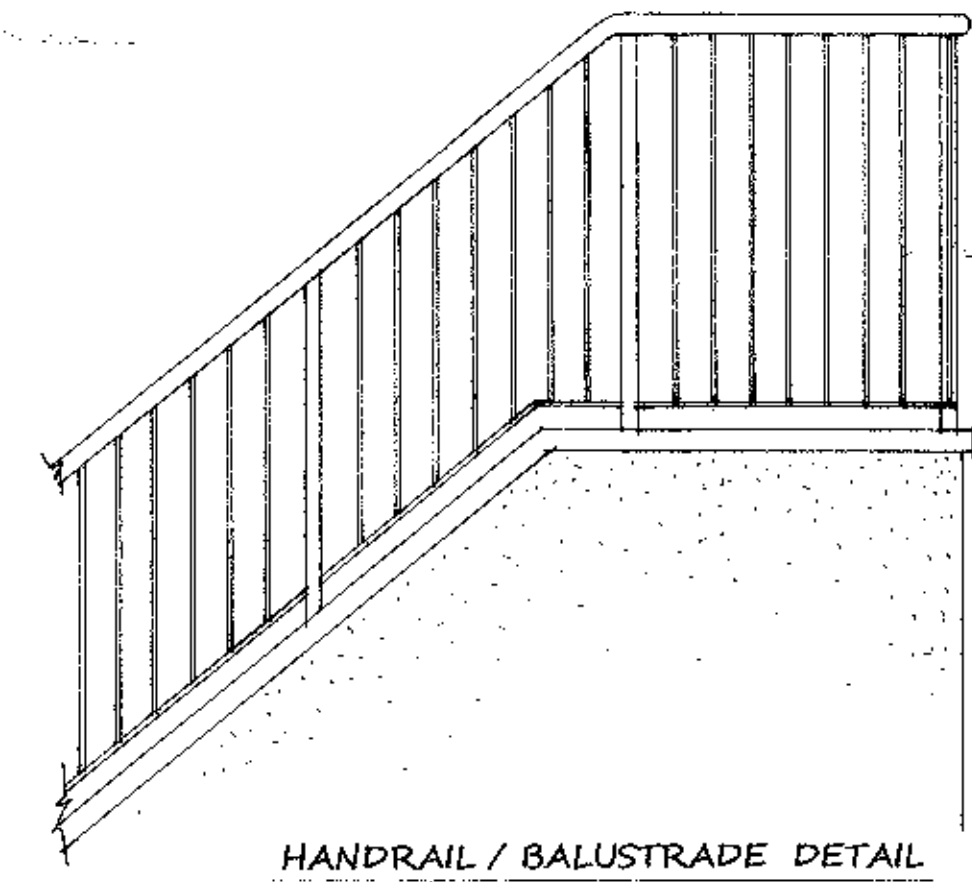

TUBULAR STAINLESS STEEL HANDRAIL AND VERTICAL POSTS
WITH STAINLESS STEEL ROD BALUSTRADE ON STONE COPING

AMENDED PLANS RECEIVED
DATE 28/04/12

REVISION 'B' - HANDRAIL/BALUSTRADE DETAIL ADDED - SEPT 2012.
REVISION 'A' - STAIRCASE AMENDED - JUNE 2012.

BROCKHALL VILLAGE
Proposed Development - Garage 1
DRAWING No. : BVB/ 05 / A B
SCALE : 1:100 @ A2
DATE : April 2010

e&Co.
design

architecture • planning • interiors

Evans & Co. Consultant Designers Ltd.
59 Oxford Road, Altrincham, Cheshire, WA14 2ED
Tel: 07966 282 755