



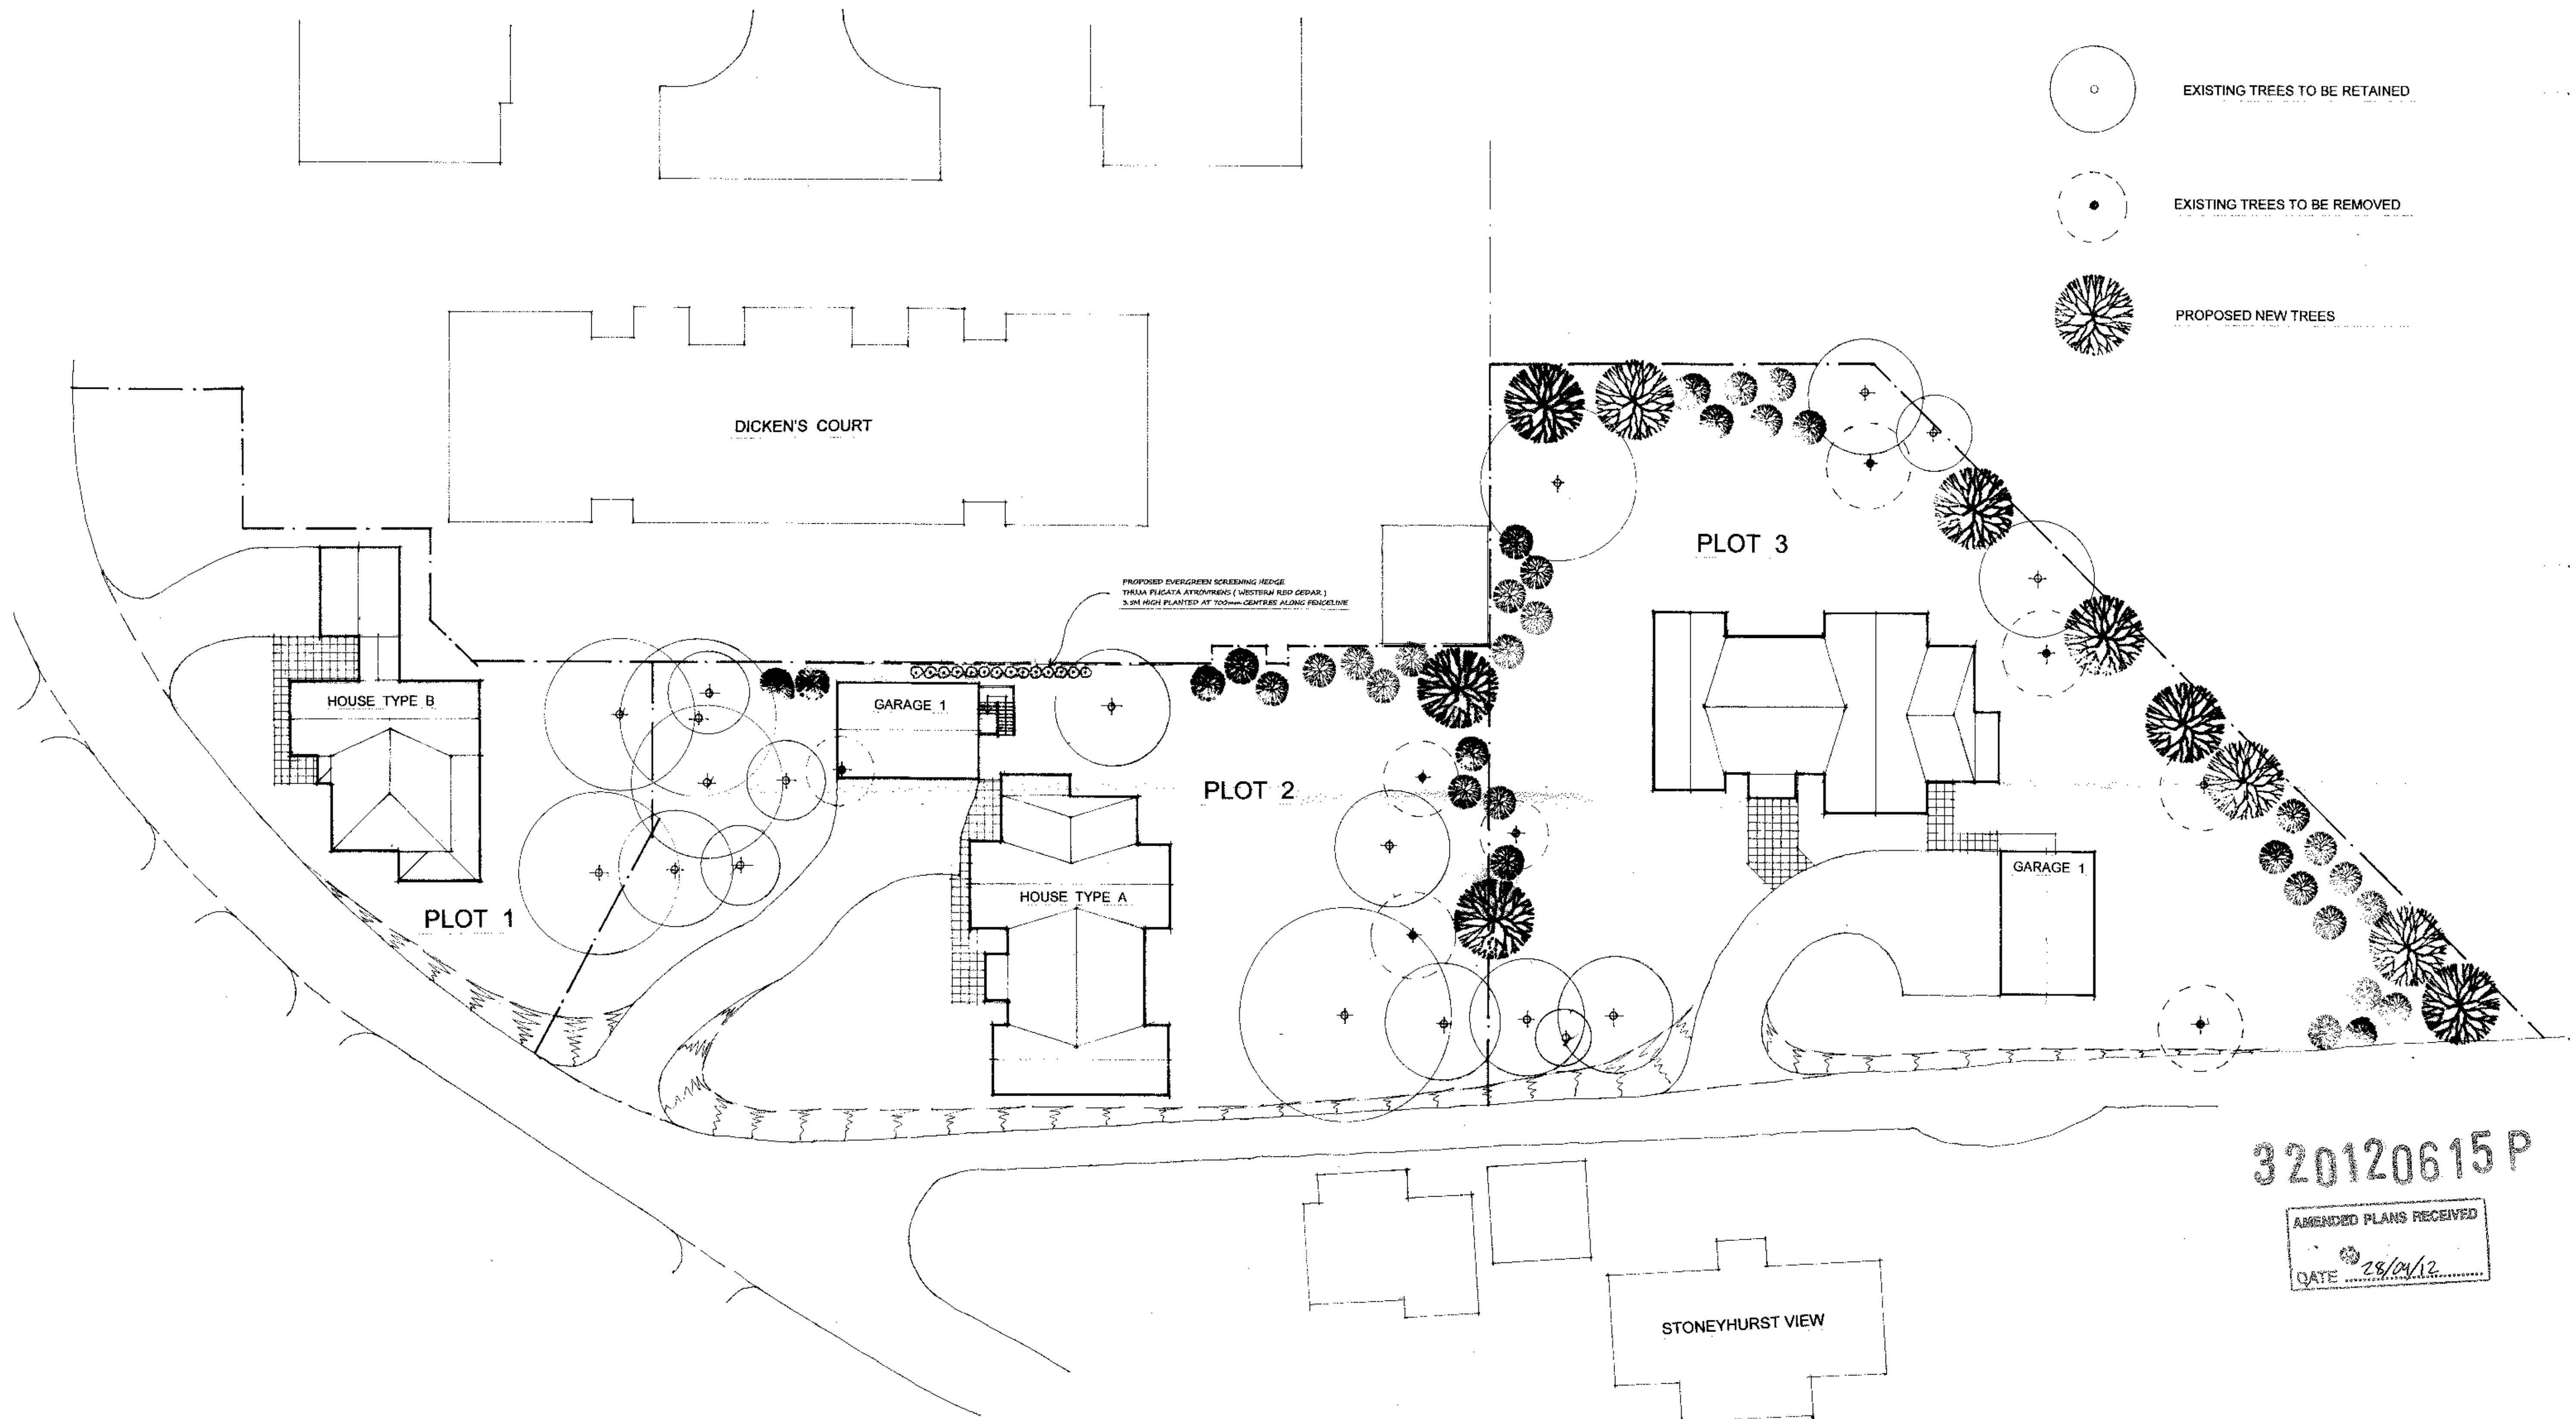

-  EXISTING TREES TO BE RETAINED
-  EXISTING TREES TO BE REMOVED
-  PROPOSED NEW TREES

REVISION C - SCREENING HEDGE ADDED TO REAR OF GARAGE STEPS - SEPT 2010  
 REVISION B - GARAGE STAIR PLOT 2 AMENDED - JUNE 2010  
 Revision A - Plots 1 & 2 Buildings Repositioned - Sept 2010

**BROCKHALL VILLAGE**  
 Proposed Development - Site Plan  
 DRAWING No: BVB/02/A/PS C  
 SCALE: 1:200 @ A1  
 DATE: April 2010

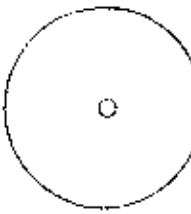

architecture • planning • interiors

Evans & Co. Consultant Designers Ltd.  
 59 Oxford Road, Altrincham, Cheshire, WA14 2ED  
 Tel: 07966 282 755