


REAR ELEVATION


SIDE ELEVATION

SIDE ELEVATION

FRONT ELEVATION

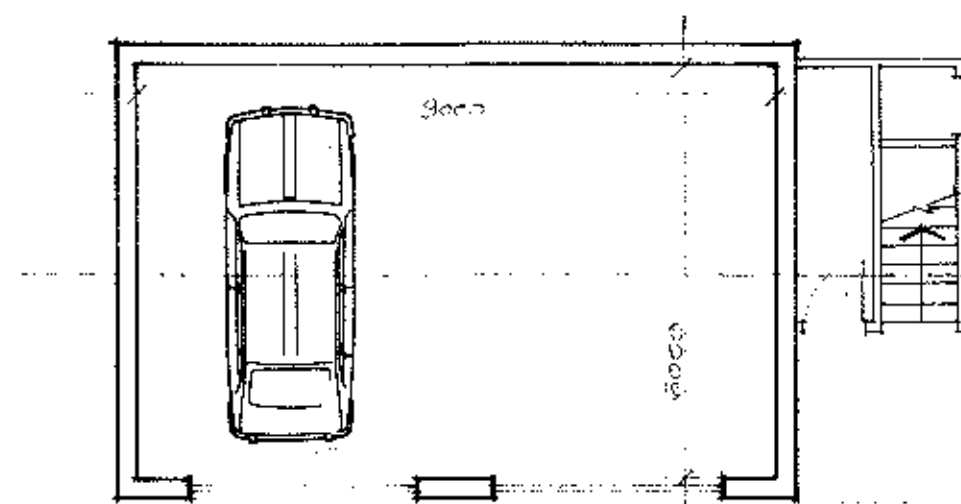

GROUND FLOOR

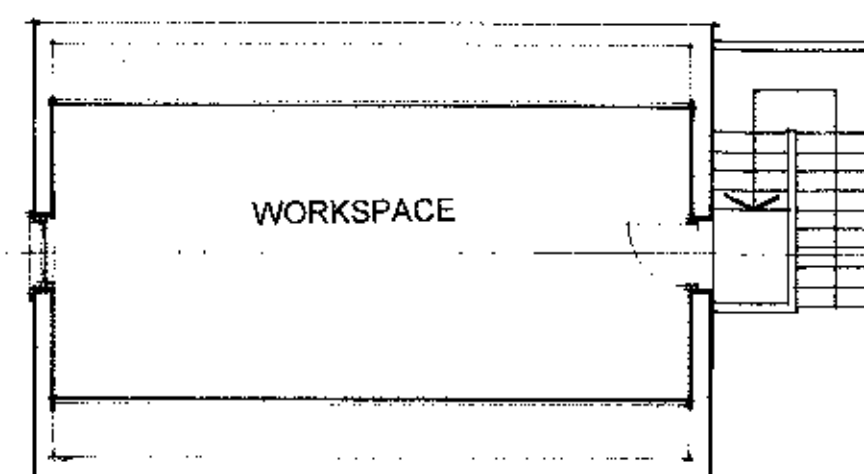

FIRST FLOOR

320120615P

REVISION A - STAIRCASE AMENDED - JUNE 2012.

BROCKHALL VILLAGE
Proposed Development - Garage 1

DRAWING No. : BVB/ 05 A
SCALE : 1:100 @ A2
DATE : April 2010

e&Co.
design

architecture • planning • interiors

Evans & Co. Consultant Designers Ltd.
59 Oxford Road, Altrincham, Cheshire. WA14 2ED
Tel. 07966 292 788