


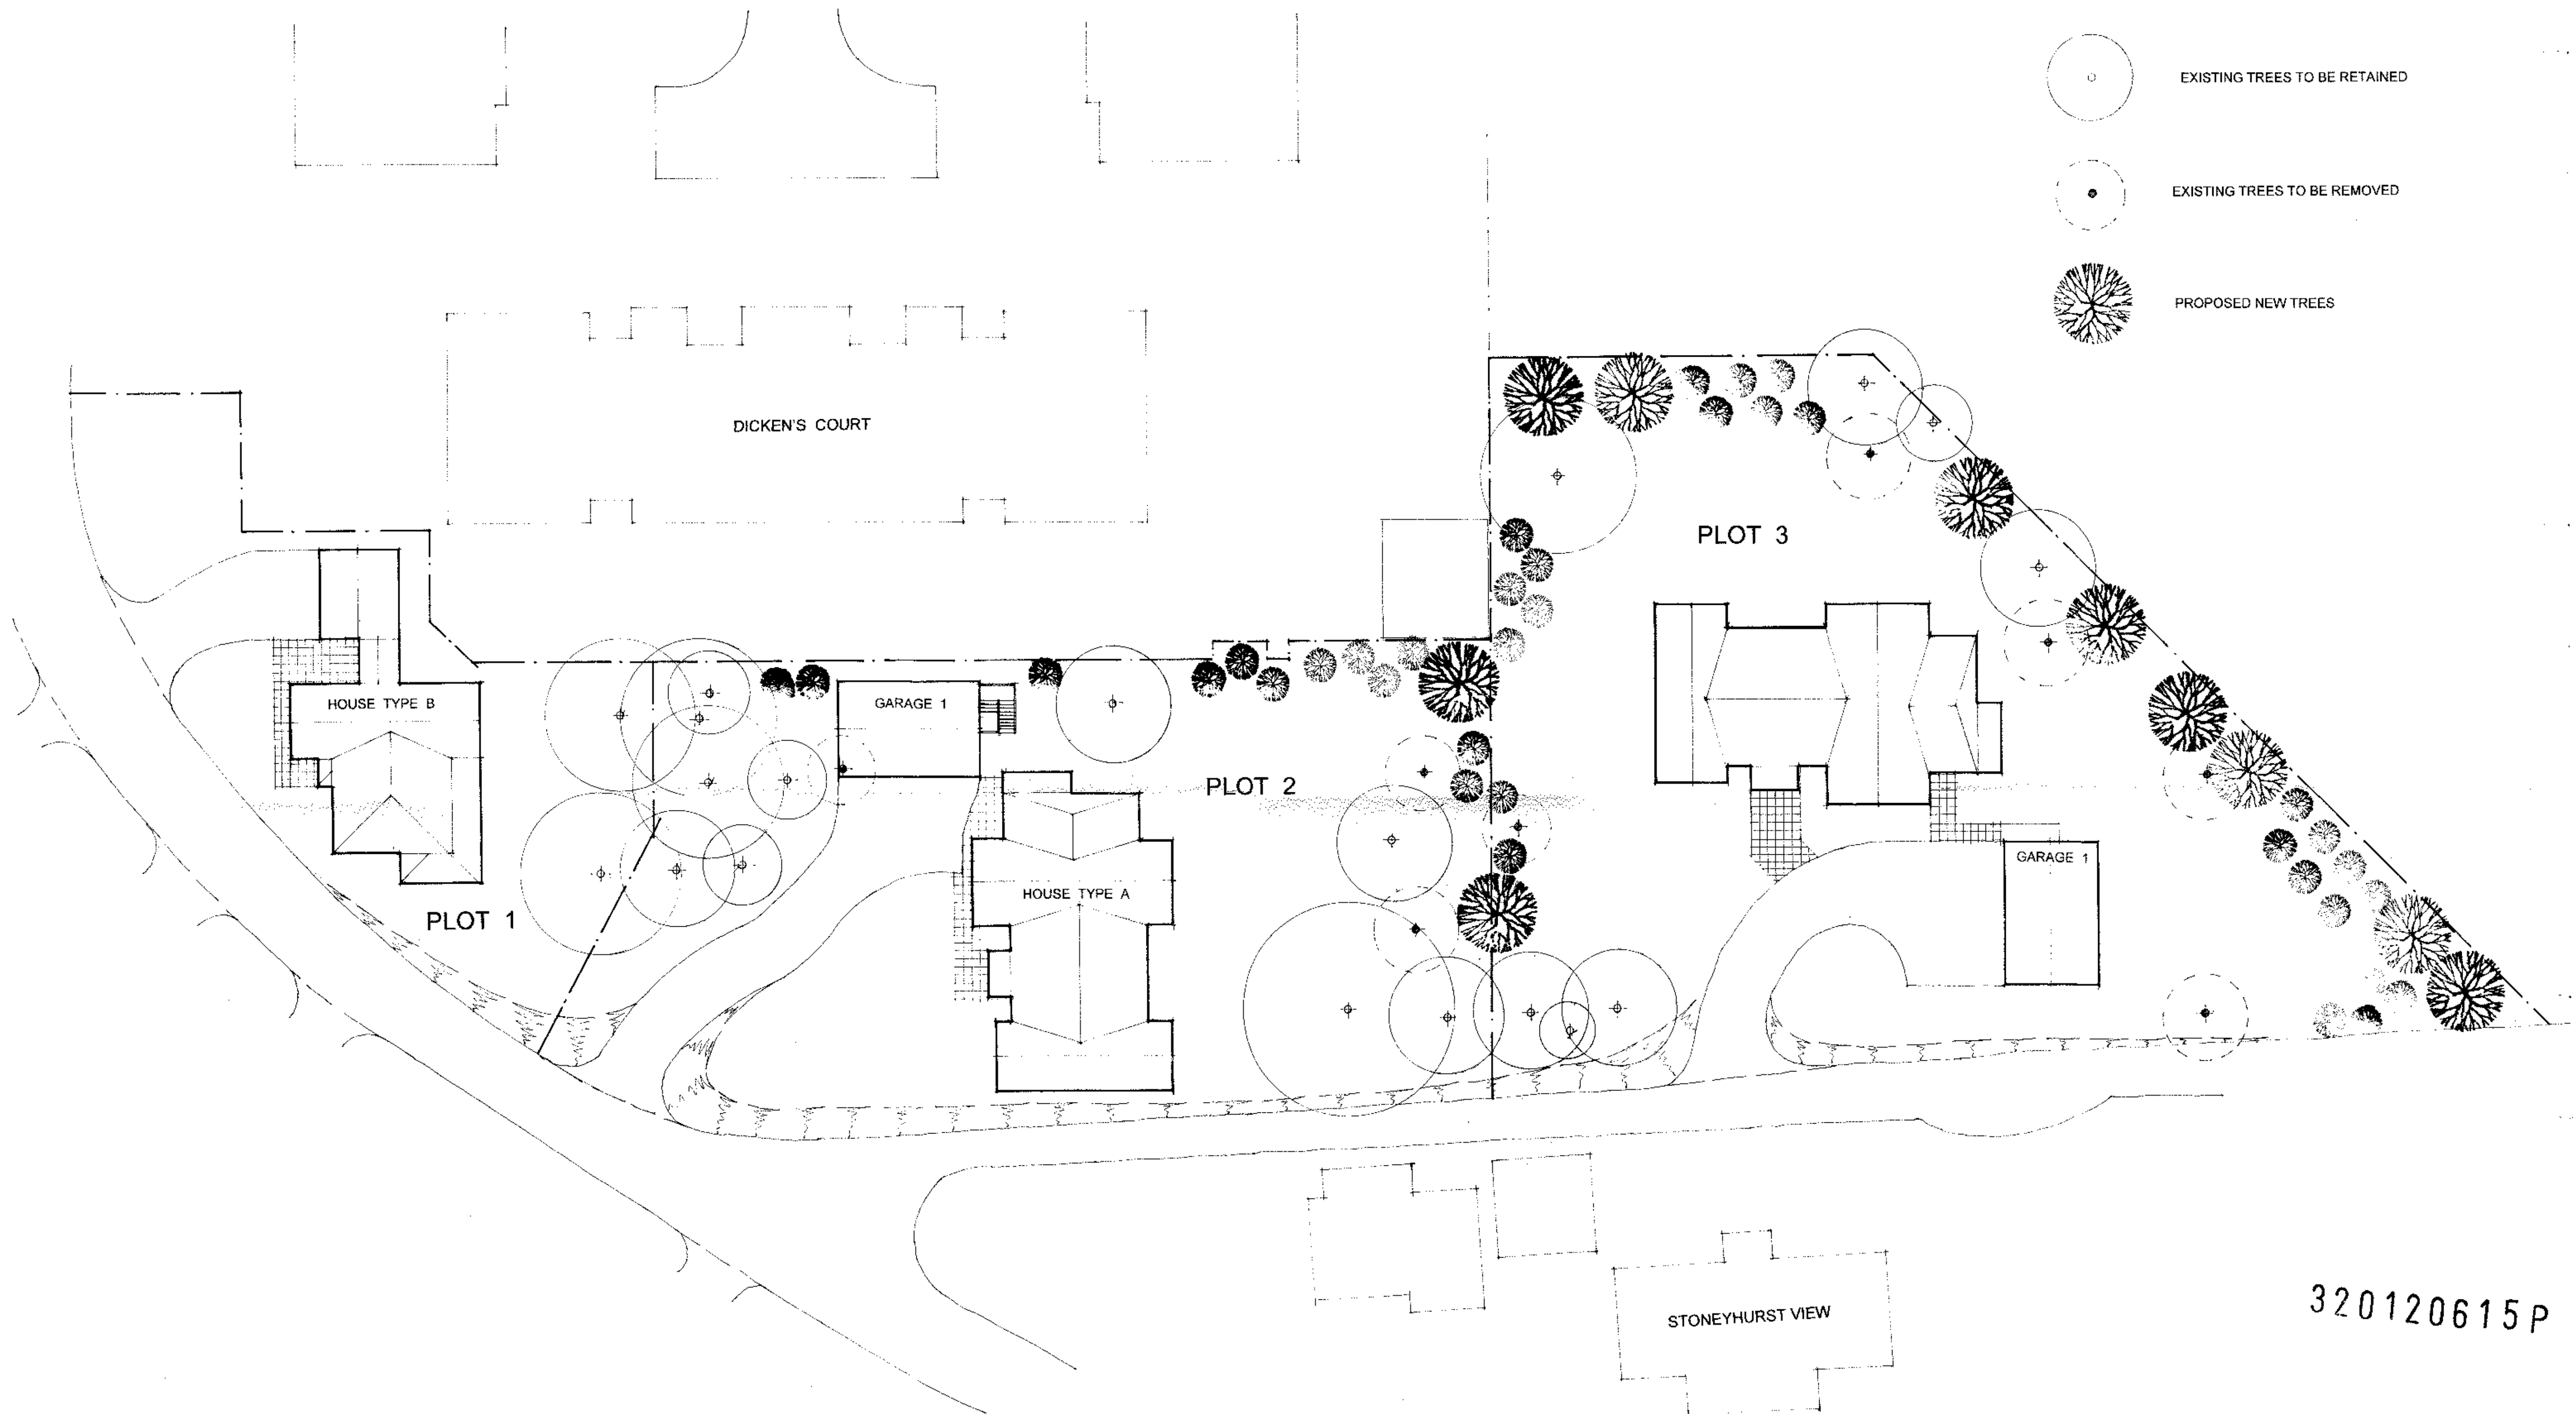

320120615P

REVISION B - GARAGE STAIR PLOT 2 AMENDED - JUNE 2013
 Revision A - Plots 1 & 2 Buildings Repositioned - Sept 2010

BROCKHALL VILLAGE
 Proposed Development - Site Plan
 DRAWING No. BVB/ 02/A/ B
 SCALE 1:200 @ A1
 DATE April 2010

e&Co.
 design

architecture • planning • interiors

Evans & Co. Consultant Designers Ltd.
 59 Oxford Road, Ayr, Ayrshire, WA14 2ED
 Tel: 07966 282 752