


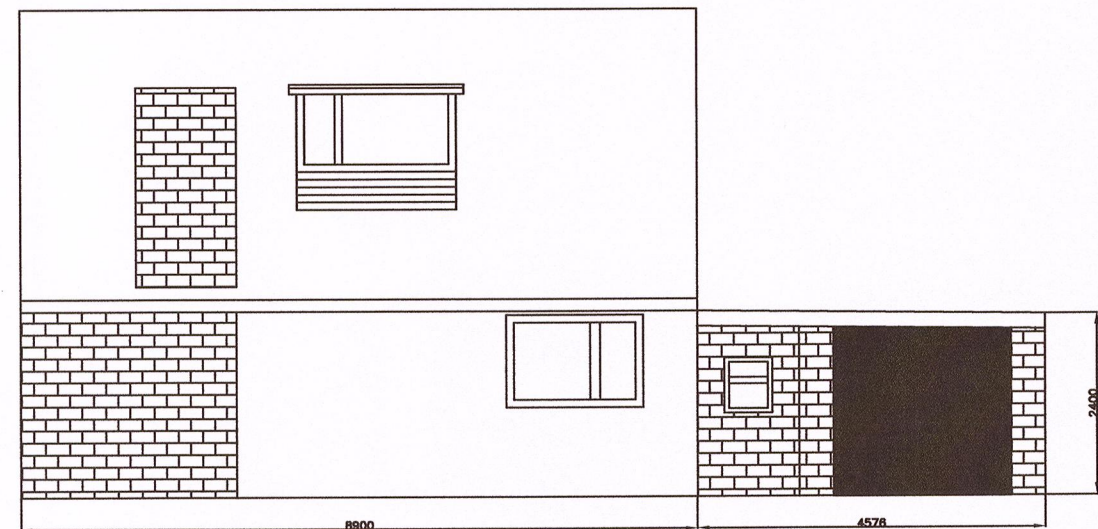


Existing Front Elevation



Existing Side Elevation




Existing Rear Elevation

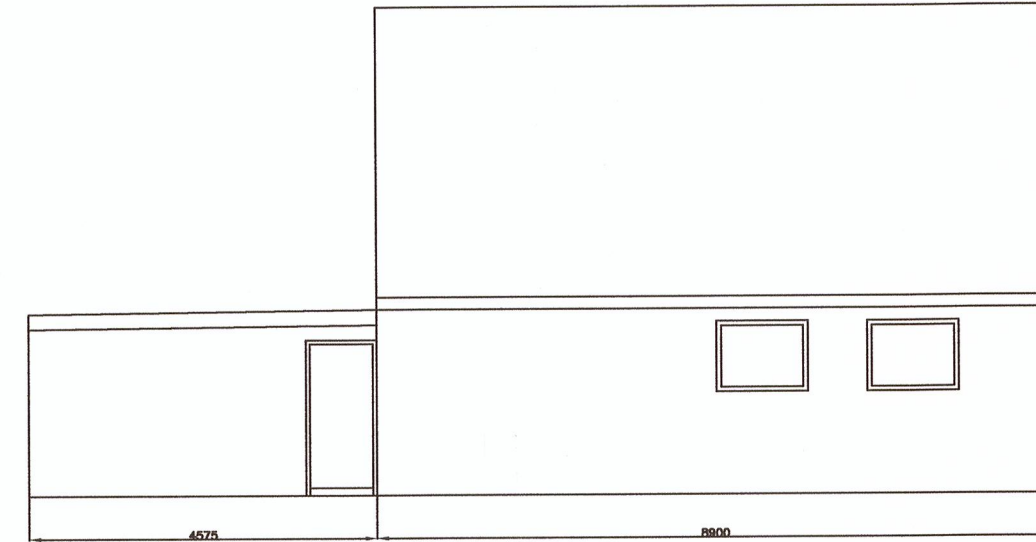

Existing Side Elevation




Proposed Front Elevation

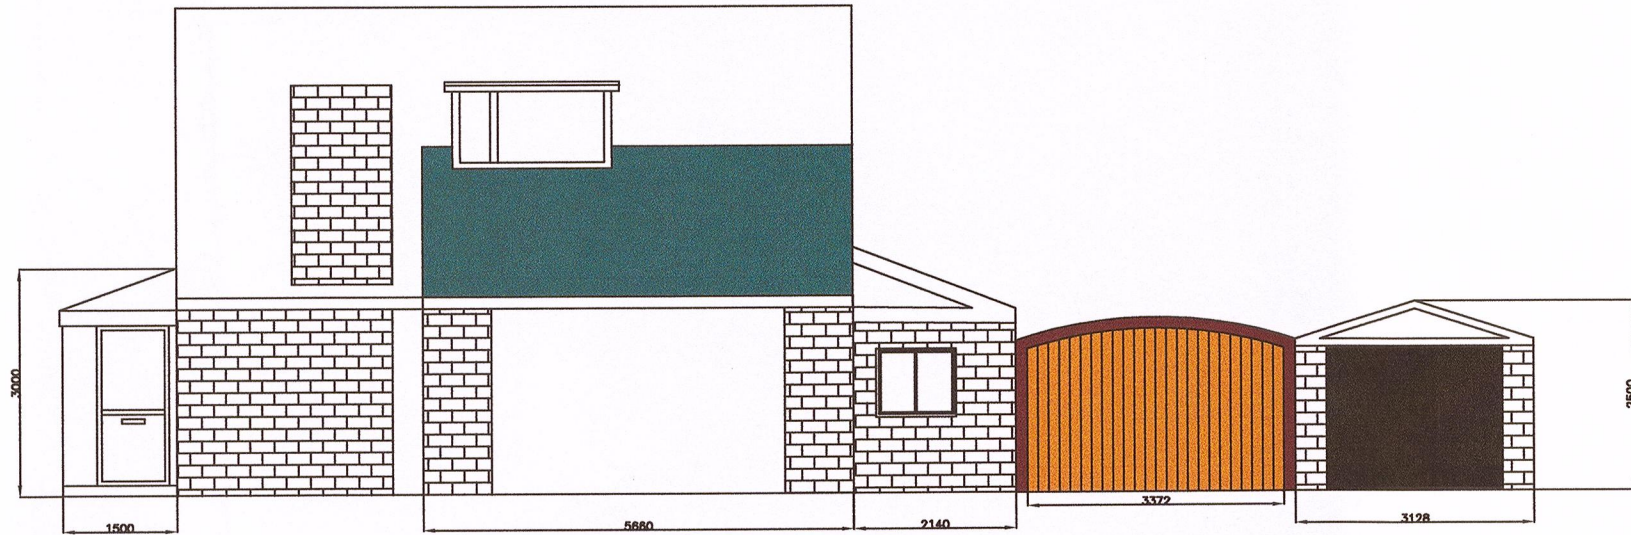

Proposed Side Elevation





Proposed Rear Elevation

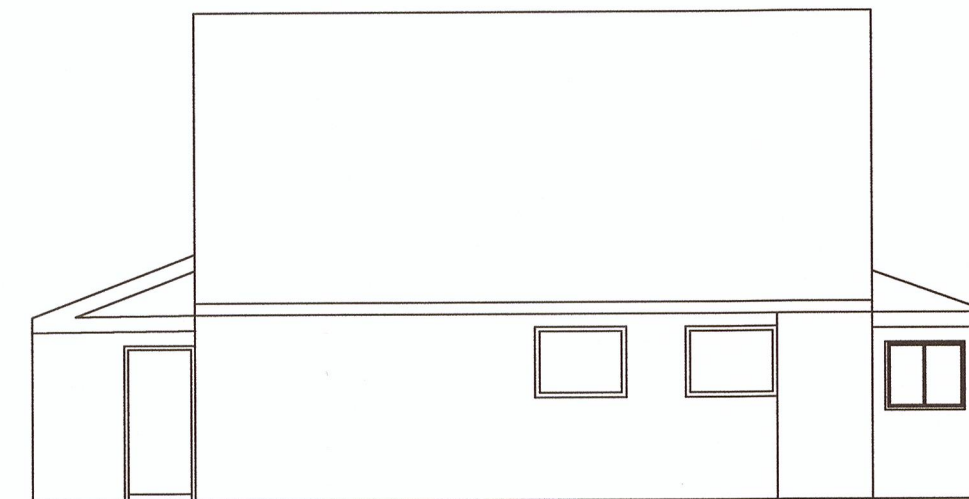


Proposed Side Elevation



GUIDANCE NOTES
ALL STONE FACED WALLS TO BE MATCHED AS CLOSE AS POSSIBLE WITH MODERN EQUIVALENT YORKSHIRE STONE BY MARSHALLS
ALL WALL COVERINGS TO BE COLOUR AND TEXTURE MATCHED OR CLOSEST POSSIBLE MODERN EQUIVALENT MATERIALS
ALL WINDOWS AND DOORS WHITE UPVC TO MATCH
ROOF TILES TO MATCH EXISTING OR NEAREST EQUIVALENT CAPABLE OF 17.5 DEGREE PITCH.
NEW FRONT DRIVEWAY TO BE MARSHALLS DRIVELINE PRIORA OR SIMILAR PERMEABLE BLOCK PAVING.
GARDEN STORE CONSTRUCTED FROM SIMILAR MATERIALS TO EXISTING WITH TILE ROOF TO MATCH NEW EXTENSION AND UTILITY

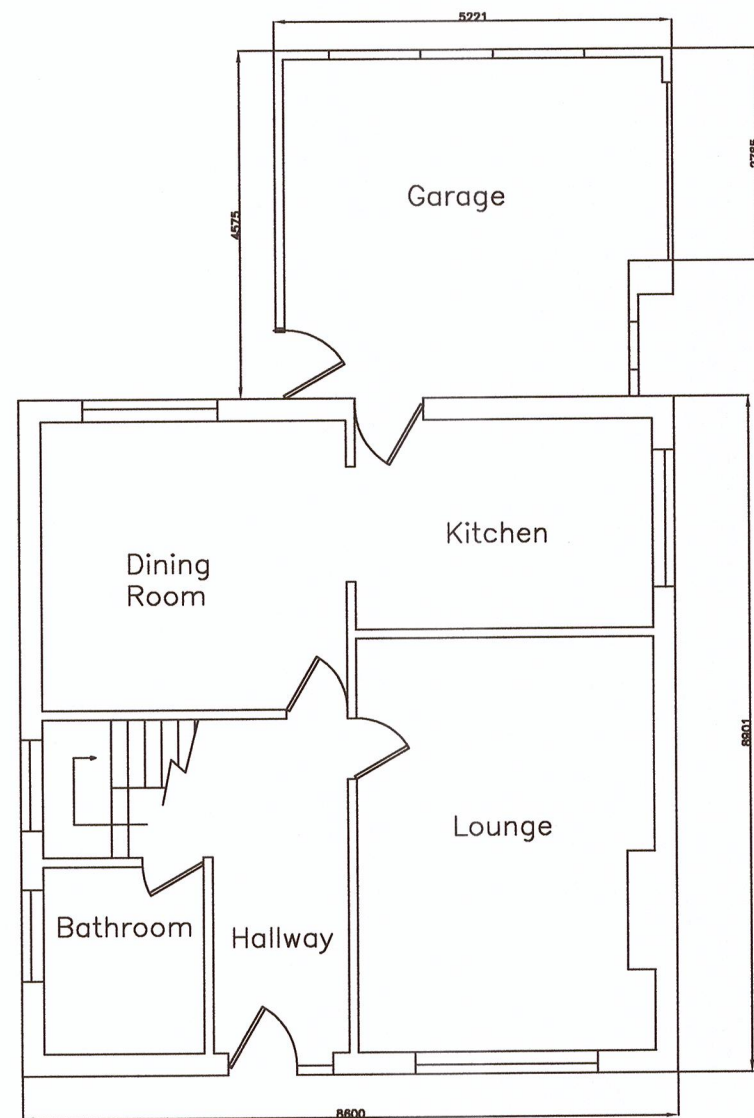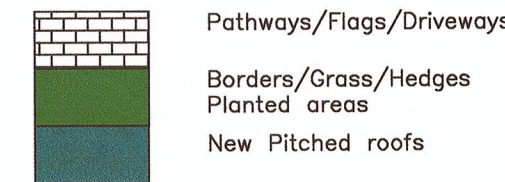

Existing Plan

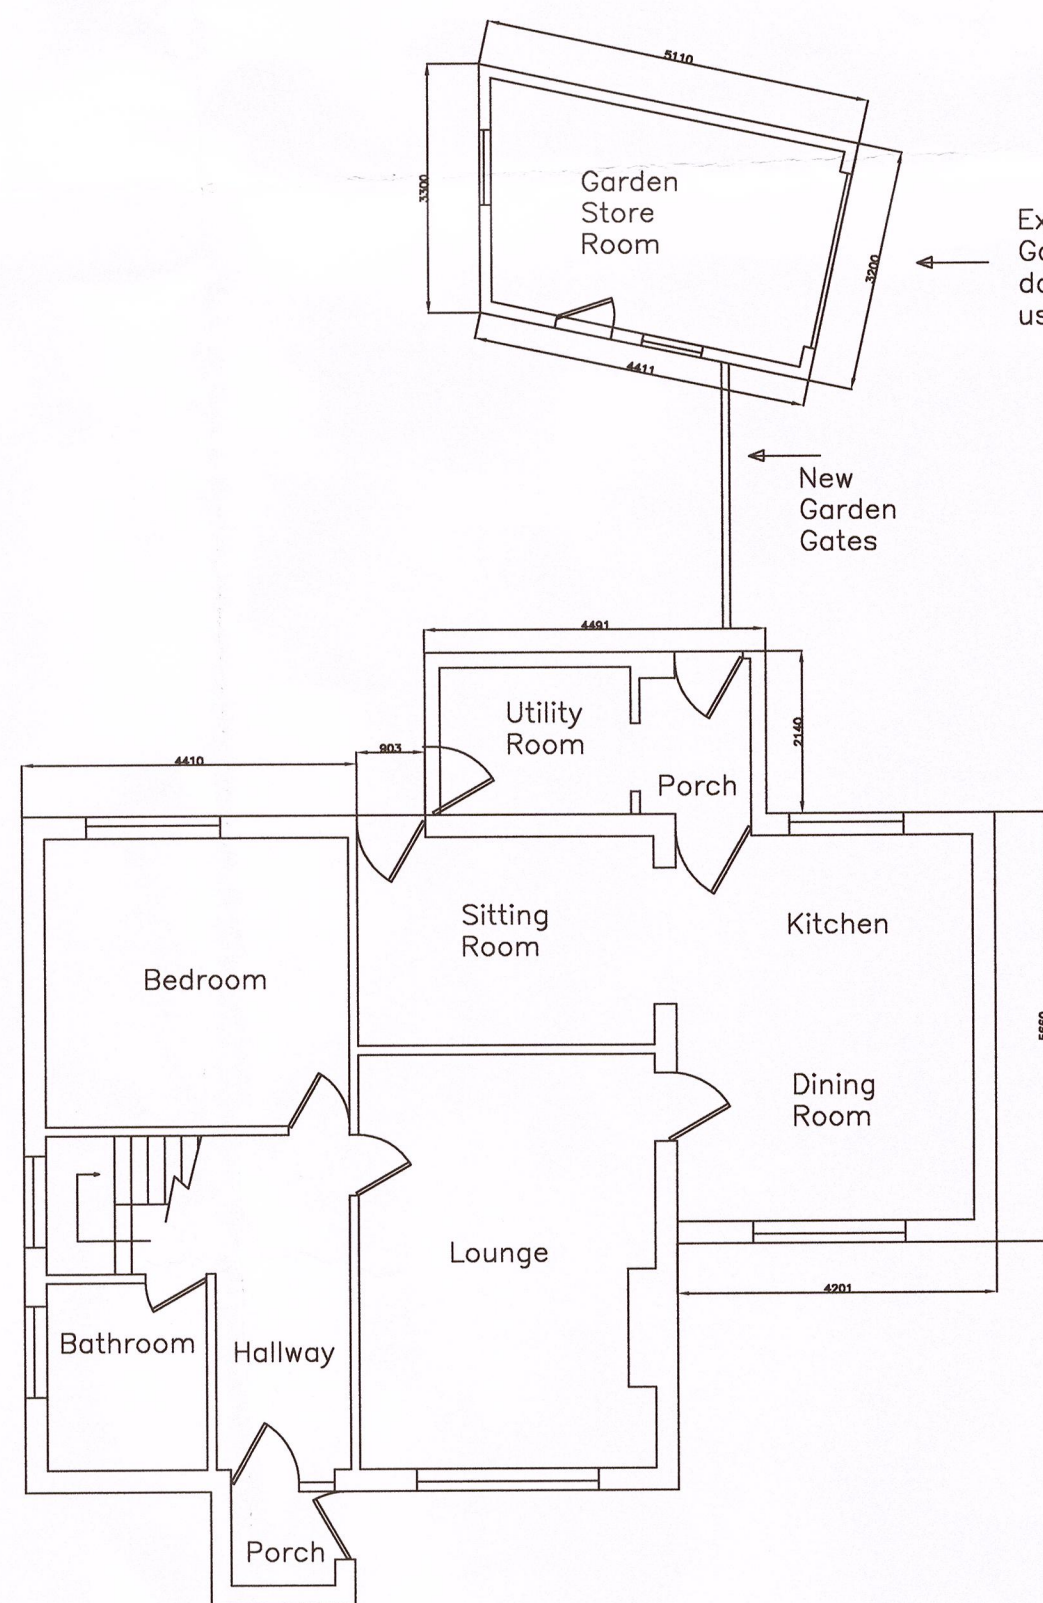

Proposed Plan

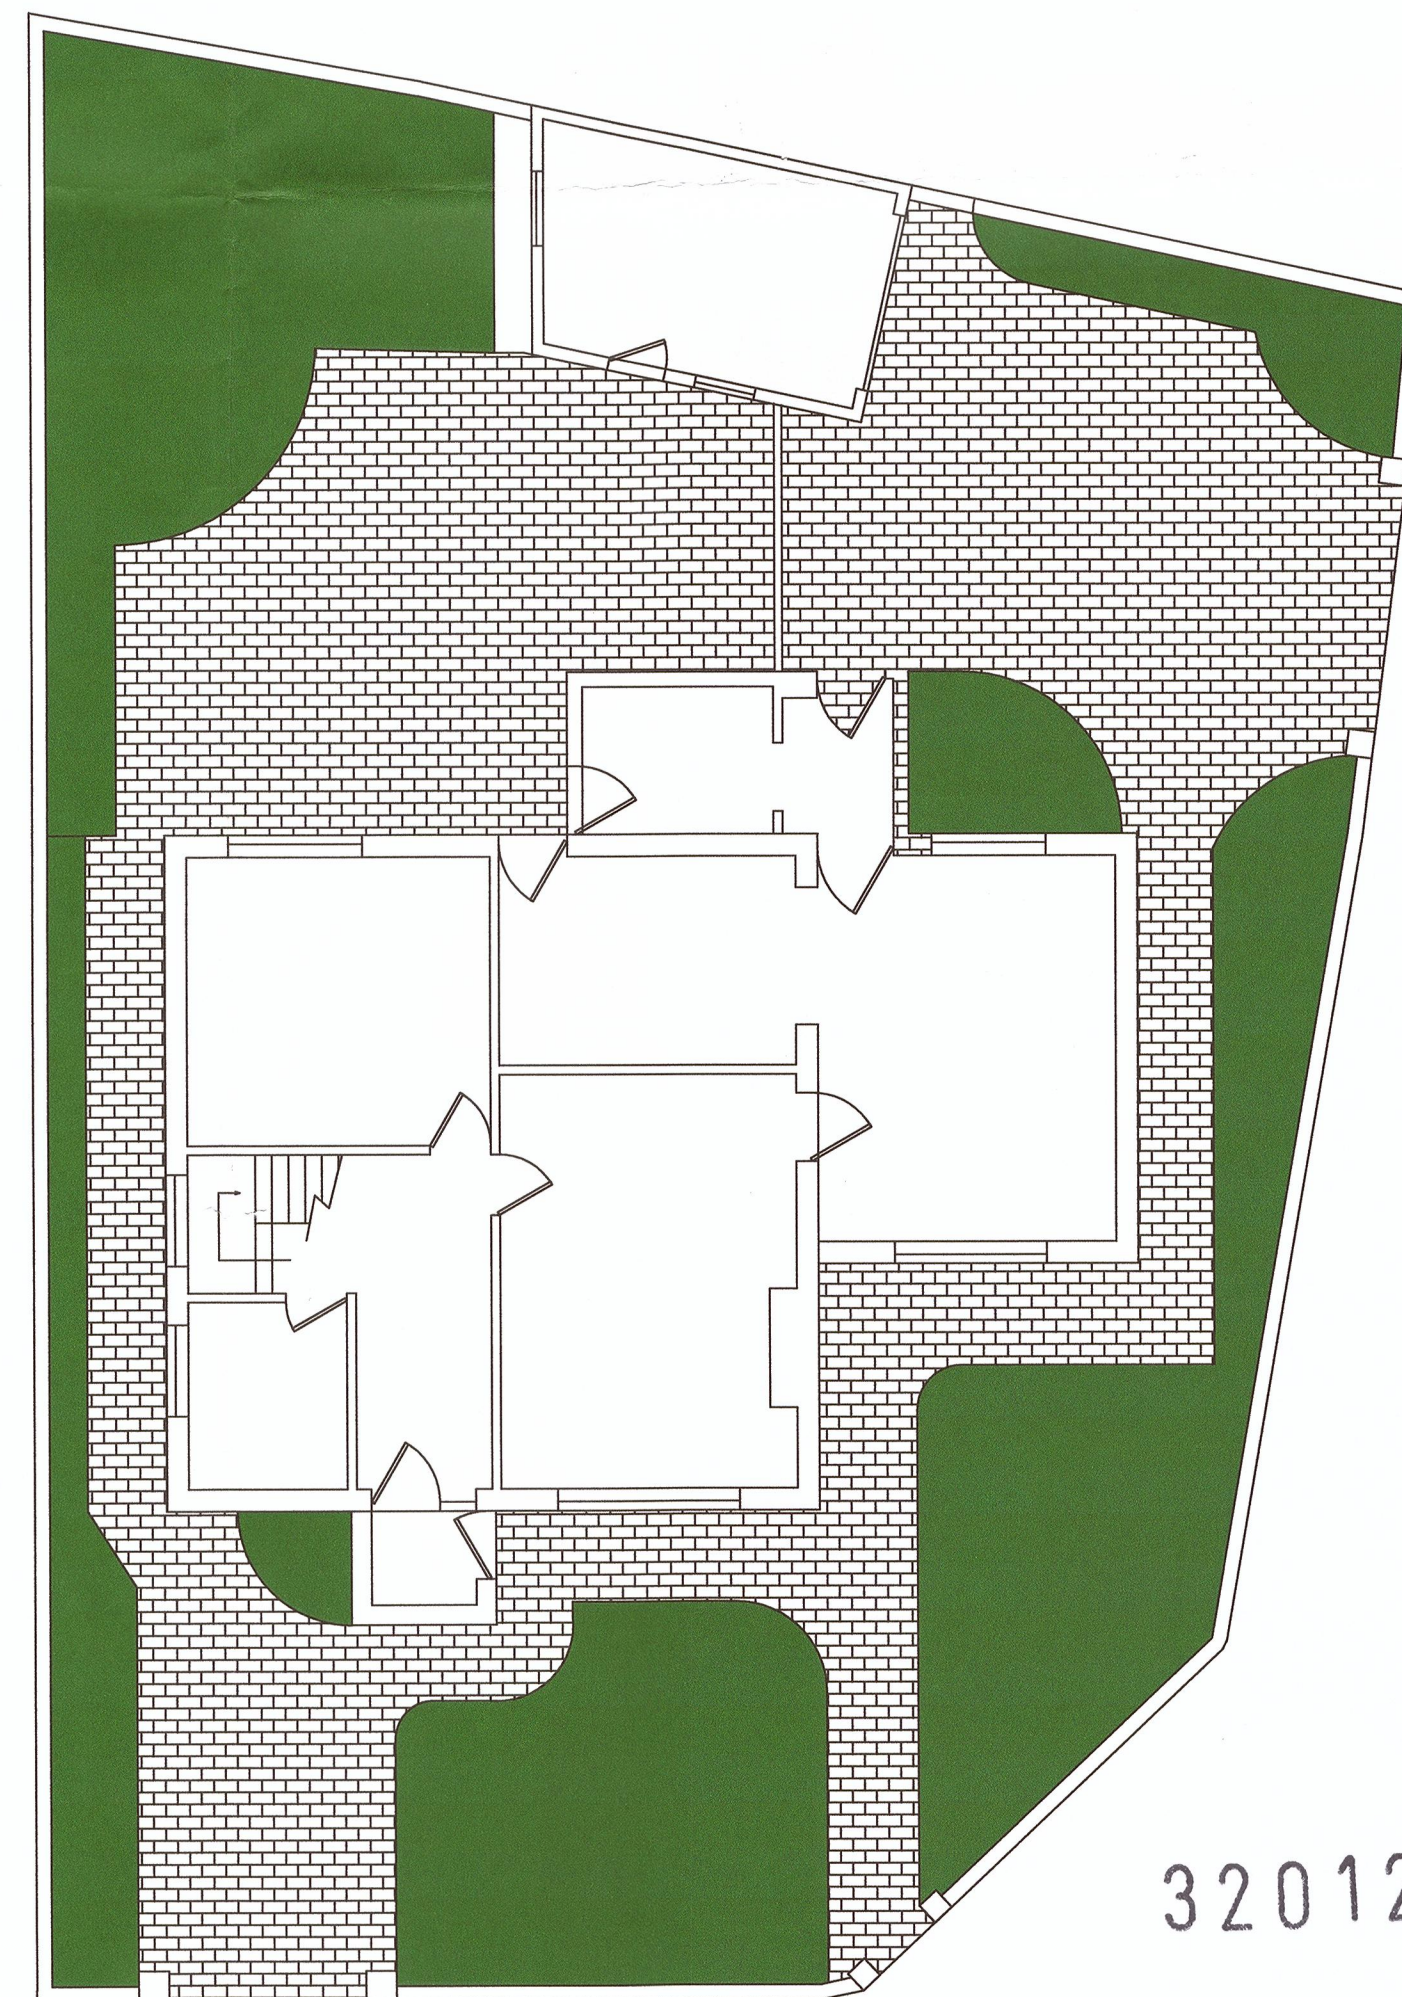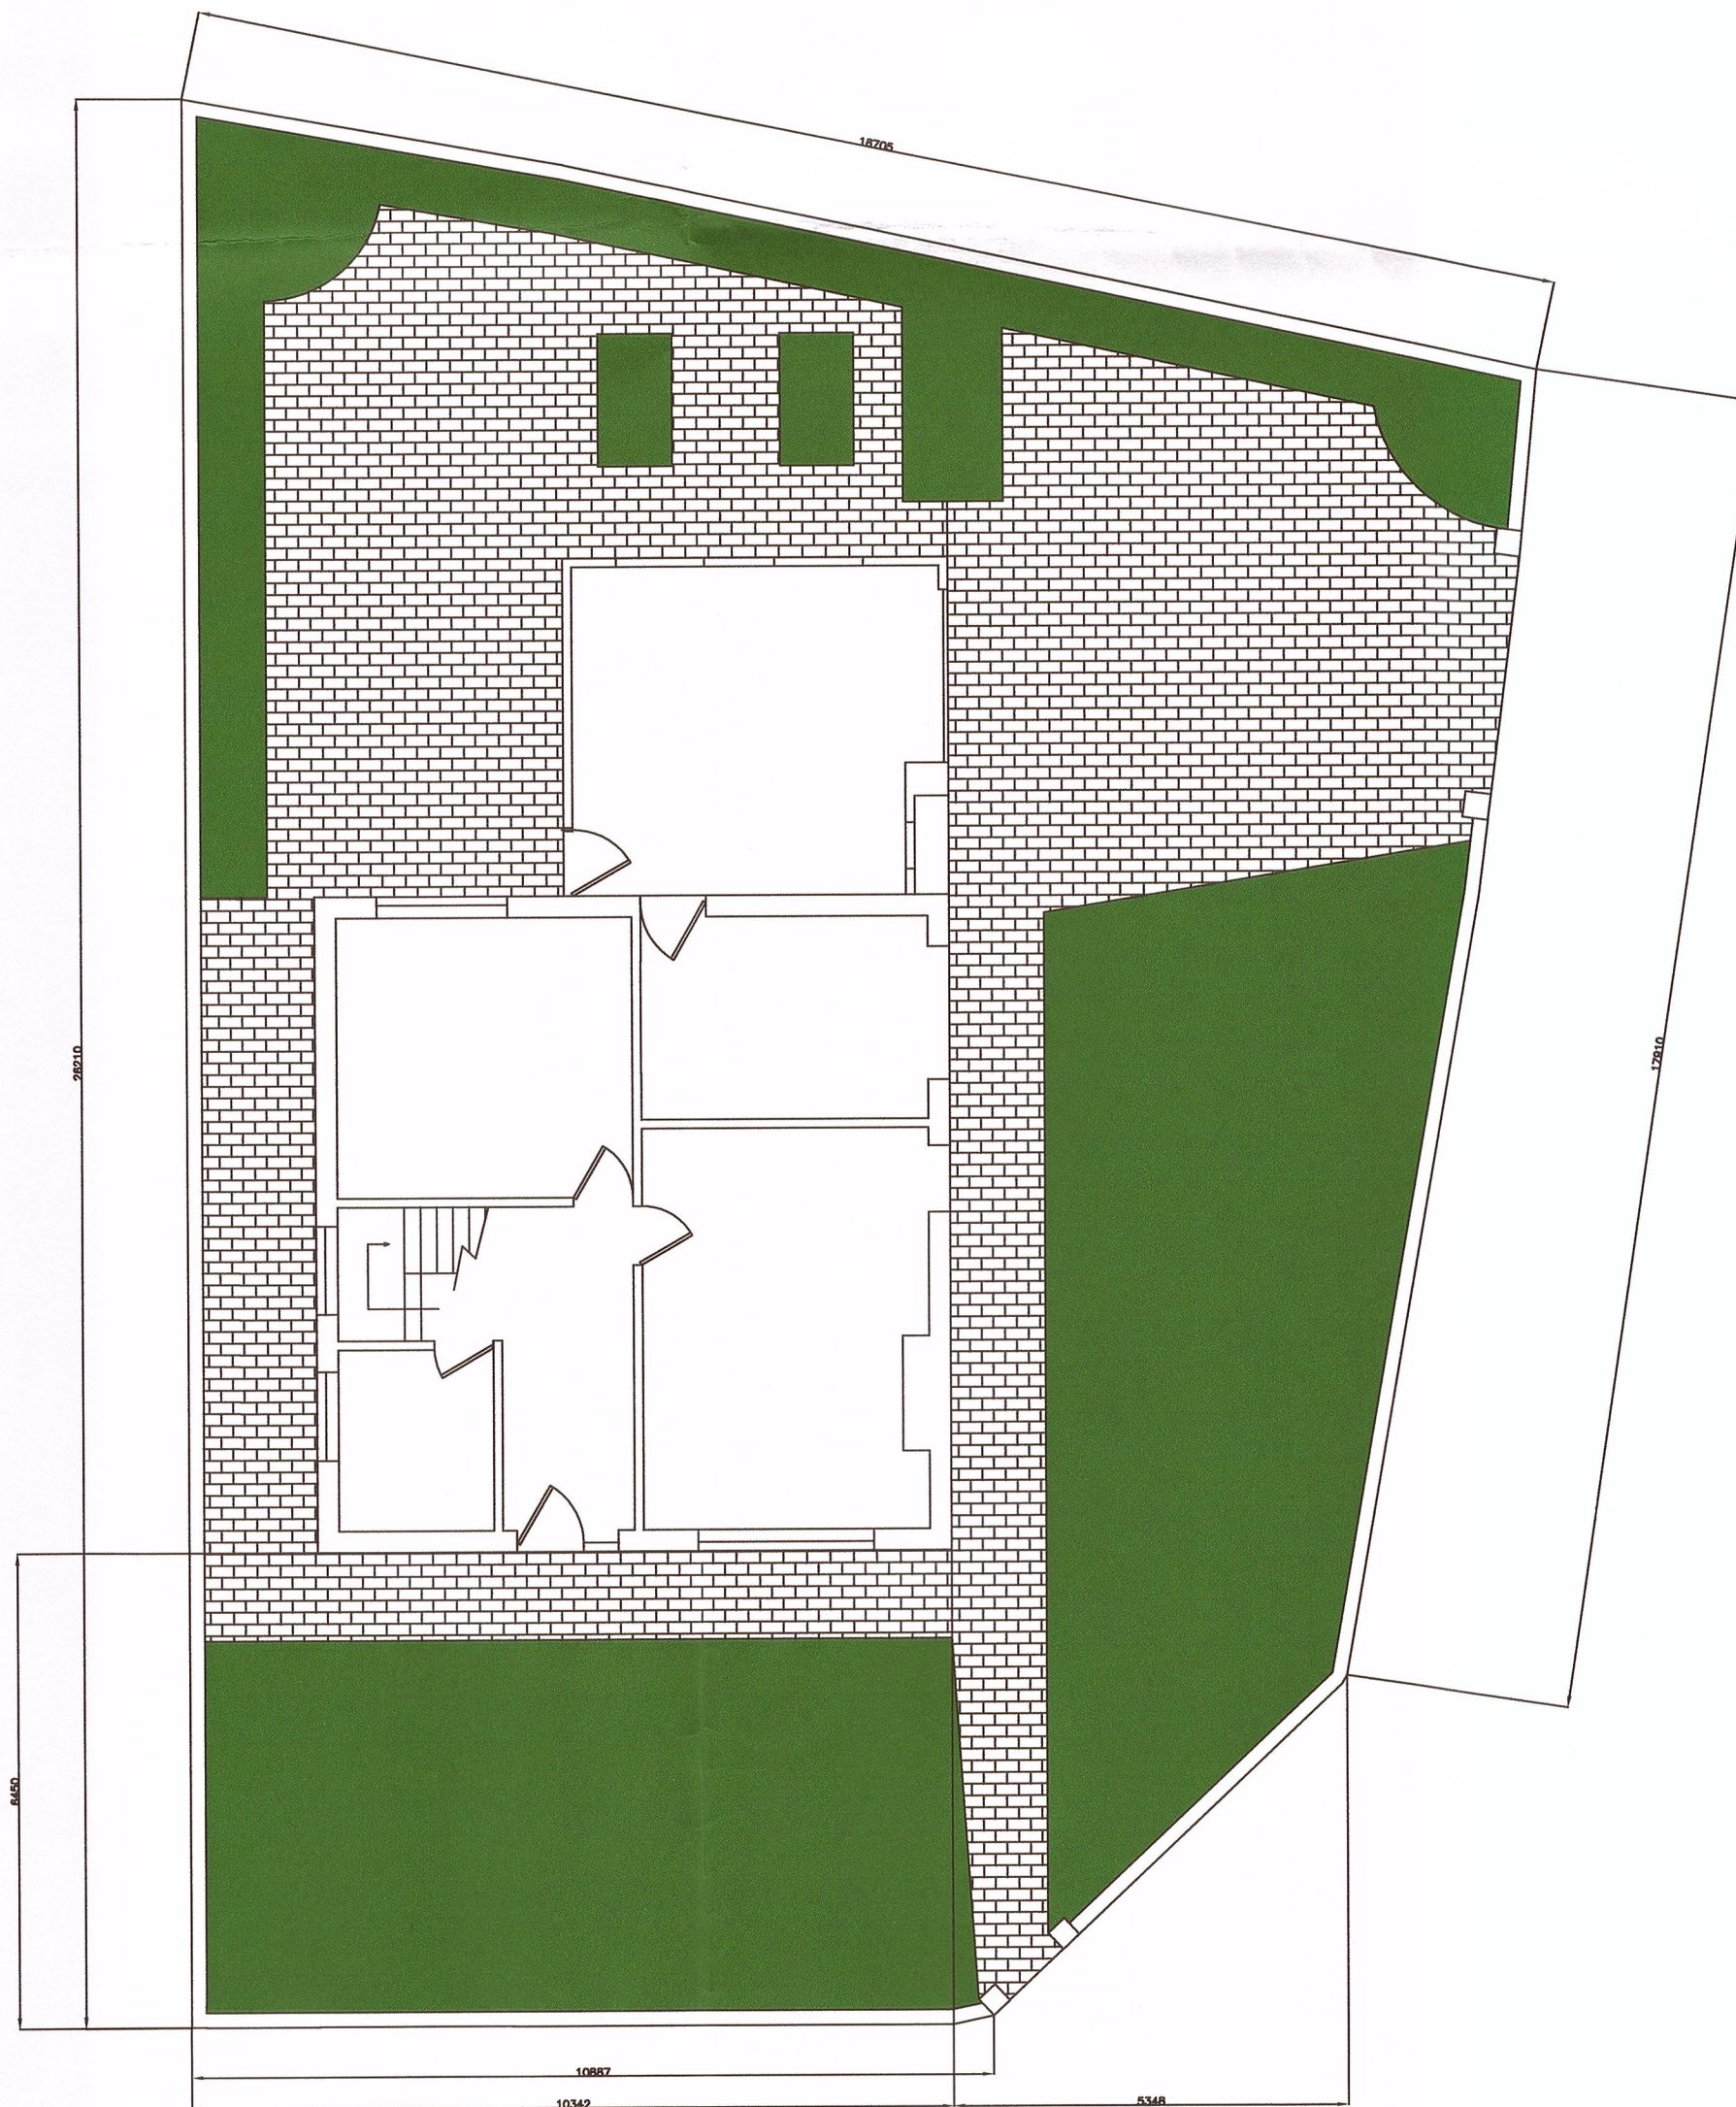

320120621P

DRAWN BY
R PINDER

DATE
05/06/12

REVISION No
02

PROPOSED ELEVATIONS AND PLANS
123 HIGHFIELD ROAD CLITHEROE

Scale 1:1@A1