



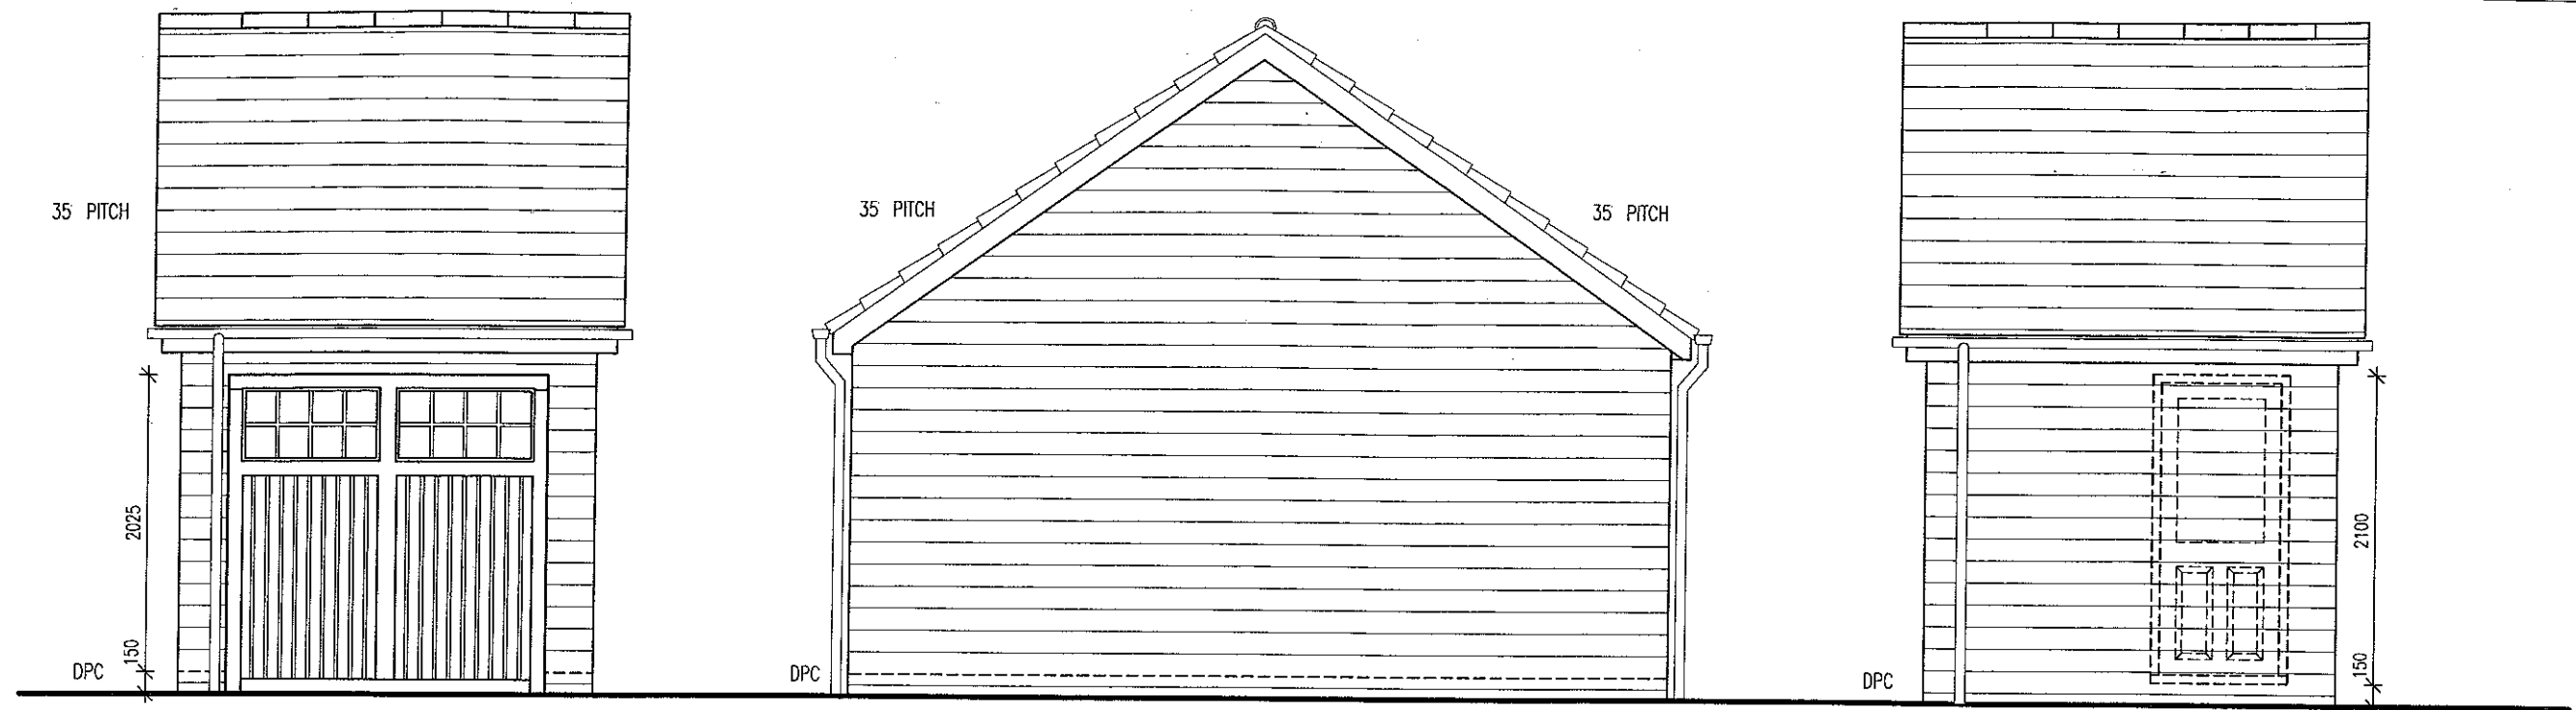


FRONT

SIDE

REAR

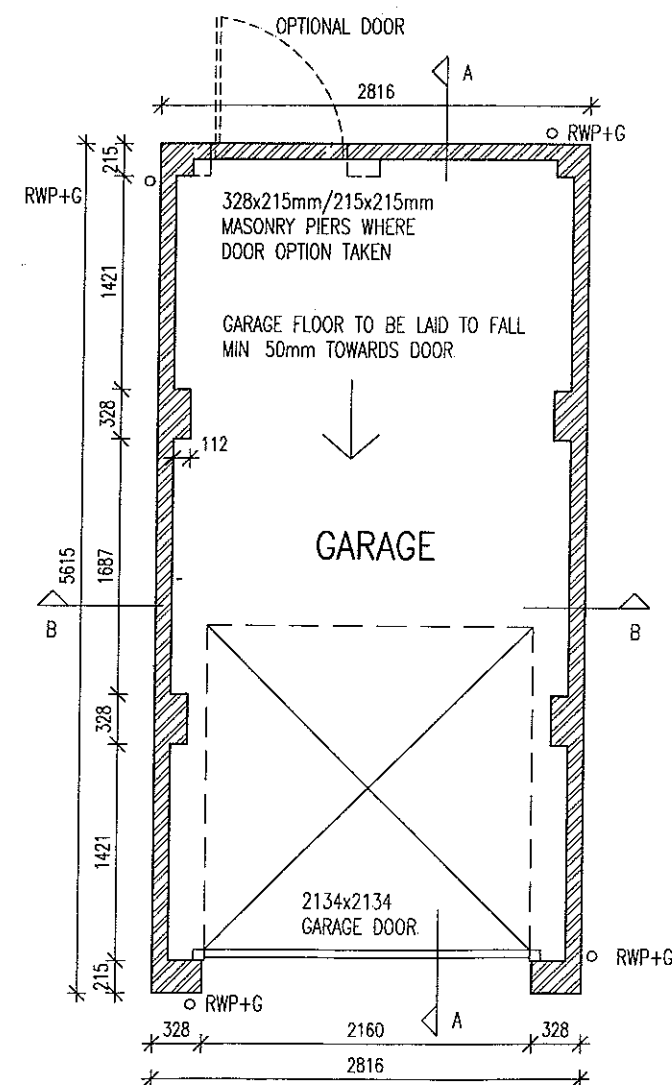

PLAN

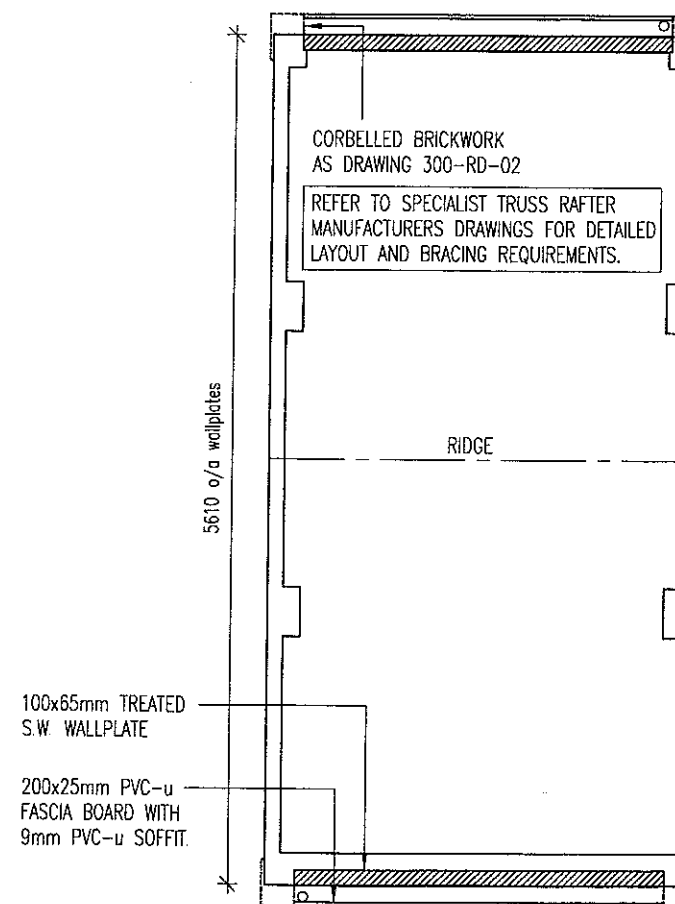


ROOF PLAN


320120629P

REVISIONS			
DRAWN	ABA	SCALE	AREA
DATE	SEP '06	1:50	SQ.M
			SQ.FT.
DETAIL GARAGE DETAILS			
TITLE			
DET. SINGLE GARAGE 35°			
SIDE GABLE-SHEET 1 OF 2			
LOW MOOR, CLITHEROE			
Taylor Wimpey			
DRAWING NUMBER			
300-GD-01			
REV			

general notes:
do not scale the drawing.
all dimensions to be checked on site prior to commencement of work and any discrepancy shall be immediately reported and resolved prior to work commencing. this drawing is to be read in conjunction with all relevant drawings and specifications relating to the job whether or not indicated on the drawing. Copyright reserved to mck associates ltd. and this drawing may not be used or reproduced without prior written consent.

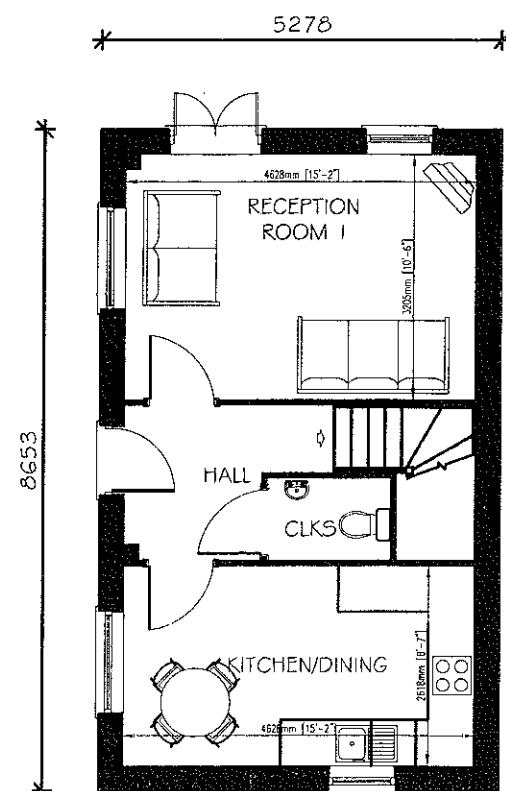


GROUND FLOOR PLAN

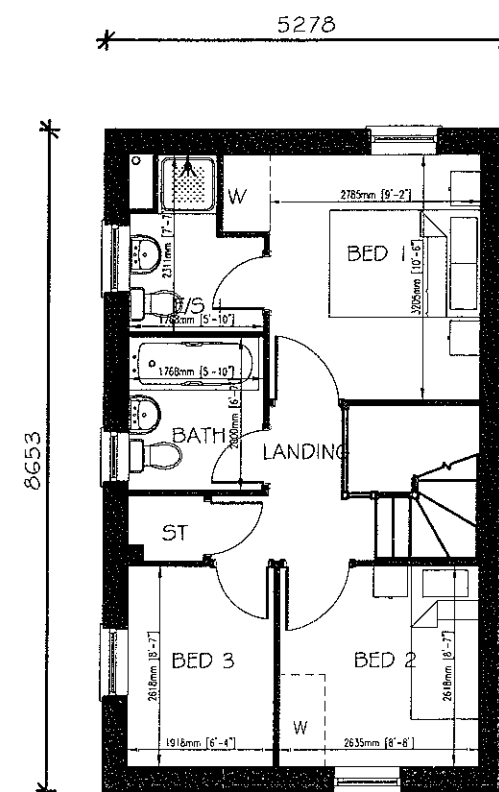

FIRST FLOOR PLAN

320120629P

 

1 : 100

Client:

Taylor Wimpey

Project:

Chapel Close, Low Moor

Drawing Title:

House type H811
Floor Plans

Job No:

12-015

Drawing No:

1003

Rev:

Drawn:
M.King

Checked:

Scale:
1:100



Date:
March 12

PLANNING


mck associates limited
architecture ■ building surveying ■ project management

burnaby villa ■ 48 watling street road ■ fulwood ■ preston ■ pr2 8bp
tel: 01772 774510 fax: 01772 774511 mck@mckassociates.co.uk

general notes:
do not scale the drawing.
all dimensions to be checked on site prior to commencement of work and any discrepancy shall be immediately reported and resolved prior to work commencing. this drawing is to be read in conjunction with all relevant drawings and specifications relating to the job whether or not indicated on the drawing. Copyright reserved to mck associates ltd. and this drawing may not be used or reproduced without prior written consent.

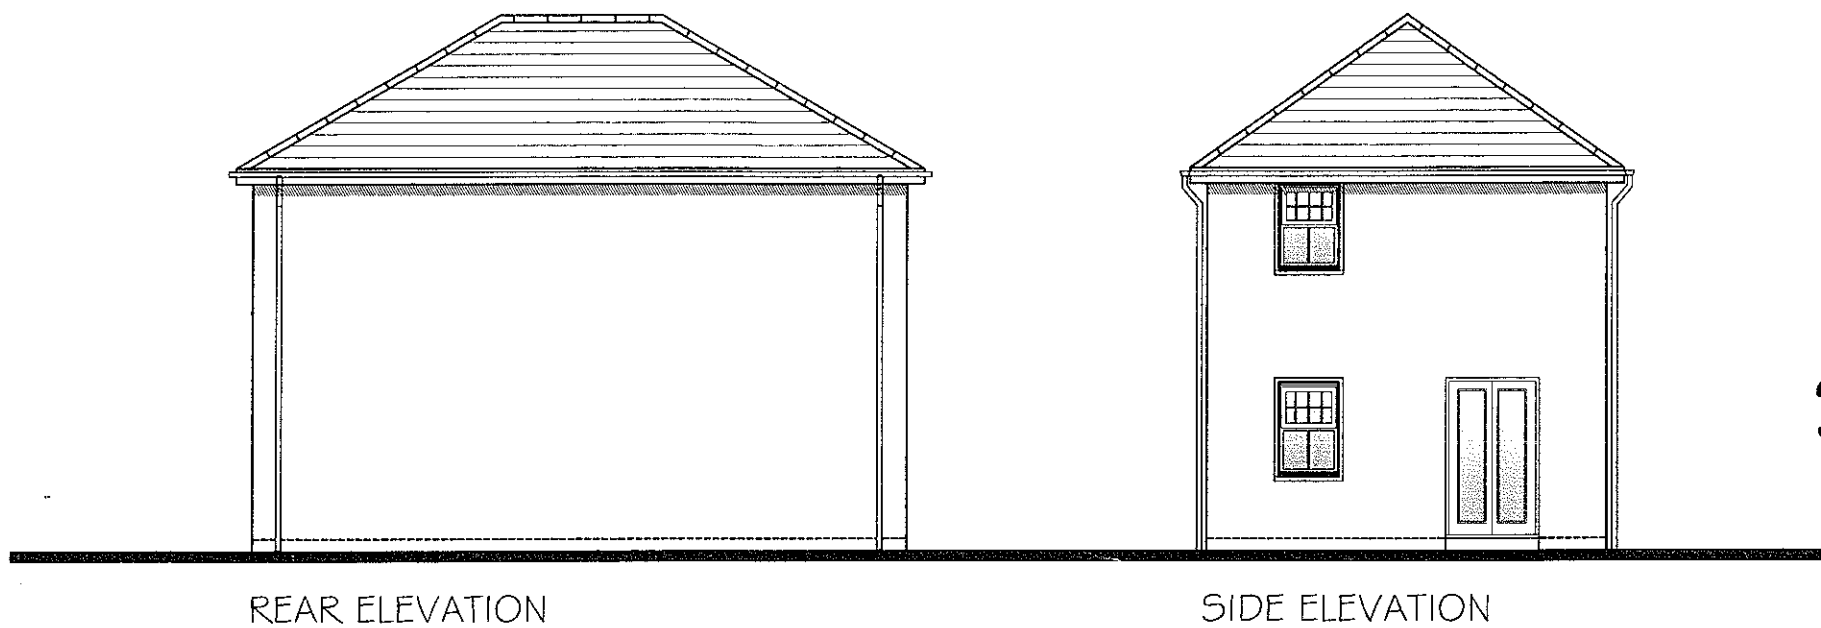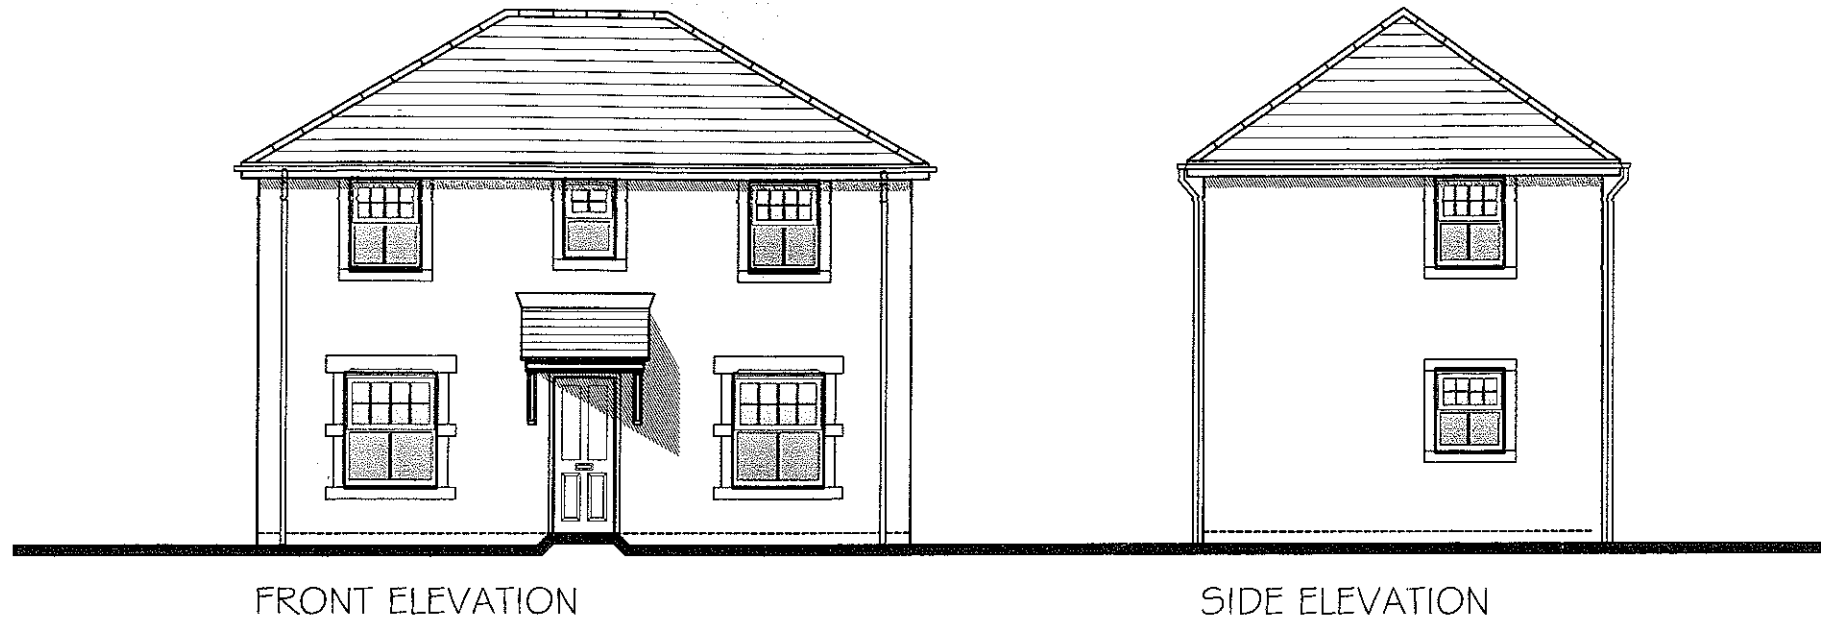

320120629P

 

1 : 100

Client:

Taylor Wimpey

Project:

Chapel Close, Low Moor

Drawing Title:

House type H811
Floor Plans

Job No:

12-015

Drawing No:

1004

Rev:

Drawn:
M. King

Checked:

Scale:
1:100



Date:
March 12

PLANNING


mck associates limited
architecture ■ building surveying ■ project management

burnaby villa ■ 48 watling street road ■ fulwood ■ preston ■ pr2 8bp
tel: 01772 774510 fax: 01772 774511 mck@mckassociates.co.uk

general notes:
do not scale the drawing.
all dimensions to be checked on site prior to commencement of work and any discrepancy shall be immediately reported and resolved prior to work commencing. this drawing is to be read in conjunction with all relevant drawings and specifications relating to the job whether or not indicated on the drawing. Copyright reserved to mck associates ltd and this drawing may not be used or reproduced without prior written consent

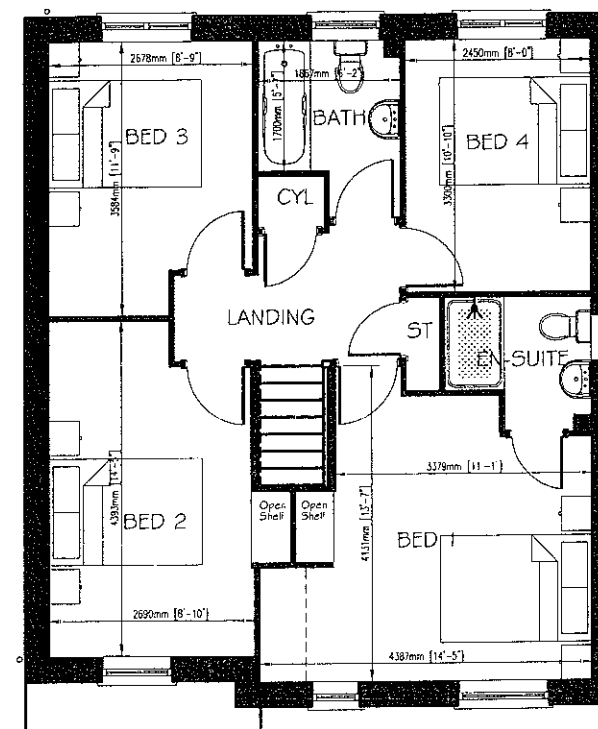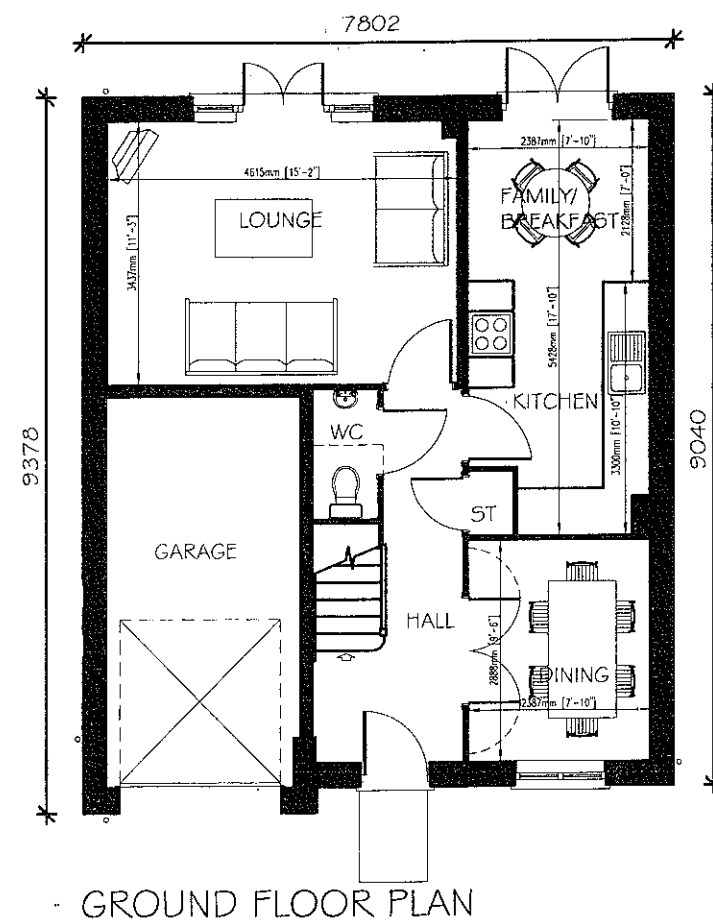

320120629P

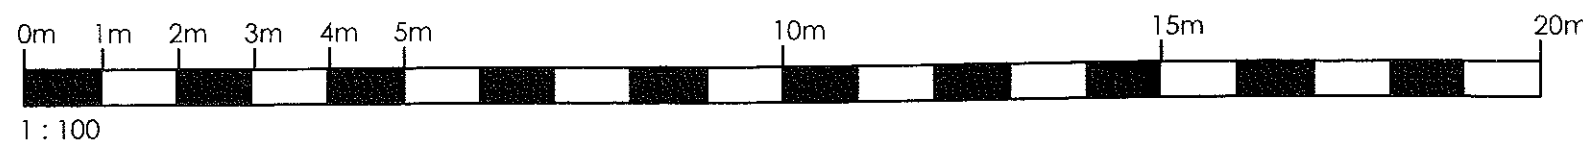


PLANNING

Client: Taylor Wimpey	Project: Chapel Close, Low Moor	Drawing Title: House type D1159 Floor Plans	Job No: 12-015 Drawn: M King	Drawing No: 1005 Checked: Scale: 1:100	Rev: Date: March 12	mck associates limited architecture • building surveying • project management burnaby villa • 48 wetling street road • fulwood • preston • pr2 8bp tel: 01772 774510 fax: 01772 774511 mck@mckassociates.co.uk
---------------------------------	------------------------------------	---	---------------------------------------	--	---------------------------	--

general notes:
do not scale the drawing.
all dimensions to be checked on site prior to commencement of work and any discrepancy shall be immediately reported and resolved prior to work commencing. this drawing is to be read in conjunction with all relevant drawings and specifications relating to the job whether or not indicated on the drawing. Copyright reserved to mck associates ltd. and this drawing may not be used or reproduced without prior written consent.




FRONT ELEVATION

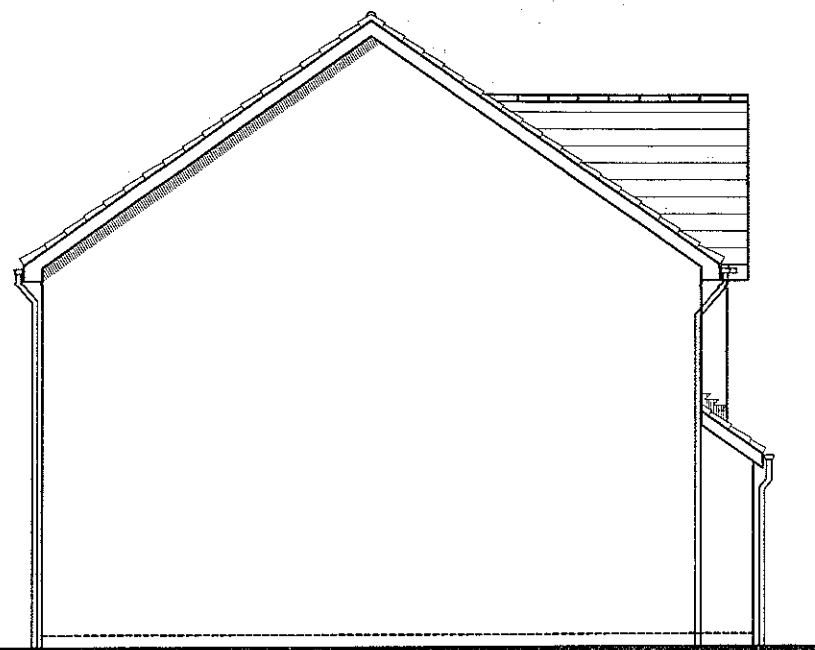


SIDE ELEVATION

320120629P

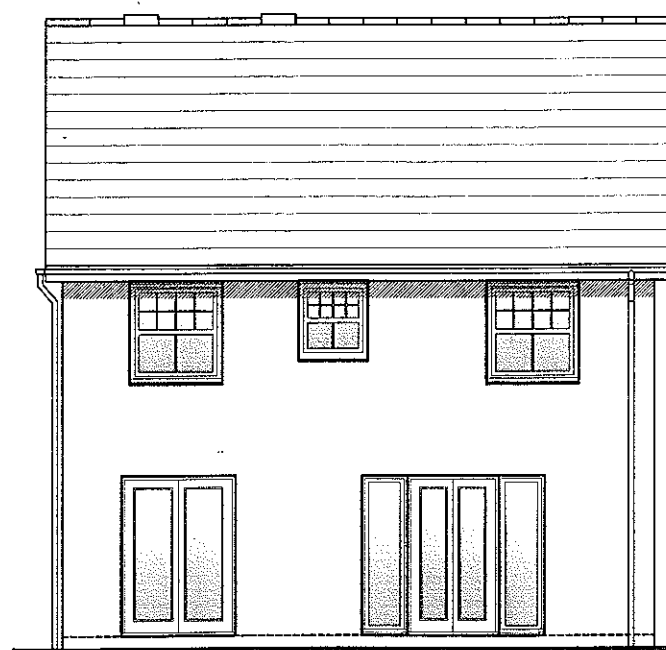


REAR ELEVATION

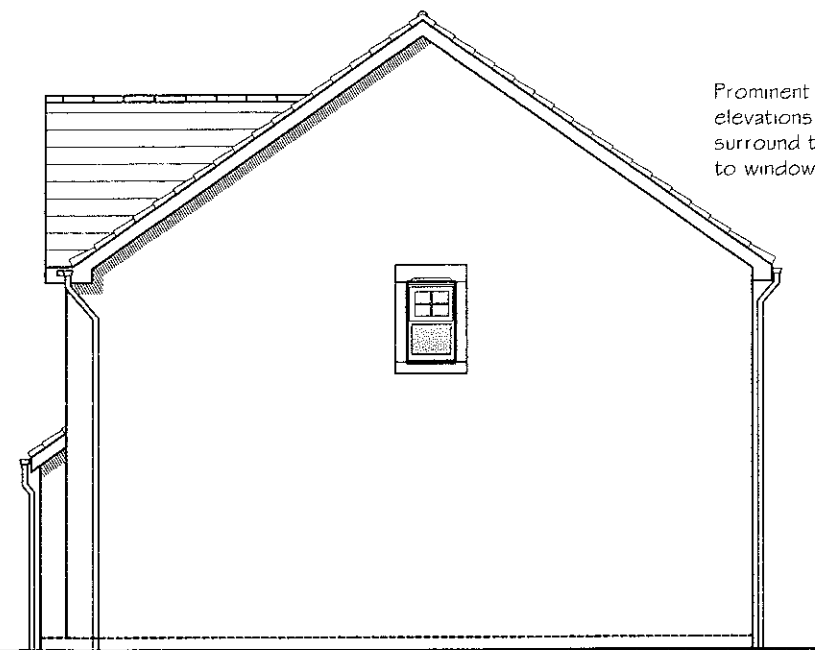

SIDE ELEVATION

Prominent side
elevations to have
surround treatment
to windows

 

1 : 100

PLANNING

Taylor Wimpey

Client:
Chapel Close, Low Moor

Drawing Title:
House type D1159
Elevations

Job No:
12-015

Drawing No:
1006

Rev:

Drawn:
M.King

Checked:



Scale:
1:100

Date:
March 12

mck associates limited
architecture ■ building surveying ■ project management

burnaby villa ■ 48 watling street road ■ fulwood ■ preston ■ pr2 8bp
tel: 01772 774510 fax: 01772 774511 mck@mckassociates.co.uk

general notes:
do not scale the drawing.
all dimensions to be checked on site prior to commencement of work and any discrepancy shall be immediately reported and resolved prior to work commencing. this drawing is to be read in conjunction with all relevant drawings and specifications relating to the job whether or not indicated on the drawing. Copyright reserved to mck associates ltd and this drawing may not be used or reproduced without prior written consent

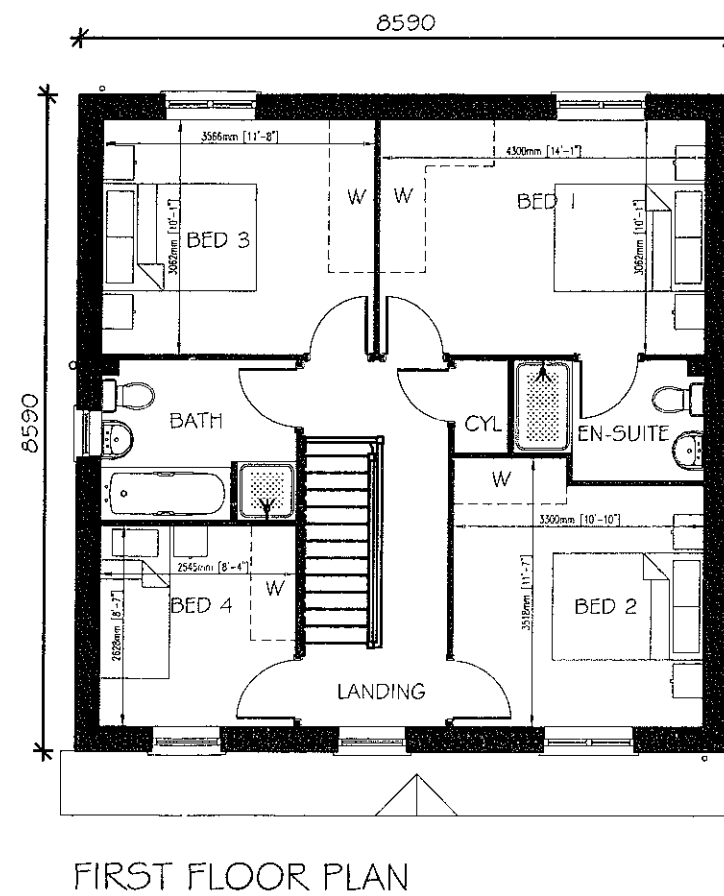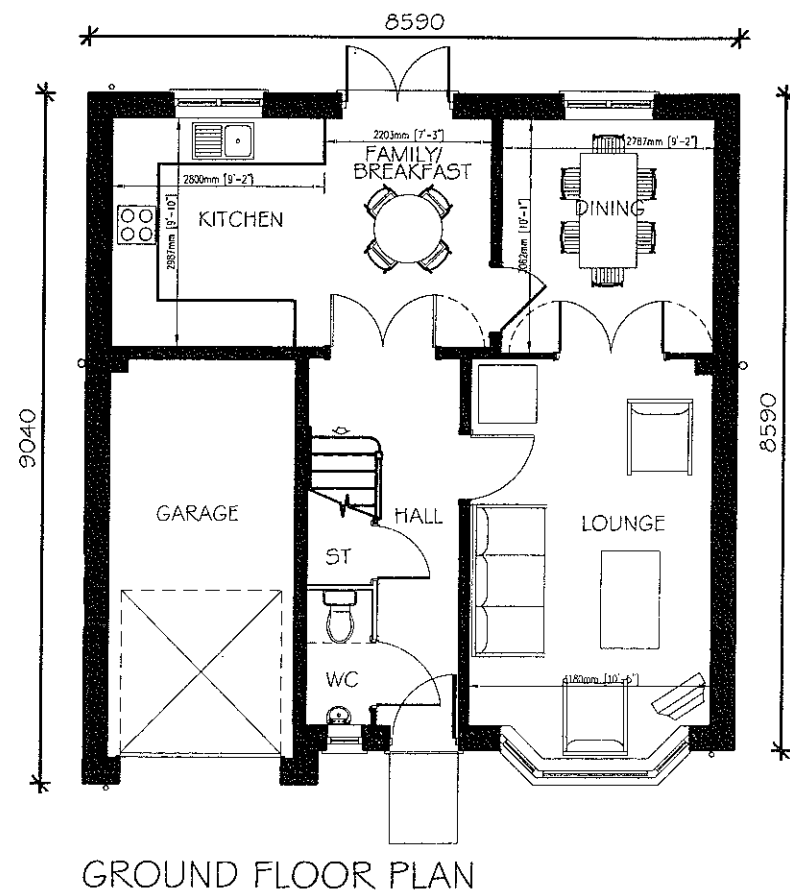

320120629P



1 : 100


Client: Taylor Wimpey		Project: Chapel Close, Low Moor	Drawing Title: House type D1251 Floor Plans		Job No: 12-015	Drawing No: 1009	Rev:	mck associates limited architecture ■ building surveying ■ project management burnaby villa ■ 48 watling street road ■ fulwood ■ preston ■ pr2 8bp tel: 01772 774510 fax: 01772 774511 mck@mckassociates.co.uk
					Drawn: M.King	Checked:	Scale: 1:100	Date: March 12

PLANNING

general notes:
do not scale the drawing.
all dimensions to be checked on site prior to commencement of work and any discrepancy shall be immediately reported and resolved prior to work commencing. this drawing is to be read in conjunction with all relevant drawings and specifications relating to the job whether or not indicated on the drawing. Copyright reserved to mck associates ltd and this drawing may not be used or reproduced without prior written consent



FRONT ELEVATION

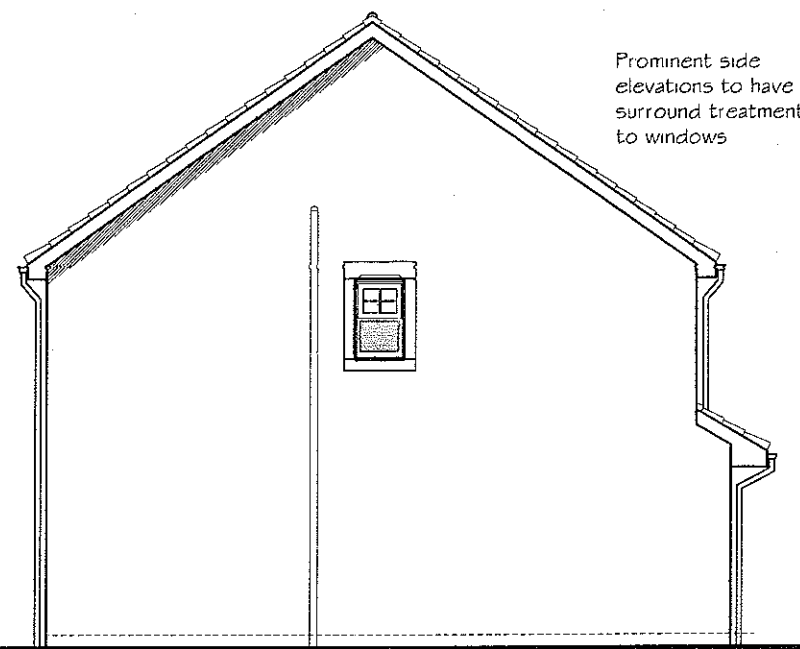


Prominent side elevations to have surround treatment to windows

SIDE ELEVATION



REAR ELEVATION

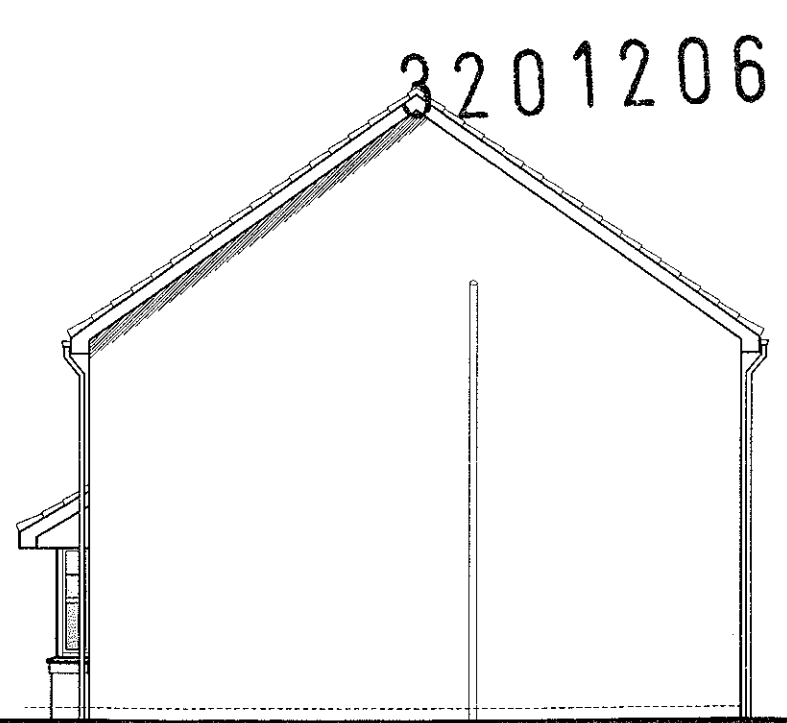

SIDE ELEVATION

320120629P




1 : 100


PLANNING

Client: Taylor Wimpey	Project: Chapel Close, Low Moor	Drawing Title: House type D1251 Elevations	Job No: 12-015	Drawing No: 1008	Rev:	mck associates limited architecture ■ building surveying ■ project management burnaby villa ■ 48 watling street road ■ fulwood ■ preston ■ pr2 8bp tel: 01772 774510 fax: 01772 774511 mck@mckassociates.co.uk
			Drawn: M King	Checked:	Scale: 1:100	Date: March 12

general notes:
do not scale the drawing.
all dimensions to be checked on site prior to commencement of work and any discrepancy shall be immediately reported and resolved prior to work commencing. this drawing is to be read in conjunction with all relevant drawings and specifications relating to the job whether or not indicated on the drawing. Copyright reserved to mck associates ltd. and this drawing may not be used or reproduced without prior written consent.

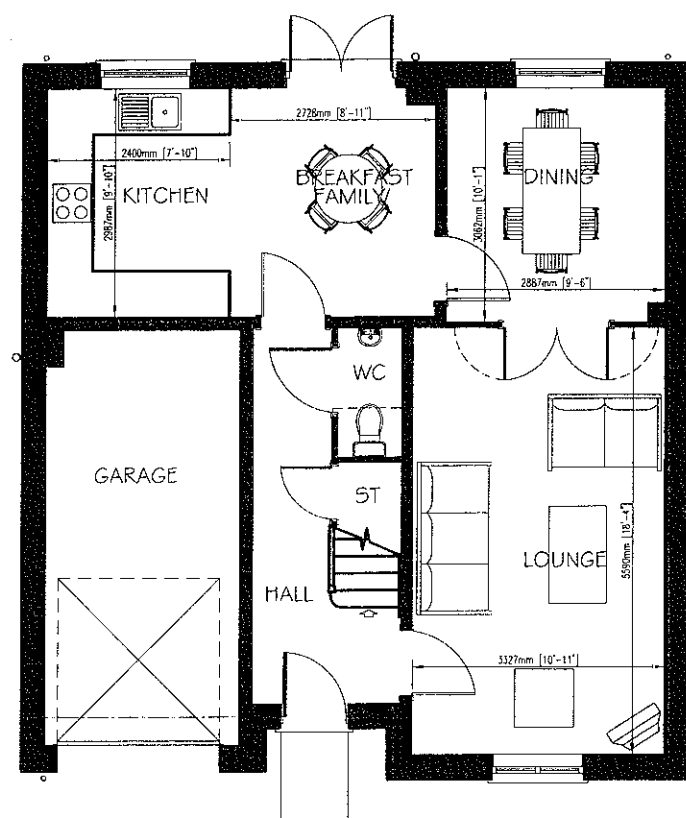

GROUND FLOOR PLAN

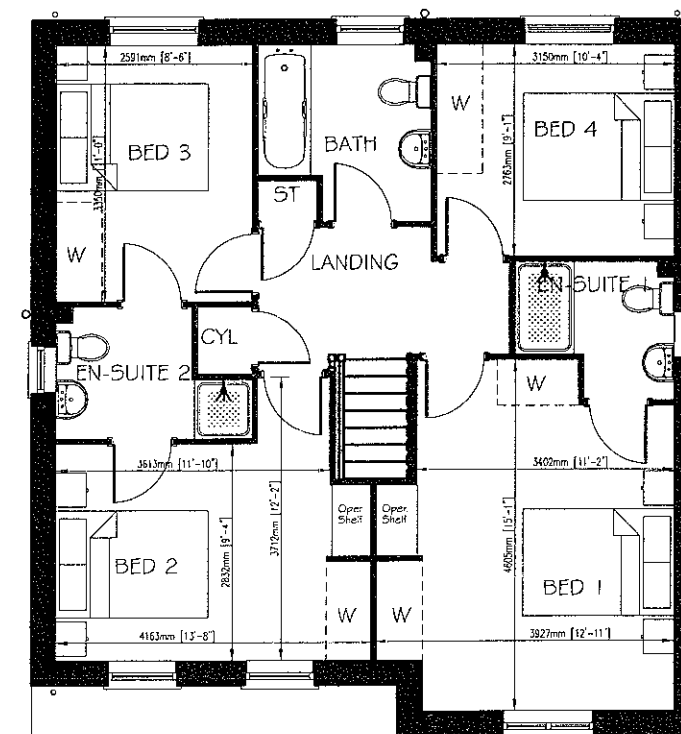

FIRST FLOOR PLAN

320120629P




1:100

Client: Taylor Wimpey	Project: Chapel Close, Low Moor	Drawing Title: House type D1337V Floor Plans	Job No: 12-015	Drawing No: 1007	Rev:	mck associates limited architecture ■ building surveying ■ project management burnaby villa ■ 48 wetling street road ■ fulwood ■ preston ■ pr2 8bp tel: 01772 774510 fax: 01772 774511 mck@mckassociates.co.uk
			Drawn: M. King	Checked:	Scale: 1:100	Date: March 12

general notes:
do not scale the drawing.
all dimensions to be checked on site prior to commencement of work and any discrepancy shall be immediately reported and resolved prior to work commencing. this drawing is to be read in conjunction with all relevant drawings and specifications relating to the job whether or not indicated on the drawing. Copyright reserved to mck associates ltd. and this drawing may not be used or reproduced without prior written consent.



FRONT ELEVATION

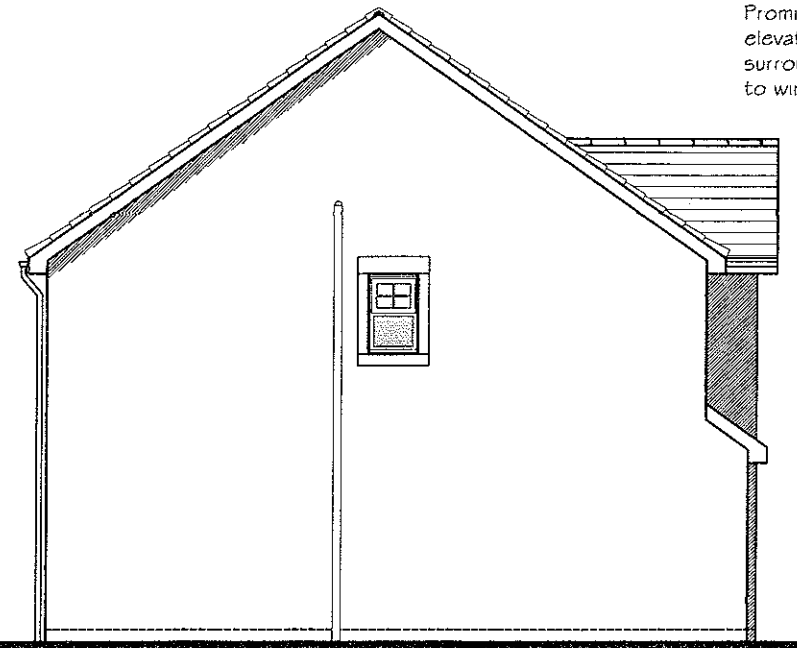


SIDE ELEVATION

Prominent side
elevations to have
surround treatment
to windows

320120629P



REAR ELEVATION

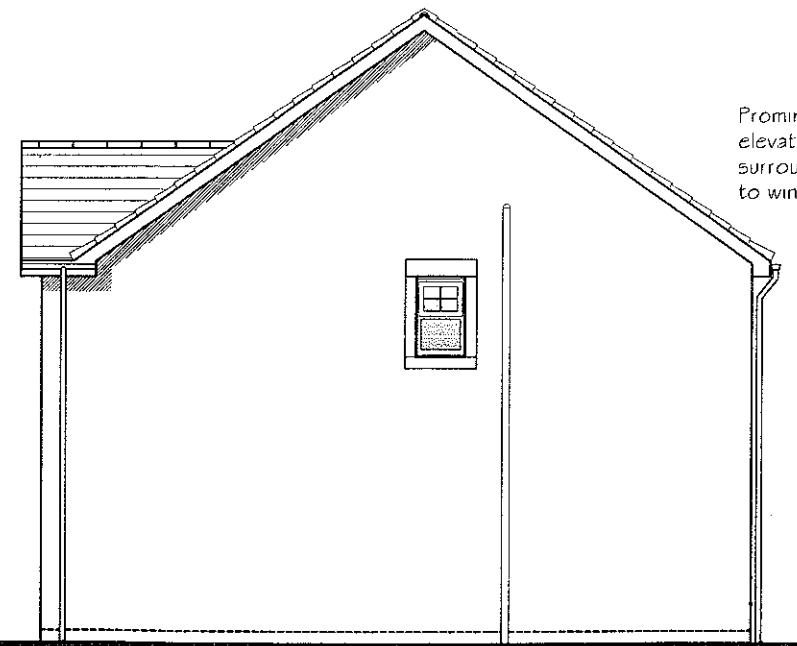

SIDE ELEVATION

Prominent side
elevations to have
surround treatment
to windows



1 : 100

Client:

Taylor Wimpey

Project:

Chapel Close, Low Moor

Drawing Title:

House type D1337V
Floor Plans

Job No:

12-015

Drawing No:

1010

Rev:

Drawn:
M King

Checked:

Scale:
1:100


Date:
March 12

PLANNING


mck associates limited
architecture ■ building surveying ■ project management

burnaby villa ■ 48 wetling street road ■ fulwood ■ preston ■ pr2 8bp
tel: 01772 774510 fax: 01772 774511 mck@mckassociates.co.uk

general notes:
do not scale the drawing.
all dimensions to be checked on site prior to commencement of work and any discrepancy shall be immediately reported and resolved prior to work commencing. this drawing is to be read in conjunction with all relevant drawings and specifications relating to the job whether or not indicated on the drawing. Copyright reserved to mck associates ltd and this drawing may not be used or reproduced without prior written consent

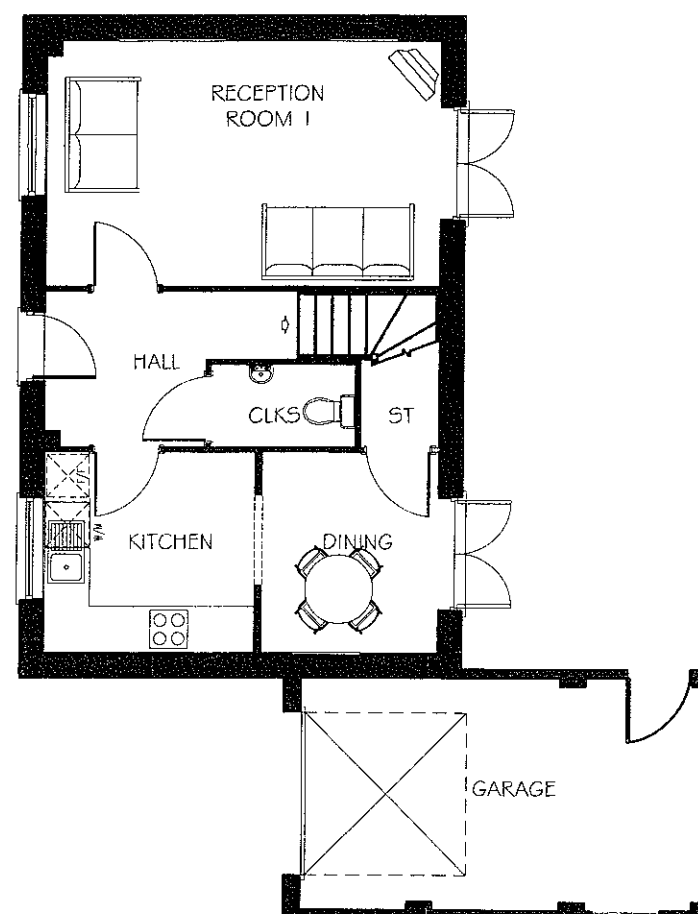


GROUND FLOOR PLAN

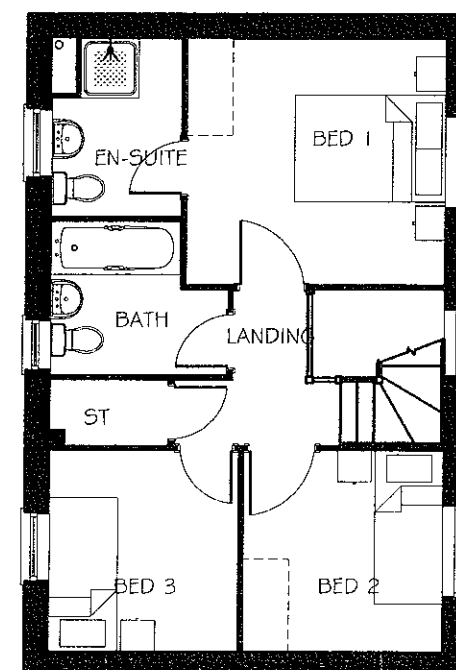

FIRST FLOOR PLAN

320120629P

 

1:100

PLANNING

Client:

Project:

Chapel Close, Low Moor

Drawing Title:

House type A
Floor Plans
909 Sq Ft

Job No:

12-015

Drawing No:

1023

Rev:

A

Drawn:
MCK

Checked:

Scale:
1:100

Date:
March 12


mck associates limited
architecture ■ building surveying ■ project management

burnaby villa ■ 48 wetling street road ■ fulwood ■ preston ■ pr2 8bp
tel: 01772 774510 fax: 01772 774511 mck@mckassociates.co.uk

general notes:
do not scale the drawing.
all dimensions to be checked on site prior to commencement of work and any discrepancy shall be immediately reported and resolved prior to work commencing. this drawing is to be read in conjunction with all relevant drawings and specifications relating to the job whether or not indicated on the drawing. Copyright reserved to mck associates ltd. and this drawing may not be used or reproduced without prior written consent



FRONT ELEVATION

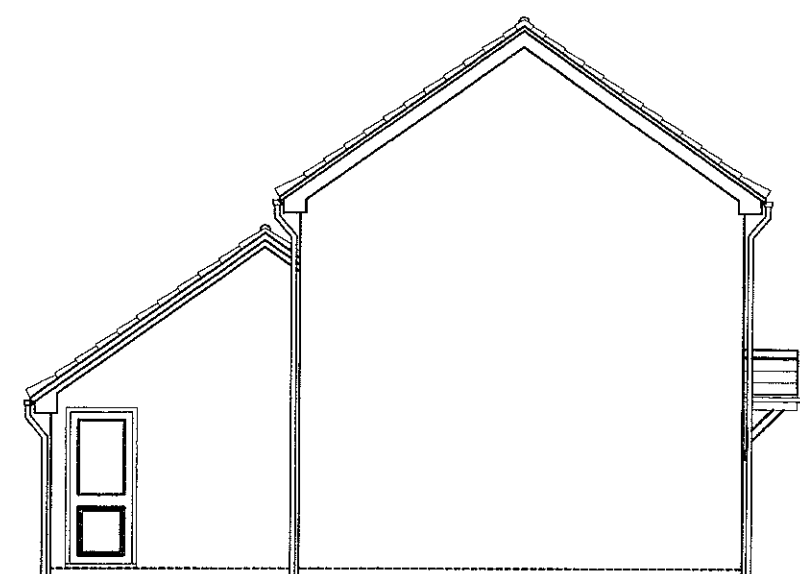


SIDE ELEVATION


320120629P



REAR ELEVATION

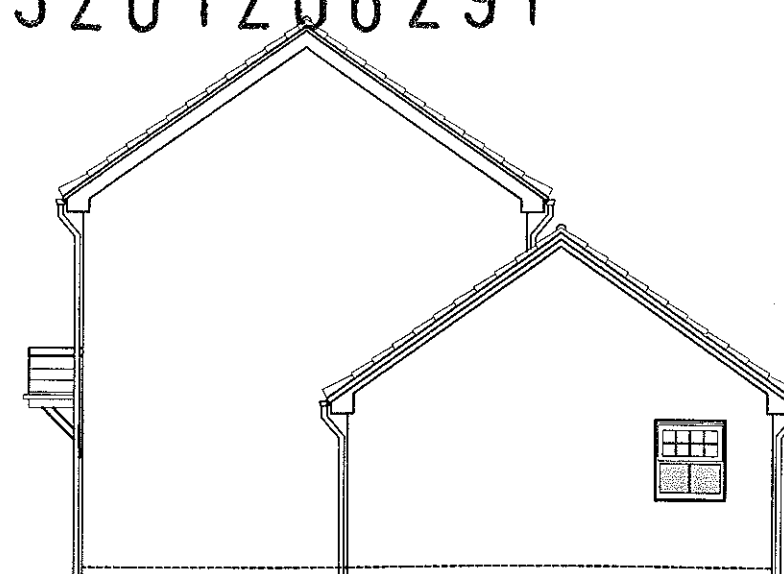


SIDE ELEVATION

 

1:100

Client: 	Project: Chapel Close, Low Moor	Drawing Title: House type A Elevations 909 Sq Ft	Job No: 12-015 Drawn: MCK	Drawing No: 1024 Checked: Scale: 1:100	Rev: Date: March 12	PLANNING mck associates limited architecture ■ building surveying ■ project management burnsby villa ■ 48 wetling street road ■ fulwood ■ preston ■ pr2 8bp tel: 01772 774510 fax: 01772 774511 mck@mckassociates.co.uk
-----------------	------------------------------------	---	--	--	-------------------------------	---

general notes:
do not scale the drawing.
all dimensions to be checked on site prior to commencement of work and any discrepancy shall be immediately reported and resolved prior to work commencing. this drawing is to be read in conjunction with all relevant drawings and specifications relating to the job whether or not indicated on the drawing. Copyright reserved to mck associates ltd. and this drawing may not be used or reproduced without prior written consent

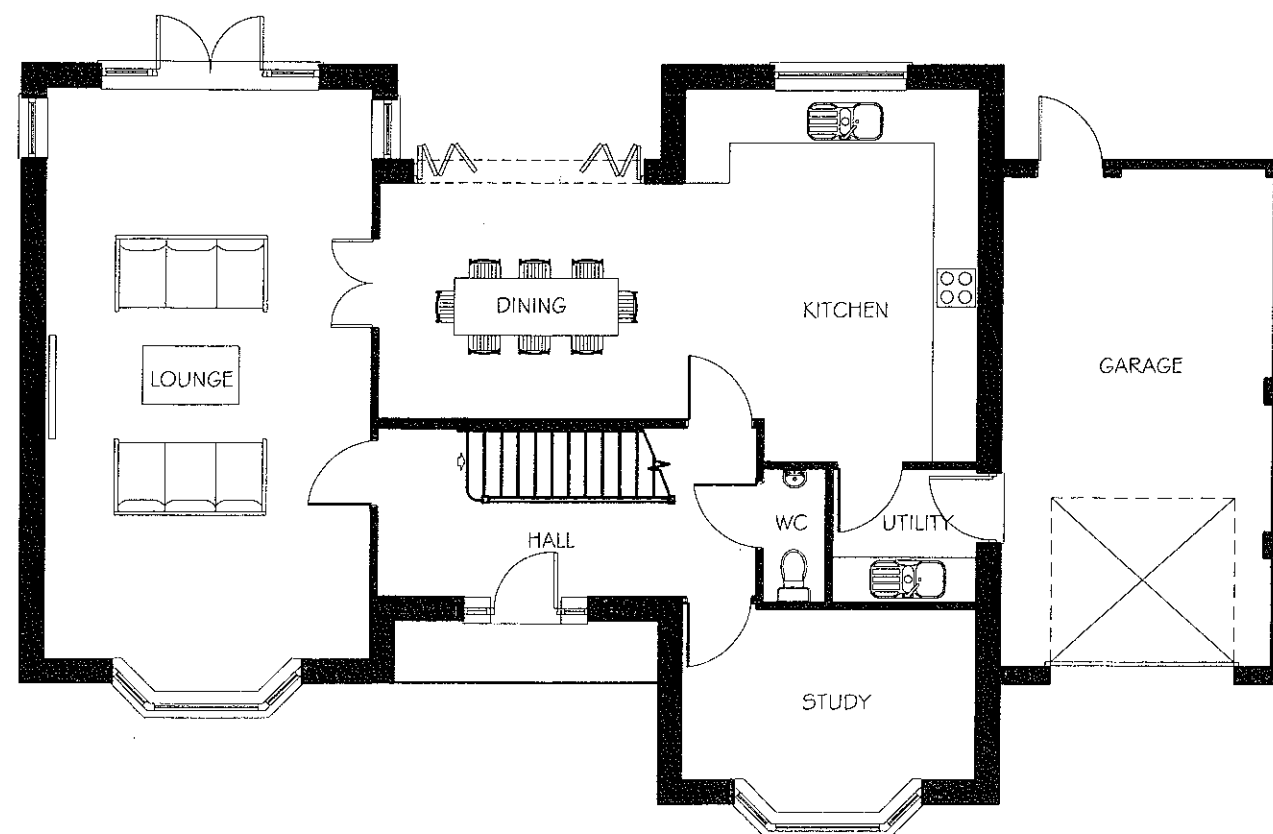


GROUND FLOOR PLAN



FIRST FLOOR PLAN

320120629P

 

1:100

Client:

Project:

Chapel Close, Low Moor

Drawing title:

House type E
Floor Plans
1852 Sq Ft

Job No:

12-015

Drawing No:

1025

Rev:

B

Drawn:
MCK

Checked:

Scale:
1:100

Date:
March 12

PLANNING


mck associates limited
architecture • building surveying • project management

burnaby villa • 48 watling street road • fulwood • preston • pr2 8bp
tel: 01772 774510 fax: 01772 774511 mck@mckassociates.co.uk

general notes:
do not scale the drawing.
all dimensions to be checked on site prior to commencement of work and any discrepancy shall be immediately reported and resolved prior to work commencing. this drawing is to be read in conjunction with all relevant drawings and specifications relating to the job whether or not indicated on the drawing. Copyright reserved to mck associates ltd. and this drawing may not be used or reproduced without prior written consent.



FRONT ELEVATION

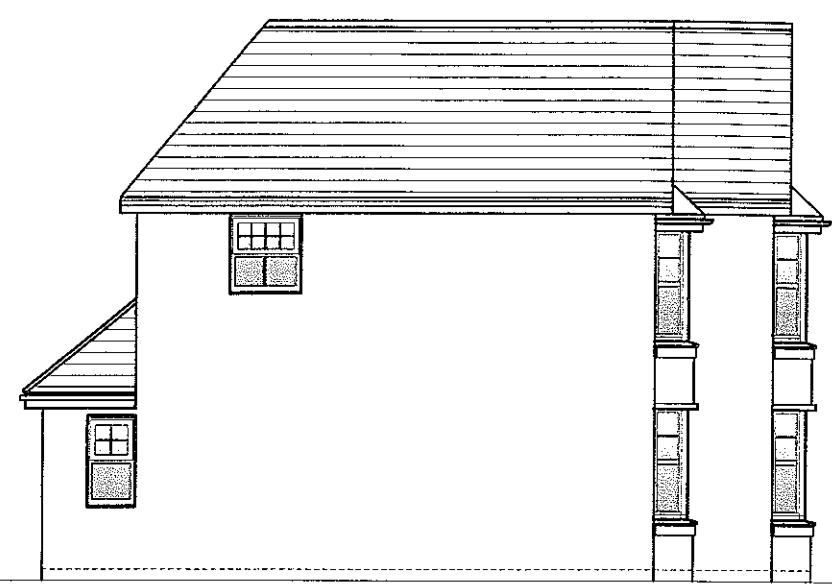


SIDE ELEVATION


320120629P



REAR ELEVATION

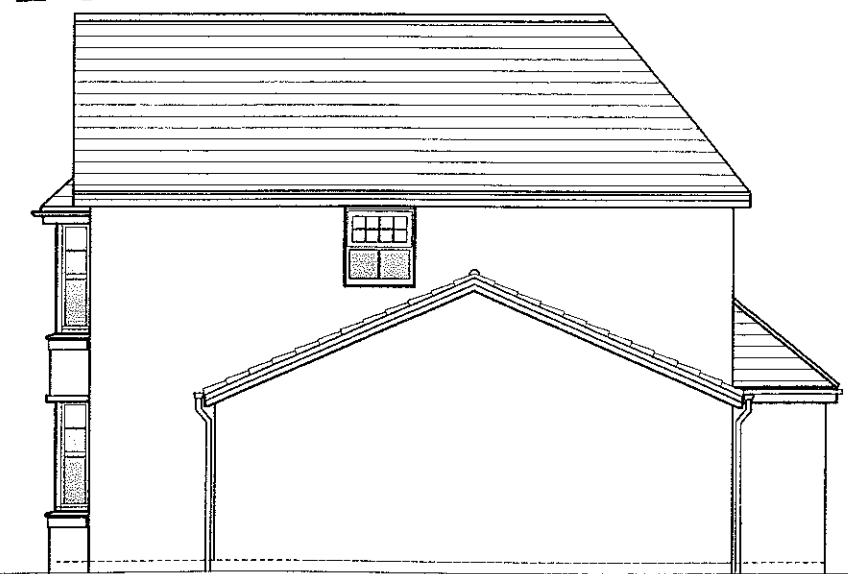


SIDE ELEVATION

 


1 : 100

Client:		Project: Chapel Close, Low Moor	Drawing Title: House type E Elevations 1852 Sq Ft	Job No: 12-015	Drawing No: 1026	Rev: B	mck associates limited architecture ■ building surveying ■ project management burnaby villa ■ 48 watling street road ■ fulwood ■ preston ■ pr2 8bp tel: 01772 774510 fax: 01772 774511 mck@mckassociates.co.uk
				Drawn: MCK	Checked:	Scale: 1:100	Date: March 12

general notes:
do not scale the drawing.
all dimensions to be checked on site prior to commencement of work and any discrepancy shall be immediately reported and resolved prior to work commencing. this drawing is to be read in conjunction with all relevant drawings and specifications relating to the job whether or not indicated on the drawing. Copyright reserved to mck associates ltd. and this drawing may not be used or reproduced without prior written consent.

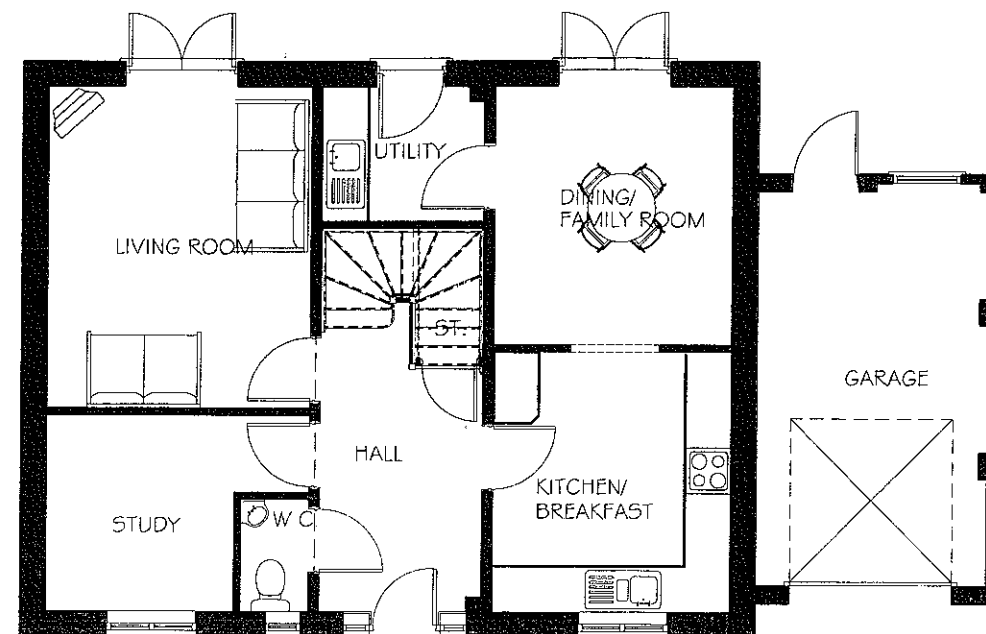

GROUND FLOOR PLAN

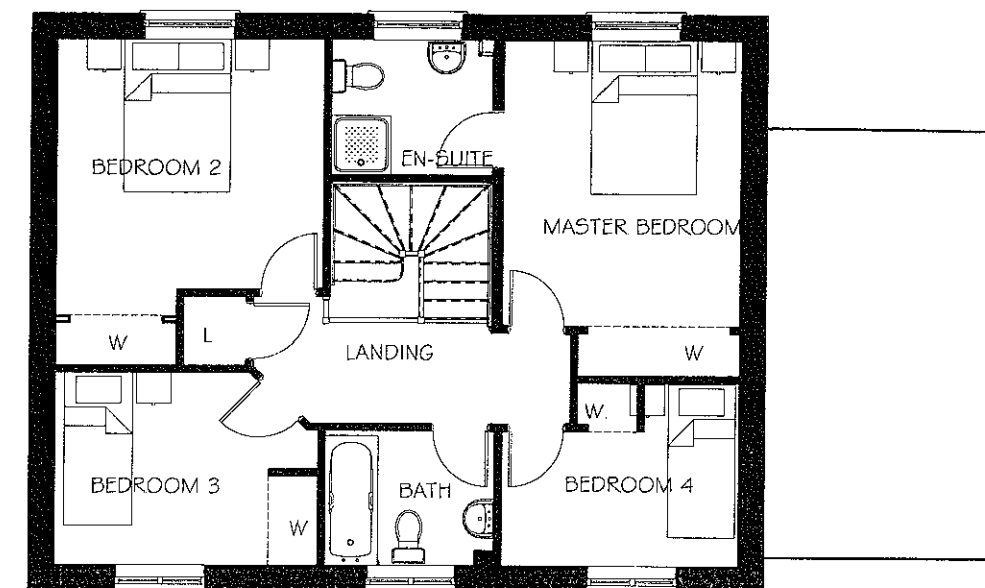

FIRST FLOOR PLAN

320120629P



1:100

PLANNING

Client:
Project: Chapel Close, Low Moor

Drawing Title:
House type F
Floor Plans
1354 Sq Ft

Job No:
12-015

Drawing No:
1027

Rev:

Drawn:
MCK

Checked:

Scale:
1:100

Date:
March 12


mck associates limited
architecture ■ building surveying ■ project management

burnsby villa ■ 48 wetling street road ■ fulwood ■ preston ■ pr2 8bp
tel: 01772 774510 fax: 01772 774511 mck@mckassociates.co.uk

general notes:
do not scale the drawing.
all dimensions to be checked on site prior to commencement of work and any discrepancy shall be immediately reported and resolved prior to work commencing. this drawing is to be read in conjunction with all relevant drawings and specifications relating to the job whether or not indicated on the drawing. Copyright reserved to mck associates ltd. and this drawing may not be used or reproduced without prior written consent




FRONT ELEVATION

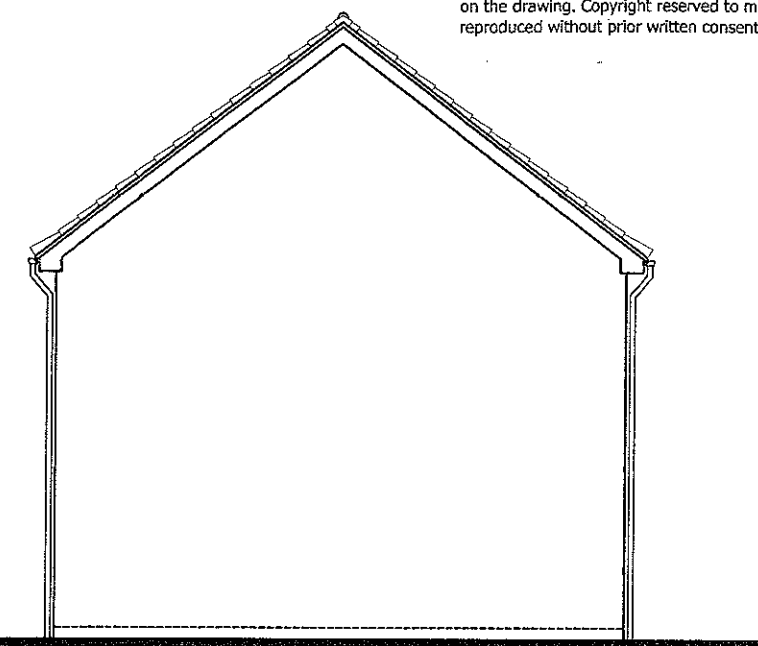


SIDE ELEVATION



REAR ELEVATION

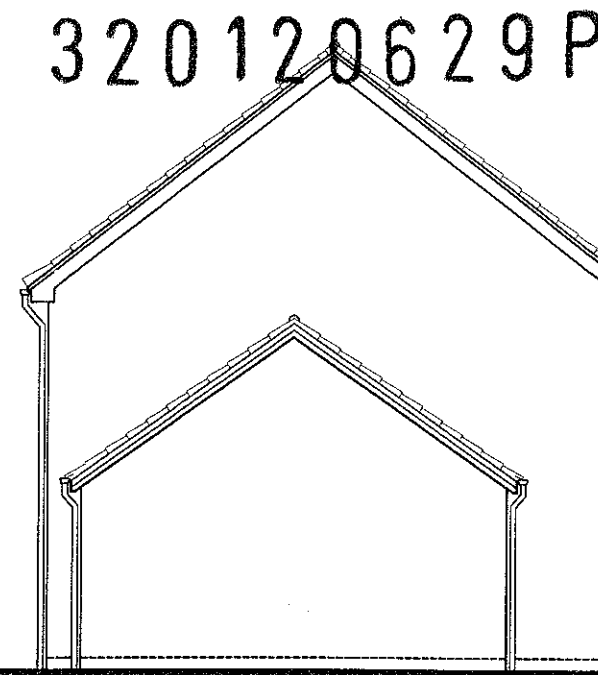

SIDE ELEVATION

 

1 : 100

Project:
Chapel Close, Low Moor

Drawing Title:
House type F
Elevations
1354 Sq Ft

Job No:
12-015

Drawing No:
1028

Rev:

Drawn:
MCK

Checked:

Scale:
1:100


Date:
March 12

PLANNING


mck associates limited
architecture ■ building surveying ■ project management

burnaby villa ■ 48 watling street road ■ fulwood ■ preston ■ pr2 8L
tel: 01772 774510 fax: 01772 774511 mck@mckassociates.co.uk

general notes:
do not scale the drawing.
all dimensions to be checked on site prior to commencement of work and any discrepancy shall be immediately reported and resolved prior to work commencing. this drawing is to be read in conjunction with all relevant drawings and specifications relating to the job whether or not indicated on the drawing. Copyright reserved to mck associates ltd. and this drawing may not be used or reproduced without prior written consent

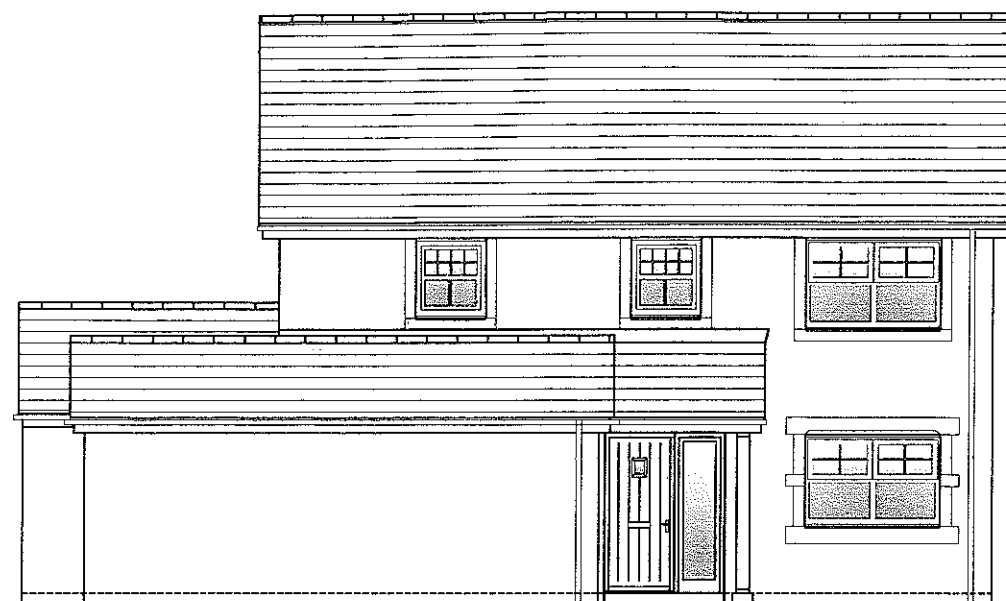


FRONT ELEVATION

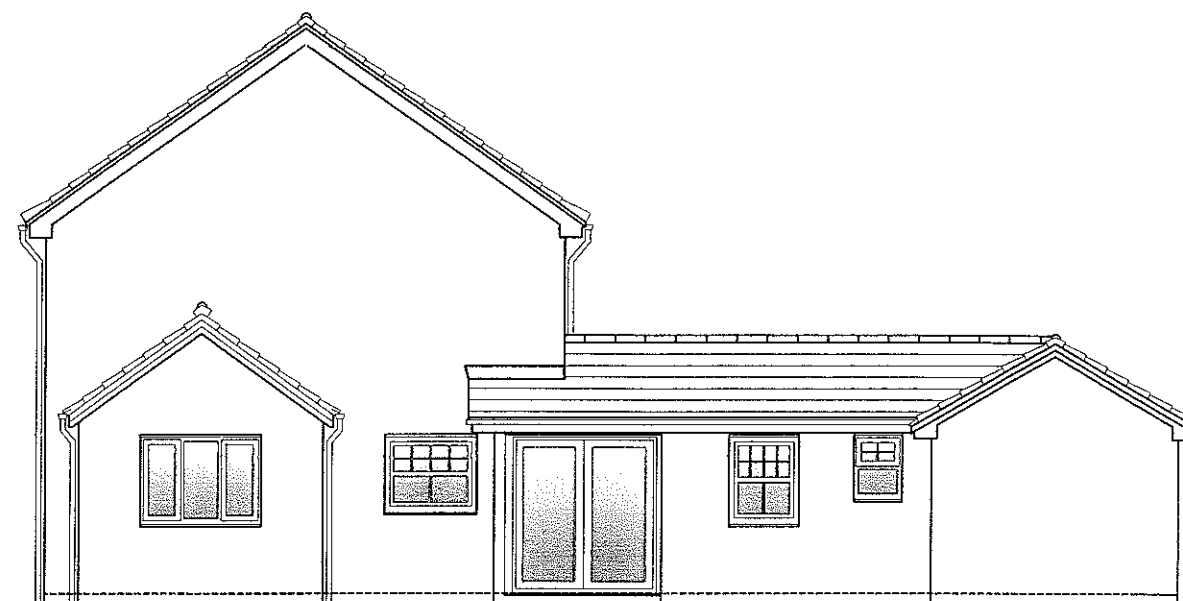

SIDE ELEVATION



REAR ELEVATION

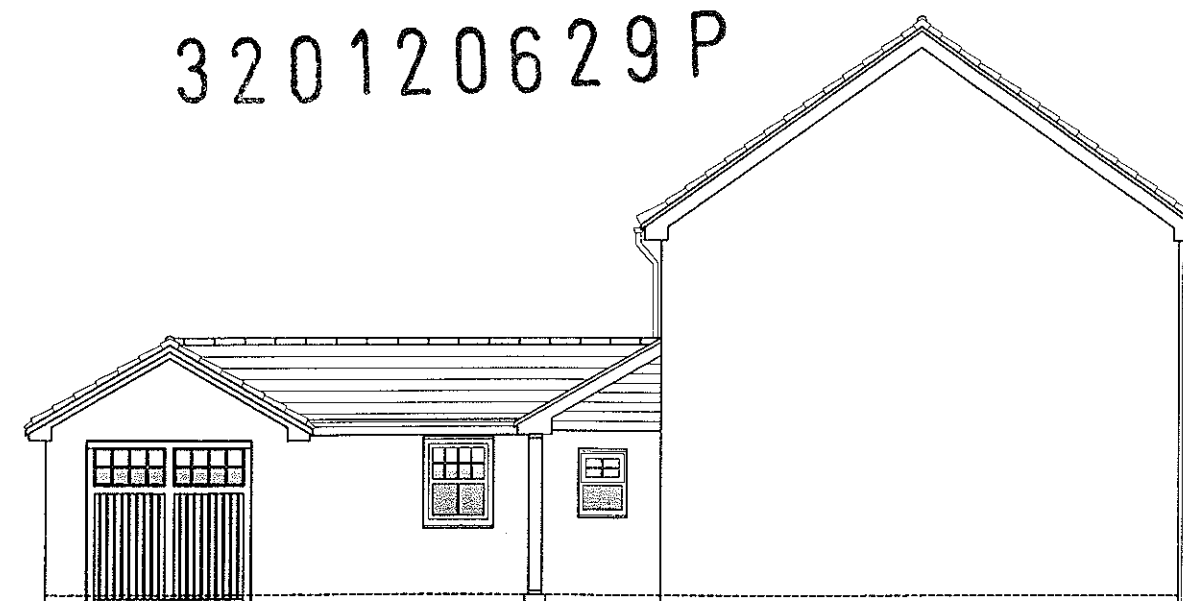

SIDE ELEVATION

320120629P




1:100


PLANNING

Client:	Project: Chapel Close, Low Moor	Drawing Title: House type G Floor Plans 1554 Sq Ft	Job No: 12-015	Drawing No: 1030	Rev: B	mck associates limited architecture • building surveying • project management burnaby villa ■ 48 wetling street road ■ fulwood ■ preston ■ pr2 8bp tel: 01772 774510 fax: 01772 774511 mck@mckassociates.co.uk
			Drawn: MCK	Checked:	Scale: 1:100	Date: March 12

general notes:
do not scale the drawing.
all dimensions to be checked on site prior to commencement of work and any discrepancy shall be immediately reported and resolved prior to work commencing. this drawing is to be read in conjunction with all relevant drawings and specifications relating to the job whether or not indicated on the drawing. Copyright reserved to mck associates ltd. and this drawing may not be used or reproduced without prior written consent.

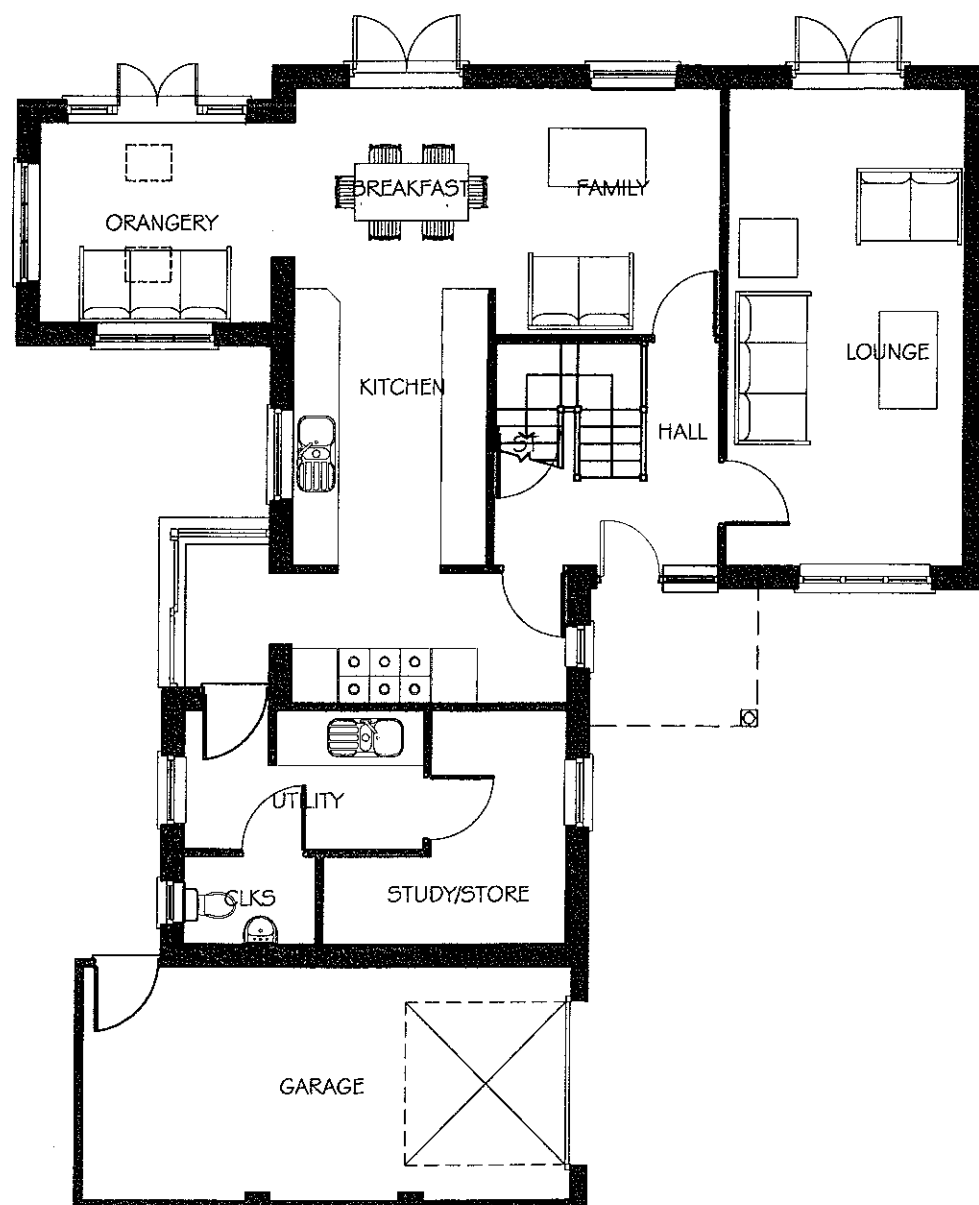


GROUND FLOOR PLAN

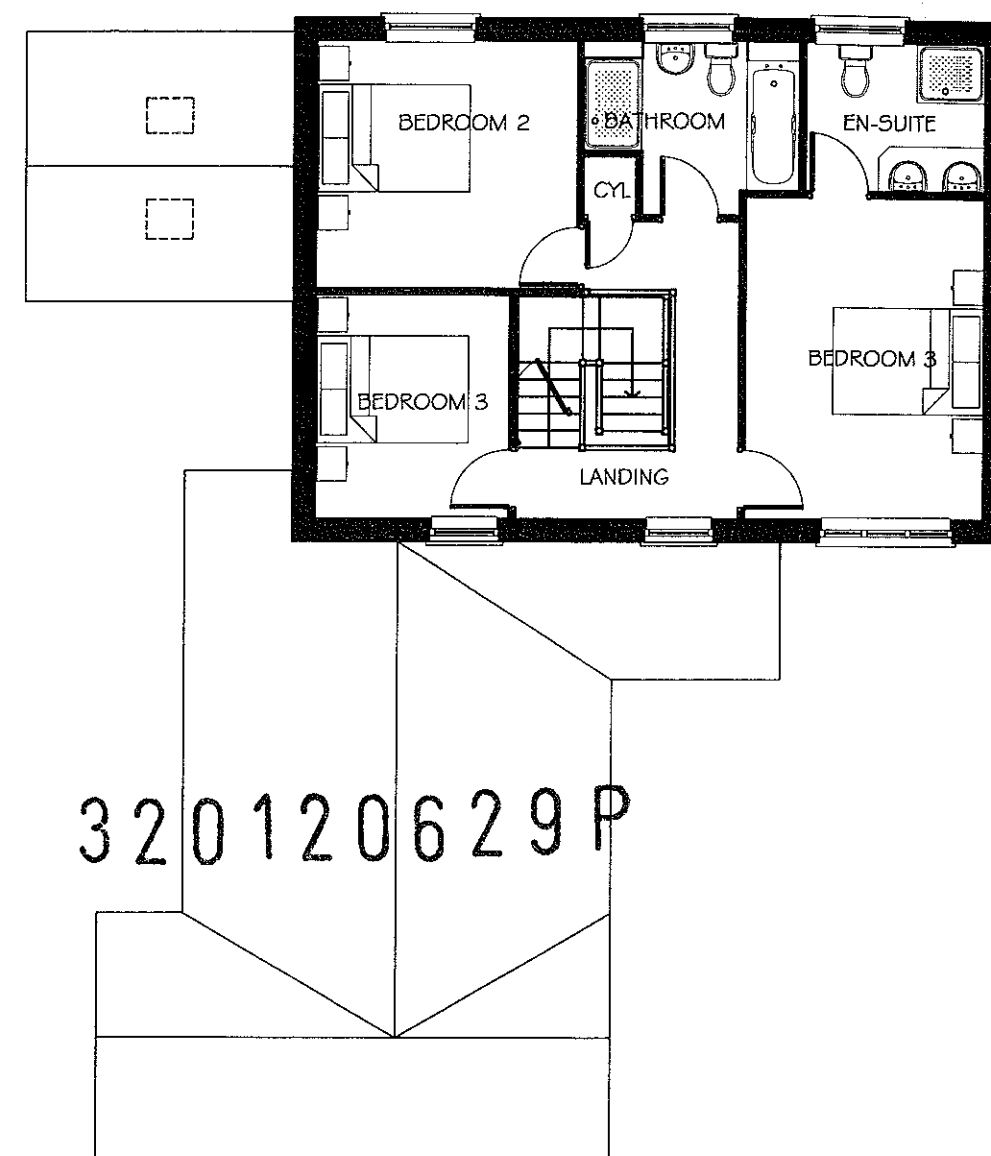

FIRST FLOOR PLAN

320120629P

 

1:100

Client: Chapel Close, Low Moor

Project:
House type G (Plot 52)
Floor Plans
1554 Sq Ft

Drawing Title:
House type G (Plot 52)
Floor Plans
1554 Sq Ft

Job No:
12-015

Drawing No:
1029

Rev:
B

Drawn:
MCK

Checked:


Scale:
1:100

Date:
March 12

PLANNING


mck associates limited
architecture ■ building surveying ■ project management

mck@mckassociates.co.uk

 


1 : 100

general notes:
do not scale the drawing.
all dimensions to be checked on site prior to commencement of work and any discrepancy shall be immediately reported and resolved prior to work commencing. this drawing is to be read in conjunction with all relevant drawings and specifications relating to the job whether or not indicated on the drawing. Copyright reserved to mck associates ltd. and this drawing may not be used or reproduced without prior written consent

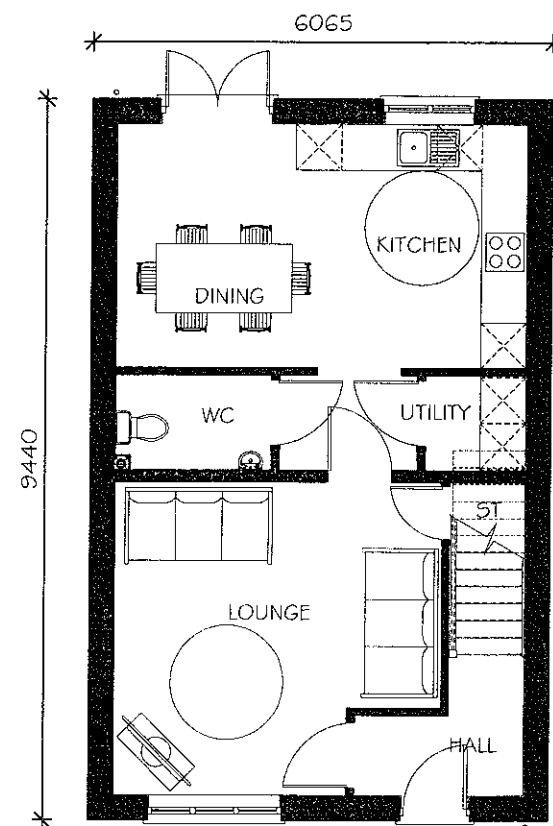

GROUND FLOOR PLAN

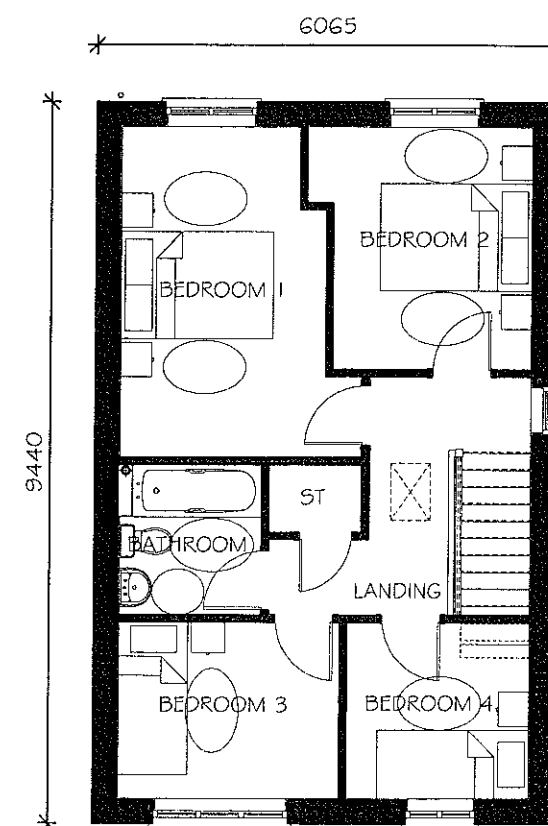


FIRST FLOOR PLAN

320120629P


PLANNING

Client: Taylor Wimpey	Project: Low Moor Clitheroe	Drawing Title: Proposed House Type H Proposed Floor Plans 1037 sq ft	Job No: 12-015	Drawing No: 1011	Rev:	 mck associates limited architecture building surveying urban design burnaby villa ■ 48 watling street road ■ fulwood ■ preston ■ pr2 8bp tel: 01772 774510 fax: 01772 774511 email: mck@mckassociates.co.uk
			Drawn: MS	Checked:	Scale: 1:100	Date: JUNE 12

 


1 : 100

general notes:
do not scale the drawing.
all dimensions to be checked on site prior to commencement of work and any discrepancy shall be immediately reported and resolved prior to work commencing. this drawing is to be read in conjunction with all relevant drawings and specifications relating to the job whether or not indicated on the drawing. Copyright reserved to mck associates ltd and this drawing may not be used or reproduced without prior written consent.

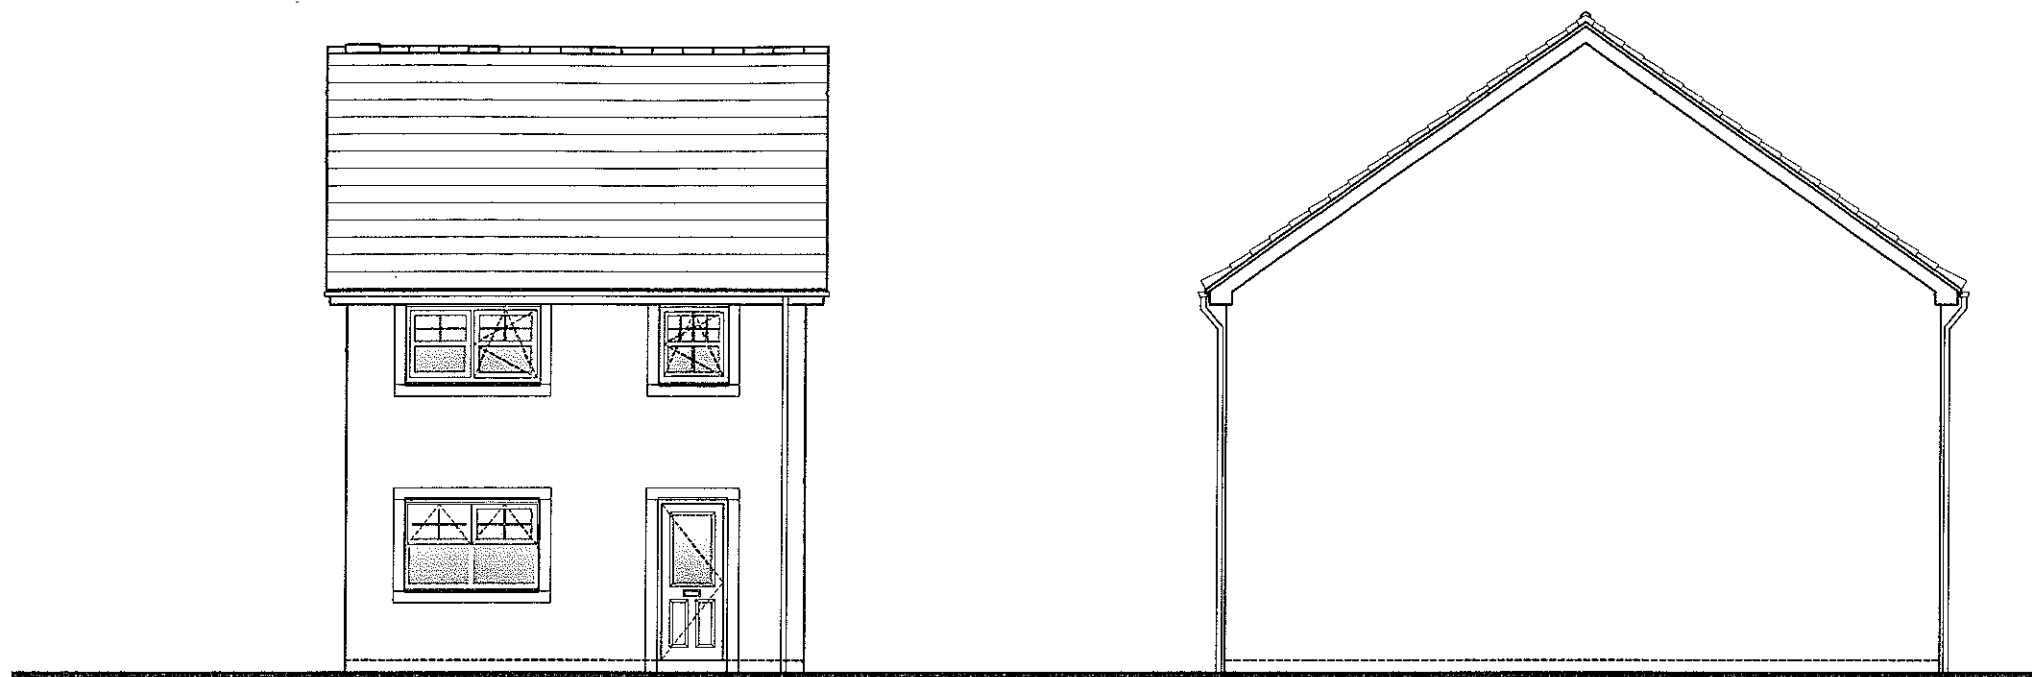

FRONT ELEVATION

SIDE ELEVATION

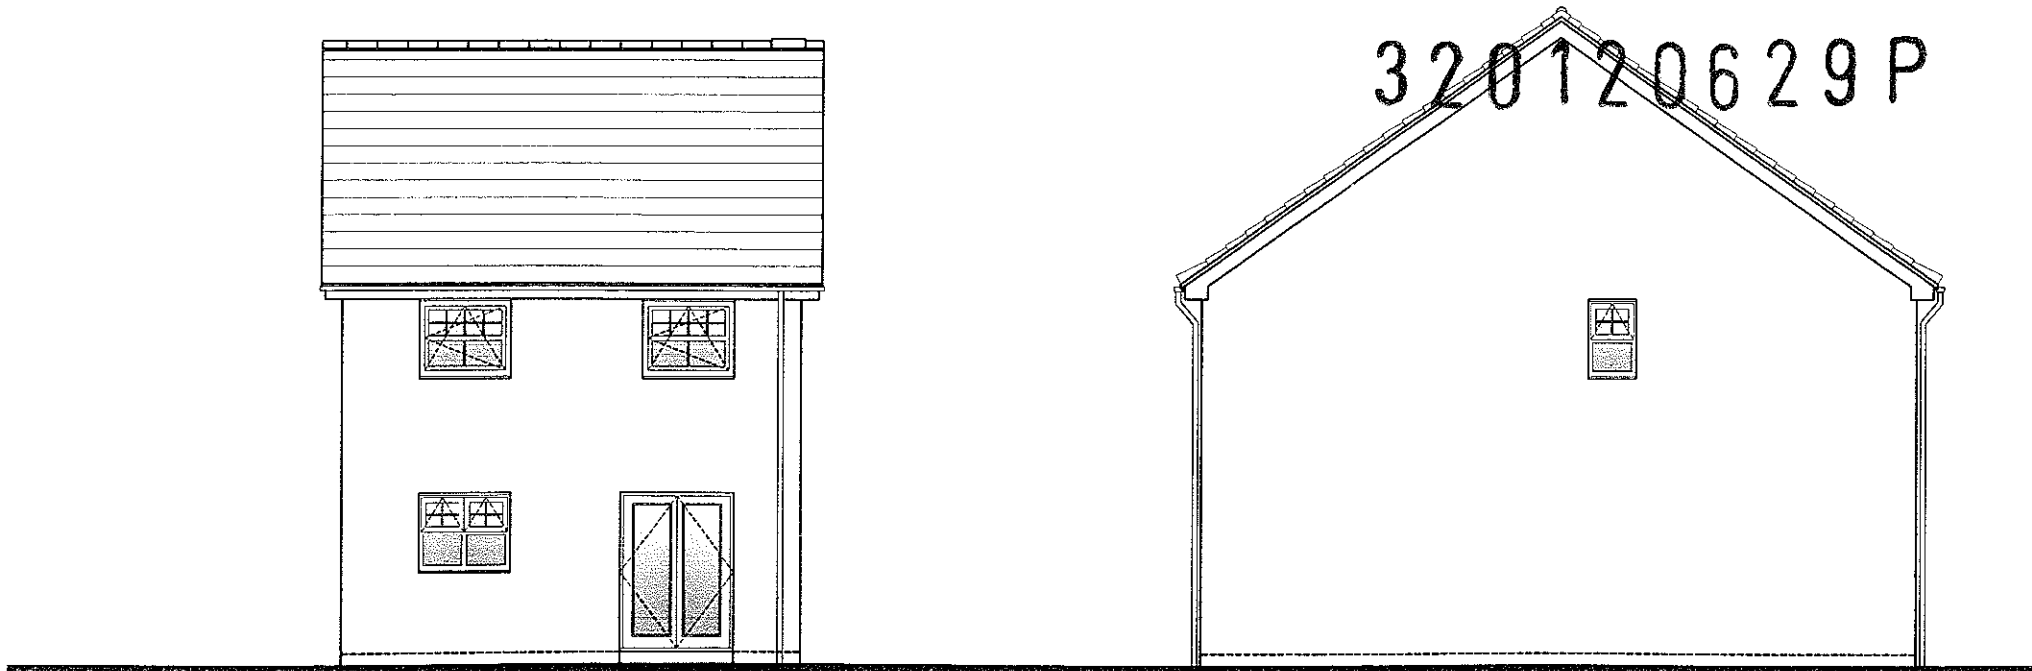


REAR ELEVATION

SIDE ELEVATION

PLANNING


Client: Taylor Wimpey	Project: Low Moor Clitheroe	Drawing Title: Proposed House Type H Proposed Elevations	Job No: 12-015 Drawn: MS	Drawing No: 1012 Checked: Scale: 1:100	Rev: Date: JUNE 12	associates limited architecture building surveying urban design burnaby villa ■ 48 watling street road ■ fulwood ■ preston ■ pr2 8bp tel: 01772 774510 fax: 01772 774511 email mck@mckassociates.co.uk
---------------------------------	---------------------------------------	---	---	---	--	---

 


1 : 100

general notes:
do not scale the drawing.
all dimensions to be checked on site prior to commencement of work and any discrepancy shall be immediately reported and resolved prior to work commencing. this drawing is to be read in conjunction with all relevant drawings and specifications relating to the job whether or not indicated on the drawing. Copyright reserved to mck associates ltd and this drawing may not be used or reproduced without prior written consent.

320120629P

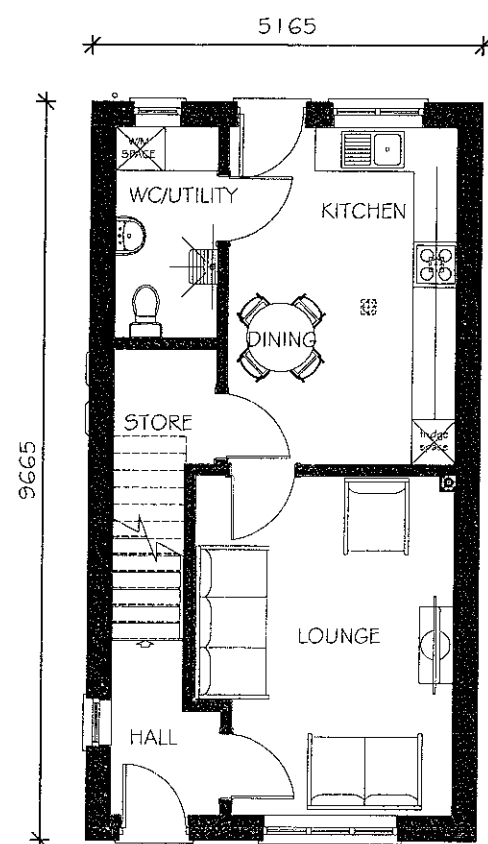

GROUND FLOOR PLAN

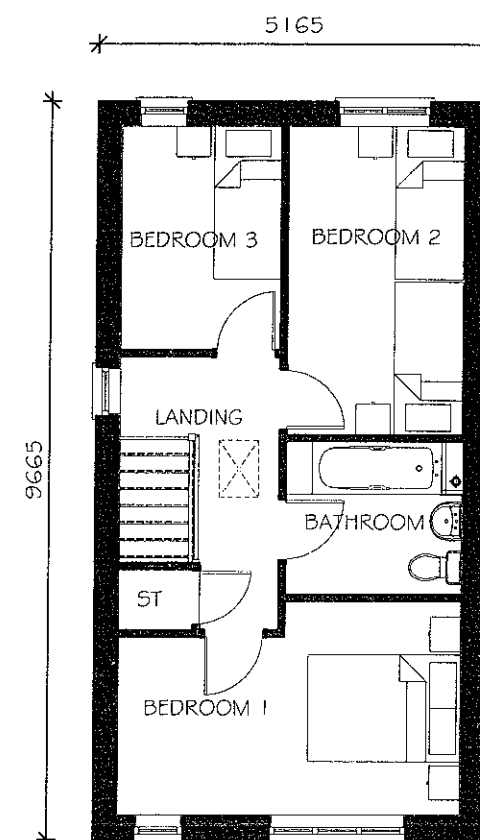


FIRST FLOOR PLAN

PLANNING

Client: Taylor Wimpey	Project: Low Moor Clitheroe	Drawing Title: Proposed House Type J Proposed Floor Plans 886 sq ft	Job No: 12-015		Drawing No: 1013	Rev:
			Drawn: MS	Checked:	Scale: 1:100	Date: JUNE 12



mck associates limited
architecture | building surveying | urban design
burnaby villa ■ 48 watling street road ■ fulwood ■ preston ■ pr2 8bp
tel: 01772 774510 fax: 01772 774511 email: mck@mckassociates.co.uk

 


1 : 100

general notes:
do not scale the drawing.
all dimensions to be checked on site prior to commencement of work and any discrepancy shall be immediately reported and resolved prior to work commencing. this drawing is to be read in conjunction with all relevant drawings and specifications relating to the job whether or not indicated on the drawing. Copyright reserved to mck associates ltd. and this drawing may not be used or reproduced without prior written consent




FRONT ELEVATION

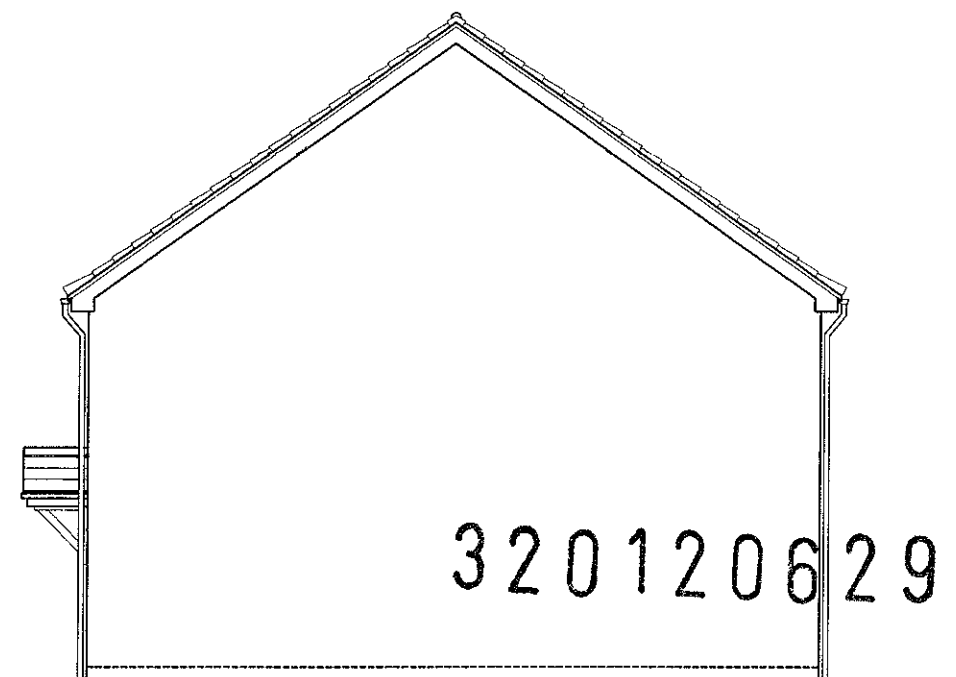

SIDE ELEVATION



REAR ELEVATION

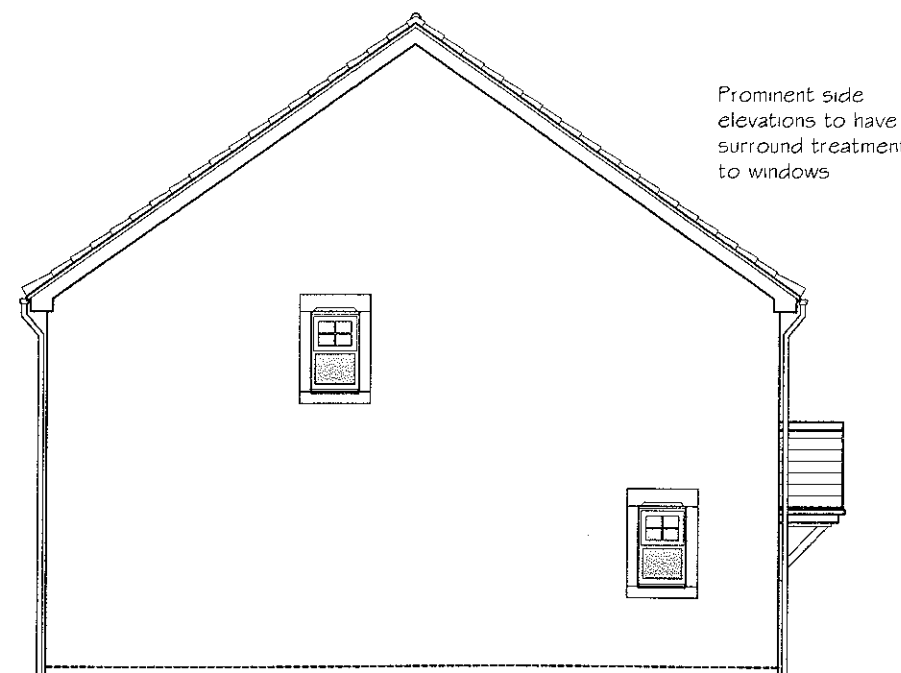


SIDE ELEVATION

Prominent side
elevations to have
surround treatment
to windows

PLANNING


Client: Taylor Wimpey	Project: Low Moor Clitheroe	Drawing Title: Proposed House Type J Proposed Elevations 886 sq ft	Job No: 12-015 Drawn: MS	Drawing No: 1014 Checked: Scale: 1:100	Rev: Date: JUNE 12	associates limited architecture building surveying urban design burnaby villa ■ 48 watling street road ■ fulwood ■ preston ■ pr2 8bp tel: 01772 774510 fax: 01772 774511 email mck@mckassociates.co.uk
---------------------------------	---------------------------------------	--	---	---	--	---

 


1 : 100

general notes:
do not scale the drawing.
all dimensions to be checked on site prior to commencement of work and any discrepancy shall be immediately reported and resolved prior to work commencing. this drawing is to be read in conjunction with all relevant drawings and specifications relating to the job whether or not indicated on the drawing. Copyright reserved to mck associates ltd and this drawing may not be used or reproduced without prior written consent.

320120629P

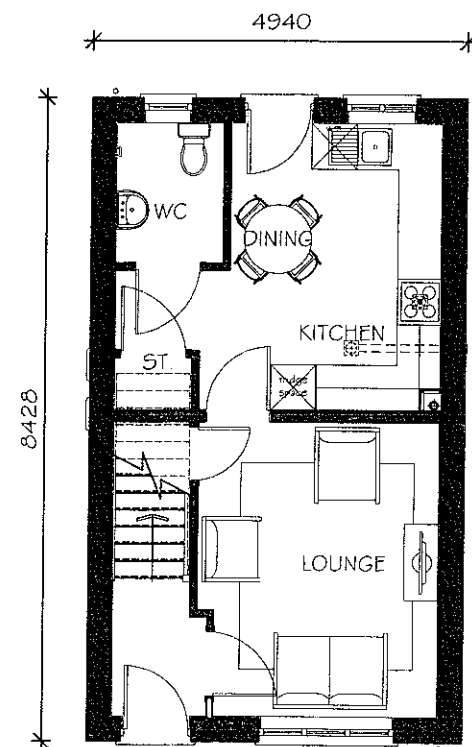


GROUND FLOOR PLAN

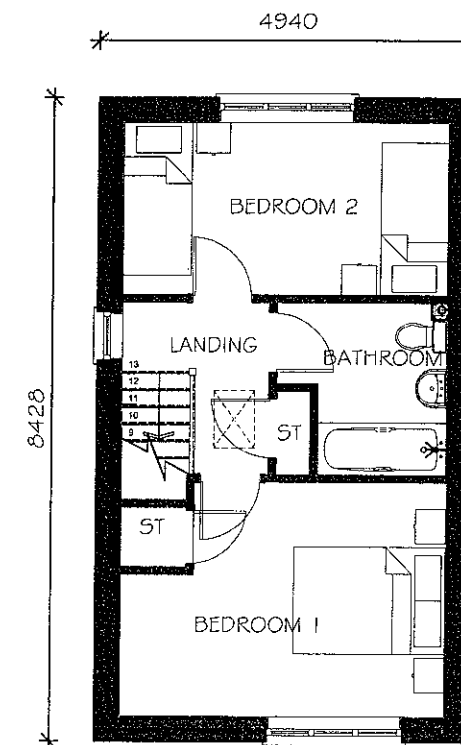

FIRST FLOOR PLAN

PLANNING

Client: Taylor Wimpey	Project: Low Moor Clitheroe	Drawing Title: Proposed House Type K Proposed Floor Plans 729 sq ft	Job No: 12-015 Drawn: MS	Drawing No: 1015 Checked: Scale: 1:100	Rev: Date: JUNE 12	 mck associates limited architecture building surveying urban design burnaby villa ■ 48 watling street road ■ fulwood ■ preston ■ pr2 8bp tel: 01772 774510 fax: 01772 774511 email mck@mckassociates.co.uk
--------------------------	--------------------------------	--	---------------------------------------	--	----------------------------------	--

 


1 : 100

general notes:
do not scale the drawing.
all dimensions to be checked on site prior to commencement of work and any discrepancy shall be immediately reported and resolved prior to work commencing. this drawing is to be read in conjunction with all relevant drawings and specifications relating to the job whether or not indicated on the drawing. Copyright reserved to mck associates ltd and this drawing may not be used or reproduced without prior written consent




FRONT ELEVATION

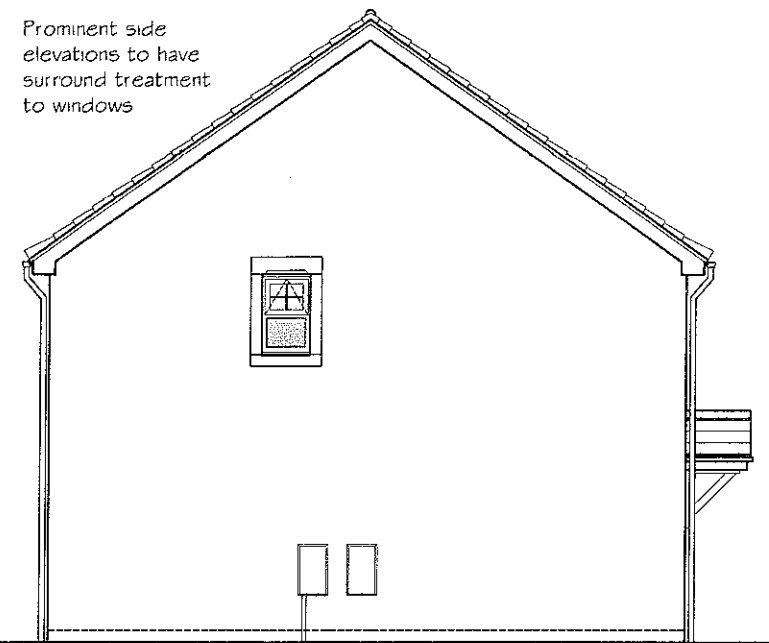


Prominent side elevations to have surround treatment to windows

SIDE ELEVATION

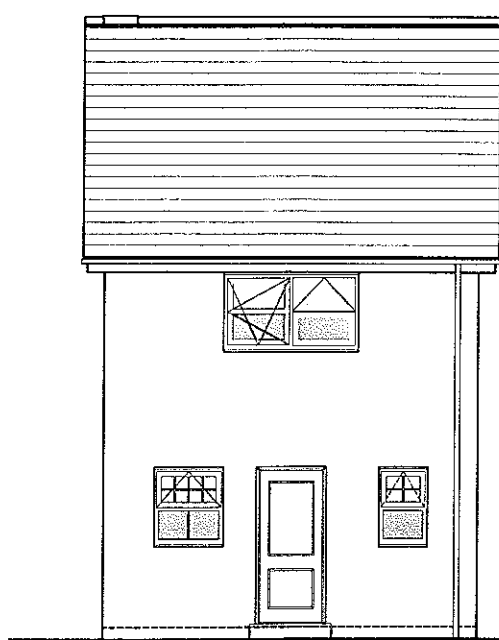

REAR ELEVATION

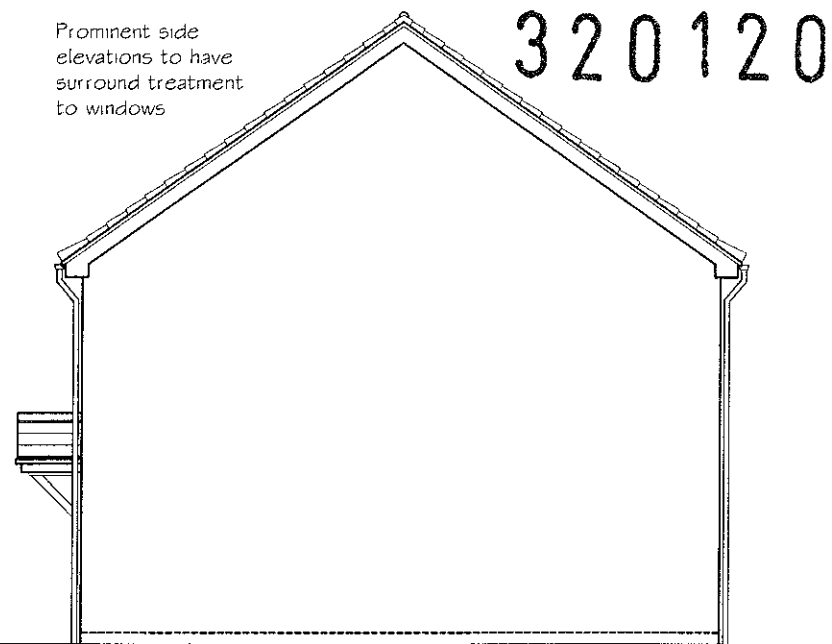


Prominent side elevations to have surround treatment to windows

SIDE ELEVATION

320120629P


PLANNING

Client: Taylor Wimpey	Project: Low Moor Clitheroe	Drawing Title: Proposed House Type K Proposed Elevations 729 sq ft	Job No: 12-015 Drawn: MS	Drawing No: 1016 Checked:	Rev: Scale: 1:100	Date: JUNE 12 mck associates limited architecture building surveying urban design burnaby villa ■ 48 watling street road ■ fulwood ■ preston ■ pr2 8bp tel: 01772 774510 fax: 01772 774511 email mck@mckassociates.co.uk
---------------------------------	---------------------------------------	--	---	---	---	---

 

1 : 100

general notes:
do not scale the drawing.
all dimensions to be checked on site prior to commencement of work and any discrepancy shall be immediately reported and resolved prior to work commencing. this drawing is to be read in conjunction with all relevant drawings and specifications relating to the job whether or not indicated on the drawing. Copyright reserved to mck associates ltd. and this drawing may not be used or reproduced without prior written consent.

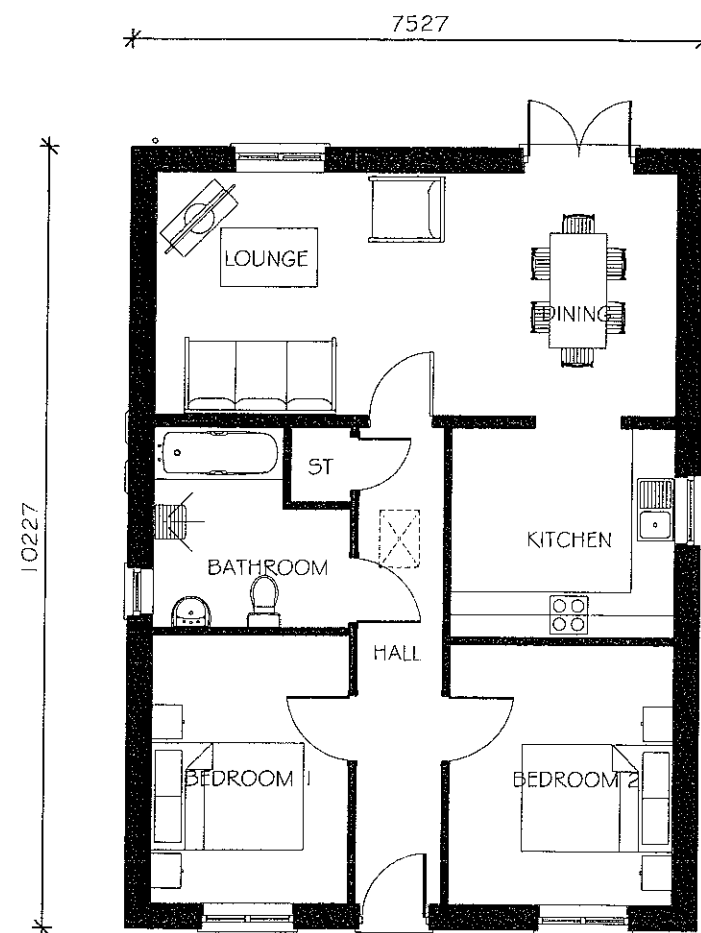

GROUND FLOOR PLAN

320120629P

PLANNING

Client: Taylor Wimpey	Project: Low Moor Clitheroe	Drawing Title: Proposed House Type L Proposed Floor Plan 721 sq ft	Job No: 12-015 Drawn: MS	Drawing No: 1017 Checked:	Rev: Scale: 1:100	Date: JUNE 12  mck associates limited architecture building surveying urban design burnaby villa ■ 48 watling street road ■ fulwood ■ preston ■ pr2 8bp tel: 01772 774510 fax: 01772 774511 email mck@mckassociates.co.uk
---------------------------------	---------------------------------------	--	---	---	---	---




1 : 100

general notes:
do not scale the drawing.
all dimensions to be checked on site prior to commencement of work and any discrepancy shall be immediately reported and resolved prior to work commencing. this drawing is to be read in conjunction with all relevant drawings and specifications relating to the job whether or not indicated on the drawing. Copyright reserved to mck associates ltd and this drawing may not be used or reproduced without prior written consent.




FRONT ELEVATION

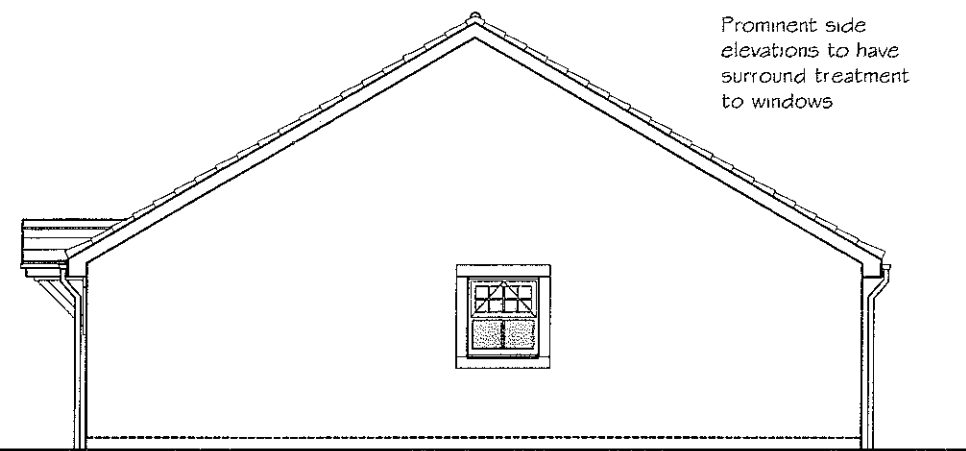


Prominent side
elevations to have
surround treatment
to windows

SIDE ELEVATION

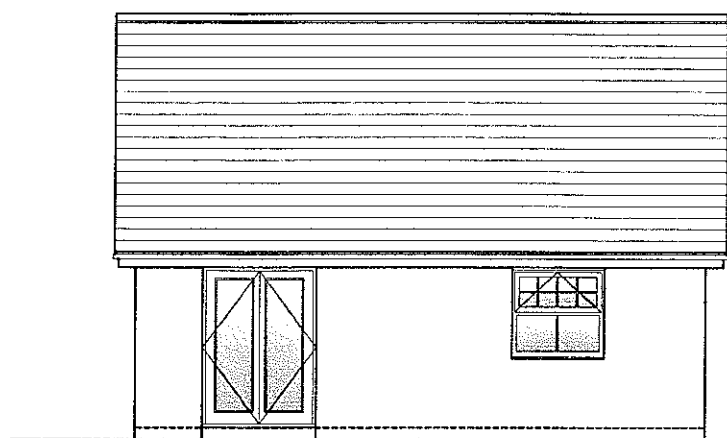

REAR ELEVATION

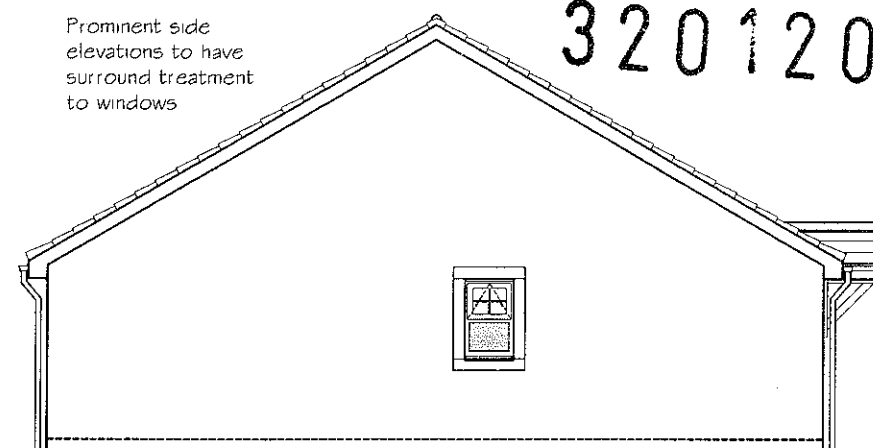


Prominent side
elevations to have
surround treatment
to windows

SIDE ELEVATION

320120629P


PLANNING

Client: Taylor Wimpey	Project: Low Moor Clitheroe	Drawing Title: Proposed House Type L Proposed Elevations 721 sq ft	Job No: 12-015		Drawing No: 1018	Rev:
			Drawn: MS	Checked:	Scale: 1:100	Date: JUNE 12
mck associates limited architecture building surveying urban design burnaby villa ■ 48 watling street road ■ fulwood ■ preston ■ pr2 8bp tel: 01772 774510 fax: 01772 774511 email mck@mckassociates.co.uk						

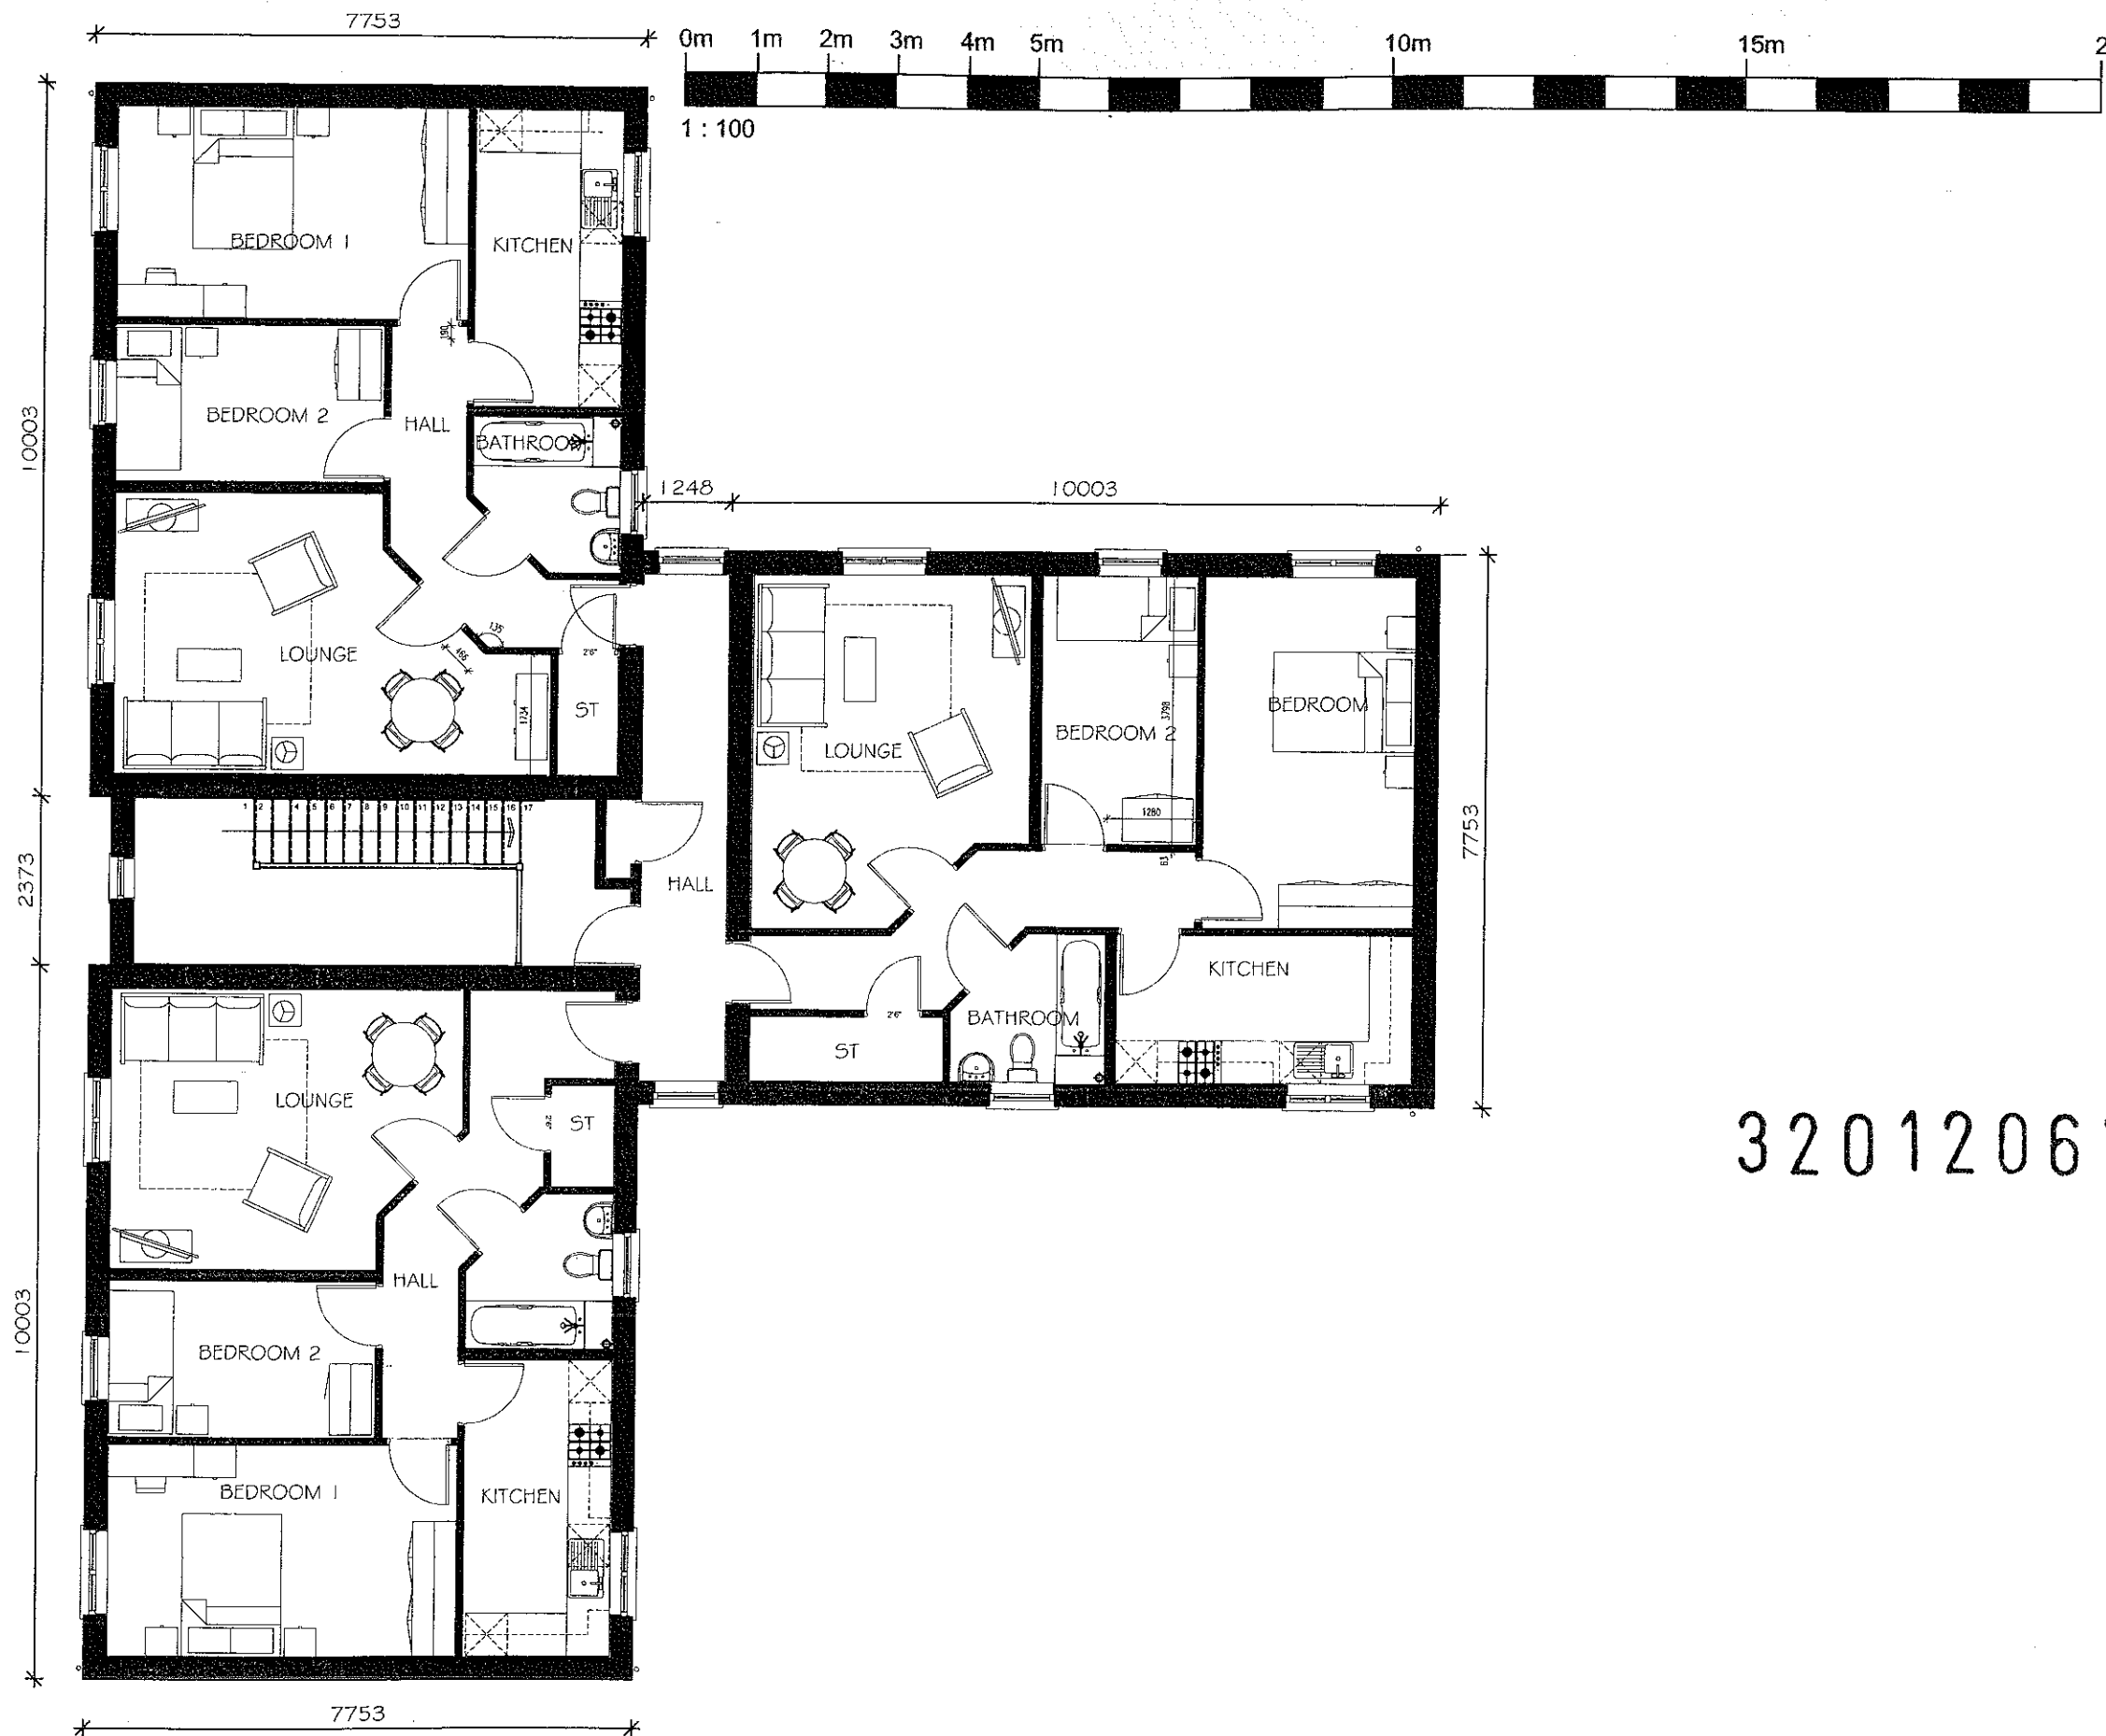

PLANNING

Client: Taylor Wimpey	Project: Low Moor Clitheroe	Drawing Title: Proposed Apartment Block Proposed First Floor Plan	Job No: 12-015	Drawing No: 1020	associates limited architecture building surveying urban design burnaby villa ■ 48 watling street road ■ fulwood ■ preston ■ pr2 8bp tel: 01772 774510 fax: 01772 774511 email mck@mckassociates.co.uk
Drawn: MS	Checked:	Scale: 1:100	Date: JUNE 12		

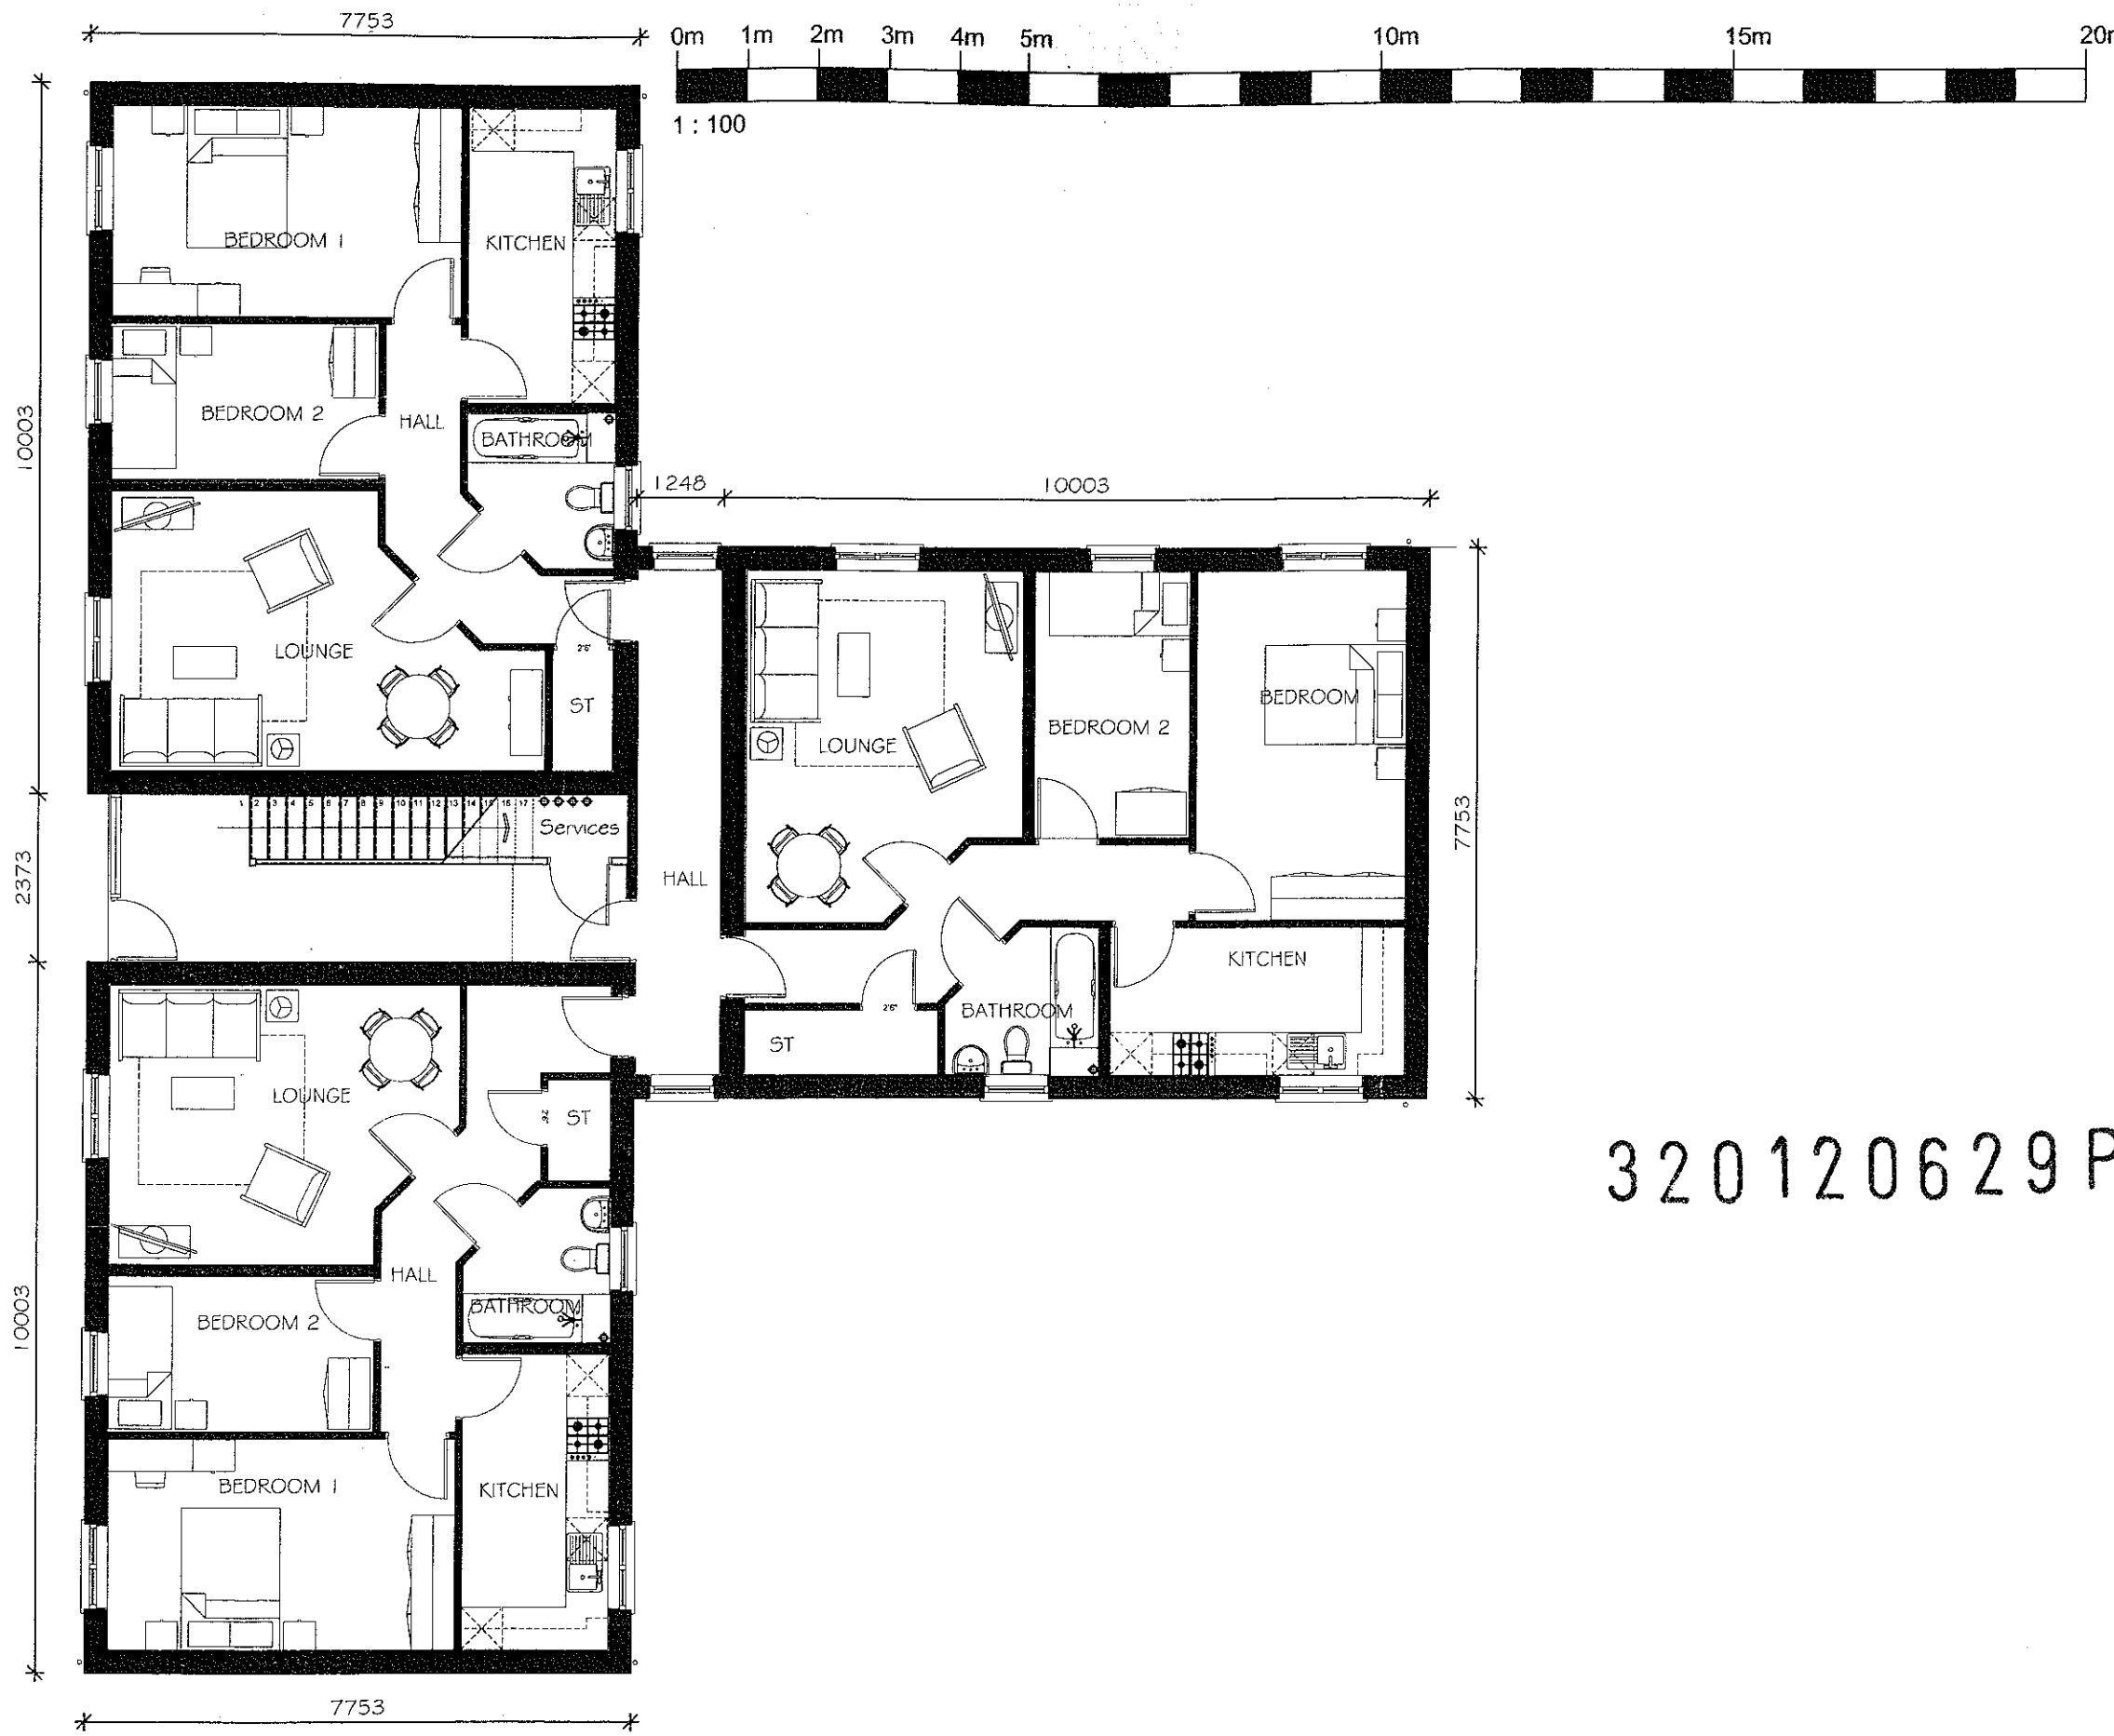


general notes:
do not scale the drawing.
all dimensions to be checked on site prior to commencement of work and any discrepancy shall be immediately reported and resolved prior to work commencing. this drawing is to be read in conjunction with all relevant drawings and specifications relating to the job whether or not indicated on the drawing. Copyright reserved to mck associates ltd. and this drawing may not be used or reproduced without prior written consent.

320120629P

PLANNING

Client: Taylor Wimpey	Project: Low Moor Clitheroe	Drawing Title: Proposed Apartment Block Proposed Ground Floor Plan	Job No: 12-015 Drawn: MS	Drawing No: 1019 Checked: Scale: 1:100	Rev: Date: JUNE 12	associates limited architecture building surveying urban design burnaby villa ■ 48 watling street road ■ fulwood ■ preston ■ pr2 8bp tel: 01772 774510 fax: 01772 774511 email mck@mckassociates.co.uk
--------------------------	--------------------------------	--	---------------------------------------	--	----------------------------------	--

 


1 : 100

general notes:
do not scale the drawing.
all dimensions to be checked on site prior to commencement of work and any discrepancy shall be immediately reported and resolved prior to work commencing. this drawing is to be read in conjunction with all relevant drawings and specifications relating to the job whether or not indicated on the drawing. Copyright reserved to mck associates ltd and this drawing may not be used or reproduced without prior written consent.



Front (entrance) Elevation

320120629P

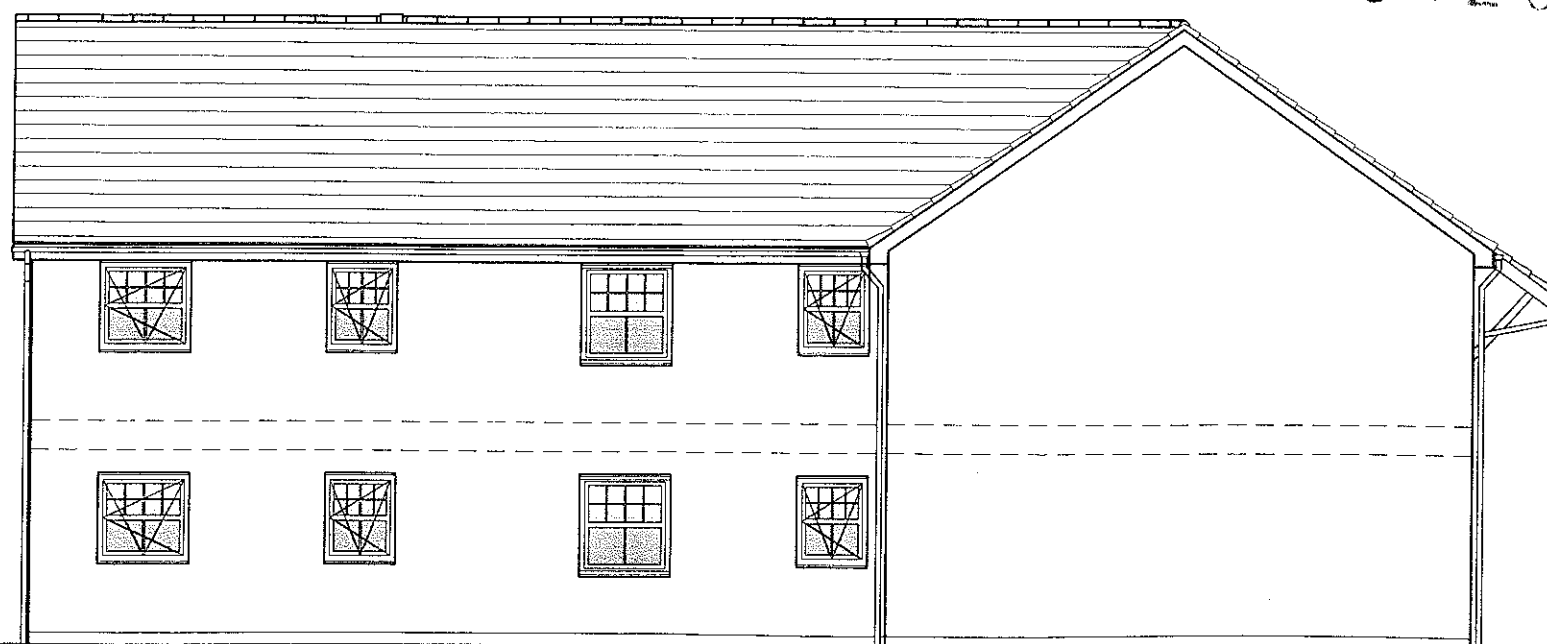

Side Elevation

PLANNING

Client: Taylor Wimpey	Project: Low Moor Clitheroe	Drawing Title: Proposed Apartment Block Proposed Elevations Sheet 1	Job No: 12-015 Drawn: MS	Drawing No: 1021 Checked: Scale: 1:100	Rev: Date: JUNE 12	associates limited architecture building surveying urban design burnaby villa ■ 48 watling street road ■ fulwood ■ preston ■ pr2 8bp tel: 01772 774510 fax: 01772 774511 email mck@mckassociates.co.uk
--------------------------	--------------------------------	--	---------------------------------------	--	----------------------------------	---