



Notes


All Dimensions to be checked on site. Walls shown on plans are not to be assumed to be solid & should be checked for thickness, construction, load bearing capacity & stability.

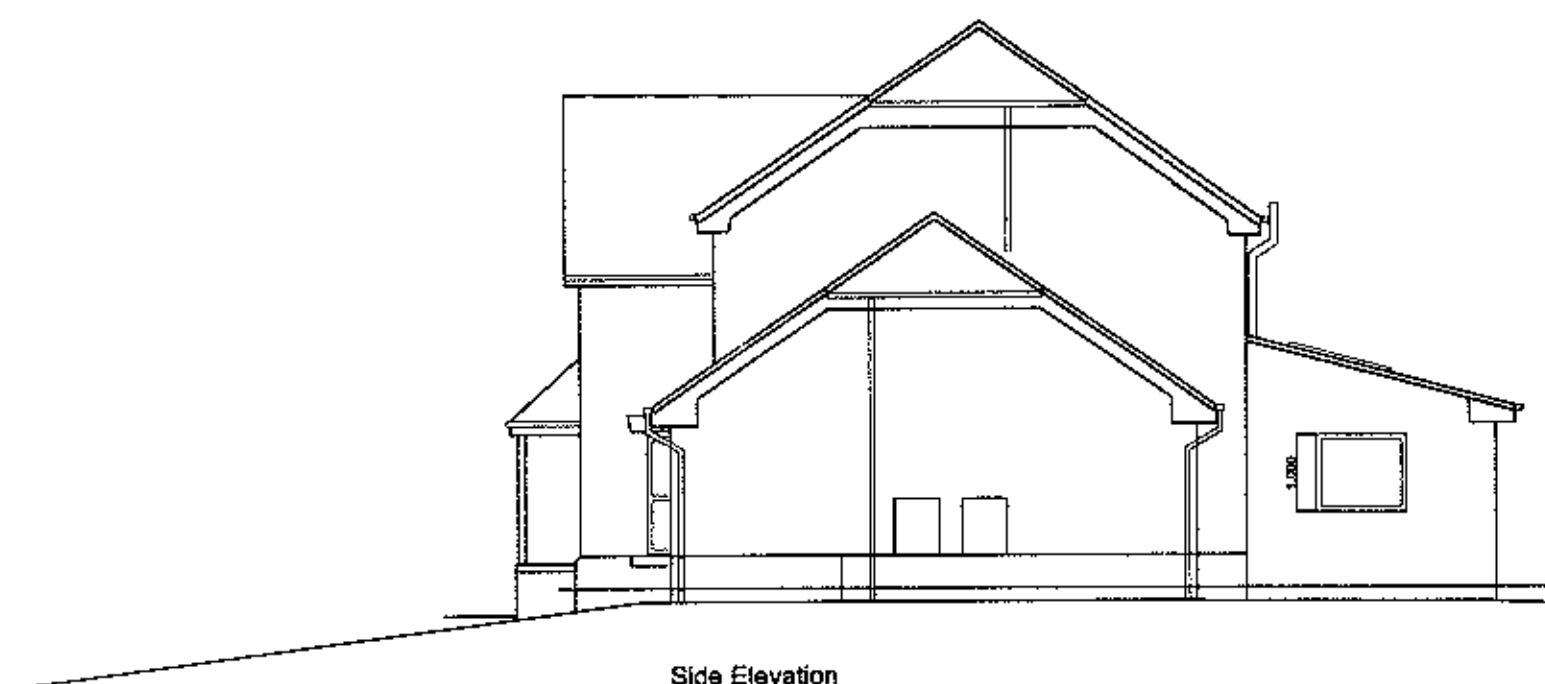



Side Elevation
Scale 1-100

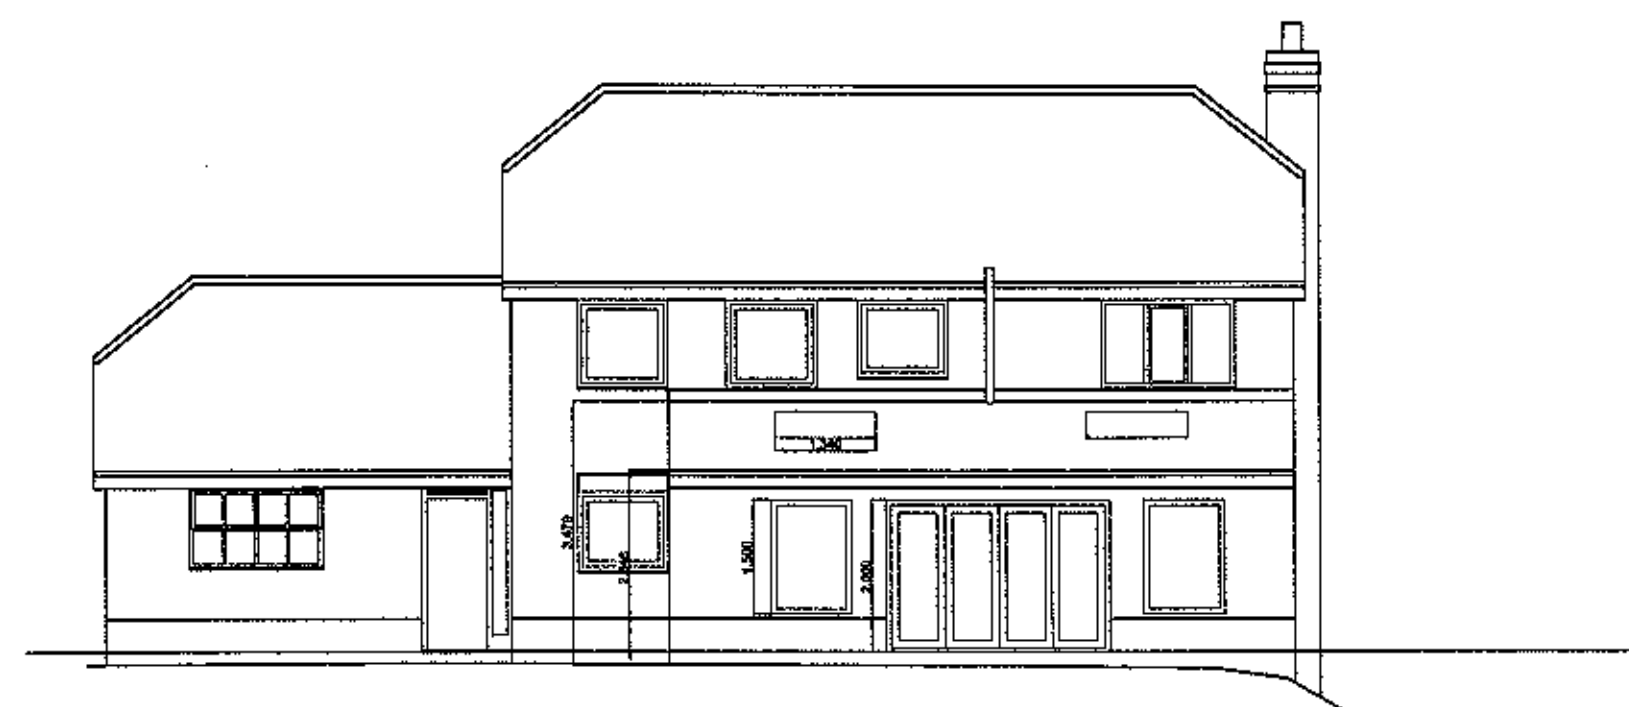


Rear Elevation
Scale 1-100

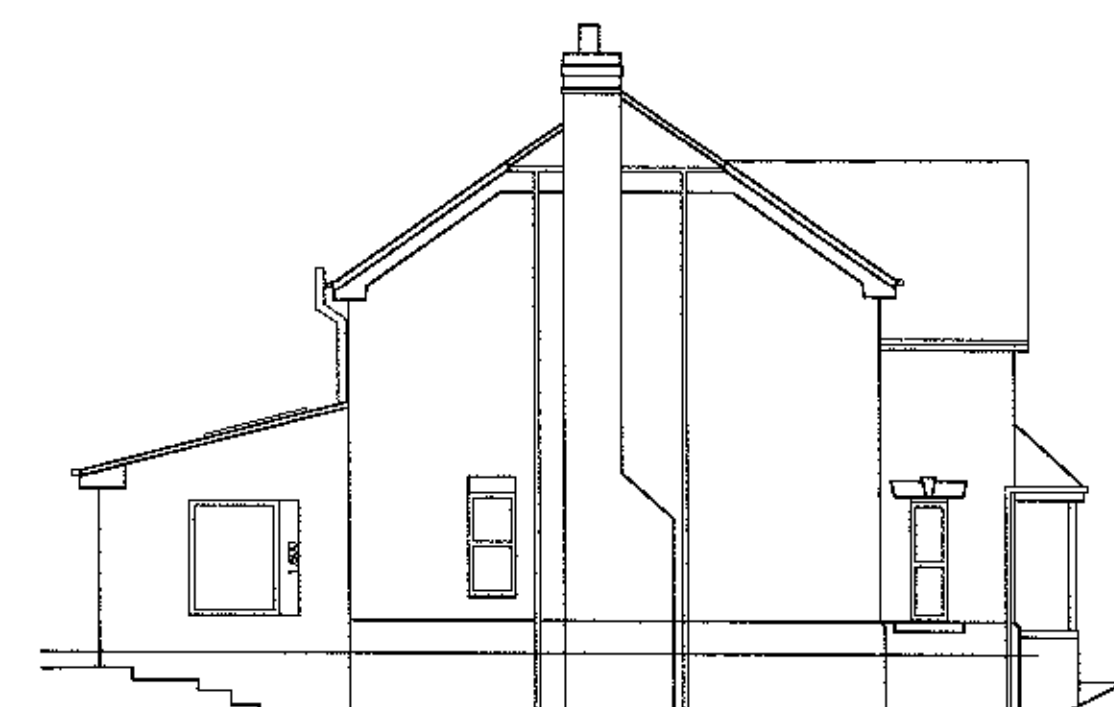

Side Elevation
Scale 1-100

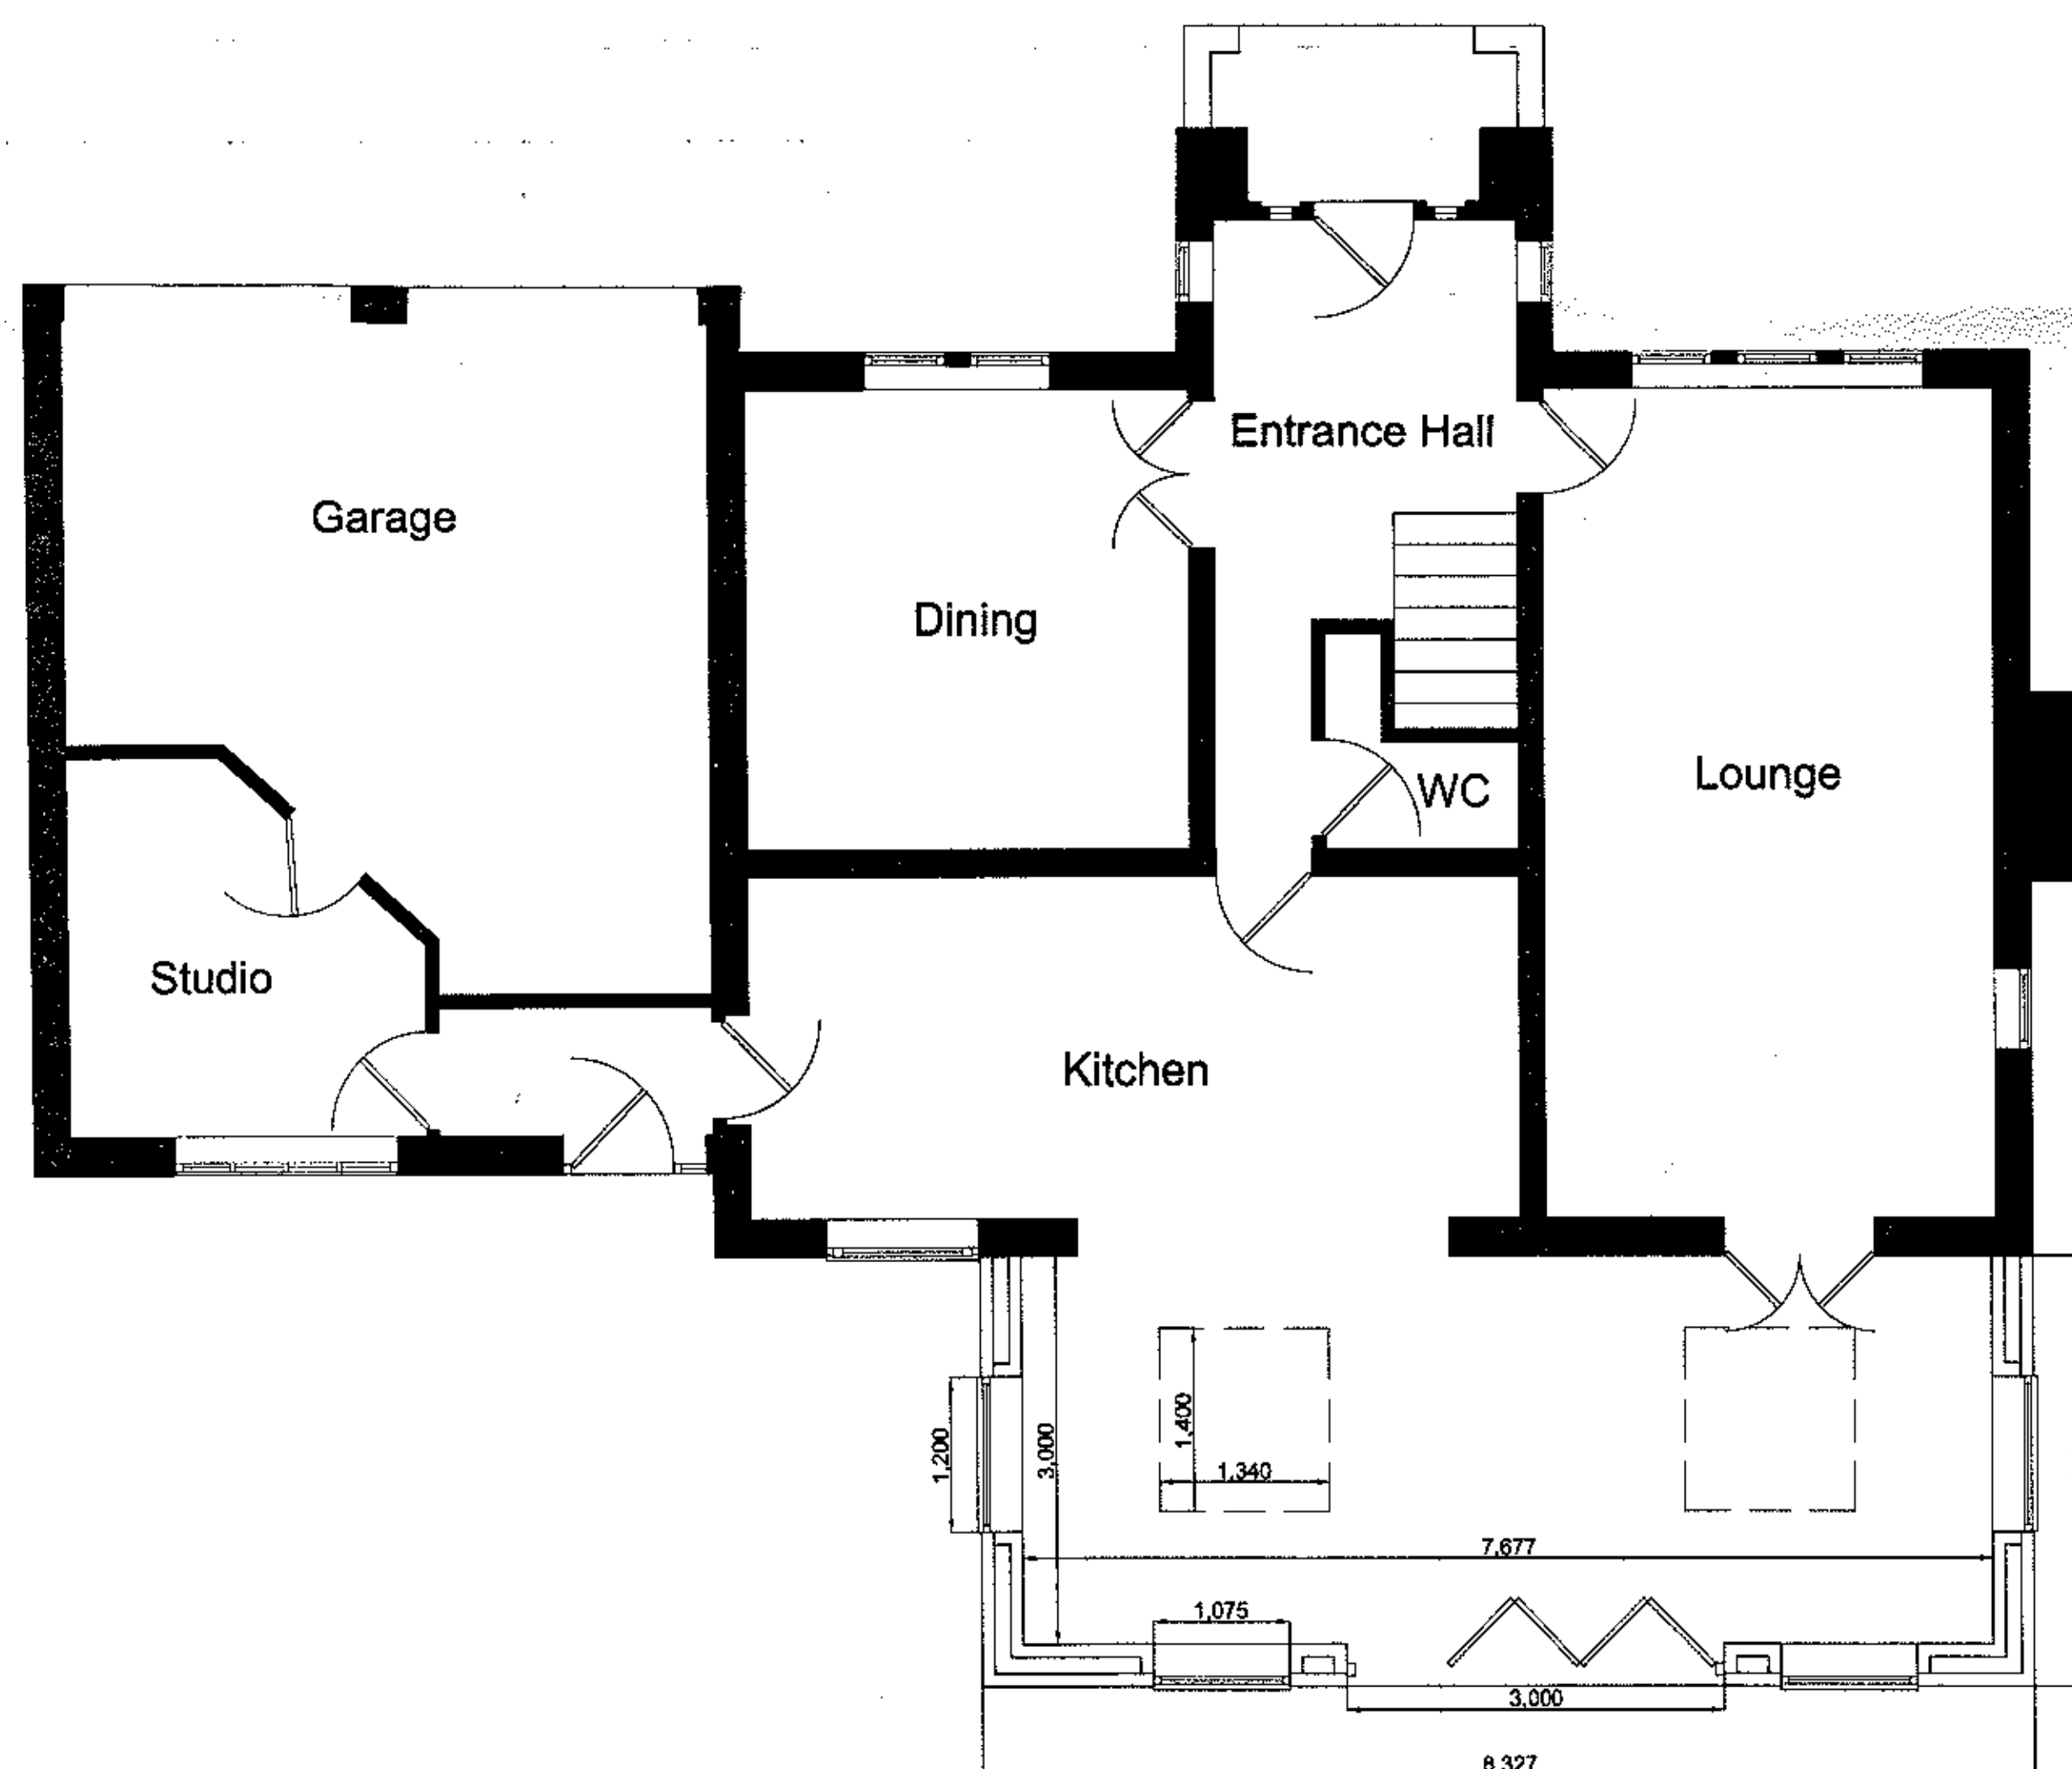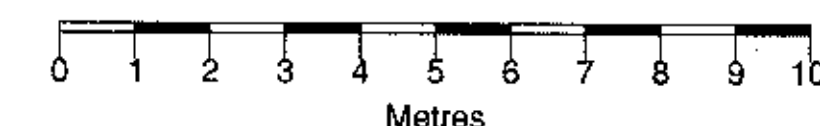

Floor Plan
Scale 1-50

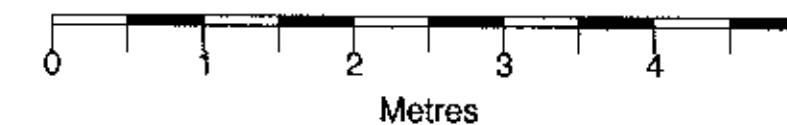

320120646P

Rev.0 Description.

Site Address

Mr & Mrs Kitowski
2 Hippings Way
Clitheroe

Project Description

Single Storey Extension
to Rear of Property

Drawing Title

Full Planning Application
Plan and Elevations

Scale	Date	Drawn By
As Shown	13-06-2012	AD
Drawing Number	1202/02	