


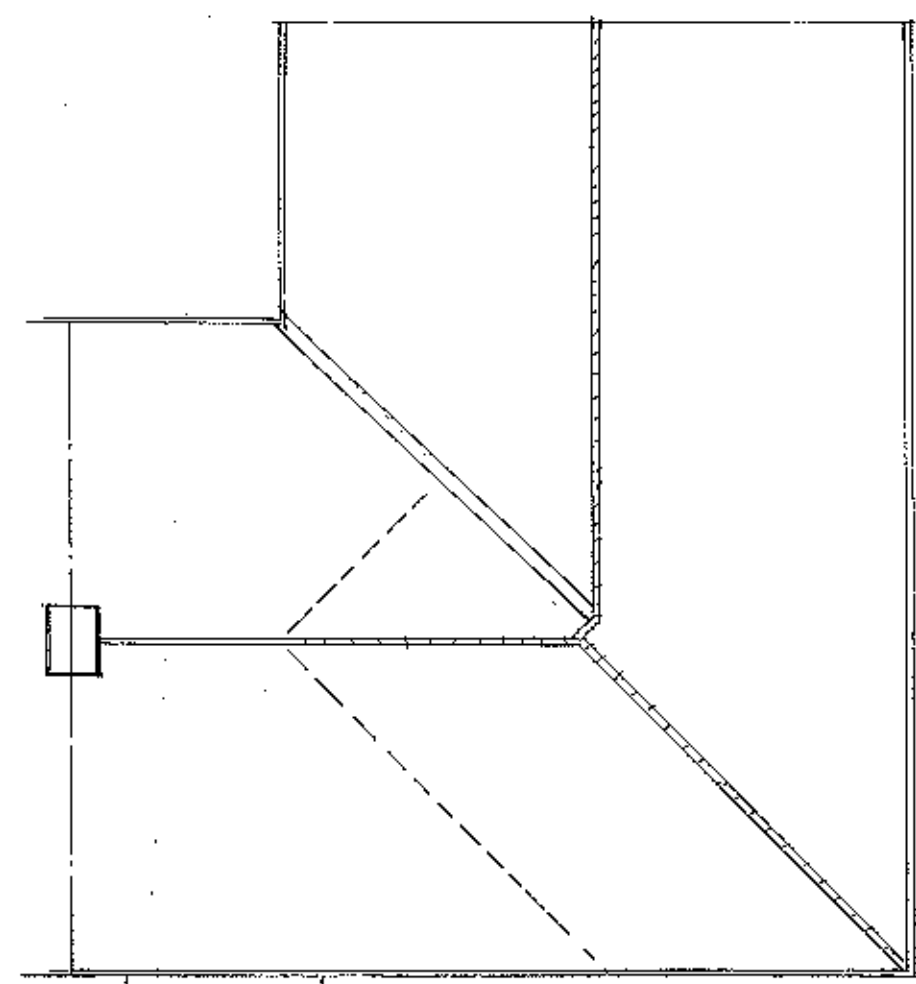

proposed roof plan 1:100

garden

proposed garage

existing access

0 1 2 3 4 5 6 7 8
SCALE IN METRES @ 1:100


front elevation



side elevation




rear elevation

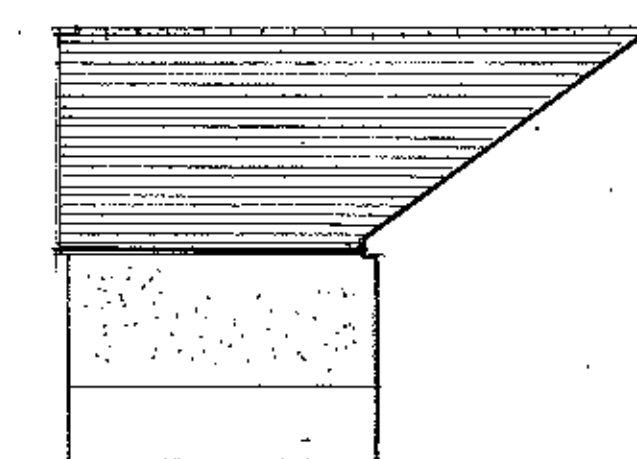


side elevation

NOTES

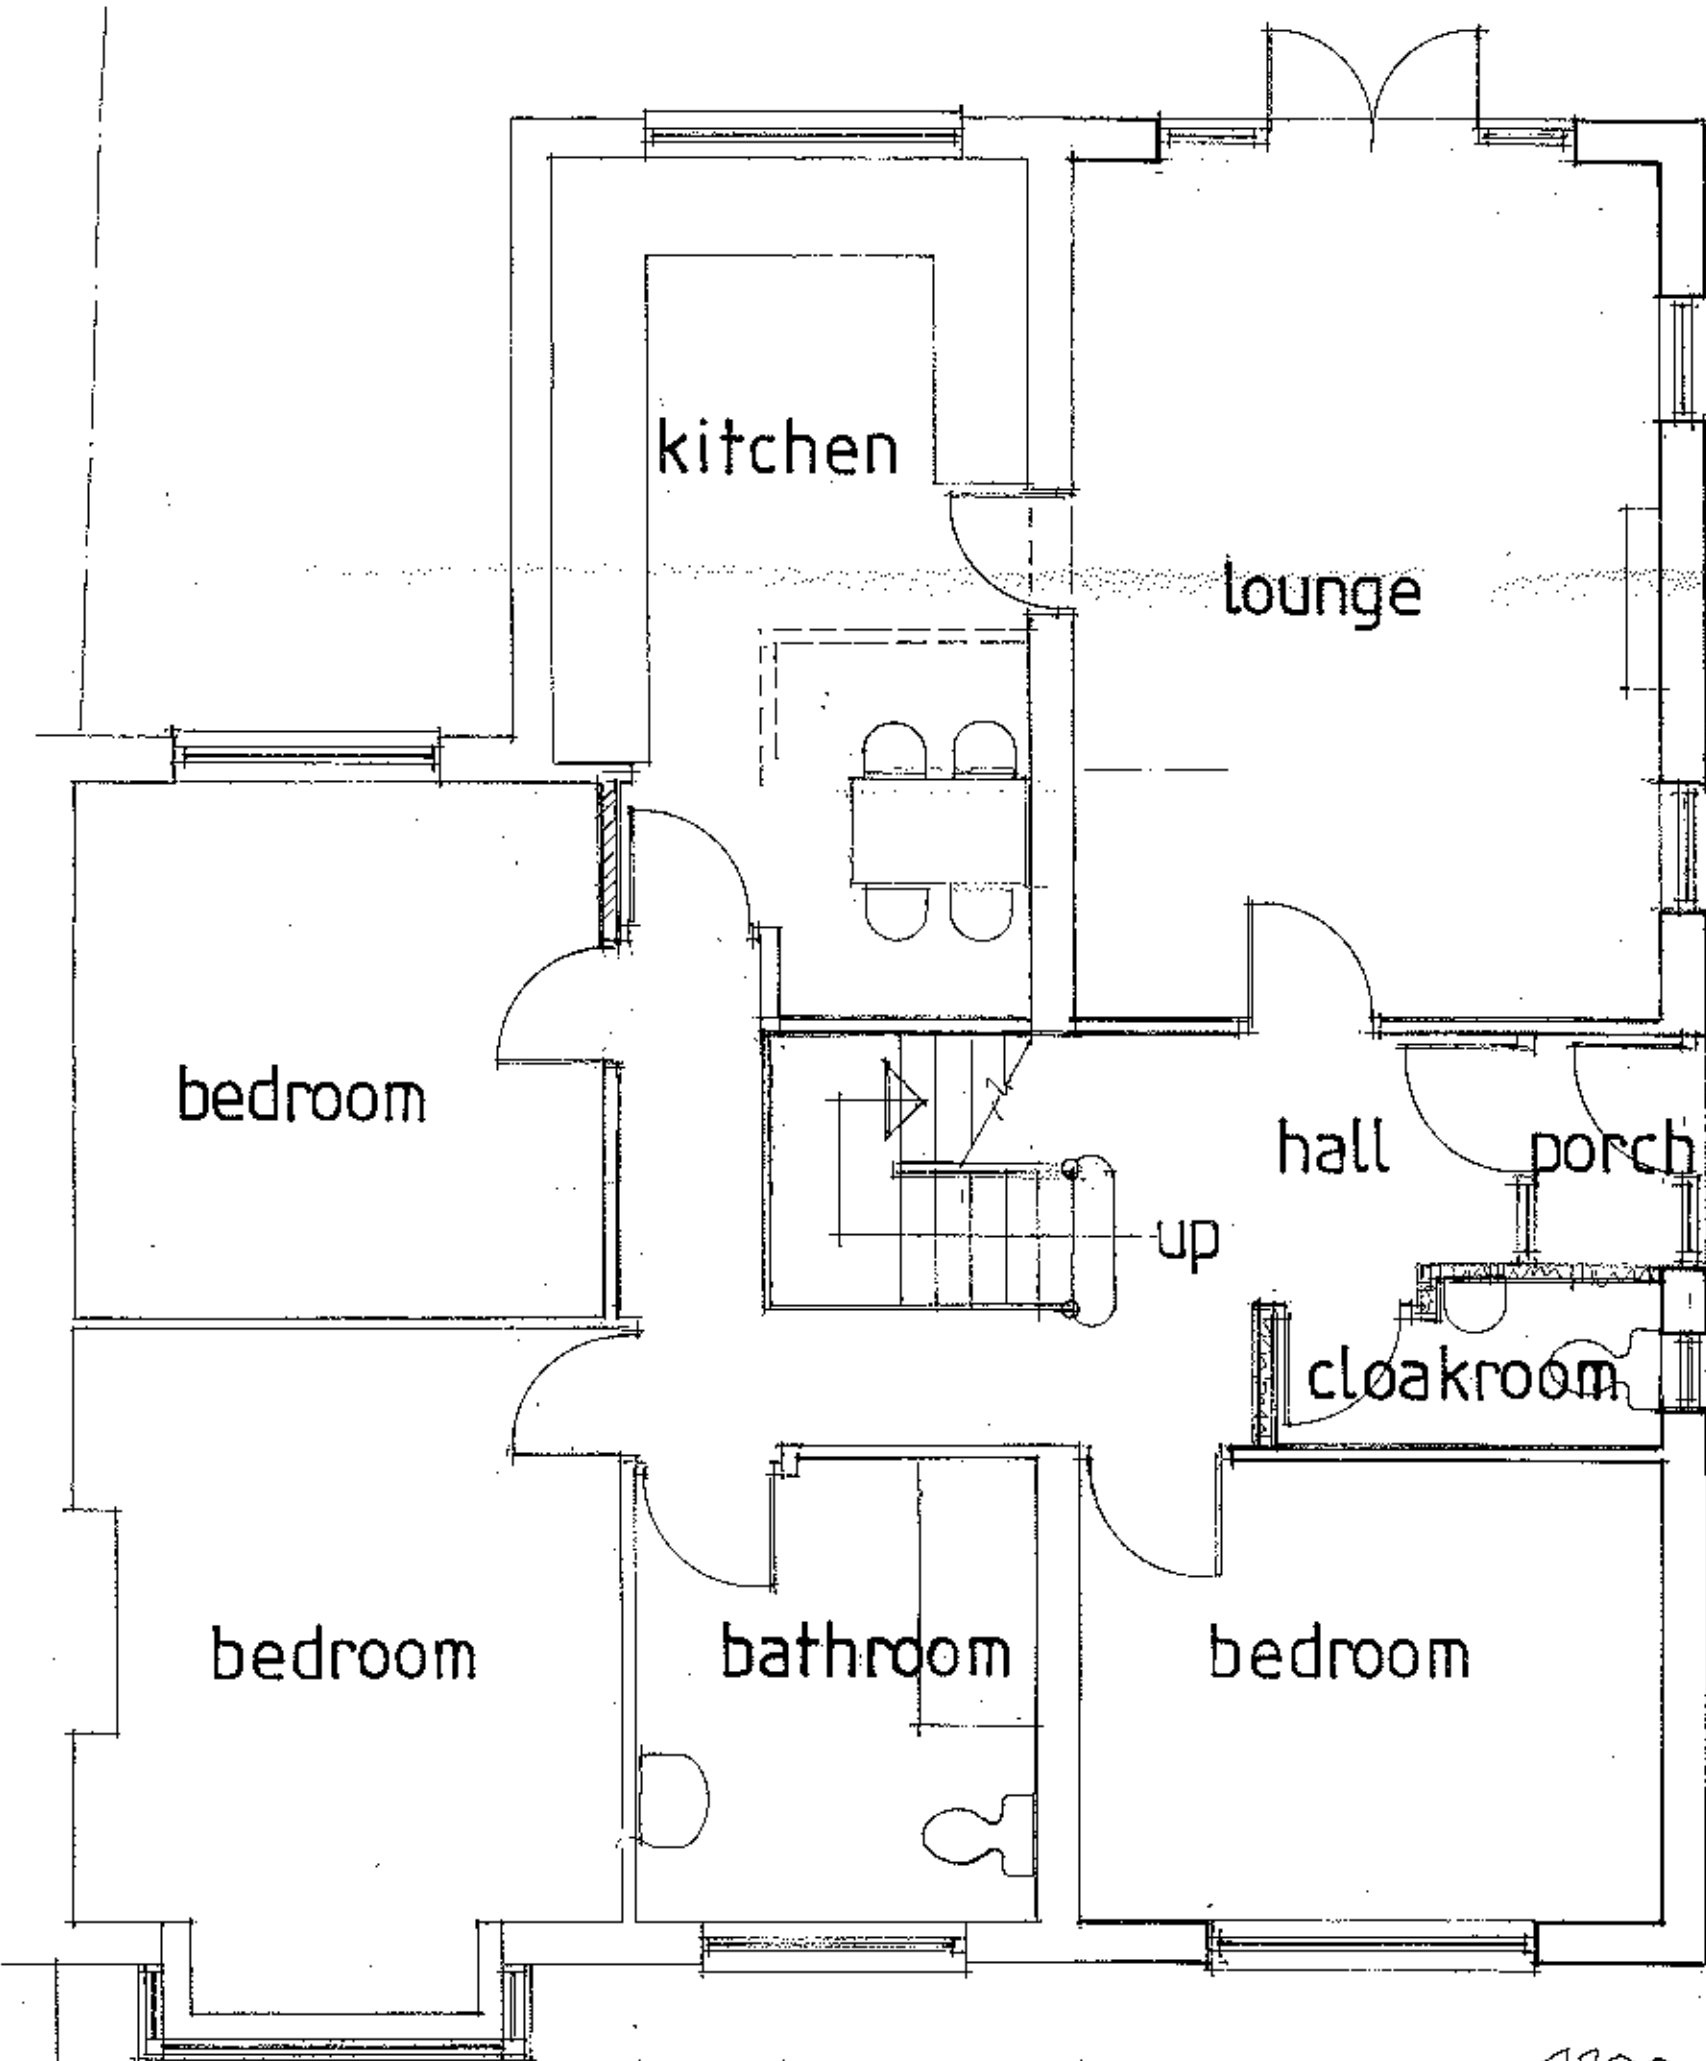


PROPOSED GROUND FLOOR PLAN

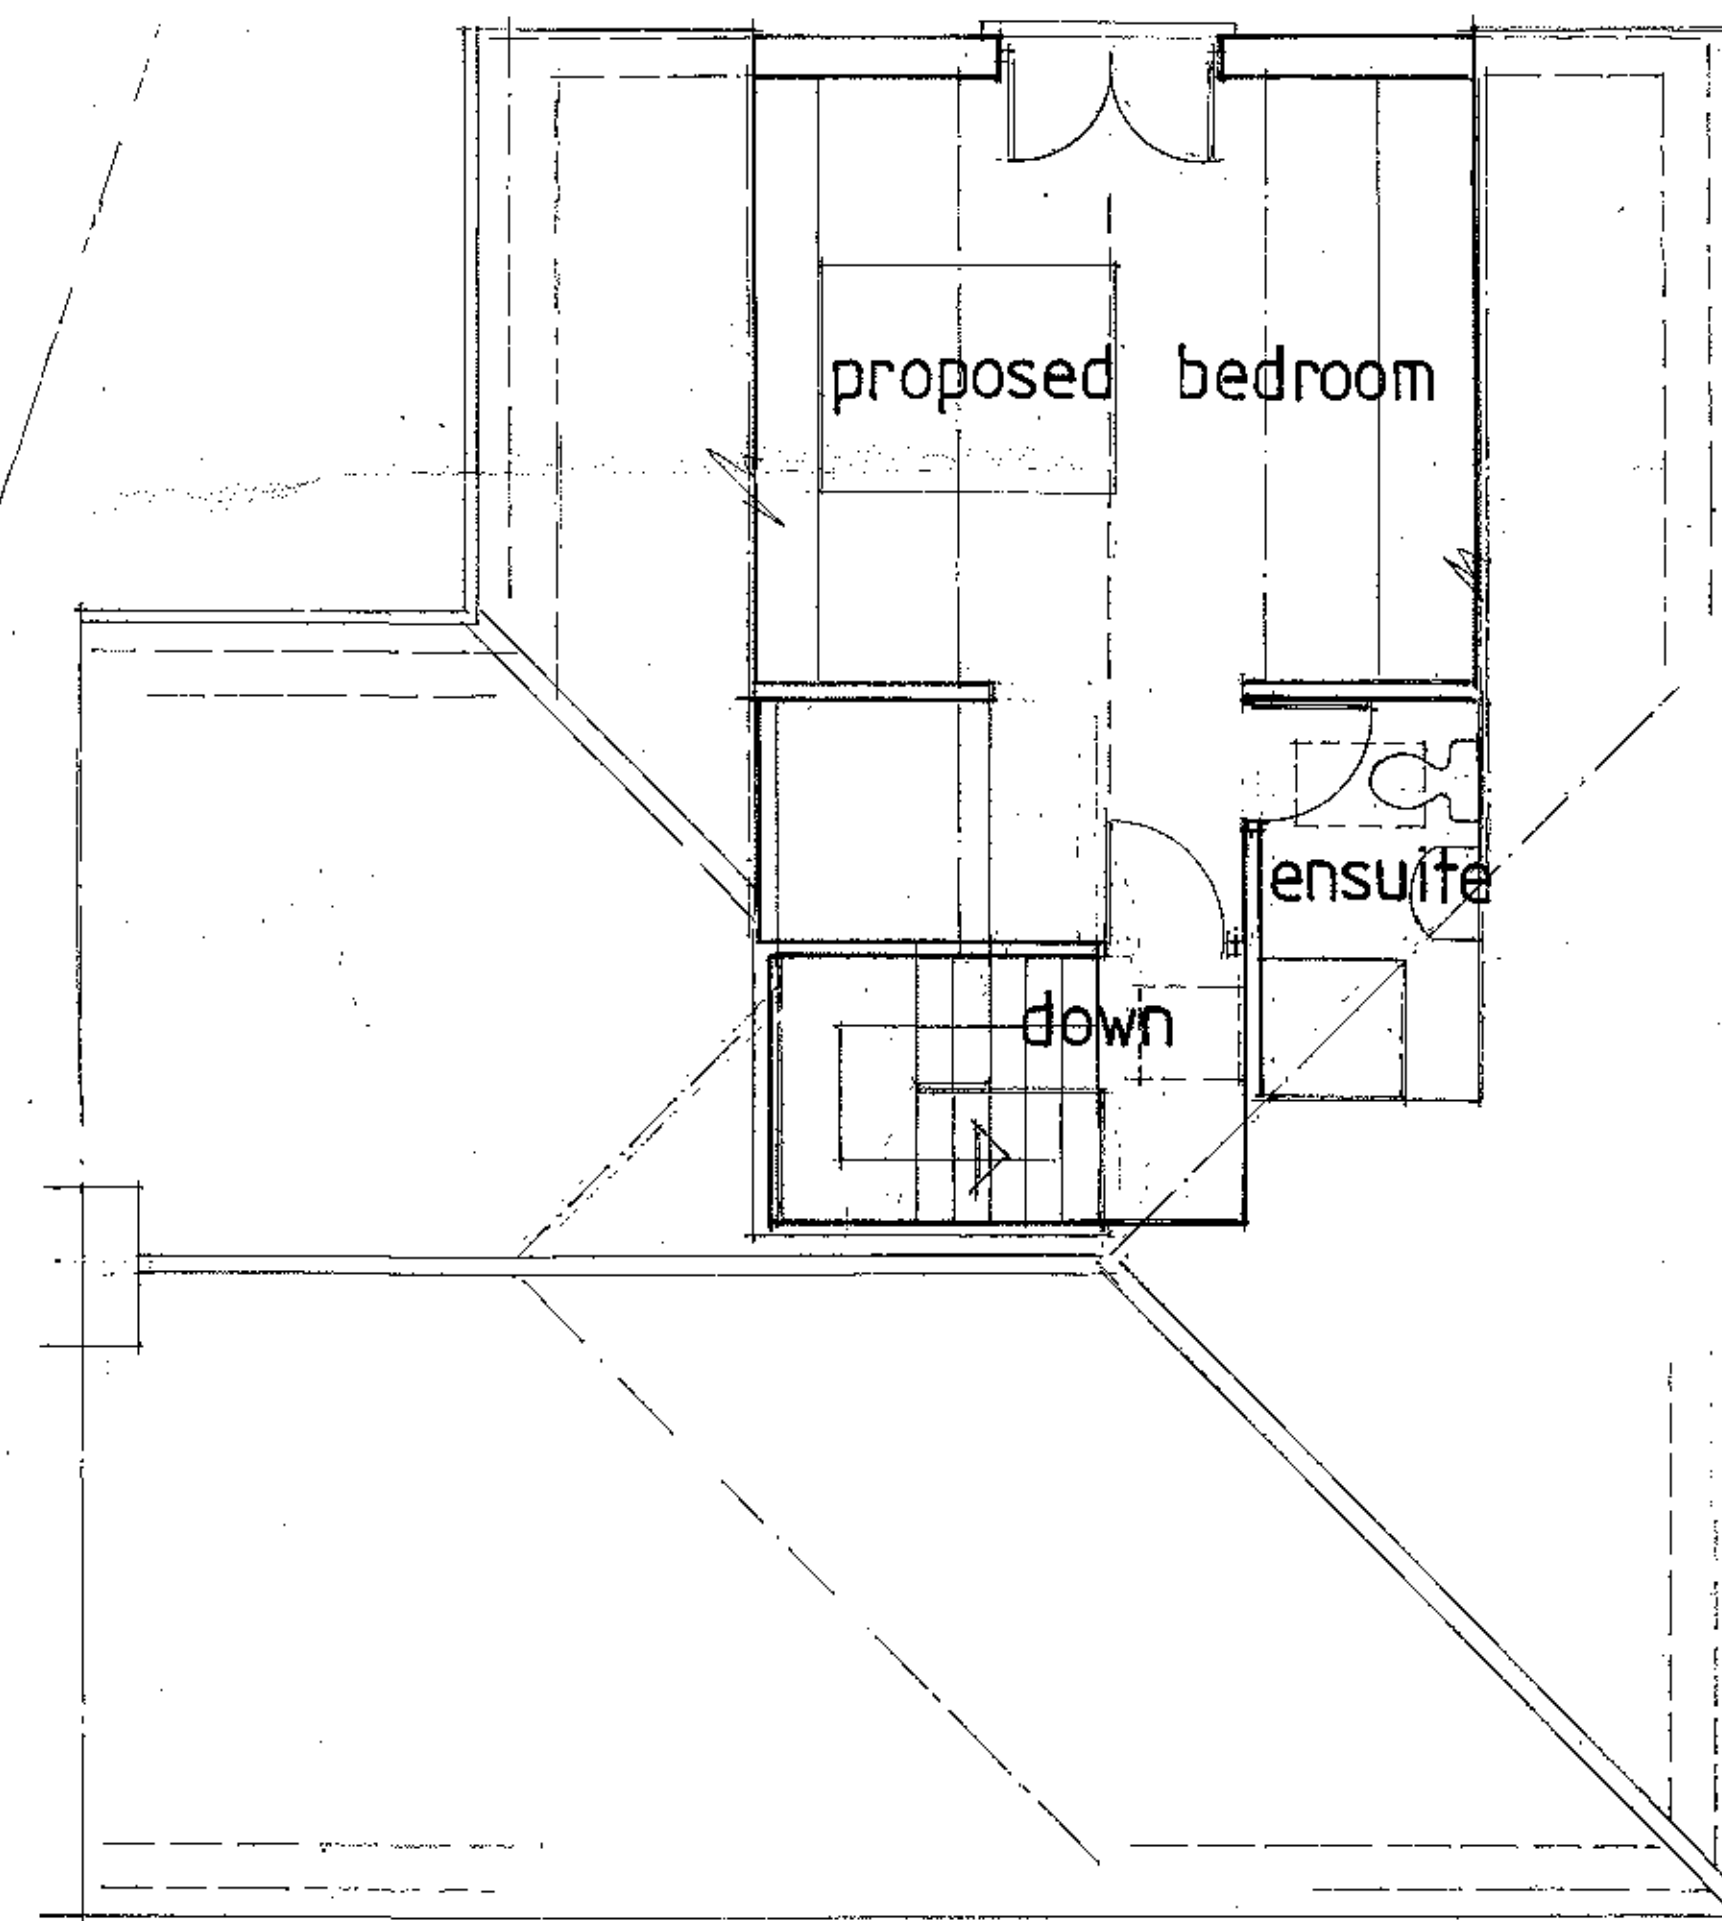

PROPOSED FIRST FLOOR PLAN

0 1 2 3 4 5 6 7 8
SCALE IN METRES @ 1:50 (A1)

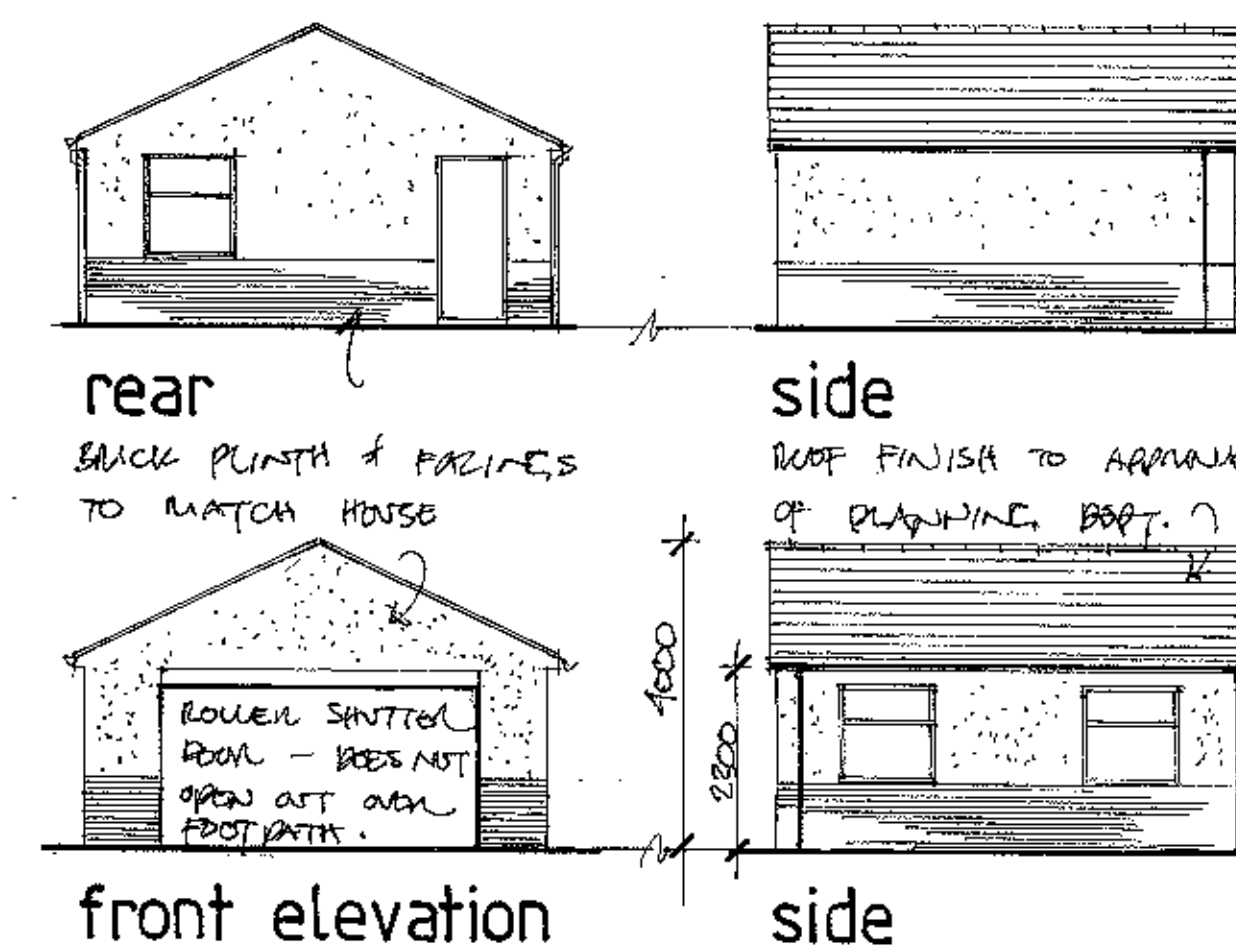

GARAGE DETAILS

1:100

320120658 P

PROPOSED EXTENSION and ALTERATIONS at 22 ST. PETERS CLOSE · CLAYTON LE DALE for Mr. P. CHESTERTON

Beardwood Design Ltd
14 Wycollier Road Blackburn Lancs BB2 7AZ
Telephone 01254 676778

DRAWN BY: PETER J. HODGATE

date	july 2012
scale	1: 50, 1:100
ref. no.	12/2024/1