




NOTES
THIS DRAWING IS TO BE READ IN CONJUNCTION WITH ALL OTHER DRAWINGS FOR THIS PROJECT.
ALL DIMENSIONS ARE TO FACE UNLESS OTHERWISE STATED.
ALL DIMENSIONS ARE IN METERS AND DECIMALS THEREOF.
ALL DIMENSIONS ARE TO BE SHOWN ON THE PLAN AND THAT FOUND ON
THE DRAWING ARE TO BE SHOWN ON THE DRAWING.

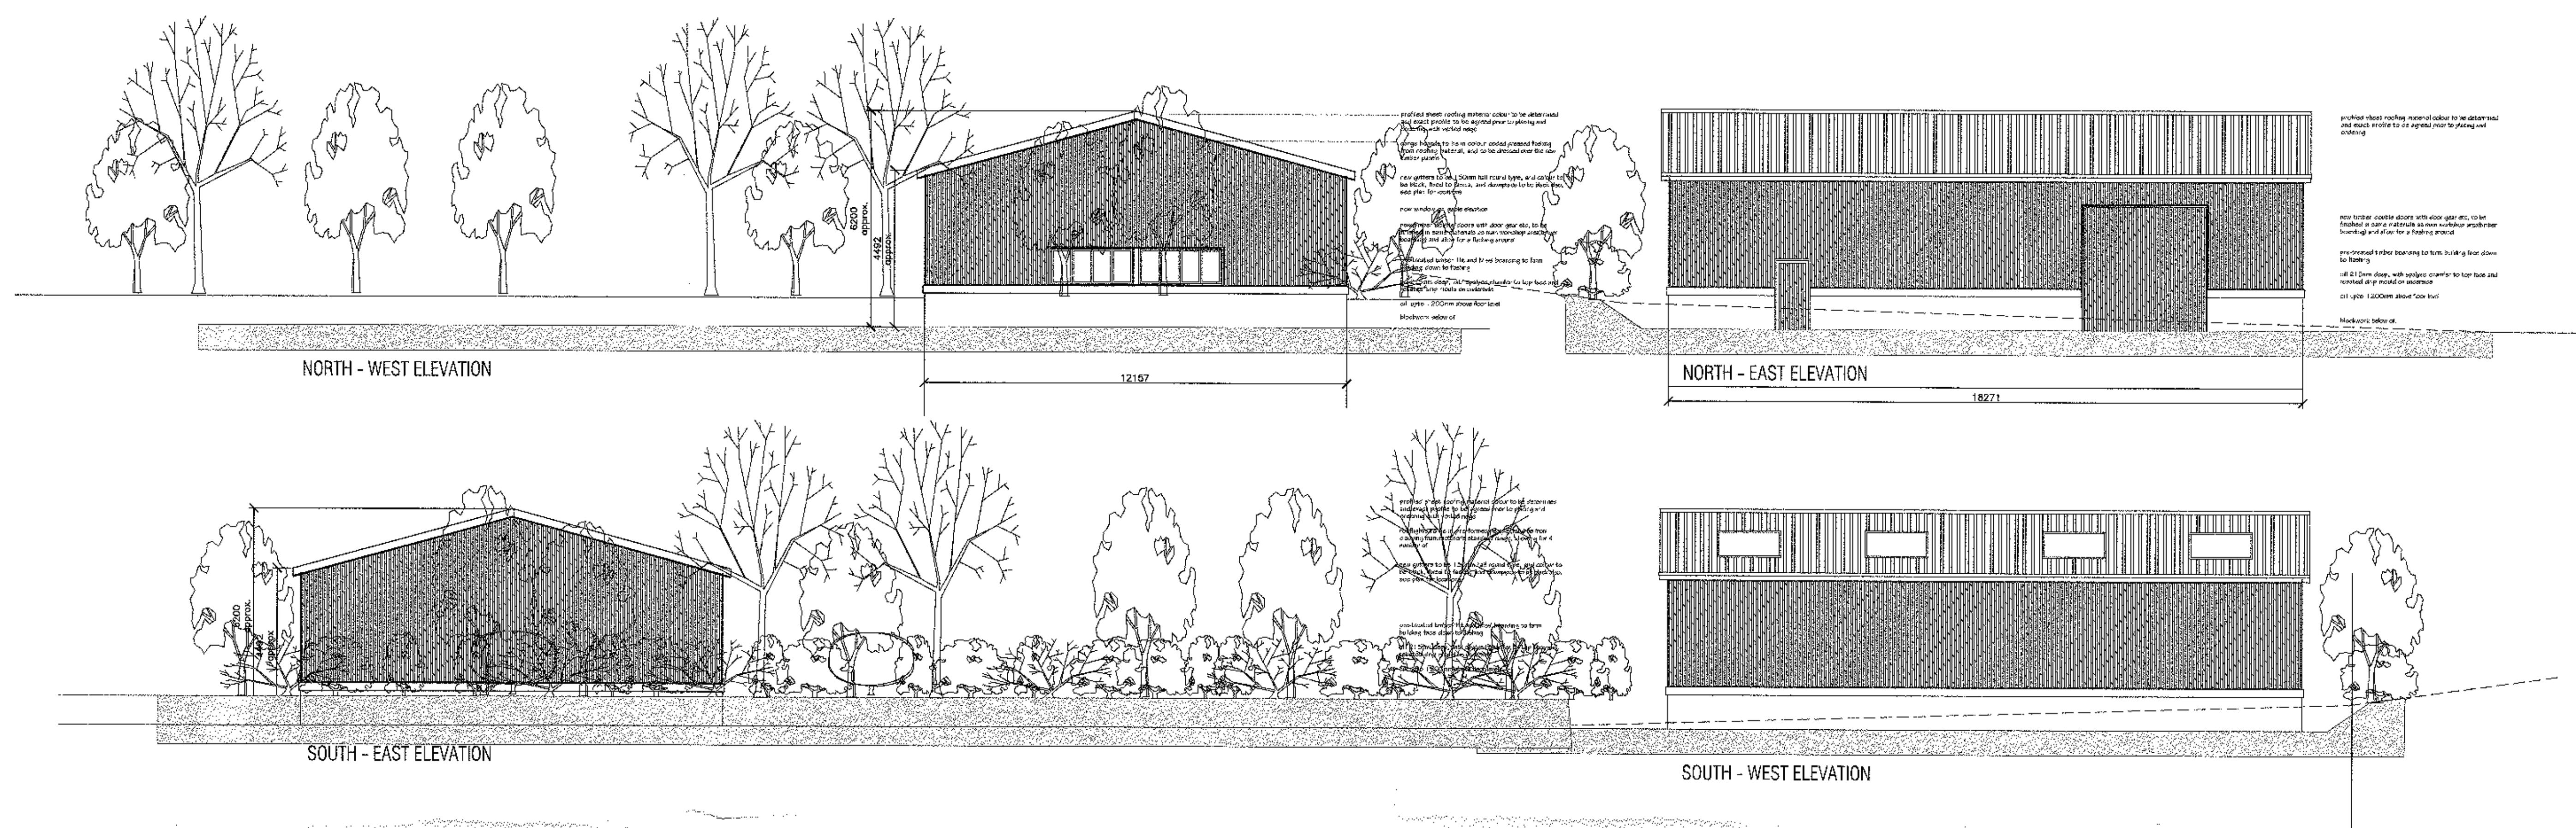

PROPOSED GROUND FLOOR PLAN

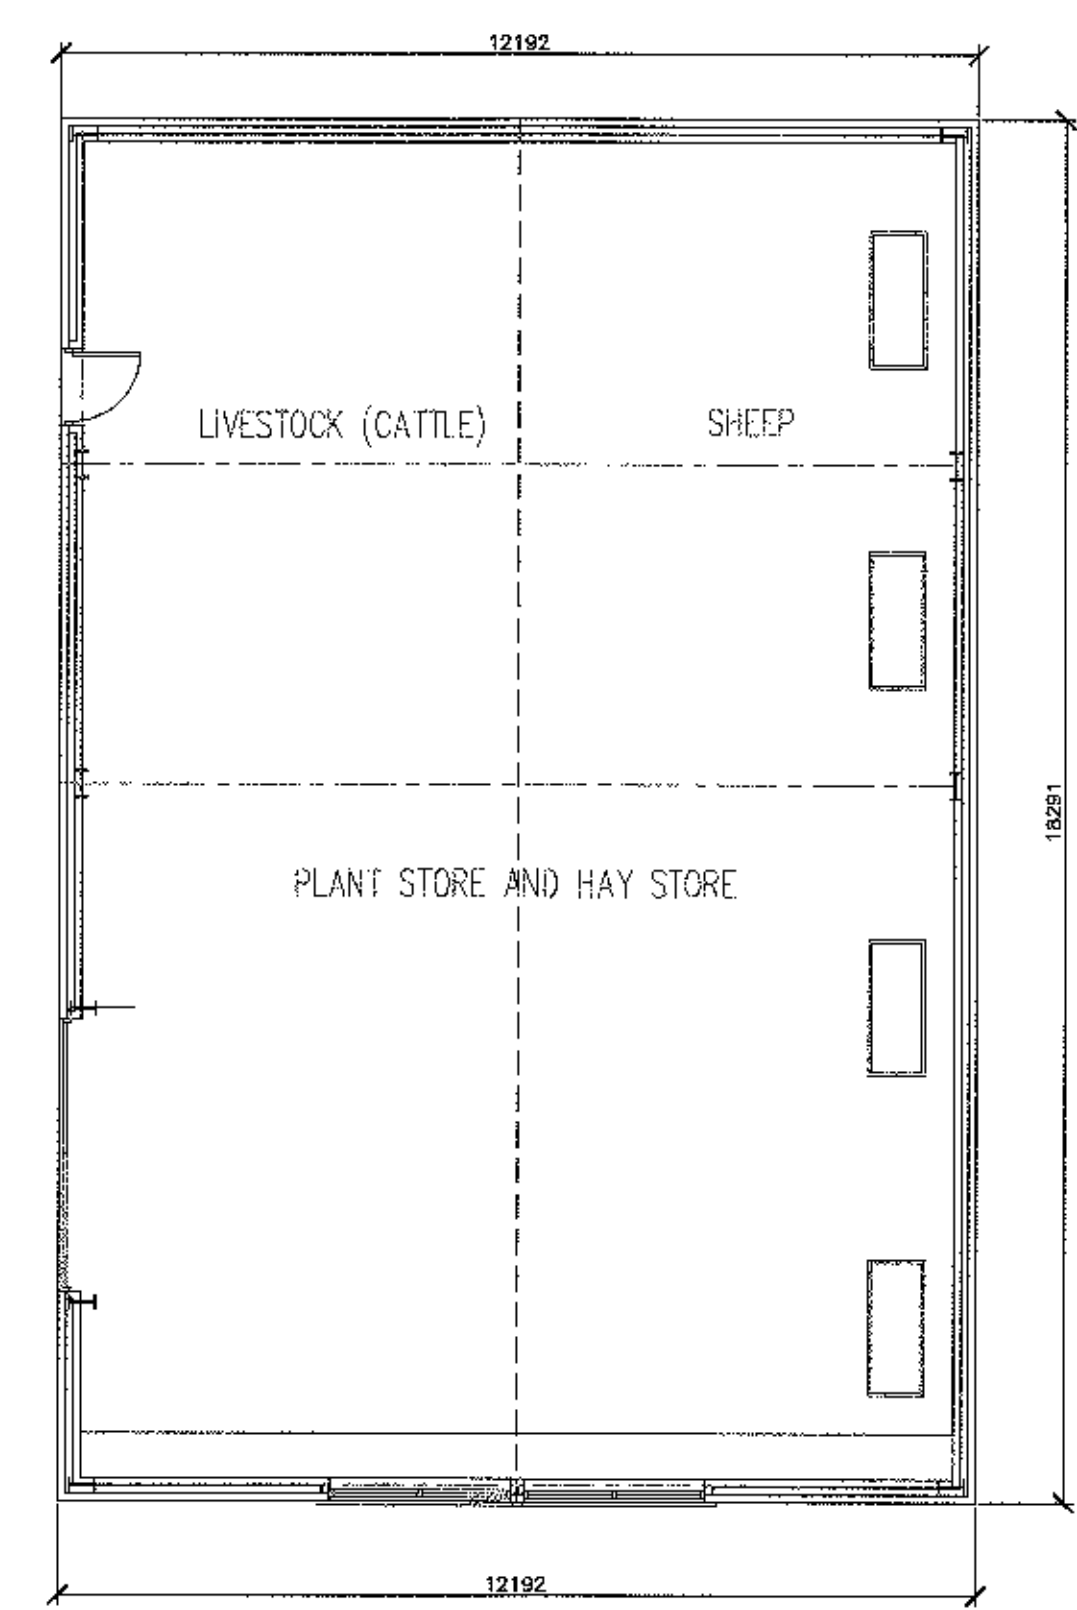

PROPOSED ROOF PLAN

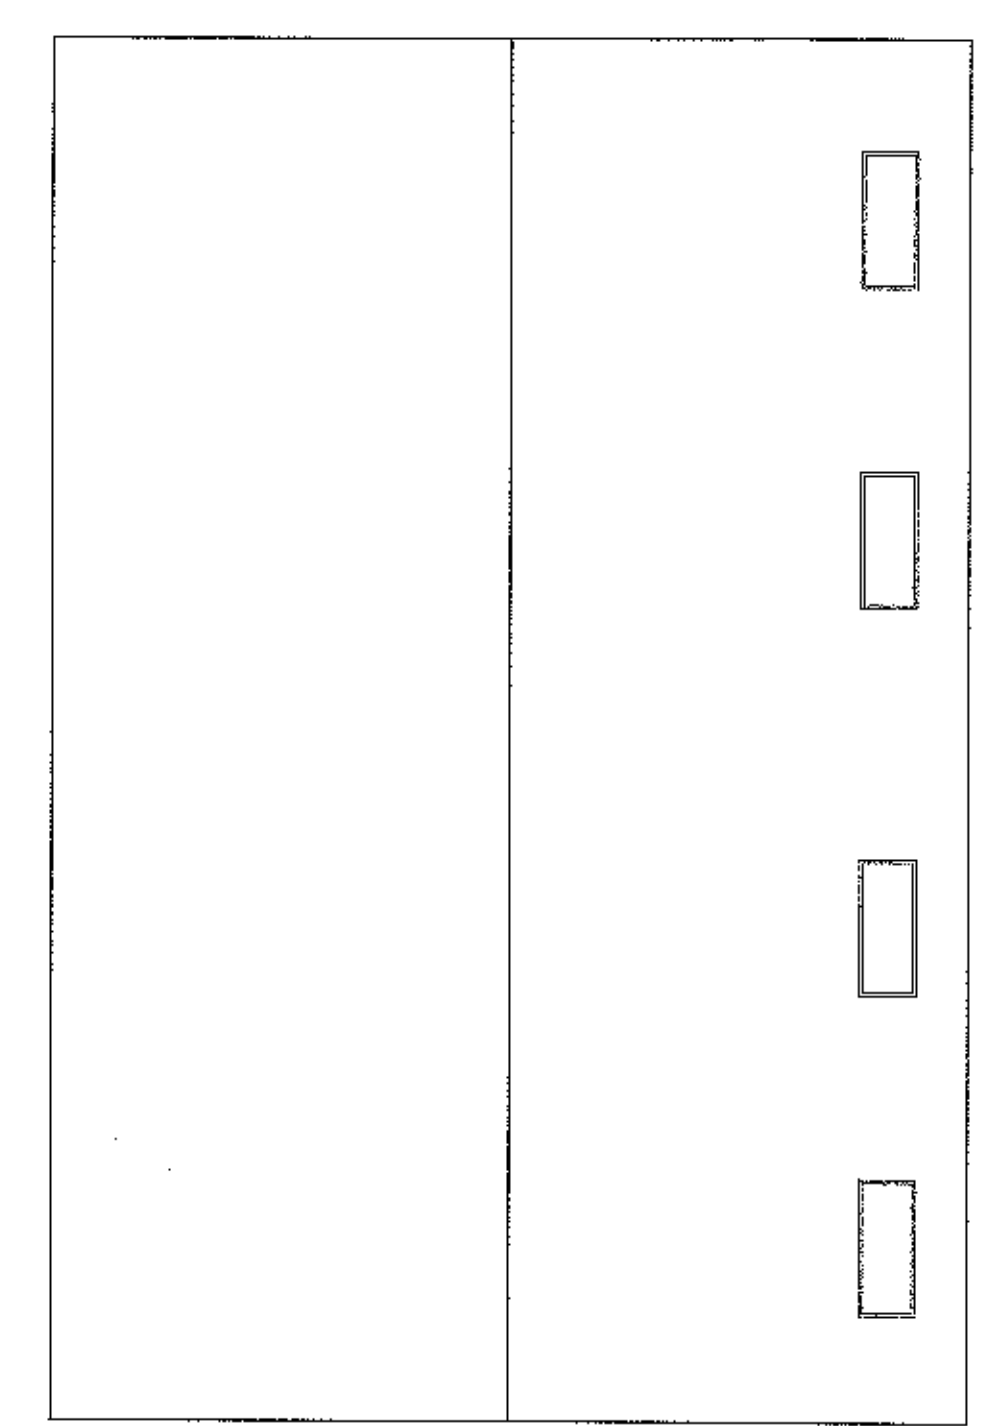

320120660P

D 02.07.12 a/c to suit J Dixon
C 27.06.12 a/c to suit client amendments
B 13.01.12 a/c to suit client amendments
A 08.01.12 a/c to suit client amendments

A.L.H. Design Services
Barley Cottage, Brewery Street, Longridge, Lancs.
PR3 3NS, Tel & Fax : (01772) 785719

Client
Mr R. Brown,
Moor House Farm,
Clitheroe Road,
Knowle Green
Nr Preston, Lancs. PR3 2YS

Job/Reference Title
**GENERAL PURPOSE
AGRICULTURAL BUILDING**

Drawing Title
PROPOSED ANCILLARY BUILDING

Job/Reference Number	Drawing Number
0382 / 93	Drawing No 1100
Scale	Date
1/100th	Dec 11
Drawn	Checked
a.t.l.h.	