

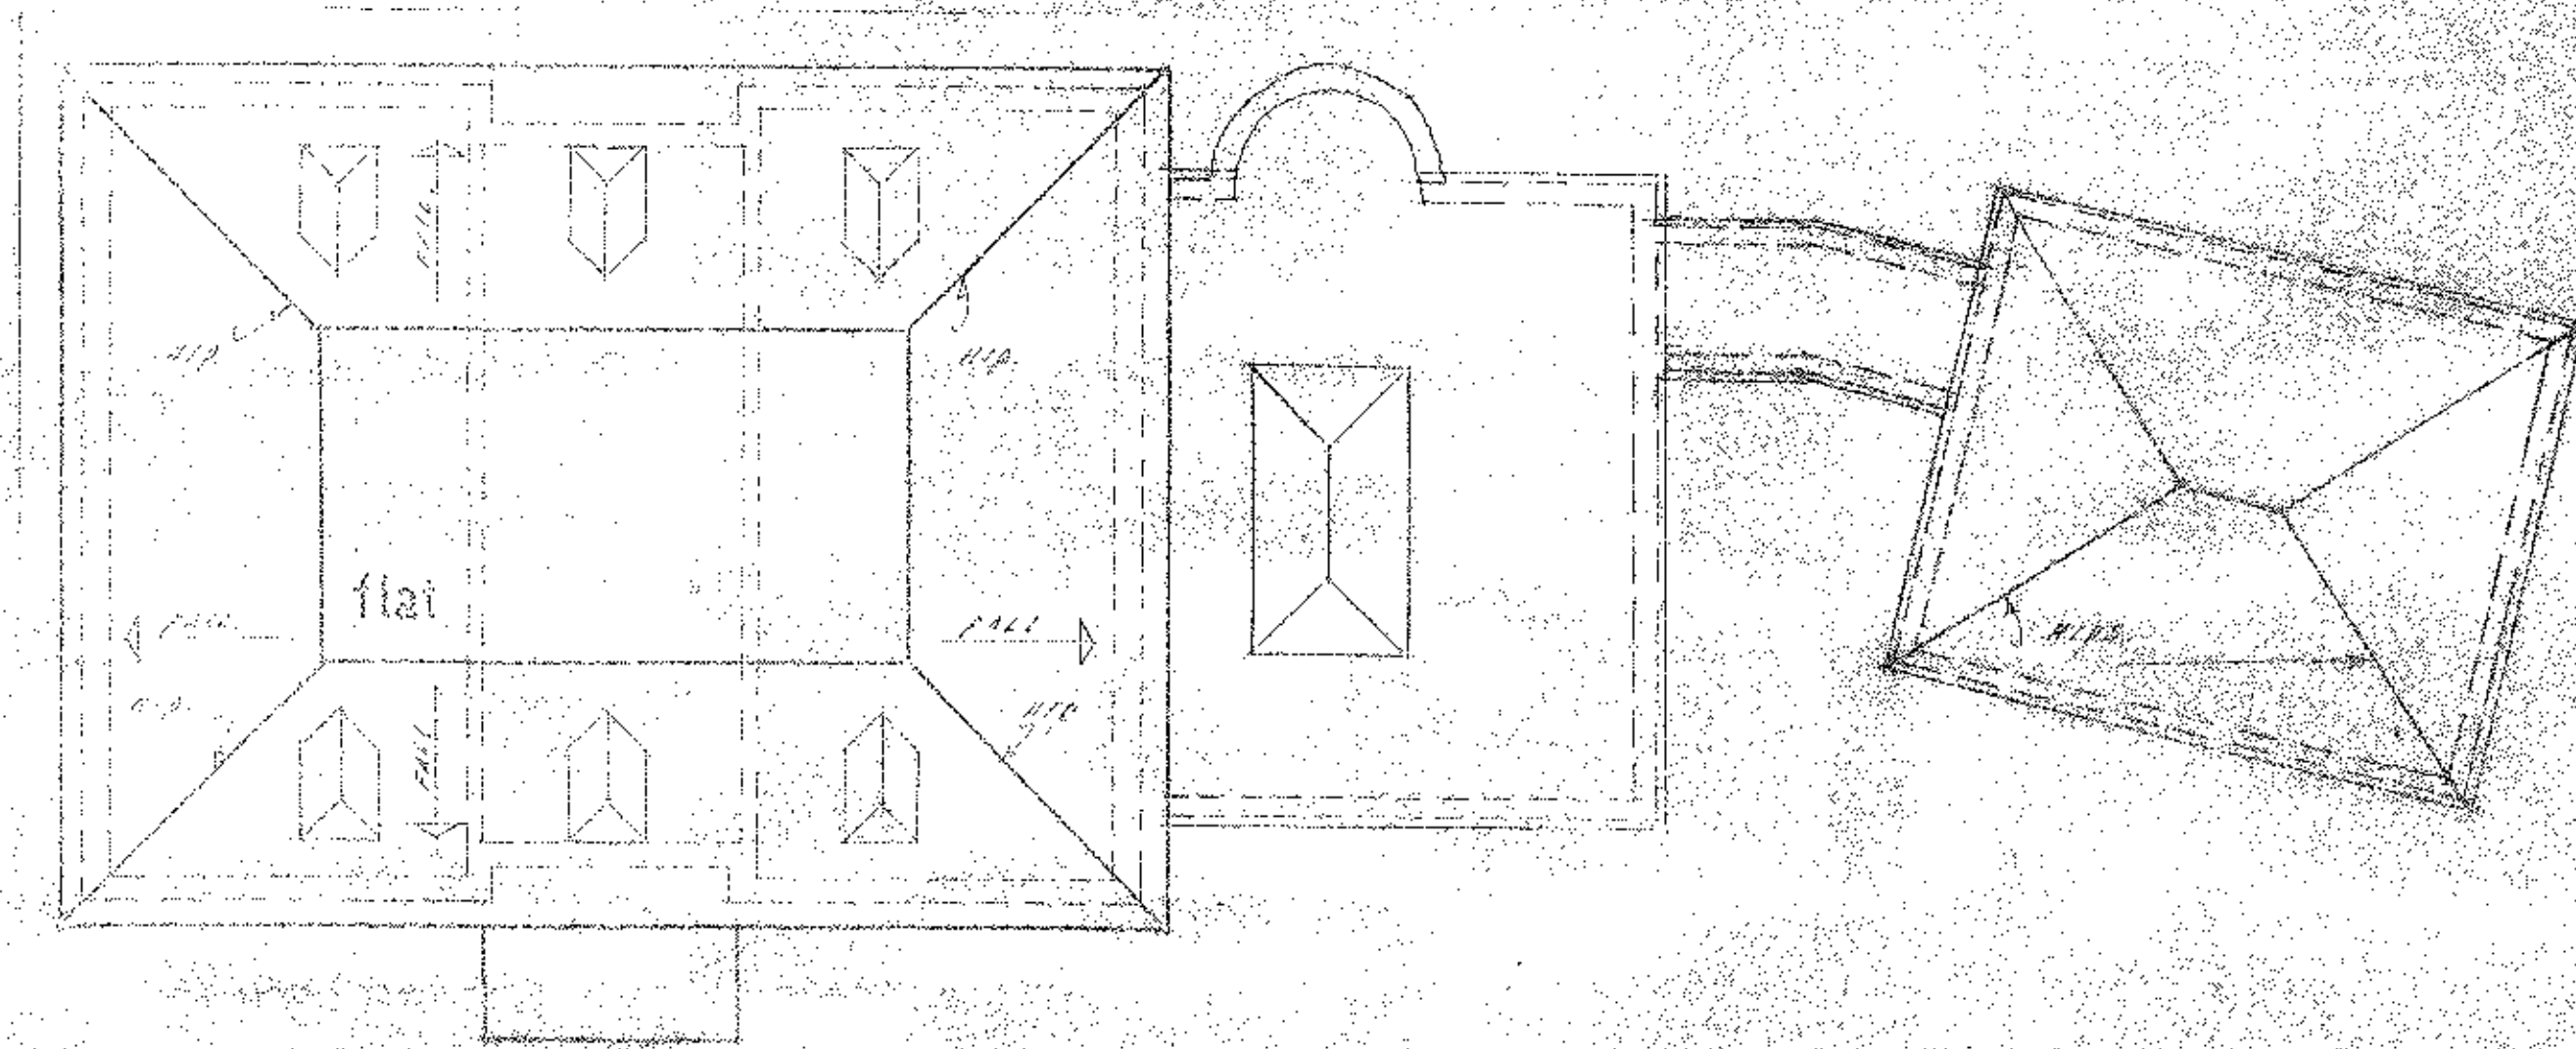


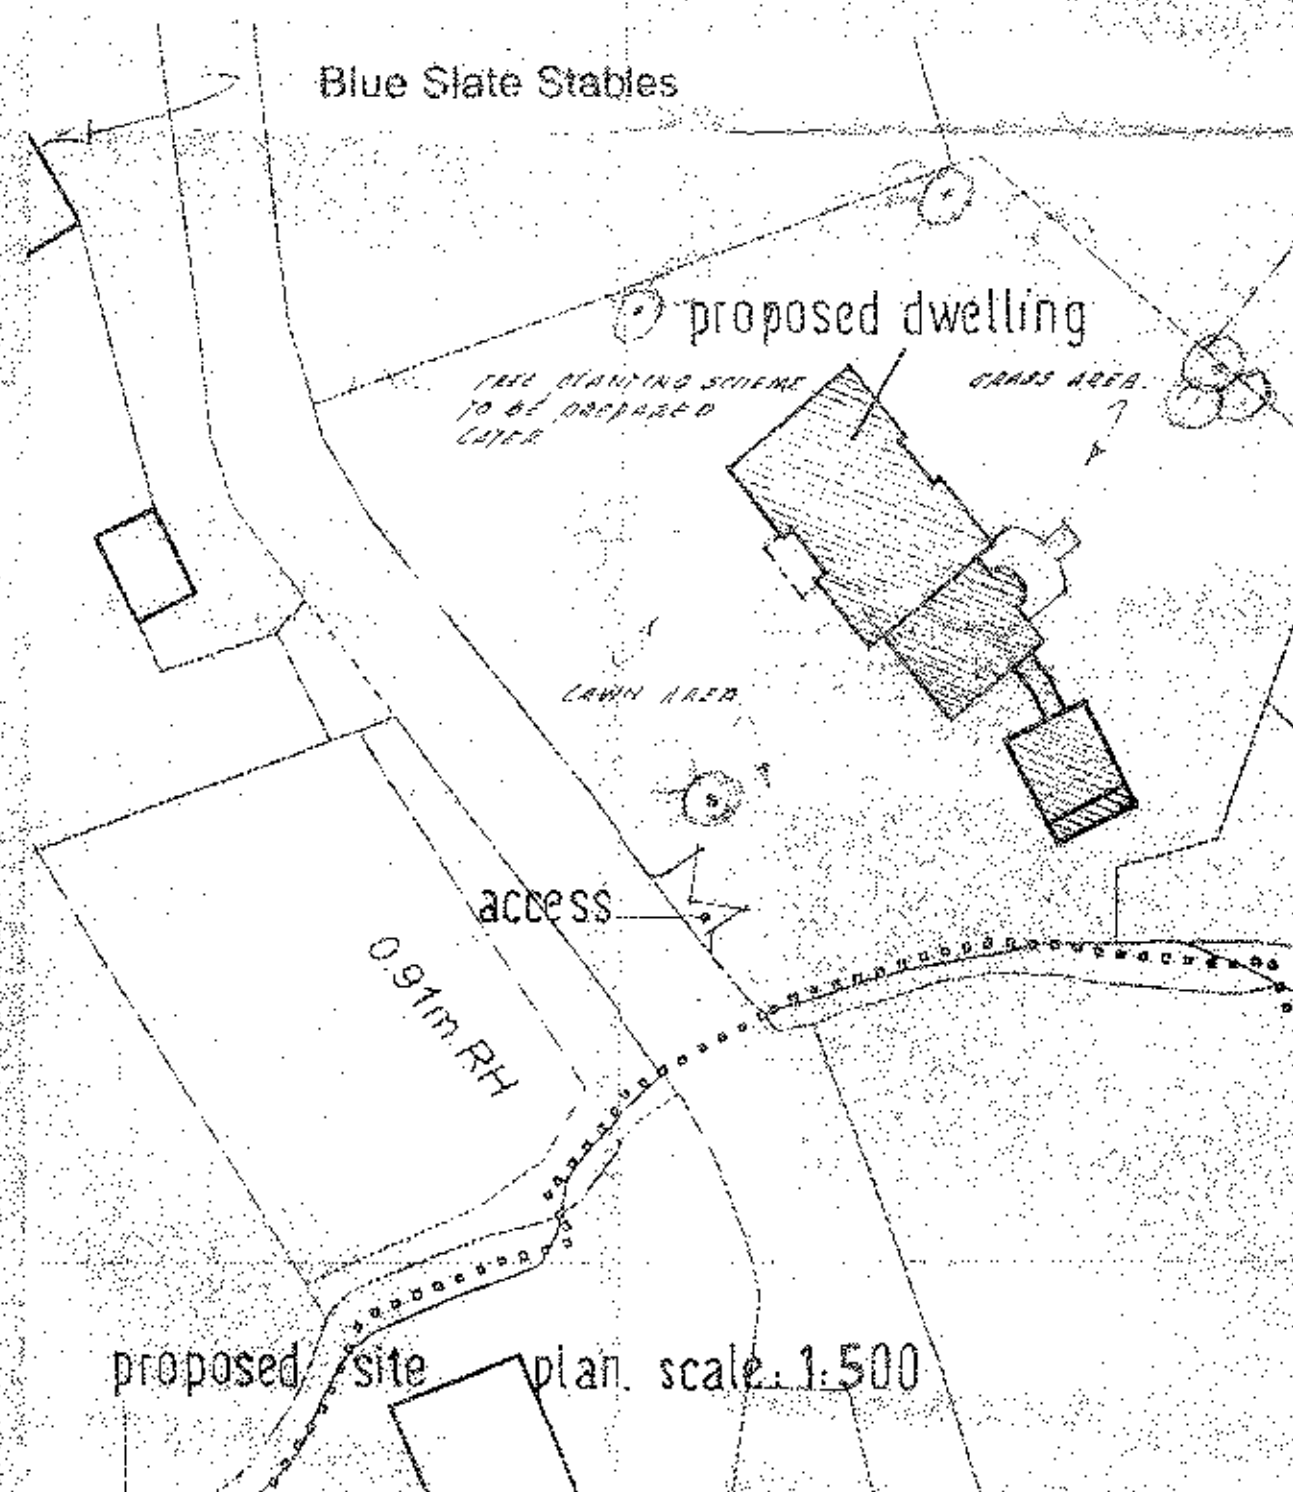

proposed roof plan

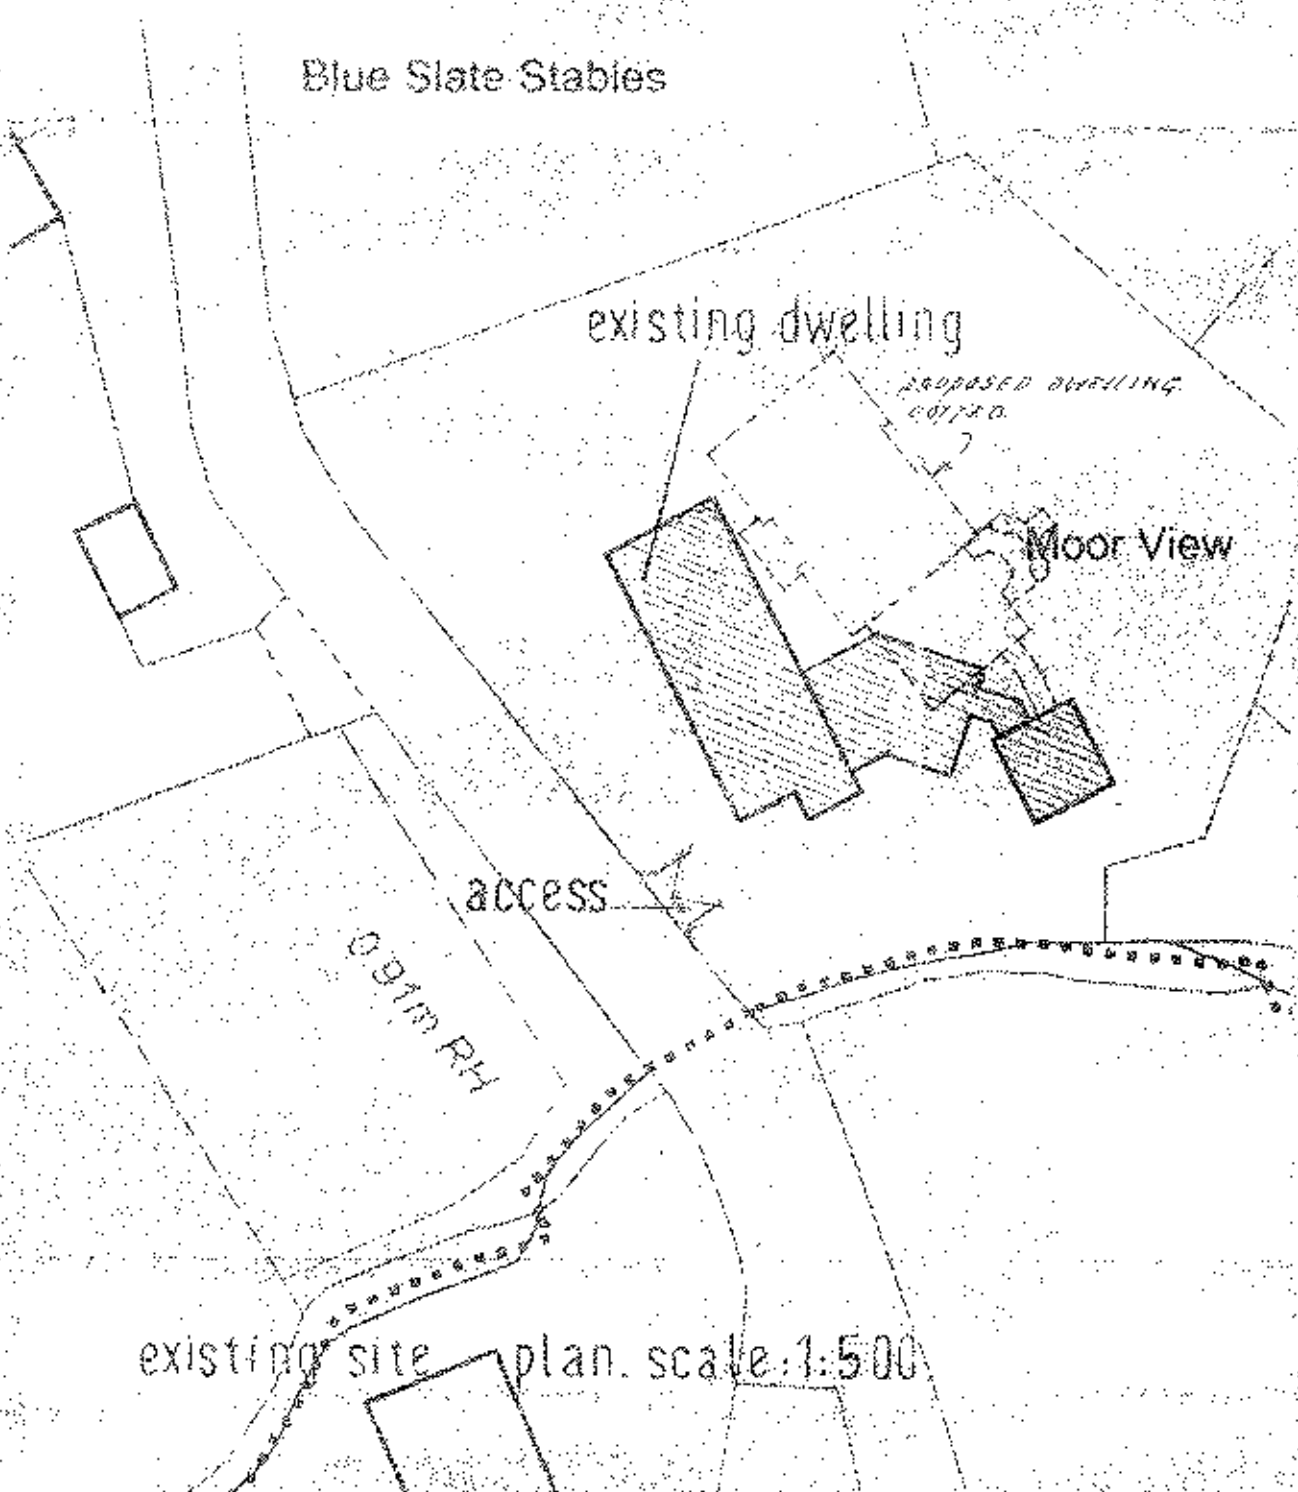

location plan. scale: 1:1250