




Ground Floor

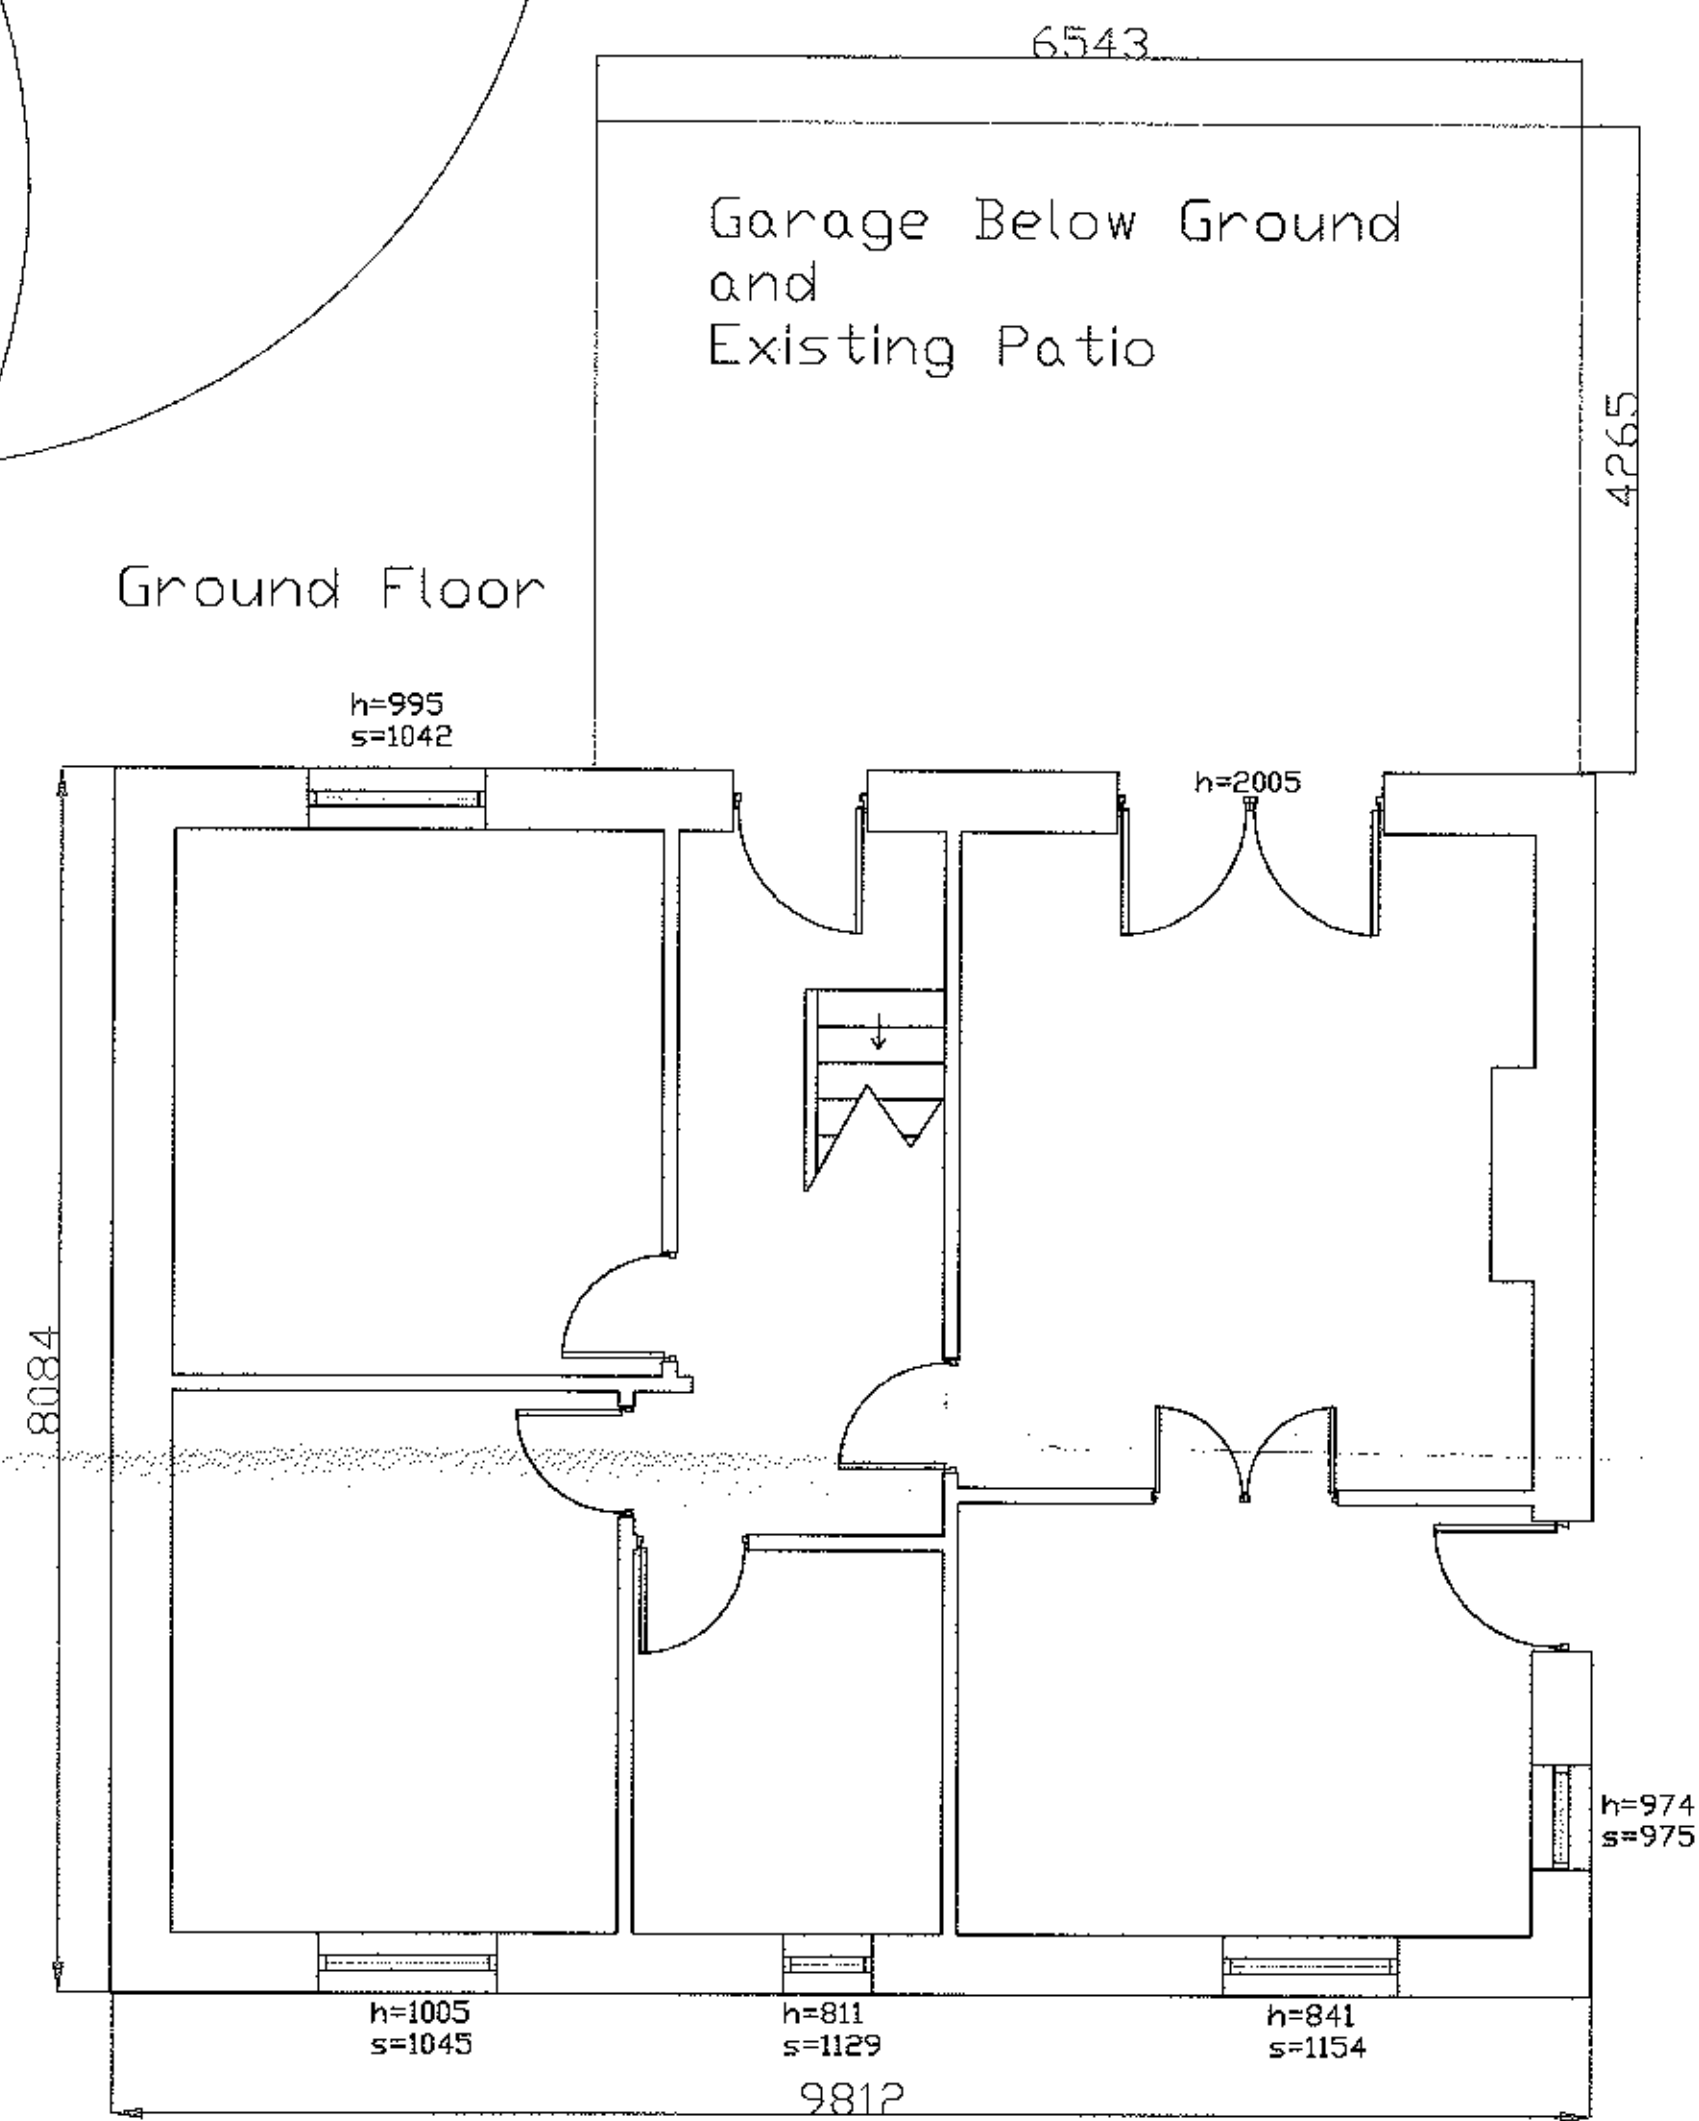


First Floor

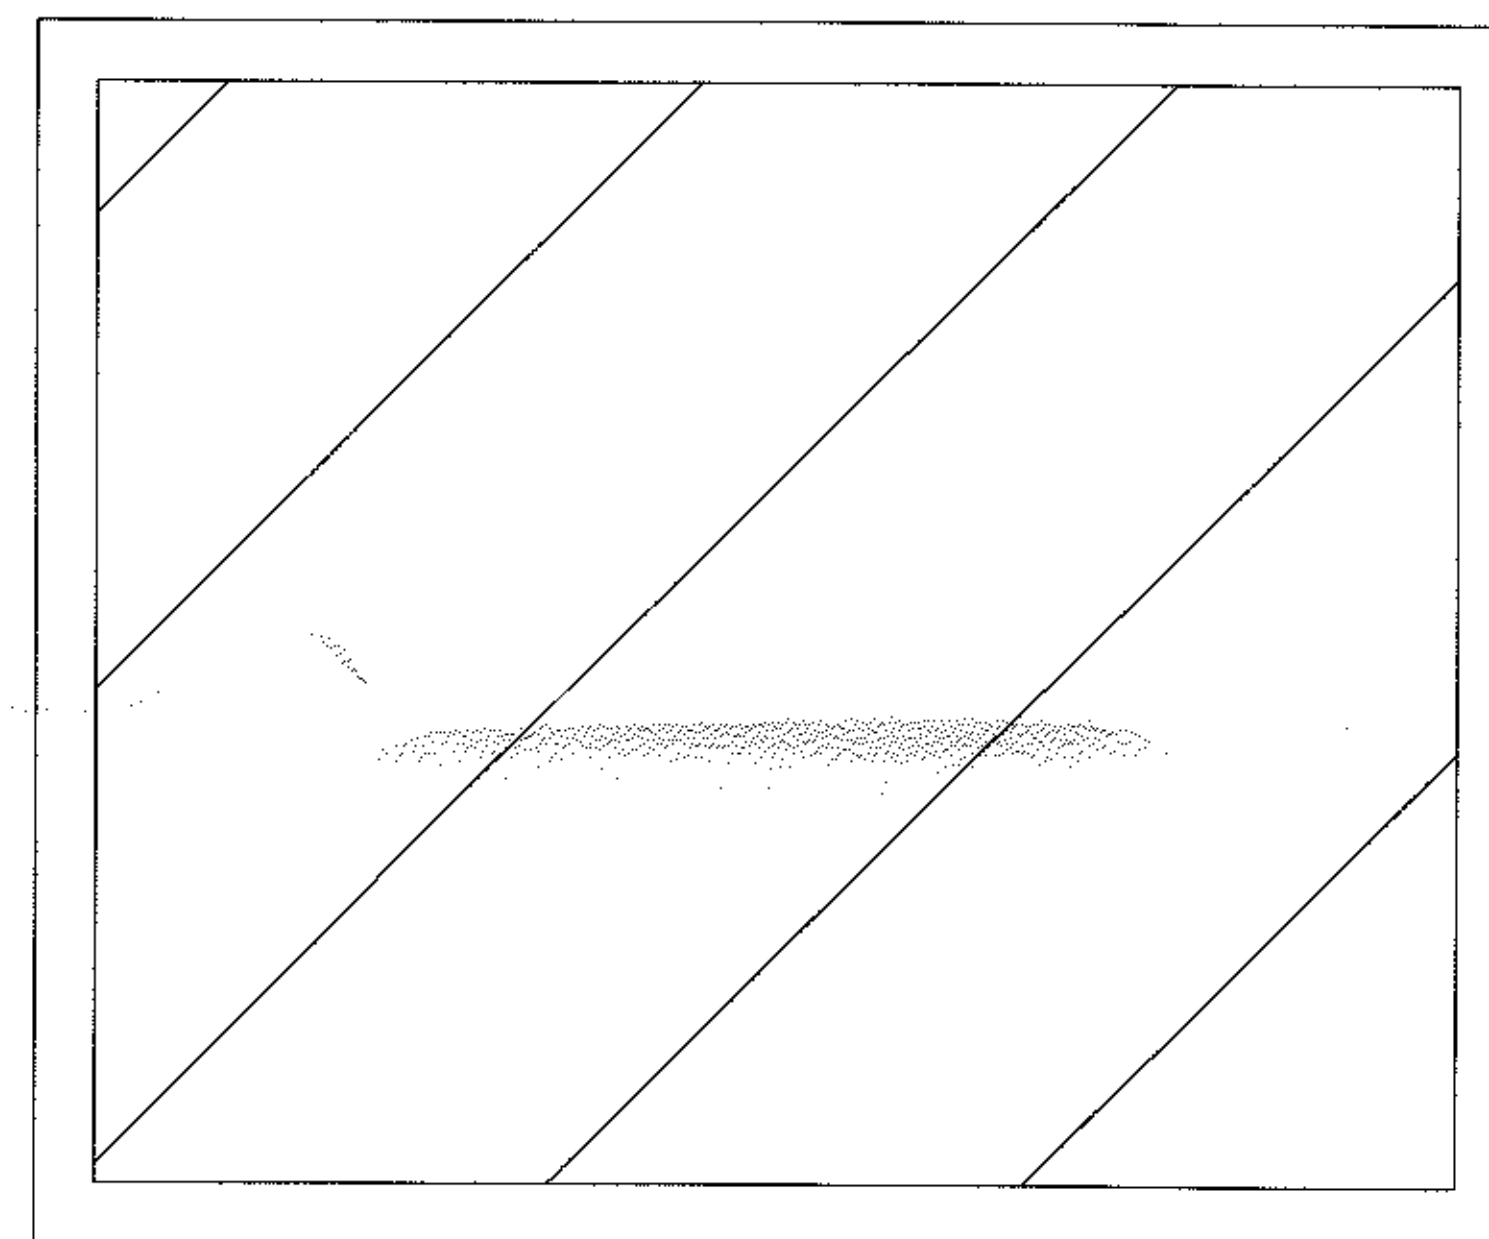


South East Elevation

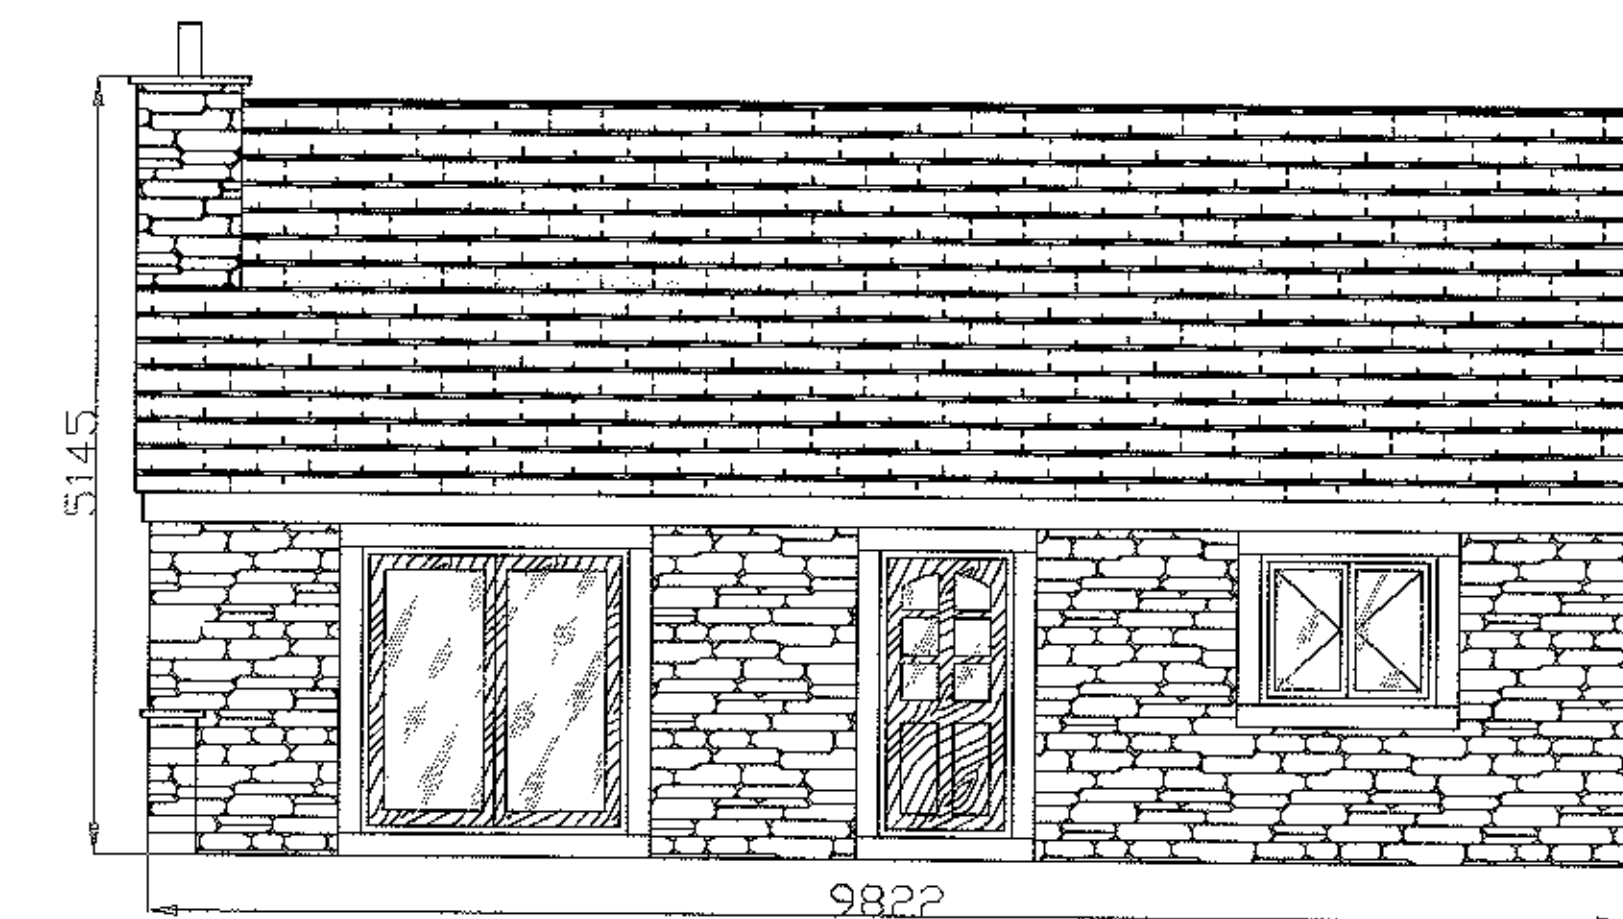


North East Elevation

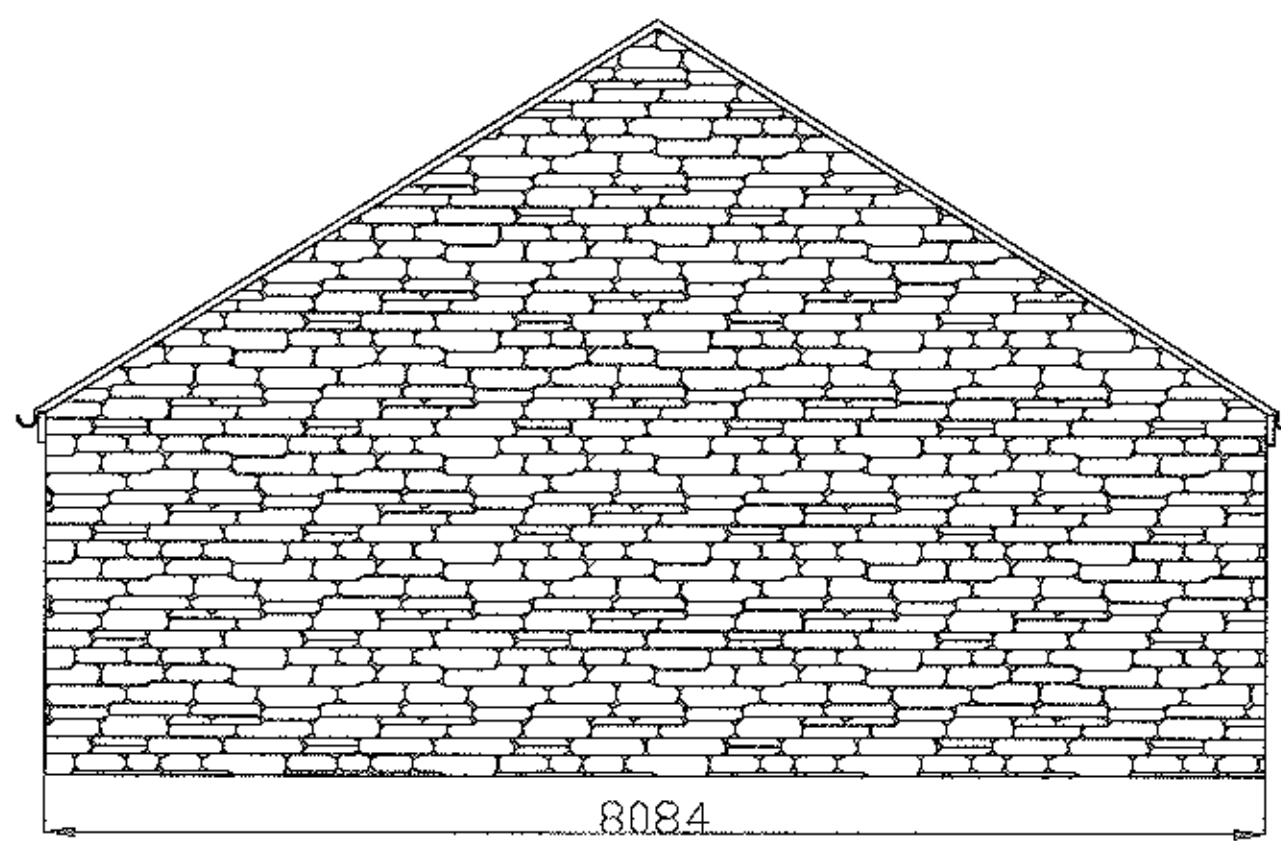

South West Elevation

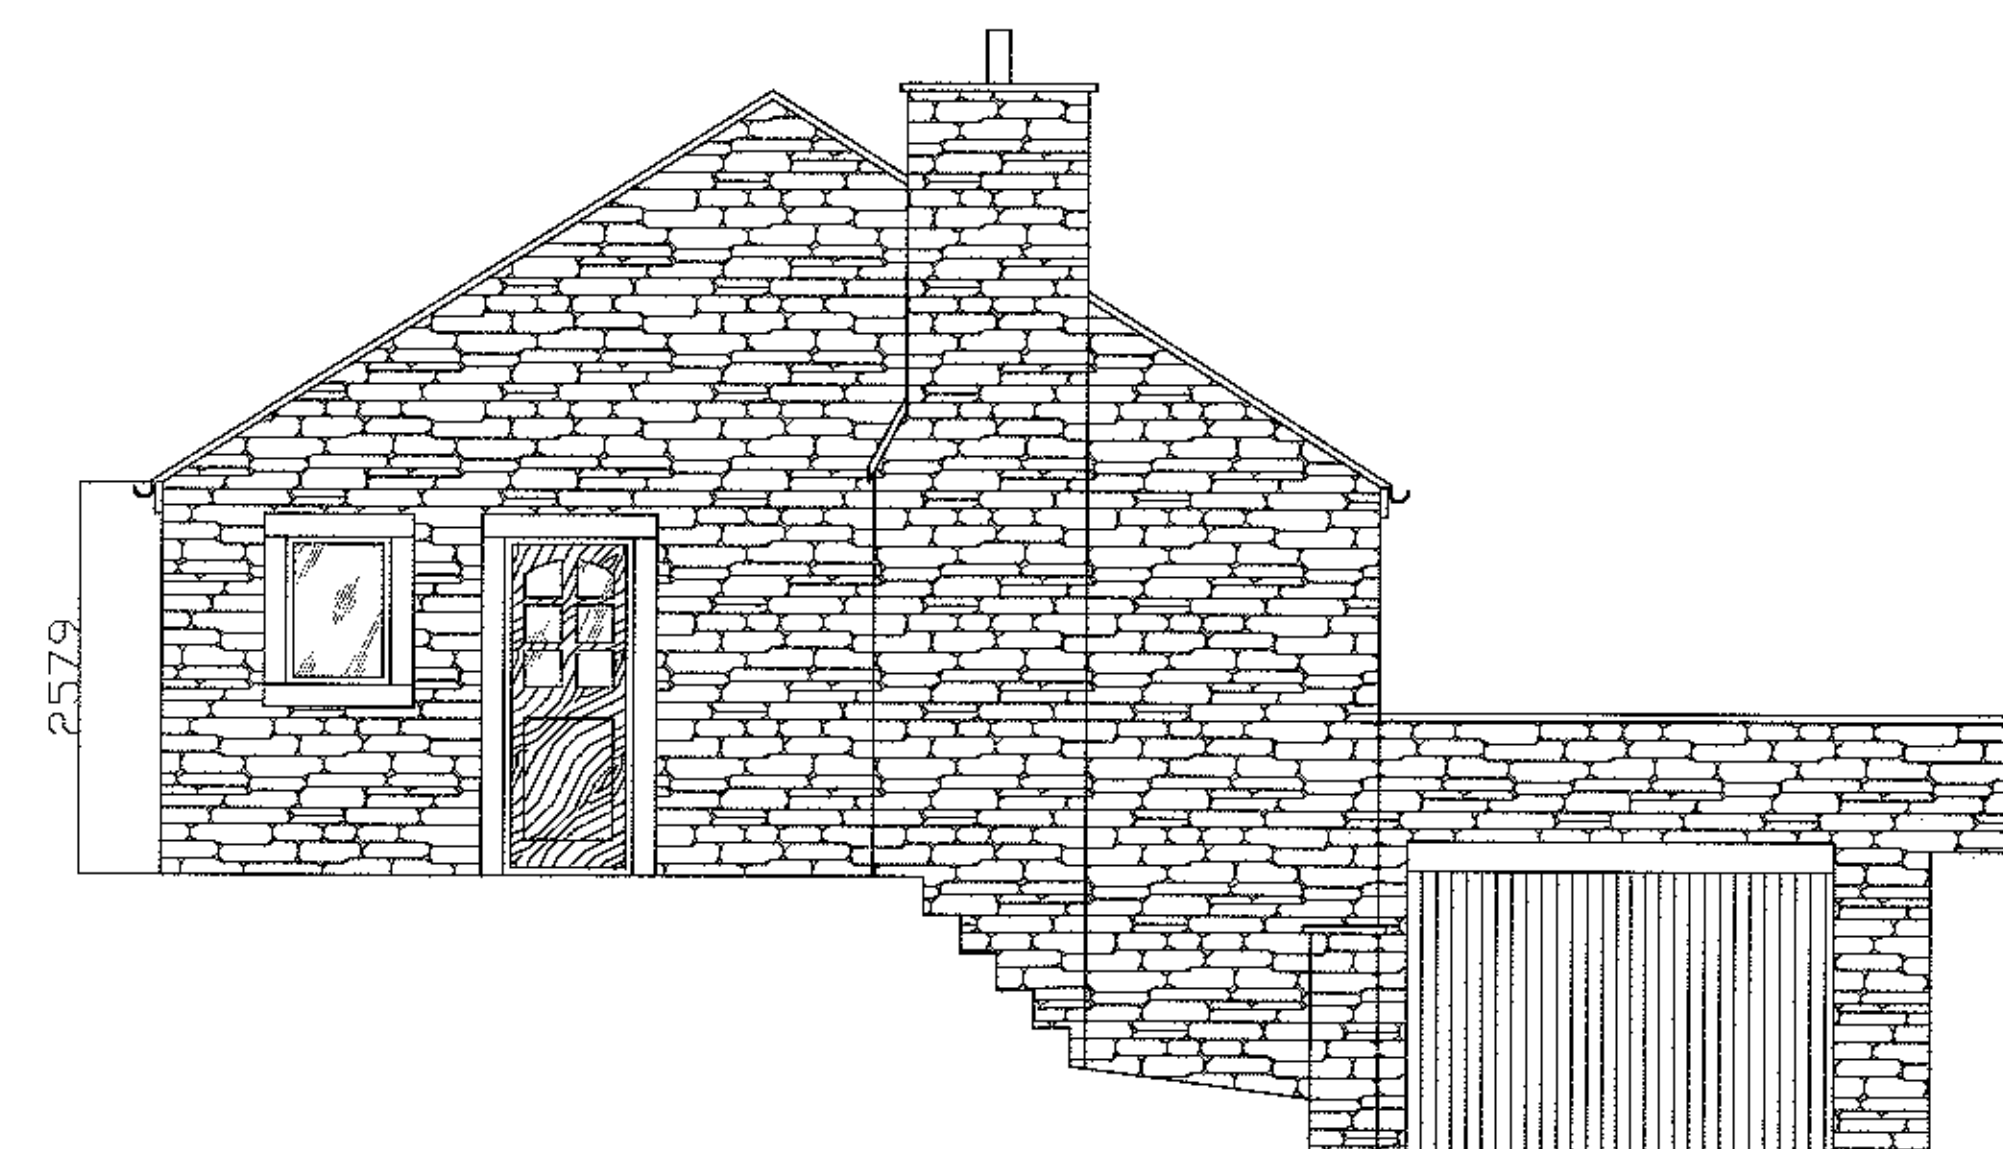

North West Elevation

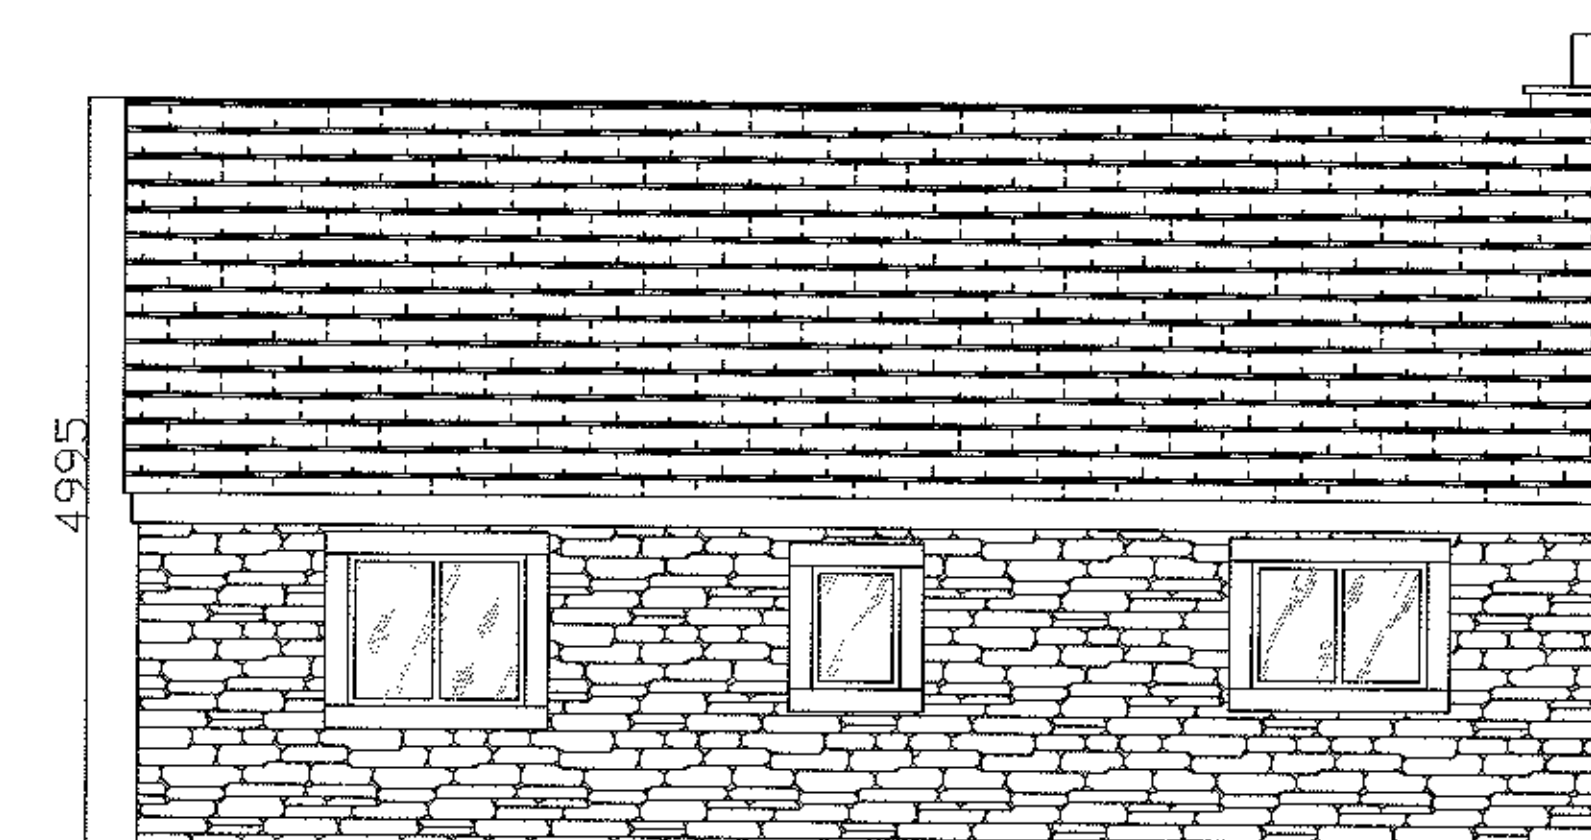

320120667P

Description	Rev	Date	By
AJH ASSOCIATES Chartered Building Surveyors			
21 Deansfield Court Purton Road Oxford OX9 3JF		Tel: 01200 429997 Fax: 01200 429998 e-mail: info@ajh-associates.co.uk www.ajh-associates.co.uk	
Client	MR P BULLOCK		Scale 1:50
Project	MEADOW BANK GRINDLETON SAWLEY ROAD		Date 05/03/2012
Description	EXISTING PLANS AND ELEVATIONS		By JT
			Checked TH
DO NOT SCALE THIS DRAWING. CHECK ALL DIMENSIONS ON SITE.		No. 2864/101	
THIS DRAWING IS PROTECTED BY COPYRIGHT. IT MAY NOT BE REPRODUCED IN ANY FORM OR BY ANY MEANS FOR ANY PURPOSE, WITHOUT OBTAINING PRIOR WRITTEN PERMISSION FROM AJH ASSOCIATES			