




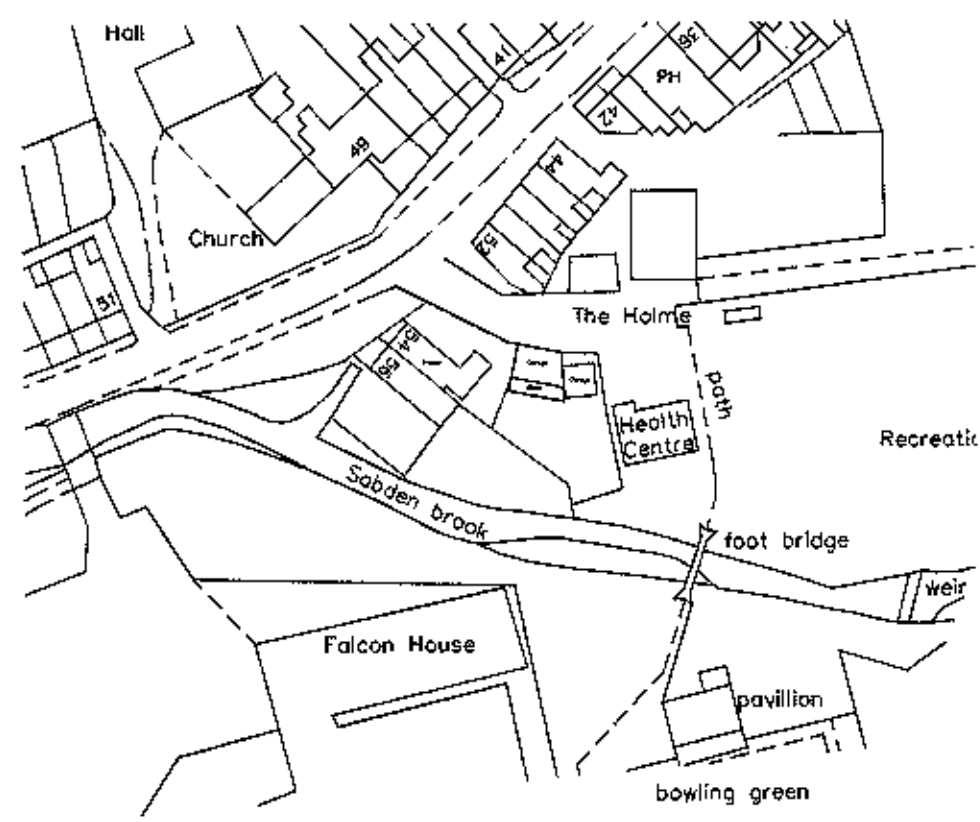



Location Plan 1:1250

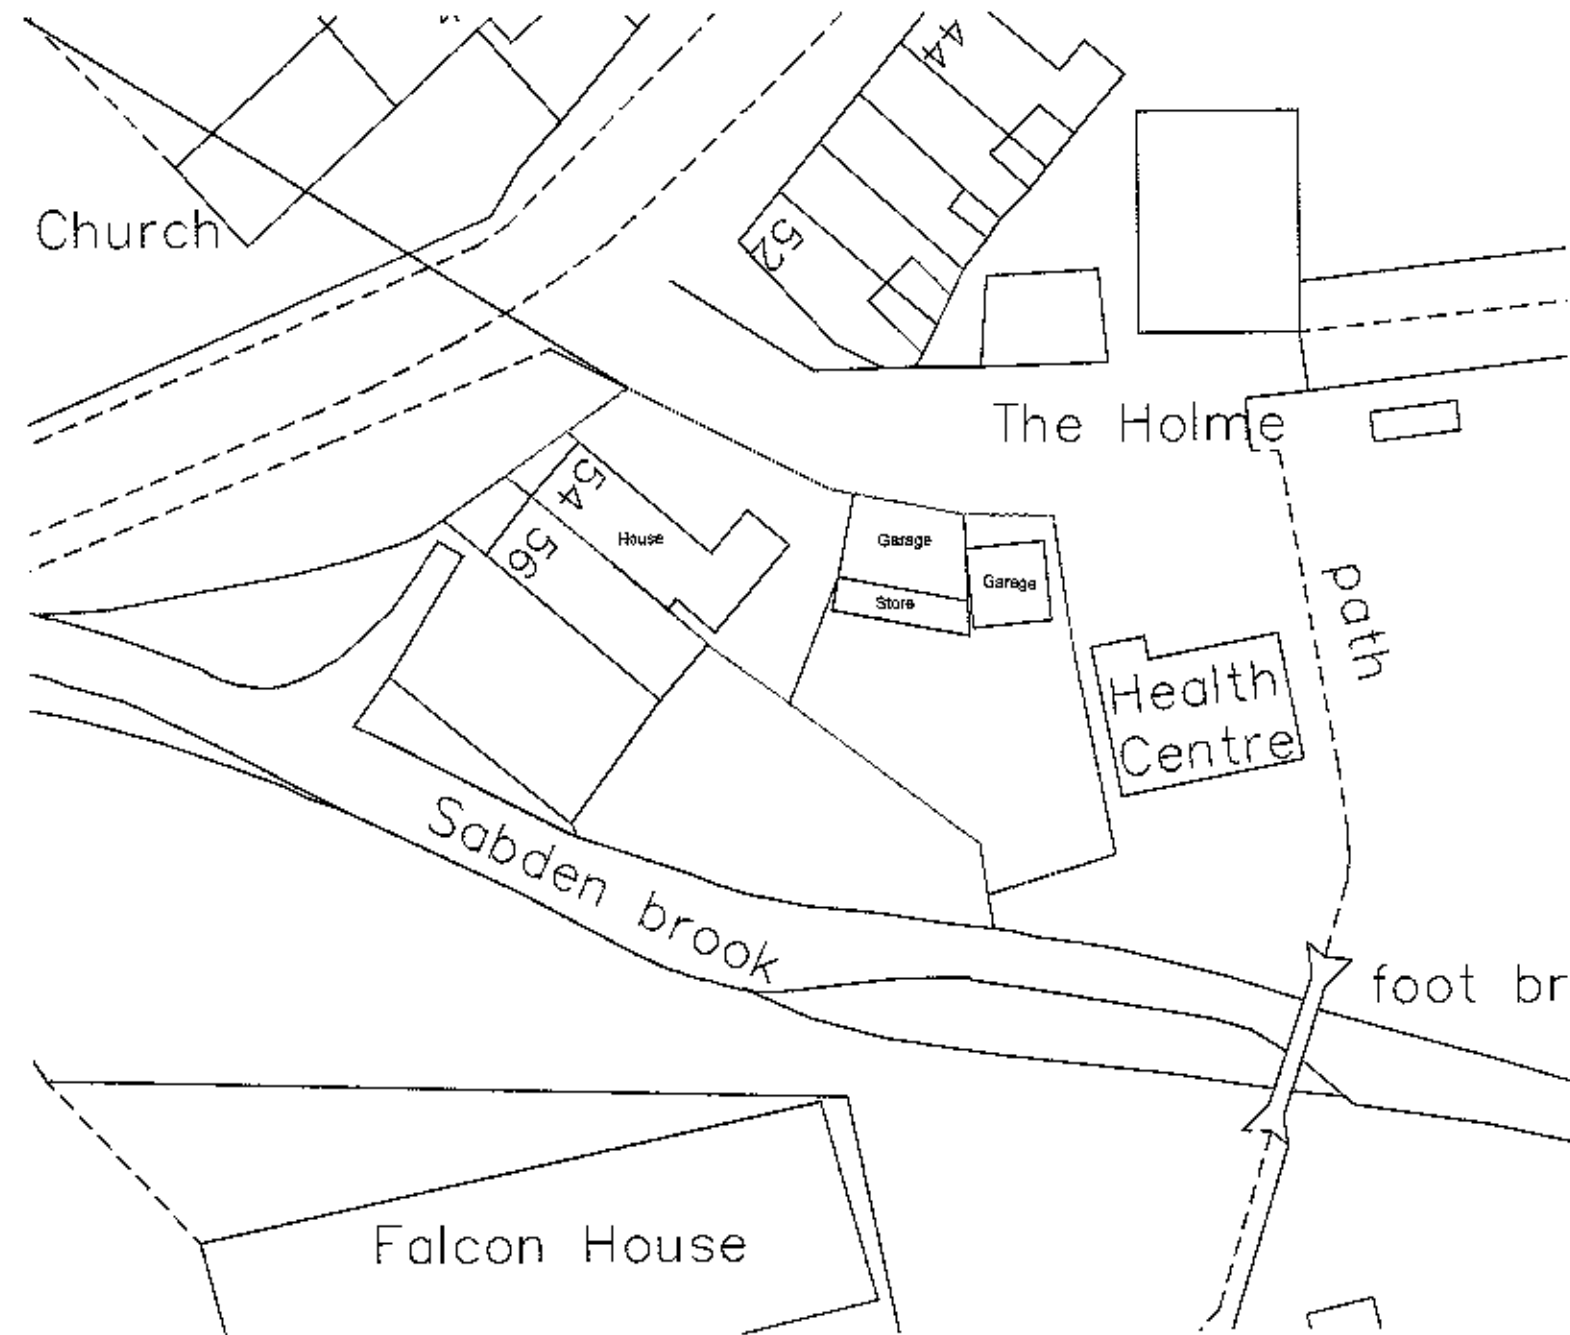


Existing Site Plan 1:500

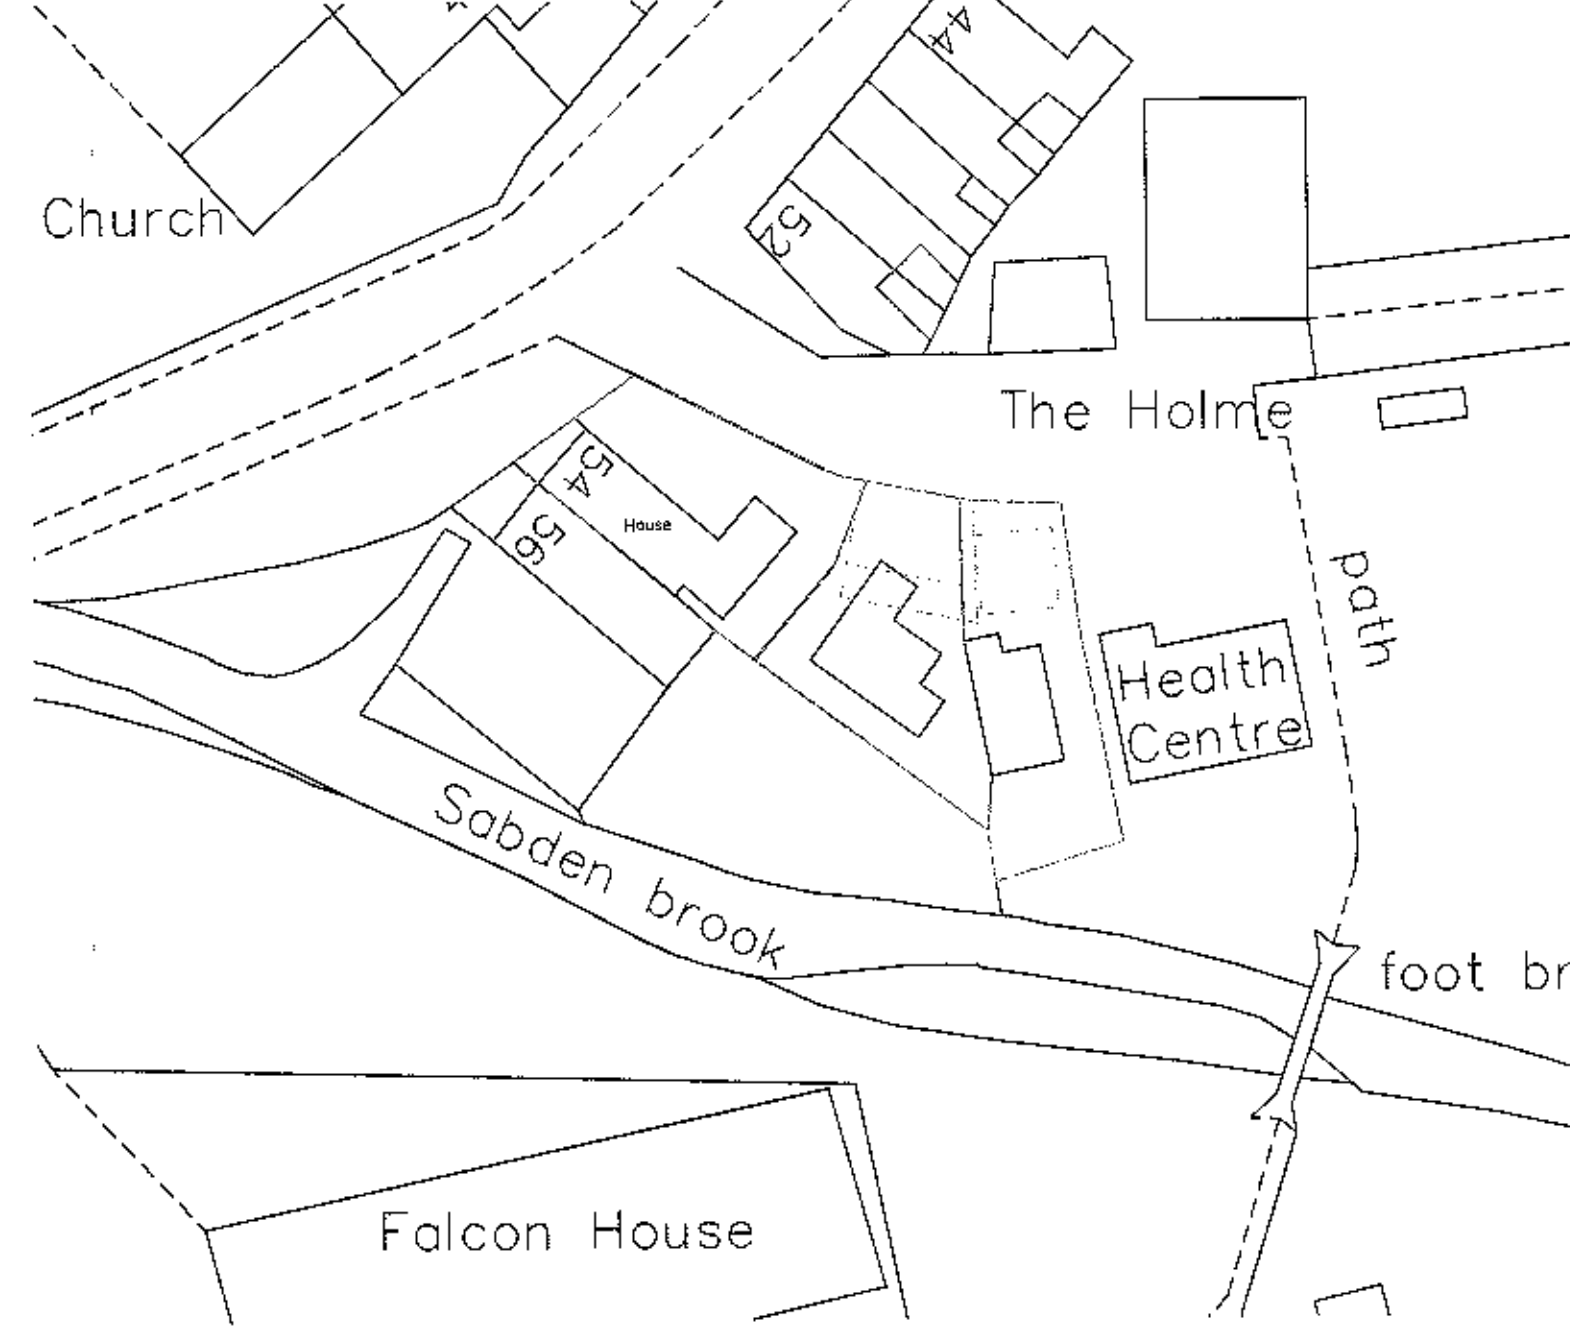


Proposed Site Plan 1:500

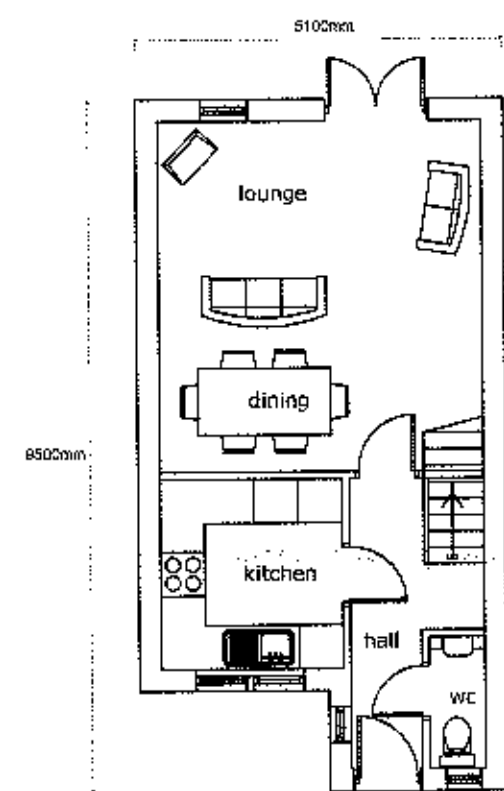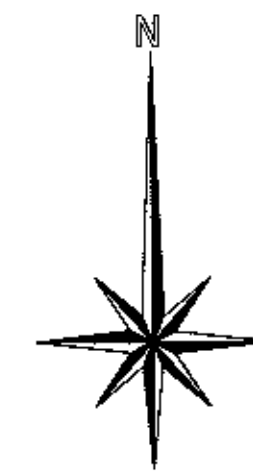


Proposed Ground Floor Plan

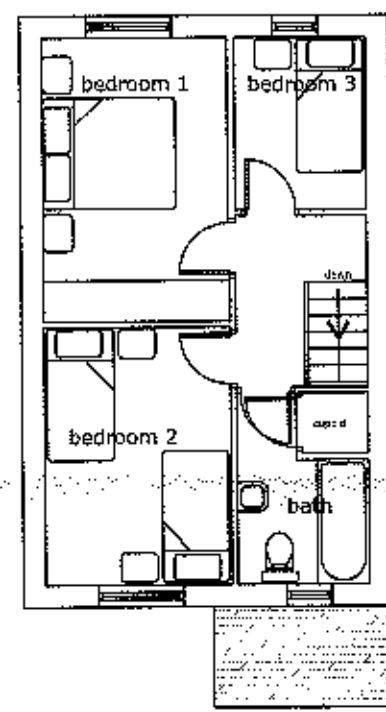


Proposed First Floor Plan

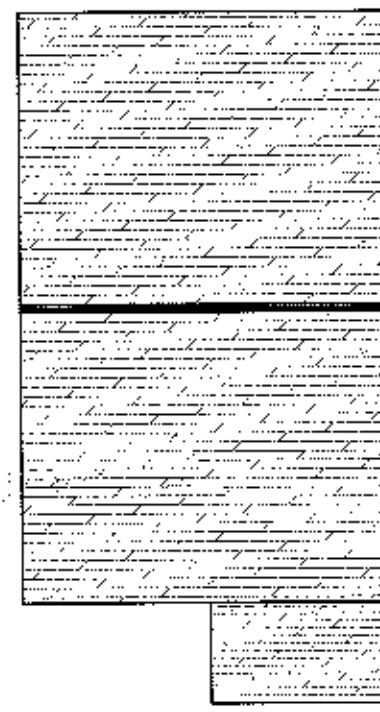


Proposed Roof Plan

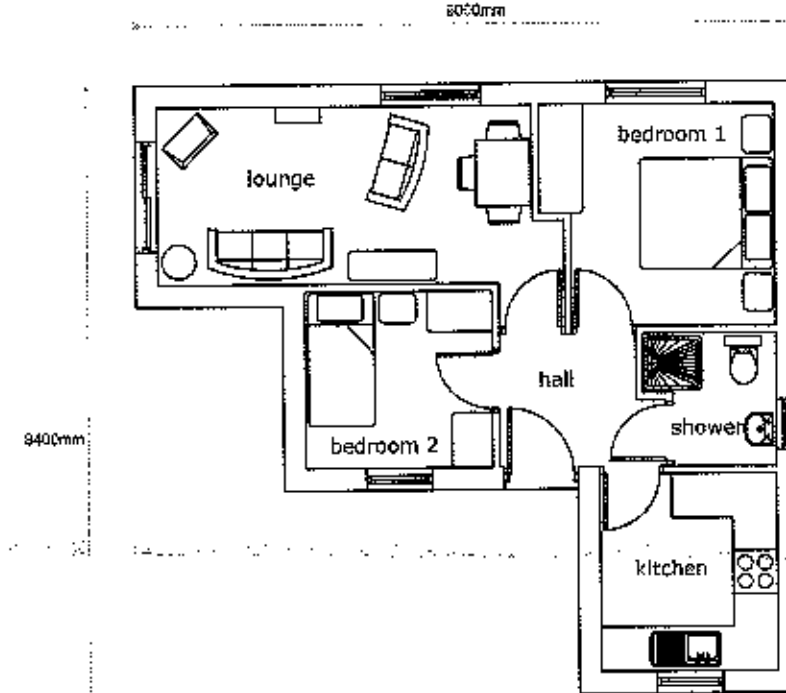


Proposed Floor Plan

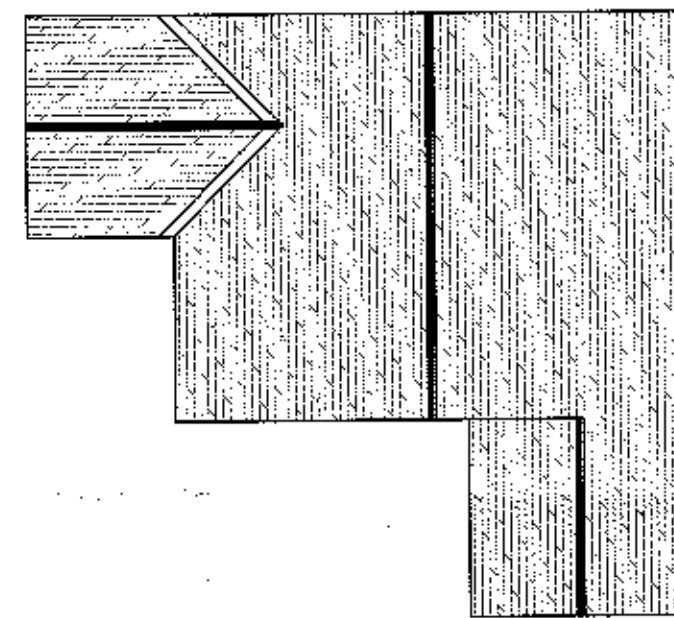


Proposed Roof Plan

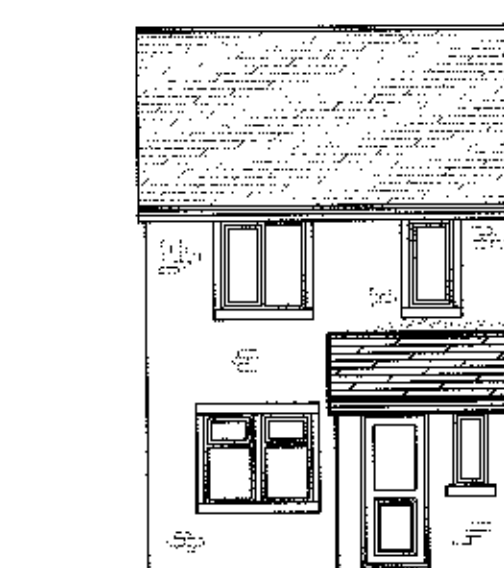


Proposed Front Elevation

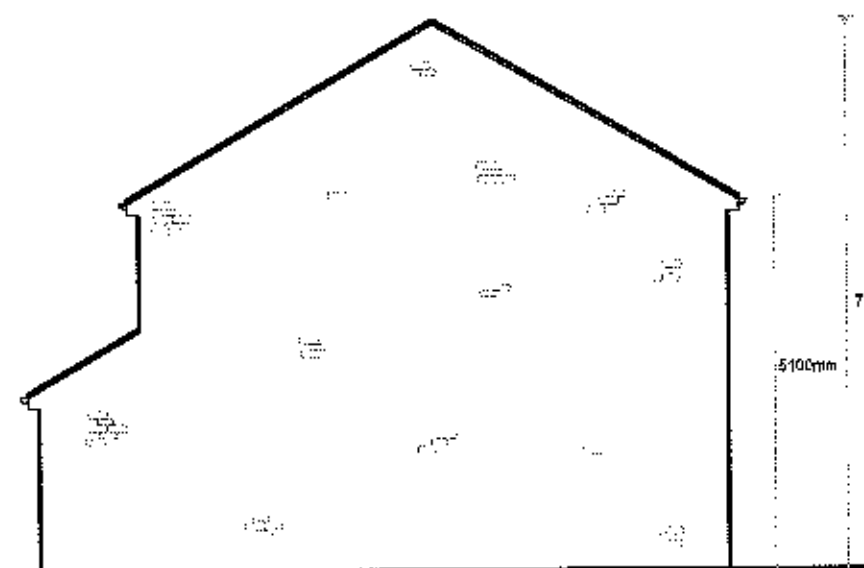

Proposed Gable Elevation

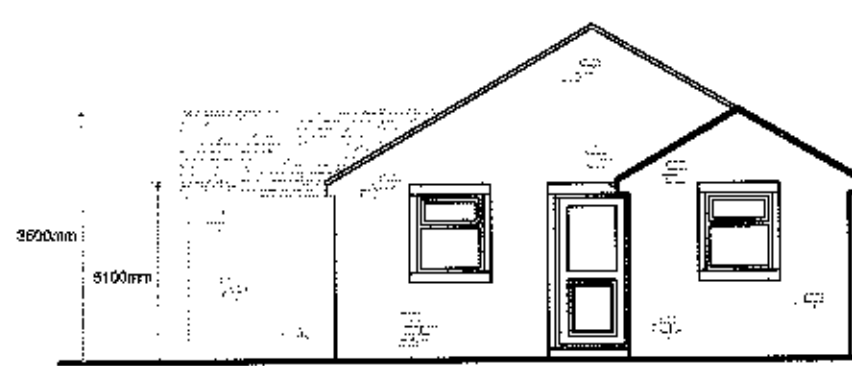


Proposed Front Elevation

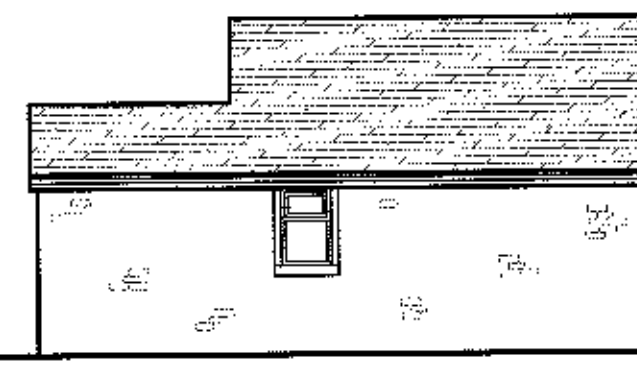


Proposed Gable Elevation




Proposed Rear Elevation

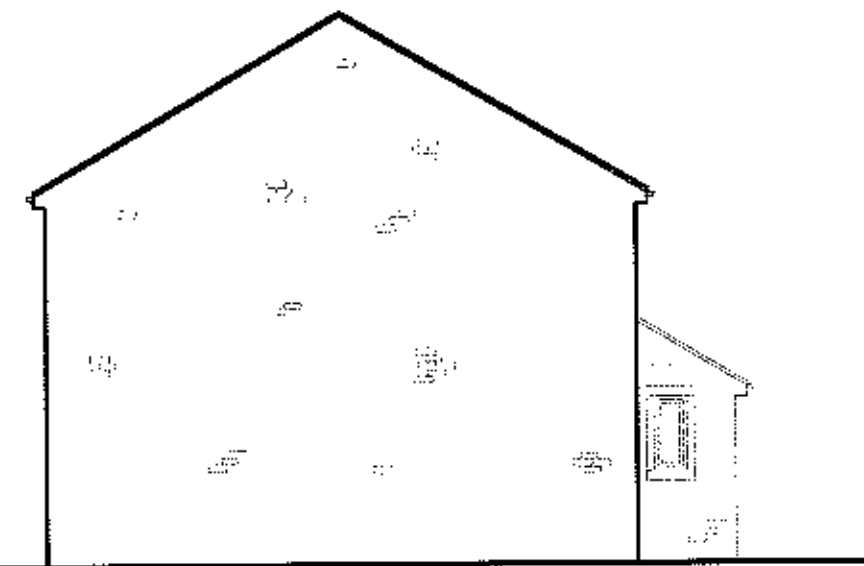


Proposed Gable Elevation

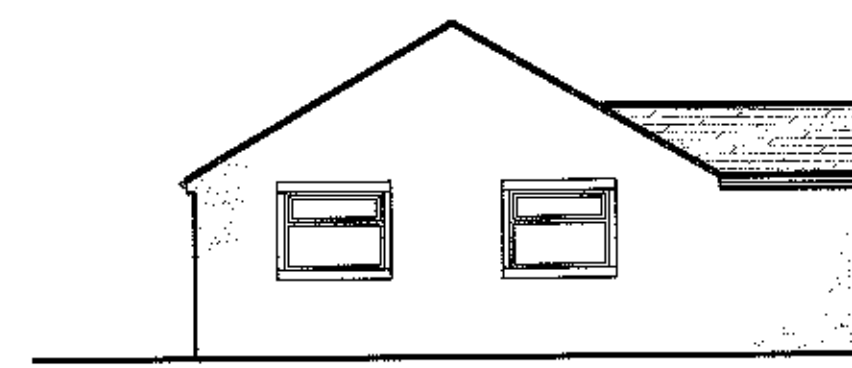

Proposed Rear Elevation

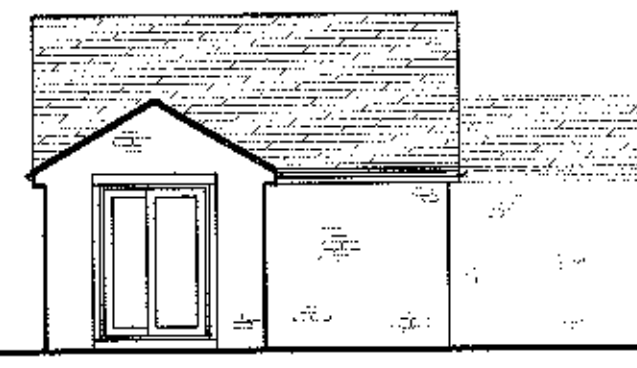

Proposed Gable Elevation

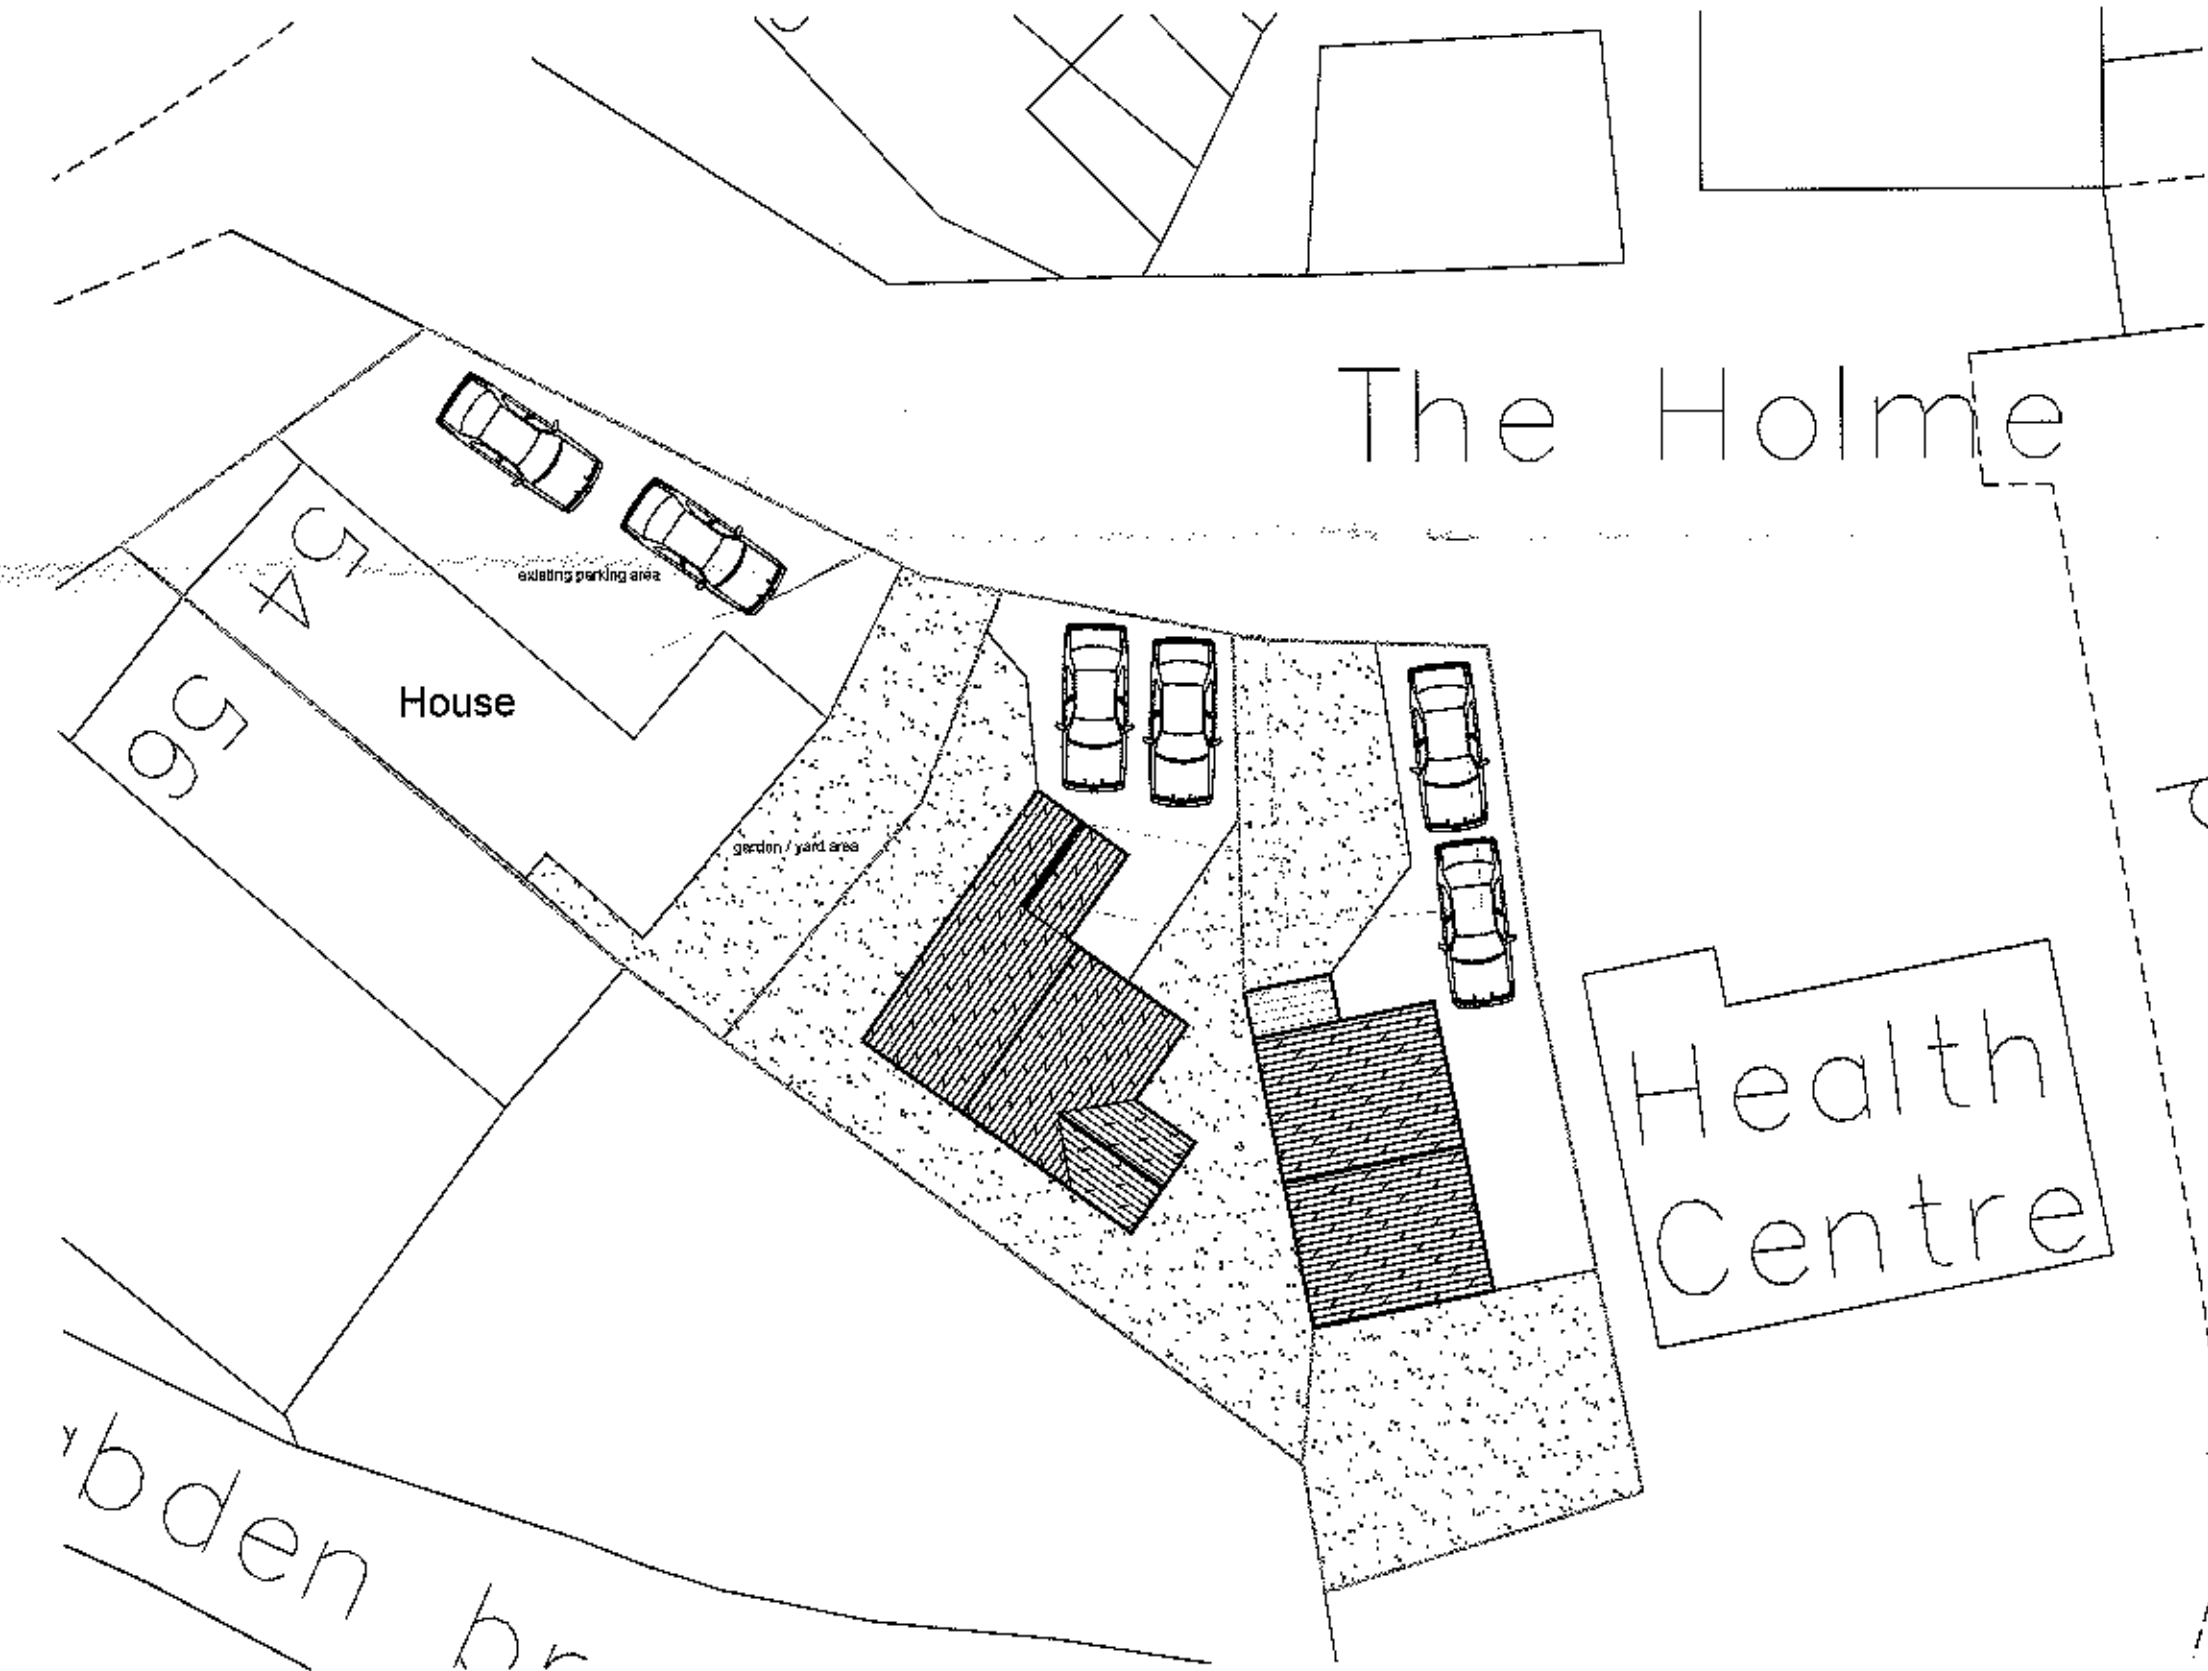

Proposed Site Plan 1:200



Proposed Site Section 1:200

320120668?

Project
Planning Application:
54 Whalley Road, Sabden, BB7 9DZ

Description
Existing and Proposed Site Plans
Proposed Plans and Elevations

Client
Mr J Robinson

Scale 1:1250 / 1:500 1:200 / 1:100	Date June 12 REV 01	Drawn
Drawing Number		