

COACH AND HORSES PUBLIC HOUSE

CAR PARK

BEER GARDEN

86.92 +

+85.66

86.64 +

+85.44

86.43 +

+85.25

86.21 +

86.63 +

+85.22

Existing temporary timber fence to be removed and surface reinstated.

Former random stone wall to be re-built on line of existing re-using existing stone with new stone to match as necessary (see drwg B1796/1 for construction details)

Existing temporary stone gabions to be removed.

Wall to beck represents eastern boundary


Boundary line

Existing stone wall


25.75m

KIRK BECK

PLAN

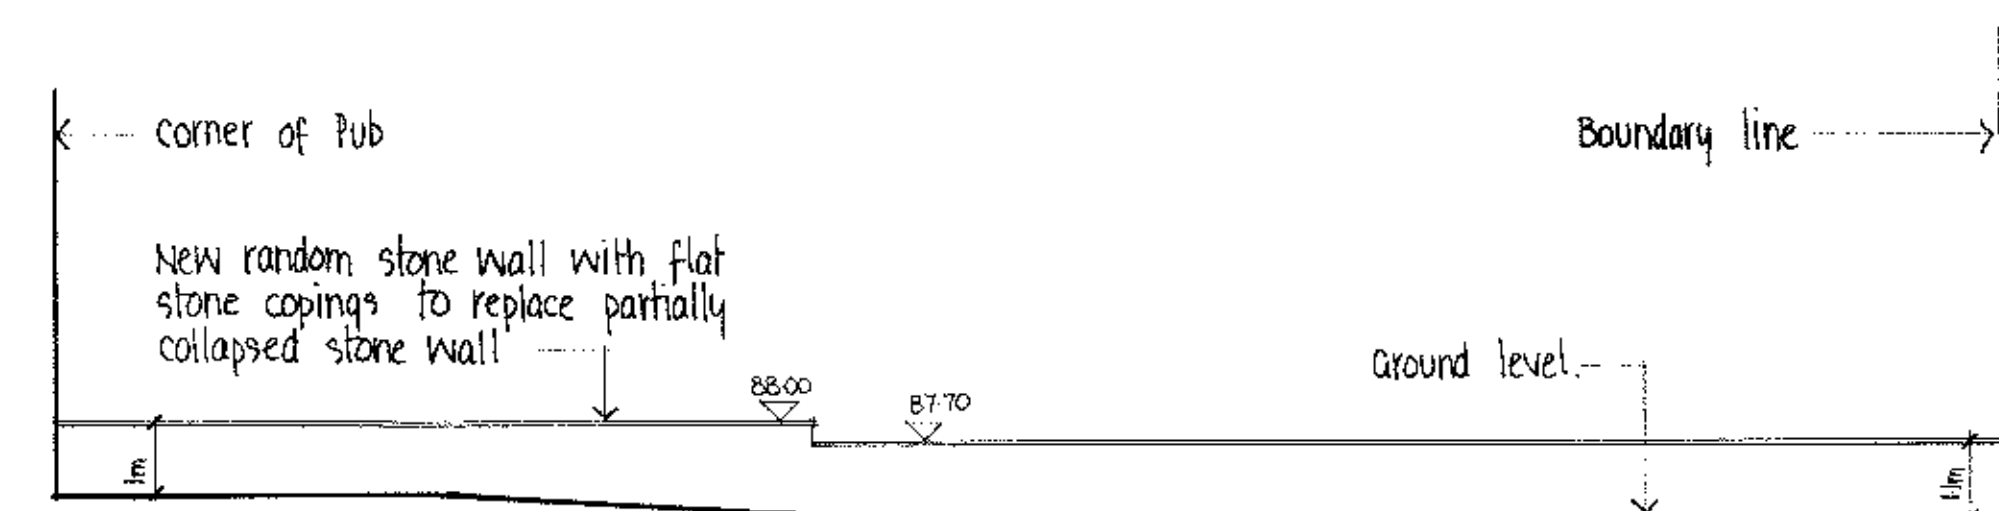

WEST ELEVATION

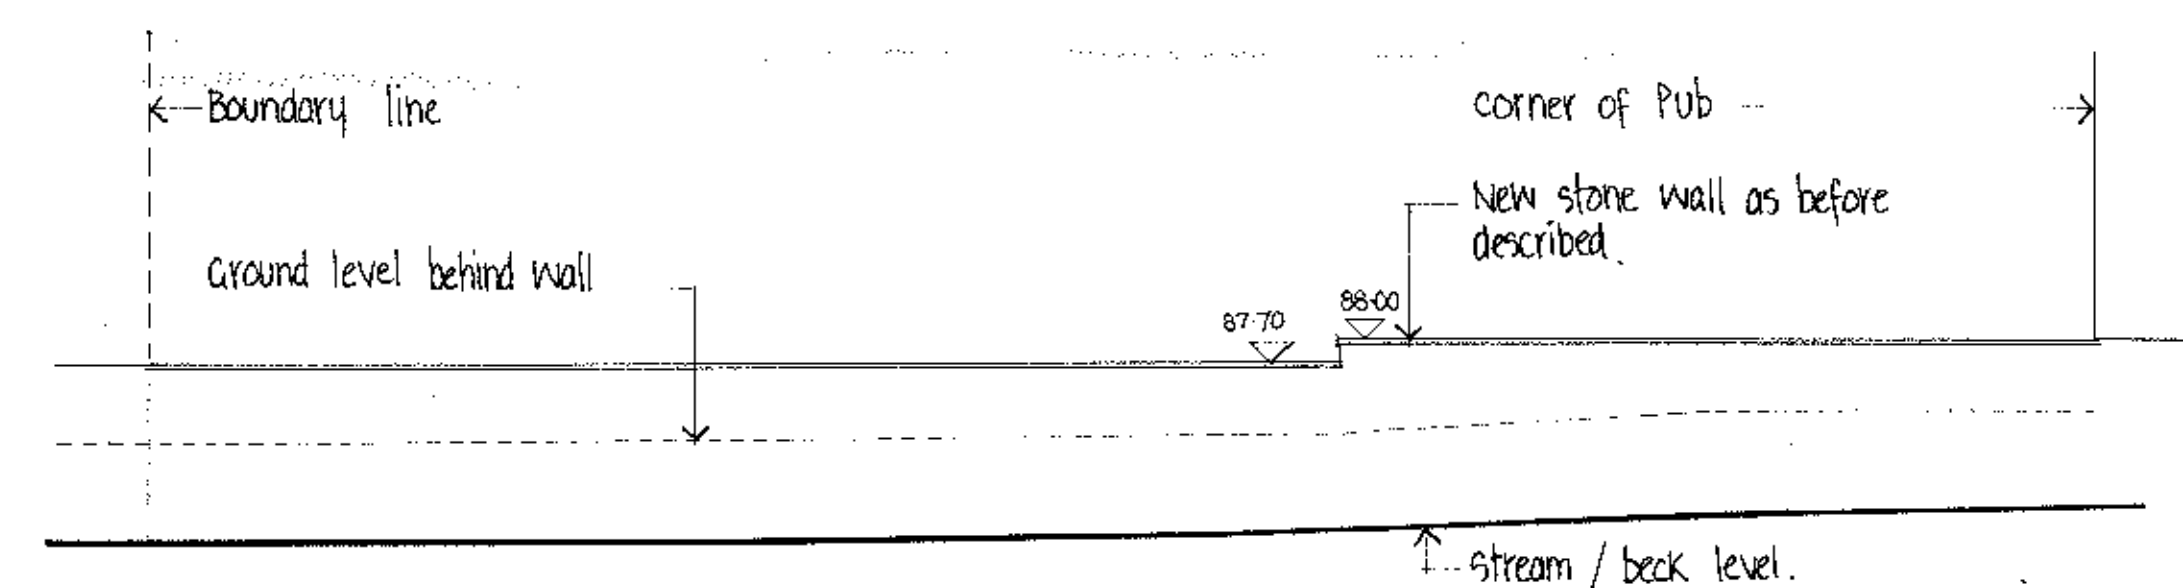

EAST ELEVATION

320120670P

REVISION	DATE	DR	CH
----------	------	----	----

Abbott
&
Lomax

Unit 136 Glenfield
Park Business Centre
Philips Road
Blackburn
Lancashire BB1 5PF
Tel 01254 278495

PROJECT
PROPOSED RE-CONSTRUCTION OF
STONE BOUNDARY WALL AT
THE COACH & HORSES
BOLTON-BY-BOWLAND

DRAWING TITLE

LAYOUT PLAN

THIS DRAWING IS COPYRIGHT
THIS DRAWING IS NOT TO BE RE-SCALED
ALL DIMENSIONS TO BE CHECKED ON SITE
BEFORE COMMENCEMENT OF WORK
AND TO BE NOTIFIED OF ANY ERRORS

DRAWN K J NOLAN DATE JULY 2012

CHECKED SCALE 1:1250 & 1:500

DRAWING NO
B/1796/3

