

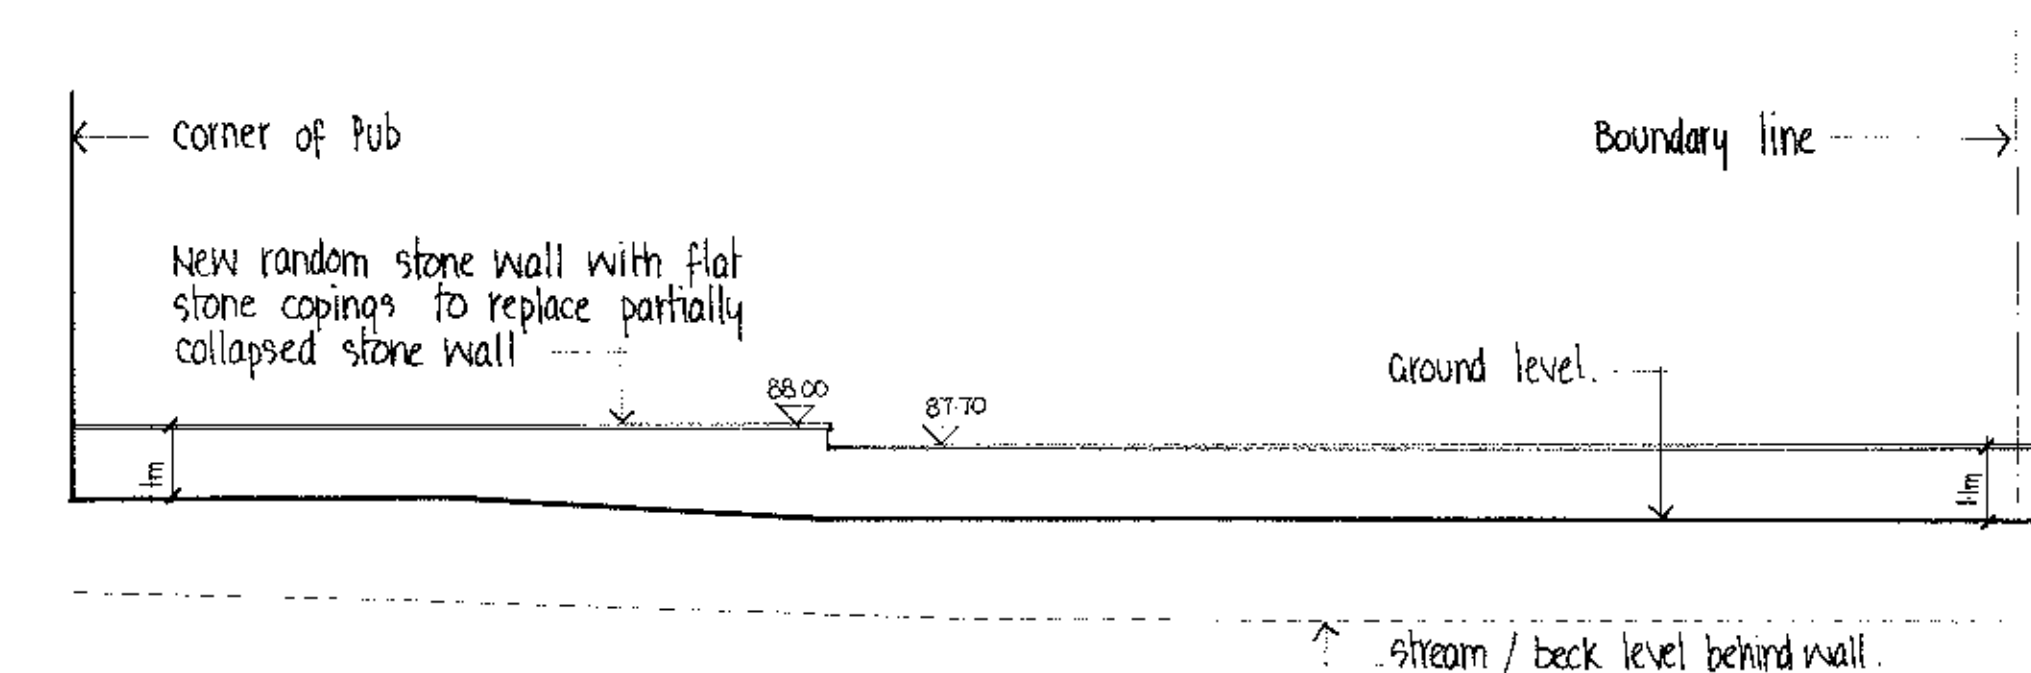


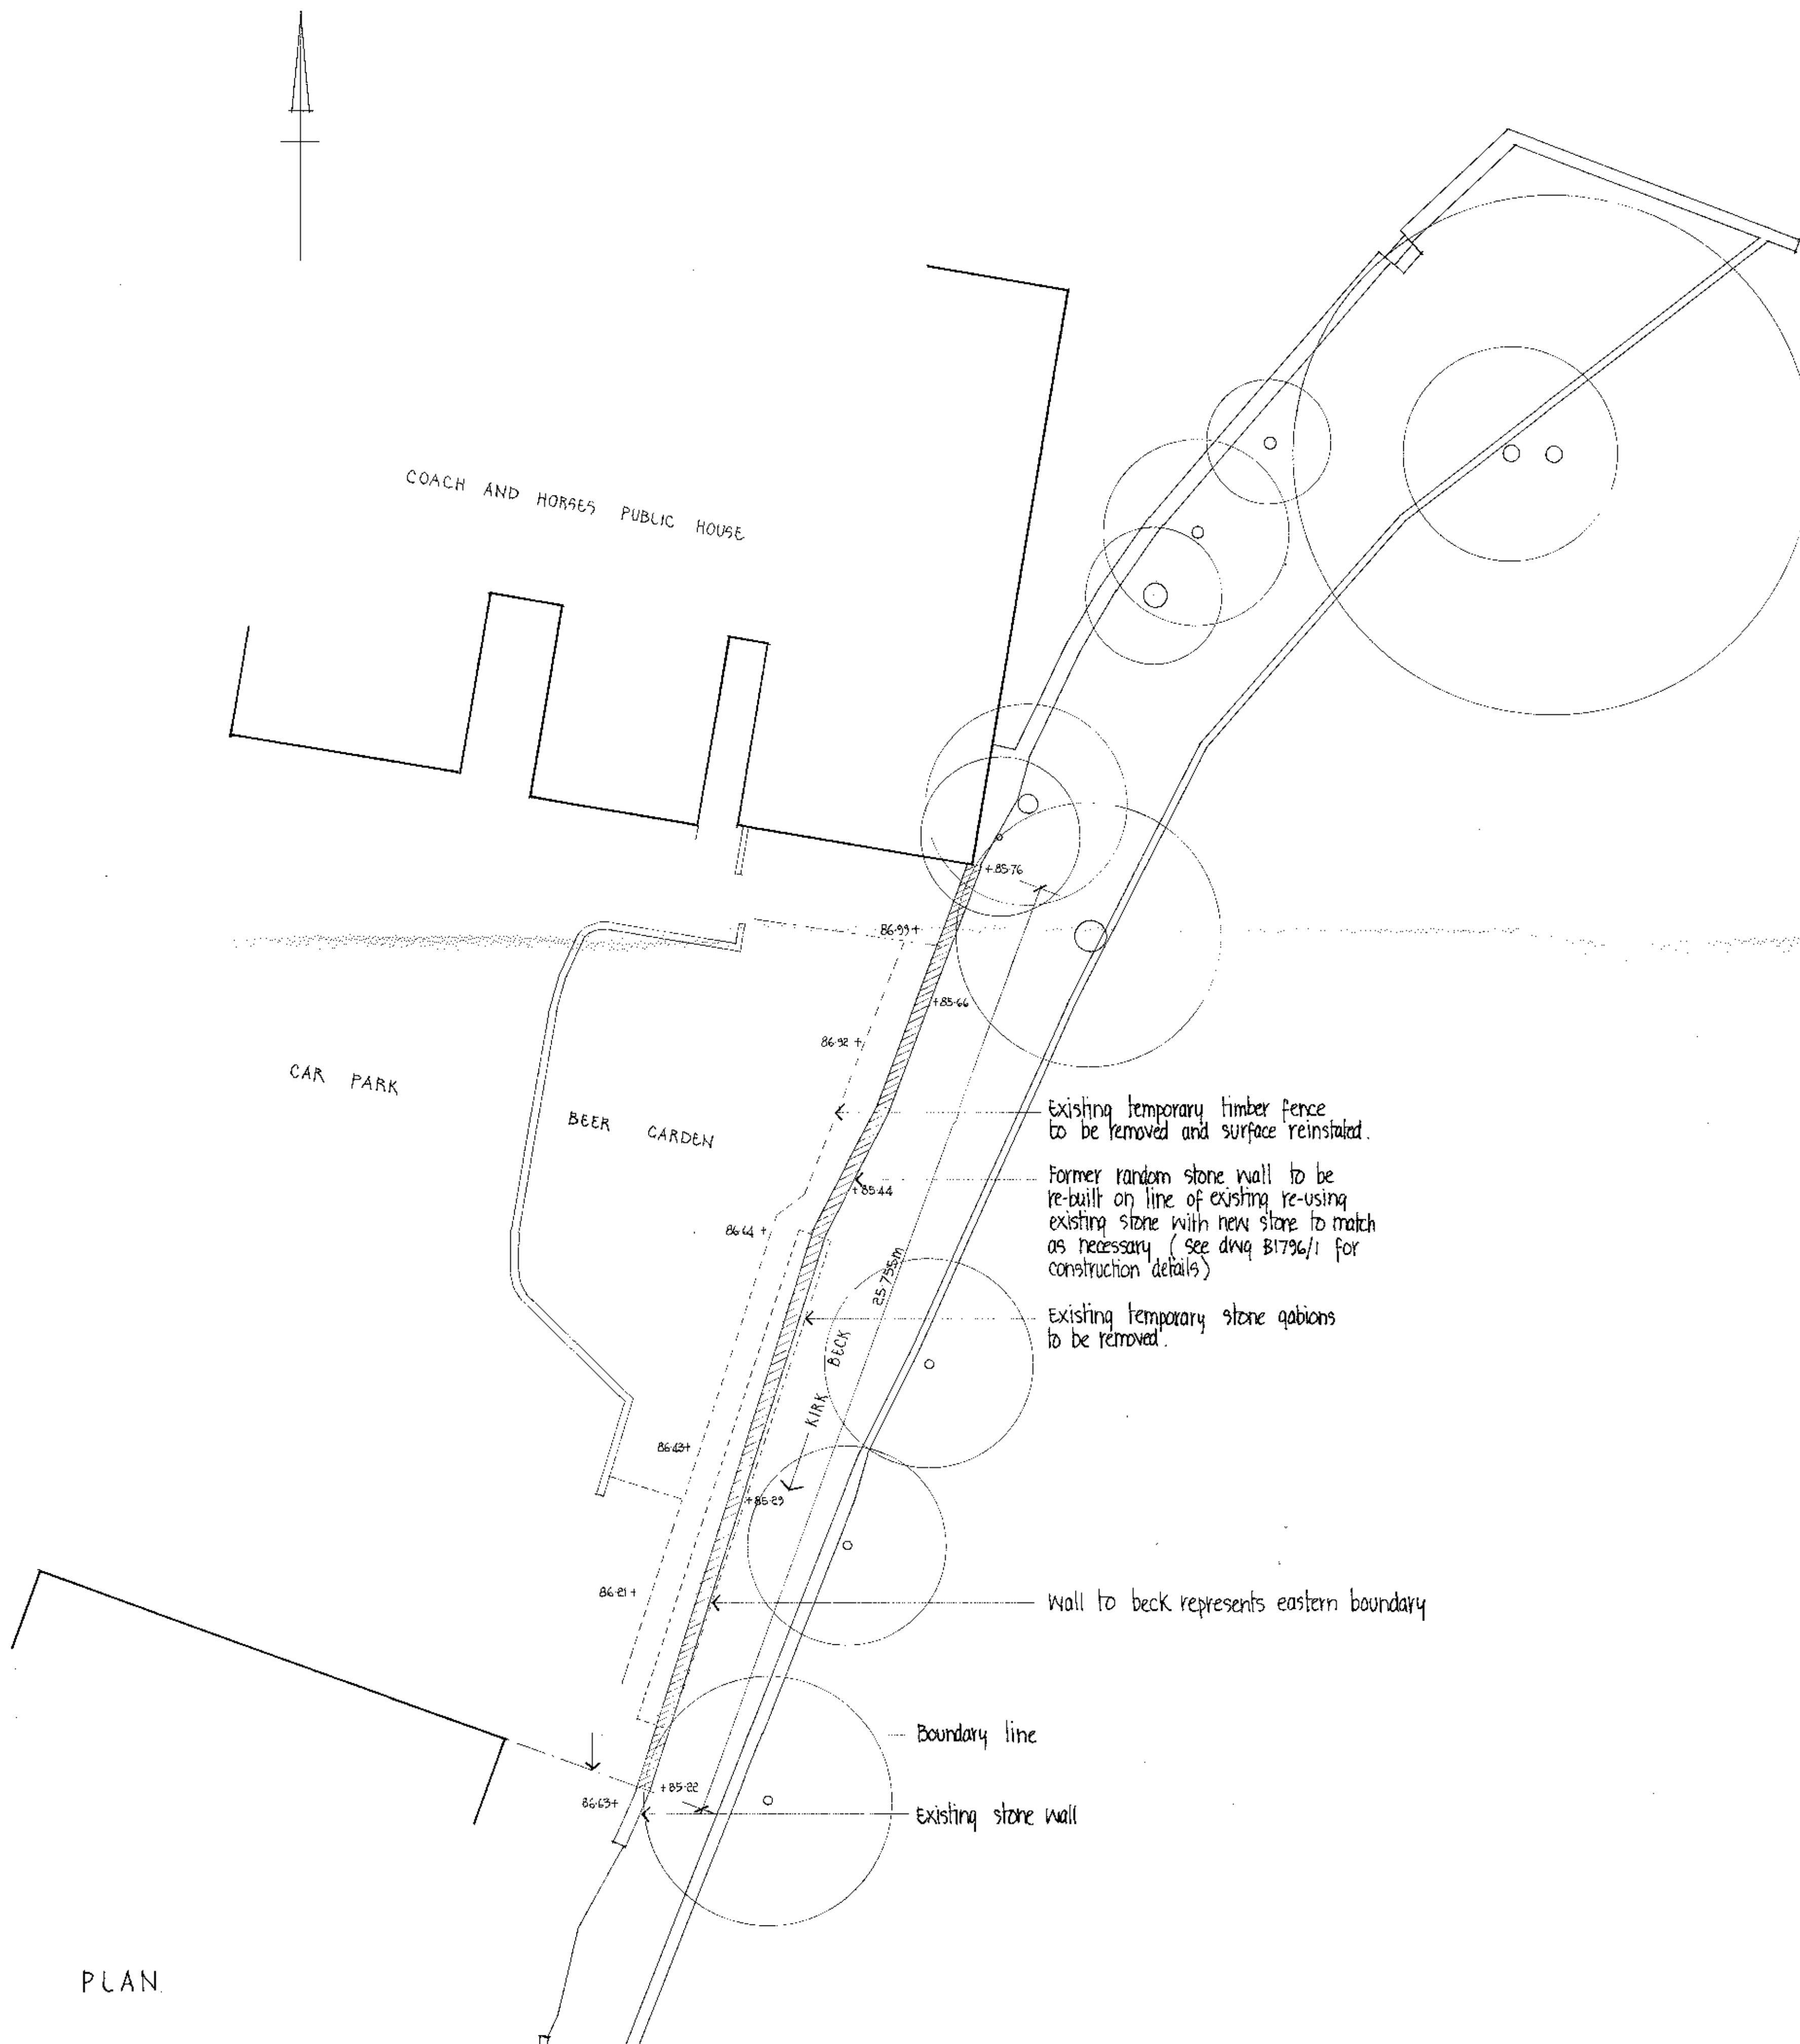


WEST ELEVATION

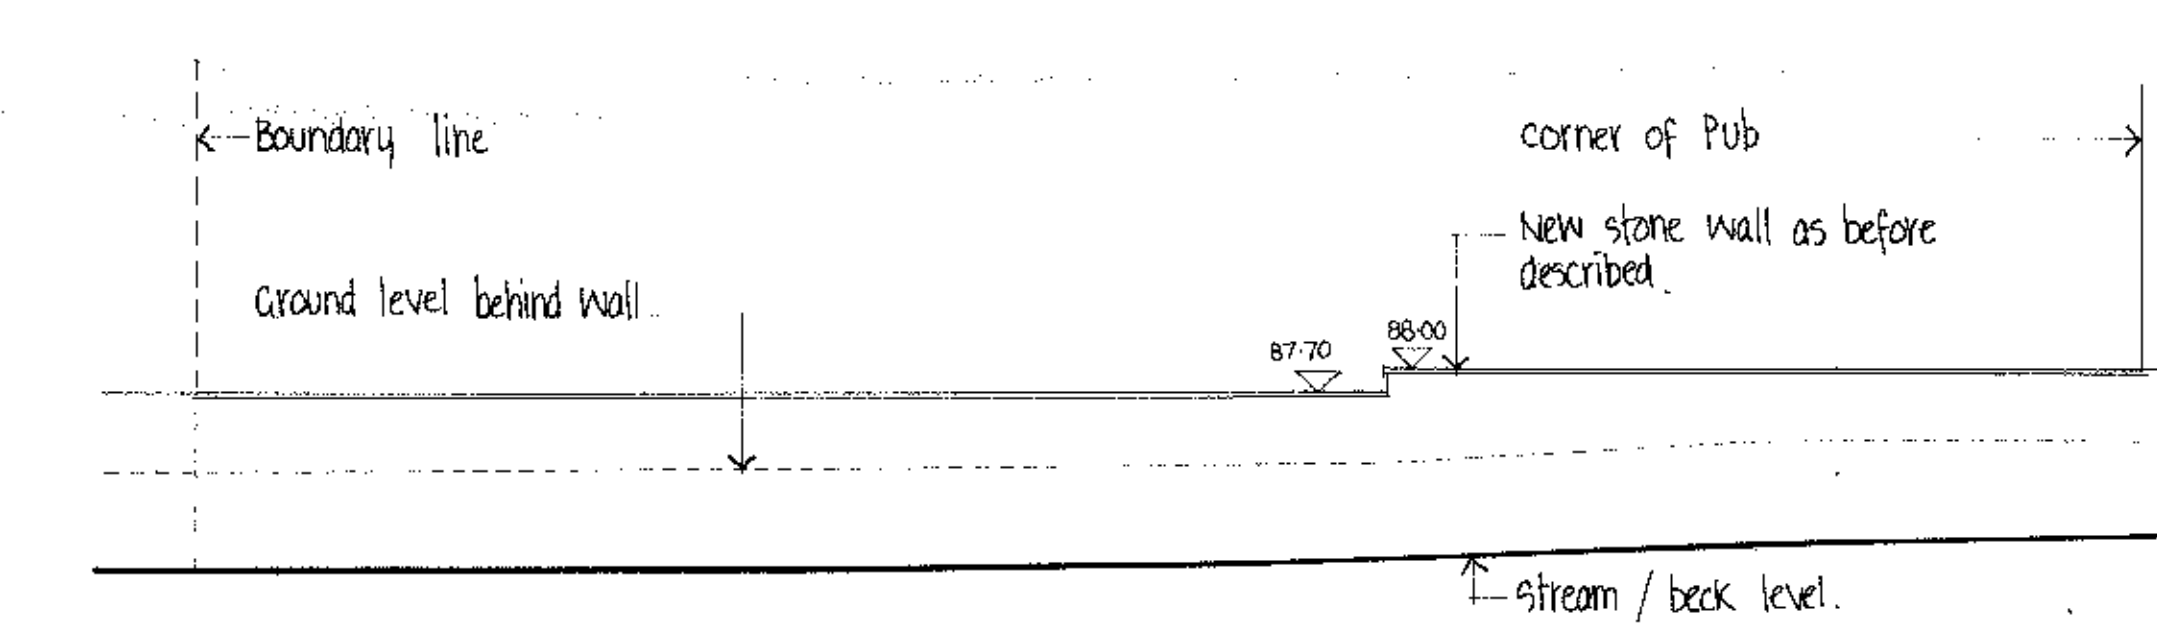

EAST ELEVATION

320120681P

REVISION	DATE	DR	CH
Abbott & Lomax Unit 136 Glenfield Park Business Centre Philips Road Blackburn Lancashire BB1 5PF Tel 01754 278495			
PROJECT PROPOSED RE-CONSTRUCTION OF STONE BOUNDARY WALL AT THE COACH & HORSES BOLTON-BY-BOWLAND			
DRAWING TITLE			
LAYOUT PLAN			
THIS DRAWING IS COPYRIGHT THIS DRAWING IS NOT TO BE SCALED ALL DIMENSIONS TO BE CHECKED ON SITE BEFORE COMMENCEMENT OF WORK AEP TO BE NOTIFIED OF ANY ERRORS			
DRAWN	DATE		
K J NOLAN	JULY 2012		
CHECKED	SCALE		
	1:1250 & 1:500		
DRAWING NO			
		B/1796/3	

 

PLAN