




Ground Floor

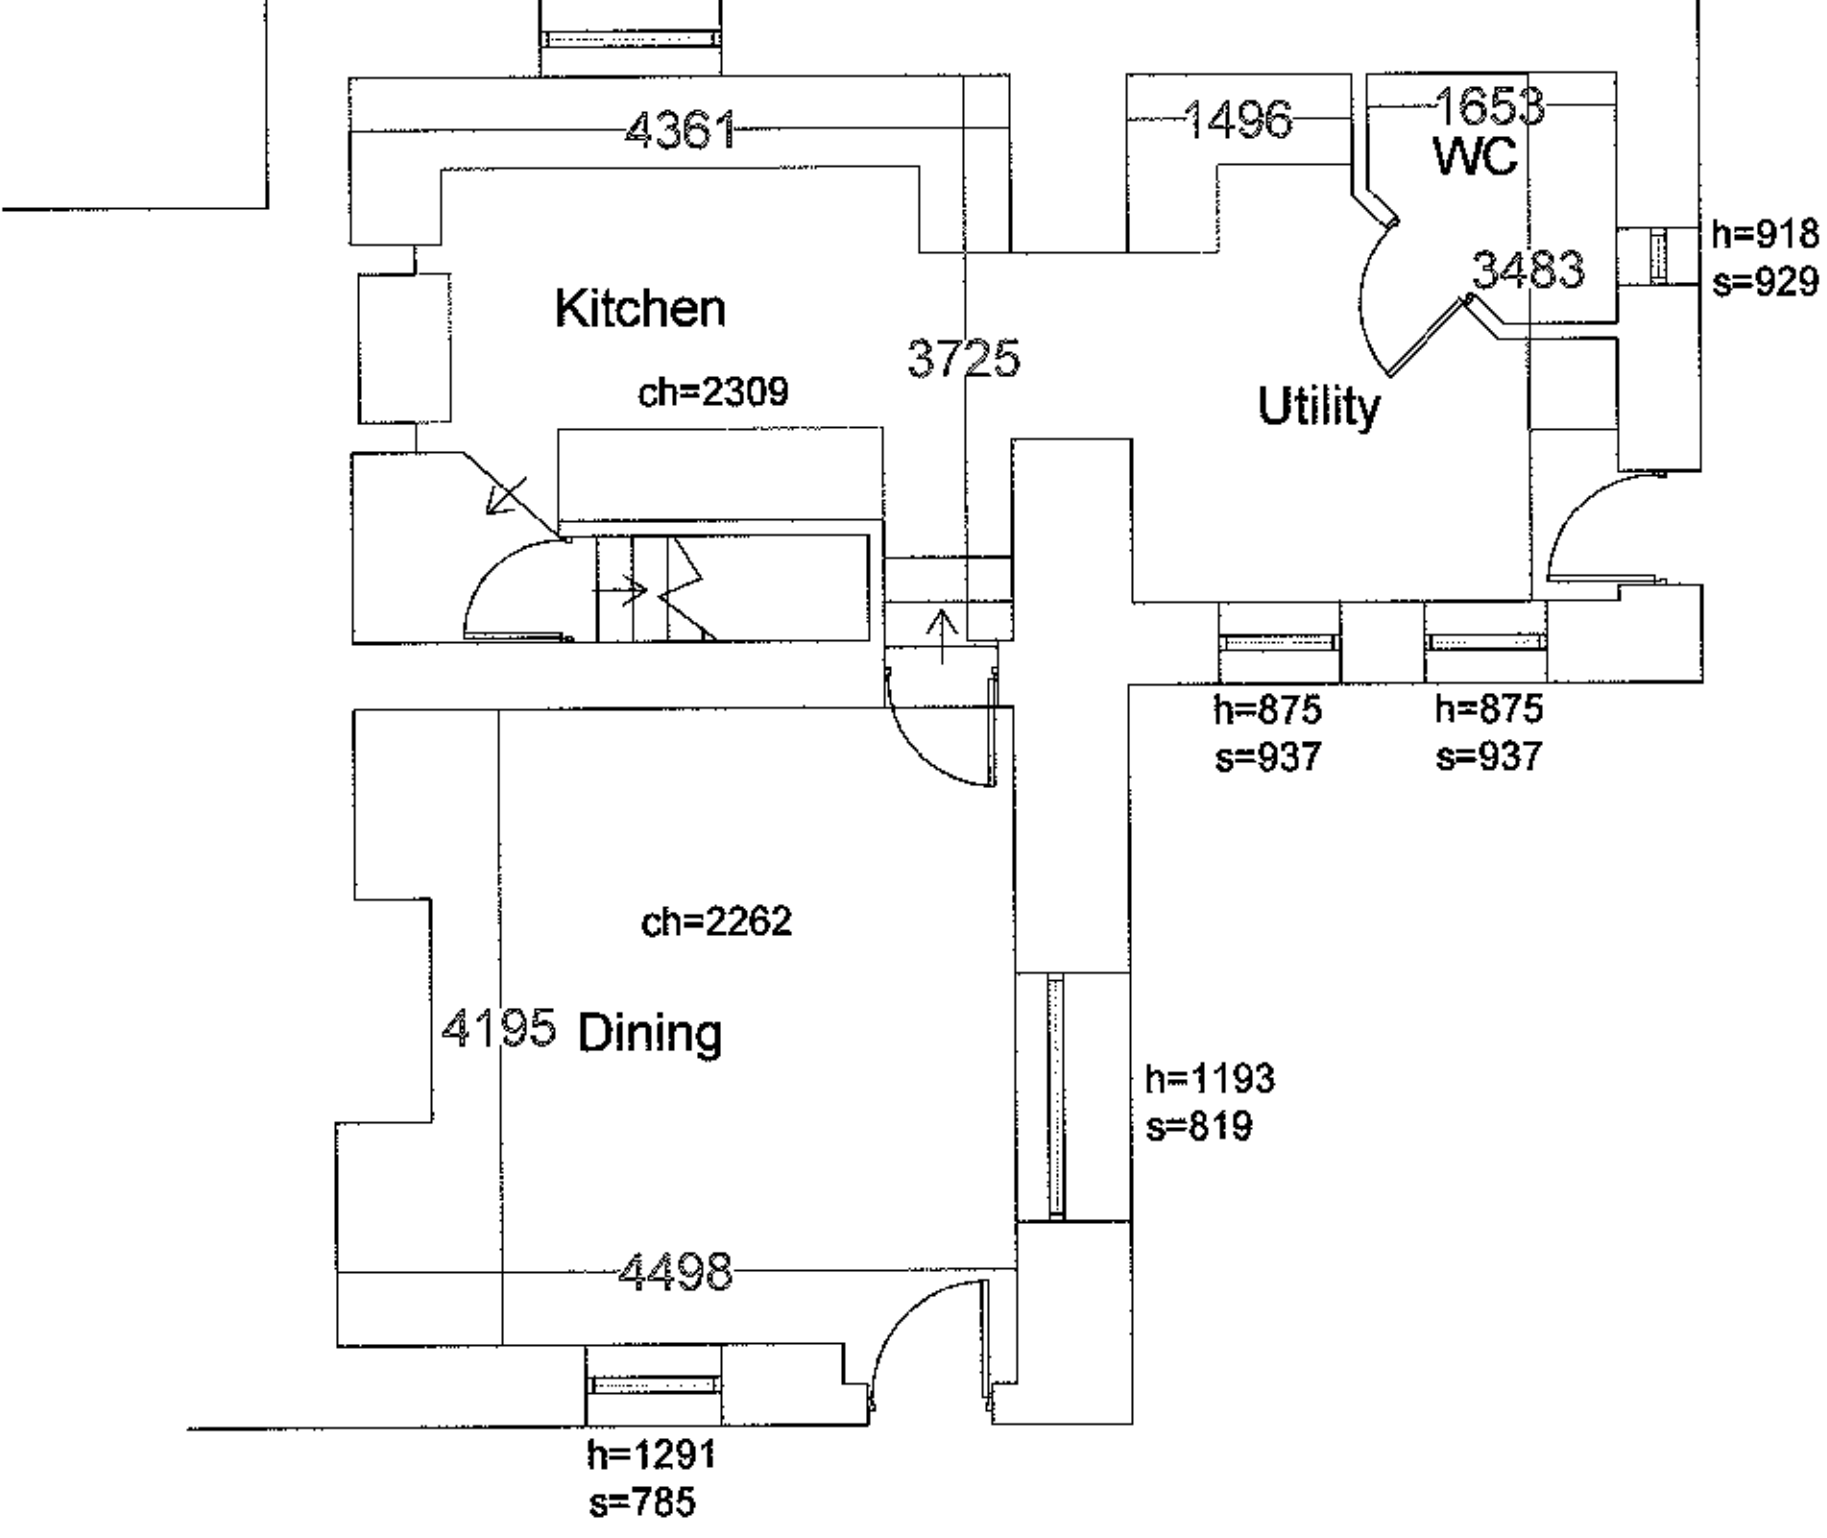


First Floor

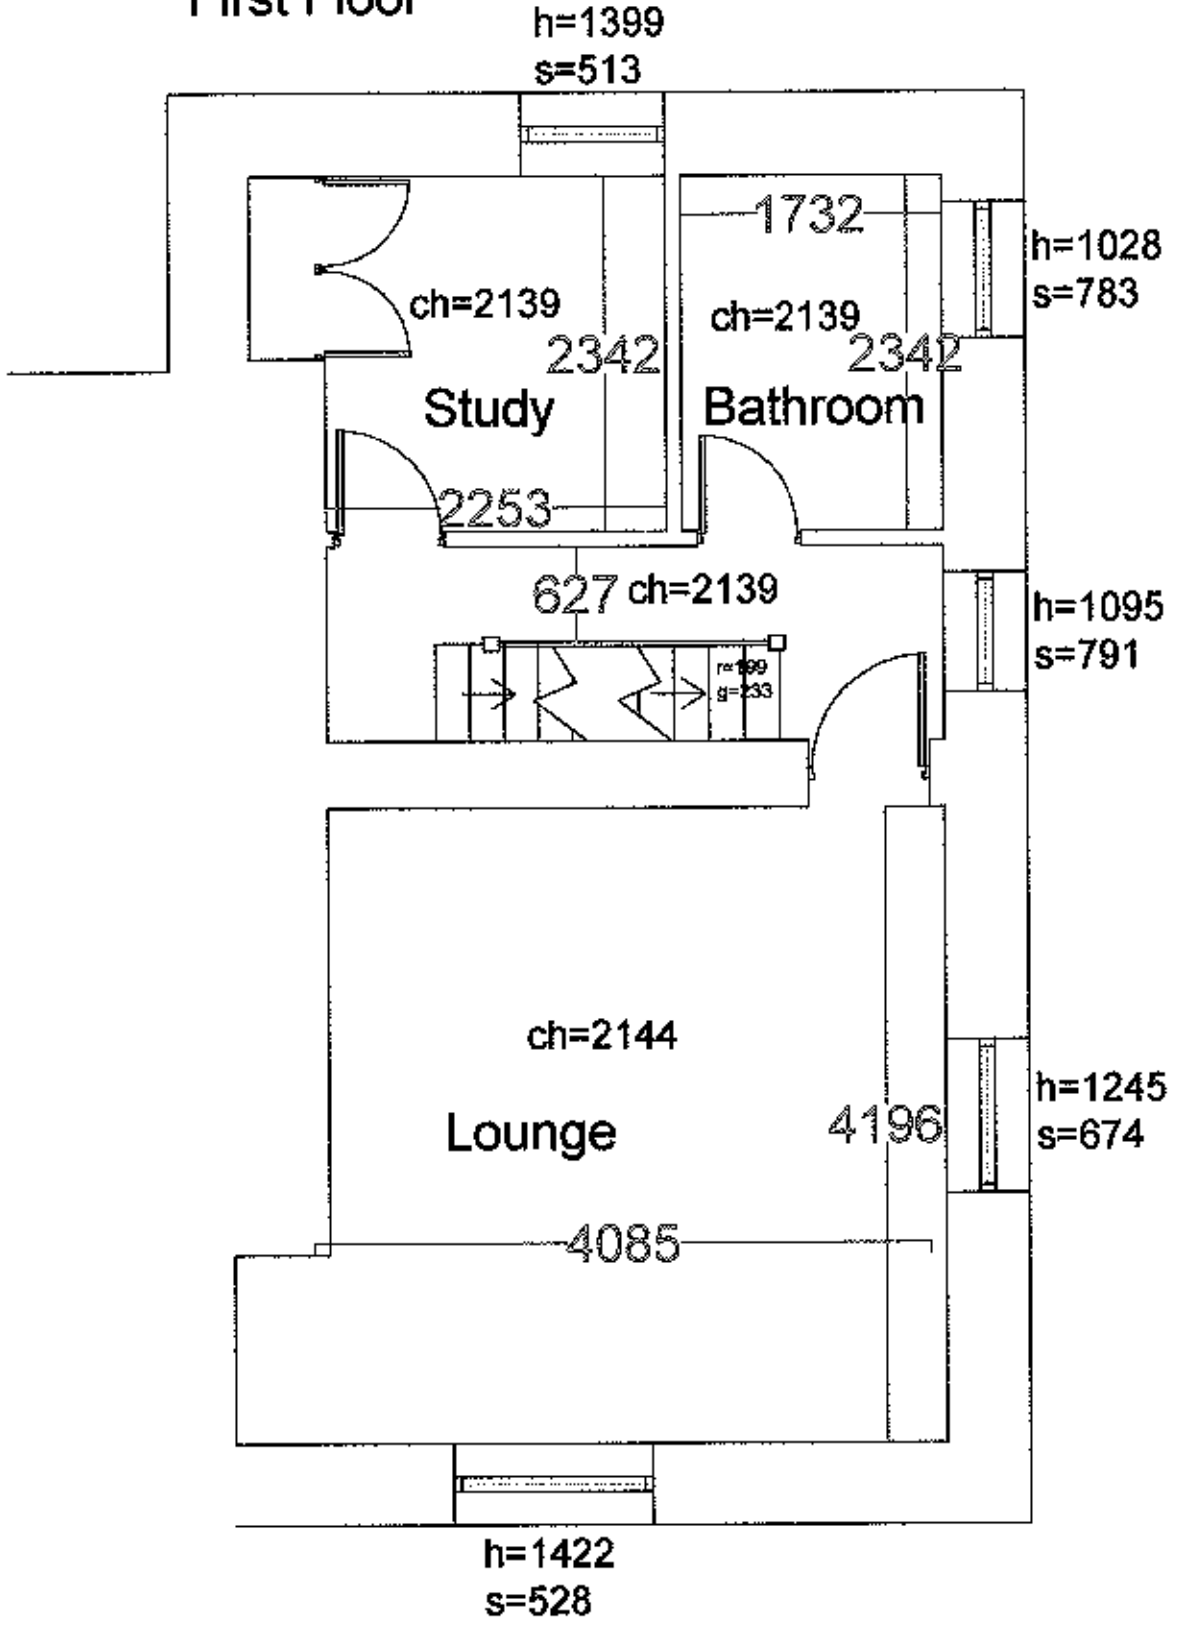


Second Floor

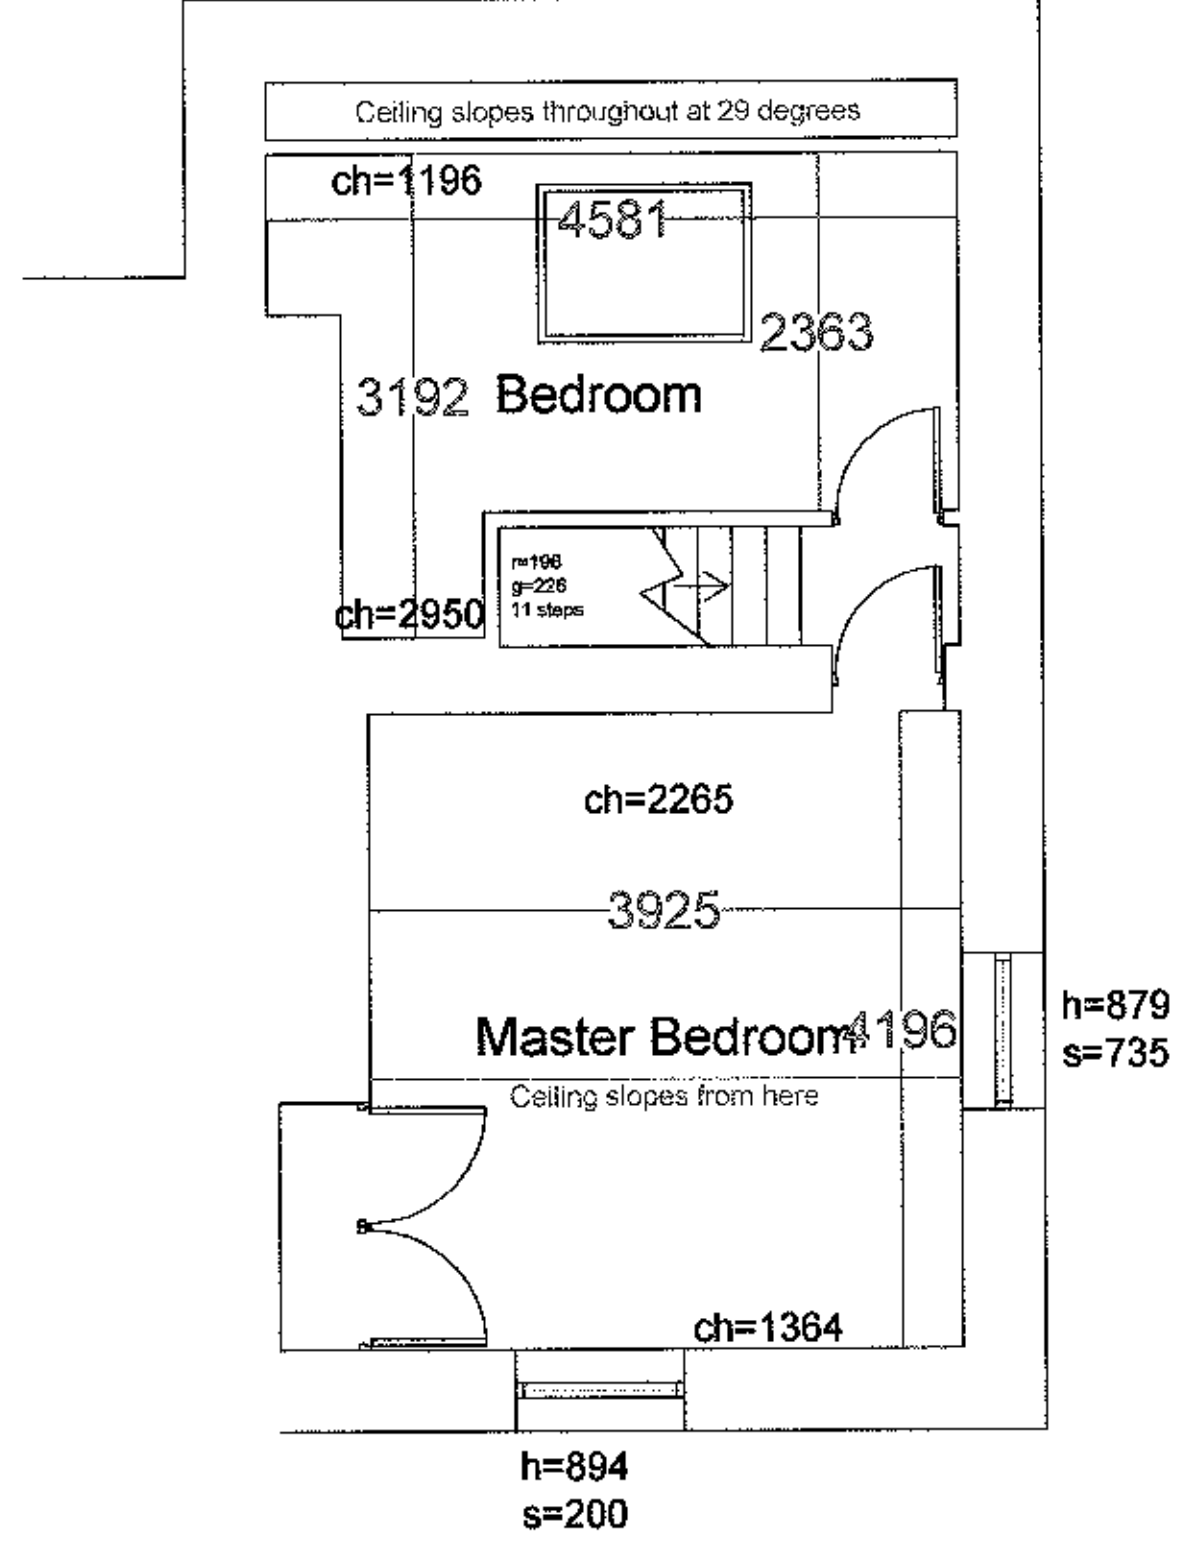


Side Elevation

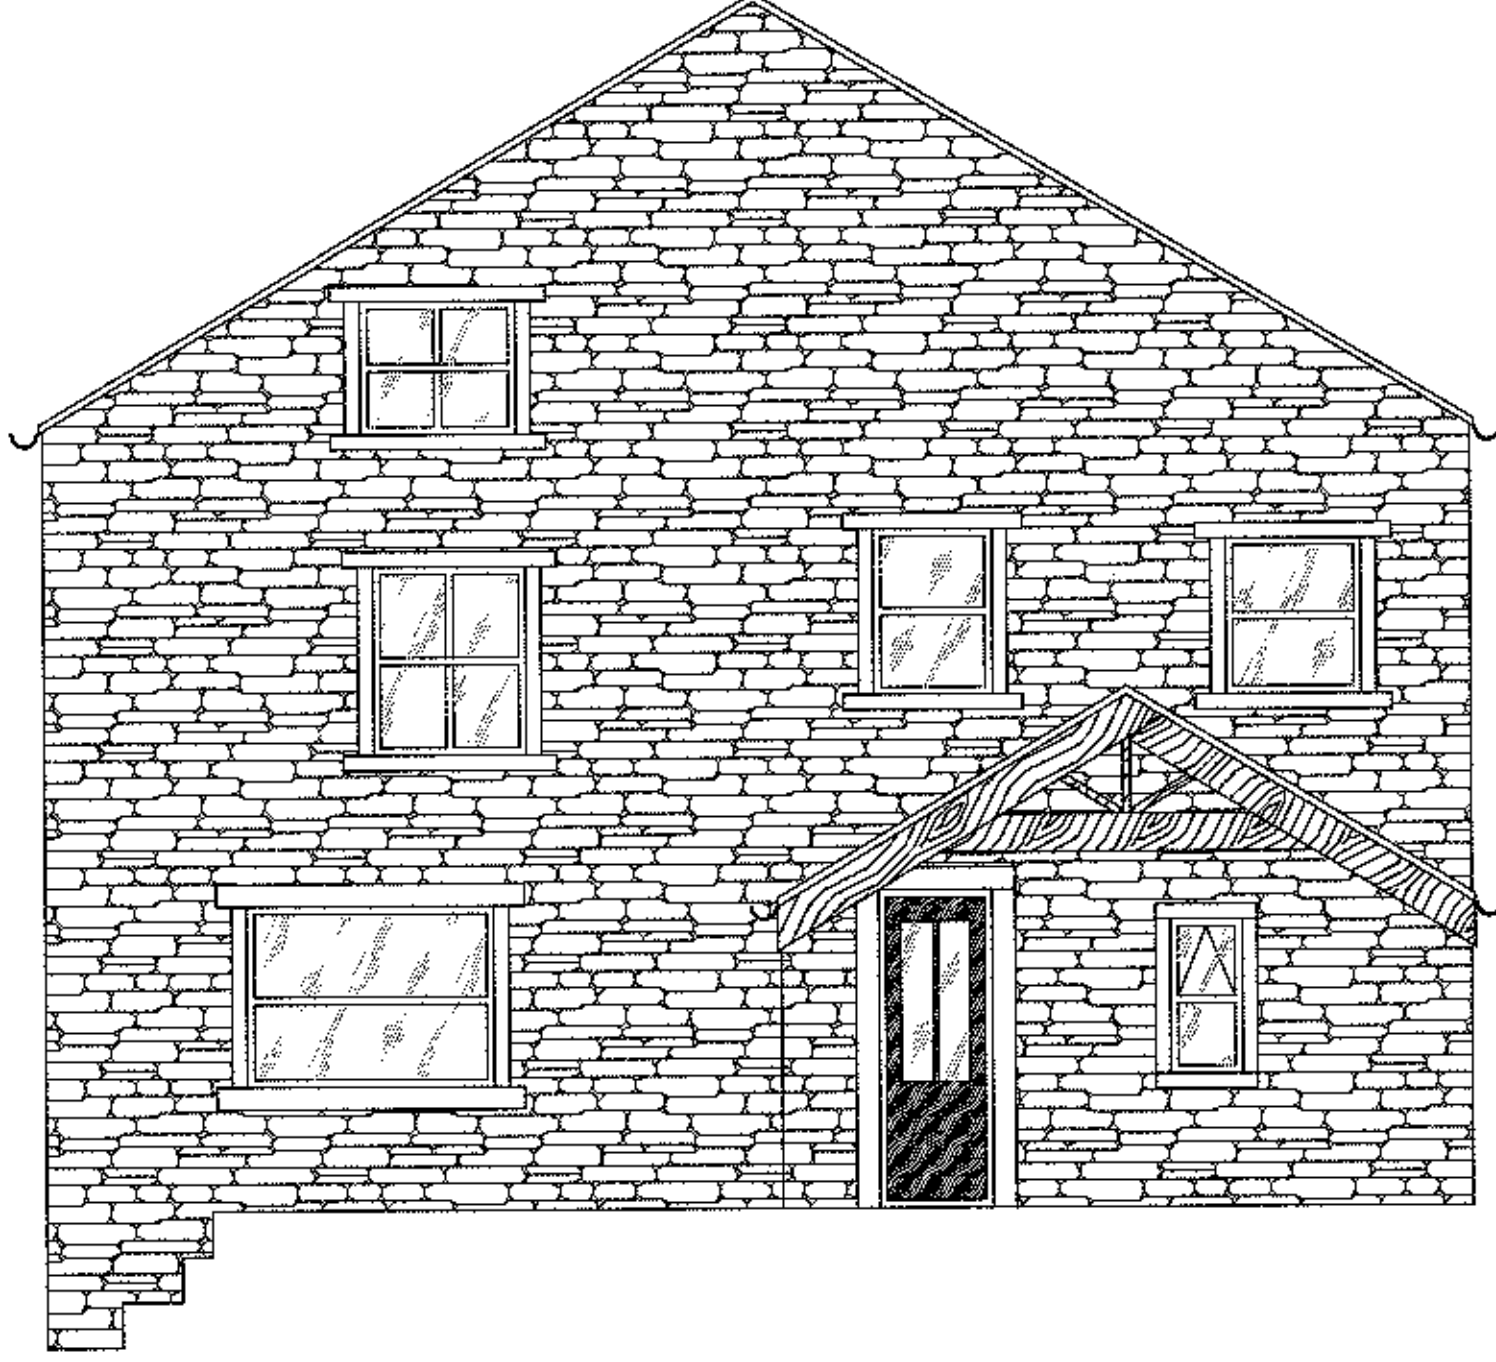

Front Elevation

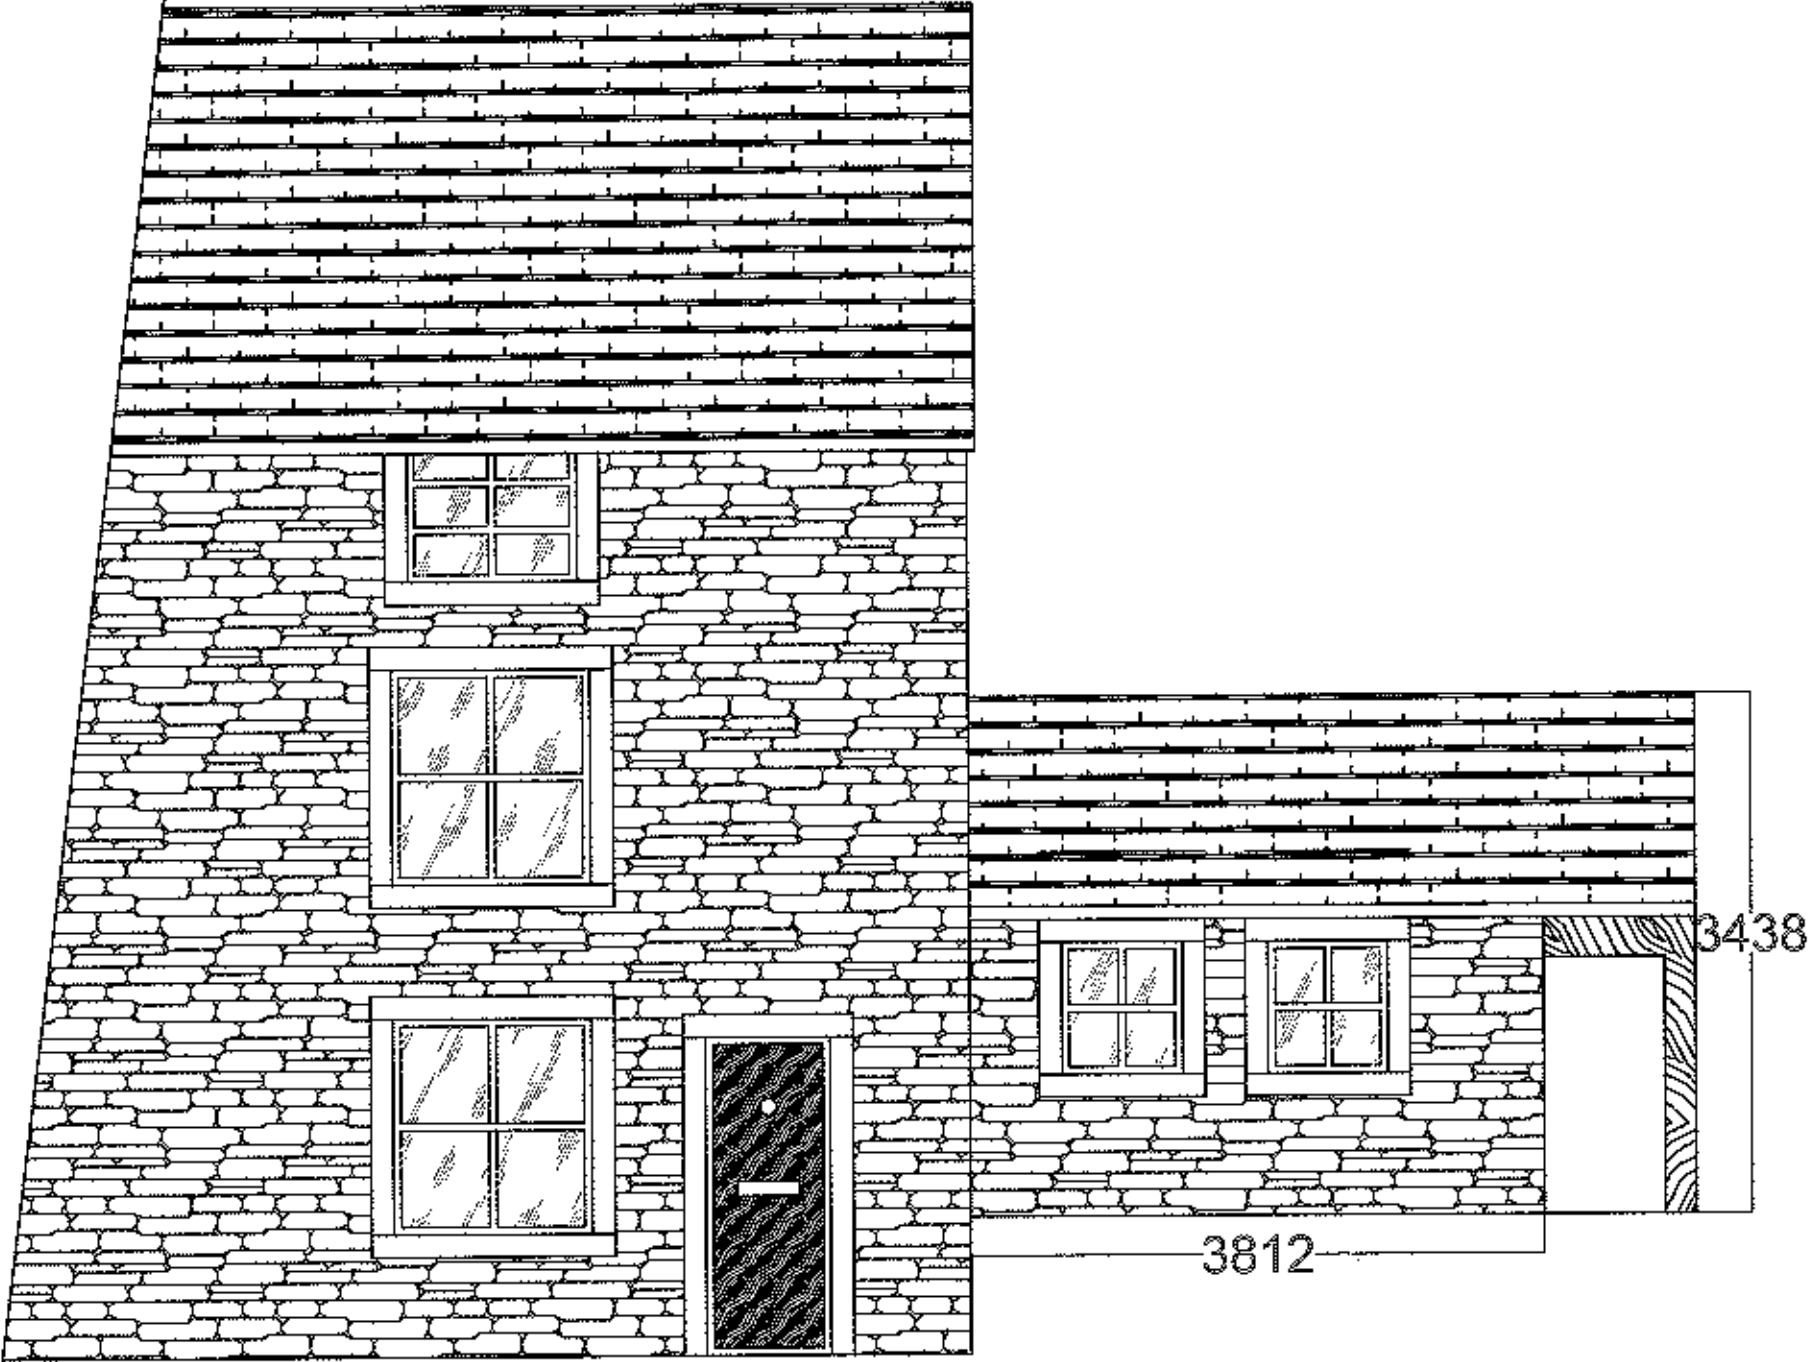

Rear Elevation

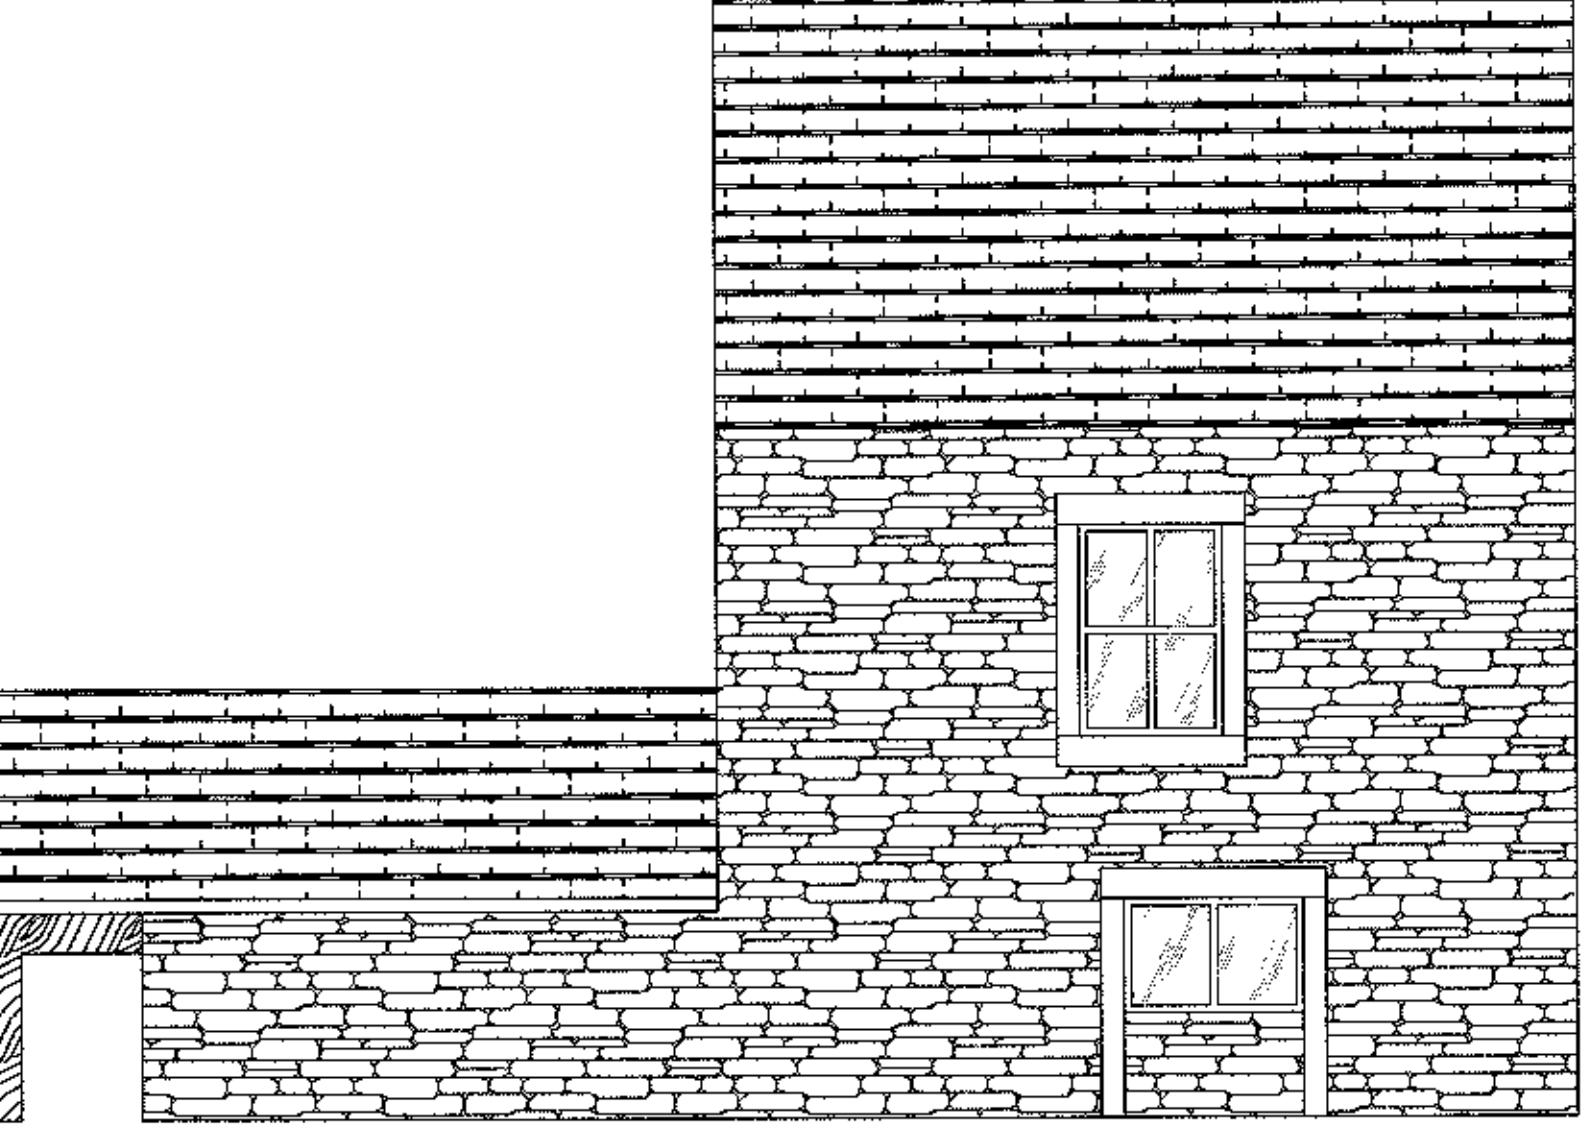

320120701P

Description		Rev	Date	By
AJH ASSOCIATES Chartered Building Surveyors				
Client MR & MRS M FULLALOVE		Scale 1:50		
Project IVY COTTAGE NEWTON IN BOWLAND CLITHEROE		Date 23/07/2012		
Description EXISTING PLANS AND ELEVATIONS		By JT		
DO NOT SCALE THIS DRAWING. CHECK ALL DIMENSIONS ON SITE.		Checked TH		
		No. 2877/100		

THIS DRAWING IS PROTECTED BY COPYRIGHT. IT MAY NOT BE REPRODUCED IN ANY FORM OR BY ANY MEANS FOR ANY PURPOSE, WITHOUT GAINING PRIOR WRITTEN PERMISSION FROM AJH ASSOCIATES