




Side Elevation

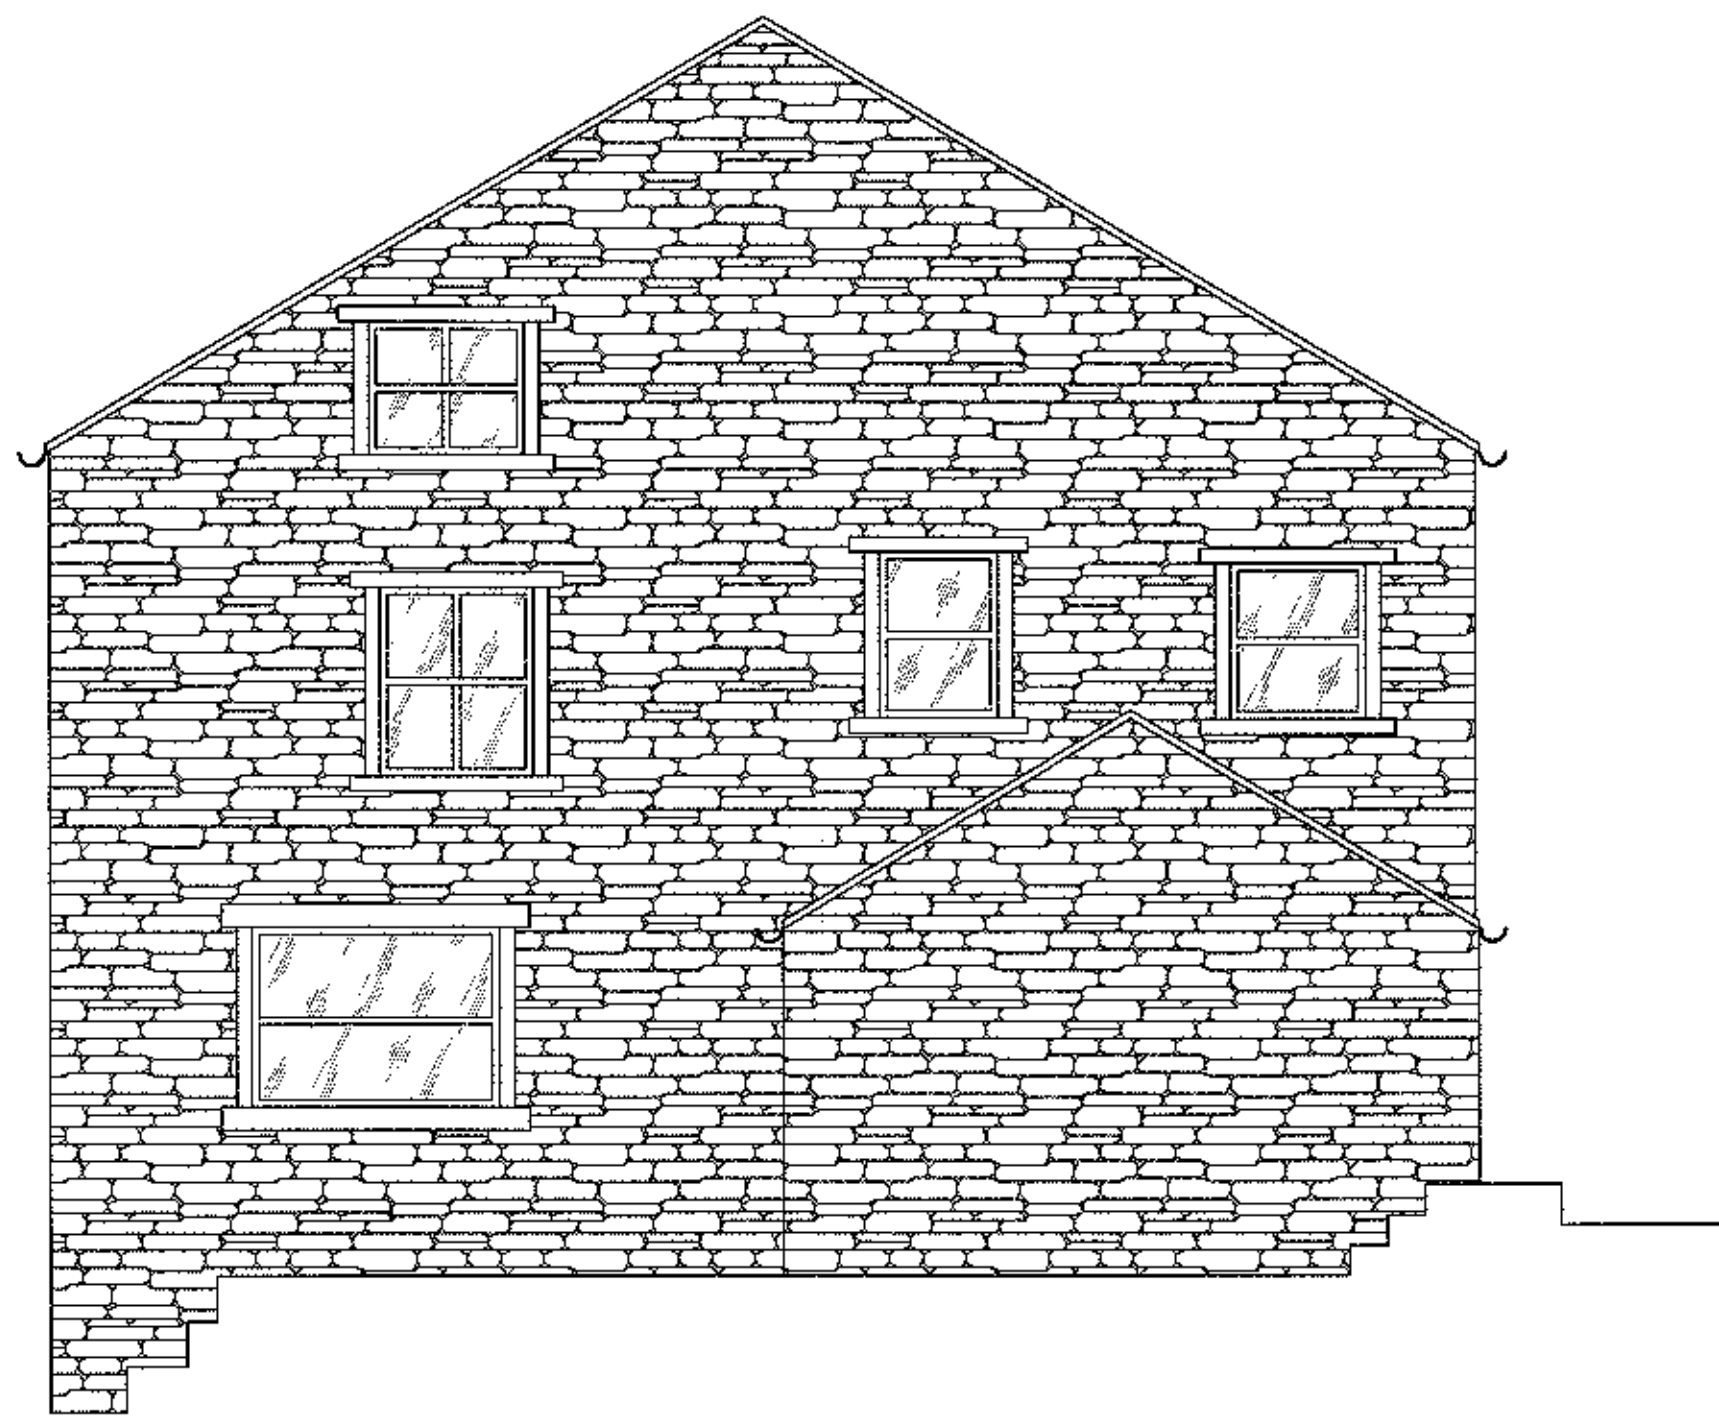

Front Elevation

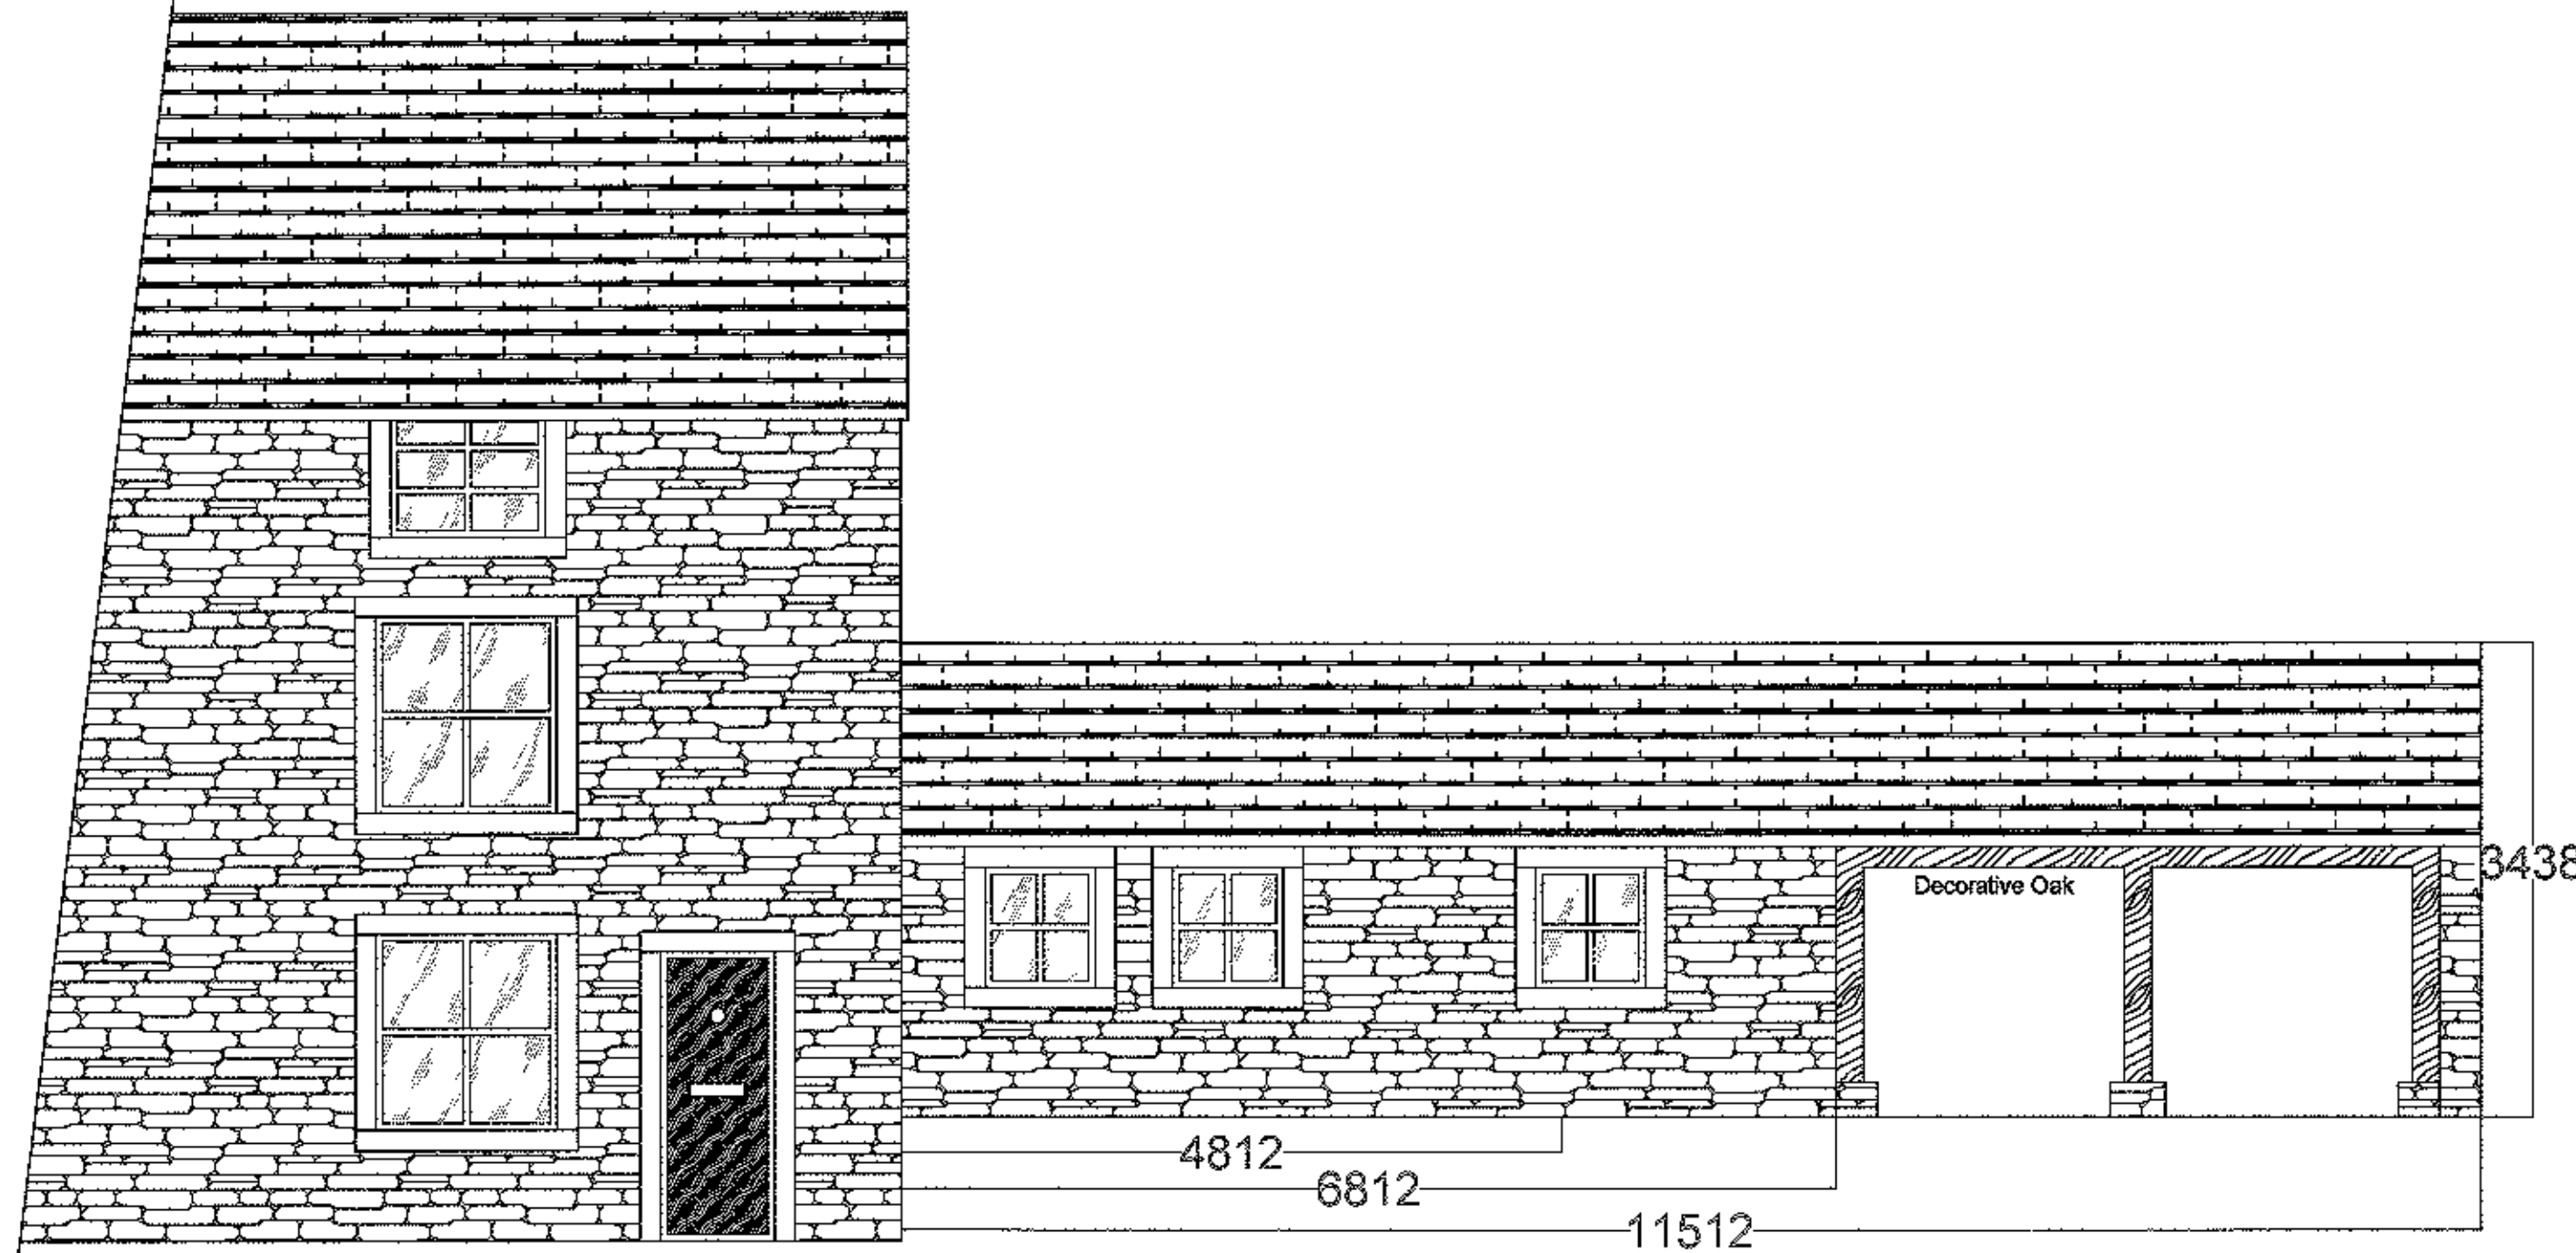

Rear Elevation

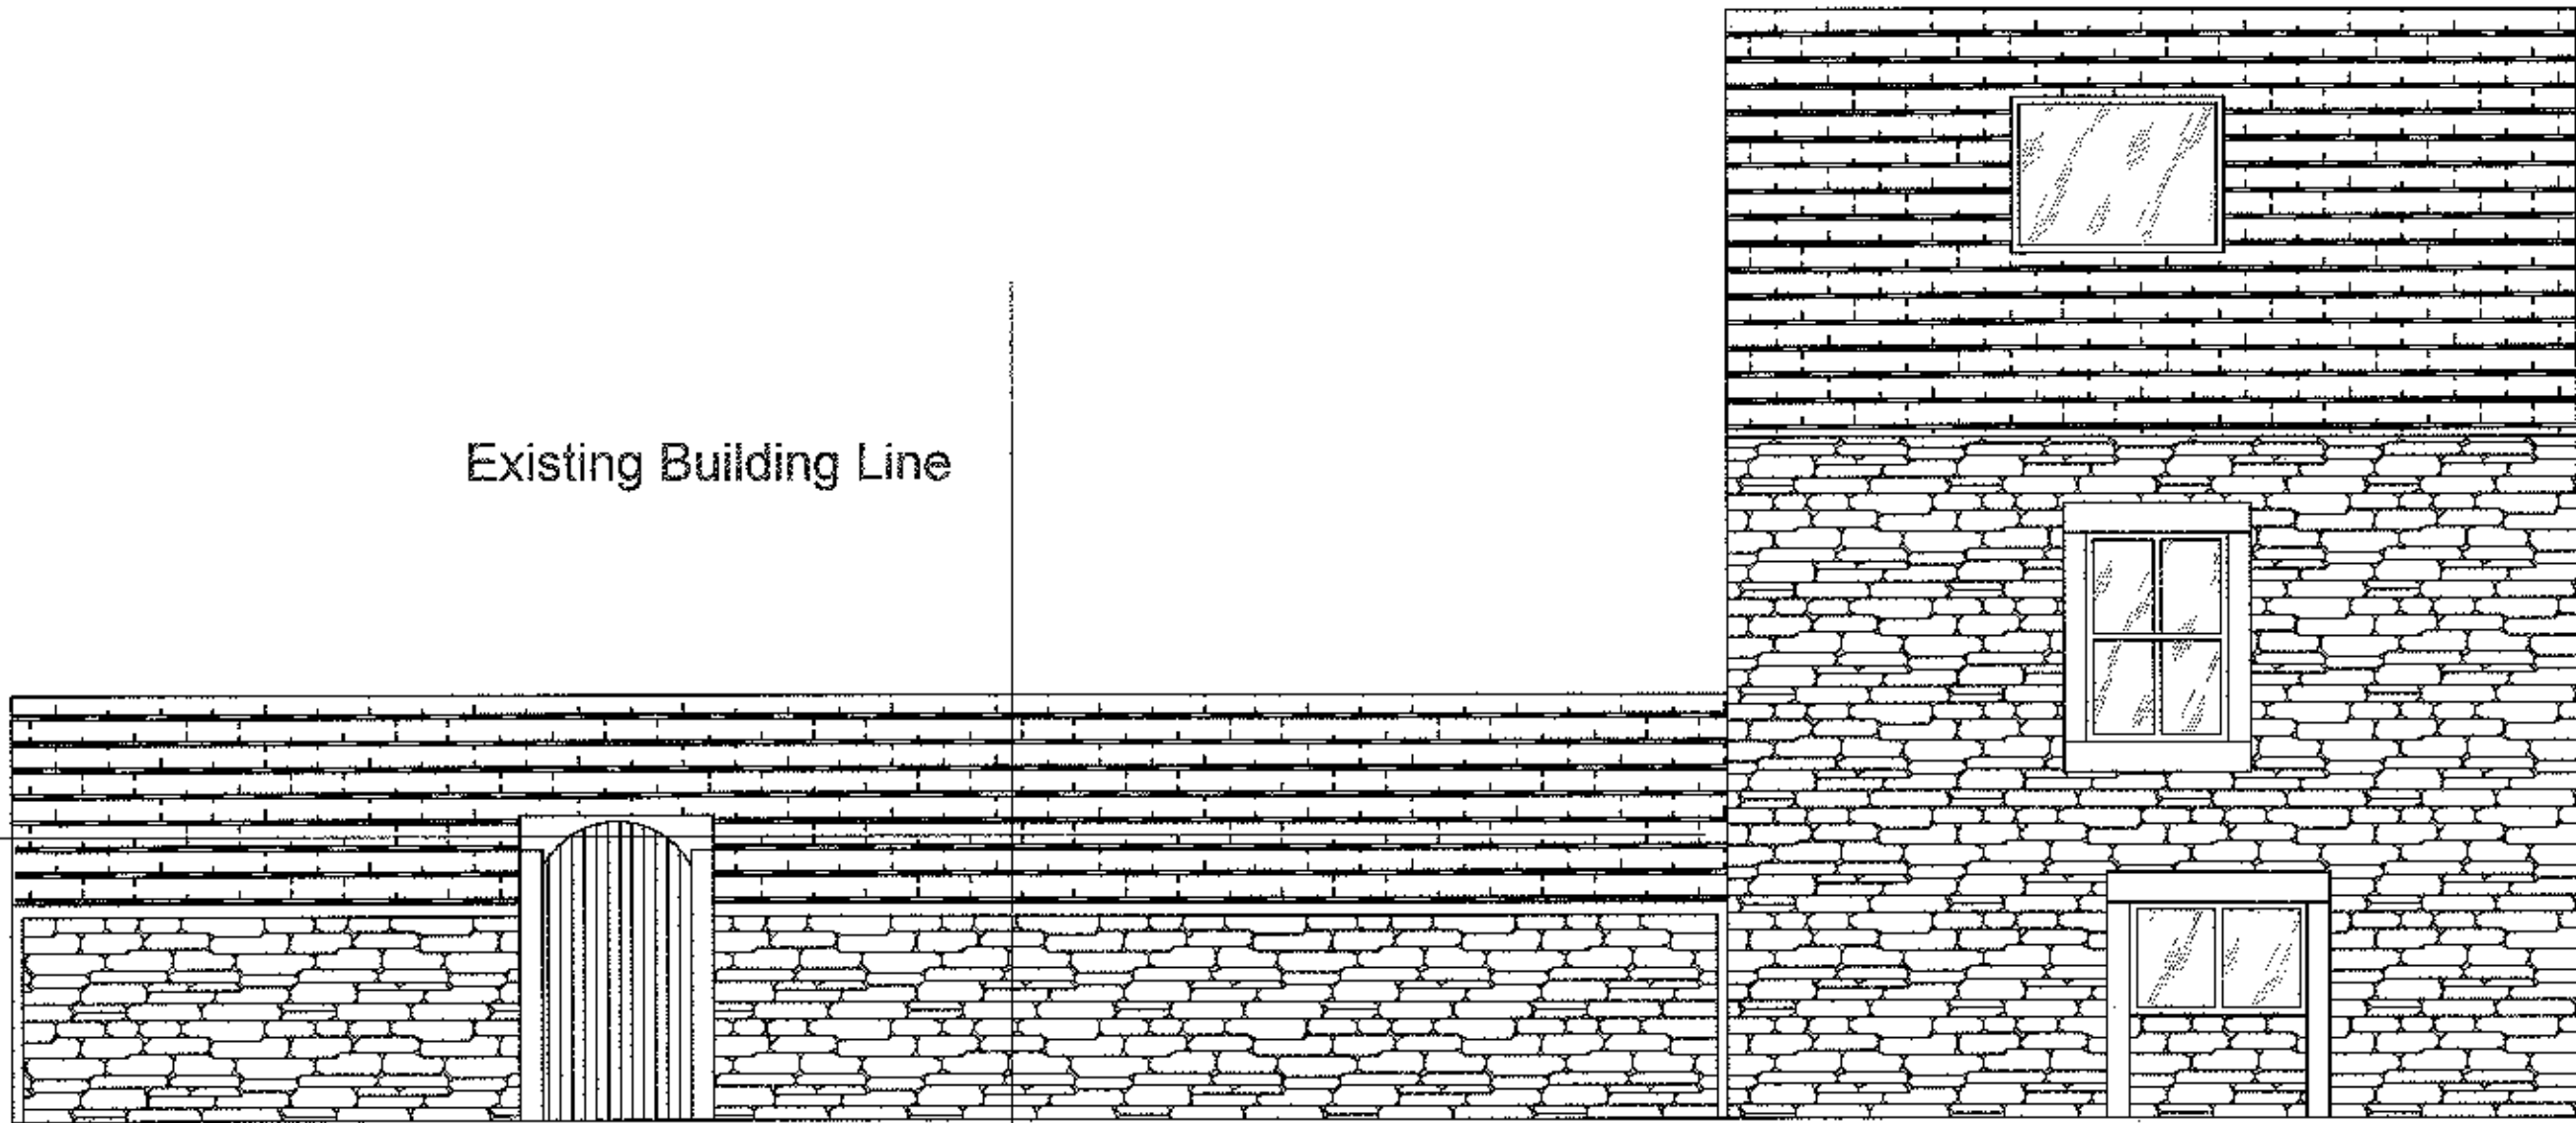

Existing Building Line

Current Fence Height

320120701

AMENDED PLANS RECEIVED
DATE 26TH SEPT 2012

Client	Mr & Mrs M. Fullalove	Scale	1:50
Project	IVY COTTAGE NEWTON IN BOWLAND CUTHEROE	Date	23/07/2012
Drawn by	JT	By	JT
Checked by	TH	By	TH
Proposed Elevations		By	TH
DO NOT SCALE THIS DRAWING. CHECK ALL DIMENSIONS ON SITE		By	28/7/201

THIS DRAWING IS PROVIDED BY CONTRACT. IT MAY NOT BE REPRODUCED IN ANY FORM OR BY ANY MEANS FOR ANY PURPOSES WITHOUT WRITTEN PERMISSION FROM AJH ASSOCIATES