


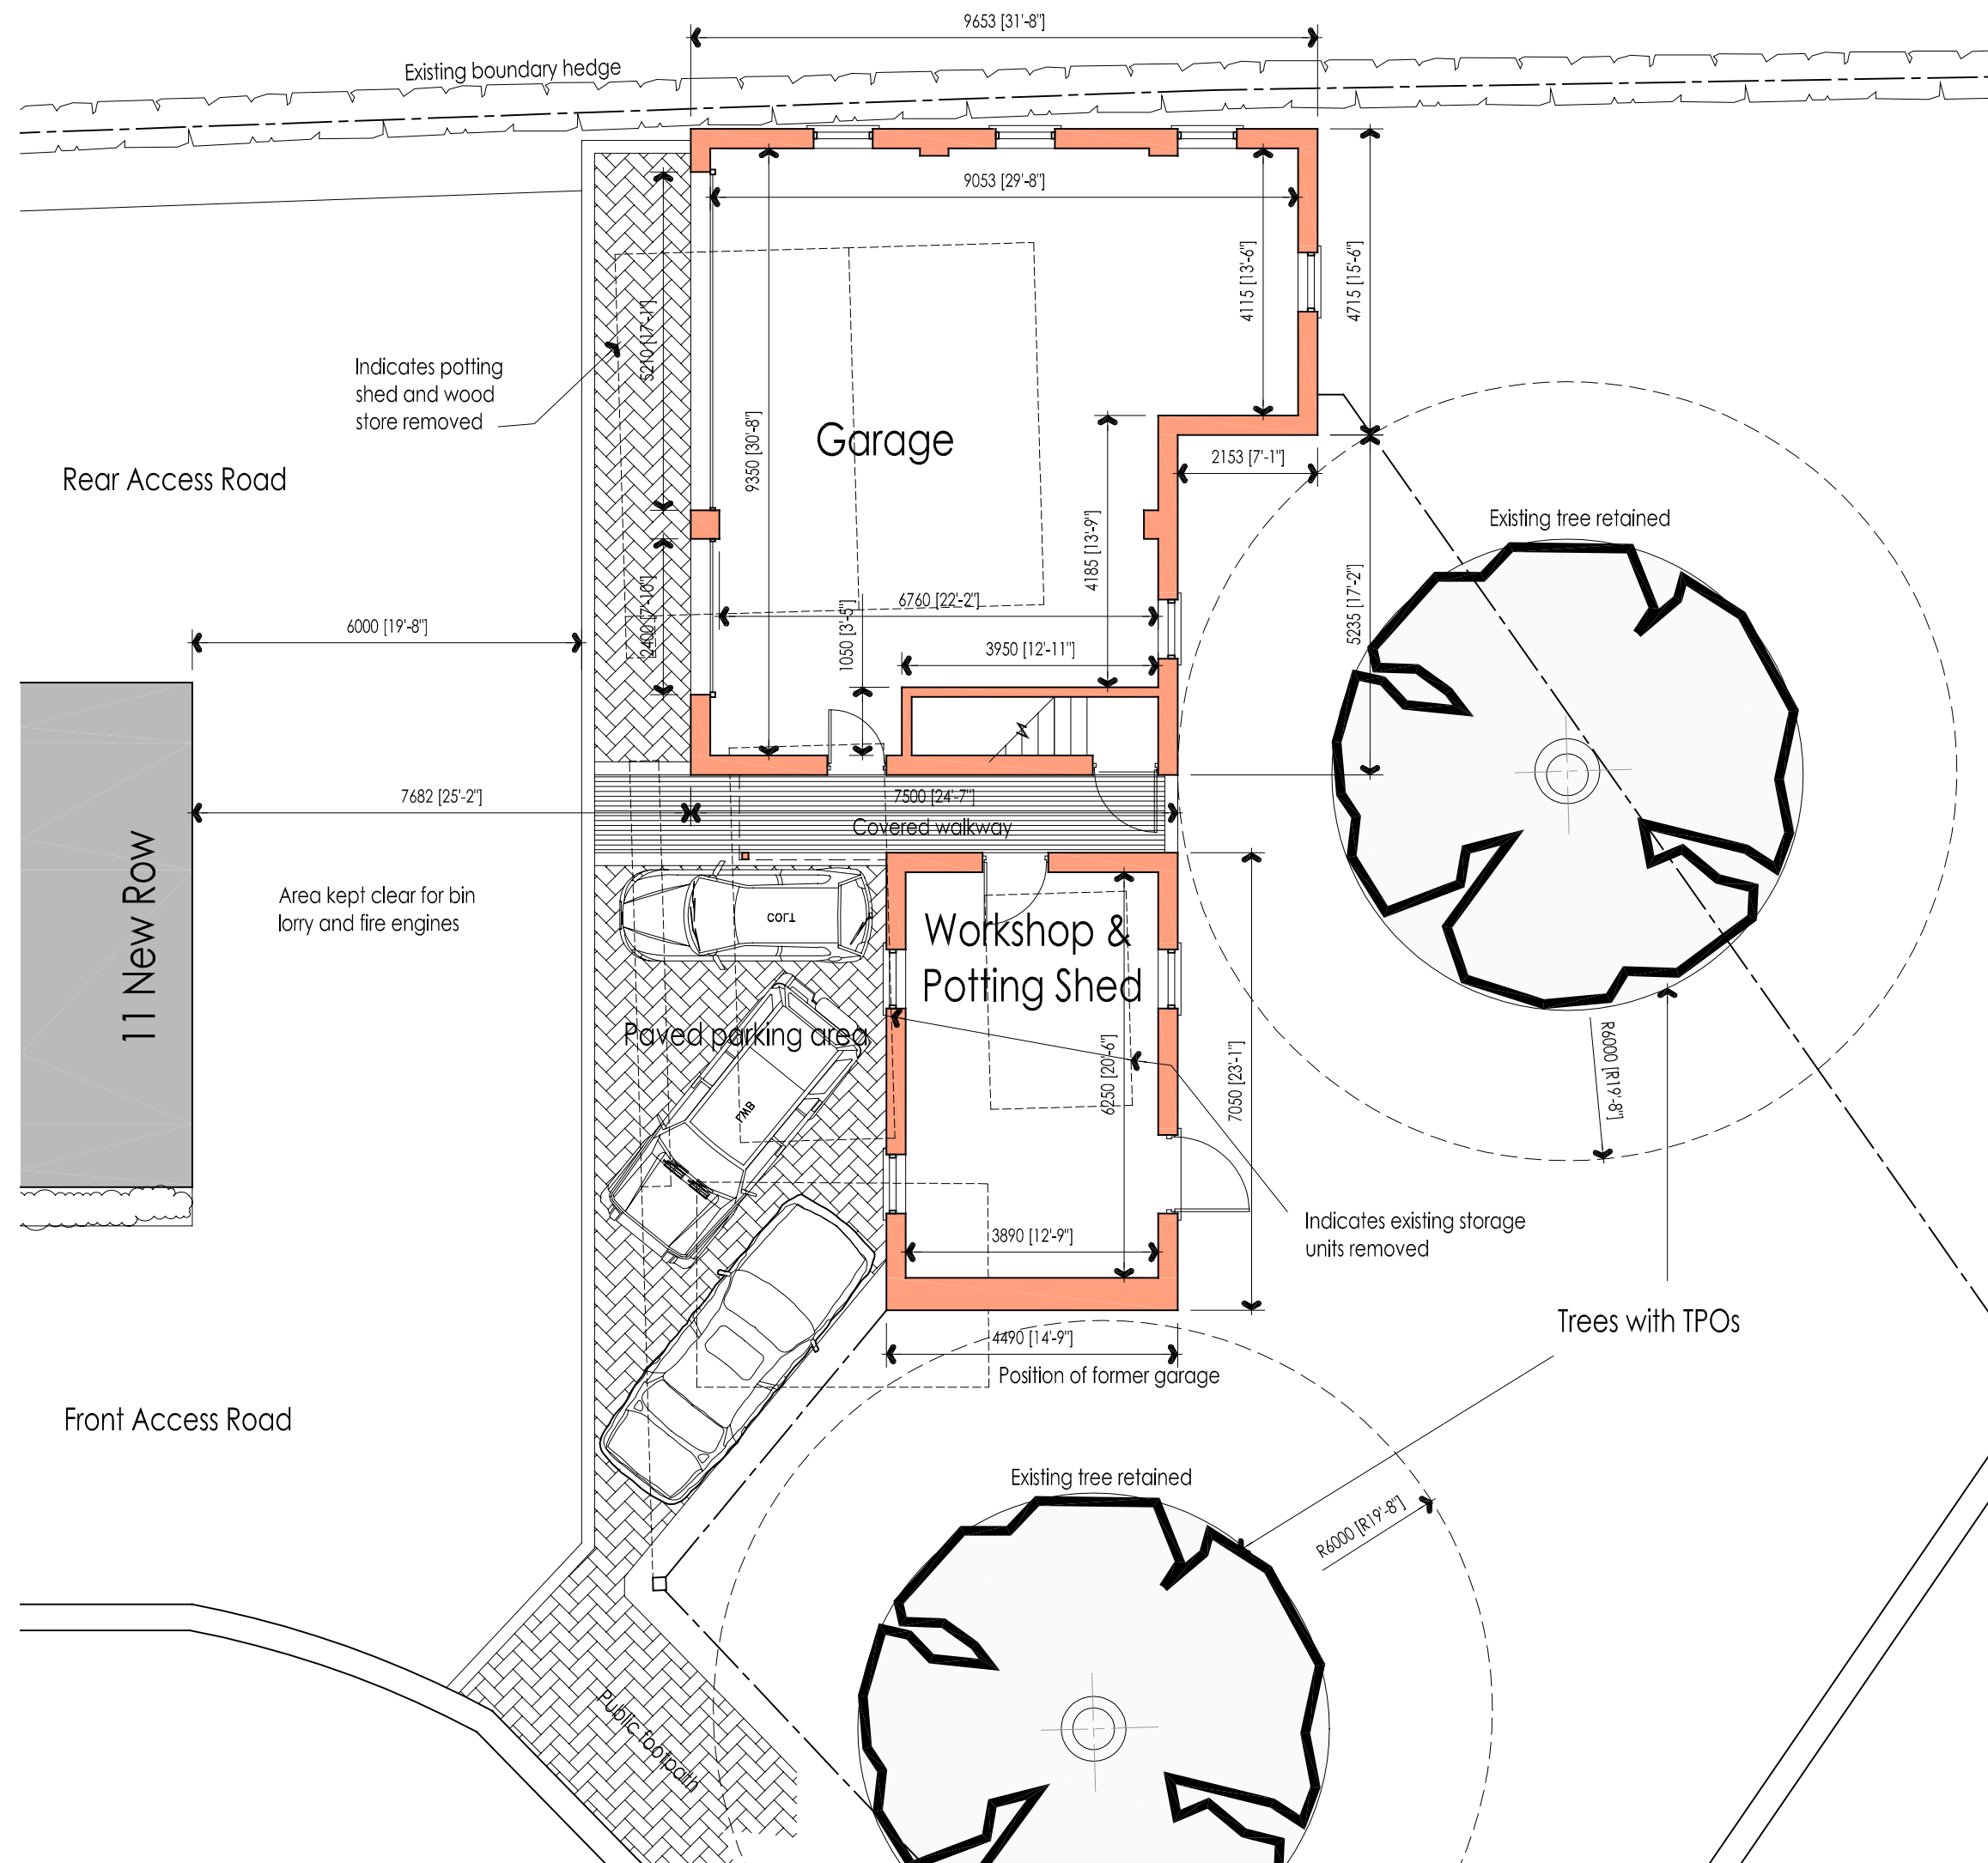

Notes
This drawing is copyright and must not be reproduced or copied to any third party without the written permission of PGB Architectural Services Ltd.
All dimensions must be checked on site.
Only figured dimensions to be worked from.
Discrepancies must be reported to PGB Architectural Services Ltd before proceeding.

Rev A 10/05 6m radii added to trees
Rev B 01/06 major revision

The Orchard
Walton Fold
Longridge
Preston
PR3 2YE
Tel. 01772 784844
Fax. 01772 783446
Email. info@pgbamber.com



Client
Mr & Mrs Carefoot
11 New Row Cottages
Clitheroe Road
Knowle Green PR3 2YS

Project
Proposed Detached Garage,
Workshop & Study

Drawing Title
EXISTING
Ground Floor Plan

Date
04/05


Scale
1:100

Revision
B


Job No.
2295

Drawing No.
02


◆ Notes
 This drawing is copyright and must not be reproduced or copied to any third party without the written permission of PGB Architectural Services Ltd.
 All dimensions must be checked on site.
 Only figured dimensions to be worked from.
 Discrepancies must be reported to PGB Architectural Services Ltd before proceeding.

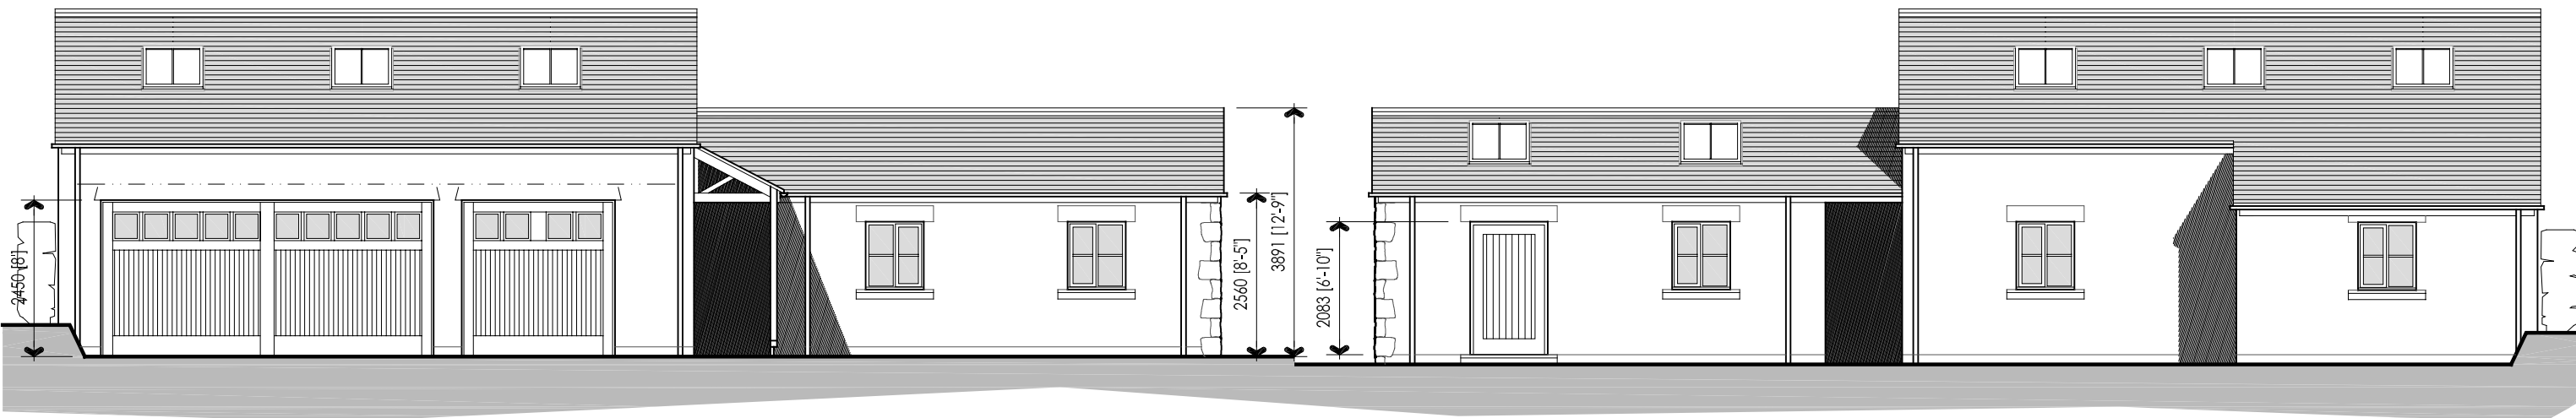

.....WEST ELEVATION EAST ELEVATION.....

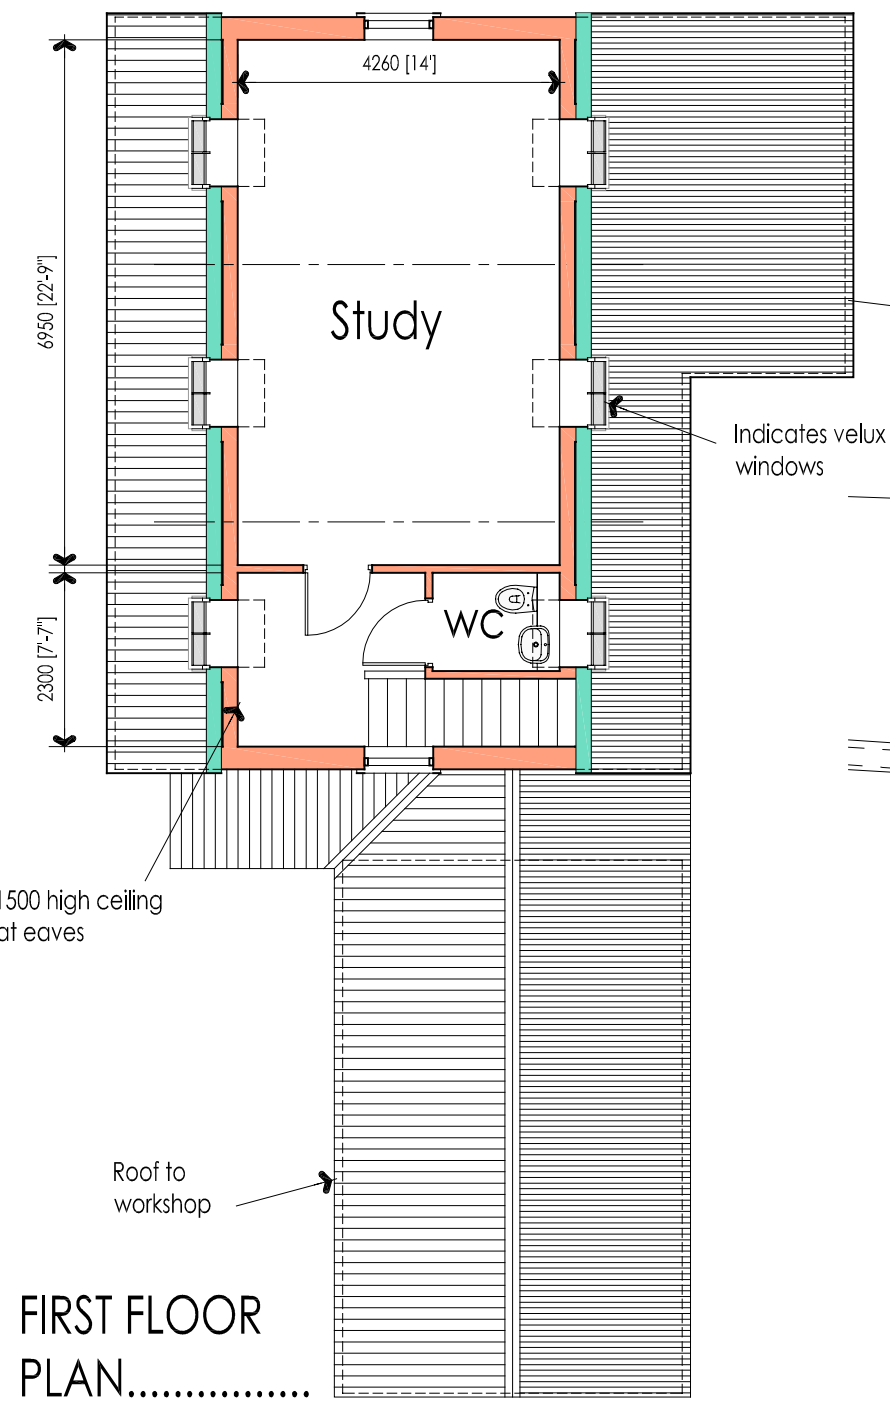

FIRST FLOOR PLAN.....

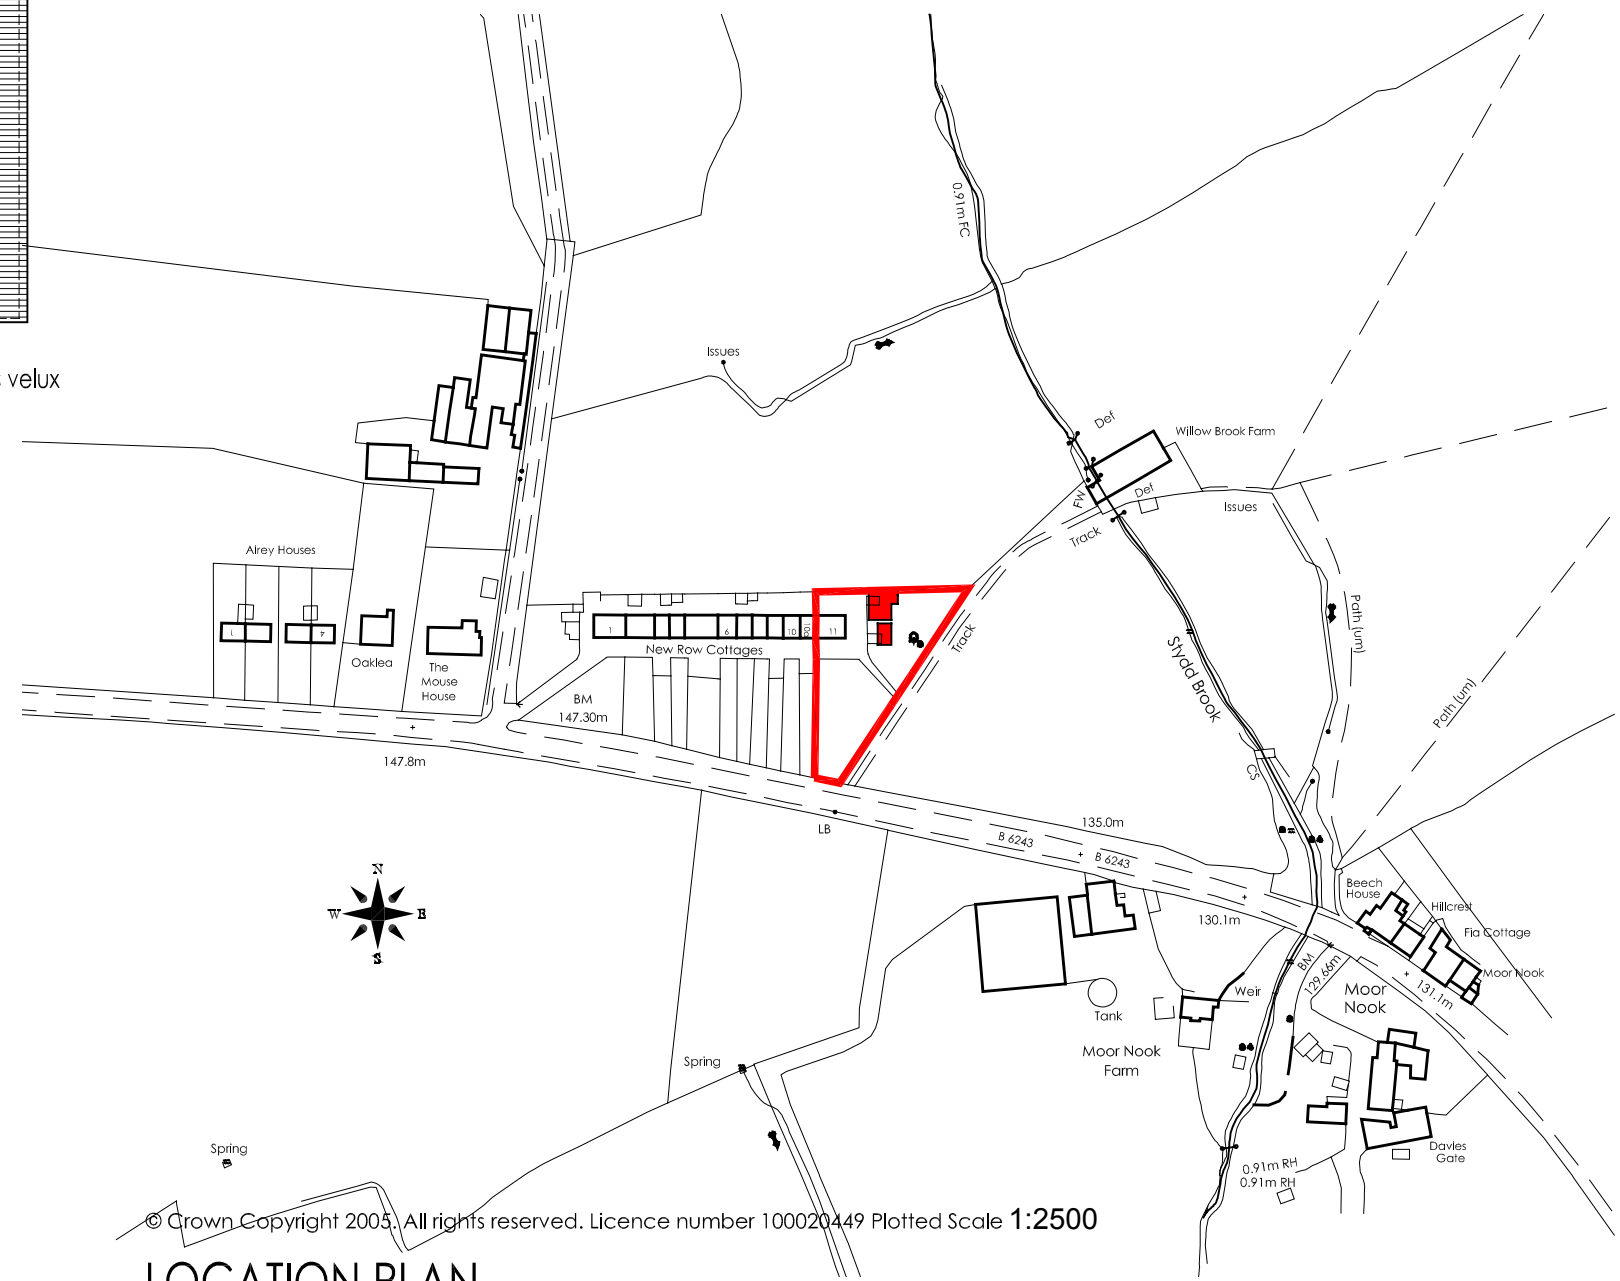

© Crown Copyright 2005. All rights reserved. Licence number 100020449 Plotted Scale 1:2500

LOCATION PLAN.....

Rev A 01/06 major revisions

The Orchard
 Walton Fold
 Longridge
 Preston
 PR3 2YE
 Tel. 01772 784844
 Fax. 01772 783446
 Email. info@pgbamber.com



◆ Client
 Mr & Mrs Carefoot
 11 New Row Cottages
 Clitheroe Road
 Knowle Green PR3 2YS

◆ Project
 Proposed Detached Garage,
 Workshop & Study


◆ Drawing Title
**EXISTING Elevations,
 First & Location Plans**

◆ Date
 04/05
 ◆ Job No.
2295

◆ Scale
 1:100


◆ Revision
 A
 ◆ Drawing No.
03

◆ Notes
 This drawing is copyright and must not be reproduced or copied to any third party without the written permission of PGB Architectural Services Ltd.
 All dimensions must be checked on site.
 Only figured dimensions to be worked from.
 Discrepancies must be reported to PGB Architectural Services Ltd before proceeding.

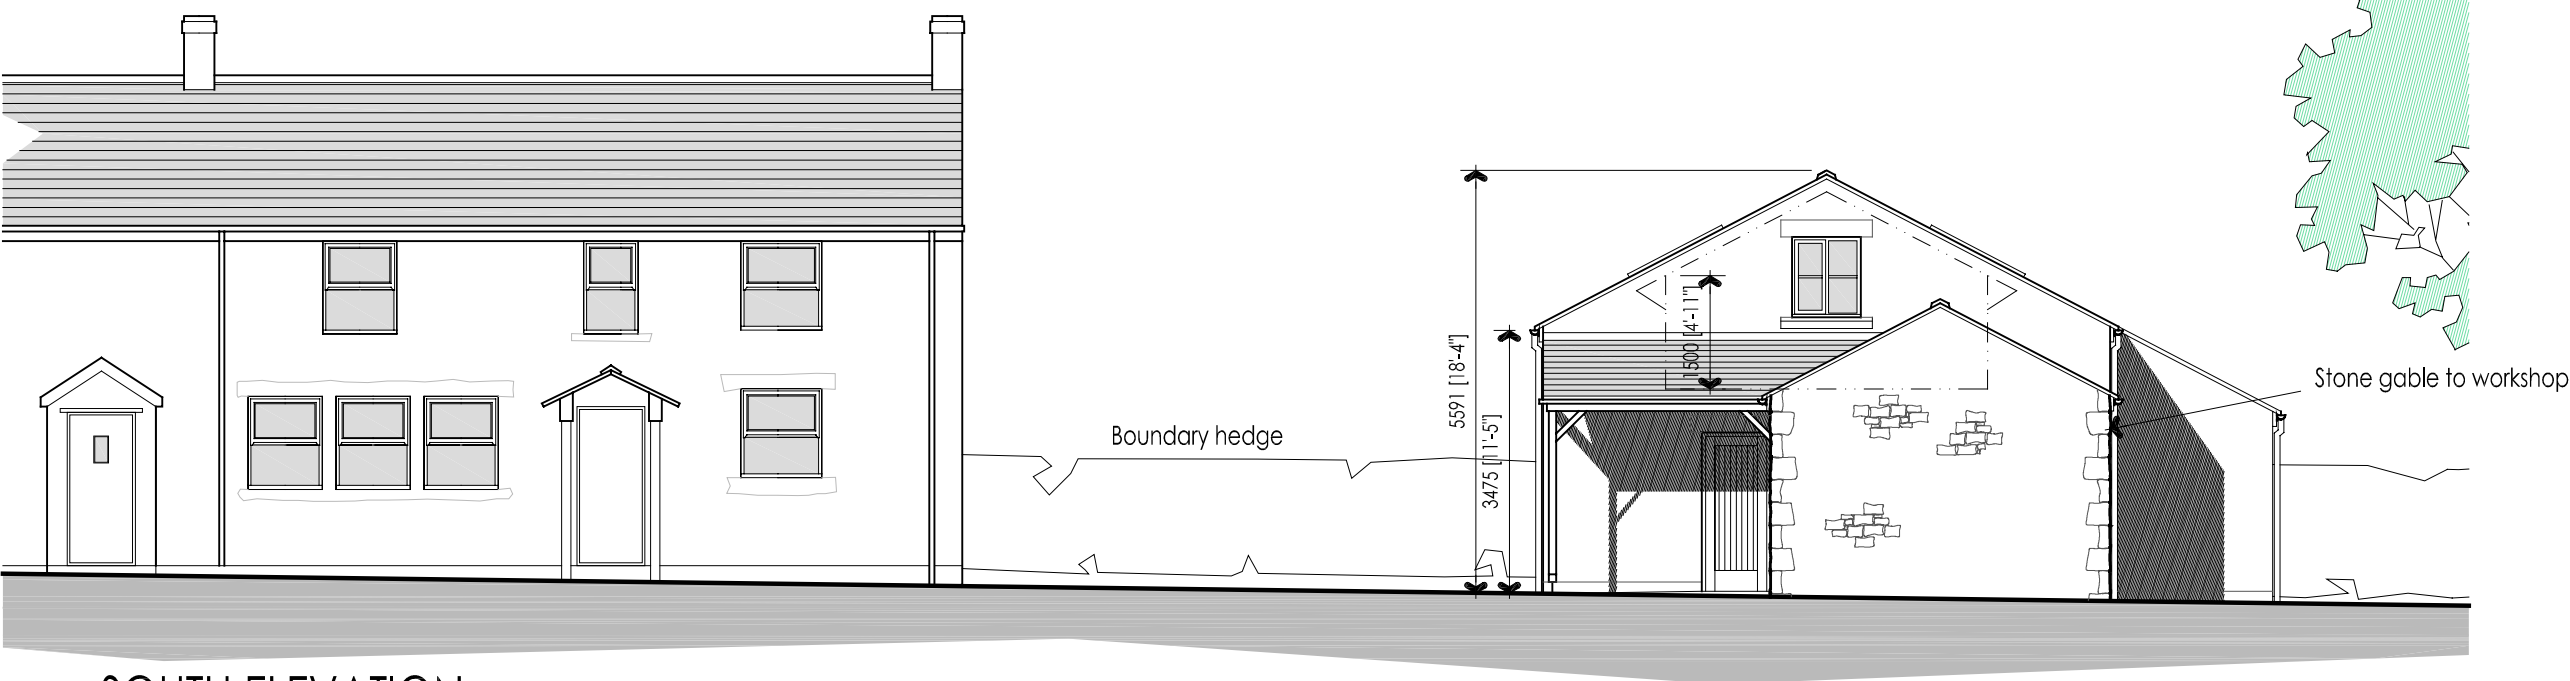

SOUTH ELEVATION.....

Rev A 01/06 major revisions

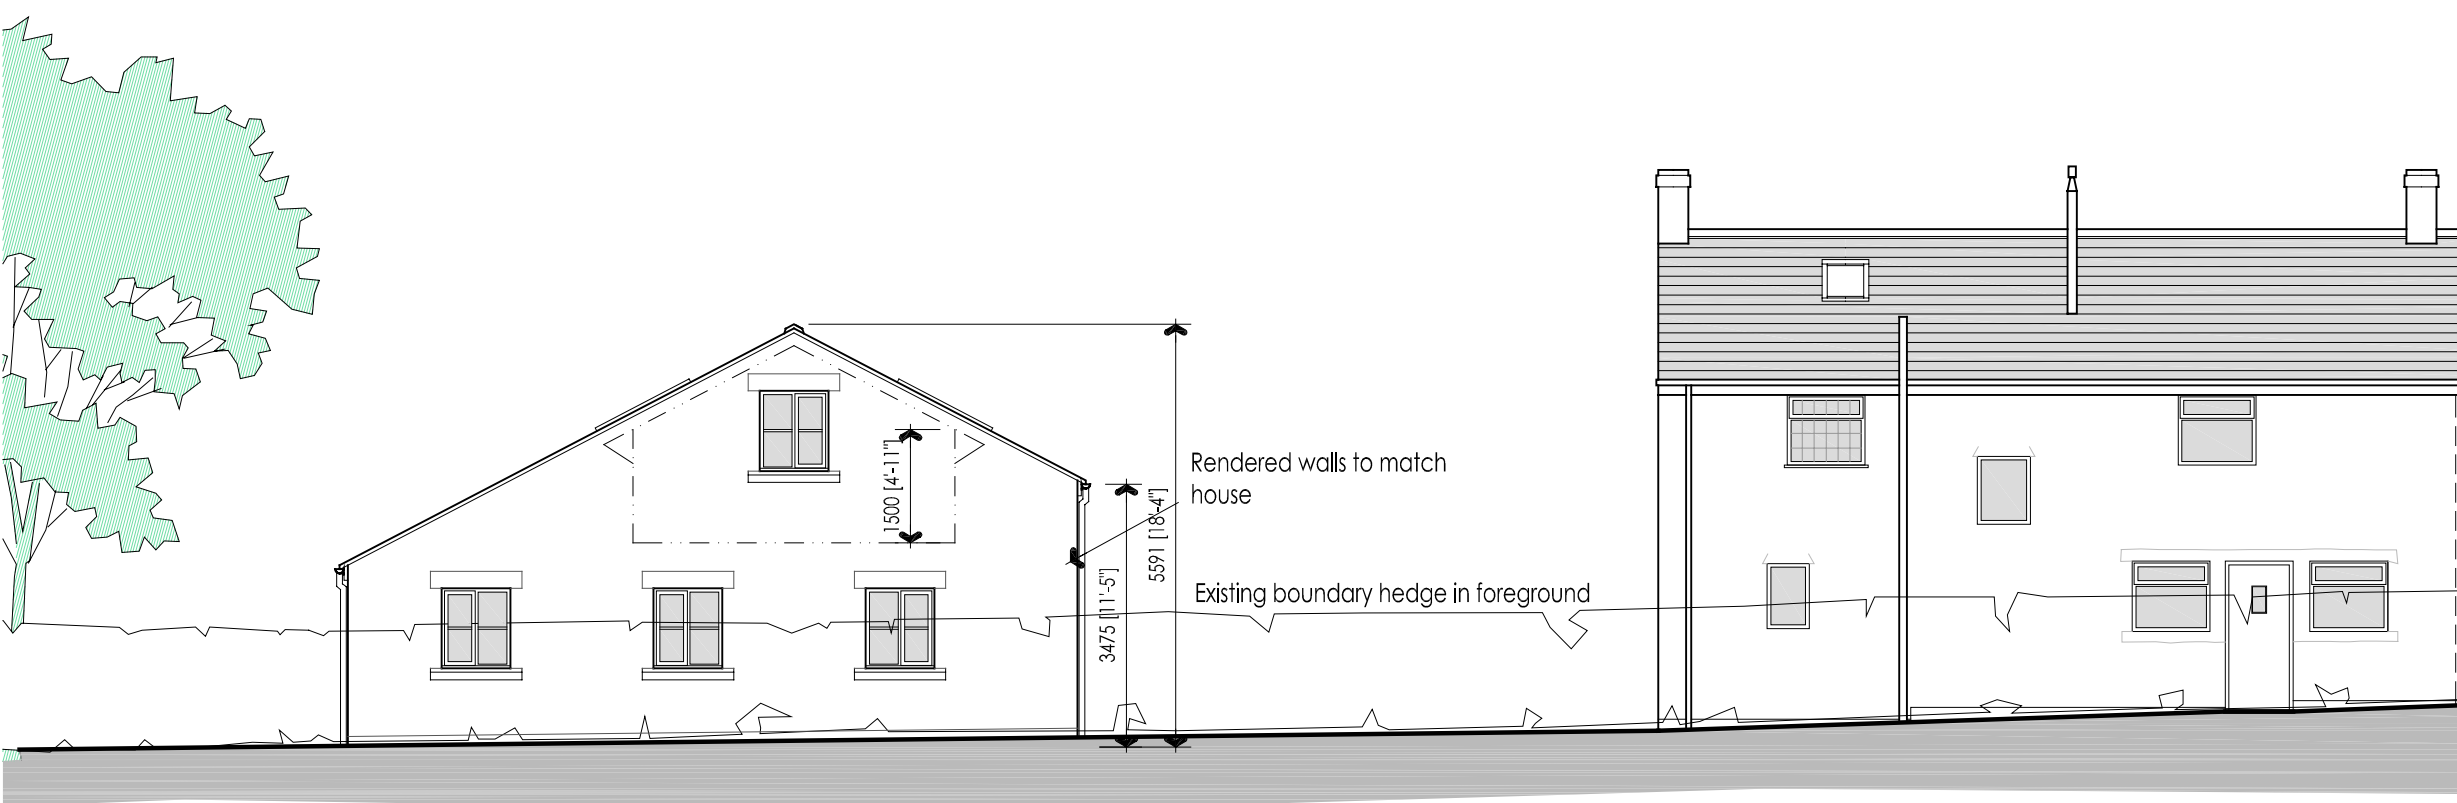

NORTH ELEVATION.....

The Orchard
 Walton Fold
 Longridge
 Preston
 PR3 2YE
 Tel. 01772 784844
 Fax. 01772 783446
 Email. info@pgbamber.com




◆ Client
 Mr & Mrs Carefoot
 11 New Row Cottages
 Clitheroe Road
 Knowle Green PR3 2YS
 ◆ Project
 Proposed Detached Garage,
 Workshop & Study

◆ Drawing Title
**EXISTING
 Elevations**

◆ Date
 04/05
 ◆ Job No.
 2295

◆ Scale
 1:100

◆ Revision
 A
 ◆ Drawing No.
 04

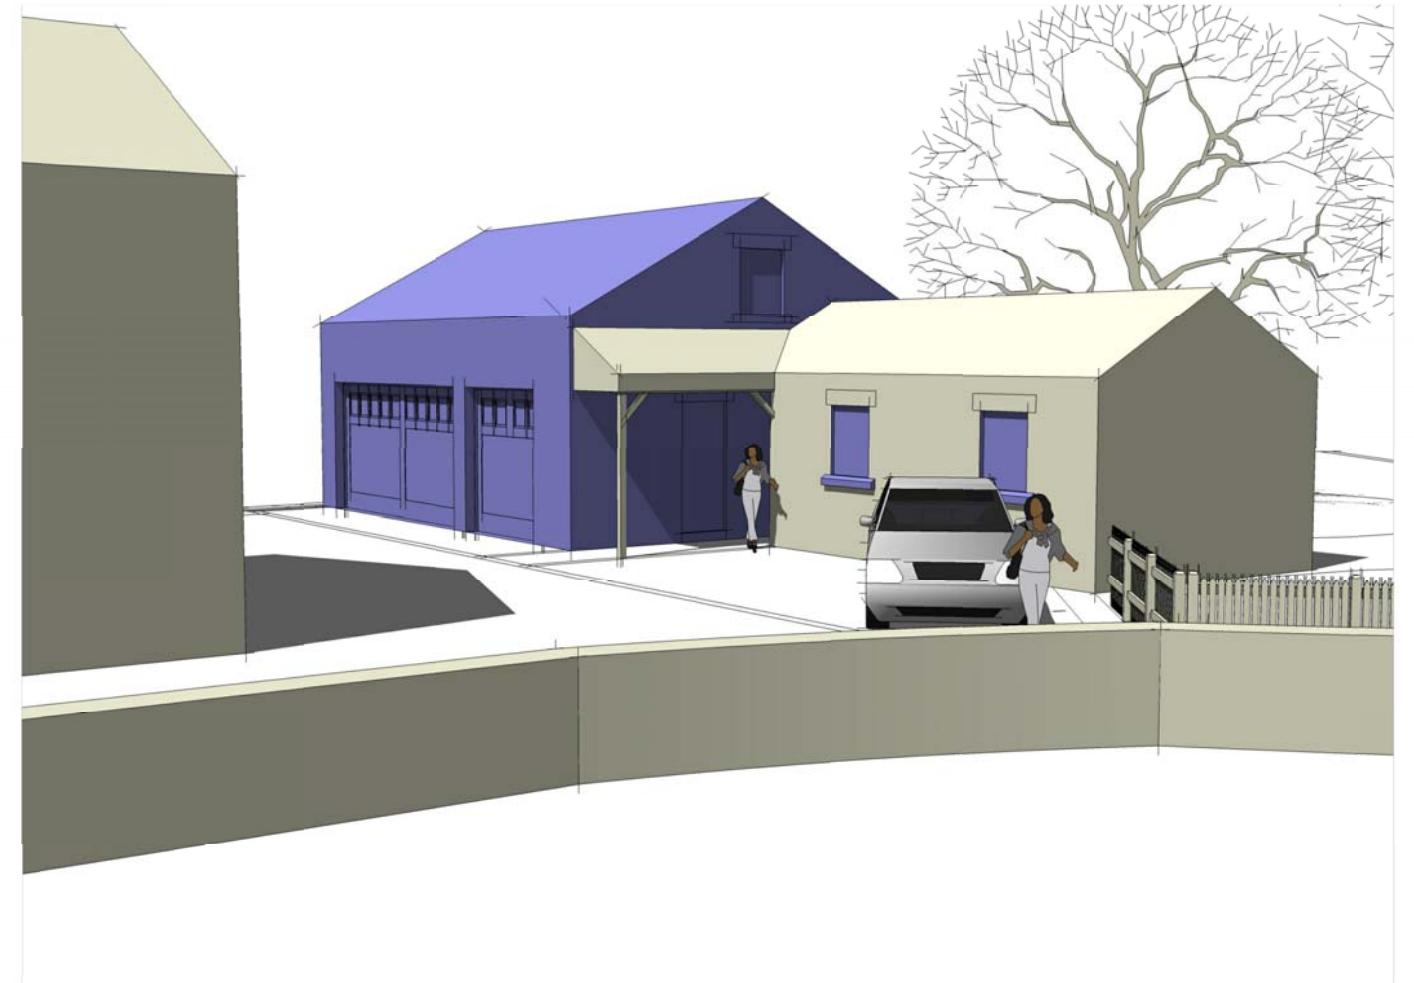

The Orchard
Walton Fold
Longridge
Preston
PR3 2YE
Tel. 01772 784844
Fax. 01772 783446
Email. info@pgbamber.com



◆ Client
Mr & Mrs Carefoot
11 New Row Cottages
Clitheroe Road
Knowle Green PR3 2YS
◆ Project
Proposed Detached Garage,
Workshop & Study

◆ Drawing Title
Sketch Perspectives
EXISTING

◆ Date 01/06	◆ Scale	◆ Revision
◆ Job No. 2295		◆ Drawing No. 5