



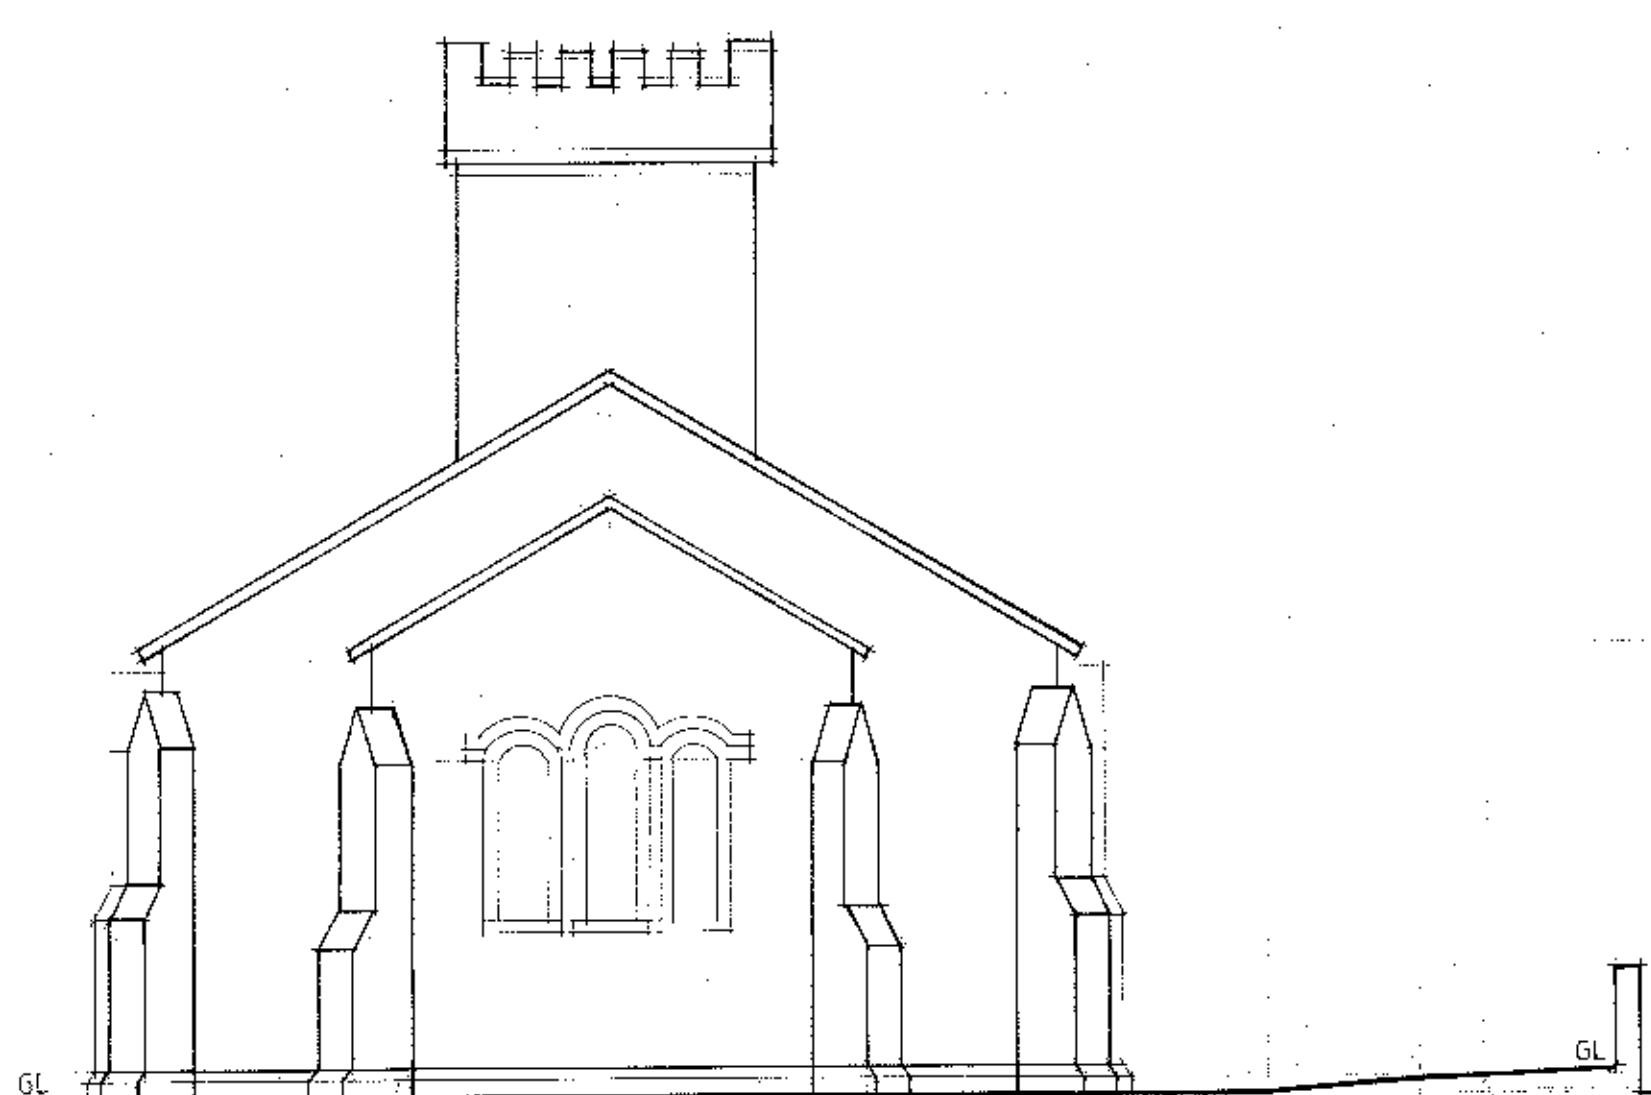


East Elevation.

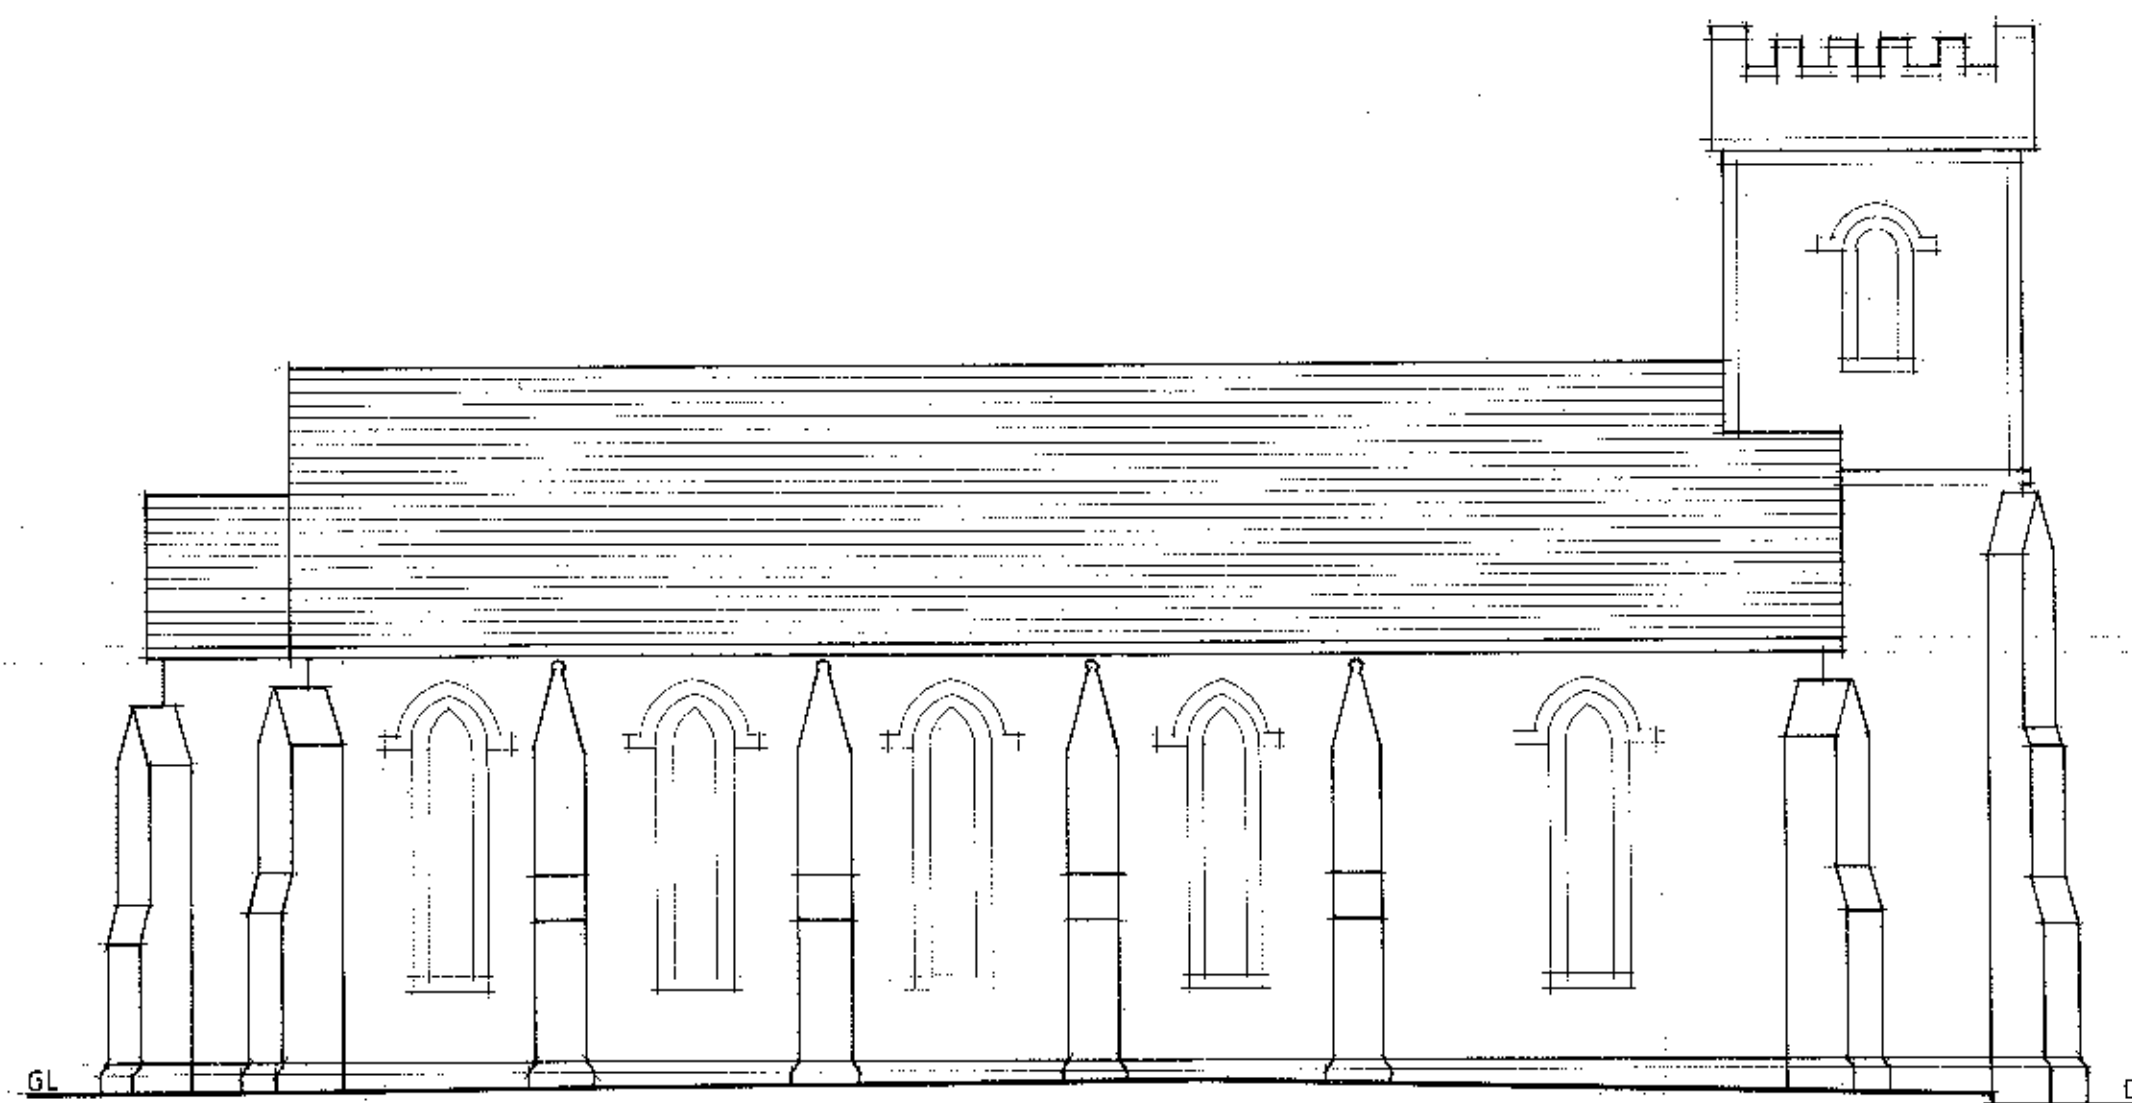


North Elevation.





West Elevation.

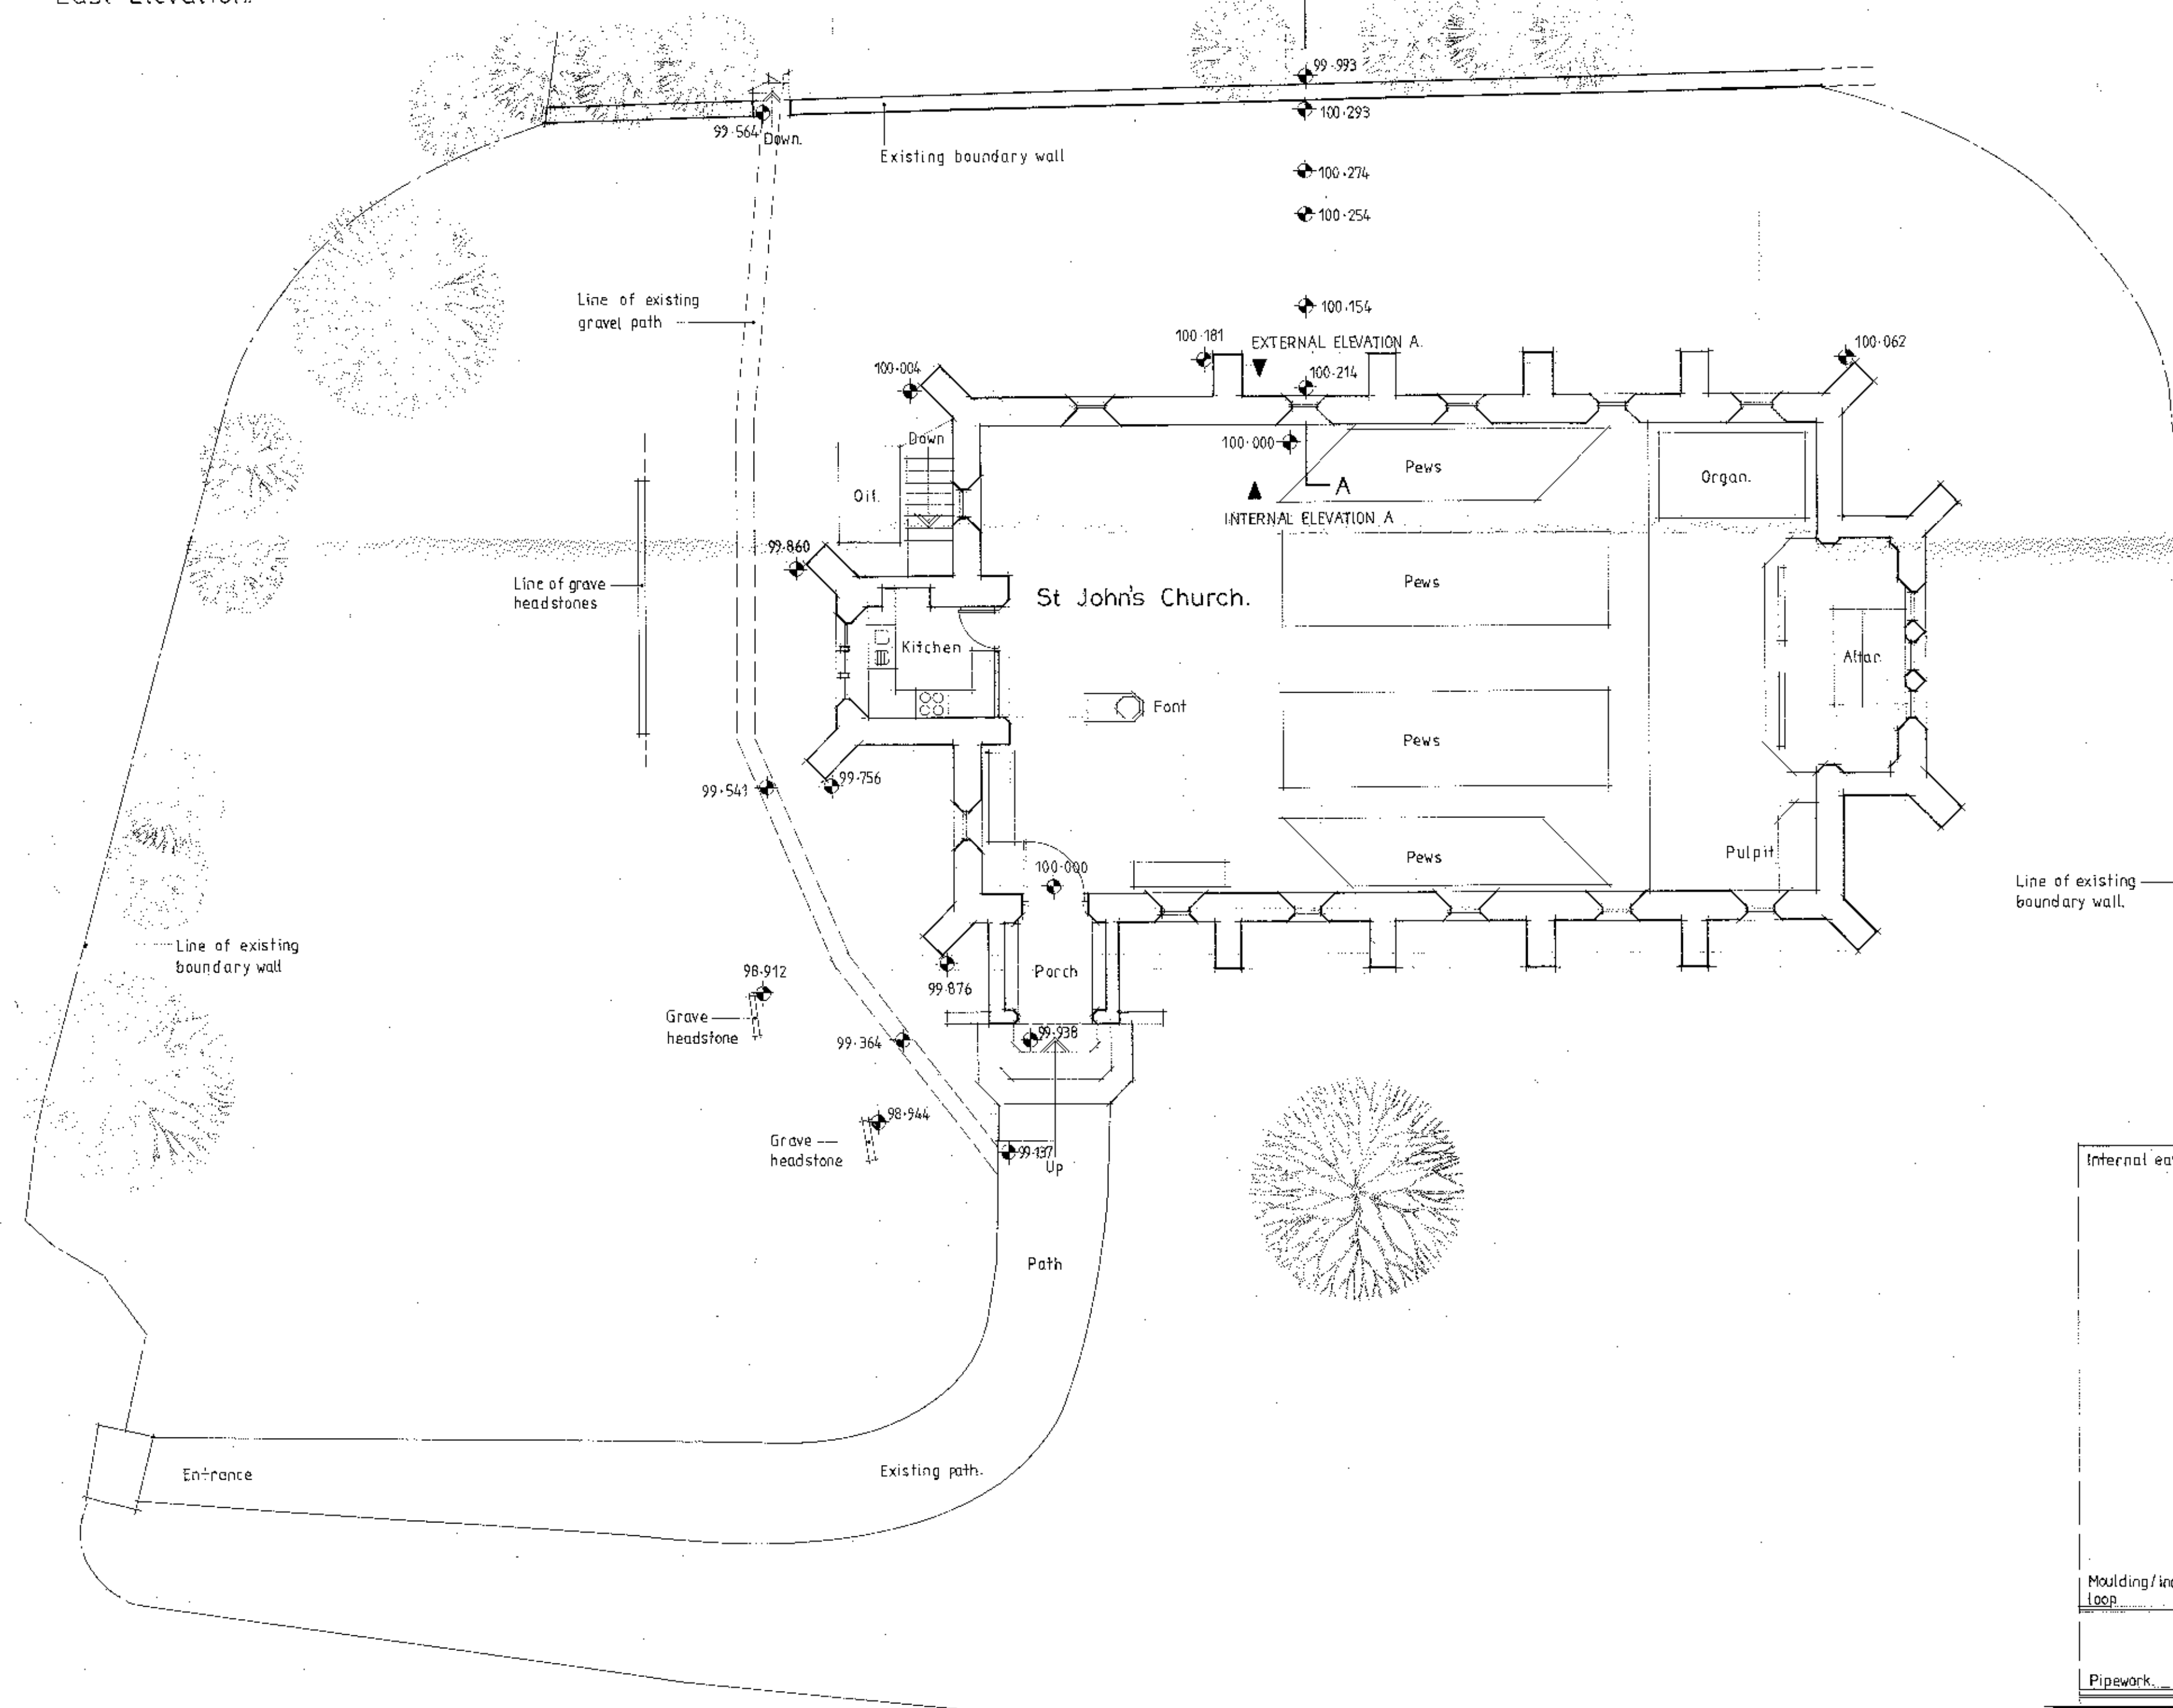

Plan Layout

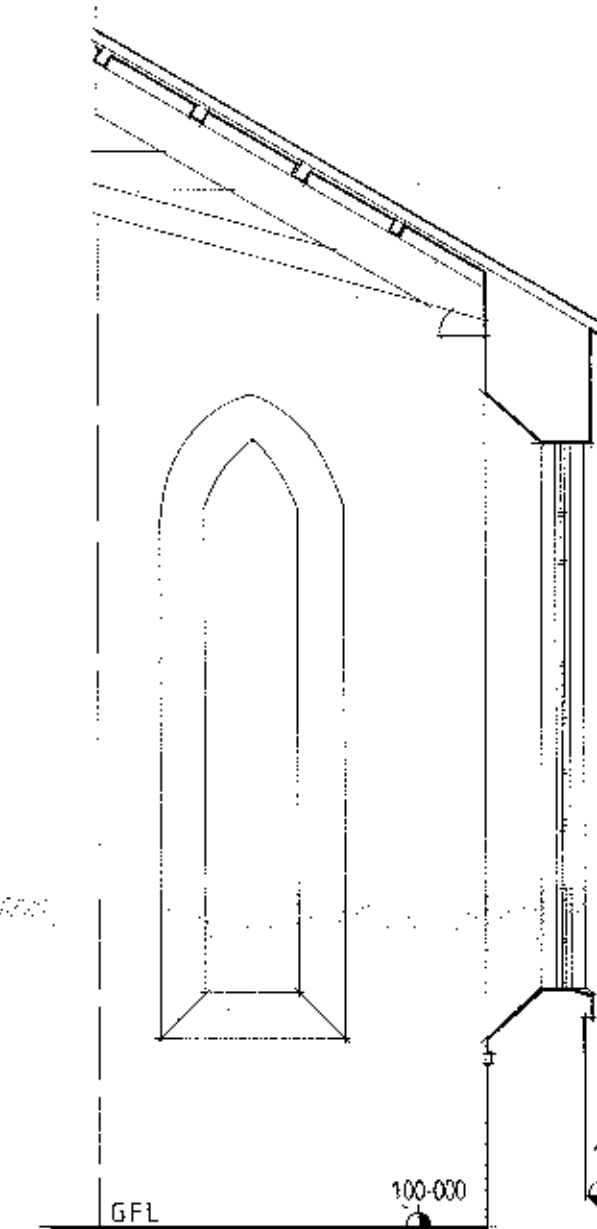


Section A-A.

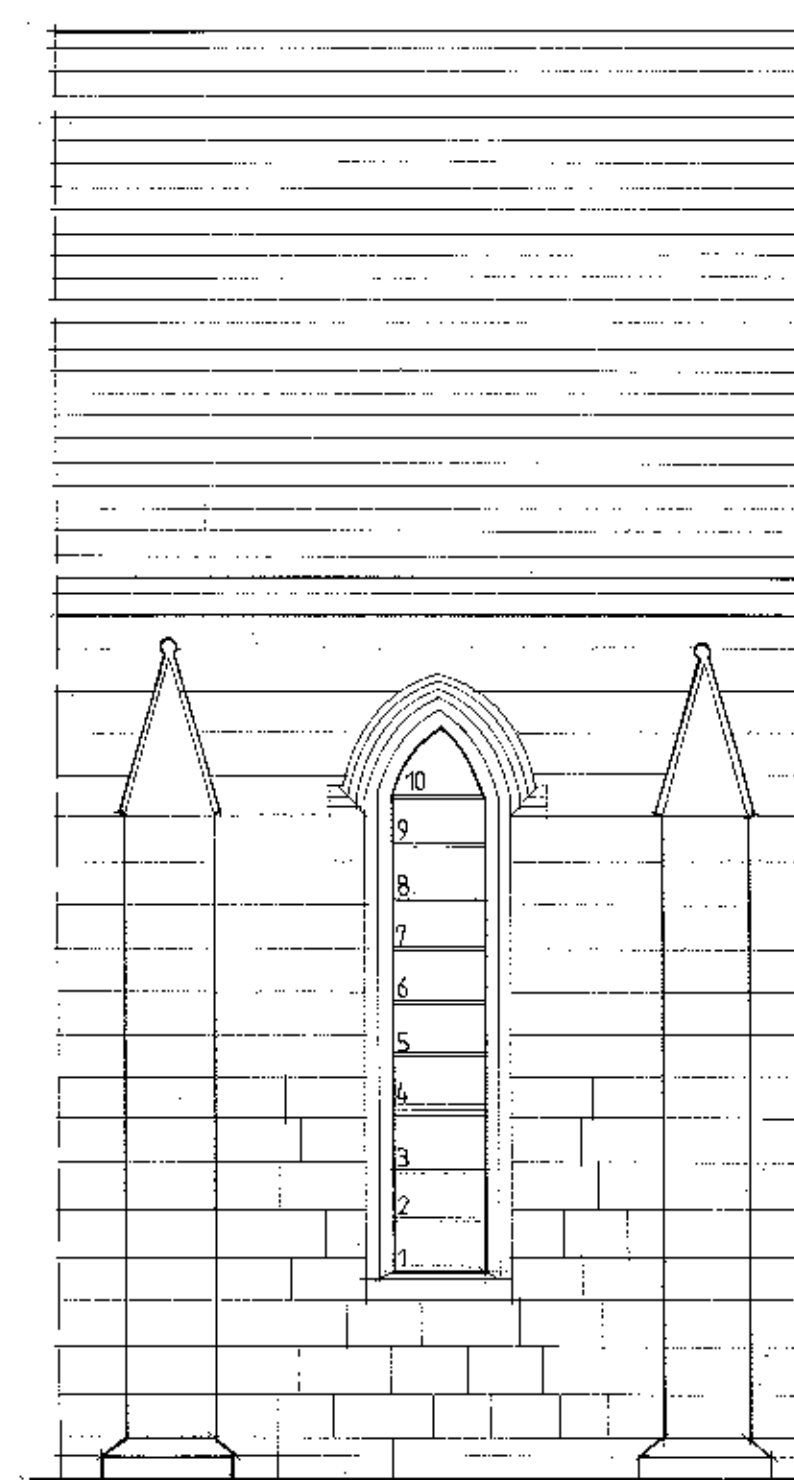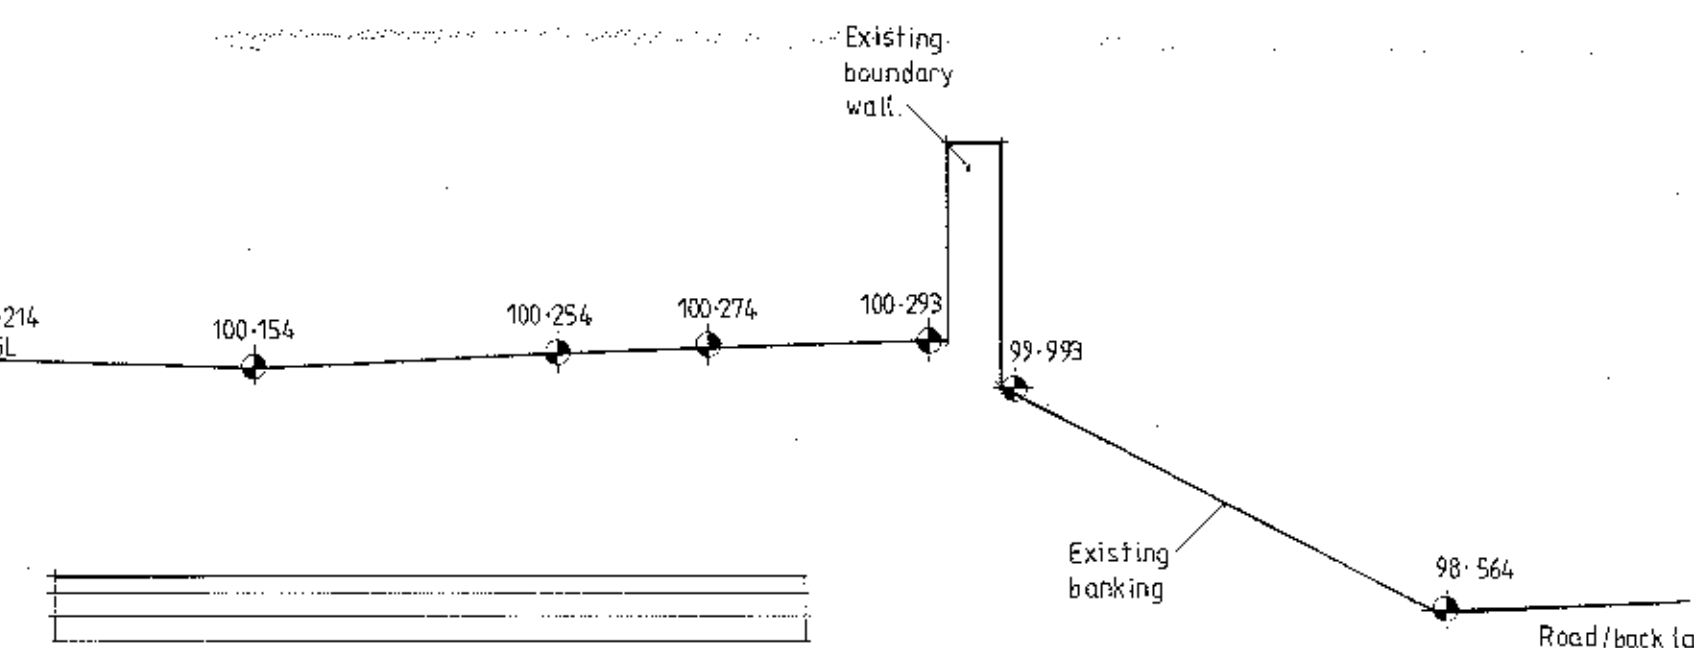

320120709P

Client St John's Church.		
Job Title Proposed toilet facility at St Johns Church Hurst Green.		
Drawing Title Existing plan, elevations and section.		
Scale 1:50 / 1:100	Date 10/10/2011	Drawn POC
spa SUNDERLAND PEACOCK & ASSOCIATES LTD. HAZELMERE, PIMLICO ROAD, CLITHEROE, LANCAIRE, BS17 2JG T 01294 433179 F 01294 427328 E info@sunderlandpeacock.com www.sunderlandpeacock.com		

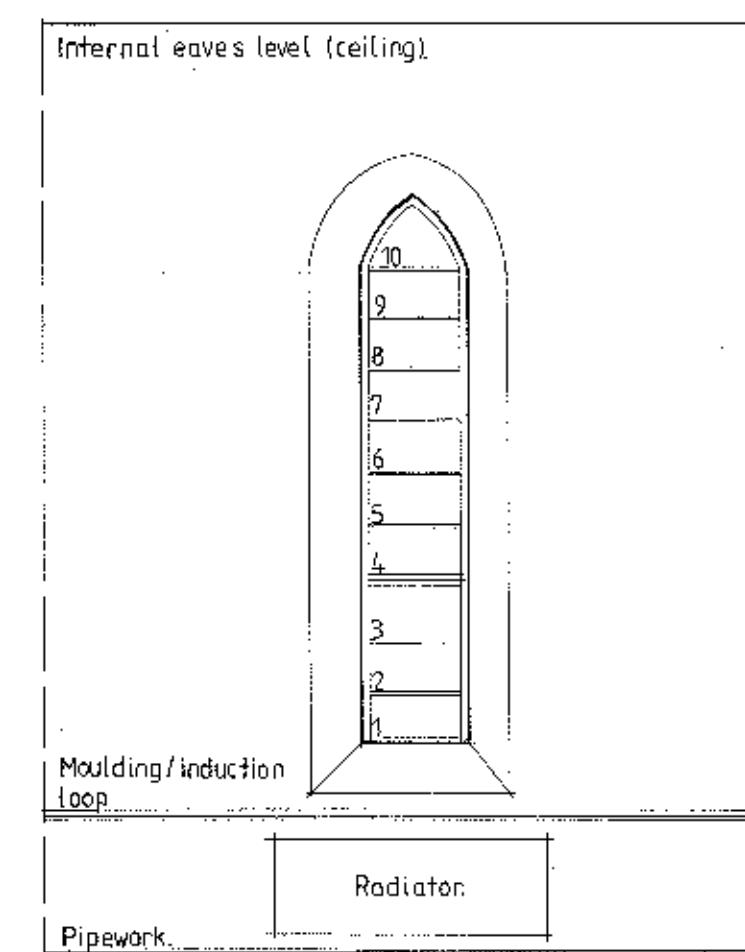

Internal Elevation A.

External Elevation A.