



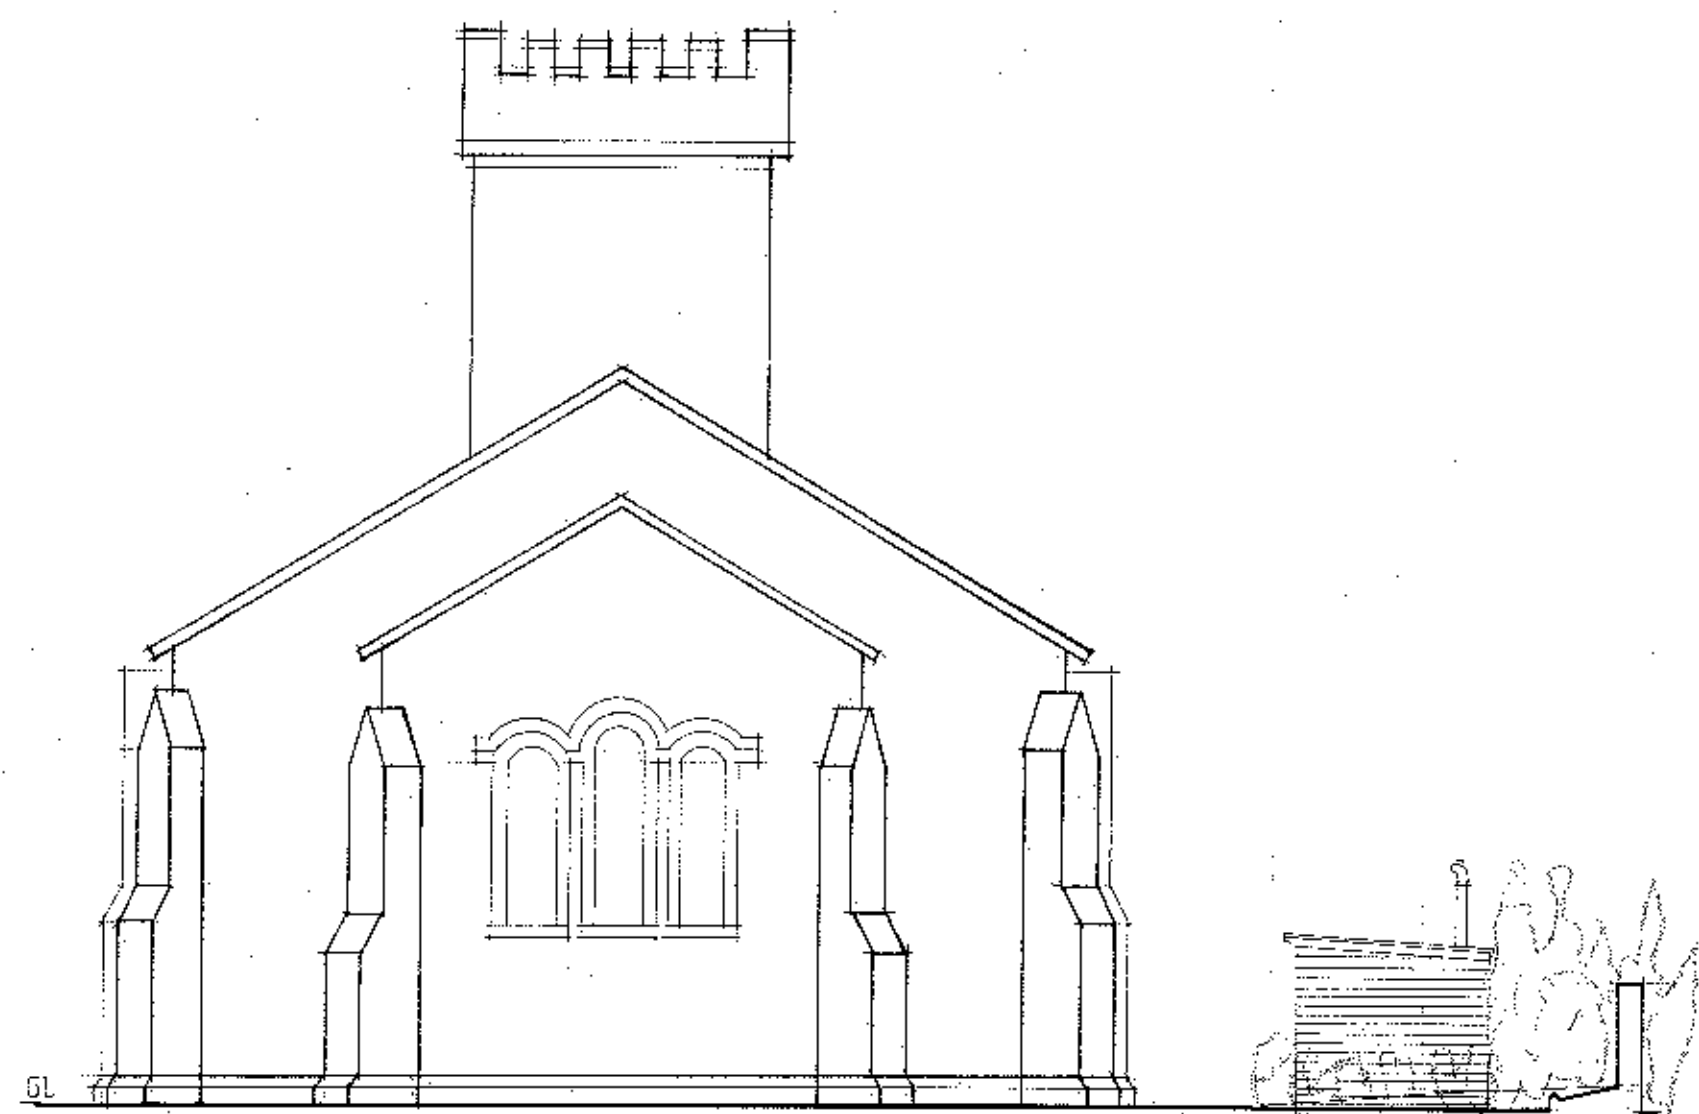


East Elevation.

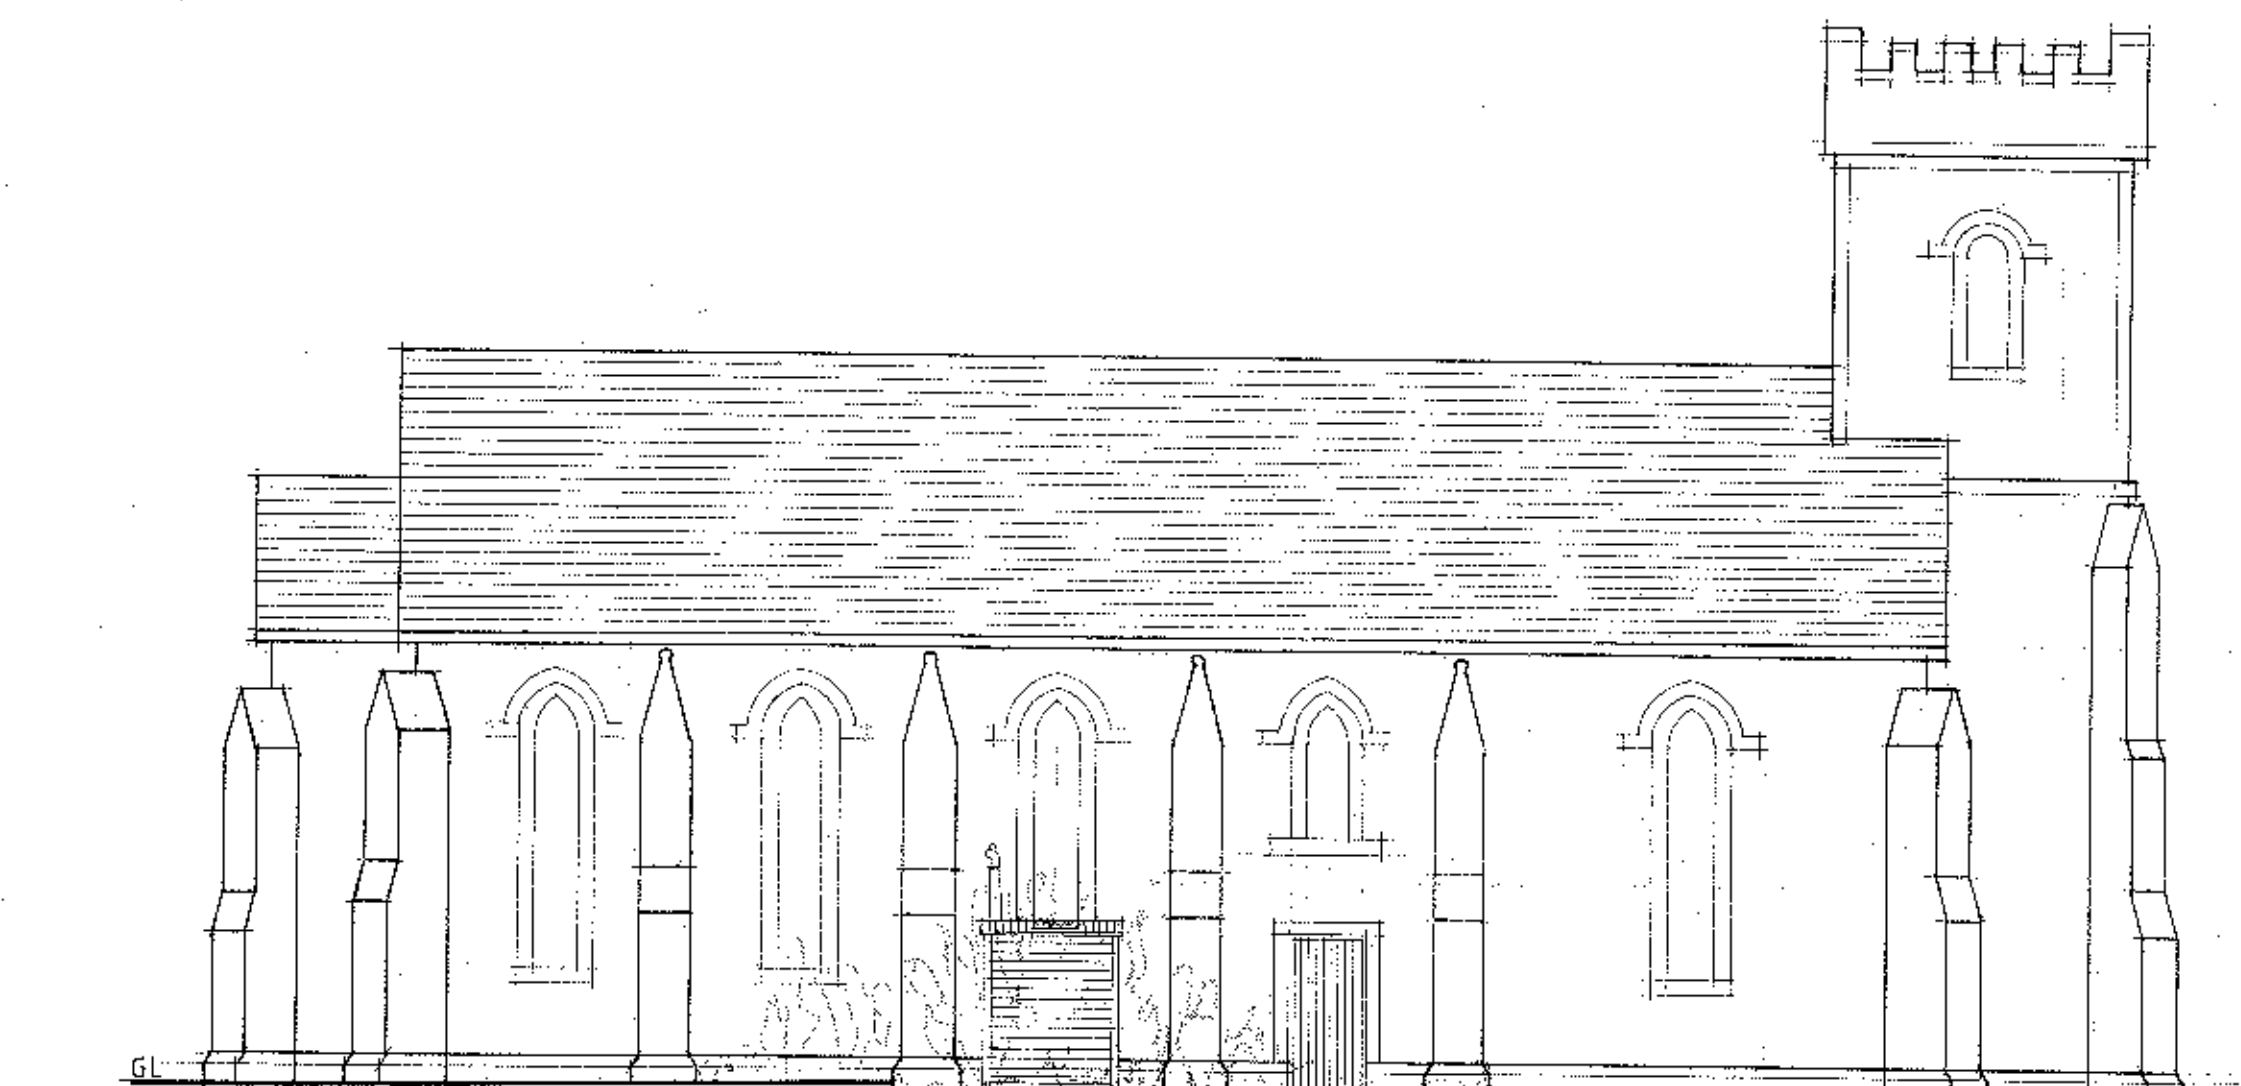


North Elevation.



West Elevation.

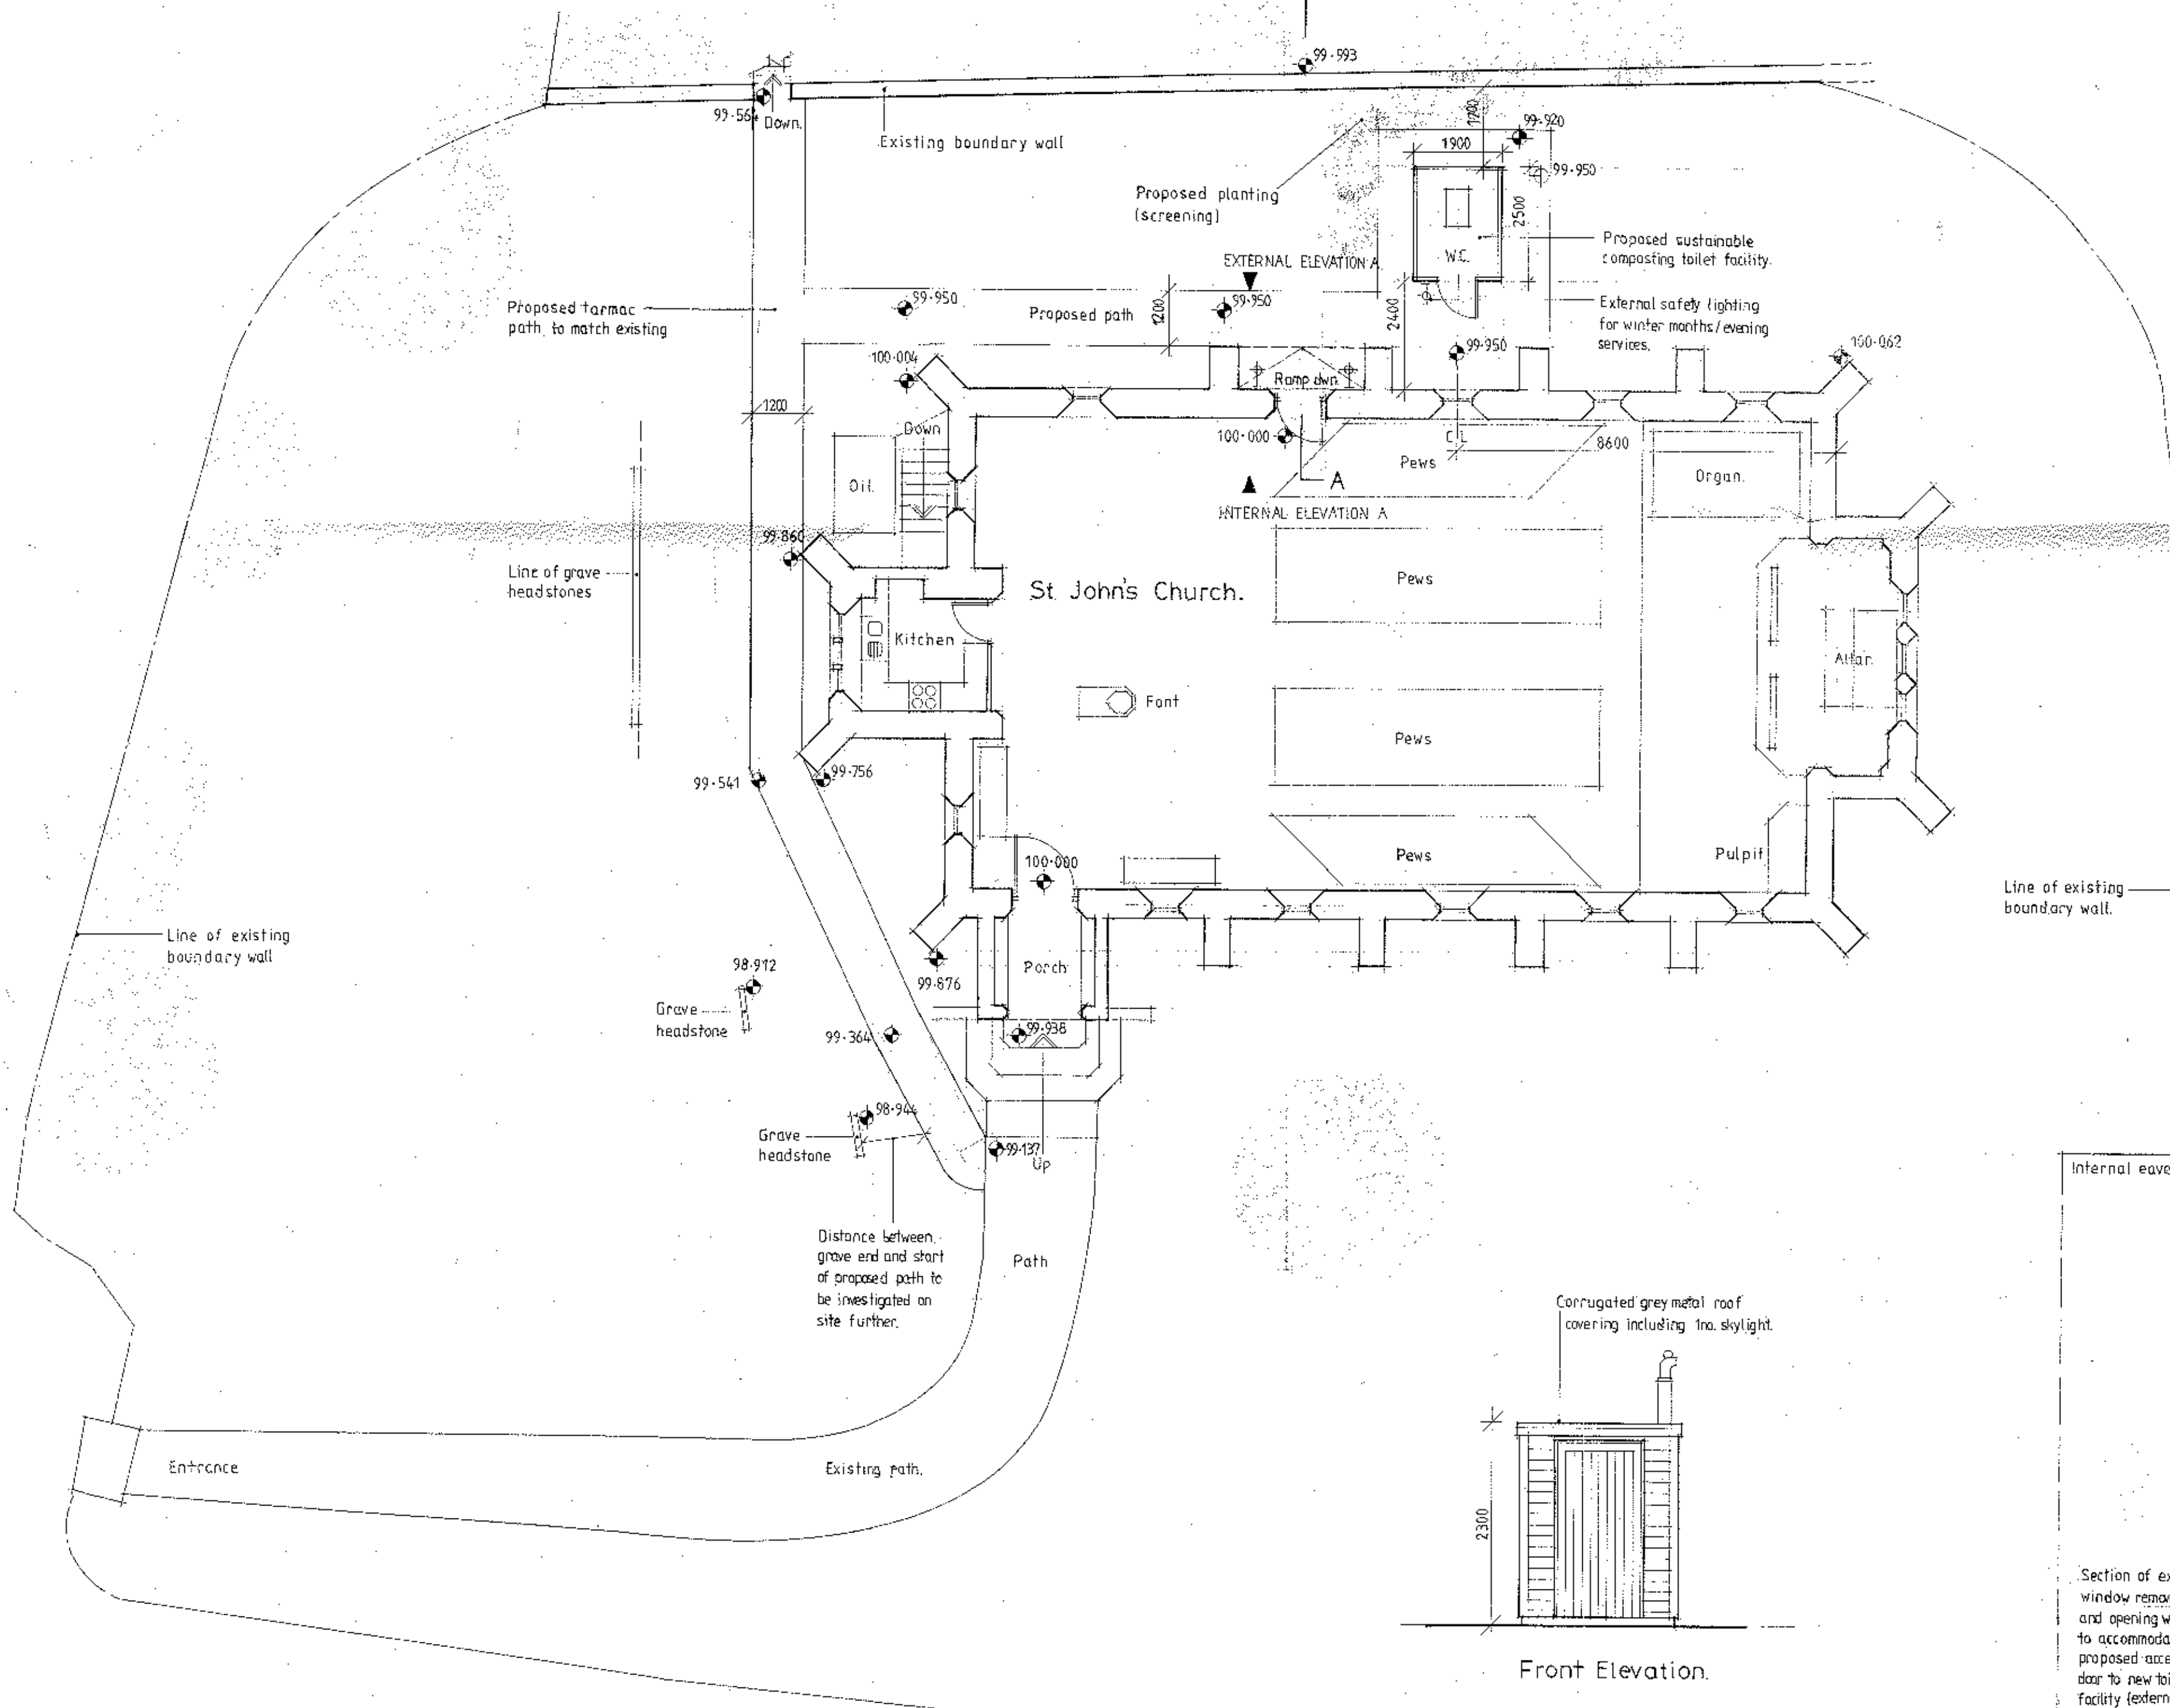

Plan Layout

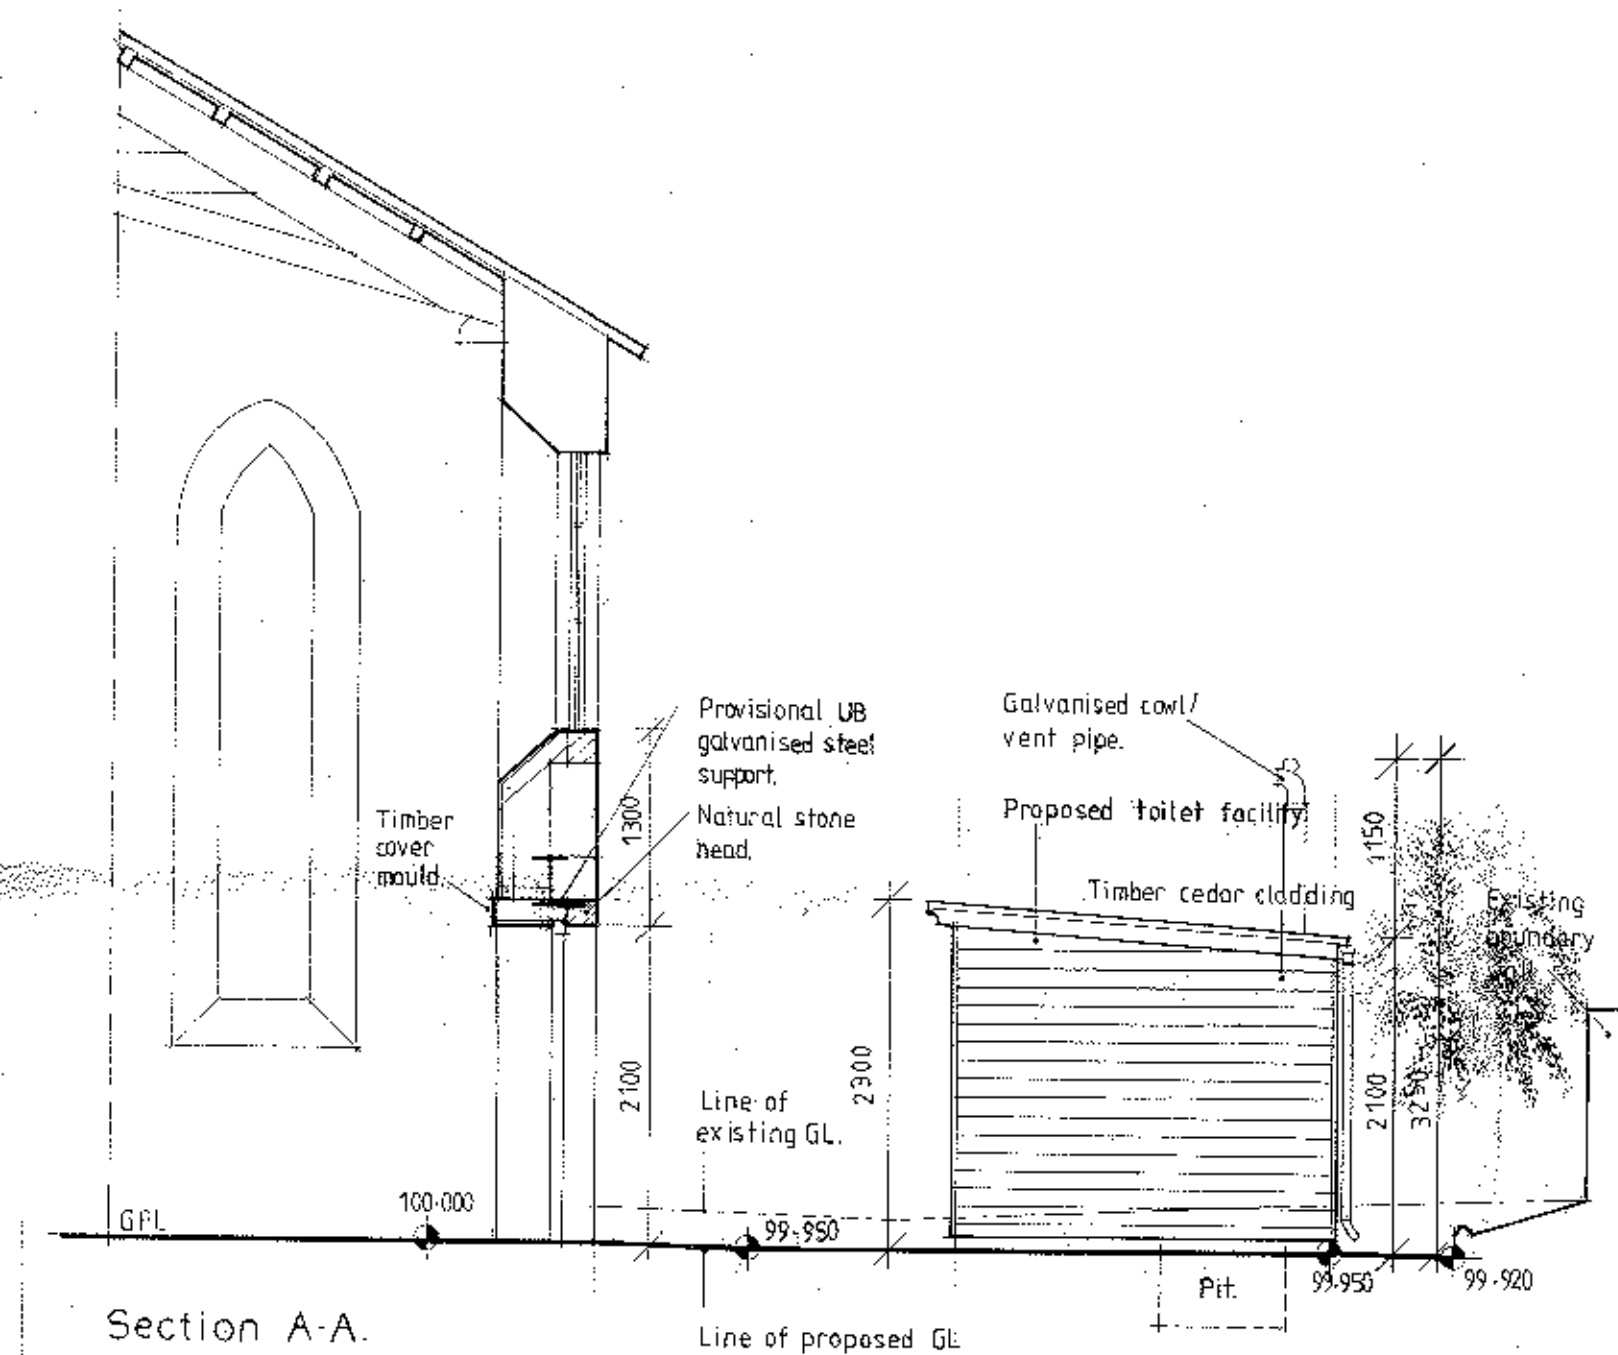

320120709P

Rev A - STONE REUSED TO FORM SEPARATION BETWEEN DOOR HEAD AND WINDOW CILL - 01/08/12.

Client
St John's Church.

Job Title
Proposed toilet facility at St Johns Church Hurst Green.

Drawing Title
Proposed plan, elevations and section.

Scale
1:50 / 1:100

Date
11/10/2011.

Drawn
POC.

SUNDERLAND PEACOCK & ASSOCIATES LTD.
HATFIELD, HUNTS ROAD, CLITHEROE,
LANCASHIRE, BB7 2AG
T 01200 423175 F 01200 427265
E info@sunderlandpeacock.com
www.sunderlandpeacock.com



4181 = 02A

